




LANGE ELEMENTARY SCHOOL
Campus Aerial Image

— — — 1.60 ACRES

219 W. Dorothy lane, Dayton, OH 45429

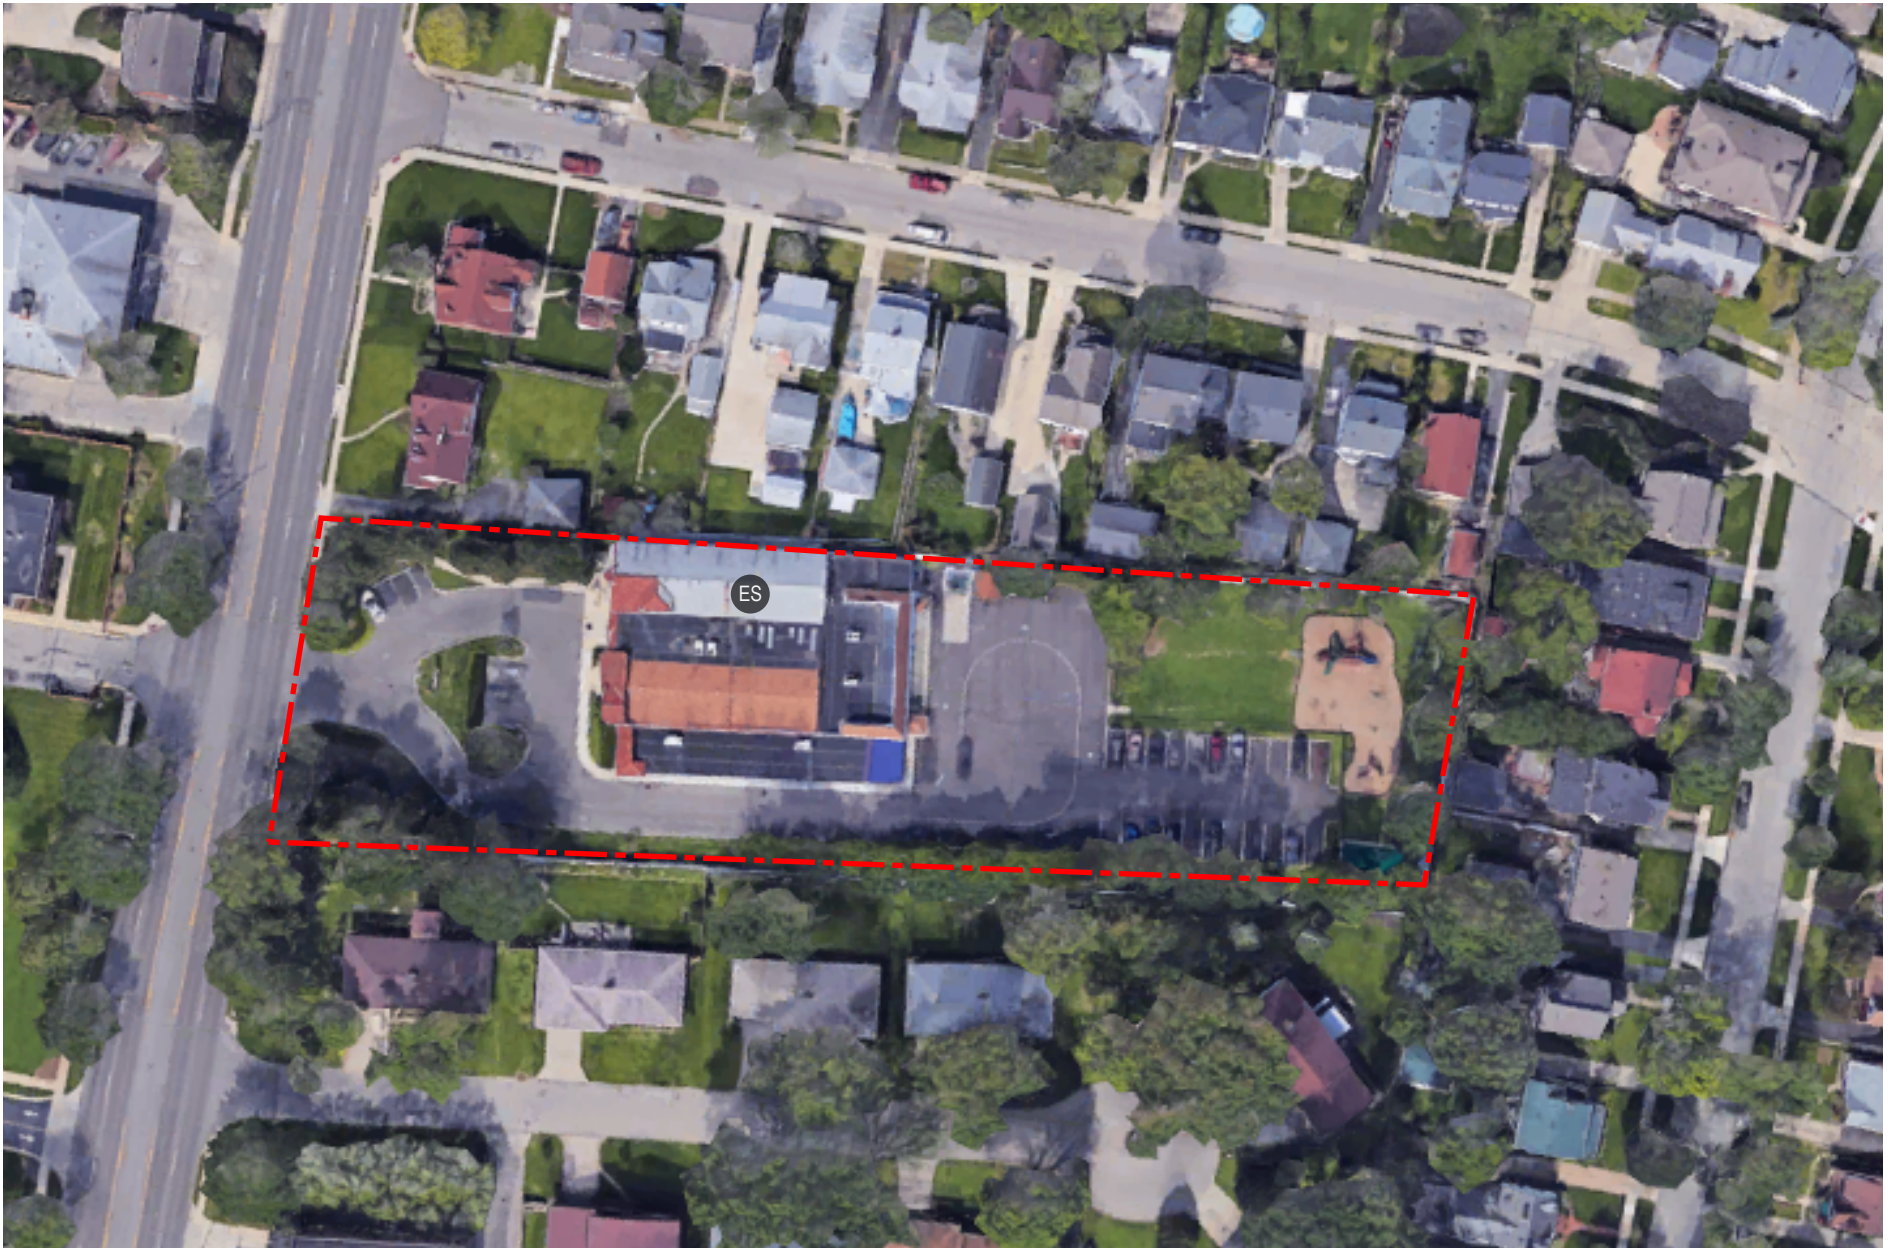


SCALE: N.T.S.

ES SENIOR HIGH SCHOOL

Oakwood School District
Lange Elementary School
First & Second Floor Plans

GRADE CONFIGURATION: Kindergarten
CURRENT ENROLLMENT: 135
CONSTRUCTION DATES: 1940
ACREAGE: 1.60
EXISTING BUILDING AREA: 16,330 SF
SQUARE FOOTAGE PER STUDENT: 120.96

KEY PLAN

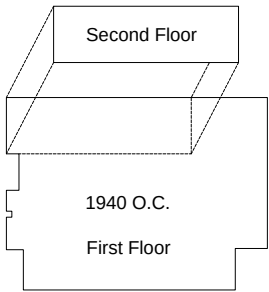

- Corridors**
Overall Facility Square Footage: 1,729 SF
- Kitchen**
Total Square Footage: 412 SF
- Student Dining**
Total Square Footage: 836 SF
- Media Center**
Total Square Footage: 1,119 SF
- Gymnasium**
Gymnasium Square Footage: 1,152 SF

