




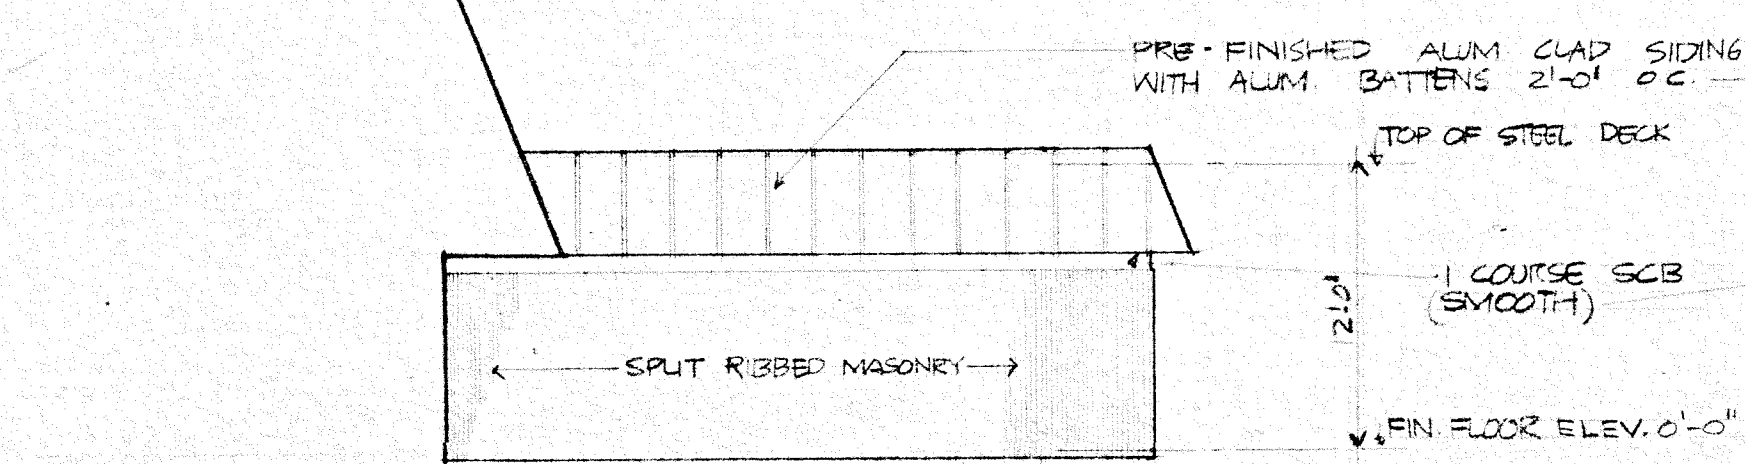


ELEVATION 8

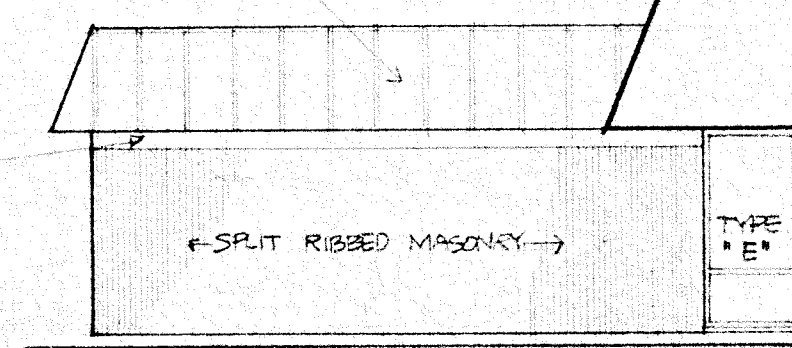


ELEVATION 9

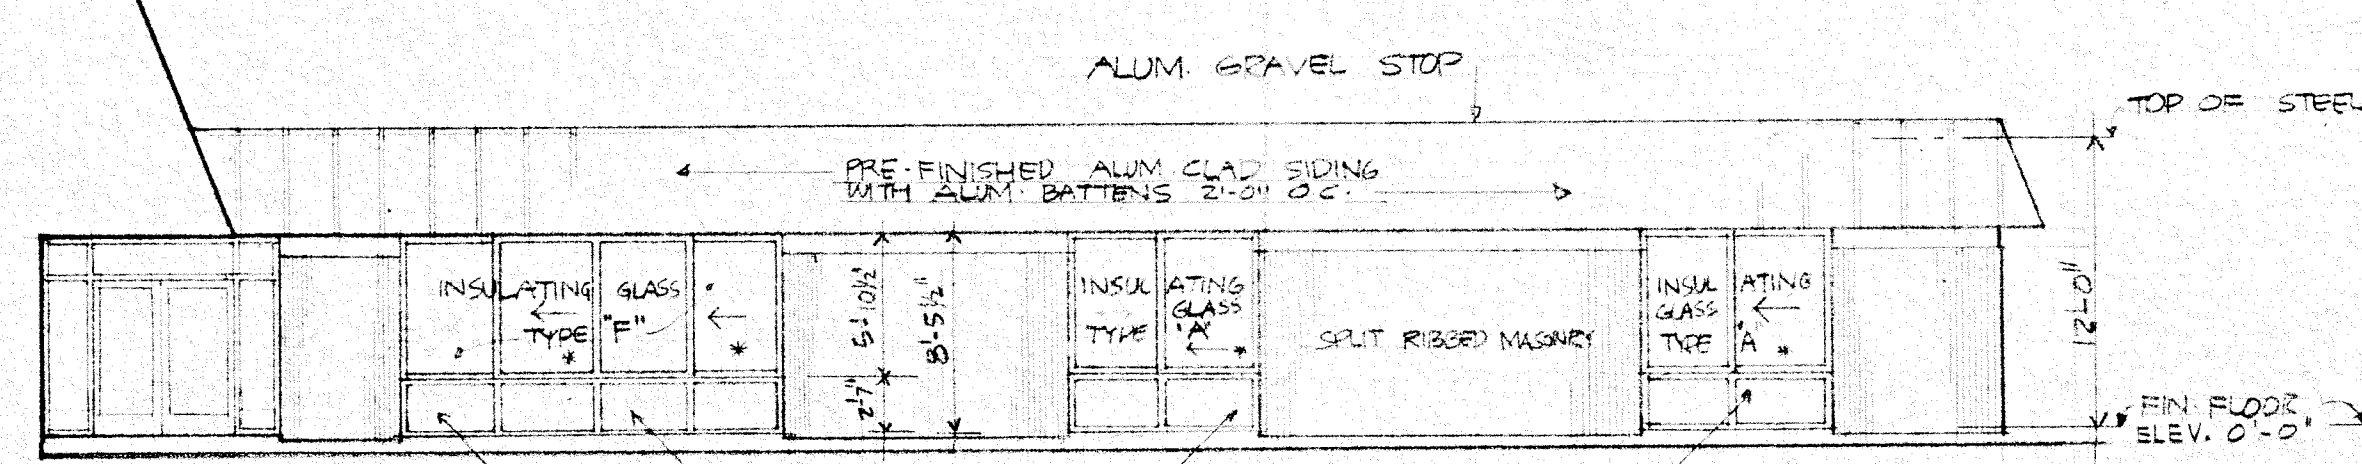


ELEVATION 10

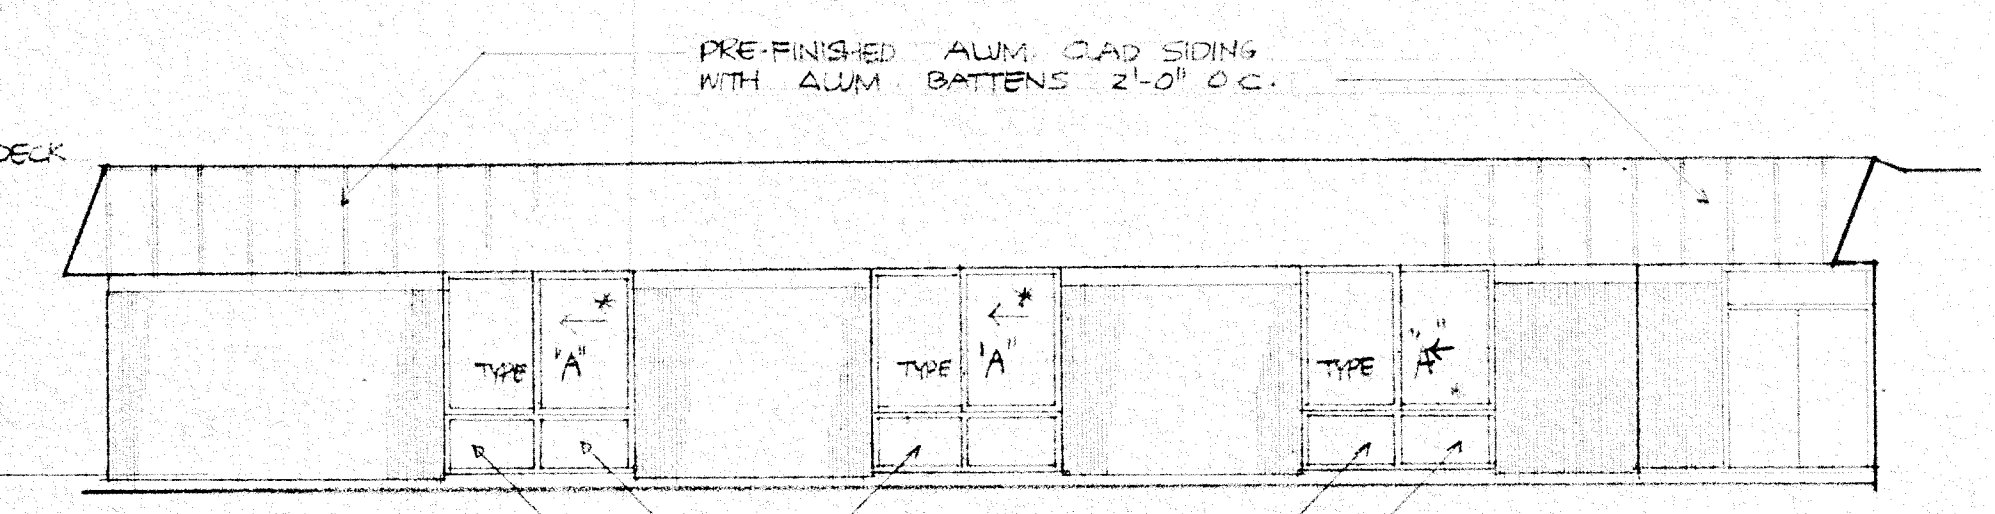



ELEVATION 11

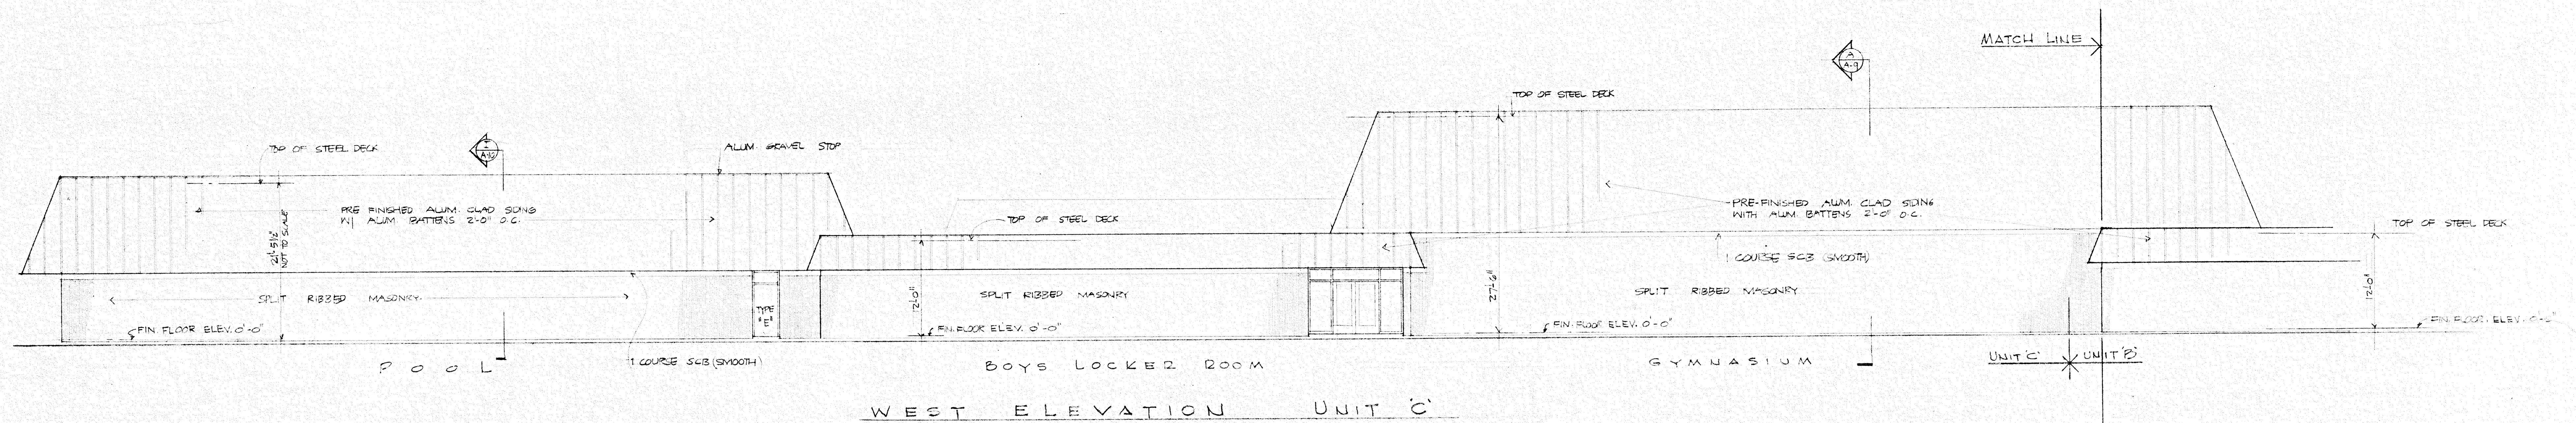


WEST ELEVATION UNIT C

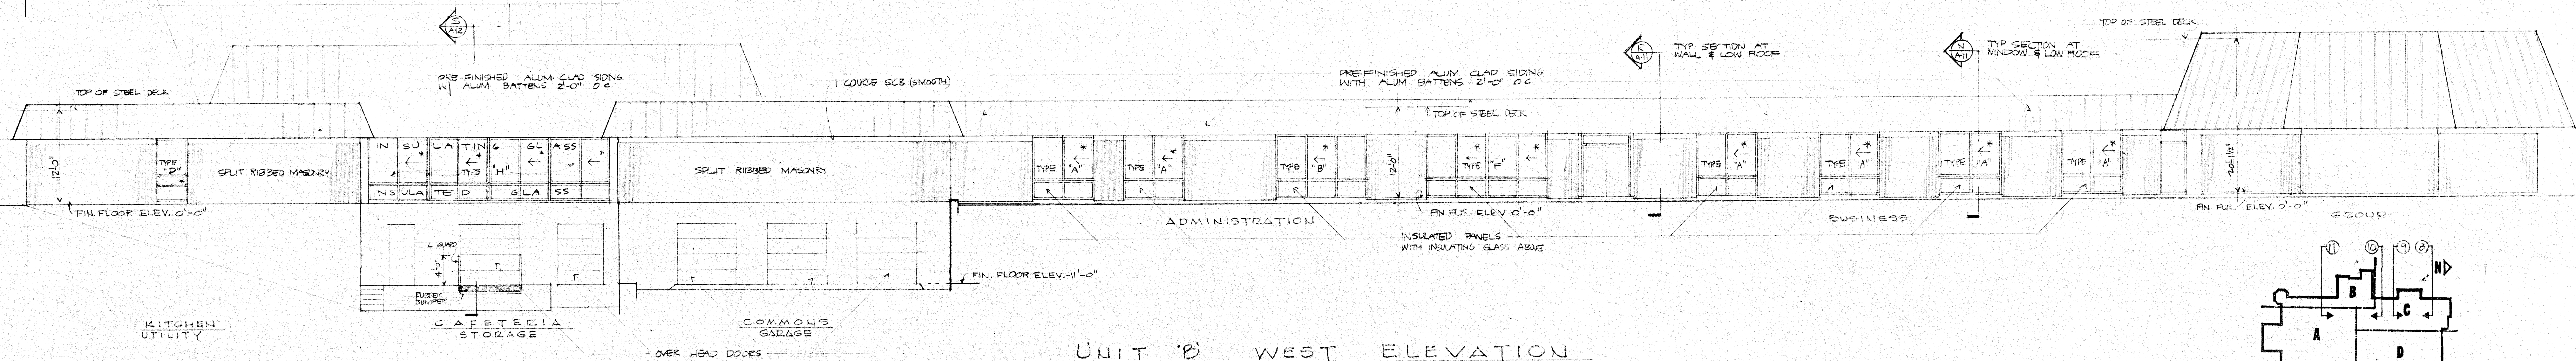

UNIT B WEST ELEVATION

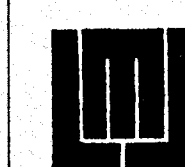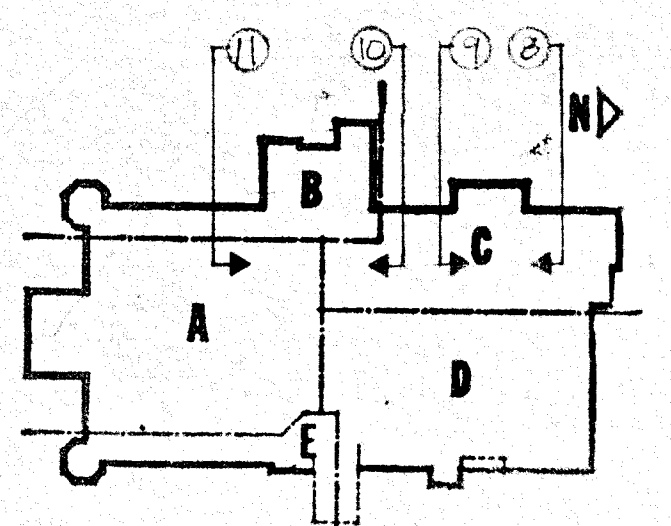

EXTERIOR ELEVATIONS
THE PARTNERSHIP OF LYONS · MATHER · LECHNER Architects
BRIDGEPORT CONNECTICUT

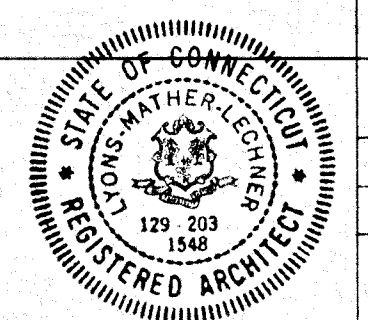

HIDDLE SCHOOL HIGH SCHOOL
SHEPPARD VALLEY REGIONAL SCHOOL DISTRICT NO. 12
DATE 7-22-77 JOB NO. 955
DRAWN C.Z. CHECKED
REVISIONS

A-7