


4375 FOOTHILL RD, PLEASANTON, CA 94588

VICINITY MAP

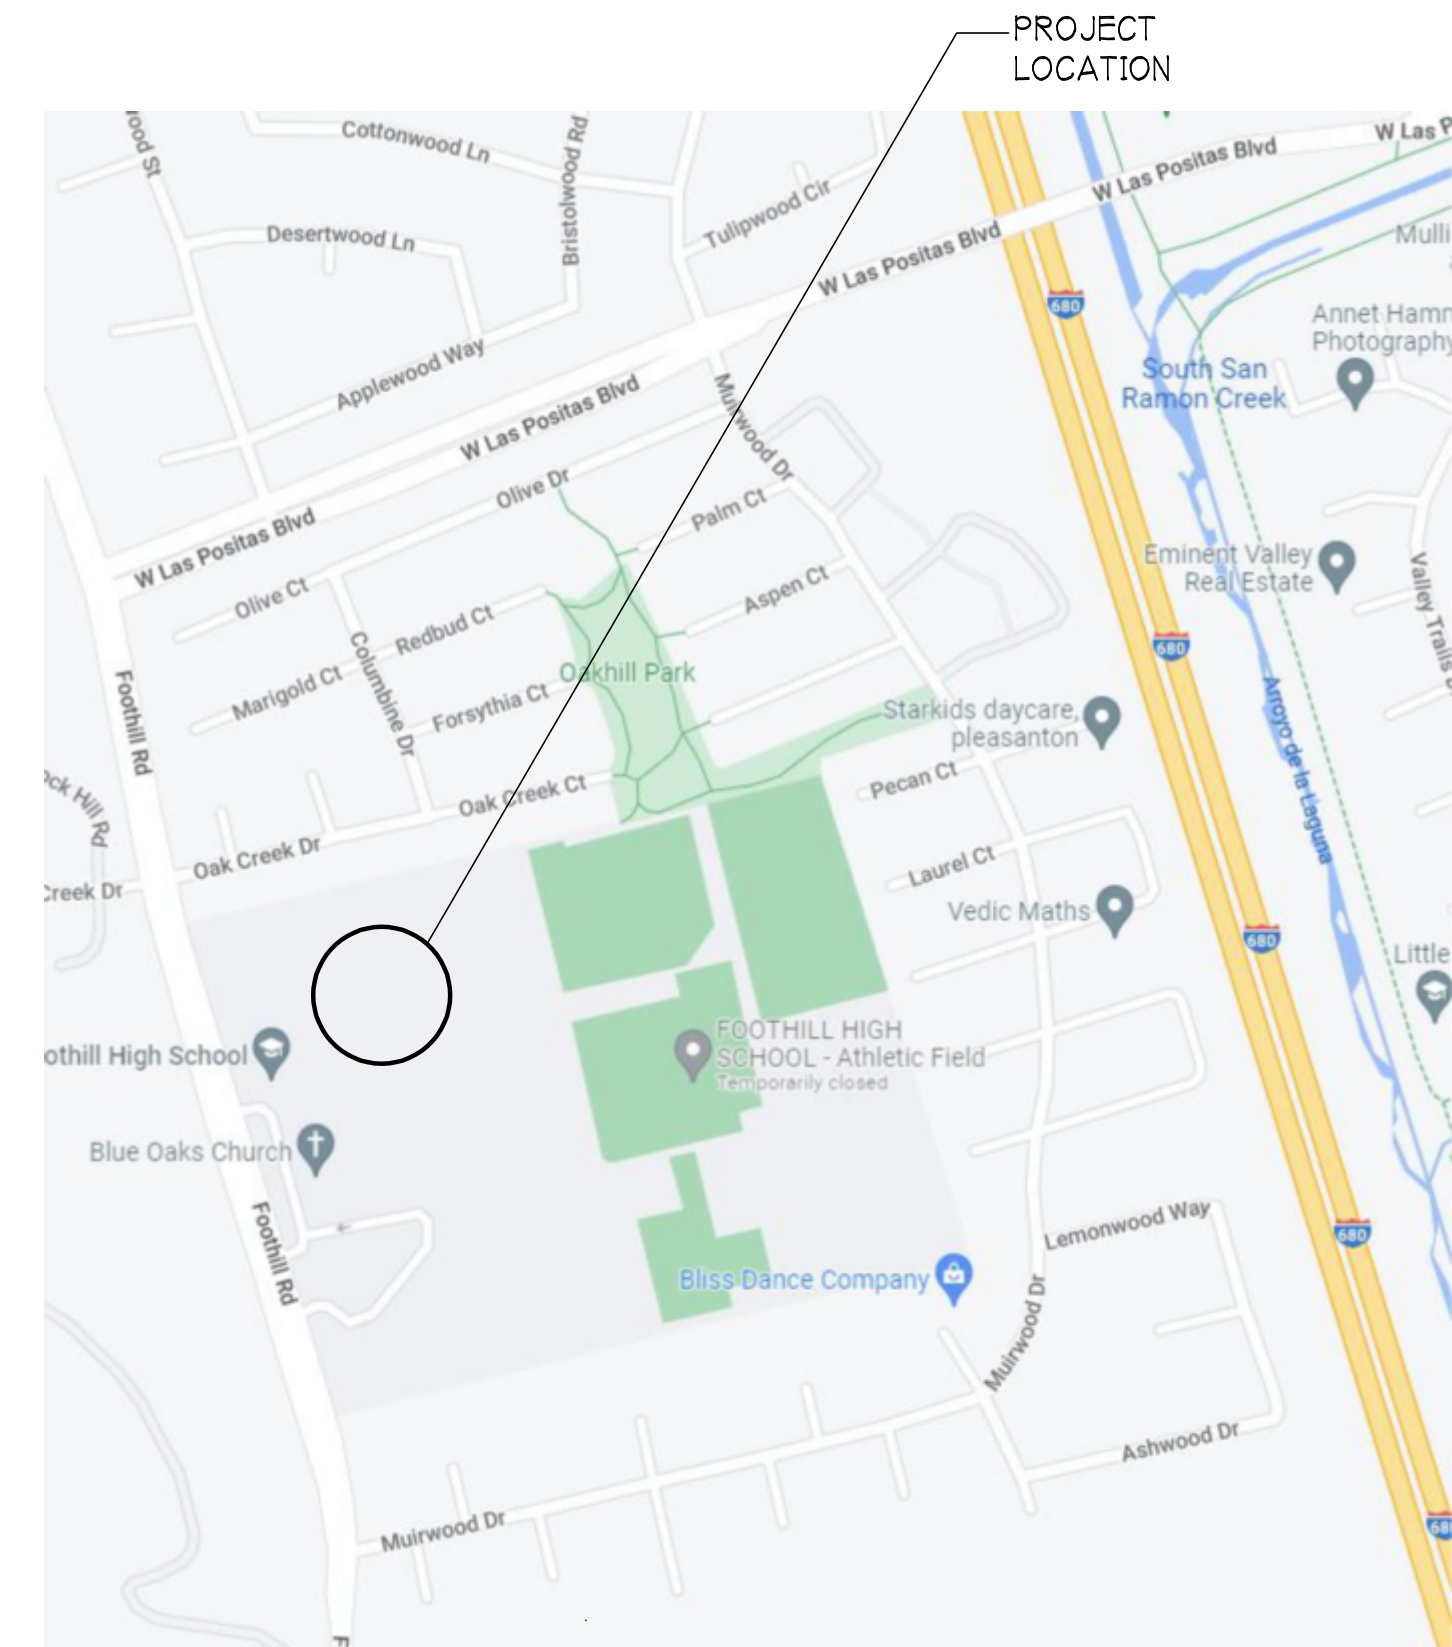

FENCING REPLACEMENT AND ADDITIONS INCLUDING:

1. PARTIAL REMOVAL OF EXISTING FENCE AND GATES
2. INSTALLATION OF NEW FENCE AND GATES AND ASSOCIATED SITE WORK
3. INSTALLATION OF AUTOMATED TRAFFIC GATE
4. ASSOCIATED ELECTRICAL AND DATA WORK FOR INSTALLATION OF AUTOMATED GATE
5. CONCRETE PEDESTRIAN PATH AT NORTHWEST CORNER OF SITE

Diagram illustrating various symbols used in a drawing and their corresponding descriptions:

- section identification
sheet where section is drawn
- detail number
sheet where detail is drawn
- gate number
- revision number
- revision cloud
- keynote number
- datum elevation

[illegible]

1. DRAWINGS AND SPECIFICATIONS REPRESENT FINISHED CONSTRUCTION. THE CONTRACTOR IS RESPONSIBLE FOR THE MEANS AND METHODS OF CONSTRUCTION INCLUDING BUT NOT LIMITED TO SHORING AND TEMPORARY BRACING.
2. THE CONTRACTOR SHALL VERIFY ALL DIMENSIONS AND CONDITIONS SHOWN ON THE DRAWINGS AND SHALL NOTIFY THE ARCHITECT OF ANY DISCREPANCIES.
3. FIGURE DIMENSIONS SHALL TAKE PRECEDENCE OVER SCALED DIMENSIONS.
4. VERIFY ALL ROUGH-IN DIMENSIONS FOR EQUIPMENT PROVIDED IN THIS CONTRACT OR EQUIPMENT BY OTHERS.
5. REPEITIVE FEATURES ARE NOT DRAWN IN THEIR ENTIRETY AND SHALL BE COMPLETELY PROVIDED AS IF DRAWN.
6. ALL EXISTING WORK WHICH IS DAMAGED, CUT OR REMOVED DURING AND AS A RESULT OF WORK UNDER THIS CONTRACT, AND WHICH IS TO REMAIN IN THE COMPLETED WORK SHALL BE RESTORED. PRINCIPAL ITEMS INCLUDE THE PATCHING OF WORK CUT AS A RESULT OF THE INSTALLATION OF OR REPAIR TO MECHANICAL, PLUMBING AND ELECTRICAL SYSTEMS; AND DEMOLITION ASSOCIATED WITH REMOVAL OF WORK.
7. CUTTING SHALL BE KEPT TO A MINIMUM. WHEREVER POSSIBLE UNDERLYING SUPPORT SYSTEMS SHALL BE LEFT INTACT. UNLESS NOTED OTHERWISE NO CUTTING OF THE STRUCTURAL SYSTEM WILL BE ALLOWED WITHOUT PRIOR APPROVAL OF THE STRUCTURAL ENGINEER.
8. THE EXACT EXTENT OF CUTTING AND PATCHING REQUIRED TO PERFORM WORK UNDER THIS CONTRACT IS NOT KNOWN UNTIL THE CONTRACTOR, WHENEVER IT IS POSSIBLE TO VISUALLY DISTINGUISH THE PATCHWORK FROM SURROUNDING MATERIAL, HAS DETERMINED THE PATCH IS RECTANGULAR IN SHAPE OR MATCH A MODULAR UNIT IN MODULAR MATERIALS. PATCH ATTACHMENT HOLES FROM REMOVED ITEMS TO MATCH SURROUNDING SURFACE. PATCH SURFACES WHICH BECOME EXPOSED WHEN MOUNTED ITEMS ARE REMOVED. MAINTAIN FIRE RATING OF ASSEMBLIES, SEE SPECIFICATION SECTION 01045.
9. DEMOLITION AND REMOVAL WORK INCLUDES REQUIRED CAPPING AND DISCONNECTION OF ABANDONED SYSTEMS.
10. WHEN SUBSTITUTIONS OR REVISION OF EITHER A DETAIL OR AN ASSEMBLY SHOWN WITH A U.L.B. OR GA LISTING NUMBER IS PROPOSED BY THE CONTRACTOR, A SIMILAR OR EQUAL TESTING MUST BE SUBMITTED TO THE ARCHITECT FOR APPROVAL BY DSA.
11. UNLESS OTHERWISE NOTED, PLAN DIMENSIONS ARE TO EITHER FACE OF (I) FINISH, FACE OF (II) STUDS, FACE OF (III) BRACKET, CHAIR OR CENTER LINE.
12. PROVIDE AND VERIFY SIZE AND LOCATION OF THE FOLLOWING: REQUIRED ACCESS DOORS, OPENINGS, FURNINGS, ANCHORS, INSERTS AND BLOCKING REQUIRED FOR ACCESSORIES, AND MECHANICAL AND ELECTRICAL EQUIPMENT.
13. WHERE A DOOR IS LOCATED NEAR THE CORNER OF A ROOM, AND IS NOT LOCATED BY THE PLAN DIMENSION OR DETAIL, THE DIMENSION SHALL BE 4-INCH FROM THE FACE OF WALL TO THE FINISH DOOR OPENING.
14. ALL NOTED ITEMS ARE TO BE PROVIDED NEW UNLESS NOTED AS EXISTING (IE) OR OTHERWISE NOTED. REPLACEMENT MEANS TO REMOVE EXISTING (IE), IF NOT MISSING, AND PROVIDE NEW (IN). U.O.N. SALVAGE MEANS TO REMOVE INTACT, DELIVER OR STORE AND PROTECT FOR RE-USE AS INDICATED. DELIVER TO DISTRICT MEANS DELIVER TO A LOCATION ON THIS CAMPUS WHERE DIRECTED BY THE SCHOOL DISTRICT.
15. ITEMS LABELED N.L.C. ARE NOT PART OF THIS DSA APPROVAL.
16. HOLES IN WOOD FOR LAG SCREWS SHALL FIRST BE BORED TO THE SAME DIAMETER AND DEPTH AS THE SHANK. HOLES FOR THE THREADED PORTION SHALL BE BORED WITH A BIT NOT LARGER THAN THE BASE OF THE THREADS.
17. ALL ELECTRICAL WIRING AND ALL SUBCONTRACTORS ARE STRONGLY ADVISED TO VERIFY EXISTING SITE CONDITIONS PRIOR TO BID. SEE "INSTRUCTION TO BIDDERS" FOR TIME OF PRE-BID JOB WALK.
18. PAVED WALLS SHALL CONFORM TO SECTION 3325, TITLE 24.
19. ANY WORK ON THE FIRE ALARM SYSTEM WHERE APPLICABLE, SHALL BE BID TO THE GENERAL CONTRACTOR BY A SUBCONTRACTOR SPECIALIZING IN AND LICENSED TO INSTALL OR PERFORM WORK ON FIRE ALARM SYSTEMS. THE WORK SHALL NOT BE TO BID AS A SUBCONTRACT TO THE ELECTRICAL CONTRACTOR.
20. ALL ACCESSORIES TO BE MOUNTED AT ADA COMPLIANT HEIGHTS AND TO HAVE A MAX. PROTRUSION OF 4" BEYOND FACE OF WALL.
21. THE CONTRACTOR SHALL BE RESPONSIBLE FOR ANY NECESSARY WORK TO MAINTAIN SERVICE ON THE EXISTING INTERCOM/BURGULAR ALARM SYSTEM, FIRE ALARM, CIRCUITS, AND/OR ANY OTHER CIRCUITRY TO COMPLETE ANY OTHER TASK THAT IS PART OF THIS CONTRACT.
22. ANY EXISTING EQUIPMENT INCLUDING BUT NOT LIMITED TO LOW VOLTAGE WIRING OR SYSTEM THAT IS DAMAGED OR LEADS TO ANY COMPONENT MALFUNCTION SHALL BE REPAIRED AT THE EXPENSE OF THE CONTRACTOR TO THE SATISFACTION OF THE SCHOOL DISTRICT. ALL EXISTING EQUIPMENT OR SYSTEMS ARE ASSUMED TO BE IN PROPER FUNCTION UNLESS THE CONTRACTOR IS RESPONSIBLE FOR NOTIFYING THE SCHOOL DISTRICT OF ANY MALFUNCTIONING EQUIPMENT OR SYSTEMS PRIOR TO WORK IN THE AREA OF SCOPE OF WORK.
23. EXISTING ELECTRICAL OUTLETS SHALL NOT BE REMOVED UNLESS REPLACED WITH LIKE KIND OUTLETS AT A SIMILAR LOCATION UNLESS APPROVED BY THE OWNER OR ARCHITECT.
24. HAZARDOUS MATERIAL ABATEMENT, IF APPLICABLE, WILL BE PROVIDED BY THE SCHOOL DISTRICT.
25. TO COMPLY WITH TITLE 24, CALIFORNIA CODE OF REGULATIONS, SECTION 1701.21, GOVERNS AND READS IN PART, THE ESTIMATED COST OF A PROJECT SHALL BE INCREASED AS NECESSARY TO INCLUDE THE ESTIMATED COST OF EVERY ALTERNATE BUILDING OR PORTION THEREOF SHOWN ON THE PLANS AND SPECIFICATIONS AS IF EACH ALTERNATE BUILDING AND PORTION WERE TO BE CONSTRUCTED SEPARATELY AND SIMULTANEOUSLY.
26. SCHEDULED CONDITIONS DEVELOP NOT COVERED BY THE CONTRACT DOCUMENTS, A CONSTRUCTION CHANGE DOCUMENT DETAILING AND SPECIFYING THE REQUIRED WORK SHALL BE SUBMITTED AND APPROVED BY DSA BEFORE PROCEEDING WITH THE WORK.
27. ALL ADDENDA AND CONSTRUCTION CHANGE DOCUMENTS REQUIRE DSA APPROVAL PURSUANT TO THE CALIFORNIA CODE OF REGULATIONS, TITLE 24, PART 1, SECTION 4-338.
28. TO THE DIFFICULTY OF ANTICIPATING EVERY UNDESIRABLE CONDITION THAT MAY BE FOUND ON EXISTING CONSTRUCTION, REPAIR, ALTERATION, REHABILITATION OR RECONSTRUCTION WORK IS PROPOSED, THE FOLLOWING CLAUSE SHALL BE INCLUDED IN ALL SPECIFICATIONS FOR ALTERATIONS, REHABILITATION OR RECONSTRUCTION PROJECTS: "THE INTENT OF THESE DRAWINGS AND SPECIFICATIONS IS THAT THE WORK OF THE ALTERATION, REHABILITATION OR RECONSTRUCTION IS TO BE IN ACCORDANCE WITH TITLE 24, CALIFORNIA CODE OF REGULATIONS. SHOULD ANY TESTING REVEAL AN EXISTING CONDITION THAT REQUIRES ALTERATION OR RECONSTRUCTION, THE DISCOVERY WHICH IS NOT COVERED BY THE CONSTRUCTION DOCUMENTS WHEREIN THE FINISHED WORK WILL NOT COMPLY WITH TITLE 24, CALIFORNIA CODE OF REGULATIONS, A CONSTRUCTION CHANGE DOCUMENT, OR A SEPARATE SET OF PLANS AND SPECIFICATIONS DETAILING AND SPECIFYING THE REQUIRED WORK SHALL BE SUBMITTED AND APPROVED BY DSA BEFORE PROCEEDING WITH THE WORK.
29. ITEMS LABELED N.L.C. OR FUTURE ARE NOT FOR DSA APPROVAL.
30. THE DRAWINGS AND SPECIFICATIONS REPRESENT FINISHED CONSTRUCTION. THE CONTRACTOR IS RESPONSIBLE FOR THE MEANS AND METHODS OF CONSTRUCTION INCLUDING BUT NOT LIMITED TO SHORING AND TEMPORARY BRACING.
31. ALL REQUIRED WORK SHALL BE COMPLETED TO ENTIRETY.
32. ALL EXISTING WORKS AND MATERIALS TO BE RESTORED OR RECONSTRUCTED SHALL BE RESTORED, PATCHED, RECONSTRUCTED AND/OR PAINTED TO MATCH EXISTING ADJACENT SURFACE. MATCH PAINTING SHALL BE EXTENDED TO NATURAL BORDERS IN MATERIAL.

A0.0 COVER SHEET, DRAWING INDEX, VICINITY MAP

ARCHITECTURAL DRAWINGS

A1.0 OVERALL FENCING SITE PLAN

A1.1 ENLARGED FENCING REMOVAL SITE PLAN - N/W CORNER

A1.2 ENLARGED FENCING REMOVAL SITE PLAN - N/E CORNER

A1.3 ENLARGED FENCING SITE PLAN - N/W CORNER

A1.4 ENLARGED FENCING SITE PLAN - N/E CORNER

A8.1 TYPICAL FENCE DETAILS

CIVIL DRAWINGS

C1.1 DEMOLITION PLAN

C1.2 DEMOLITION PLAN

C2.1 GRADING PLAN

C2.2 GRADING PLAN

REFERENCES

A. ALL CONSTRUCTION SHALL BE IN ACCORDANCE W/ THE FOLLOWING GOVERNING CODES:

2019	2019 TRIENNIAL EDITION OF THE CALIFORNIA CODE OF REGULATIONS, TITLE 24:
PART 1	2019 CALIFORNIA ADMINISTRATIVE CODE
PART 2	2019 CALIFORNIA BUILDING CODE, BASED ON THE 2018 INTERNATIONAL BUILDING CODE (IBC)
PART 3	2019 CALIFORNIA ELECTRICAL CODE, BASED ON THE 2017 NATIONAL ELECTRICAL CODE (NEC)
PART 4	2019 CALIFORNIA MECHANICAL CODE, BASED ON THE 2018 INTERNATIONAL MECHANICAL CODE (IMC)
PART 5	2019 CALIFORNIA PLUMBING CODE, BASED ON THE 2018 INTERNATIONAL PLUMBING CODE (IPC)
PART 6	2019 CALIFORNIA ENERGY CODE
PART 7	NOT USED
PART 8	2019 CALIFORNIA HISTORICAL BUILDING CODE
PART 9	2019 CALIFORNIA FIRE CODE, BASED ON THE 2018 INTERNATIONAL FIRE CODE (IFC)
PART 10	2019 CALIFORNIA EXISTING BUILDING CODE, BASED ON THE 2018 INTERNATIONAL EXISTING BUILDING CODE (IEBC)
PART 11	2019 CALIFORNIA GREEN BUILDING STANDARDS CODE
PART 12	2019 CALIFORNIA REFERENCED STANDARD CODE
NFPA 13	AUTOMATIC SPRINKLER SYSTEMS, 2019 EDITION (CALIFORNIA AMENDED)
NFPA 14	STANDPIPE AND HOSE SYSTEMS, 2019 EDITION (CALIFORNIA AMENDED)
NFPA 24	PRIVATE FIRE SERVICE MAINS, 2019 EDITION (CALIFORNIA AMENDED)
NFPA 72	NATIONAL FIRE ALARM CODE, 2019 EDITION (CALIFORNIA AMENDED)

A. THE PROJECT FALLS UNDER THE JURISDICTION OF THE DEPARTMENT OF THE STATE ARCHITECT (DSA), STATE OF CALIFORNIA.

B. DSA WILL INSPECT THE WORK PERIODICALLY PURSUANT TO TITLE 24, PART 1, SECTION 4-334, CCR.

C. MATERIAL TESTING SHALL BE CONDUCTED PER TITLE 24, PART 1, SECTION 4-335.

1. ALL TESTING MUST BE DONE BY AN INDEPENDENT TESTING SERVICE EMPLOYED BY THE OWNER, AND APPROVED BY THE ARCHITECT.

2. THE OWNER SHALL PAY FOR ALL TESTING PER TITLE 24, PART 1, SECTION 333(C), CCR.

3. WHERE TEST RESULTS DO NOT MEET PROJECT REQUIREMENTS, THE CONTRACTOR SHALL BEAR ALL COSTS OF THE TESTING, INCLUDING REIMBURSEMENT OF TESTING FEES TO THE OWNER.

4. PERIODIC INSPECTIONS, WHEN REQUIRED, WILL BE PERFORMED PER TITLE 24, PART 1, SECTION 4-333(C) CCR.

A. PURSUANT TO THE GENERAL CONDITIONS, THE CONTRACTOR (OR THE SUBCONTRACTORS IT MAY ASSIGN) SHALL OBTAIN REQUIRED PERMITS FROM GOVERNING AUTHORITIES.

B. ANY REQUIREMENTS ISSUED WITH A PERMIT OR MARKED ON THE PERMIT SET OF CONSTRUCTION DOCUMENTS BY THE ISSUING AGENCY, AS CONDITIONS OF THE AGENCY'S PERMIT APPROVAL, SHALL BE REFERRED TO THE ARCHITECT FOR DIRECTION.

- A. VERIFIED REPORTS MUST BE FILED BY THE ARCHITECT, INSPECTOR, AND CONTRACTOR.
 1. THE INSPECTOR SHALL FILE VERIFIED REPORTS PER TITLE 24, PART 1, SECTION 4-336.
 2. THE ARCHITECT SHALL FILE VERIFIED REPORTS PER TITLE 24, PART 1, SECTION 4-336.
 3. THE CONTRACTOR SHALL FILE VERIFIED REPORTS PER TITLE 24, PART 1, SECTION 4-336 AND 4-343(C).
- B. IN ADDITION TO THE REQUIREMENTS OF THE GENERAL CONDITIONS, ALL ADDENDA AND CONSTRUCTION CHANGE DOCUMENTS REQUIRE DSA APPROVAL PURSUANT TO TITLE 24, PART 1, SECTION 4-338, C.
 1. CONSTRUCTION CHANGE DOCUMENTS SHALL BE SUBMITTED TO THE ARCHITECT FOR APPROVAL.

A. THE FOLLOWING SHALL PERFORM THE DUTIES DESCRIBED:

1. THE ARCHITECT, PER TITLE 24, PART 1, SECTION 4-333(A) AND 4-341, CCR
2. THE CONTRACTOR, PER TITLE 24, PART 1, SECTION 4-343, CCR. 2.

A. A COPY OF PARTS 1 TO 5 TITLE 24, C.C.R. SHALL BE KEPT ON JOB SITE DURING CONSTRUCTION.

B. THE PROJECT INSPECTOR MUST BE EMPLOYED BY THE OWNER AND APPROVED BY THE ARCHITECT AND DSA. INSPECTION SHALL BE PERFORMED IN ACCORDANCE WITH SECTION 4-33(b), PART 24. THE DUTY OF THE INSPECTOR SHALL BE IN ACCORDANCE WITH SECTION 4-342, PART 24.

C. DSA IS NOT SUBJECT TO ARBITRATION.

D. ANY SUBSTITUTION OF MATERIALS OR METHODS MUST BE CONSIDERED A CHANGE TO THE APPROVED APPLICATION AND SHALL BE SUBJECT TO FURTHER REVIEW AND APPROVAL BY DSA PRIOR TO FABRICATION, CONSTRUCTION OR USE. SUBSTITUTION OF MAJOR STRUCTURAL ELEMENTS SUCH AS FRAMING ETC. MUST BE STAMPED AND SIGNED BY THE ARCHITECT AND THE STRUCTURAL ENGINEER.

B. FOR TITLE II: 2010 ADA STANDARDS FOR ACCESSIBLE DESIGN [APPEND. OF 28CFR PART 36]

COMPLIANCE WITH CFC CHAPTERS 14, FIRE SAFETY DURING CONSTRUCTION AND DEMOLITION AND CBC CHAPTER 33 SAFETY DURING CONSTRUCTION WILL BE ENFORCED.

HKIT ARCHITECTS

538 NINTH STREET SUITE 240 • OAKLAND, CA 94607
T 510 625 9800 • F 510 625 9801 • WWW.HKIT.COM


538 NINTH STREET SUITE 240 • OAKLAND, CA 94607
T 510 625 9800 • F 510 625 9801 • WWW.HKIT.COM

DRAWING TITLE


COVER SHEET

SCALE AS NOTED

A0.0
COPYRIGHT © 2016 UNIT ARCHITECTS

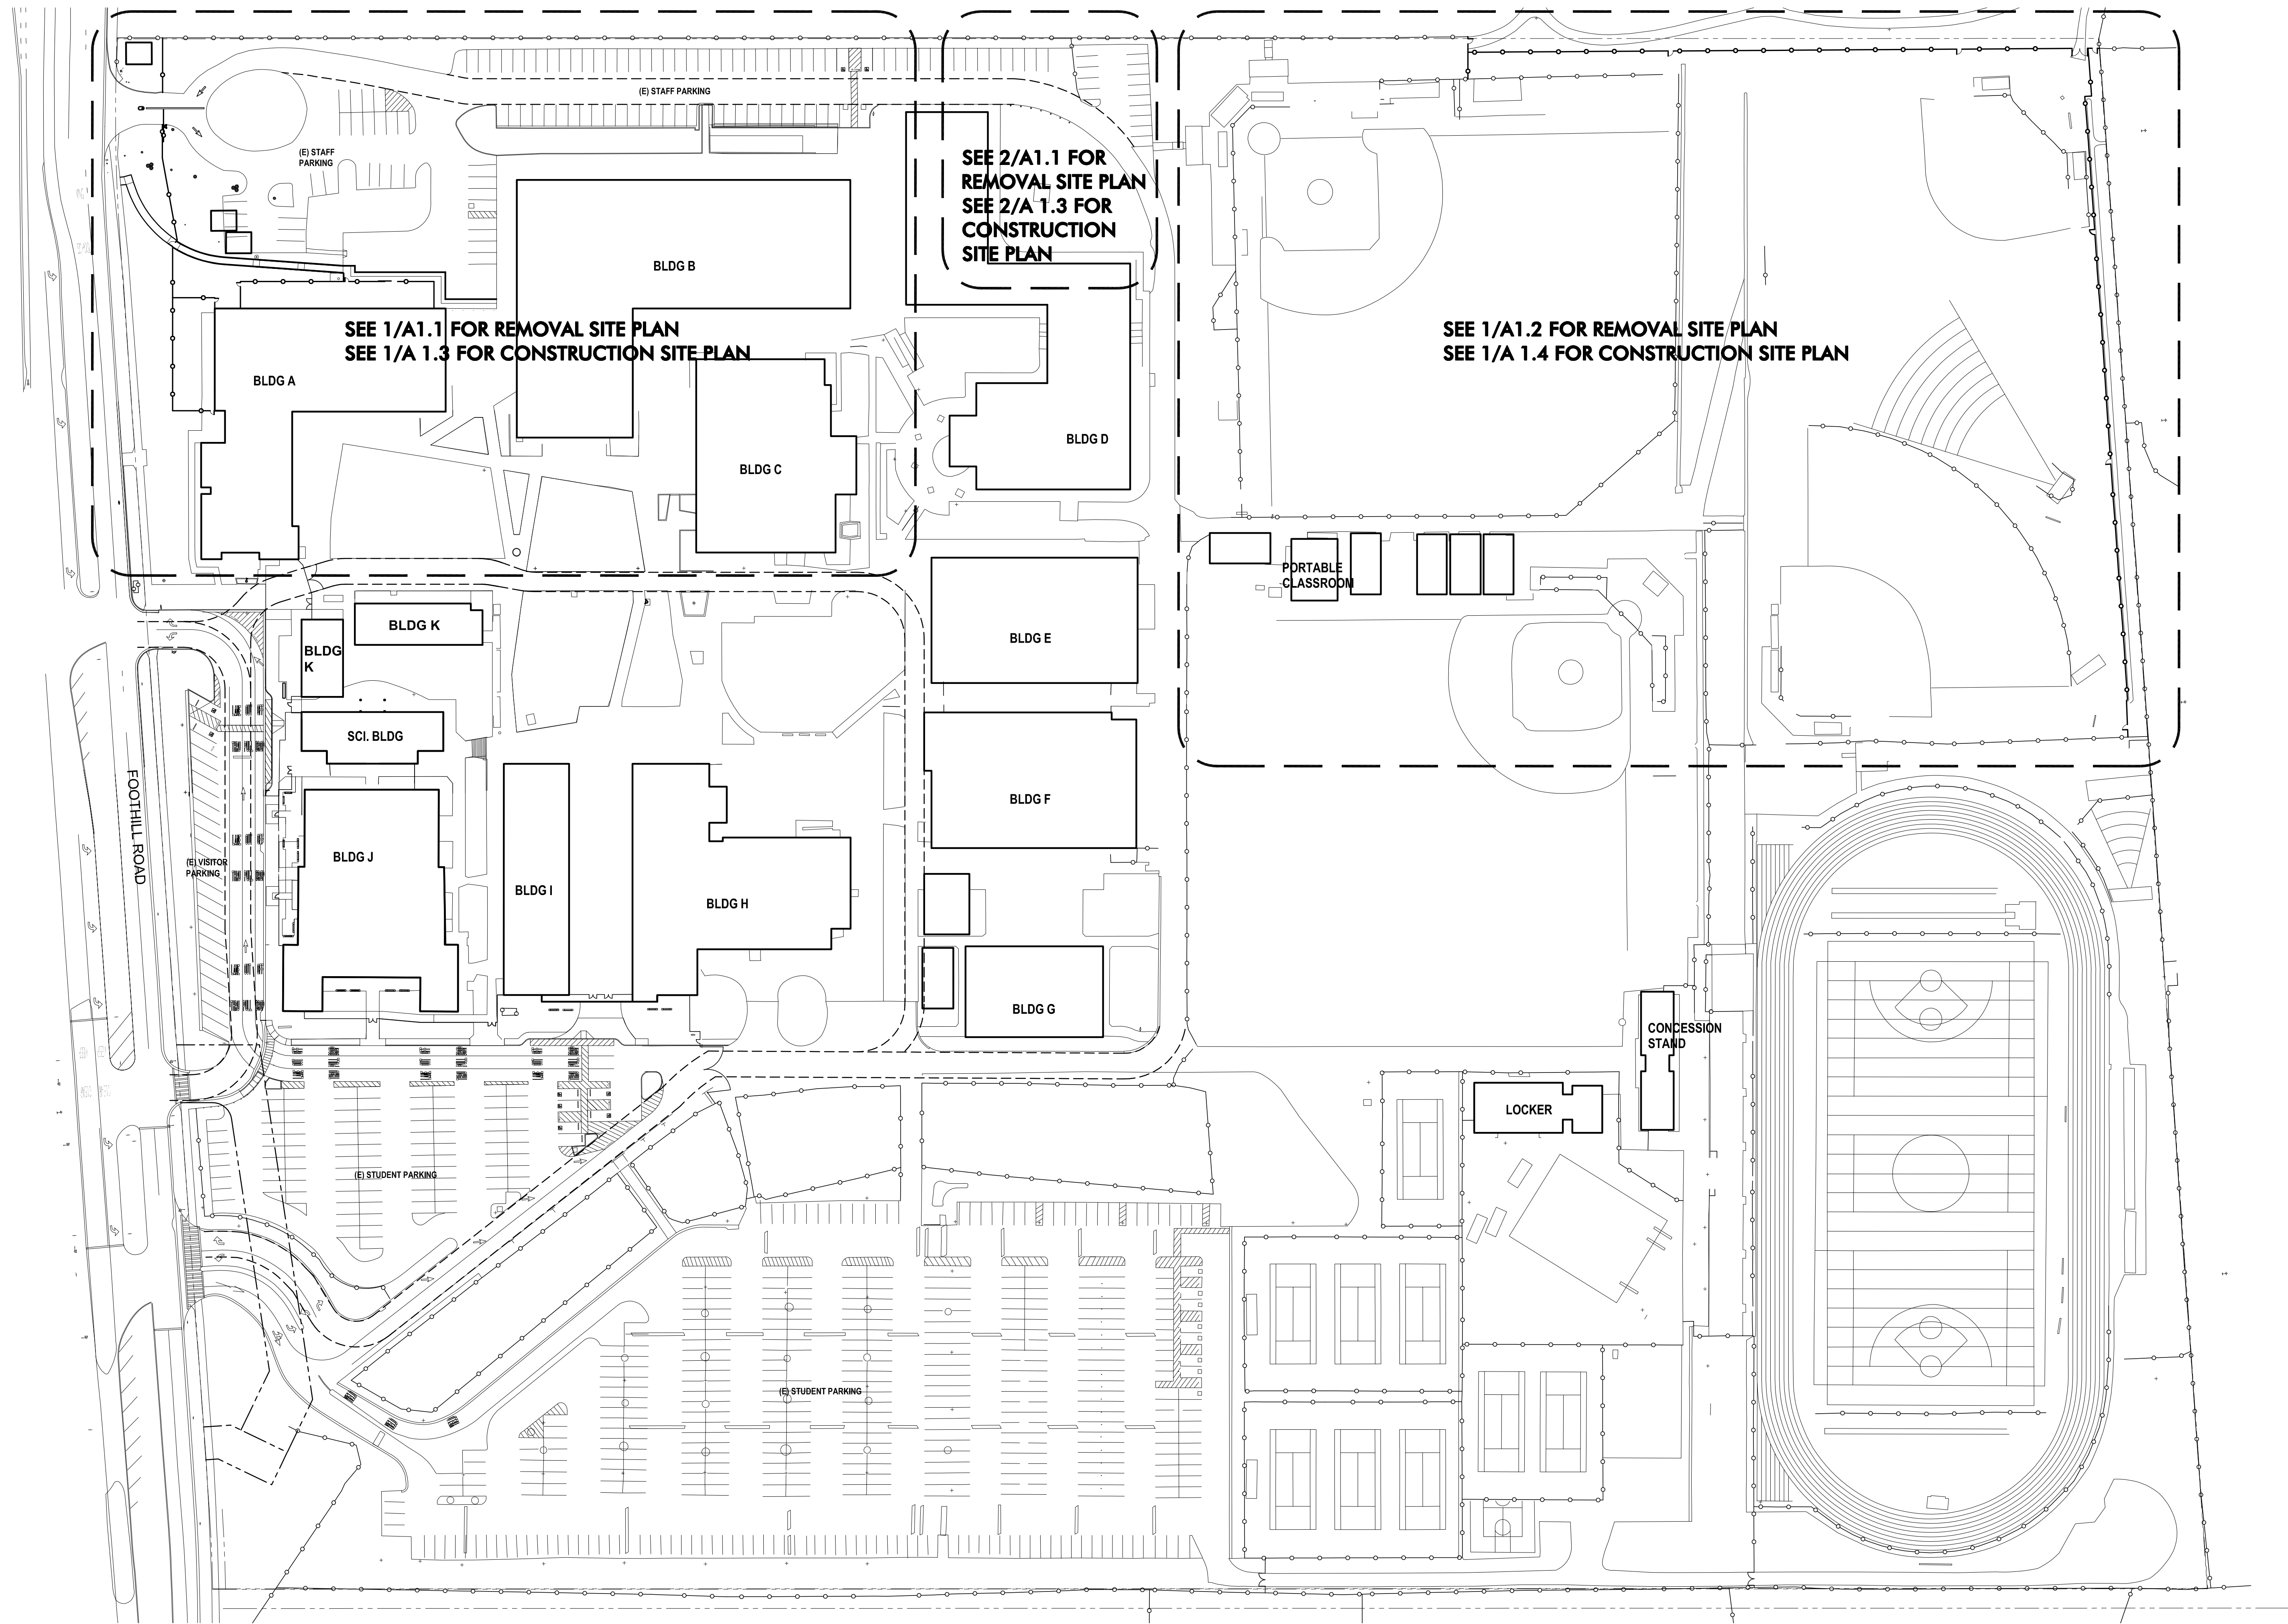

1 SITE PLAN
SCALE : 1" = 60'-0"

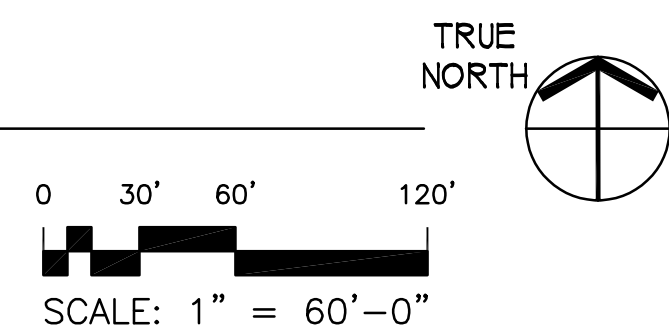


**PLEASANTON
UNIFIED SCHOOL
DISTRICT
FOOTHILL H.S.
PH. 2 FENCING**
PLEASANTON, CA

JOB NO. 70124.02
DRAWN -
CHECKED
JOB CAPTAIN
DATE
100% CD 03/28/2022

DRAWING TITLE
**OVERALL
FENCING
SITE PLAN**


SCALE AS NOTED

A1.0
COPYRIGHT © 2018 HKIT ARCHITECTS

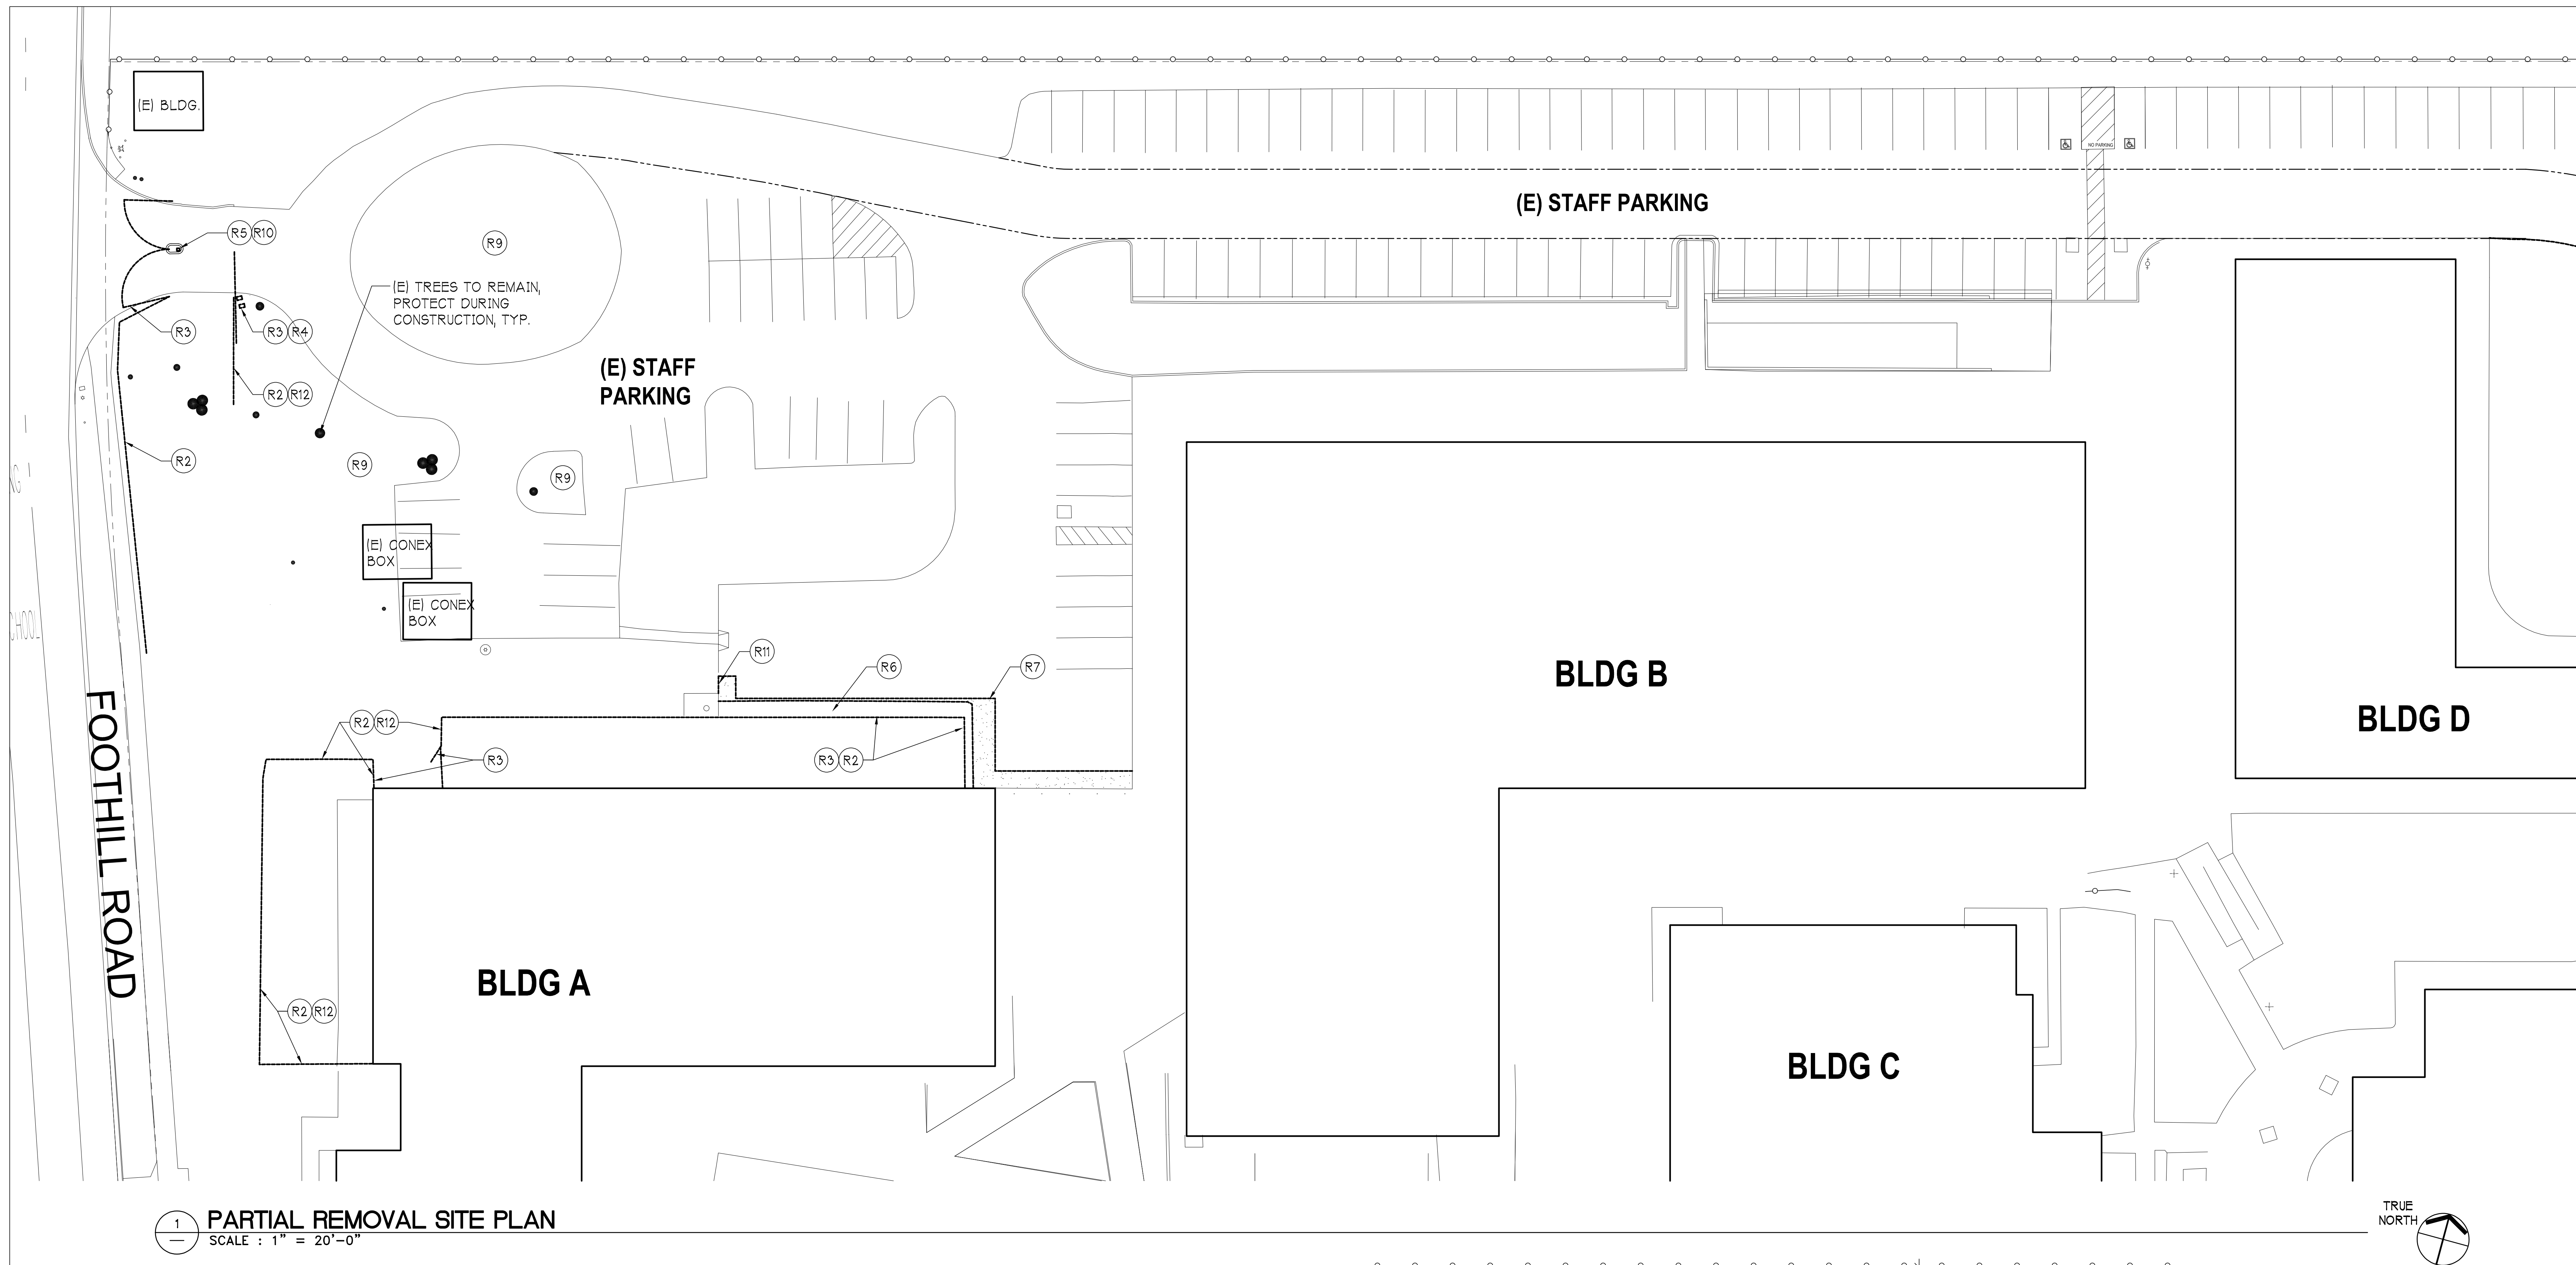


1 PARTIAL REMOVAL SITE PLAN
SCALE : 1" = 20'-0"

LEGEND	GENERAL NOTES	REMOVAL NOTES
--- EXISTING PROPERTY LINE LINE --- EXISTING FENCE TO REMAIN --- ITEM TO BE REMOVED --- (E) 20'-0" WIDE FIRE ACCESS --- AC PAVING TO BE REMOVED, S.C.D.	A. PROVIDE ANY AND ALL REMOVAL WORK NECESSARY TO ALLOW FOR INSTALLATION AND/OR CONSTRUCTION OF WORK TO BE PROVIDED B. RETAIN AND REINSTALL ALL (E) SIGNAGE AT FENCES AND GATES. VERIFY LOCATION WITH DISTRICT. C. SALVAGE AND RETURN ANY PADLOCKS AND CHAINS THAT ARE REMOVED TO DISTRICT. D. PROVIDE NEW FENCE AND GATES AS INDICATED. WORK SHALL INCLUDE ALL FOOTINGS, MATERIALS, HARDWARE, ETC. NECESSARY FOR COMPLETE INSTALLATION. IRRIGATION AND UTILITY LOCATIONS SHOWN ARE ESTIMATED AND NEITHER VERIFIED NOR COMPLETE. CONTRACTOR MUST ENGAGE THE SERVICES OF AN UNDERGROUND LOCATOR TO PERFORM A COMPLETE SURVEY OF EFFECTED AREAS PRIOR TO FENCE LAYOUT. F. CONTRACTOR TO CONFIRM FIELD CONDITIONS AND POSSIBLE OBSTRUCTIONS AT (E) BUILDING FOOTINGS, BEFORE SETTING LOCATIONS OF FENCE POSTS. SUBMIT SHOP DRAWINGS FOR PROPOSED FENCE POST LAYOUT, FOR REVIEW BY ARCHITECT AND OWNER. G. CONTRACTOR IS TO LAY OUT LOCATION OF NEW FENCE AND GATES PRIOR TO STARTING CONSTRUCTION. CONFIRM LAYOUT WITH DISTRICT. H. ALL GATES MARKED FIRE DEPT. ACCESS MUST PROVIDE MIN 20'-0" CLEAR PASSAGE FOR FIRE DEPARTMENT EQUIPMENT. POSTS, HINGES, HARDWARE, ETC MAY NOT ENCROACH. GATES SHOULD SWING 180°. I. REFER TO SPECIFICATIONS FOR ADDITIONAL INFORMATION AND GATE HARDWARE. J. PEDESTRIAN GATES ARE TO PROVIDE MINIMUM CLEAR OPENING OF 32 INCHES. WHERE A GATE IS BEING REPLACED IN AN EXISTING OPENING, VERIFY EXISTING OPENING IS SUFFICIENT TO ACCOMMODATE NEW CLOSER, GATE AND HARDWARE AND STILL PROVIDE 32 INCH ACCESSIBLE CLEARANCE. K. PROVIDE DOUBLE LOOP AND 12" CHAIN WELDED TO GATE POST AT GATES WHERE PADLOCKS ARE SCHEDULED. L. VERIFY SIZE OF EXISTING GATES TO BE REPLACED IN FIELD. EXISTING GATE POSTS ARE TO REMAIN, UNO. M. WHERE EXISTING FENCES AND GATES ARE MODIFIED, PAINT AREA OF WORK TO MATCH EXISTING FINISH. SEE SPECIFICATIONS FOR ADDITIONAL INFORMATION.	(R1) (E) FENCE TO REMAIN, PROTECT DURING CONSTRUCTION. (R2) REMOVE PORTION OF (E) FENCE AS INDICATED. (R3) REMOVE (E) GATE AND POSTS. (R4) REMOVE (E) GATE OPERATOR/MOTOR, UNDERGROUND POWER & CONDUIT TO REMAIN. (R5) REMOVE (E) KEYPAD, (E) POST AND ELECTRICAL CONDUIT TO REMAIN. (R6) REMOVE PORTION OF (E) CONC. WALK, S.C.D. (R7) REMOVE PORTION OF (E) AC PAVING FOR INSTALLATION OF CONC. WALK, S.C.D. (R8) (E) AC PAVING TO REMAIN (R9) (E) LANDSCAPE AREA (R10) (E) CONC. ISLAND AND BOLLARD TO REMAIN. PROTECT DURING CONSTRUCTION (R11) SAWCUT AND REMOVE PORTION OF (E) CONC CURB TO ALLOW FOR CONCRETE WALK INSTALLATION (R12) REMOVE (E) CONC. MOW STRIP AND FOOTING TO ALLOW FOR PLACEMENT OF NEW FENCE, FOOTINGS AND MOW STRIP.

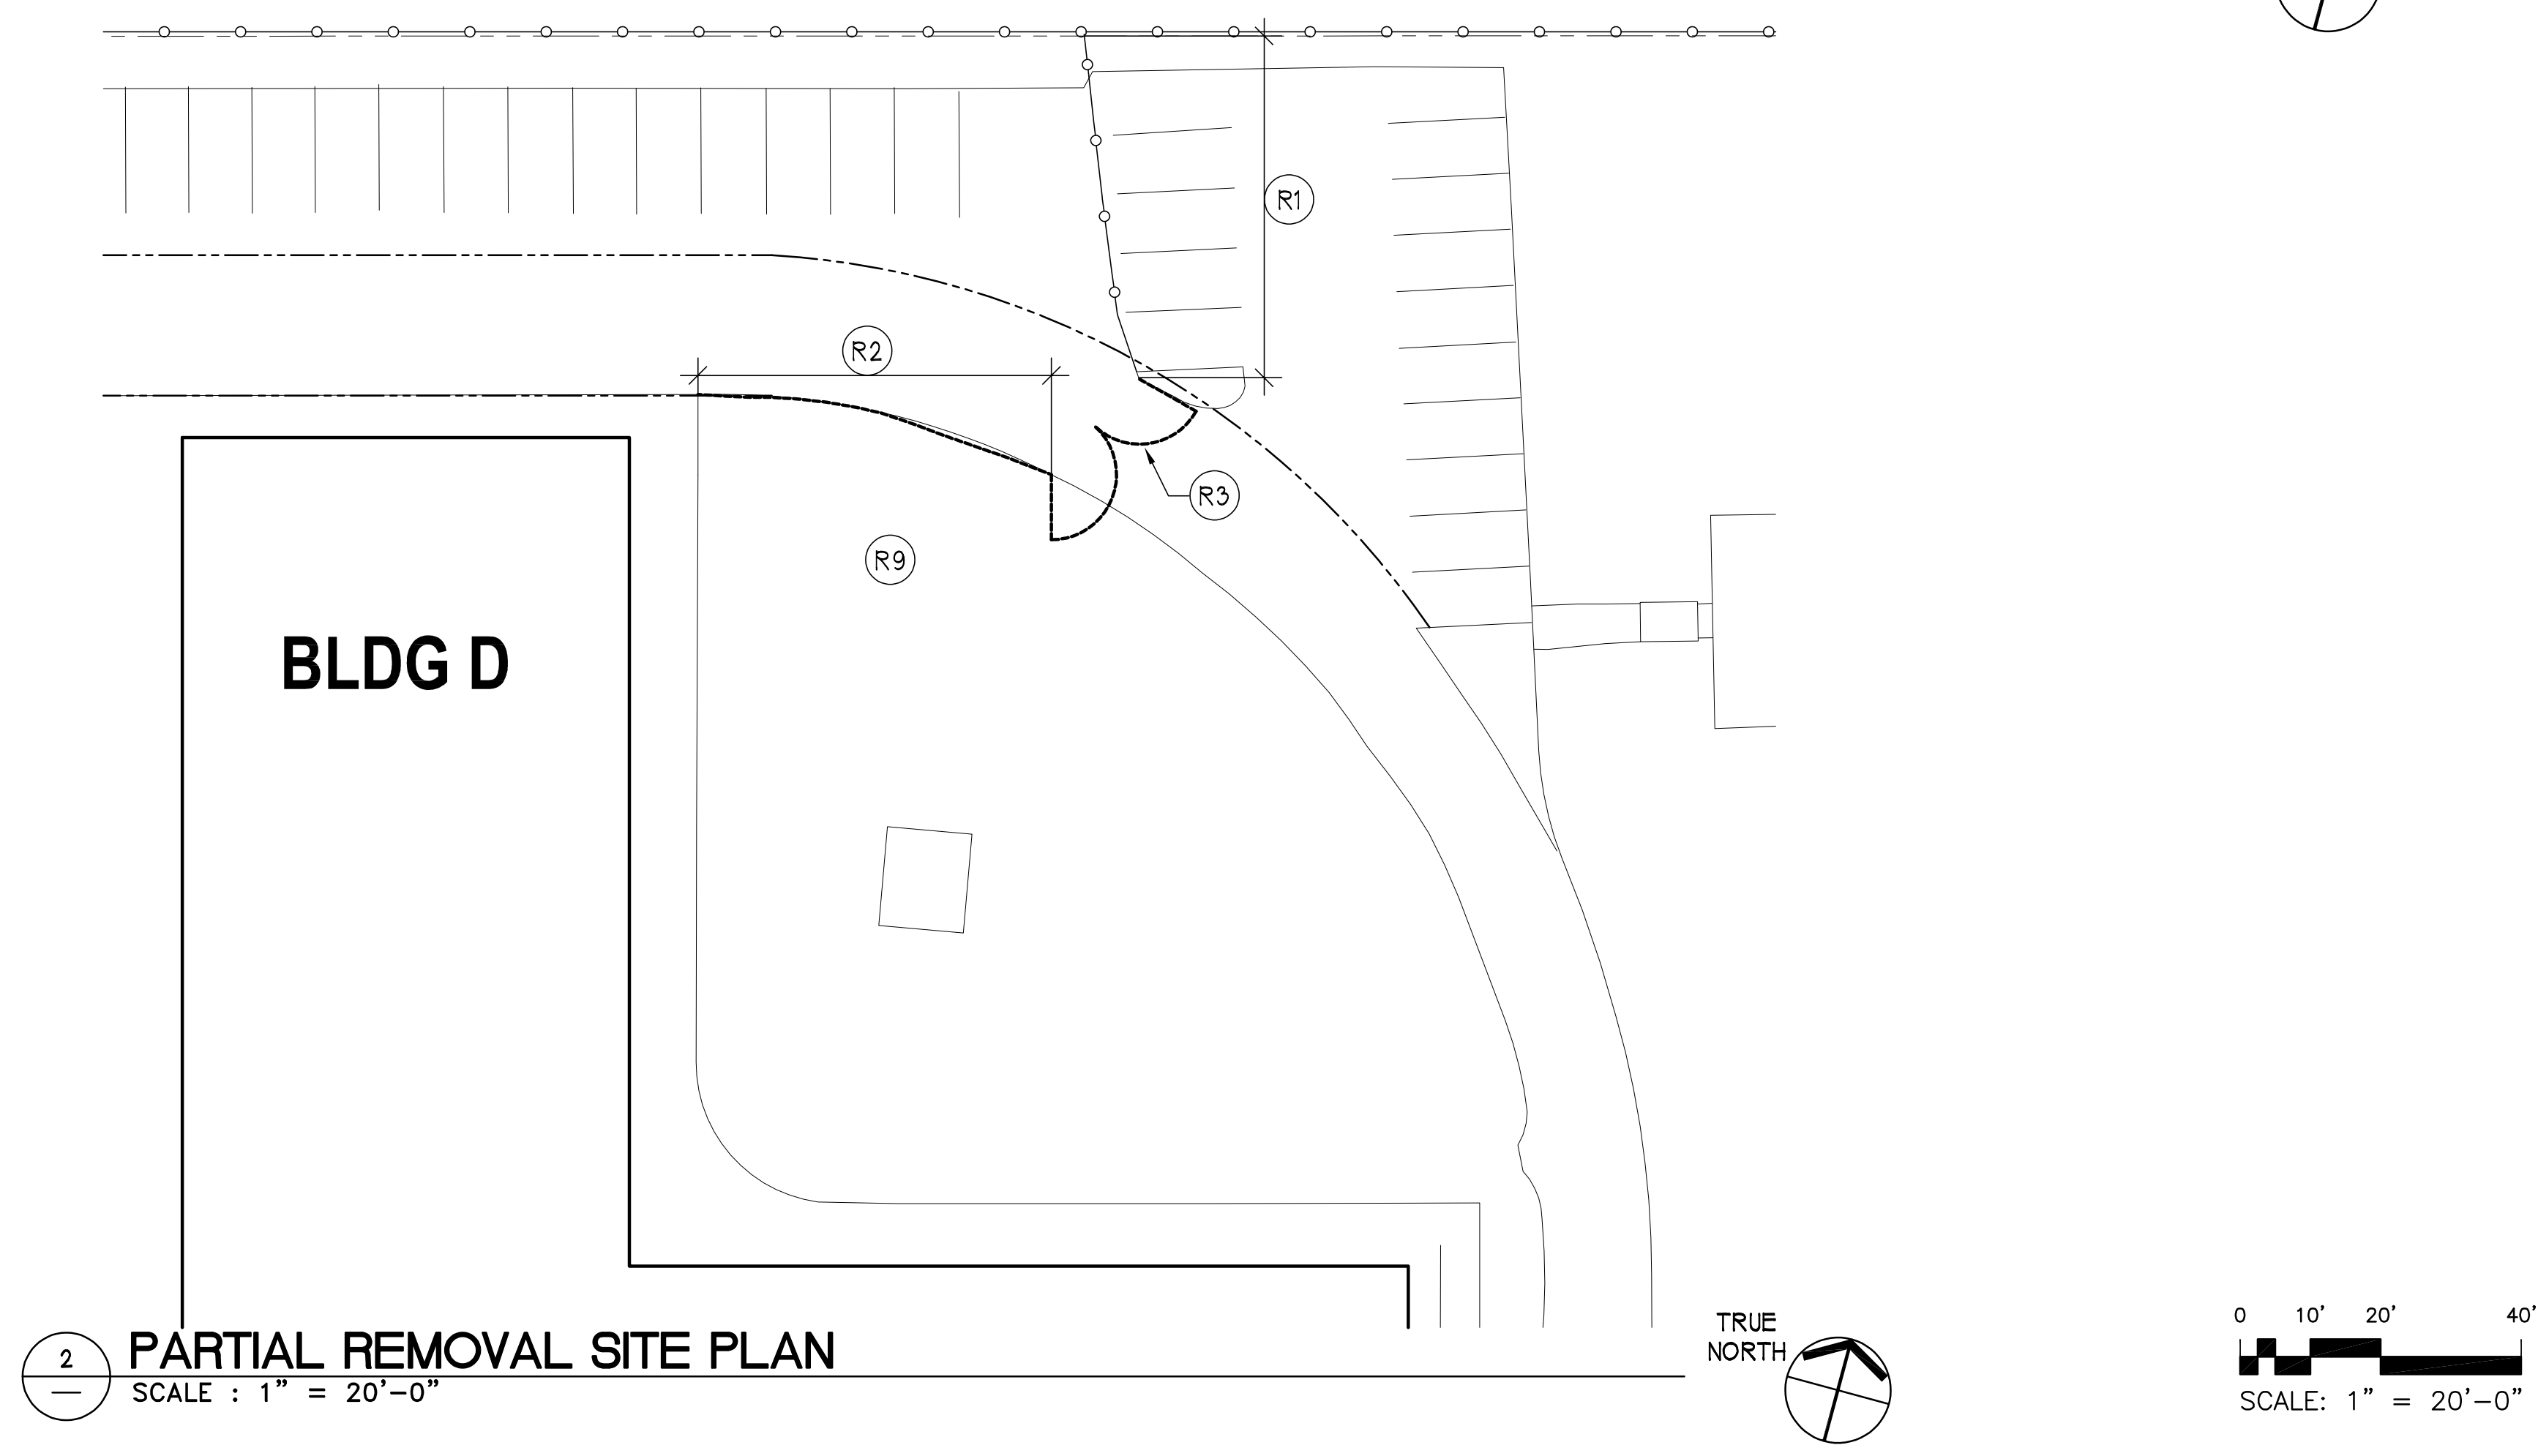

2 PARTIAL REMOVAL SITE PLAN
SCALE : 1" = 20'-0"

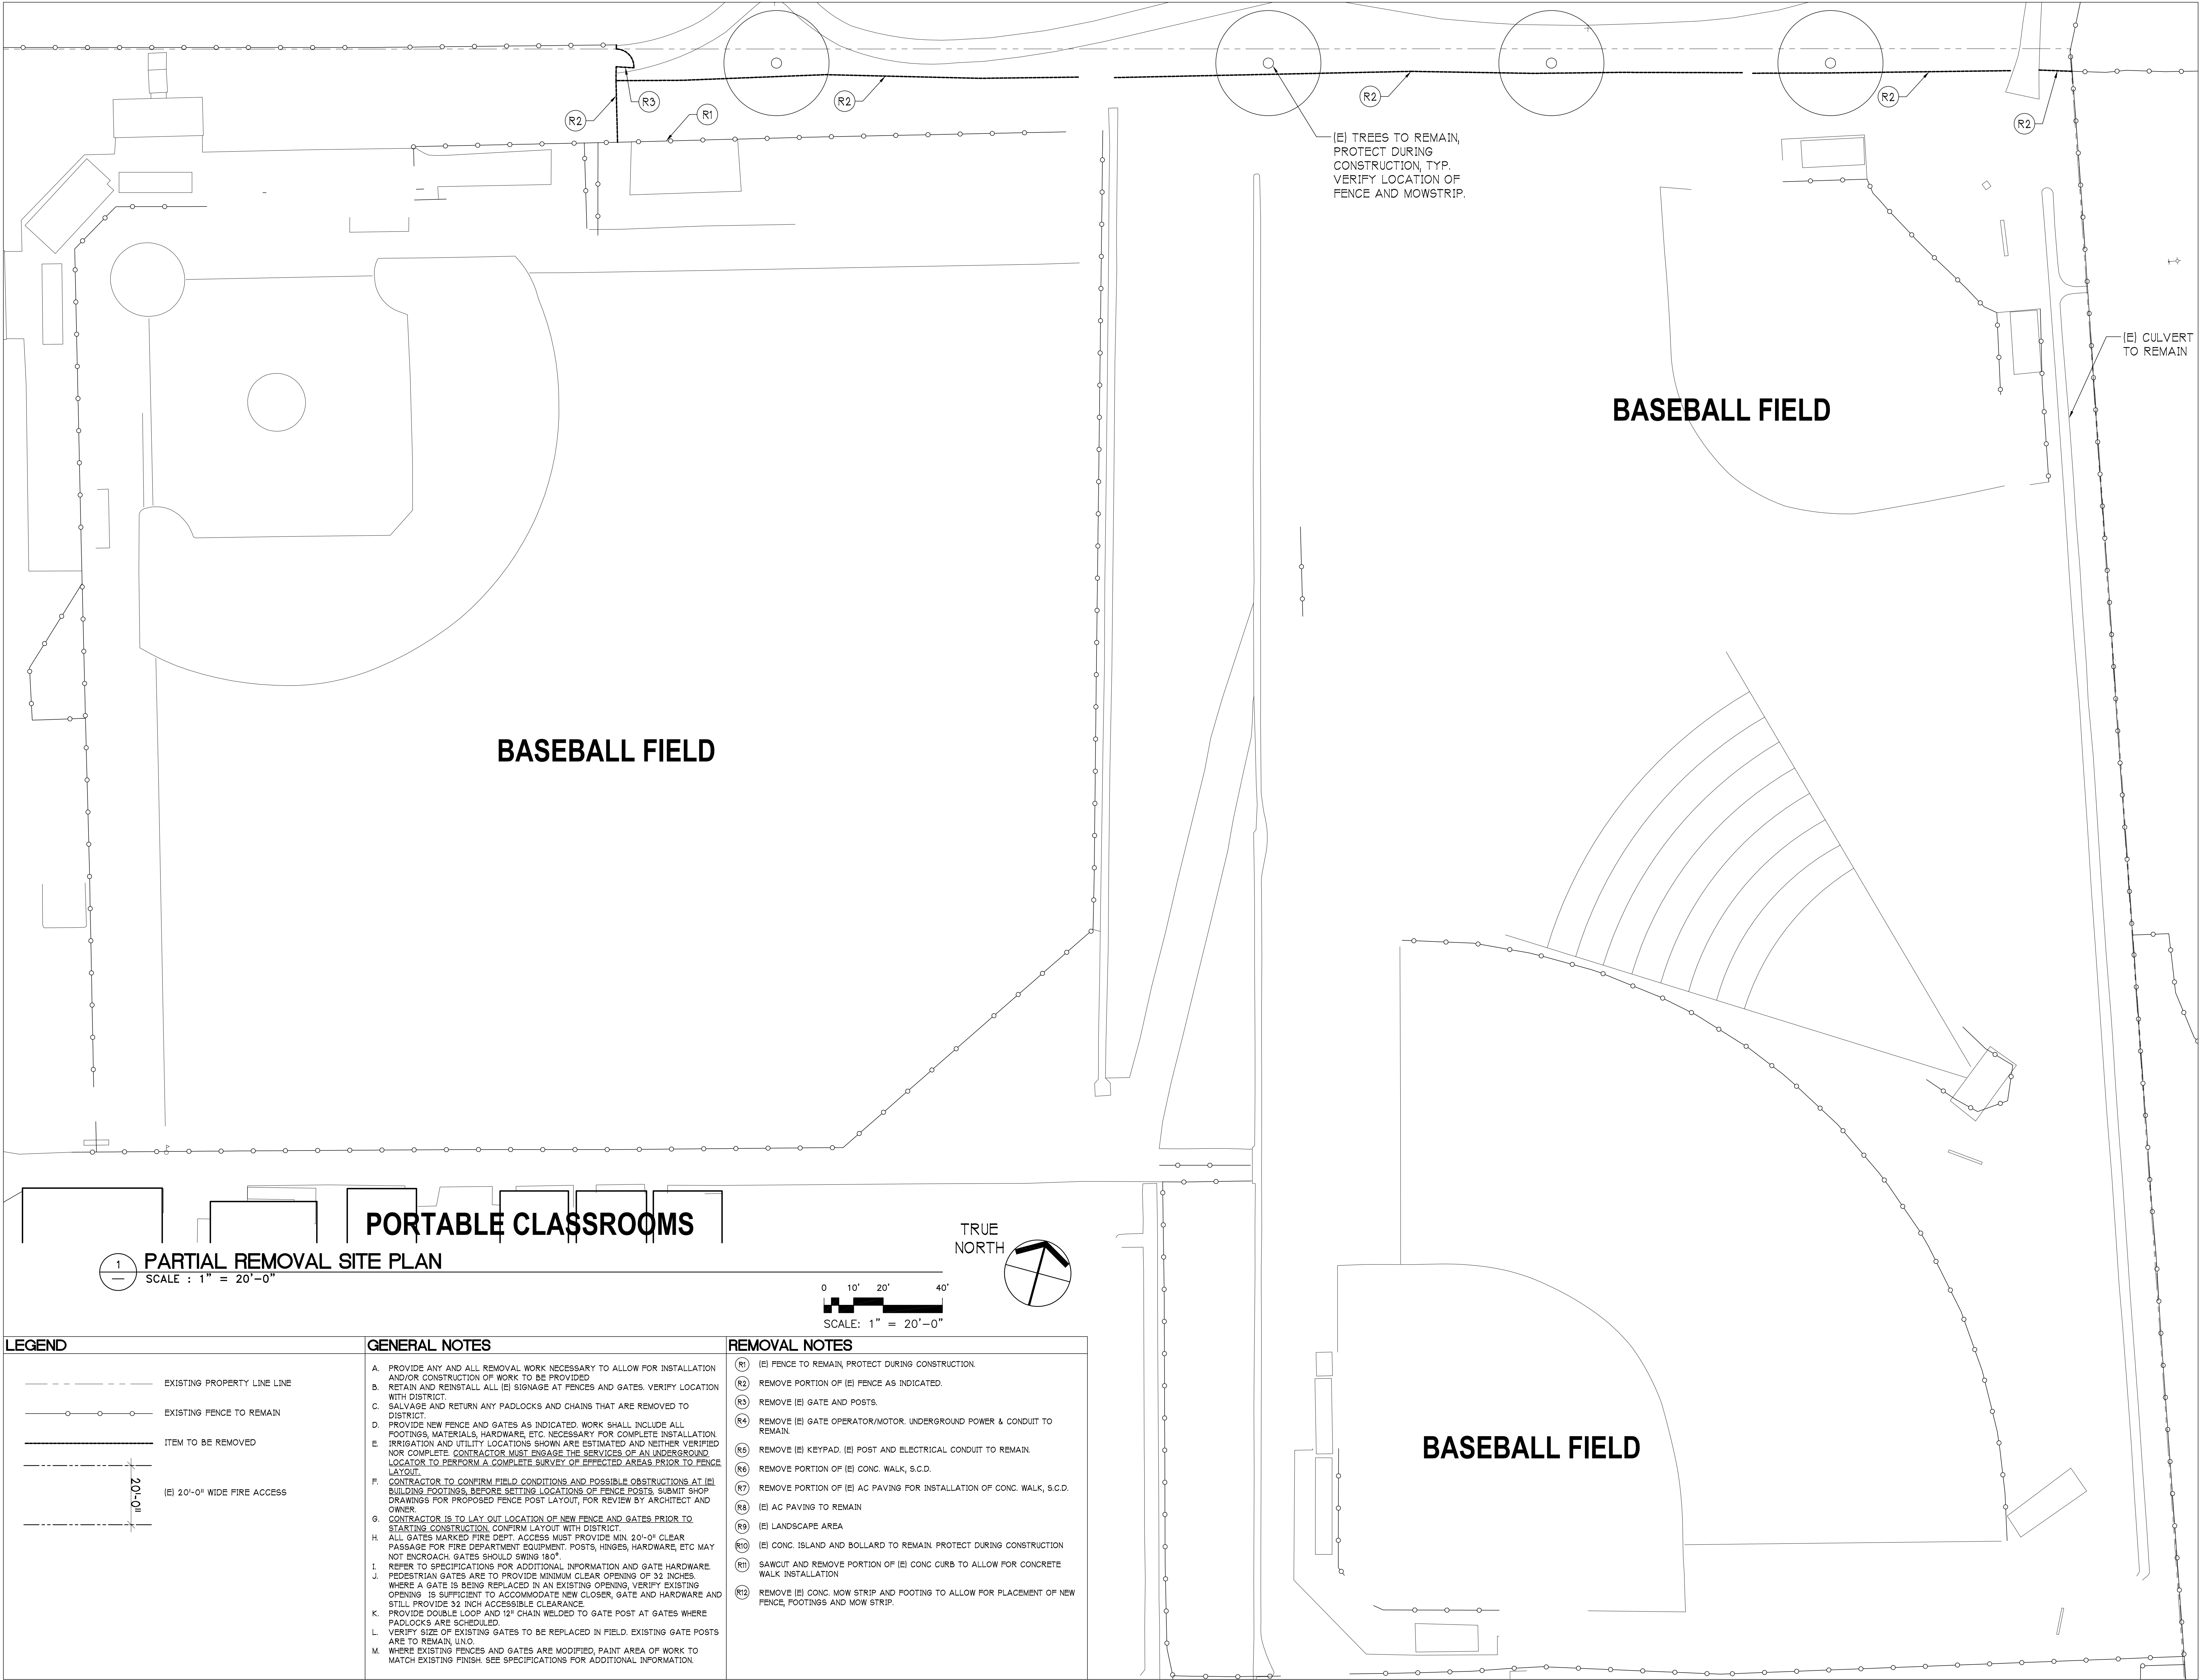


PLEASANTON
UNIFIED SCHOOL
DISTRICT
FOOTHILL H.S.
PH. 2 FENCING
PLEASANTON, CA

JOB NO. 70124.02
DRAWN -
CHECKED
JOB CAPTAIN
DATE
100% CD 03/28/2022

DRAWING TITLE
ENLARGED
FENCING REMOVAL
SITE PLAN
N/E CORNER

SCALE AS NOTED
A1.2
COPYRIGHT © 2018 HKIT ARCHITECTS

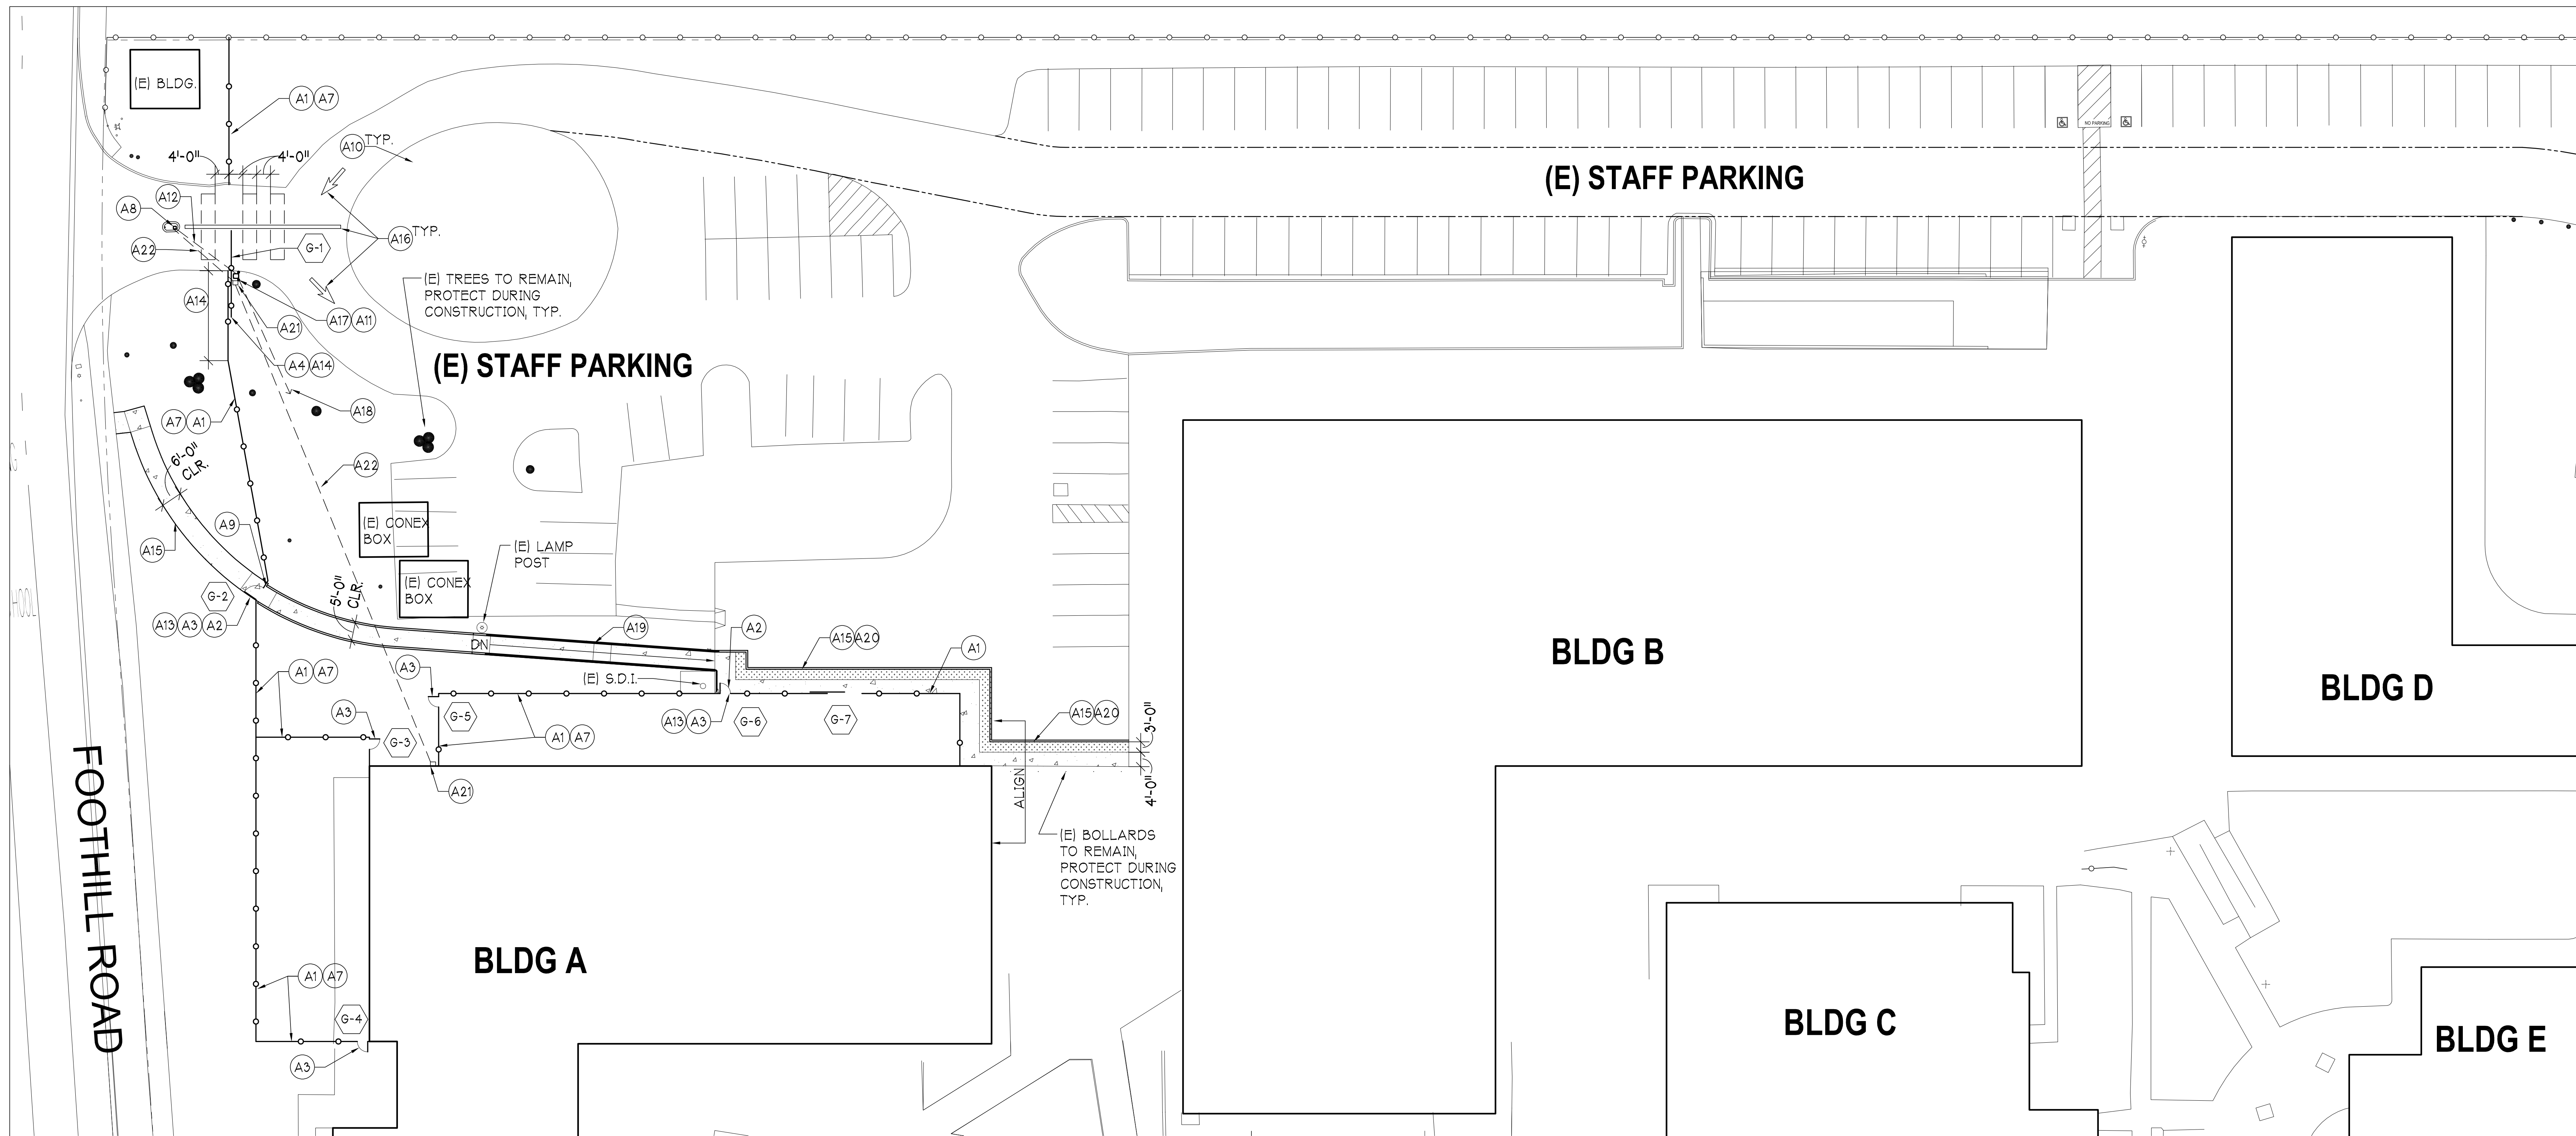

1 PARTIAL CONSTRUCTION SITE PLAN
SCALE : 1" = 20'-0"

LEGEND	
	GATE WITH GATE NUMBER SEE GATE SCHEDULE
	EXISTING PROPERTY LINE LINE
	EXISTING FENCE TO REMAIN
	FENCE, SEE KEYNOTES AND SPECS
	APPROX. LOCATION OF UNDERGROUND ELECTRICAL WIRES AND CONDUIT
	(E) 20'-0" WIDE FIRE ACCESS
	CONCRETE WALK, S.C.D.
	TRUNCATED DOMES, S.C.D.

GENERAL NOTES

A. PROVIDE ANY AND ALL REMOVAL WORK NECESSARY TO ALLOW FOR INSTALLATION AND/OR CONSTRUCTION OF WORK TO BE PROVIDED.

B. RETAIN AND REINSTALL ALL (E) SIGNAGE AT FENCES AND GATES. VERIFY LOCATION WITH DISTRICT.

C. SALVAGE AND RETURN ANY PADLOCKS AND CHAINS THAT ARE REMOVED TO DISTRICT.

D. PROVIDE NEW FENCE AND GATES AS INDICATED. WORK SHALL INCLUDE ALL FOOTINGS, MATERIALS, HARDWARE, ETC. NECESSARY FOR COMPLETE INSTALLATION.

E. IRRIGATION AND UTILITY LOCATIONS SHOWN ARE ESTIMATED AND NEITHER VERIFIED NOR COMPLETE. CONTRACTOR MUST ENGAGE THE SERVICES OF AN UNDERGROUND LOCATOR TO PERFORM A COMPLETE SURVEY OF EFFECTED AREAS PRIOR TO FENCE LAYOUT.

F. CONTRACTOR TO CONFIRM FIELD CONDITIONS AND POSSIBLE OBSTRUCTIONS AT (E) BUILDING FOOTINGS, BEFORE SETTING LOCATIONS OF FENCE POSTS. SUBMIT SHOP DRAWINGS FOR PROPOSED FENCE POST LAYOUT, FOR REVIEW BY ARCHITECT AND OWNER.

G. CONTRACTOR IS TO LAY OUT LOCATION OF NEW FENCE AND GATES PRIOR TO STARTING CONSTRUCTION. CONFIRM LAYOUT WITH DISTRICT.

H. ALL GATES MARKED FIRE DEPT. ACCESS MUST PROVIDE MIN. 20'-0" CLEAR PASSAGE FOR FIRE DEPARTMENT EQUIPMENT. POSTS, HINGES, HARDWARE, ETC. MAY NOT ENCRUSH. GATES SHOULD SWING 180°.

I. REFER TO SPECIFICATIONS FOR ADDITIONAL INFORMATION AND GATE HARDWARE.

J. PEDESTRIAN GATES ARE TO PROVIDE MINIMUM CLEAR OPENING OF 32 INCHES. WHERE A GATE IS BEING REPLACED IN AN EXISTING OPENING, VERIFY EXISTING OPENING IS SUFFICIENT TO ACCOMMODATE NEW CLOSER, GATE AND HARDWARE AND STILL PROVIDE 32 INCH ACCESSIBLE CLEARANCE.

K. PROVIDE DOUBLE LOOP AND 12" CHAIN WELDED TO GATE POST AT GATES WHERE PADLOCKS ARE SCHEDULED.

L. VERIFY SIZE OF EXISTING GATES TO BE REPLACED IN FIELD. EXISTING GATE POSTS ARE TO REMAIN, UNO.

M. WHERE EXISTING FENCES AND GATES ARE MODIFIED, PAINT AREA OF WORK TO MATCH EXISTING FINISH. SEE SPECIFICATIONS FOR ADDITIONAL INFORMATION.

N. FOR FENCE POSTS AT (E) CONC. FTGS, SEE DET. 14/A8.1

O. FOR TYP. FENCE CONNECTIONS AT BUILDING, SEE DET. 15 & 16/A8.1

ACCESS AND CONSTRUCTION NOTES

(A1) PROVIDE 6' H. STEEL PICKET FENCE, SEE DET. 14/A8.1 & SEE SPECS.

(A2) PROVIDE 9'-0" LEVEL LANDING AT EACH SIDE OF GATE. SEE DET. 13/A8.1

(A3) PROVIDE STEEL PICKET SWING GATES AND HARDWARE, SEE GATE SCHEDULE.

(A4) PROVIDE STEEL PICKET ROLLING TRAFFIC GATE AND OPERATOR, SEE GATE SCHEDULE. SEE DET. 17/A8.1 FOR GATE TRACK.

(A5) PROVIDE 6' H. CHAIN LINK FENCE, SEE DET. 1/A8.1 AND SEE SPECS.

(A6) PROVIDE CHAIN LINK ACCESS GATE AND HARDWARE, SEE GATE SCHEDULE.

(A7) PROVIDE CONC. MOW STRIP AT FENCE CROSSING LANDSCAPE AREA. FENCE POST FOOTINGS TO BE BELOW MOW STRIP. SEE DET. 12/A8.1

(A8) PROVIDE ELECTRIC ENTRY KEYPAD & CARD READER IN DOUBLE BOX ON (E) POST, SEE SPECIFICATIONS.

(A9) PROVIDE ISA SIGN, SEE DET. 18/A8.1

(A10) PROVIDE VEHICLE DETECTION LOOPS AT TRAFFIC GATE. SEE SPECIFICATIONS. MINIMIZE SAWCUT AREA TO AC PAVING, PATCH BACK. FLUSH WITH (E) WHERE REMOVED OR DAMAGED. VERIFY PLACEMENT WITH MANUFACTURER.

(A11) PROVIDE STEEL BOLLARDS AS SHOWN. SEE DET. 9/A8.1

(A12) PROVIDE CONDUIT FOR POWER FROM KEY PAD TO GATE CONTROL BOX. MINIMIZE SAWCUT AREA TO CONCRETE AND AC PAVING. PATCH BACK CONCRETE AND AC PAVING FLUSH WITH (E) WHERE REMOVED OR DAMAGED. REPAIR OR REPLACE ANY DAMAGE TO LANDSCAPING. CONDUIT IS TO BE BURIED W/ A MIN. 24" COVER TO TOP. EXTEND CONC. ISLAND AS REQUIRED TO PROTECT CONDUIT.

(A13) PROVIDE METAL SECURITY PANEL AT GATE AND FENCE WHERE PANIC HARDWARE IS INSTALLED, SEE DET. 14/A8.1

(A14) PROVIDE METAL MESH AT ROLLING TRAFFIC GATE AND ADJACENT FENCE, SEE SPECIFICATIONS.

(A15) PROVIDE CONC. PATHWAY, S.C.D.

(A16) PAINT TRAFFIC DIRECTION ARROWS AND STRIPES, SEE SPECIFICATIONS.

(A17) PROVIDE GATE OPERATOR/MOTOR ON CONC. PAD. SEE SPECIFICATIONS.

(A18) CONNECT POWER FOR GATE OPERATOR TO (E) SUPPLY AT BUILDING. REUSE (E) CONDUIT, VERIFY EXACT LOCATION IN FIELD.

(A19) PROVIDE CONC. RAMP AND HANDRAILS, MAX SLOPE 1:12. S.C.D.


(A20) PROVIDE TRUNCATED DOMES, S.C.D.


(A21) PROVIDE PULL-BOX FOR LOW VOLTAGE WIRING TO CARD READER

(A22) PROVIDE " CONDUIT FOR LOW VOLTAGE WIRING FROM KEY PAD/CARD READER. MINIMIZE SAWCUT AREA TO CONCRETE AND AC PAVING. PATCH BACK CONCRETE AND AC PAVING FLUSH WITH (E) WHERE REMOVED OR DAMAGED. REPAIR OR REPLACE ANY DAMAGE TO LANDSCAPING. CONDUIT IS TO BE BURIED W/ A MIN. 24" COVER TO TOP.

GATE NOTES									
1. PROVIDE GATE NUMBER SIGN AT EACH GATE. VERIFY CONTENT WITH DISTRICT. SEE DET. 18/A8.1									
2. FOR TYPICAL CHAIN LINK FENCE AND GATE SEE DETAILS 2-4/A8.1									
3. FOR TYPICAL STEEL PICKET FENCE AND GATES, SEE DETAILS 6, 7 AND 10/A8.1									
4. FOR LANDINGS AT PEDESTRIAN GATES WITH PANIC HARDWARE, SEE DET. 13/A8.1									
5. VERIFY EXACT LOCATION OF GATES IN FIELD.									
6. REINSTALL (E) SIGNAGE AT GATES BEING REPLACED.									
GATE AND HARDWARE SCHEDULE									
GATE NO.	NOMINAL GATE OPENING SIZE	TYPE	GATE MAT. FIN.	CLR.	FRAME MAT. FIN.	HWDR. CLR.	SCHED.	REMARKS	
G-1	25'-0"x6'-0"	ROLL	STL.	PWDR.	BLK.	STL.	POWR.	BLK.	S1
G-2	4'-0"x6'-0"	SNGL.	STL.	PWDR.	BLK.	STL.	POWR.	BLK.	S2
G-3	3'-0"x6'-0"	SNGL.	STL.	PWDR.	BLK.	STL.	POWR.	BLK.	S3
G-4	3'-0"x6'-0"	SNGL.	STL.	PWDR.	BLK.	STL.	POWR.	BLK.	S2
G-5	3'-0"x6'-0"	SNGL.	STL.	PWDR.	BLK.	STL.	POWR.	BLK.	S3
G-6	4'-0"x6'-0"	SNGL.	STL.	PWDR.	BLK.	STL.	POWR.	BLK.	S2
G-7	10'-0"x6'-0"	ROLL	STL.	PWDR.	BLK.	STL.	POWR.	BLK.	S4
G-8	NOT USED								
G-9	4'-0"x6'-0"	SNGL.	CL.	MANUF.	-	CL.	MANUF.	-	C1
G-10	3'-0"x6'-0"	SNGL.	CL.	MANUF.	-	CL.	MANUF.	-	C2
G-11	3'-0"x6'-0"	SNGL.	CL.	MANUF.	-	CL.	MANUF.	-	C2
G-12	12'-0"x6'-0"	DBL.	CL.	MANUF.	-	CL.	MANUF.	-	C3
G-13	3'-0"x6'-0"	SNGL.	CL.	MANUF.	-	CL.	MANUF.	-	C2
G-14	3'-0"x6'-0"	SNGL.	CL.	MANUF.	-	CL.	MANUF.	-	C2
G-15	3'-0"x6'-0"	SNGL.	CL.	MANUF.	-	CL.	MANUF.	-	C2
G-16	3'-0"x6'-0"	SNGL.	CL.	MANUF.	-	CL.	MANUF.	-	C2

2 PARTIAL CONSTRUCTION SITE PLAN
SCALE : 1" = 20'-0"

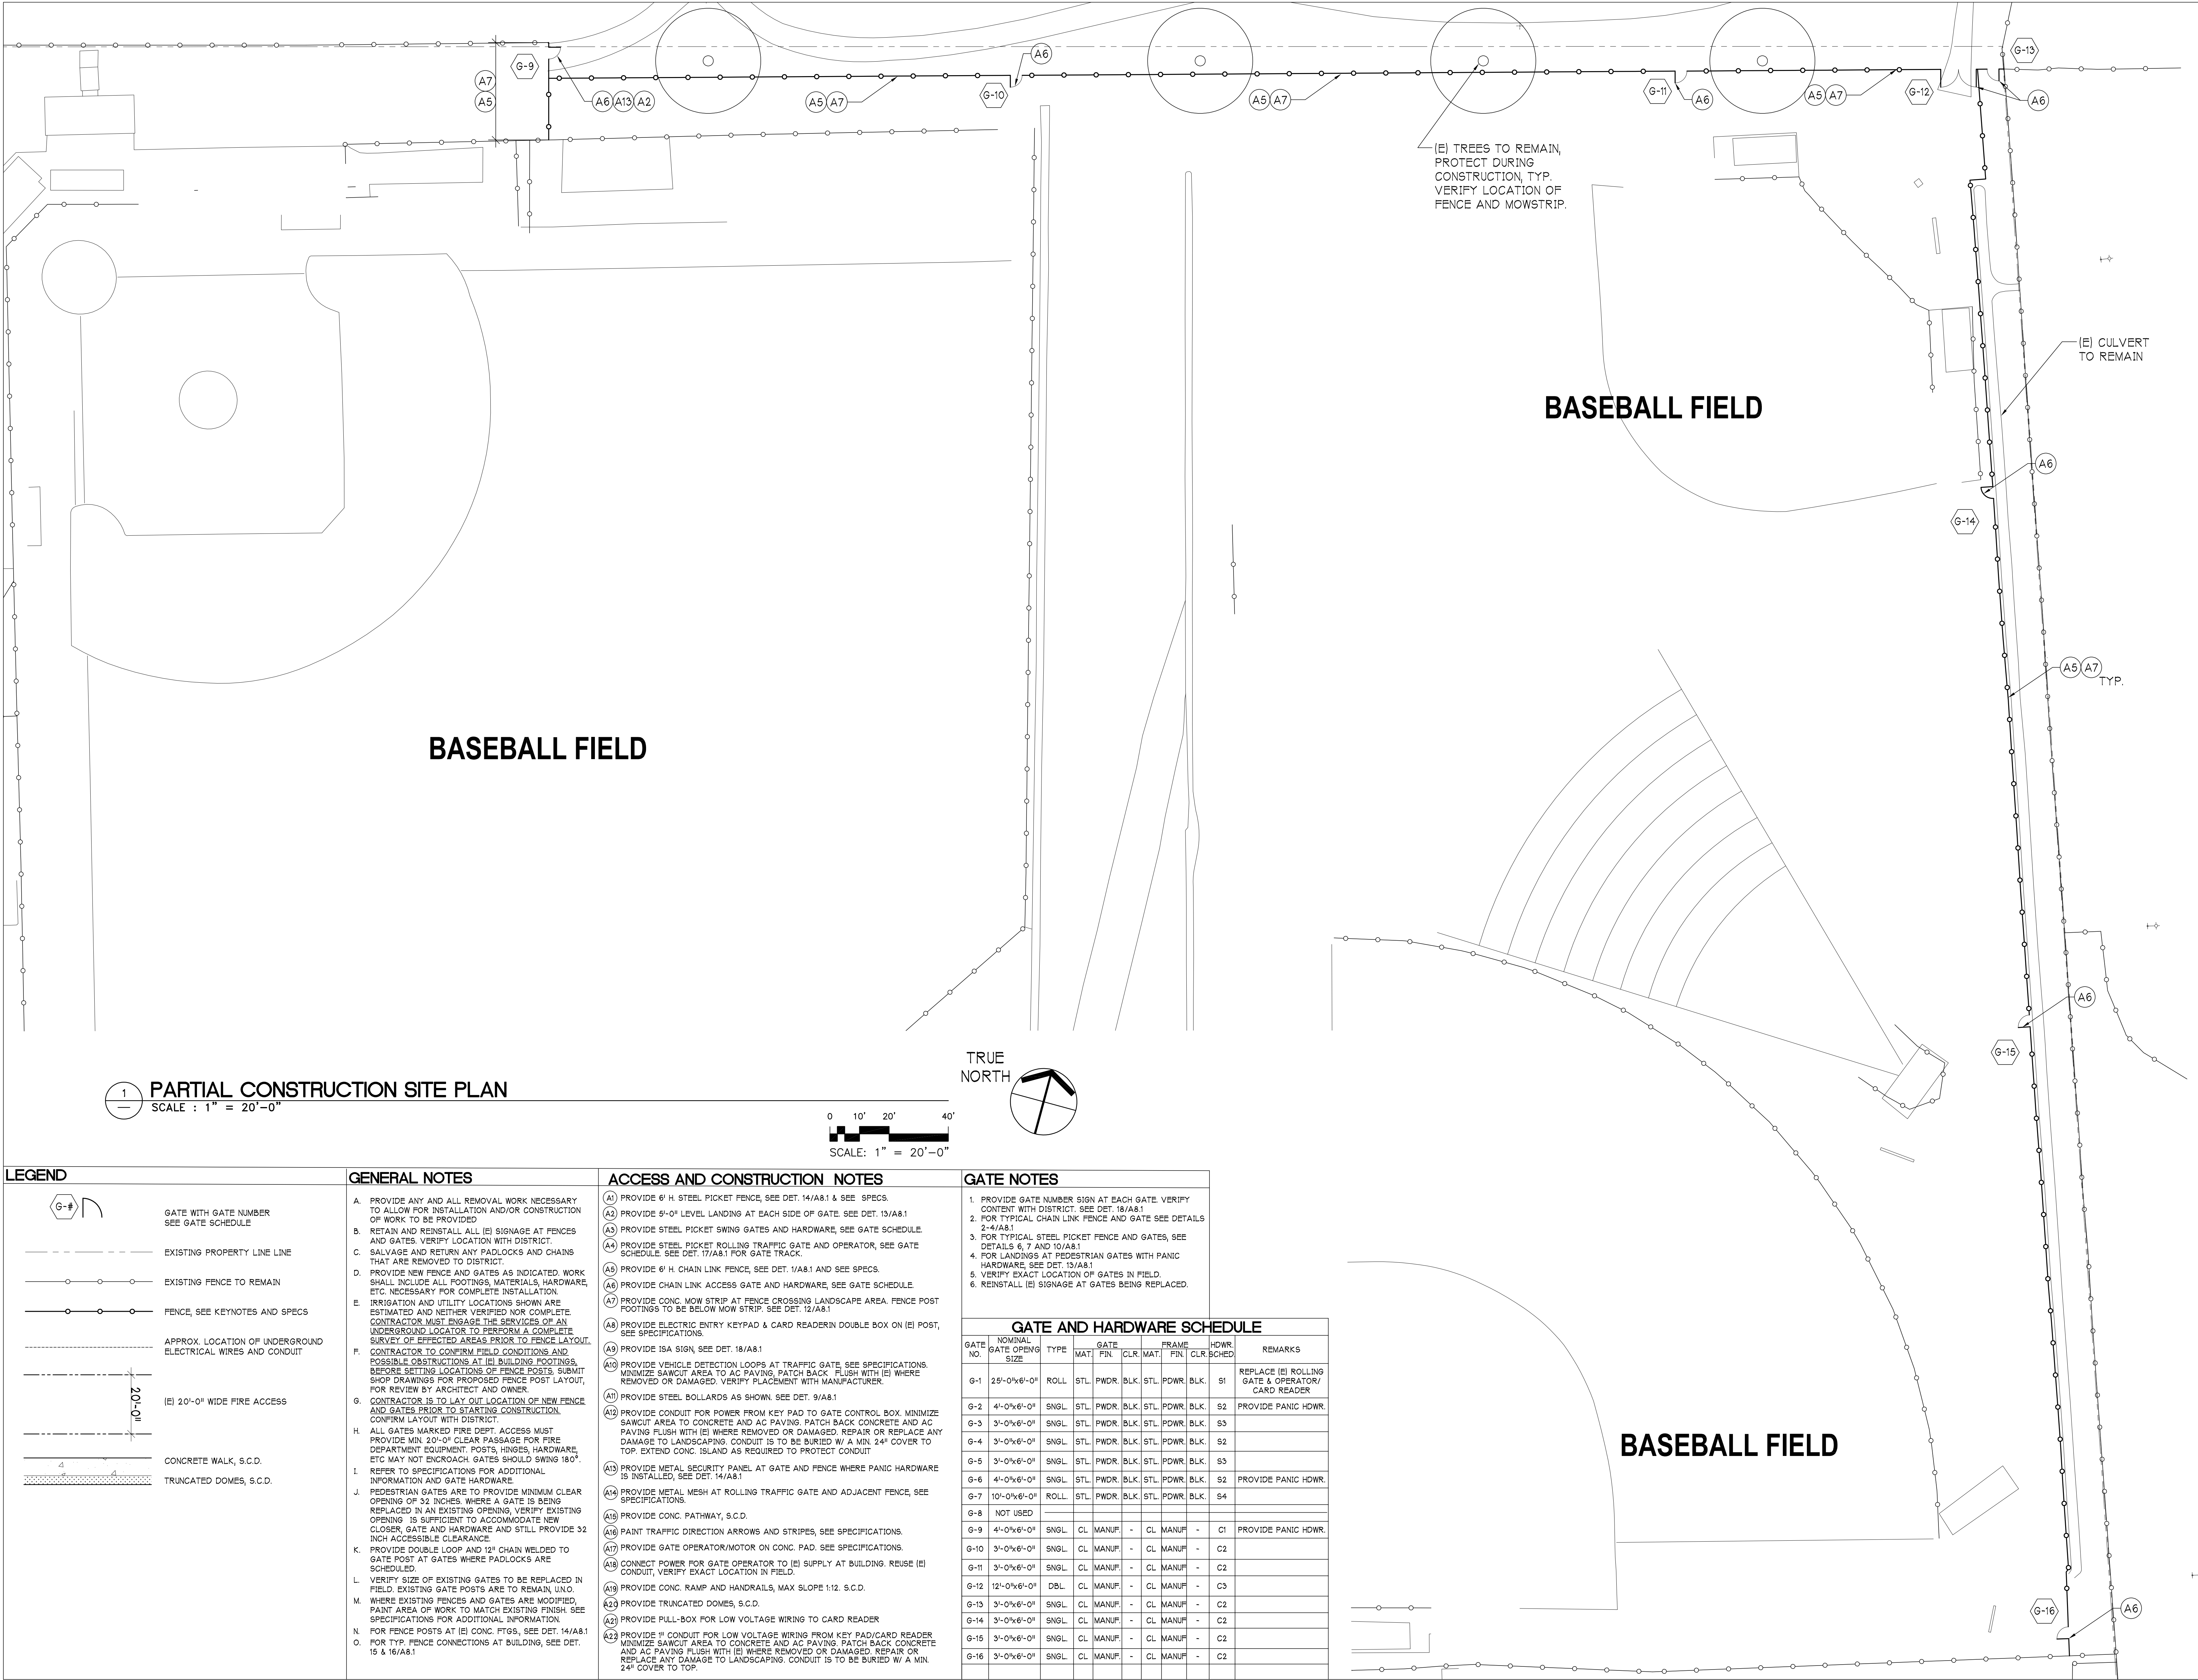

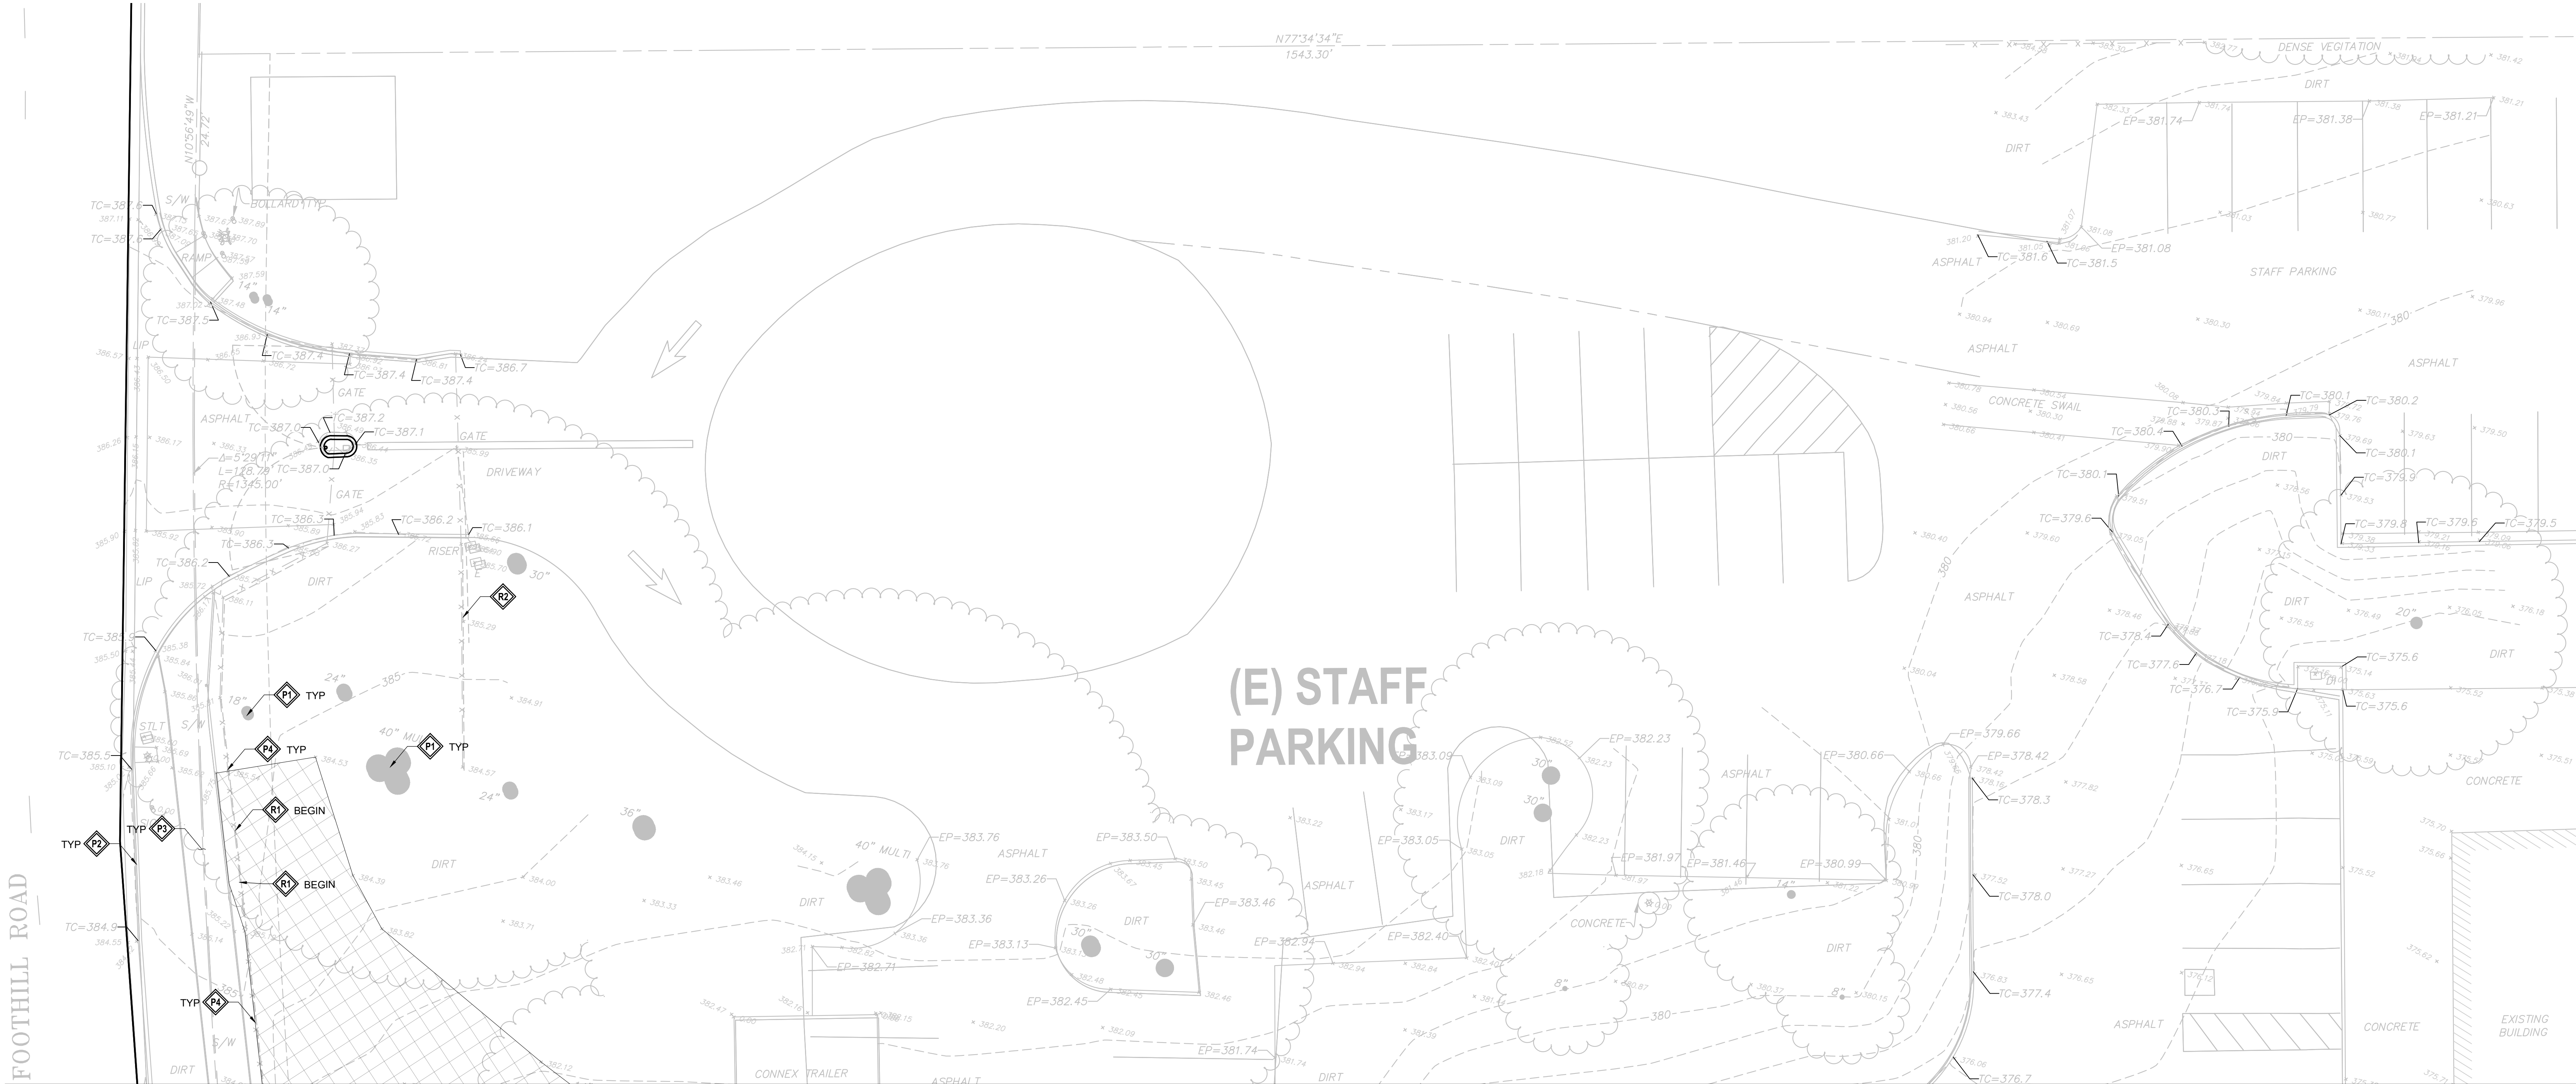



MATCHLINE: SEE SHEET C1.2

- CONSTRUCTION NOTES:**
- P** PROTECT IN PLACE
 - P1** PROTECT IN PLACE TREE
 - P2** PROTECT IN PLACE CONCRETE CURB & GUTTER
 - P3** PROTECT IN PLACE CONCRETE SIDEWALK
 - P4** PROTECT IN PLACE GUARD RAIL
 - R** REMOVE, REPLACE, AND/OR RELOCATE
 - R1** REMOVE GUARD RAIL
 - R2** REMOVE AND REPLACE FENCE AND SWING GATE. SEE ARCHITECT PLANS

- GENERAL NOTES**
1. CONTRACTOR TO FIELD VERIFY DIMENSIONS, ELEVATIONS, AND LOCATION OF ALL EXISTING STRUCTURES, IMPROVEMENTS AND UNDERGROUND UTILITY LINES. KNOWN EXISTING UNDERGROUND UTILITIES ARE INDICATED IN THEIR APPROXIMATE LOCATION. CONTRACTOR TO NOTIFY THE ENGINEER IF ANY OF THE EXISTING STRUCTURES, IMPROVEMENTS, OR UNDERGROUND UTILITY LINES SHOWN ON THE DRAWINGS CONFLICT WITH THE PROPOSED CONSTRUCTION, AND WAIT FOR THE ENGINEER'S DECISION PRIOR TO BEGINNING OF THE WORK.
 2. KNOWN EXISTING UTILITIES ARE SHOWN IN THEIR APPROXIMATE LOCATION TO THE BEST OF OUR KNOWLEDGE. CONTRACTOR SHALL EXERCISE CAUTION WHILE EXCAVATING AND PERFORMING CONSTRUCTION IN THE VICINITY OF THE UNDERGROUND LINES.
 3. ALL UTILITIES SHOWN ON PLAN ARE BASED ON RECORD MAPS. CONTRACTOR SHALL VERIFY UTILITIES PRIOR TO CONSTRUCTION. PROTECT IN-PLACE EXISTING UNLESS SHOWN OTHERWISE

- ABBREVIATIONS**
- AB AGGREGATE BASE
 - AC ASPHALT CONCRETE
 - ADA AMERICAN DISABILITIES ACT
 - BP BOTTOM OF PIPE
 - BW BOTHWAYS
 - CO CLEAN OUT
 - COM COMMUNICATION
 - CONC CONCRETE
 - DIFF DIFFERENCE
 - E ELECTRICAL/EAST
 - E.FG EXISTING FINISH GRADE
 - EL ELECTRICAL
 - EP EDGE OF PAVEMENT
 - EX EXISTING
 - EW EACH WAY
 - FDC FIRE DEPARTMENT CONNECTION
 - FF FINISH FLOOR
 - FG FINISH GRADE
 - FL FLOW LINE
 - FS FIRE SERVICE
 - G GAS
 - GB GRADE BREAK
 - GV GAS VALVE
 - HP HIGH POINT
 - HDPE HIGH DENSITY POLYETHYLENE
 - INV INVERT
 - LP LOW POINT
 - LS LANDSCAPE
 - MH MANHOLE
 - MIN MINIMUM
 - MISC MISCELLANEOUS
 - N NORTH
 - NE NORTHEAST
 - NW NORTHWEST
 - OC ON-CENTER
 - PCC PORTLAND CEMENT CONCRETE
 - POC POINT OF CONNECTION
 - PSI POUND PER SQUARE INCH
 - PVC POLYVINYL CHLORIDE
 - RC RELATIVE COMPACTION
 - RWLS RAIN WATER LEADER SPOUT
 - S SOUTH
 - SD STORM DRAIN
 - SDCO STORM DRAIN CLEANOUT
 - SDR STANDARD DIMENSION RATIO
 - SE SCOUTHEAST
 - SS SANITARY SEWER
 - SSCO SANITARY SEWER CLEANOUT
 - SSMH/SSMH SANITARY SEWER MANHOLE
 - STD STANDARD
 - SW SOUTHWEST
 - TC TOP OF CURB
 - TG TOP OF GRATE
 - TP TOP OF PIPE
 - TW TOP OF WALL
 - TYP TYPICAL
 - UG UNDERGROUND
 - W WEST
 - WV WATER VALVE

- LEGEND**
- REMOVE LANDSCAPE, BASE, SUBSOIL
 - EXCAVATE AS NECESSARY TO MEET GRADES REQUIRED FOR DESIGN SUBGRADE

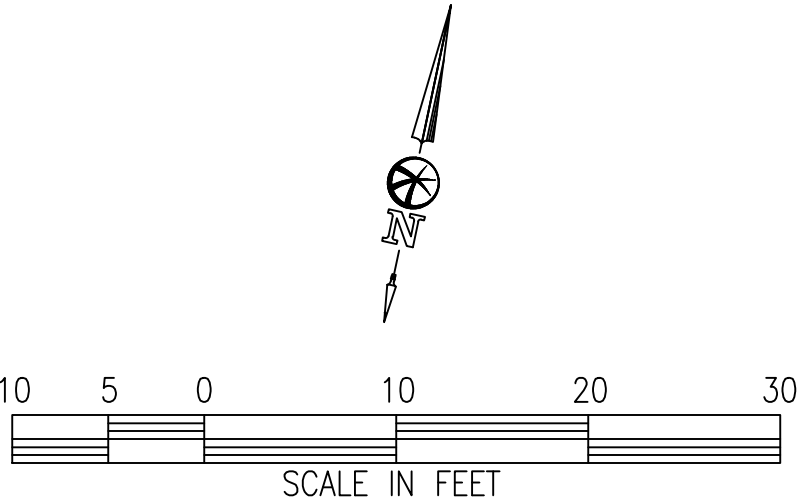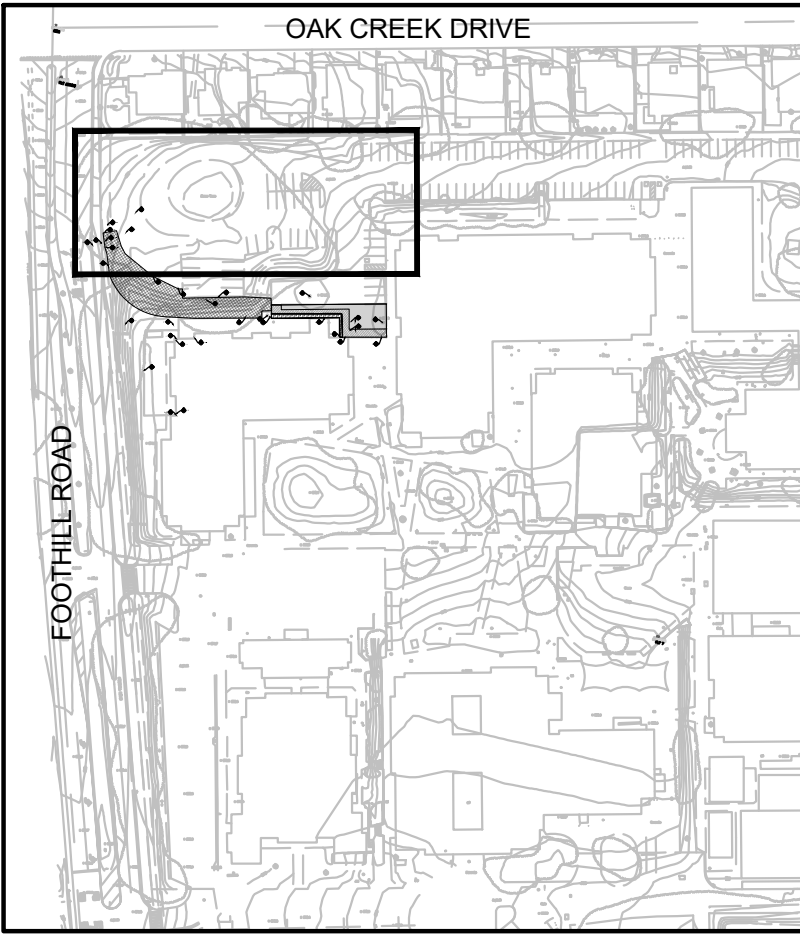

**PLEASANTON
UNIFIED SCHOOL
DISTRICT
FOOTHILL H.S.
PH. 2 FENCING**

4375 FOOTHILL RD
PLEASANTON, CA 94588
JOB NO. 70124.02
DRAWN KC
CHECKED RB
JOB CAPTAIN AF

Δ	DATE	DESCRIPTION
	03/21/22	DD SUBMITTAL
	03/29/22	100% CD SUBMITTAL


DRAWING TITLE
DEMOLITION PLAN

SCALE
C1.1

COPYRIGHT 2015 HKIT ARCHITECTS


HKITARCHITECTS

Bellecci & Associates, inc.
Civil Engineering • Construction Management • Land Surveying
2280 Diamond Boulevard, Suite 100 Concord, CA
Phone (925) 685-4569 • Fax (925) 685-4538

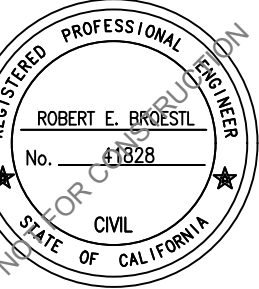

538 NINTH STREET SUITE 240 • OAKLAND, CA 94607
T 510 625 9800 • F 510 625 9801 • WWW.HKIT.COM

MATCHLINE: SEE SHEET C1.1

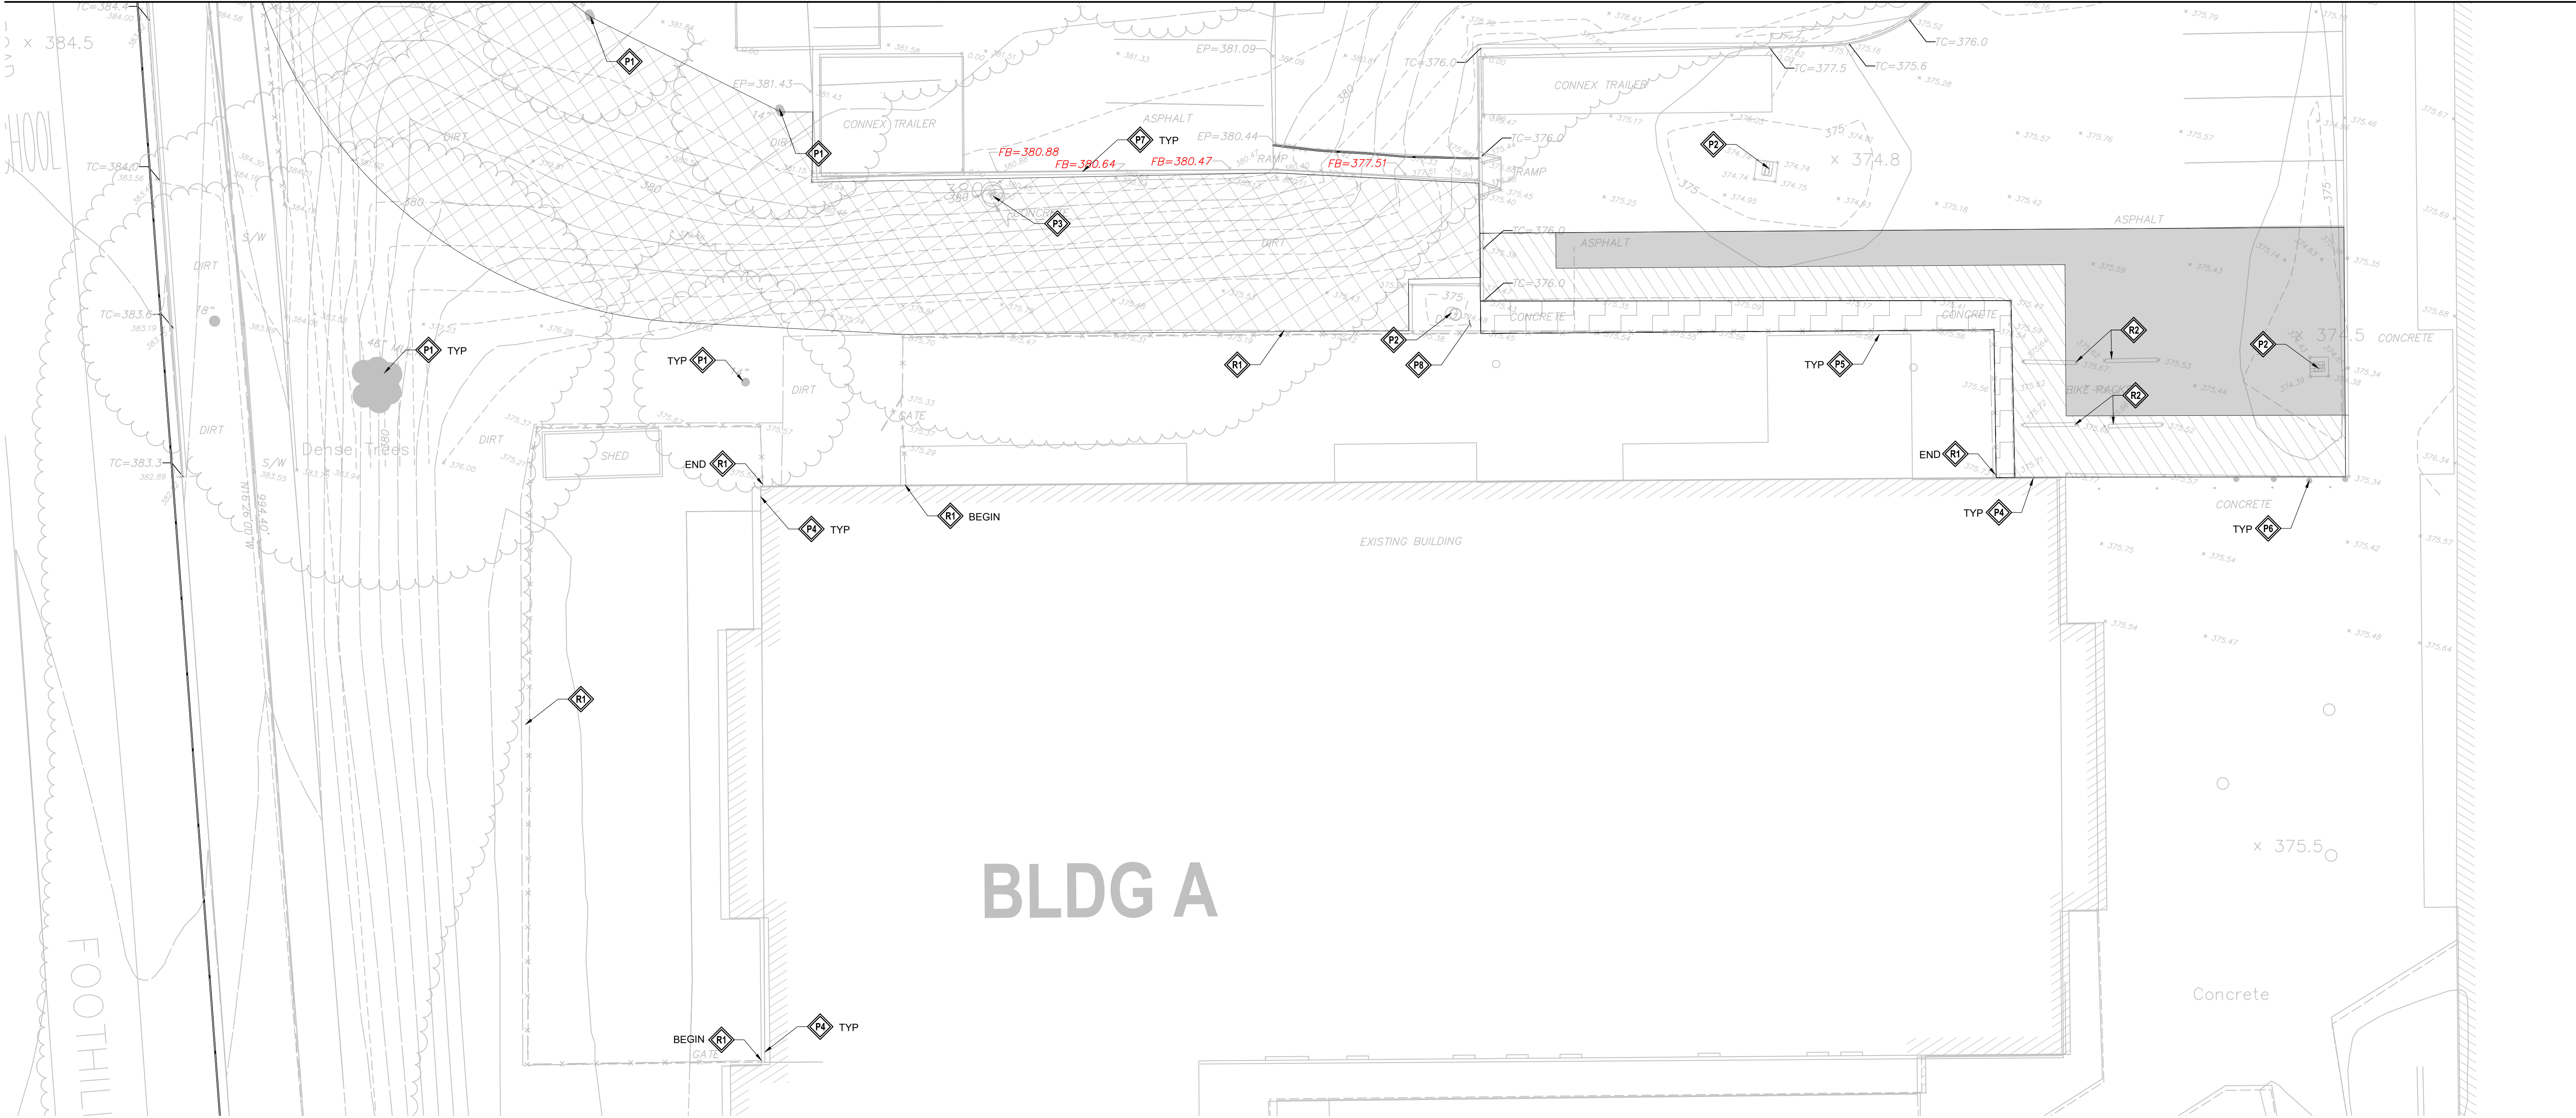

CONSTRUCTION NOTES:

- P** PROTECT IN PLACE
- P1** PROTECT IN PLACE TREE
- P2** PROTECT IN PLACE STORM DRAIN INLET
- P3** PROTECT IN PLACE STREET LIGHT AND FOUNDATION
- P4** PROTECT IN PLACE BUILDING AND FOUNDATION
- P5** PROTECT IN PLACE COLUMN AND FOUNDATION
- P6** PROTECT IN PLACE BOLLARD
- P7** PROTECT IN PLACE AC BERM
- P8** PROTECT IN PLACE CONCRETE GUTTER PAN


- R** REMOVE, REPLACE, AND/OR RELOCATE
- R1** REMOVE AND REPLACE FENCE, POST, SLIDING GATE AND DOORS. SEE ARCHITECT PLANS
- R2** REMOVE BIKE RACK

LEGEND

- REMOVE LANDSCAPE, BASE, SUBSOIL, EXCAVATE AS NECESSARY TO MEET GRADES REQUIRED FOR DESIGN SUBGRADE
- SAWCUT & REMOVE CONCRETE, BASE, SUBSOIL, EXCAVATE AS NECESSARY TO MEET GRADES REQUIRED FOR DESIGN SUBGRADE
- SAWCUT & REMOVE ASPHALT CONCRETE, BASE, SUBSOIL, EXCAVATE AS NECESSARY TO MEET GRADES REQUIRED FOR DESIGN SUBGRADE
- 0.2" MIN GRIND AND OVERLAY, SEE DETAIL



KEY MAP
SCALE: 1" = 200'

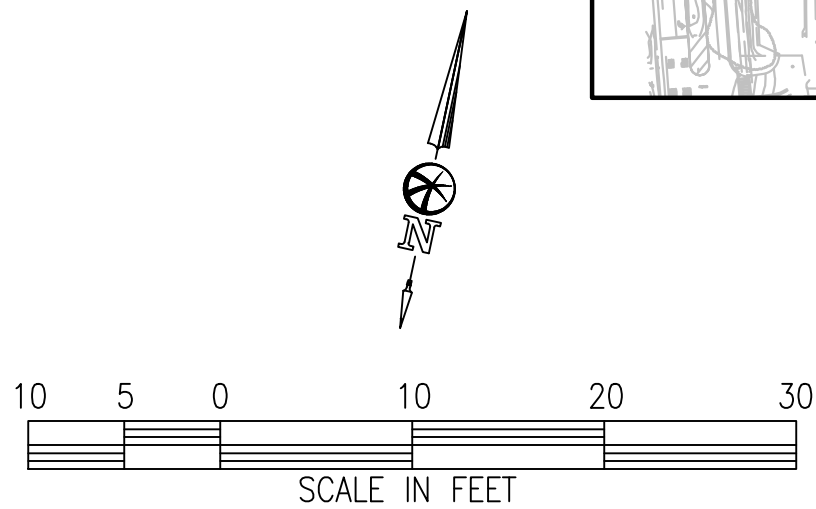

PLEASANTON
UNIFIED SCHOOL
DISTRICT
FOOTHILL H.S.
PH. 2 FENCING

4375 FOOTHILL RD
PLEASANTON, CA 94588
JOB NO. 70124.02
DRAWN KC
CHECKED RB
JOB CAPTAIN AF

ISSUE	DATE	DESCRIPTION
	03/21/22	DD SUBMITTAL
	03/29/22	100% CD SUBMITTAL

DRAWING TITLE
DEMOLITION PLAN


SCALE

C1.2

COPYRIGHT 2015 HKIT ARCHITECTS


Bellecci & Associates, inc.

Civil Engineering • Construction Management • Land Surveying
2280 Diamond Boulevard, Suite 100 Concord, CA 94520
Phone (925) 685-4568 Fax (925) 685-4538

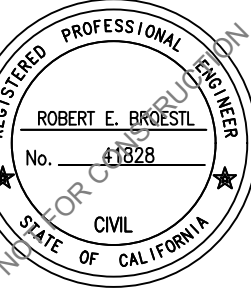

HKIT ARCHITECTS









538 NINTH STREET SUITE 240 • OAKLAND, CA 94607
T 510 625 9800 • F 510 625 9801 • WWW.HKIT.COM

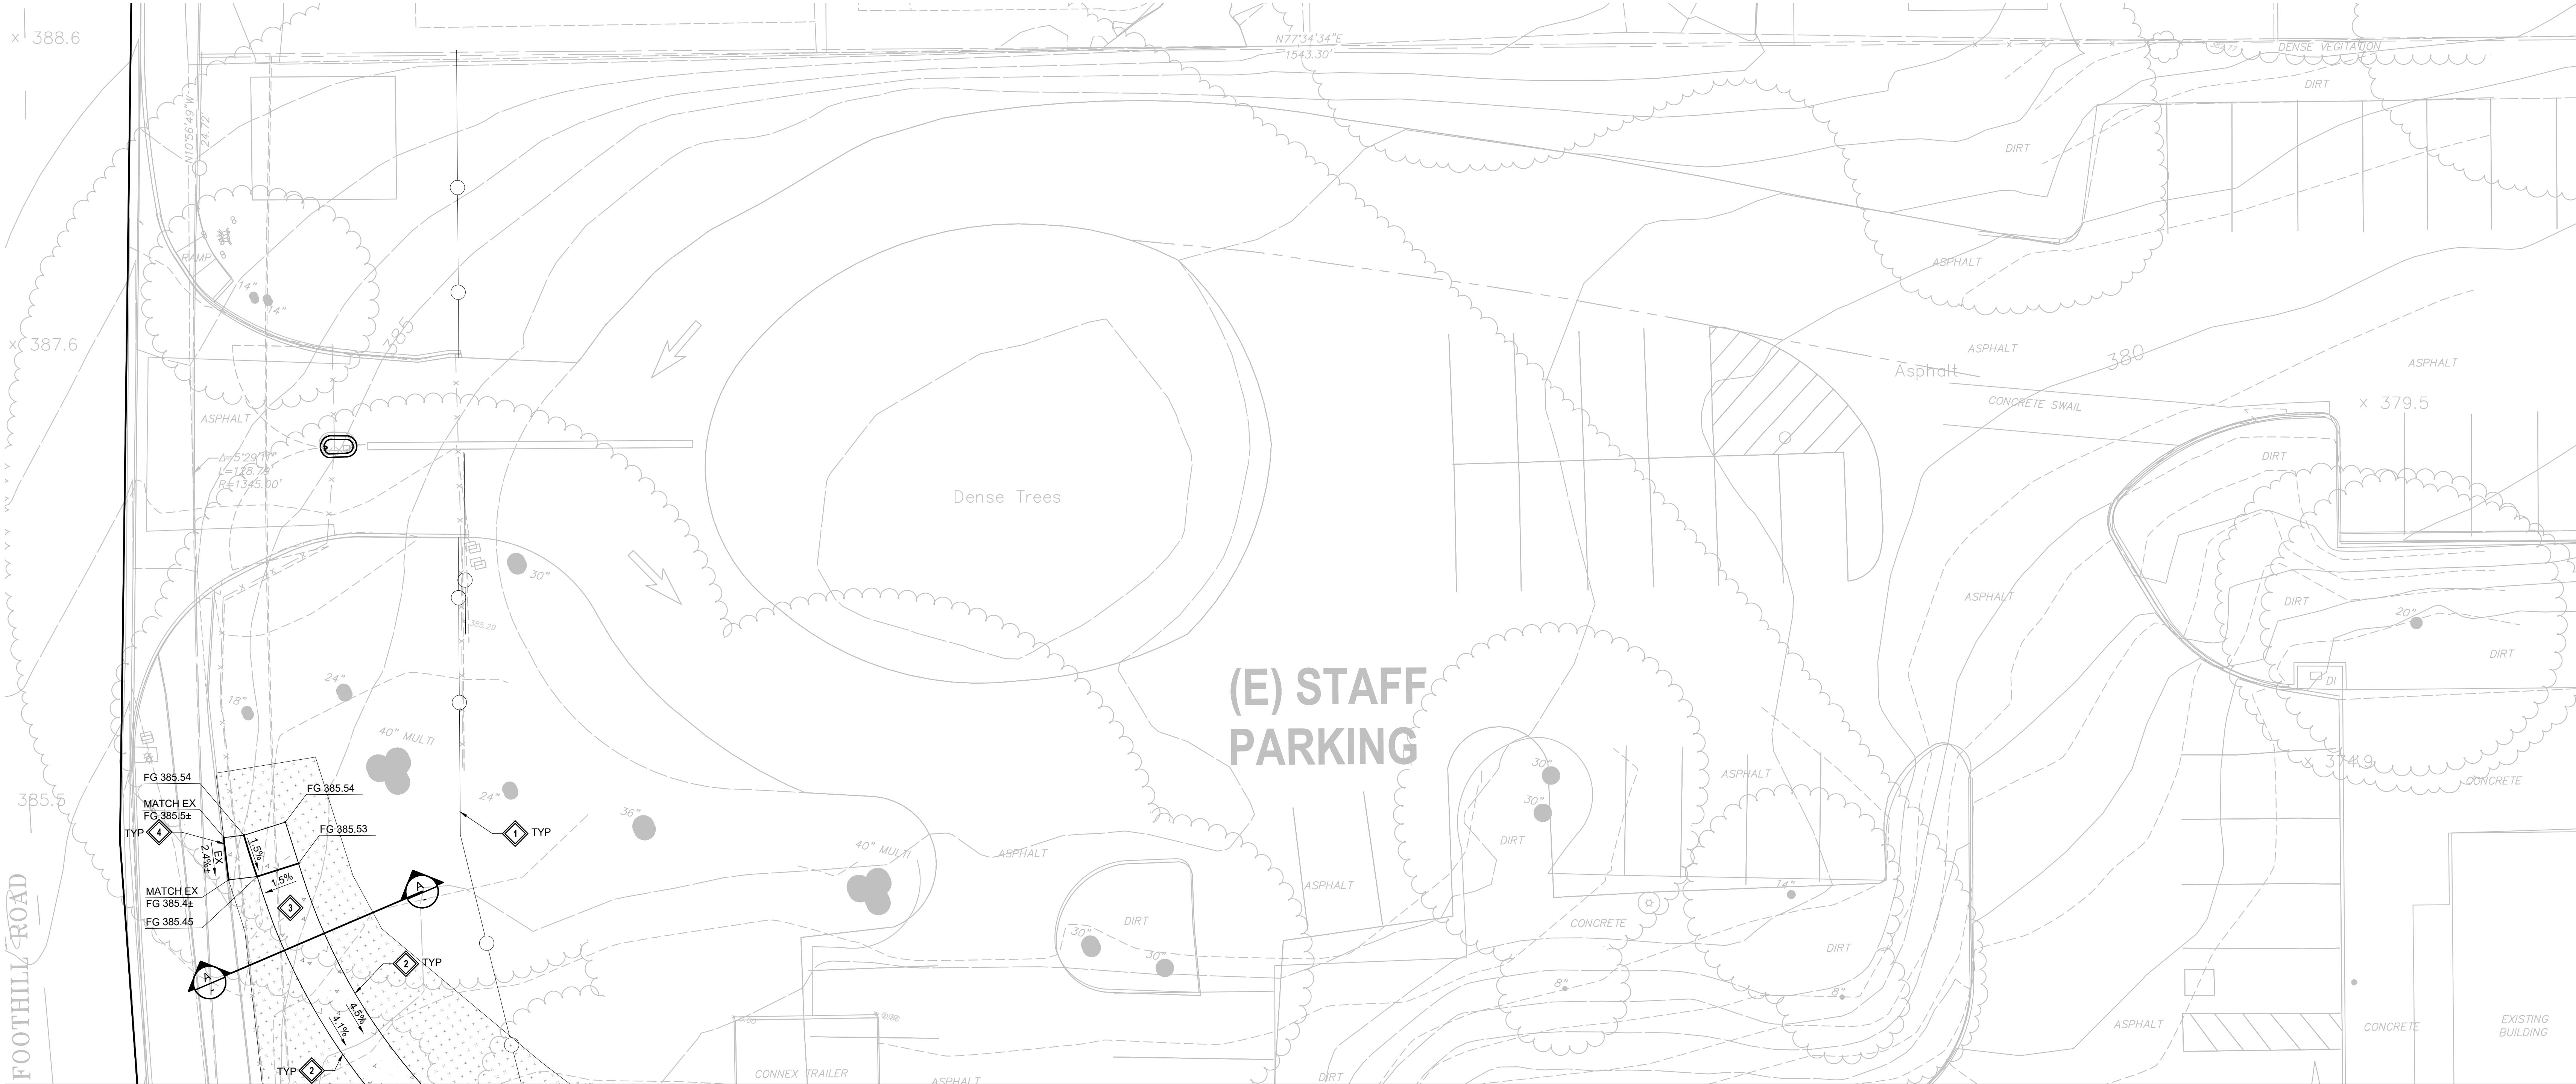

MATCHLINE: SEE SHEET C2.2


CONSTRUCTION NOTES:

- 1. INSTALL NEW FENCE AND GATE. SEE ARCHITECT PLANS
- 2. INSTALL CONCRETE DEEPEDED EDGE. SEE DETAIL
- 3. INSTALL CONCRETE SIDEWALK. SEE DETAIL
- 4. DOWEL INTO EXISTING CONCRETE. SEE DETAIL (TYP)

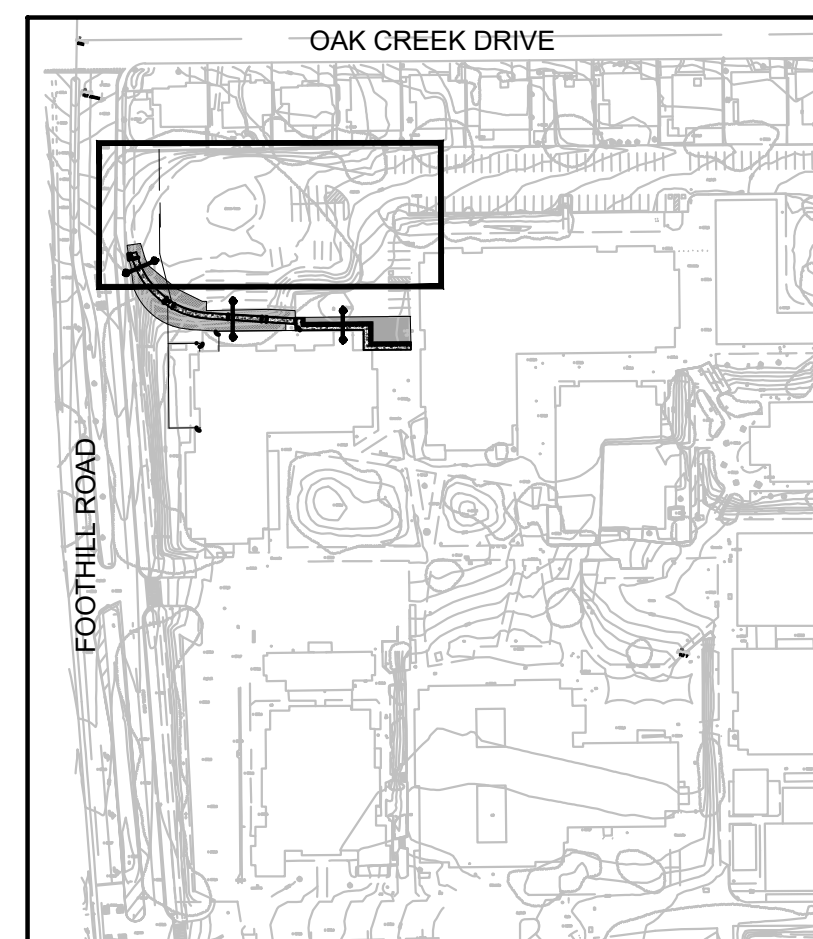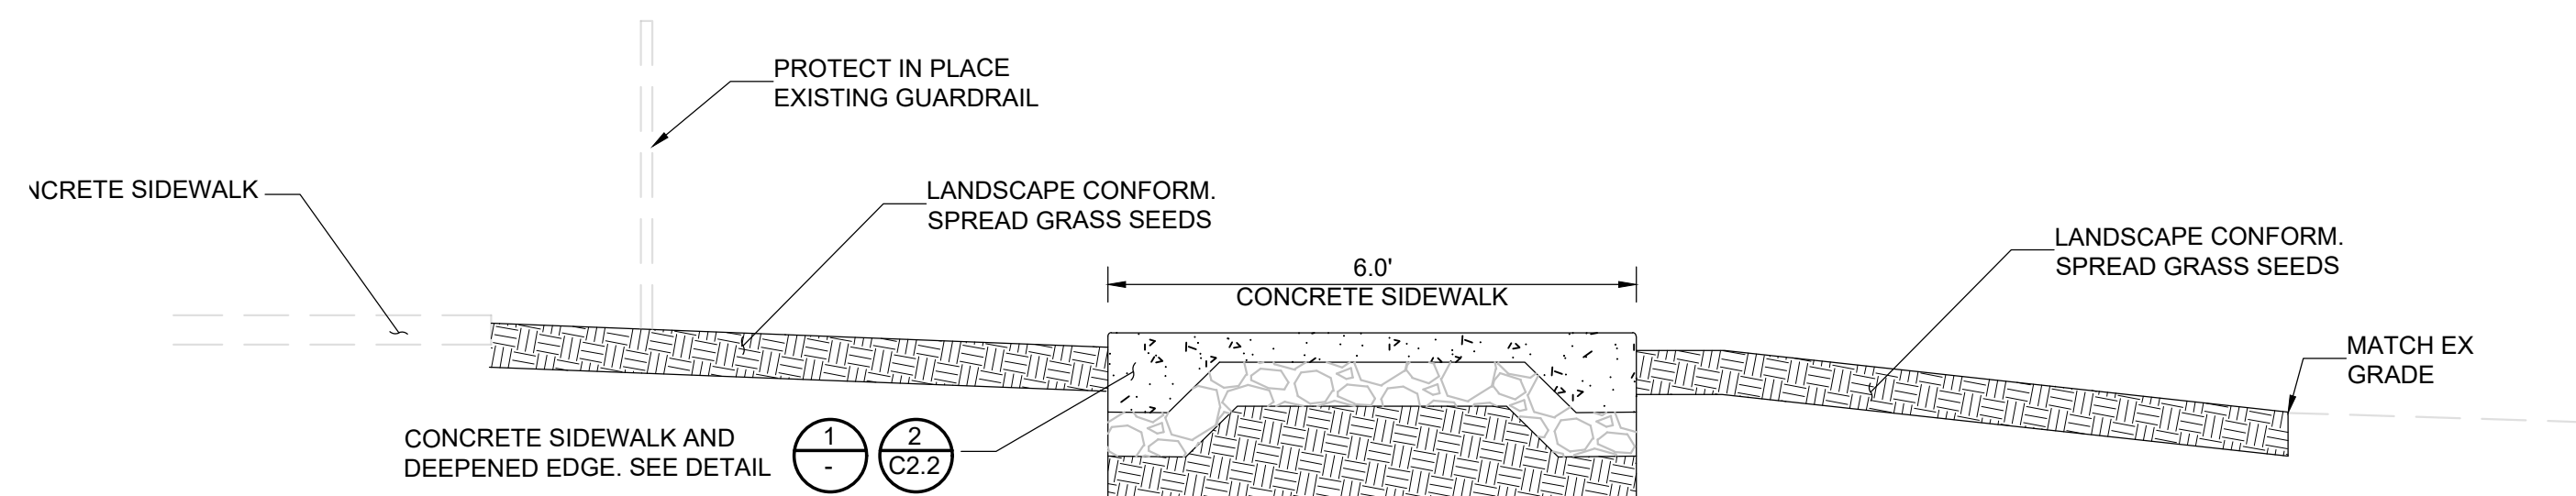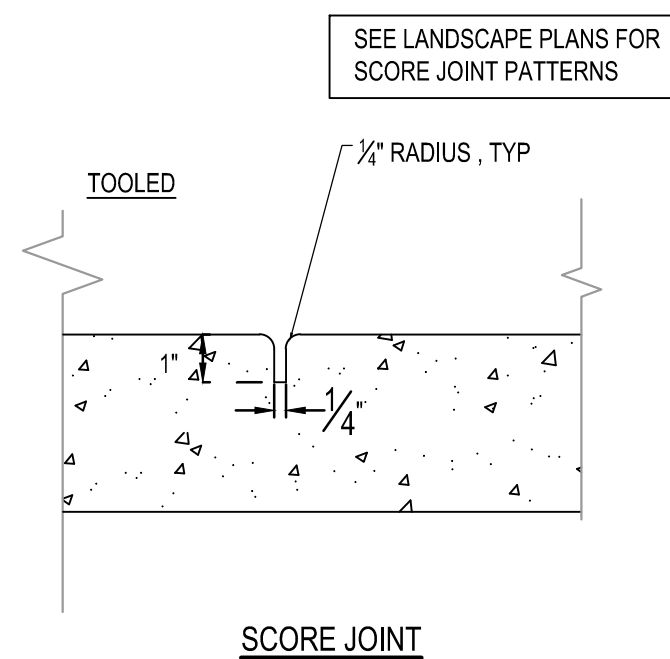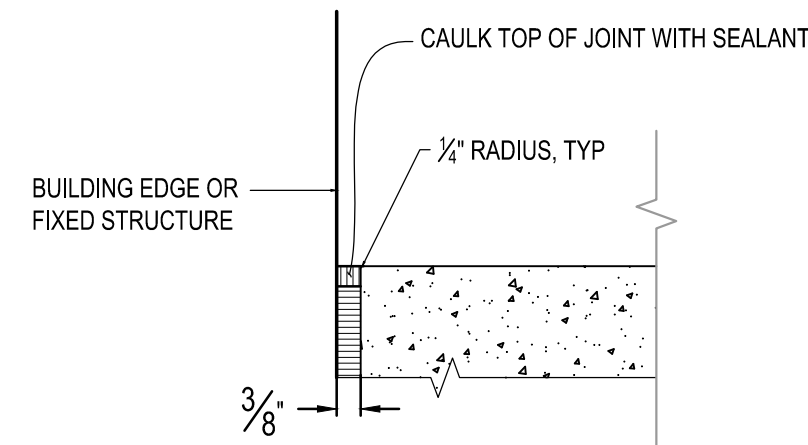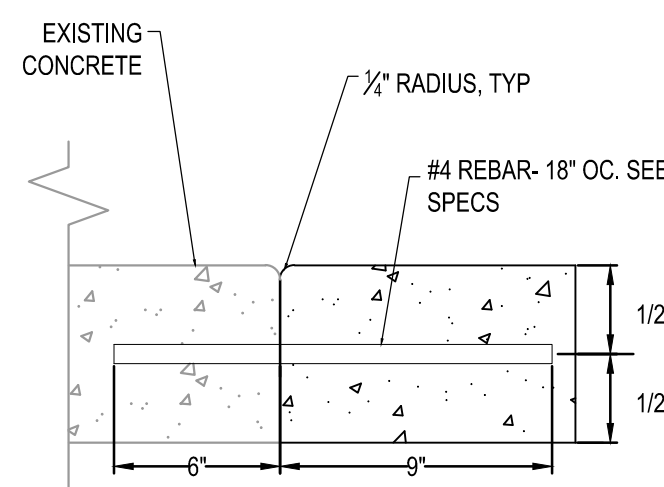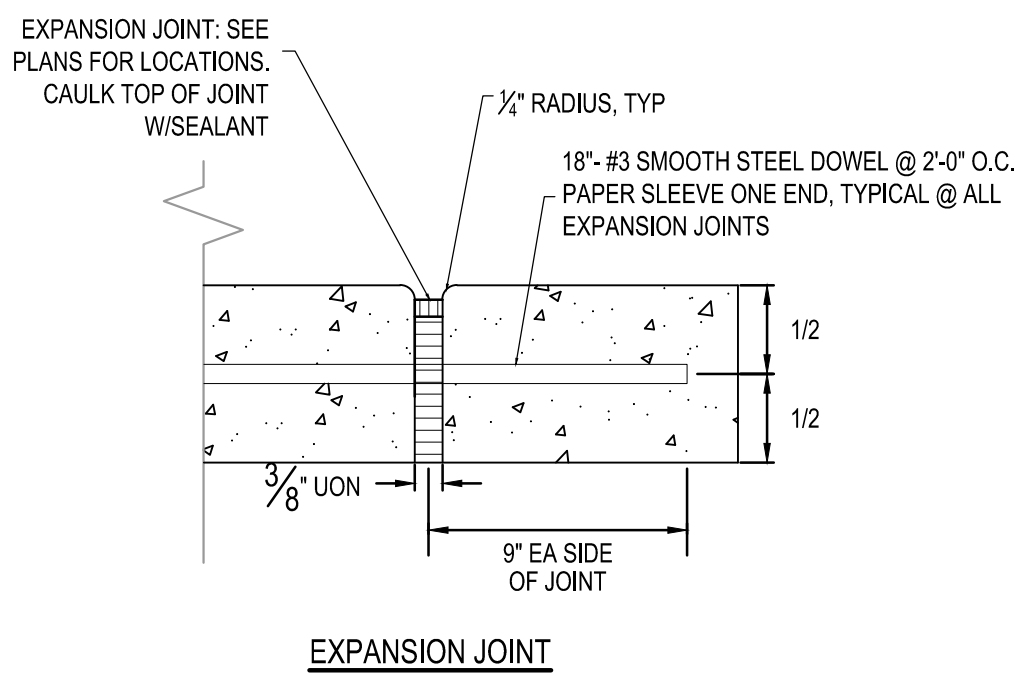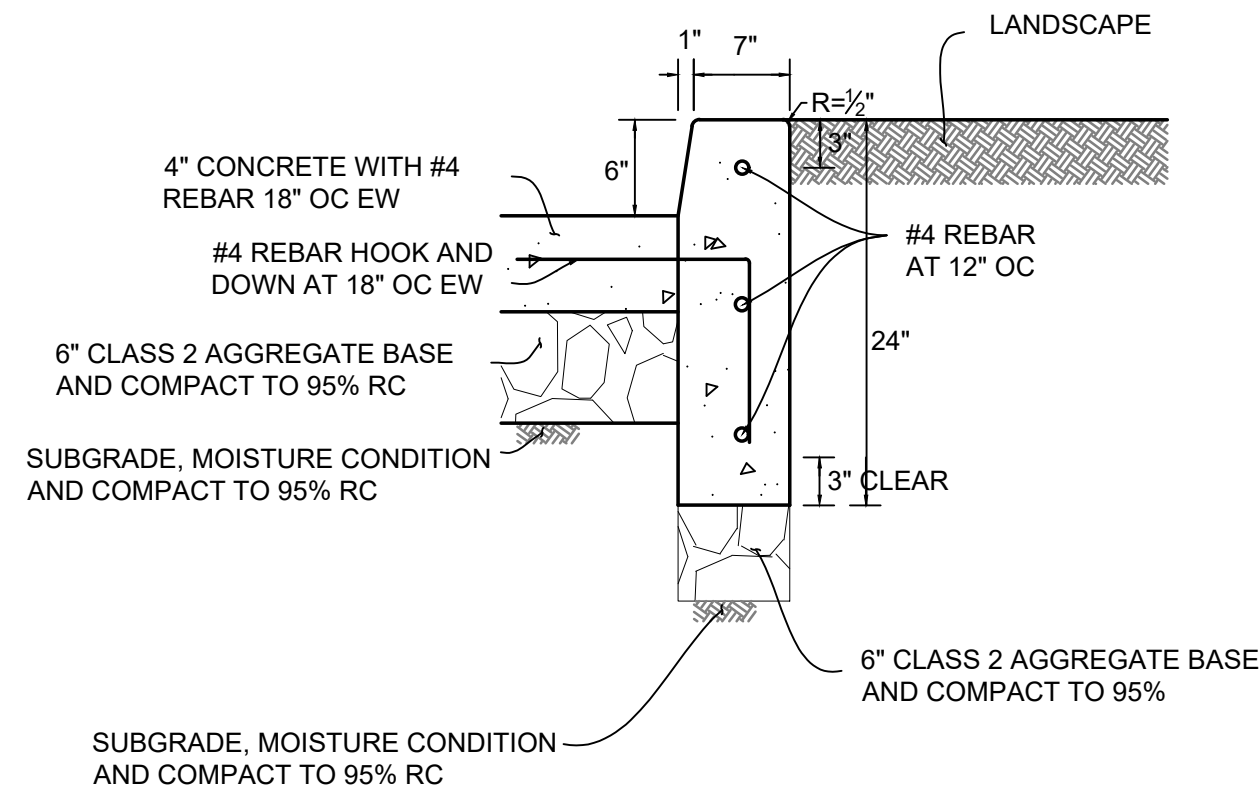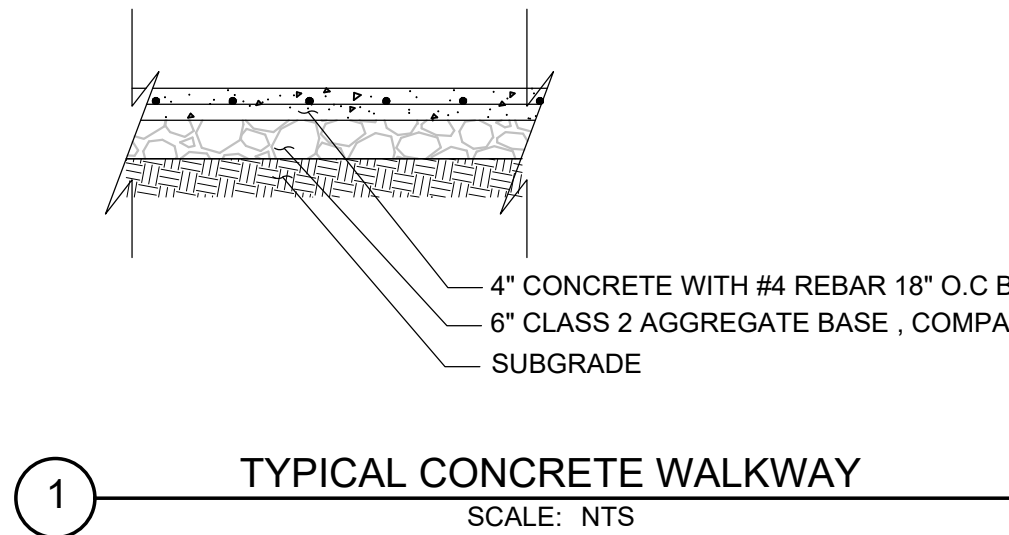

LEGEND

- CONCRETE. SEE DETAIL
- LANDSCAPE CONFORM 2.5:1 (H:V) MAX. SPREAD GRASS SEED

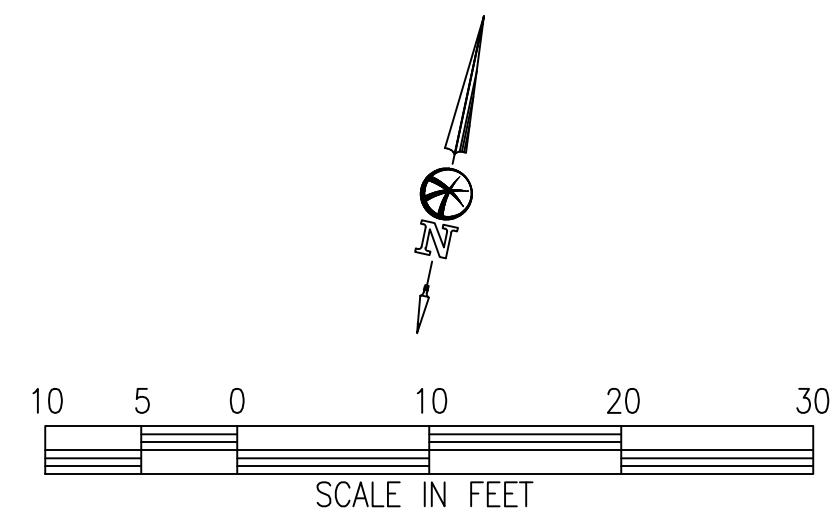

PLEASANTON
UNIFIED SCHOOL
DISTRICT
FOOTHILL H.S.
PH. 2 FENCING

4375 FOOTHILL RD
PLEASANTON, CA 94588
JOB NO. 70124.02
DRAWN KC
CHECKED RB
JOB CAPTAIN AF


DATE	DESCRIPTION
03/21/22	DD SUBMITTAL
03/29/22	100% CD SUBMITTAL

DRAWING TITLE
GRADING PLAN

SCALE
C2.1




COPYRIGHT 2015 HKIT ARCHITECTS

MATCHLINE: SEE SHEET C2.1

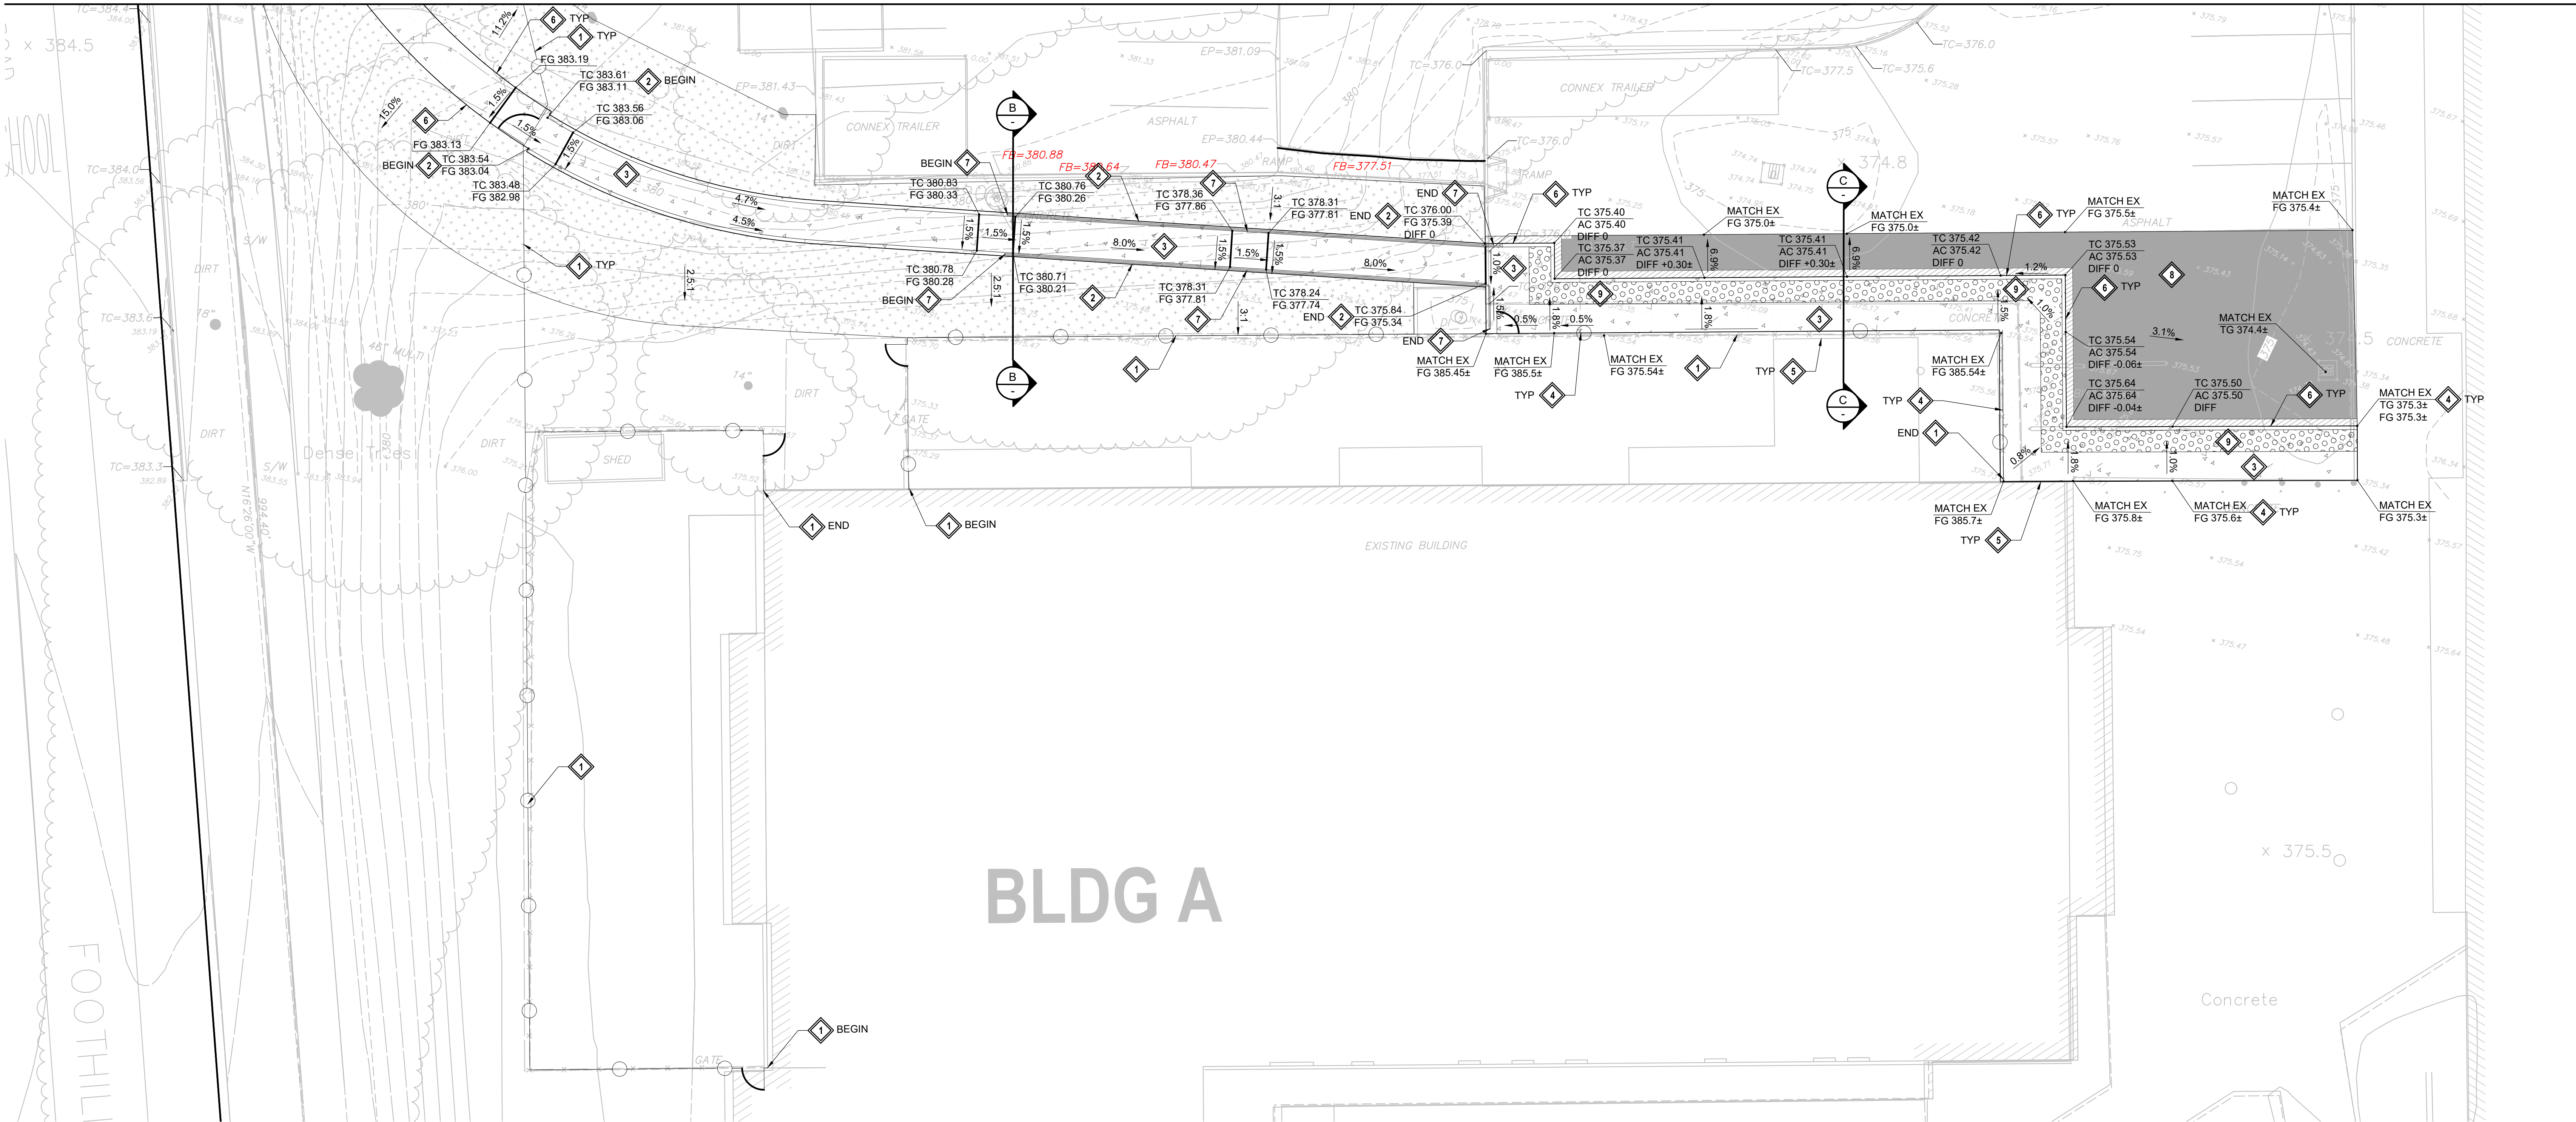


CONSTRUCTION NOTES:

1. INSTALL NEW FENCE AND GATE. SEE ARCHITECT PLANS
2. INSTALL CONCRETE VERTICAL CURB. SEE DETAIL
3. INSTALL CONCRETE SIDEWALK. SEE DETAIL
4. DOWEL INTO EXISTING CONCRETE. SEE DETAIL (TYP)
5. INSTALL ISOLATION JOINT ALONG BUILDINGS, BUILDING FOUNDATIONS AND COLUMNS. SEE DETAIL (TYP)
6. INSTALL CONCRETE DEEPEINED EDGE. SEE DETAIL
7. INSTALL HANDRAILS. SEE ARCHITECT PLANS
8. 0.2' MIN GRIND AND OVERLAY. SEE DETAIL
9. 3.0' MIN WIDE CAST-IN-PLACE FEDERAL YELLOW TRUNCATED DOMES. ARMOR TILE OR APPROVED EQUAL

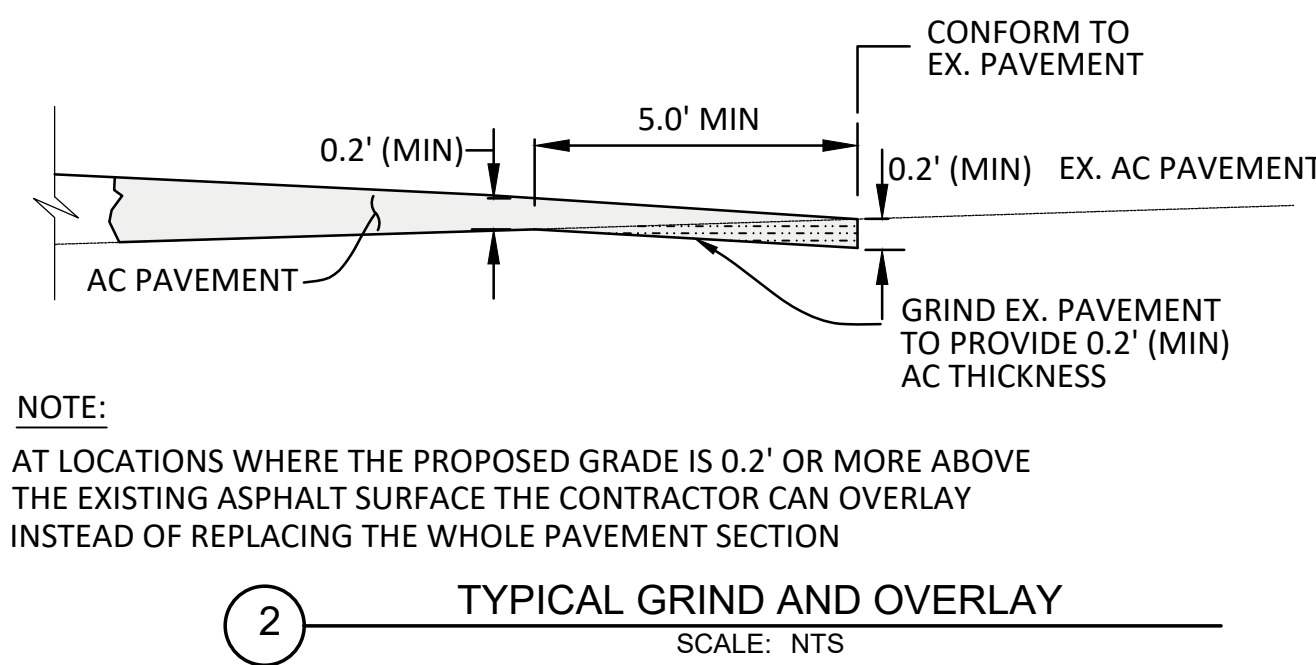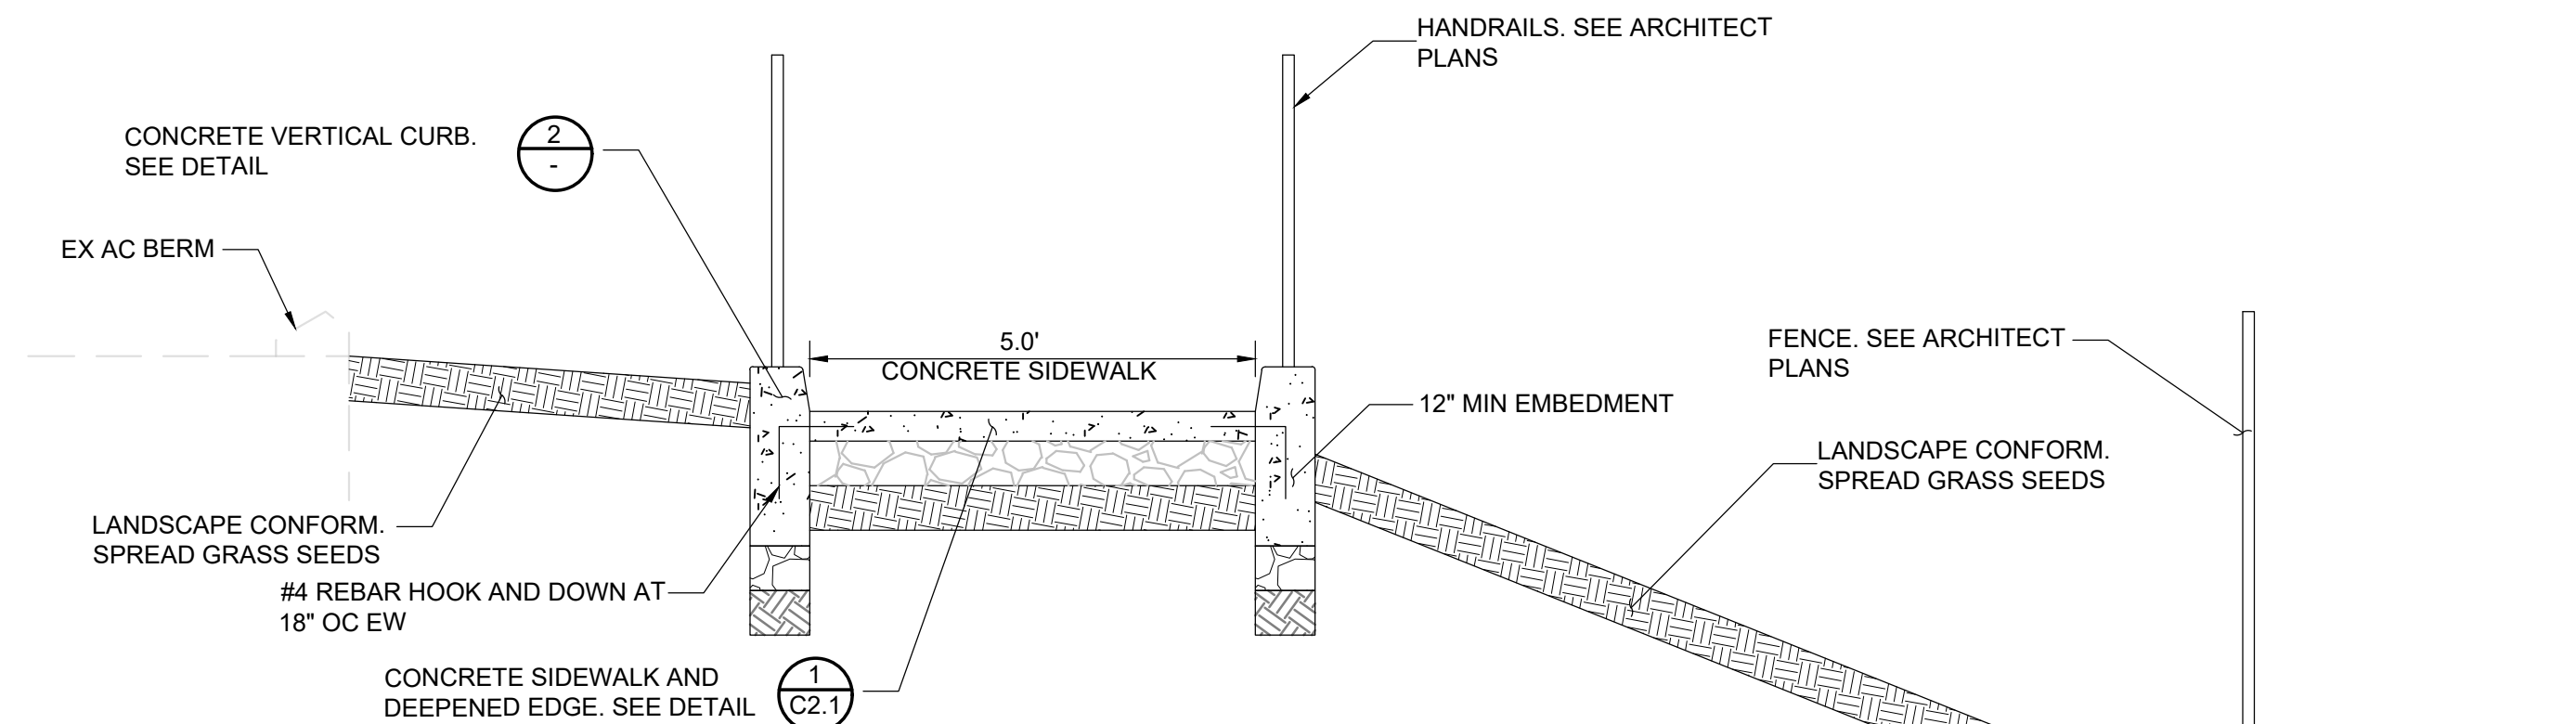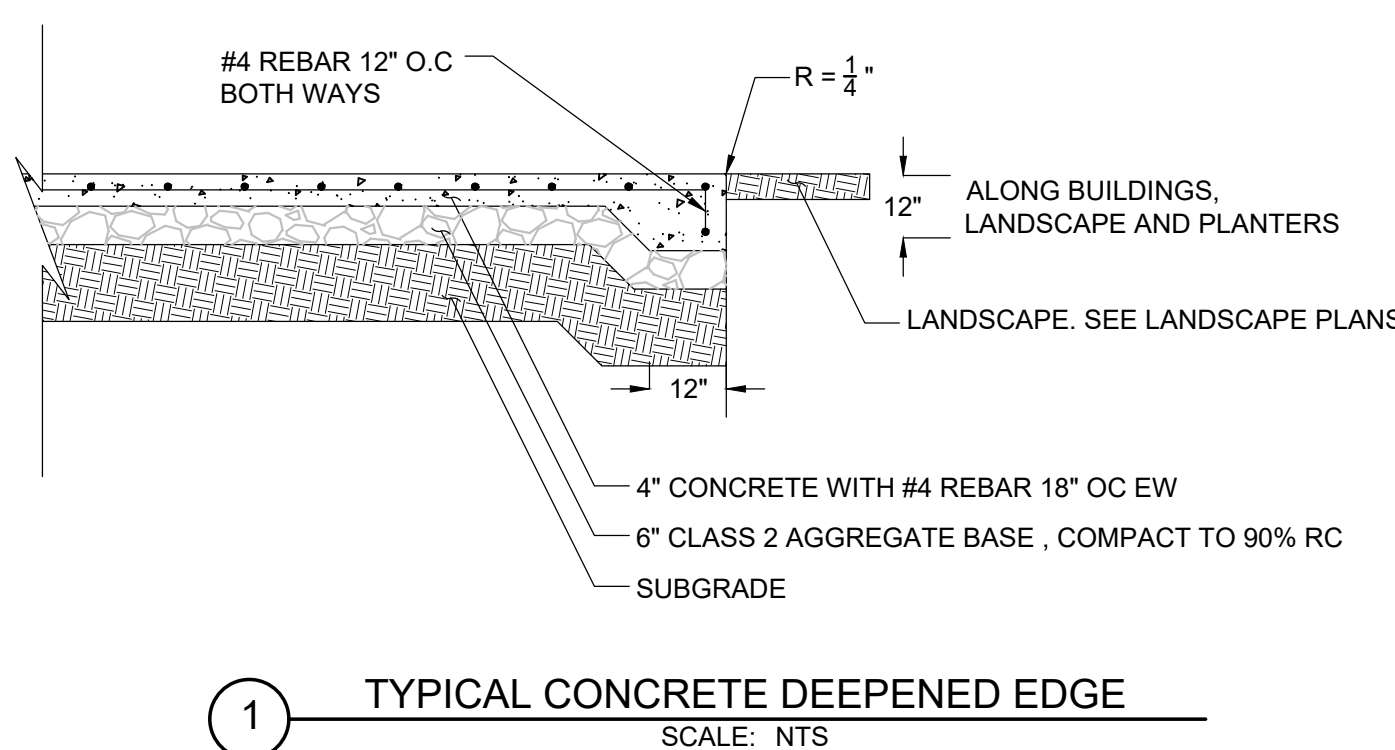

NOTE:
AT LOCATIONS WHERE THE PROPOSED GRADE IS 0.2' OR MORE ABOVE THE EXISTING ASPHALT SURFACE THE CONTRACTOR CAN OVERLAY INSTEAD OF REPLACING THE WHOLE PAVEMENT SECTION

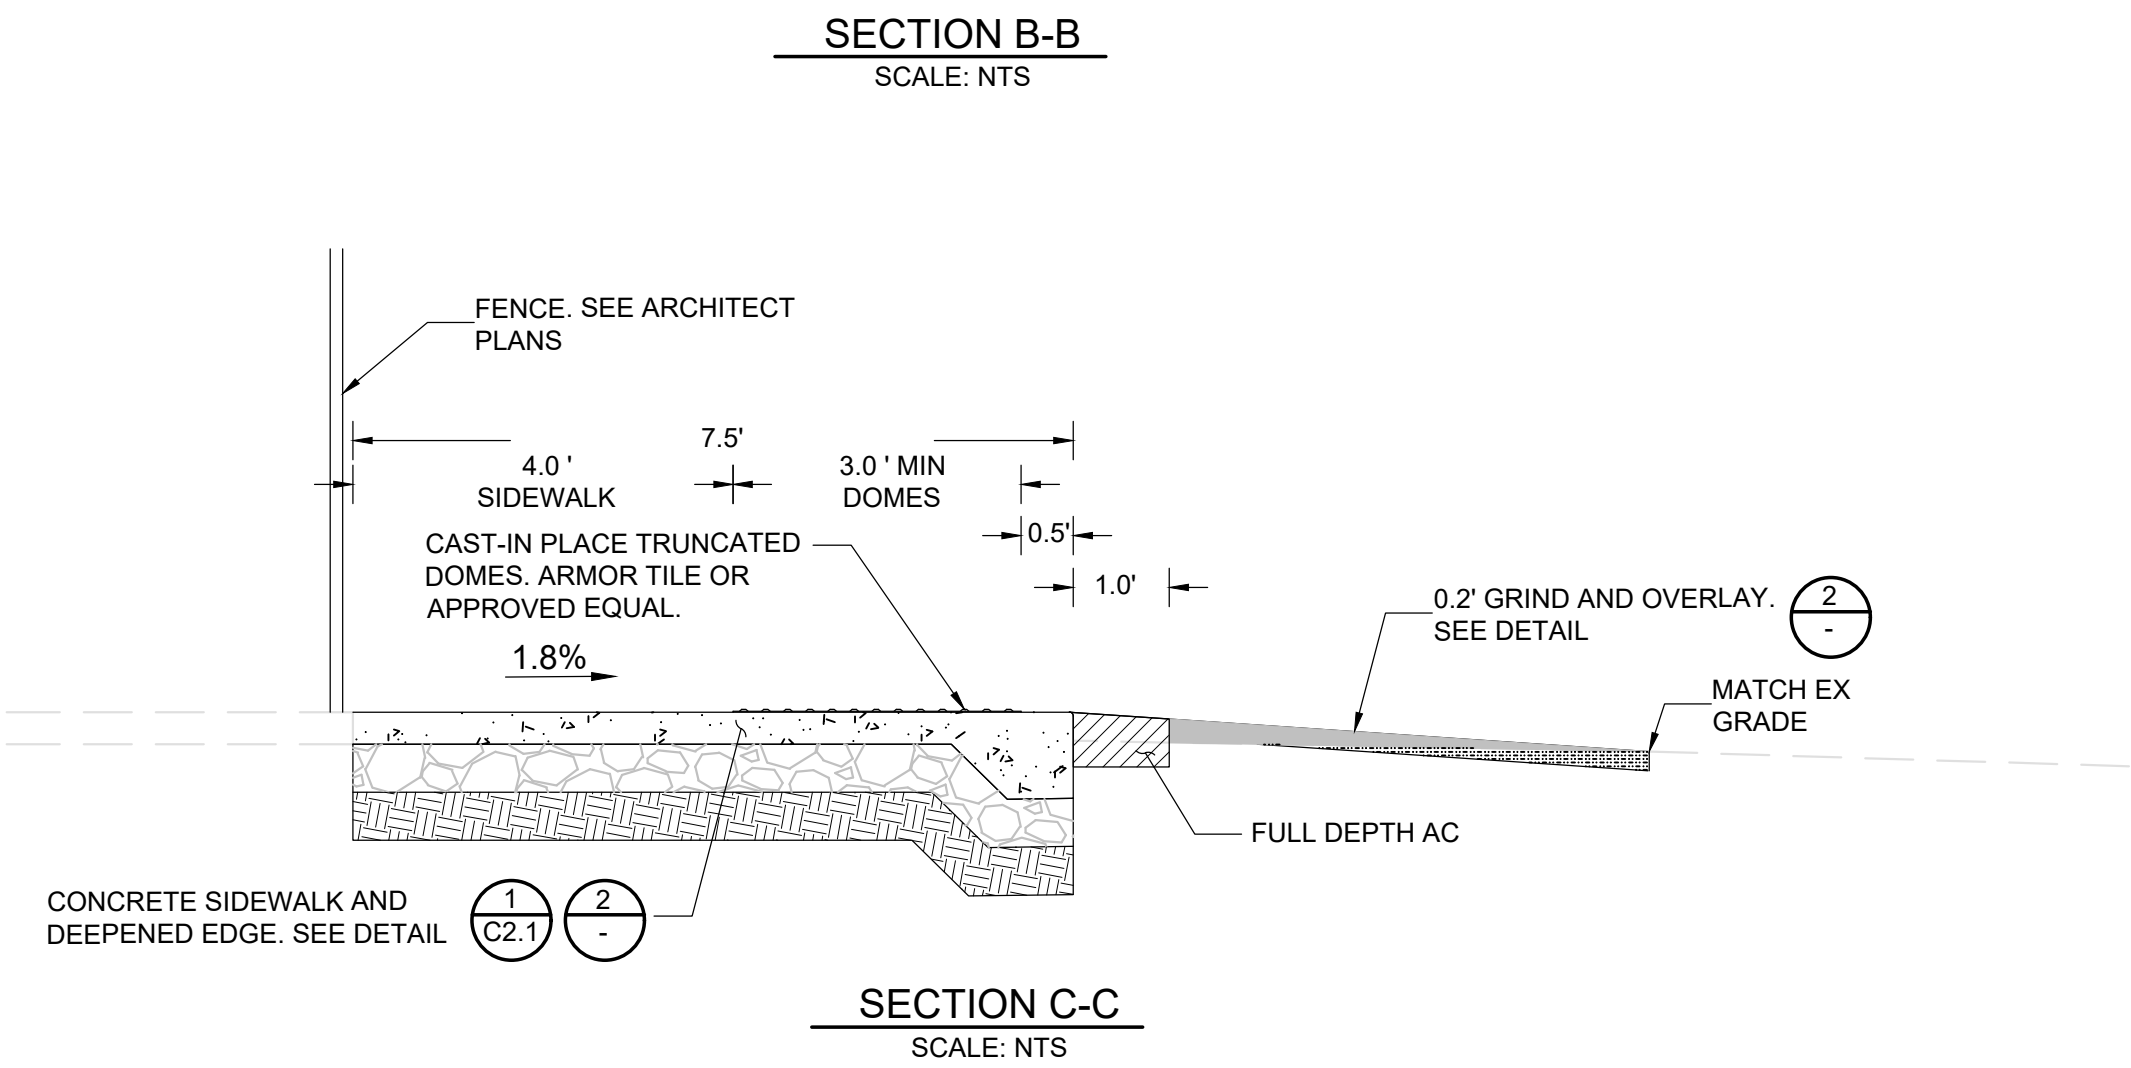


LEGEND

- CONCRETE. SEE DETAIL
- LANDSCAPE CONFORM 2.5:1 (H:V) MAX. SPREAD GRASS SEEDS
- 6\"/>

HKIT ARCHITECTS
538 NINTH STREET SUITE 240 • OAKLAND, CA 94607
T 510 625 9800 • F 510 625 9801 • WWW.HKIT.COM

Bellecci & Associates, inc.
Civil Engineering • Construction Management • Land Surveying
2280 Diamond Boulevard, Suite 100 Concord, CA
Phone (925) 685-4268 Fax (925) 685-4538

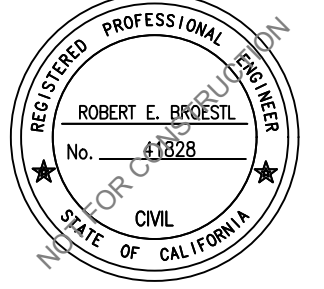


PLEASANTON
UNIFIED SCHOOL
DISTRICT
FOOTHILL H.S.
PH. 2 FENCING

4375 FOOTHILL RD
PLEASANTON, CA 94588
JOB NO. 70124.02
DRAWN KC
CHECKED RB
JOB CAPTAIN AF

ISSUE	DATE	DESCRIPTION
1	03/21/22	DD SUBMITTAL
2	03/29/22	100% CD SUBMITTAL

DRAWING TITLE
GRADING PLAN

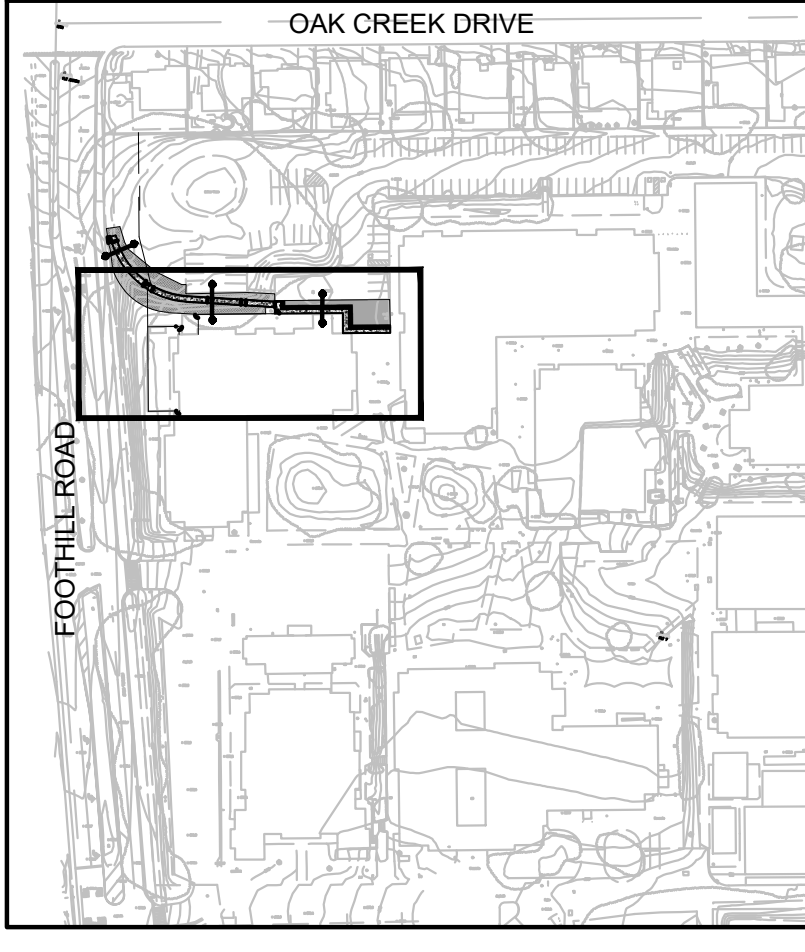

KEY MAP
SCALE: 1\"/>



SCALE
C2.2
COPYRIGHT 2015 HKIT ARCHITECTS