


EXISTING DOOR
SIGNAGE IN
COMPLIANCE AS
PER DETAIL
16/A9.03.

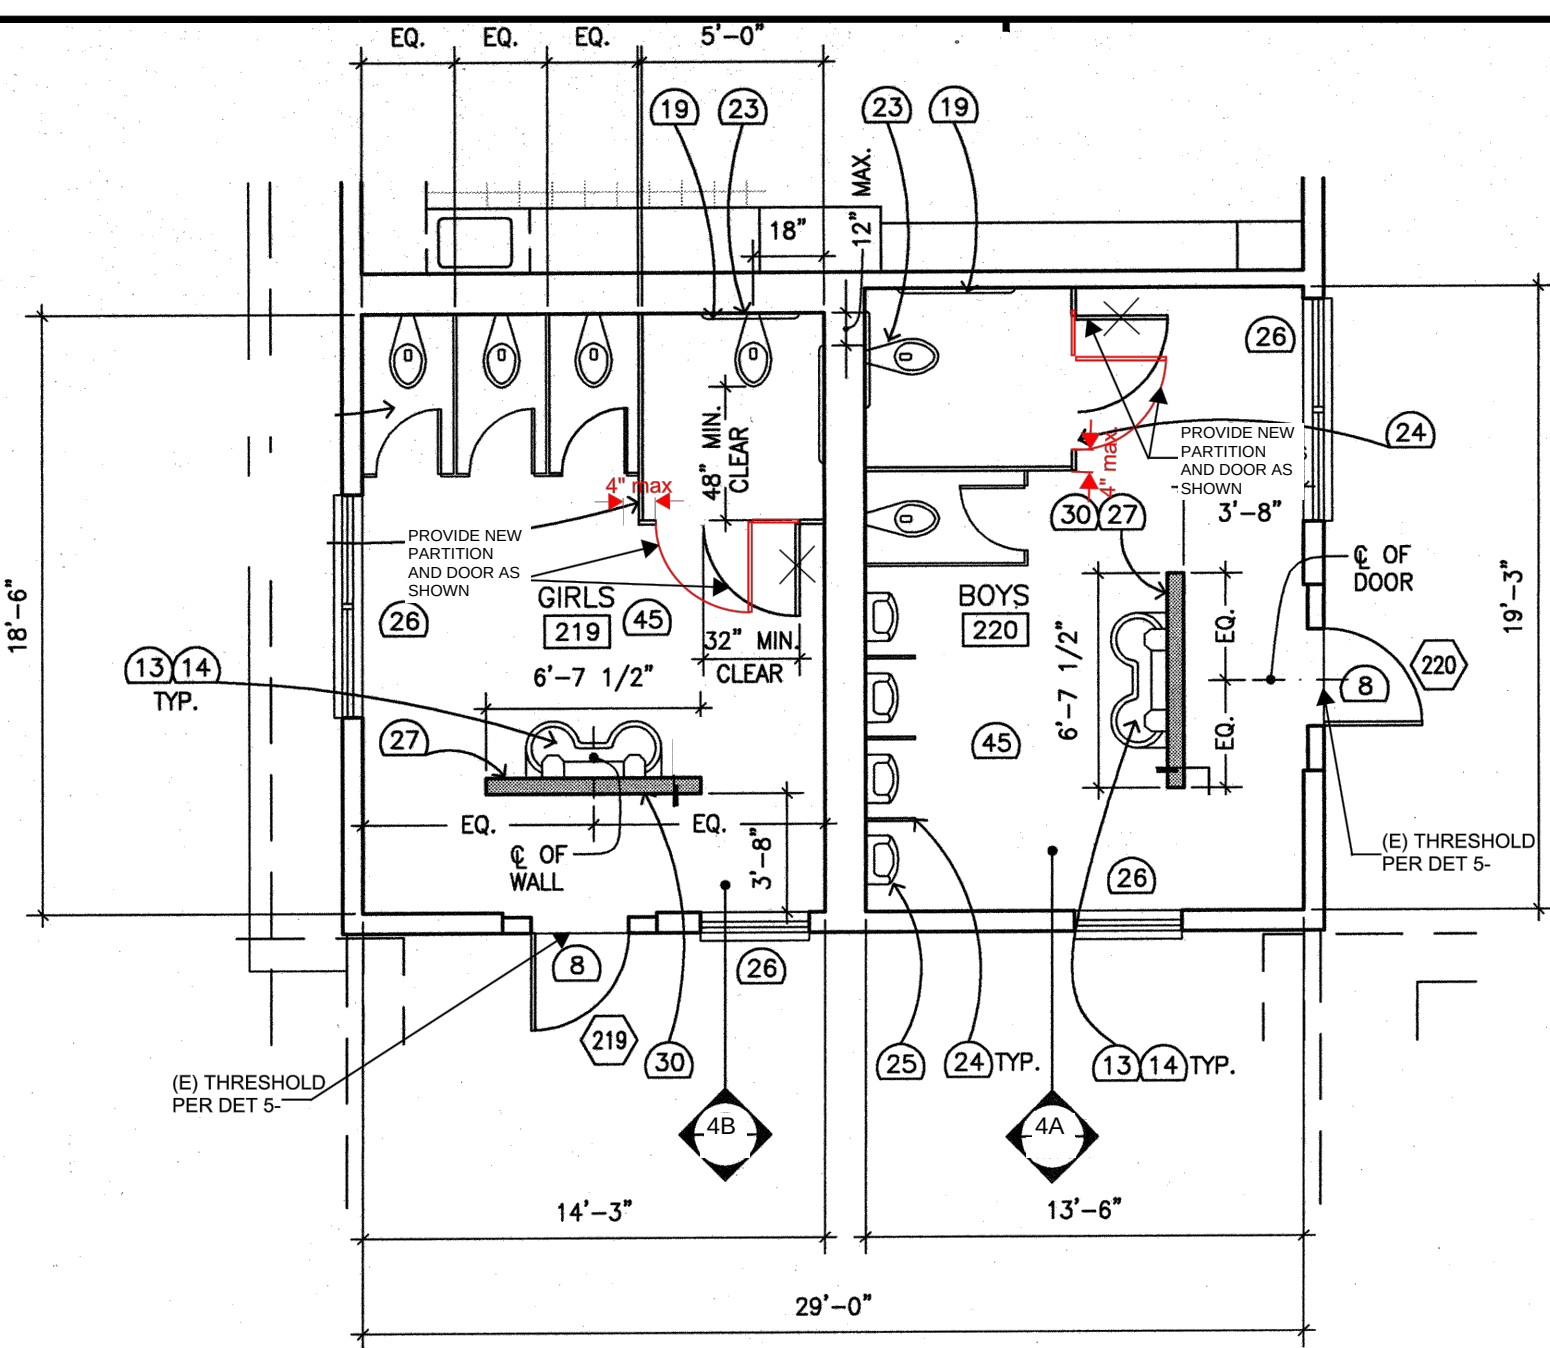

3A GIRLS AND BOYS TOILET ROOM FLOOR PLAN

SCALE: 1/4"=1'-0"

UNIT "B" GIRLS & BOYS RESTROOMS FLOOR PLAN A # 01-101497


RELO. #1
DSA NO.
01-102076

RELO. #2
DSA NO.
01-102076



DESIGN PROFESSIONAL IN GENERAL RESPONSIBLE CHARGE STATEMENT:

THE PATH OF TRAVEL IDENTIFIED IN THESE CONSTRUCTION DOCUMENTS IS COMPLIANT WITH THE CURRENT APPLICABLE CALIFORNIA BUILDING CODE ACCESSIBILITY PROVISIONS FOR PATH OF TRAVEL REQUIREMENT FOR ALTERATIONS, ADDITIONS AND STRUCTURAL REPAIRS. AS PART OF THE DESIGN OF THIS PROJECT, THE P.O.T. WAS EXAMINED AND ANY ELEMENTS, COMPONENTS OR PORTIONS OF THE P.O.T. THAT WERE DETERMINED TO BE NONCOMPLIANT 1) HAVE BEEN IDENTIFIED AND 2) THE CORRECTIVE WORK NECESSARY TO BRING THEM INTO COMPLIANCE HAS BEEN INCLUDED WITHIN THE SCOPE OF THIS PROJECT'S WORK THROUGH DETAILS, DRAWINGS, AND SPECIFICATIONS INCORPORATED INTO THESE CONSTRUCTION DOCUMENTS. ANY NONCOMPLIANT ELEMENTS, COMPONENTS OR PORTIONS OF THE P.O.T. THAT WILL NOT BE CORRECTED BY THIS PROJECT BASED ON VALUATION THRESHOLD LIMITATIONS OR A FINDING OF UNREASONABLE HARDSHIP ARE SO INDICATED IN THESE CONSTRUCTION DOCUMENTS.

DURING CONSTRUCTION, IF P.O.T. ITEMS WITHIN THE SCOPE OF THIS PROJECT REPRESENTED AS CODE COMPLIANT ARE FOUND TO BE NONCOMPLYING BEYOND REASONABLE CONSTRUCTION TOLERANCES, THEY SHALL BE BROUGHT INTO COMPLIANCE WITH THE CBC AS A PART OF THIS PROJECT BY MEANS OF A CONSTRUCTION CHANGE DOCUMENT.

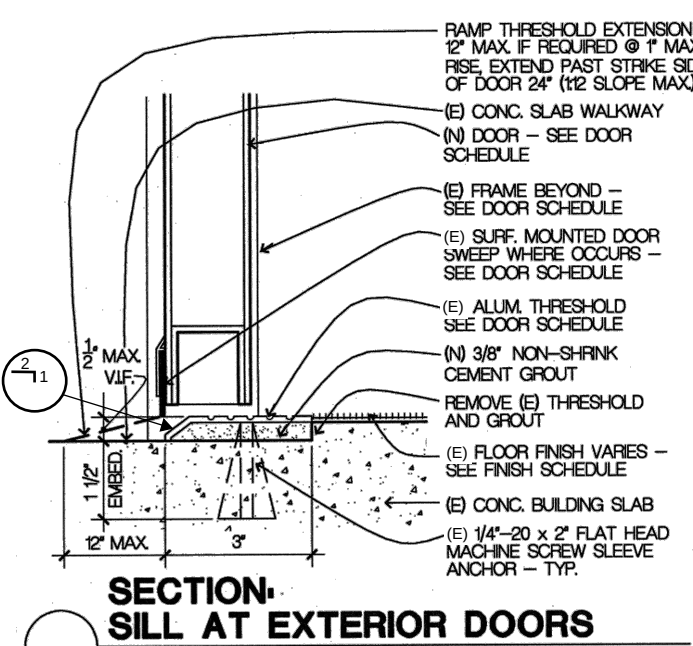


5 THRESHOLD AT UNIT "B" GIRLS & BOYS RESTROOMS DSA #01-101497

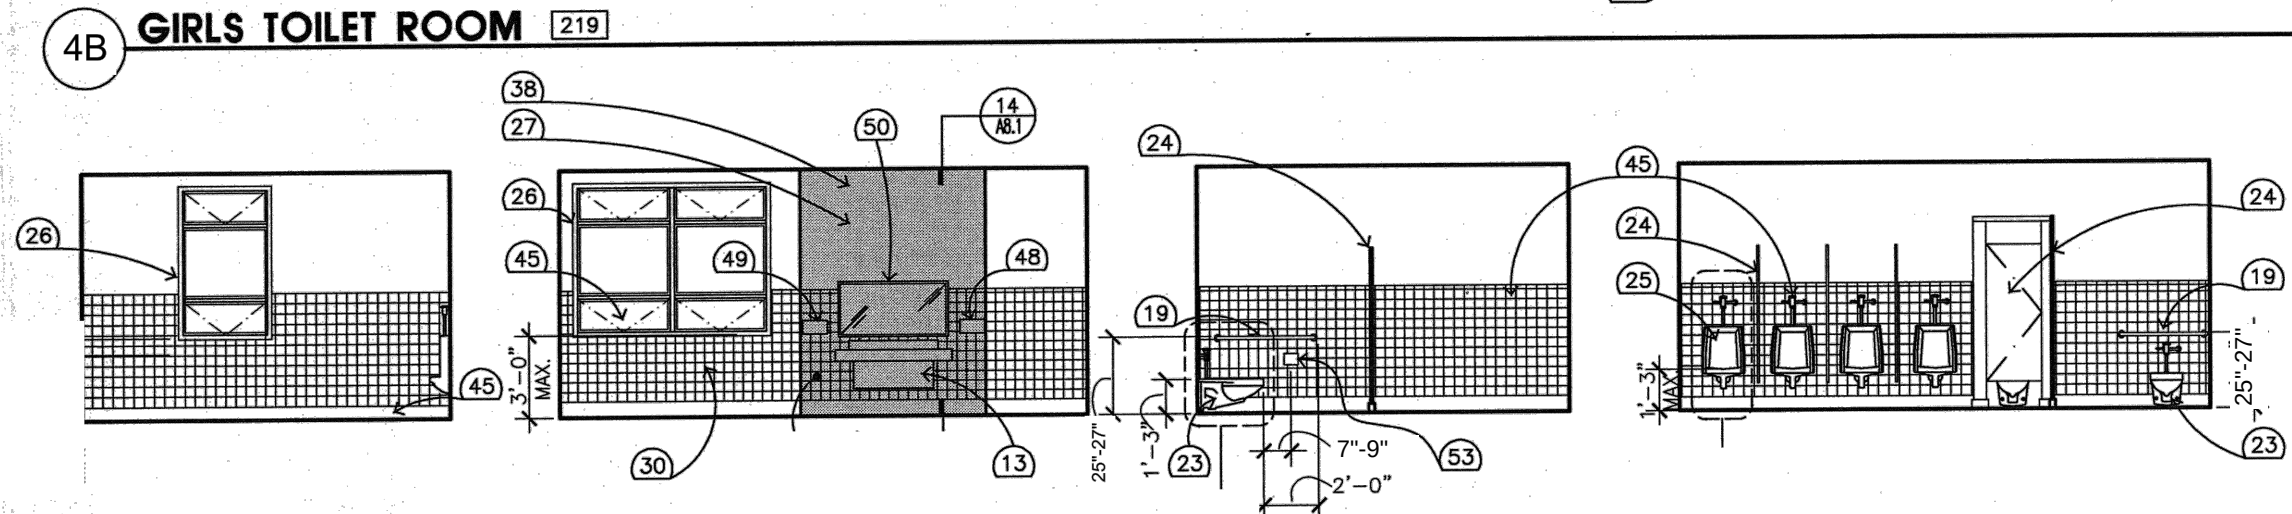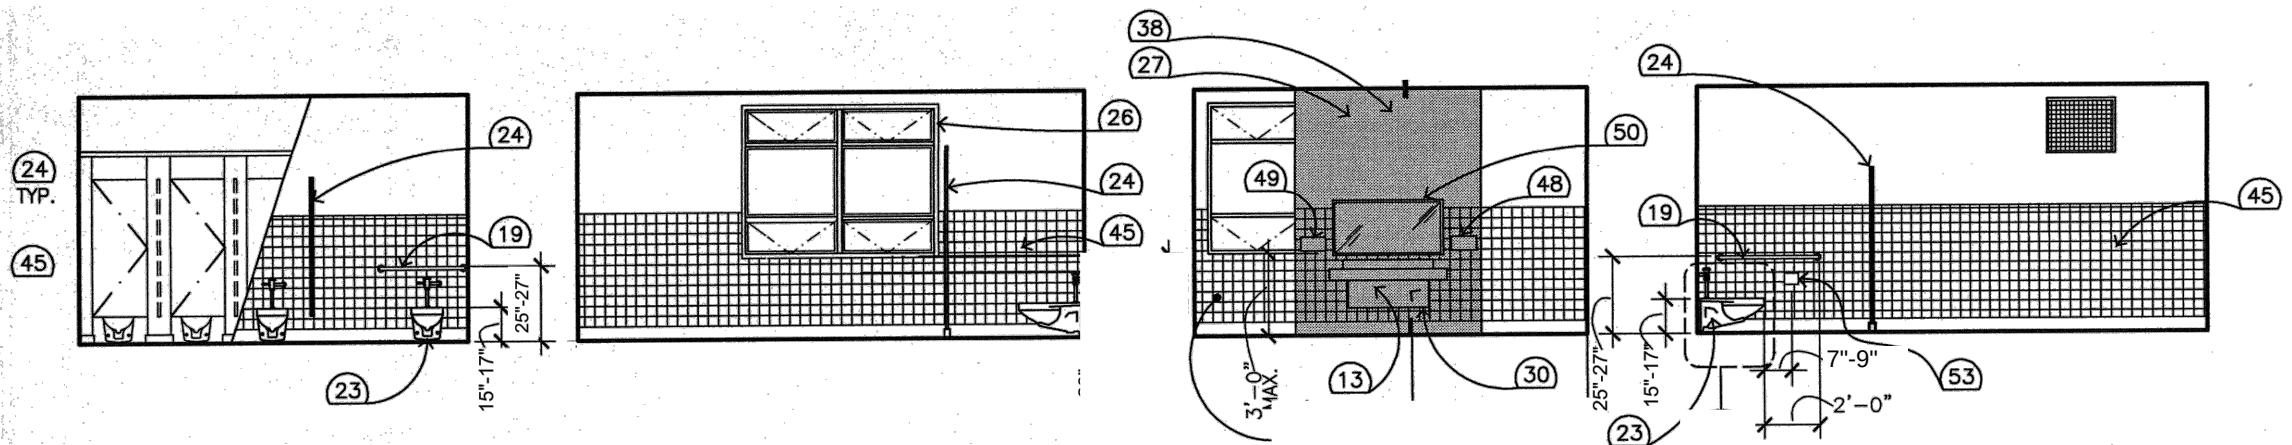

4A BOYS TOILET ROOM 220

UNIT "B" GIRLS & BOYS RESTROOMS ELEVATIONS A # 01-101497


NOTE: EXISTING RESTROOM FIXTURE HEIGHTS CONDITIONS HAVE BEEN VERIFIED TO COMPLY WITH DETAIL 9/A0.3. NON-COMPLIANT ITEMS TO BE CORRECTED AS NOTED.

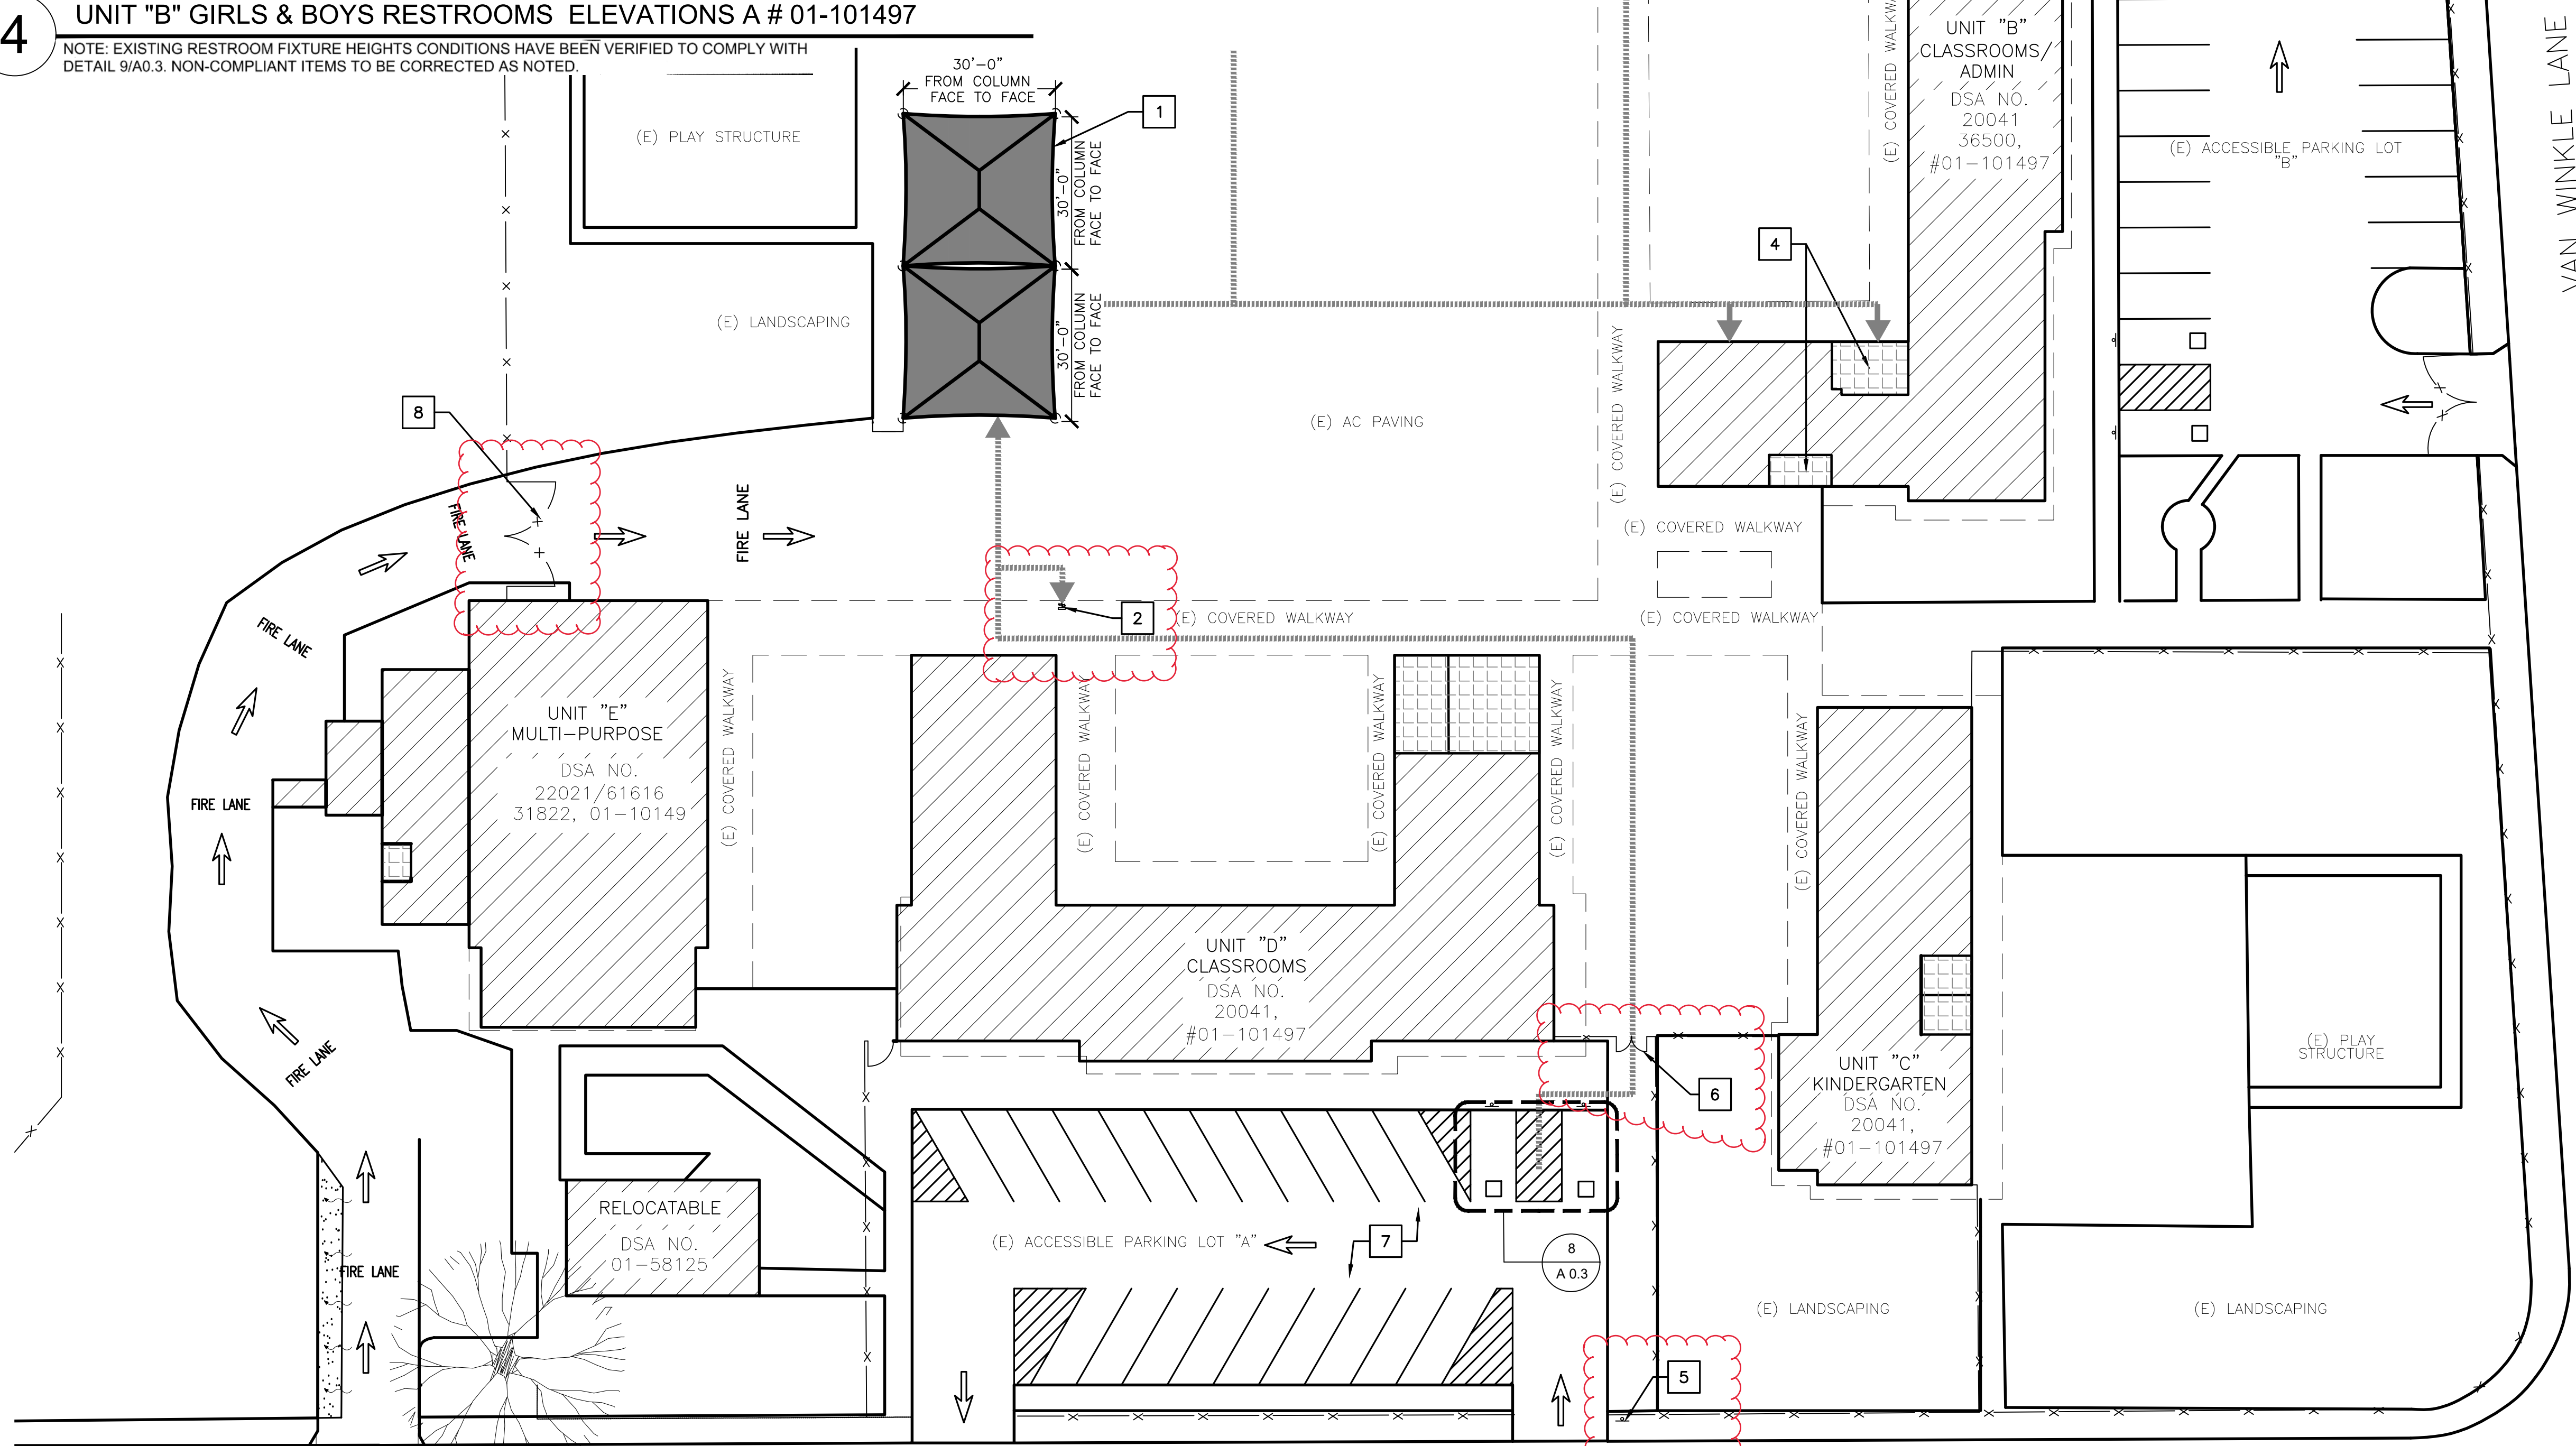

1 SITE PLAN - ACCESS COMPLIANCE


1" = 20'-0"

PROVIDE (N) DOOR
SIGNAGE TYPE "A" AND "B"
PER DETAIL 16/A0.3

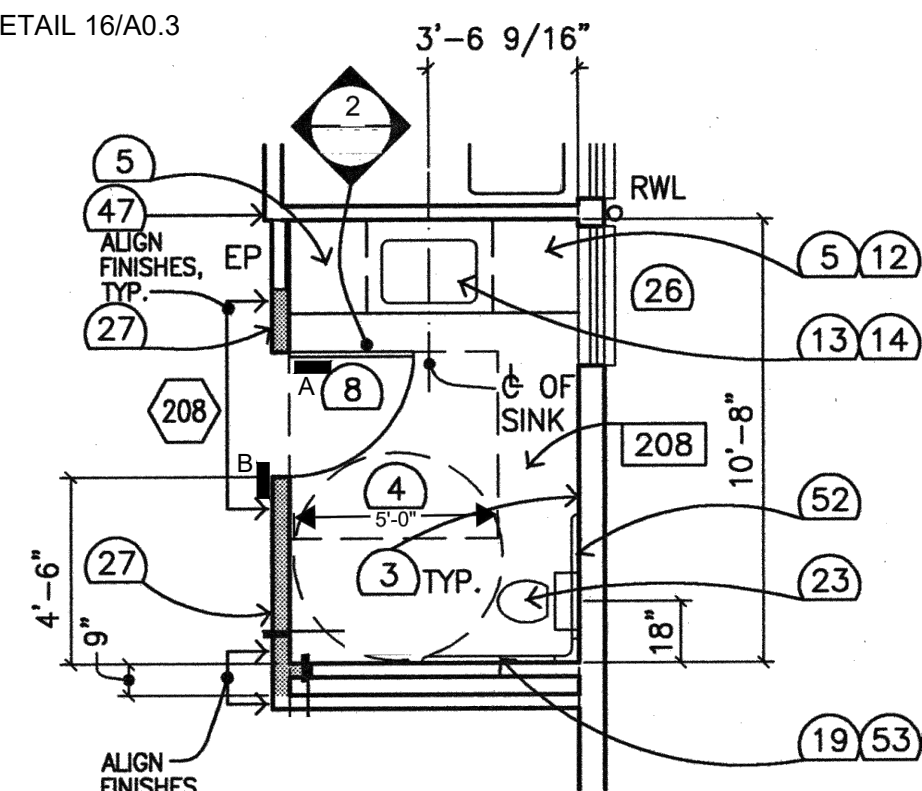

1 (E) UNIT "B" STAFF RESTROOM

FLOOR PLAN - A # 01-101497

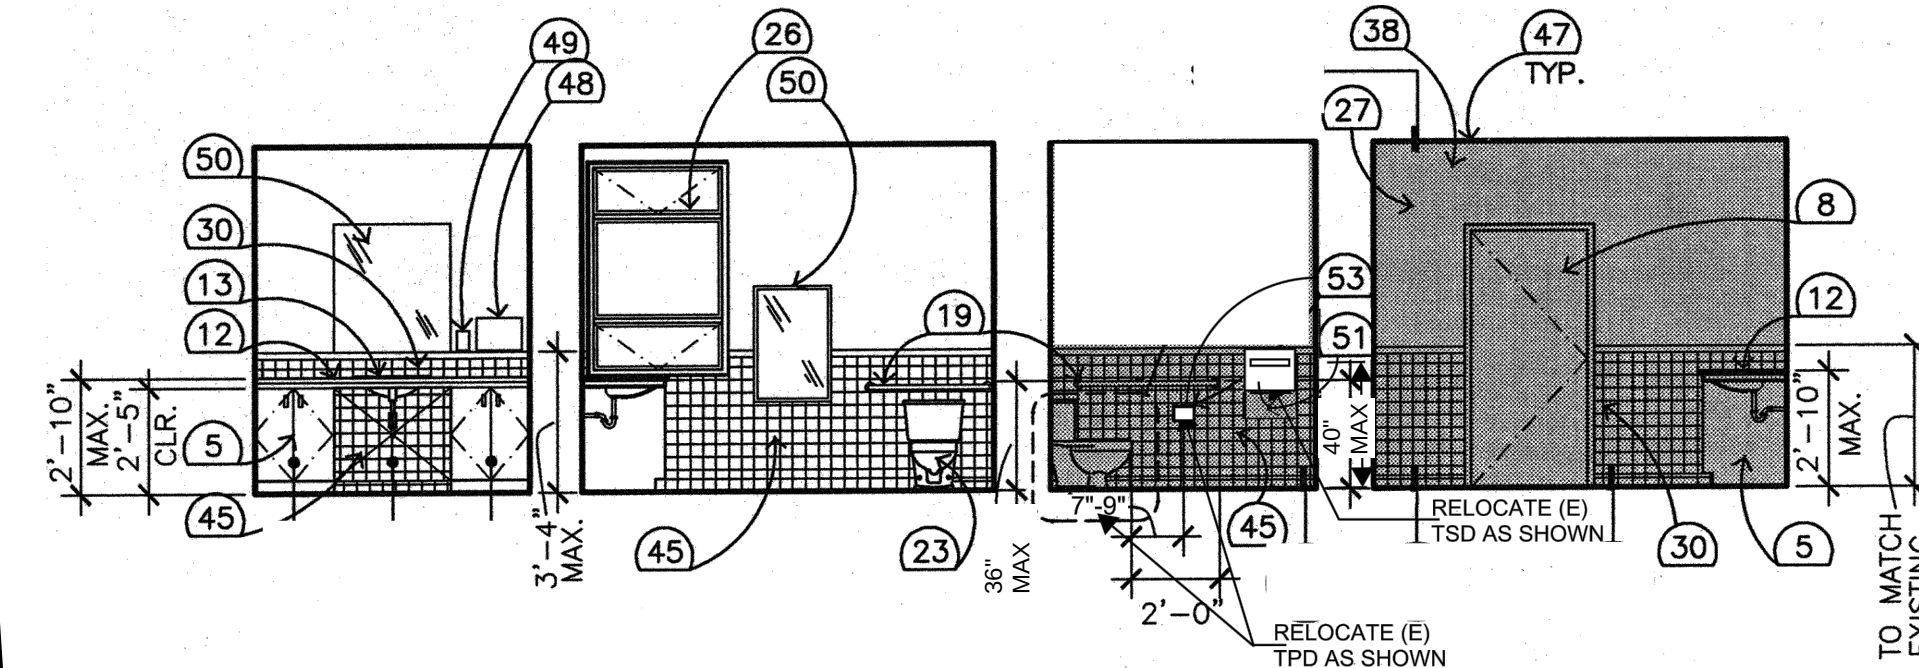

NOTE: EXISTING RESTROOM FIXTURE HEIGHTS CONDITIONS HAVE BEEN VERIFIED TO COMPLY WITH DETAIL 9/A0.3. NON-COMPLIANT ITEMS TO BE CORRECTED AS NOTED.

(E) RESTROOMS FLOOR PLAN NOTES

- TOP SET BASE
- VINYL FLOORING
- BASE CABINET
- DOOR
- DOOR
- COUNTERTOP AND BACKSPLASH
- ADA LAVATORY
- SOAP DISPENSER ABOVE SINK
- 42" GRAB BAR
- ADA WATER CLOSET
- TOILET PARTITION
- ADA URINAL
- PAINTED WINDOW FRAMES
- STUD WALL
- CERAMIC TILE
- WALL TILE & TERRAZO FLOORING
- TOILET SEAT DISPENSER
- 36" GRAB BAR
- TOILET PAPER DISPENSER

GENERAL NOTES

A. THIS SHEET IS FOR ACCESS COMPLIANCE CODE RELATED ITEMS.

- ACCESSIBLE PATH OF TRAVEL (P.O.T.), AS INDICATED, IS A COMMON BARRIER FREE ACCESS ROUTE WITHOUT ANY ABRUPT VERTICAL CHANGES EXCEEDING A 1/2" BEVELED AT 1:2 MAXIMUM SLOPE. EXCEPT THAT LEVEL CHANGES DO NOT EXCEED 1/4" VERTICAL AND AT LEAST 48" WIDE. THE PATH SURFACE IS SLIP RESISTANT, STABLE, FIRM, AND SMOOTH. PASSING SPACES (11B-403.5.3) AT LEAST 60"x60" ARE LOCATED NOT MORE THAN 200' APART. PARTS OF P.O.T. WITH CONTINUOUS GRADIENTS HAVE 80" LEVEL AREAS (11B-403.7) NOT MORE THAN 400' APART. THE CROSS SLOPE DOES NOT EXCEED 2% AND SLOPE IN THE DIRECTION OF TRAVEL AND IS LESS THAN 5% UNLESS OTHERWISE INDICATED. P.O.T. SHALL BE MAINTAINED FREE OF OVERHANGING OBSTRUCTIONS TO 80" MINIMUM (11B-307.4) AND PROTRUDING OBJECTS GREATER THAN 4" PROJECTION FROM WALL AND ABOVE 27" AND LESS THAN 80" (11B-307.2).
- GATES IN THE PATH OF TRAVEL SHALL MEET DOOR REQUIREMENTS PER CBC SECTION 11B-404. ALL GATES TO HAVE ACCESSIBLE HARDWARE AND 10" MIN. SMOOTH BOTTOM OR KICK PLATES. PANIC HARDWARE AND EXIT SIGN MAY BE REQUIRED. COORDINATE WITH FIRE AND LIFE SAFETY.
- CONTRACTOR TO VERIFY ALL BARRIERS IN P.O.T. HAVE BEEN REMOVED.
- ALL EXTERIOR ENTRANCES AND EXITS IDENTIFIED WITH A TRIANGULAR SYMBOL ON THIS PLAN ARE ACCESSIBLE AND COMPLY WITH CBC 11B-401 AND INCLUDE A 32" CLEAR OPENING. THE REQUIRED STRIKE EDGE CLEARANCE AT PULL SIDE OF DOOR, LEVEL LANDINGS WITH A 2% MAX. SLOPE, AND AN ACCESSIBLE THRESHOLD, HARDWARE, CLOSER AND KICK PLATE.
- REMOVE AND REINSTALL ALL (E) ACCESSIBLE RESTROOMS ACCESSORIES INCLUDING GRAB BARS, TOILET SEAT DISPENSERS, PAPER TOWEL DISPENSERS IF MOUNTING HEIGHTS FOUND NON COMPLIANT TO MEET CBC 2019 REQUIREMENTS PER DETAIL 9/A0.3

SITE PLAN - ACCESS COMPLIANCE NOTES

- (N) 30"x60"x12" PC SHADE STRUCTURE. SEE PC SHADE STRUCTURE - DSA #04-119454 DRAWINGS FOR MORE INFORMATION.
- (N) ACCESSIBLE DRINKING FOUNTAIN PER DETAIL 15/A0.3
- (E) ACCESSIBLE BOYS & GIRLS RESTROOMS PER DSA #01-101497. SEE DETAIL 3/-, 4/-
- (E) ACCESSIBLE STAFF RESTROOMS PER DSA #01-101497. SEE DETAIL 1/-, 2/-
- (E) TOWAWAY SIGN PER DSA #01-101497 TO BE UPDATED PER DETAIL 3/A0.3
- REPLACE (E) GATE WITH NEW ACCESSIBLE 6'-0" WIDE DOUBLE GATE WITH PANIC HARDWARE, PER DETAIL 14/A0.3
- (E) ACCESSIBLE PARKING LOT PER DSA #01-101497 WITH ACCESSIBLE PARKING STALLS PER DETAIL 8/A0.3
- REPLACE (E) VEHICLE GATE WITH (N) 20'-0" WIDE VEHICLE GATES PER DETAIL 10/A0.3 AND PROVIDE KNOX BOX ACCEPTABLE BY THE LOCAL FIRE AUTHORITY (N.I.C. BY OTHERS)

PARKING COUNT

PER DSA # 01-101497
PER 2019 CBC, TABLE 11B-208.2

PARKING LOT A

TOTAL PARKING SPACES (INCLUDING ALL ACCESSIBLE PARKING SPACES) = 22
MINIMUM ACCESSIBLE PARKING SPACES REQUIRED = 1
TOTAL STANDARD ACCESSIBLE SPACES + TOTAL VAN ACCESSIBLE SPACES* PROVIDED = 1 + 1 = 2
THEREFORE, OKAY.

PARKING LOT B

TOTAL PARKING SPACES (INCLUDING ALL ACCESSIBLE PARKING SPACES) = 26
MINIMUM ACCESSIBLE PARKING SPACES REQUIRED = 2
TOTAL STANDARD ACCESSIBLE SPACES + TOTAL VAN ACCESSIBLE SPACES* PROVIDED = 1 + 1 = 2
THEREFORE, OKAY.

* FOR EVERY SIX STANDARD ACCESSIBLE SPACES REQUIRED, AT LEAST ONE SHALL BE A VAN PARKING SPACE.

GRAPHIC KEY

- | | | | |
|-------|---------------------------|---|---|
| --- | EXISTING PROPERTY LINE | ▶ | ACCESSIBLE ENTRANCE. SEE GENERAL NOTE 'F' |
| ----- | ACCESSIBLE PATH OF TRAVEL | ◇ | (E) DRY STAND PIPE |
| ---- | ROOF OVERHANG | ⊕ | DRINKING FOUNTAIN |
| ---- | CHAIN LINK FENCE | ⊕ | (E) FIRE HYDRANT |
| ---- | WOOD FENCE | ⊕ | (E) SIGN |
| ---- | DECORATIVE FENCE | ⊕ | (E) MENS TOILET ROOM |
| ■ | NEW BUILDING | ⊕ | (E) WOMENS TOILET ROOM |
| ▨ | EXISTING BUILDING | ⊕ | (E) GIRLS TOILET ROOM |
| ▨ | EXISTING RESTROOMS | ⊕ | (E) BOYS TOILET ROOM |
| | | ⊕ | (E) UNISEX TOILET ROOM |
| | | ⊕ | (E) KINDERGARTEN TOILET ROOM |

IDENTIFICATION STAMP
DIV. OF THE STATE ARCHITECT
APP: 01-119799 INC.
REVIEWED FOR:
SS ☒ FLS ☒ ACS ☒
DATE: 5/8/2022
(SEALED STAMP AREA)

SUGIMURA
FINNEY
ARCHITECTS
SFA
ARCHITECTURE INTERIORS PLANNING
2155 SOUTH BASCOM AVE.
SUITE 200
CAMPBELL, CA 95008
PHONE: 408.292.9609
FAX: 408.292.9606

REGISTERED ARCHITECT
C. FINNEY
NO. C-24673
STATE OF CALIFORNIA
9-30-2017

SITE PLAN
ACCESS COMPLIANCE
APTITUDE ACADEMY TK-8 AT GOSS SCHOOL SHADE STRUCTURE
2475 VAN WINKLE LN., SAN JOSE, CA 95116
ALUM ROCK UNION SCHOOL DISTRICT

REVISIONS
NO. ITEM DATE

DRAWN BY: MK
CHECKED BY: NJ
SFA JOB NO: DATE:
21031 04/25/2022

FIRE & LIFE SAFETY SITE CONDITIONS SUBMITTAL

Division of the State Architect (DSA) documents referenced within this publication are available on the DSA Forms or DSA Publications webpages.

To facilitate the Division of the State Architect's (DSA) fire and life safety plan review of project site conditions, DSA requires the design professional to provide the following information at time of project submittal for projects consisting of construction of a new campus, construction of new building(s), additions to existing buildings, and for site alternate design means for fire department emergency vehicle access, and fire suppression water supply. Information associated with compliance items 1 through 3 below is to be provided for all project types indicated above. Information associated with items 4 through 7 is to be completed when an alternate means is utilized. Acknowledgement by the school district and signature from the Local Fire Authority (LFA) is only required when an alternate design means is being requested.

The Project Information and Fire & Life Safety Information sections are to be completed for all projects and imaged onto the fire access site plan. When an alternate design/means is proposed, all sections on pages 1 and 2 are to be completed and imaged on the fire access site plan.

For additional information refer to the instructions at the end of this form and DSA Policy PL 09-01: Fire Flow for Buildings.

PROJECT INFORMATION

School District/Owner: ALUM ROCK ELEMENTARY SCHOOL DISTRICT

Project Name/School: APTITUDE ACADEMY AT GOSS ELEMENTARY SCHOOL SHADE STRUCTURE

Project Address: 2475 VAN WINKLE LANE, SAN JOSE, CA 95116

FIRE & LIFE SAFETY INFORMATION

1. Has a fire hydrant flow test been performed within the past 12 months? (If yes, provide a copy of the test data.)	Yes ☐	No ☒
2. Was the fire hydrant water flow test performed as part of this LFA review?	Yes ☐	No ☒
3. Is the project located within a designated fire hazard severity zone (FHSZ) as established by Cal-Fire? (If yes, indicate FHSZ classification below.)	Yes ☐	No ☒
Refer to the following website for FHSZ locations: http://gis.fire.ca.gov/FHSZ/	Moderate ☐	High ☐
Wildland Interface Area (WIFA) (If any designations are checked, project design must meet the requirements of CBC Chapter 7A.)	Very High ☐	WIFA ☐

DGS DSA 810 (revised 01/30/20) DIVISION OF THE STATE ARCHITECT DEPARTMENT OF GENERAL SERVICES STATE OF CALIFORNIA Page 1 of 4

DSA 810 FIRE & LIFE SAFETY SITE CONDITIONS SUBMITTAL

CONDITION MEANS AND METHODS RESOLUTION	ALTERNATE ACCEPTED			
	Yes	No	N/A	N/R
4. Emergency vehicle access roadways do not meet CFC requirements.				☒
4a. Acceptable Alternate: Emergency vehicle and personnel access as proposed by the project architect is acceptable for providing fire suppression and protection of life and property.				☒
5. Fire Hydrants: Number and spacing does not meet CFC requirements.				☒
5a. Acceptable Alternate: Number of fire hydrants and spacing as proposed by the project architect is acceptable for fire suppression and protection of life and property.				☒
6. Fire Hydrants: Water flow and pressure are less than CFC minimum.				☒
6a. Acceptable Alternate: The available flow and pressure is acceptable for providing fire suppression and protection of life and property.				☒
7. Location of fire department connection(s) serving fire sprinkler systems or standpipe systems does not meet CFC requirements.				☒
7a. Acceptable Alternate: The location of fire department connection serving the fire sprinkler system and/or standpipe system is acceptable for providing fire suppression and protection of life and property.				☒

DGS DSA 810 (revised 01/30/20) DIVISION OF THE STATE ARCHITECT DEPARTMENT OF GENERAL SERVICES STATE OF CALIFORNIA Page 2 of 4

BUILDING CODE ANALYSIS

BUILDING	CONSTRUCTION TYPE OCCUPANCY TYPE	AREA (SQ.FT.)	ALLOWABLE (SQ.FT.)	# OF STORIES
RELOCATABLE RESTROOM BLDGS. 1 & 2	V-B / E	1,820	9,500	1
UNIT "A" CLASSROOMS	V-B / E	7,233	9,500	1
UNIT "B" CLASSROOMS & ADMIN	V-B / E / B	7,413	9,500	1
UNIT "C" CLASSROOMS	V-B / E	3,065	9,500	1
UNIT "D" CLASSROOMS	V-B / E	6,502	9,500	1
UNIT "E" MULTIPURPOSE	V-B / E	5,004	9,500	1
RELOCATABLE BLDG.	V-B / E	6,960	9,500	1
NEW SHADE STRUCTURE	V-B / A3	1800	6000	1

SAFE DISPERSAL AREA


TOTAL "E" OCCUPANCY BUILDINGS WITH OCCUPANTS = 13,000
13,000 SF @ 20 SF/OCC = 650 OCCUPANTS

TOTAL "B" OCCUPANCY BUILDINGS WITH OCCUPANTS = 3,000
3,000 SF @ 100 SF/OCC = 30 OCCUPANTS

TOTAL OCCUPANTS = 650 + 30 = 680

MINIMUM DISPERSAL AREA REQUIRED: OCCUPANTS x 5 SF/OCC
680 x 5 SF = 3,400 SF

AREA PROVIDED = 3,400 SF THEREFORE OK.

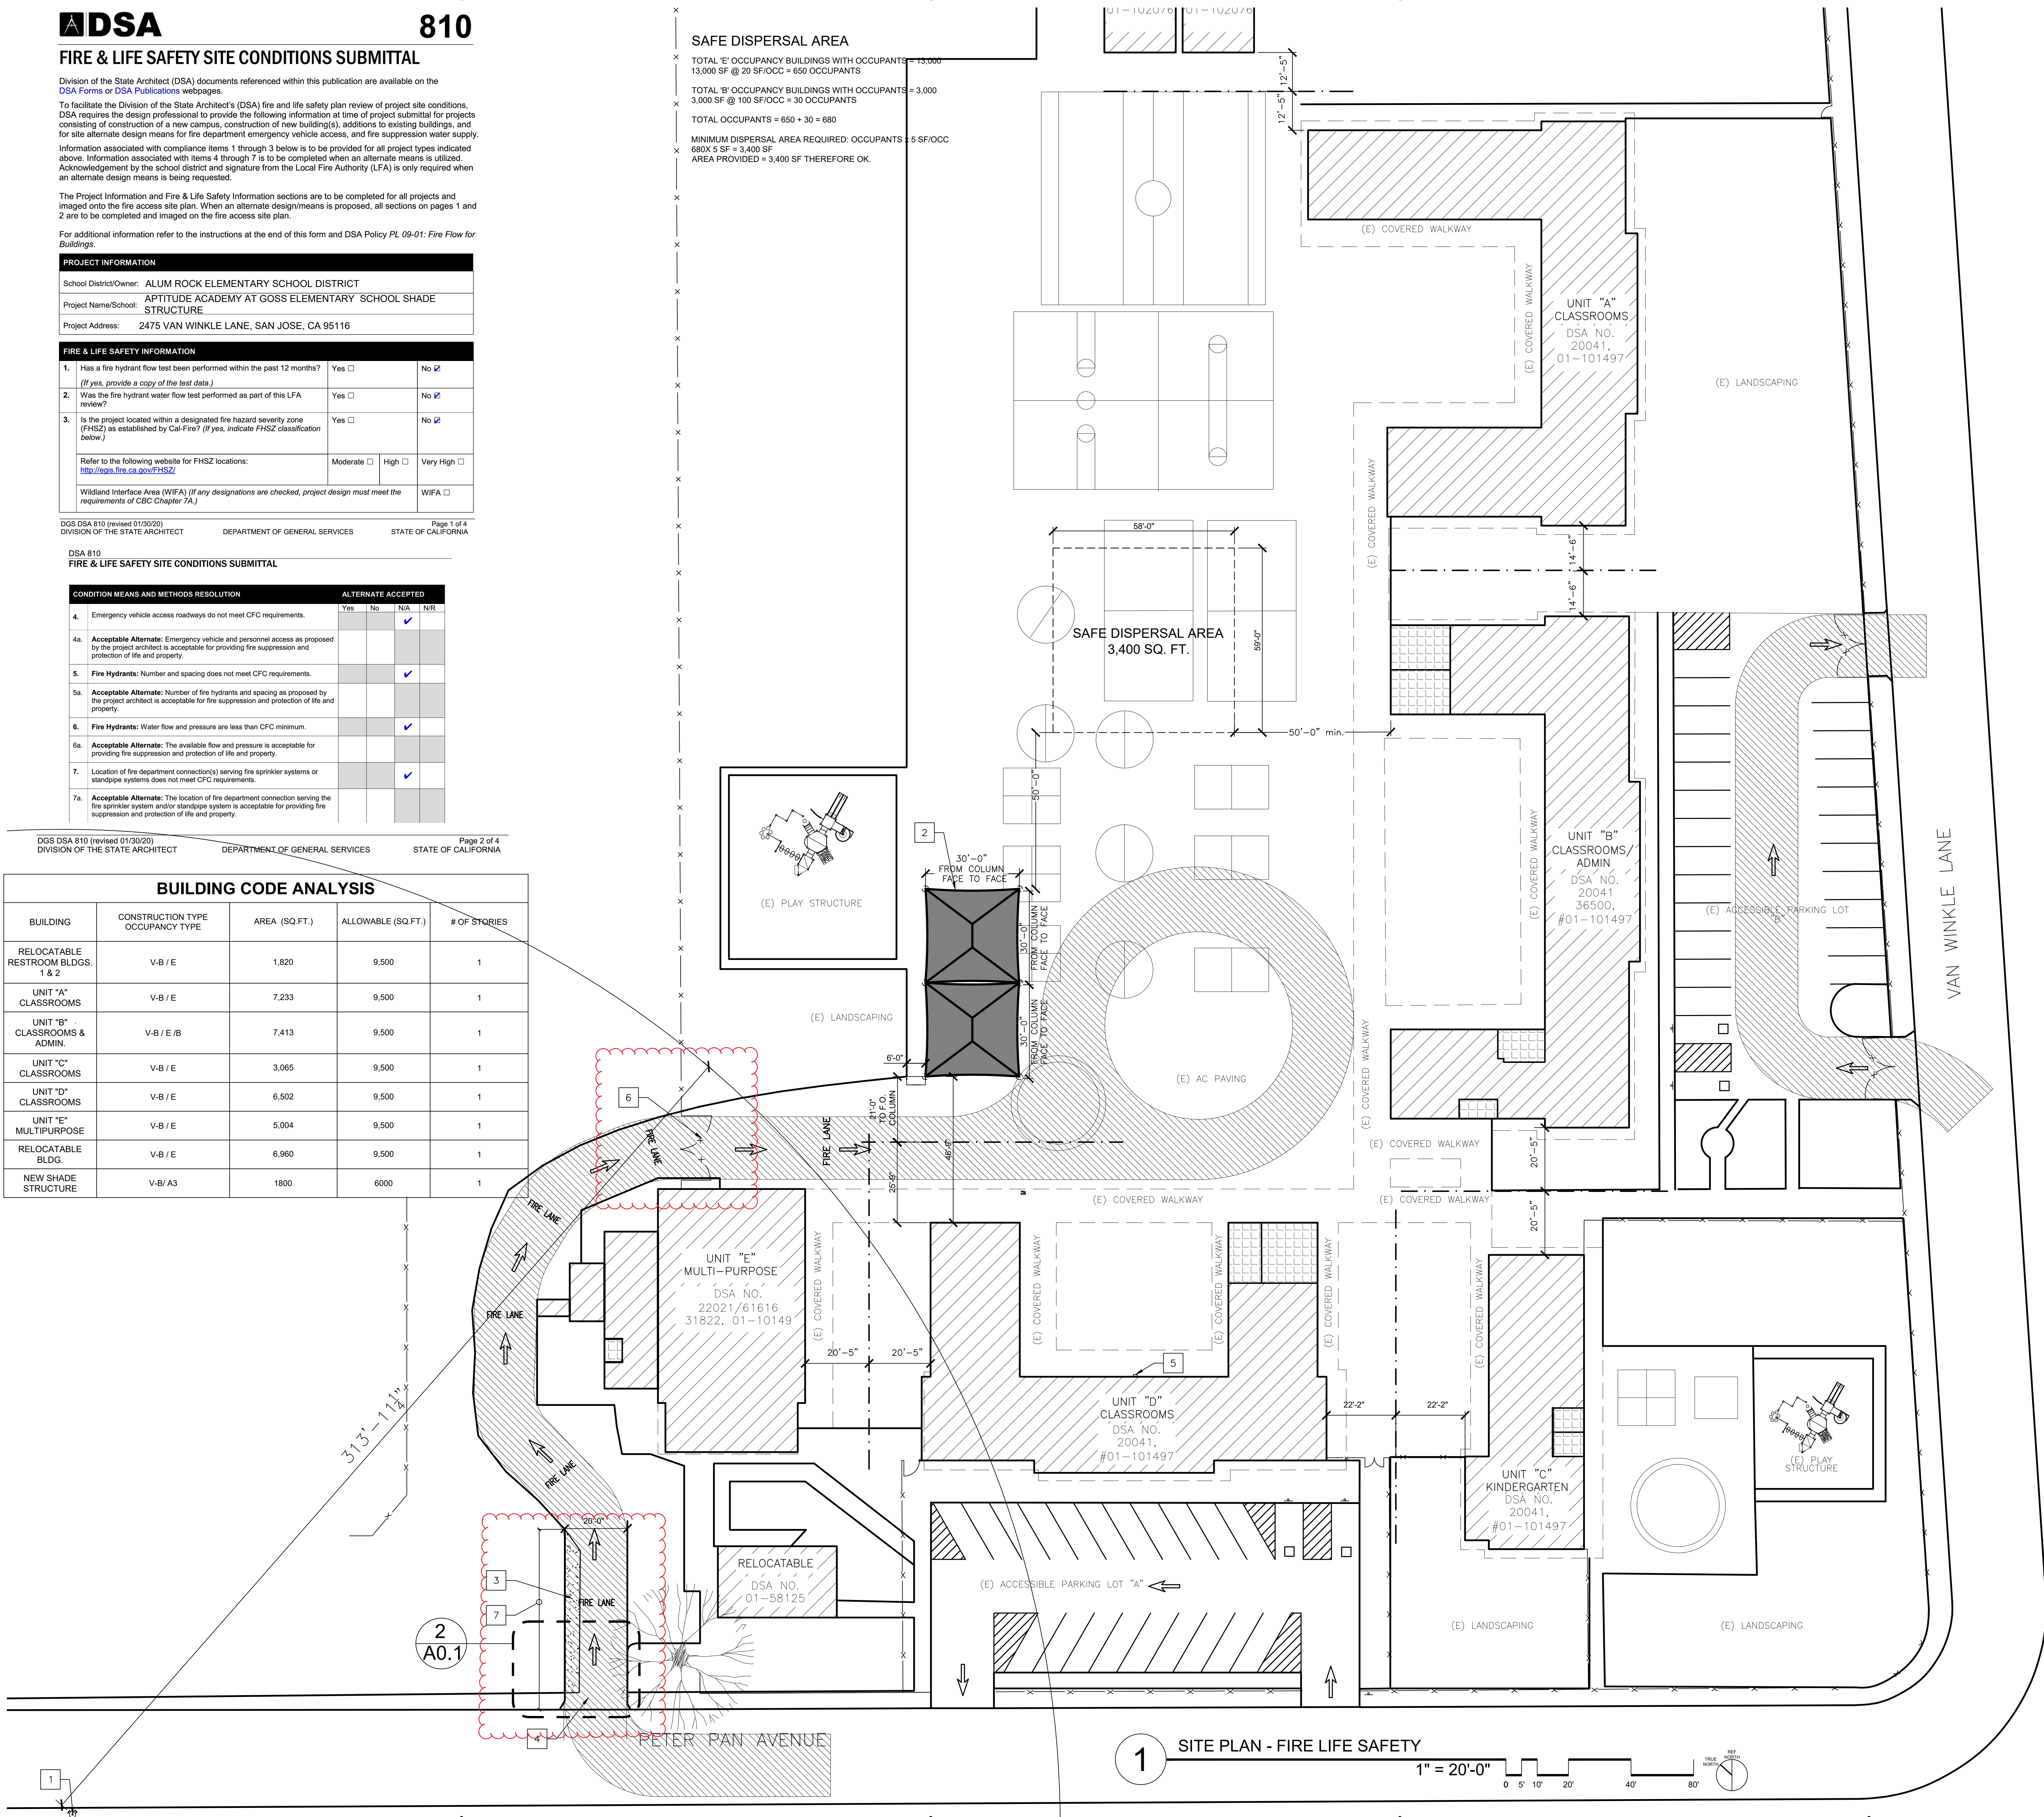

PROJECT SUMMARY

INSTALL 30' X 60'X12' SHADE STRUCTURE AT WILLIAM SHEPPARD MIDDLE HIGH SCHOOL AND ASSOCIATED SITE WORK

COPIED FROM TITLE PAGE. SAN JOSE LOCAL FIRE REQUESTED THIS BE ADDED SO THEY HAVE A RECORD OF THE PROJECT SCOPE.

GENERAL NOTES



A THIS SHEET IS FOR FIRE LIFE SAFETY CODE RELATED ITEMS. FOR SCOPE OF WORK SEE SHEETS A0.1 & A0.2

SITE PLAN - FIRE LIFE SAFETY NOTES

- EXISTING FIRE HYDRANT.
- NEW PC SHADE STRUCTURE 3'X60'X12' DSA #04-119454.
- (N) AC PAVING PER DETAIL 2/A0.3
- (E) CONC. DRIVEWAY. SEE DETAIL 13/A0.3
- (E) FIRE HORN
- REPLACE (E) VEHICLE GATE WITH (N) 20'-0" WIDE VEHICLE GATES PER DETAIL 10/A0.3 AND PROVIDE KNOX BOX ACCEPTABLE BY THE LOCAL FIRE AUTHORITY (N.T.C. BY OTHERS)
- PATCH AND REPAIR (E) AC PAVING

GRAPHIC KEY

- EXISTING PROPERTY LINE
- ROOF OVERHANG
- CHAIN LINK FENCE
- WOOD FENCE
- DECORATIVE FENCE
- NEW BUILDING
- EXISTING BUILDING
- FIRE DEPARTMENT ACCESS (FIRE DEPARTMENT ACCESS IS 20'-0" WIDE AND RATED FOR 50,000 LBS.)
- (E) DRY STAND PIPE
- (E) FIRE HYDRANT
- DRINKING FOUNTAIN
- (E) SIGN

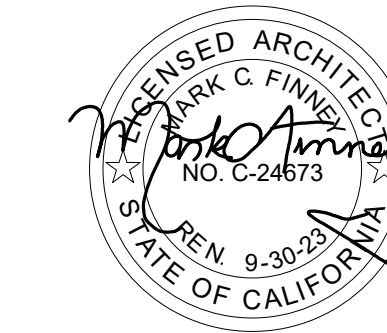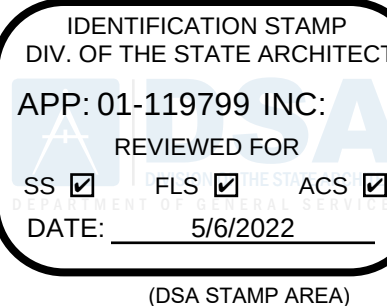


SITE PLAN
FIRE LIFE SAFETY

APTITUDE ACADEMY TK-8 AT GOSS SCHOOL SHADE STRUCTURE
2475 VAN WINKLE LN, SAN JOSE, CA 95116
ALUM ROCK UNION SCHOOL DISTRICT

REVISIONS NO. ITEM DATE

DRAWN BY: MK
CHECKED BY: NJ
SFA JOB NO: 21031
DATE: 04/25/2022

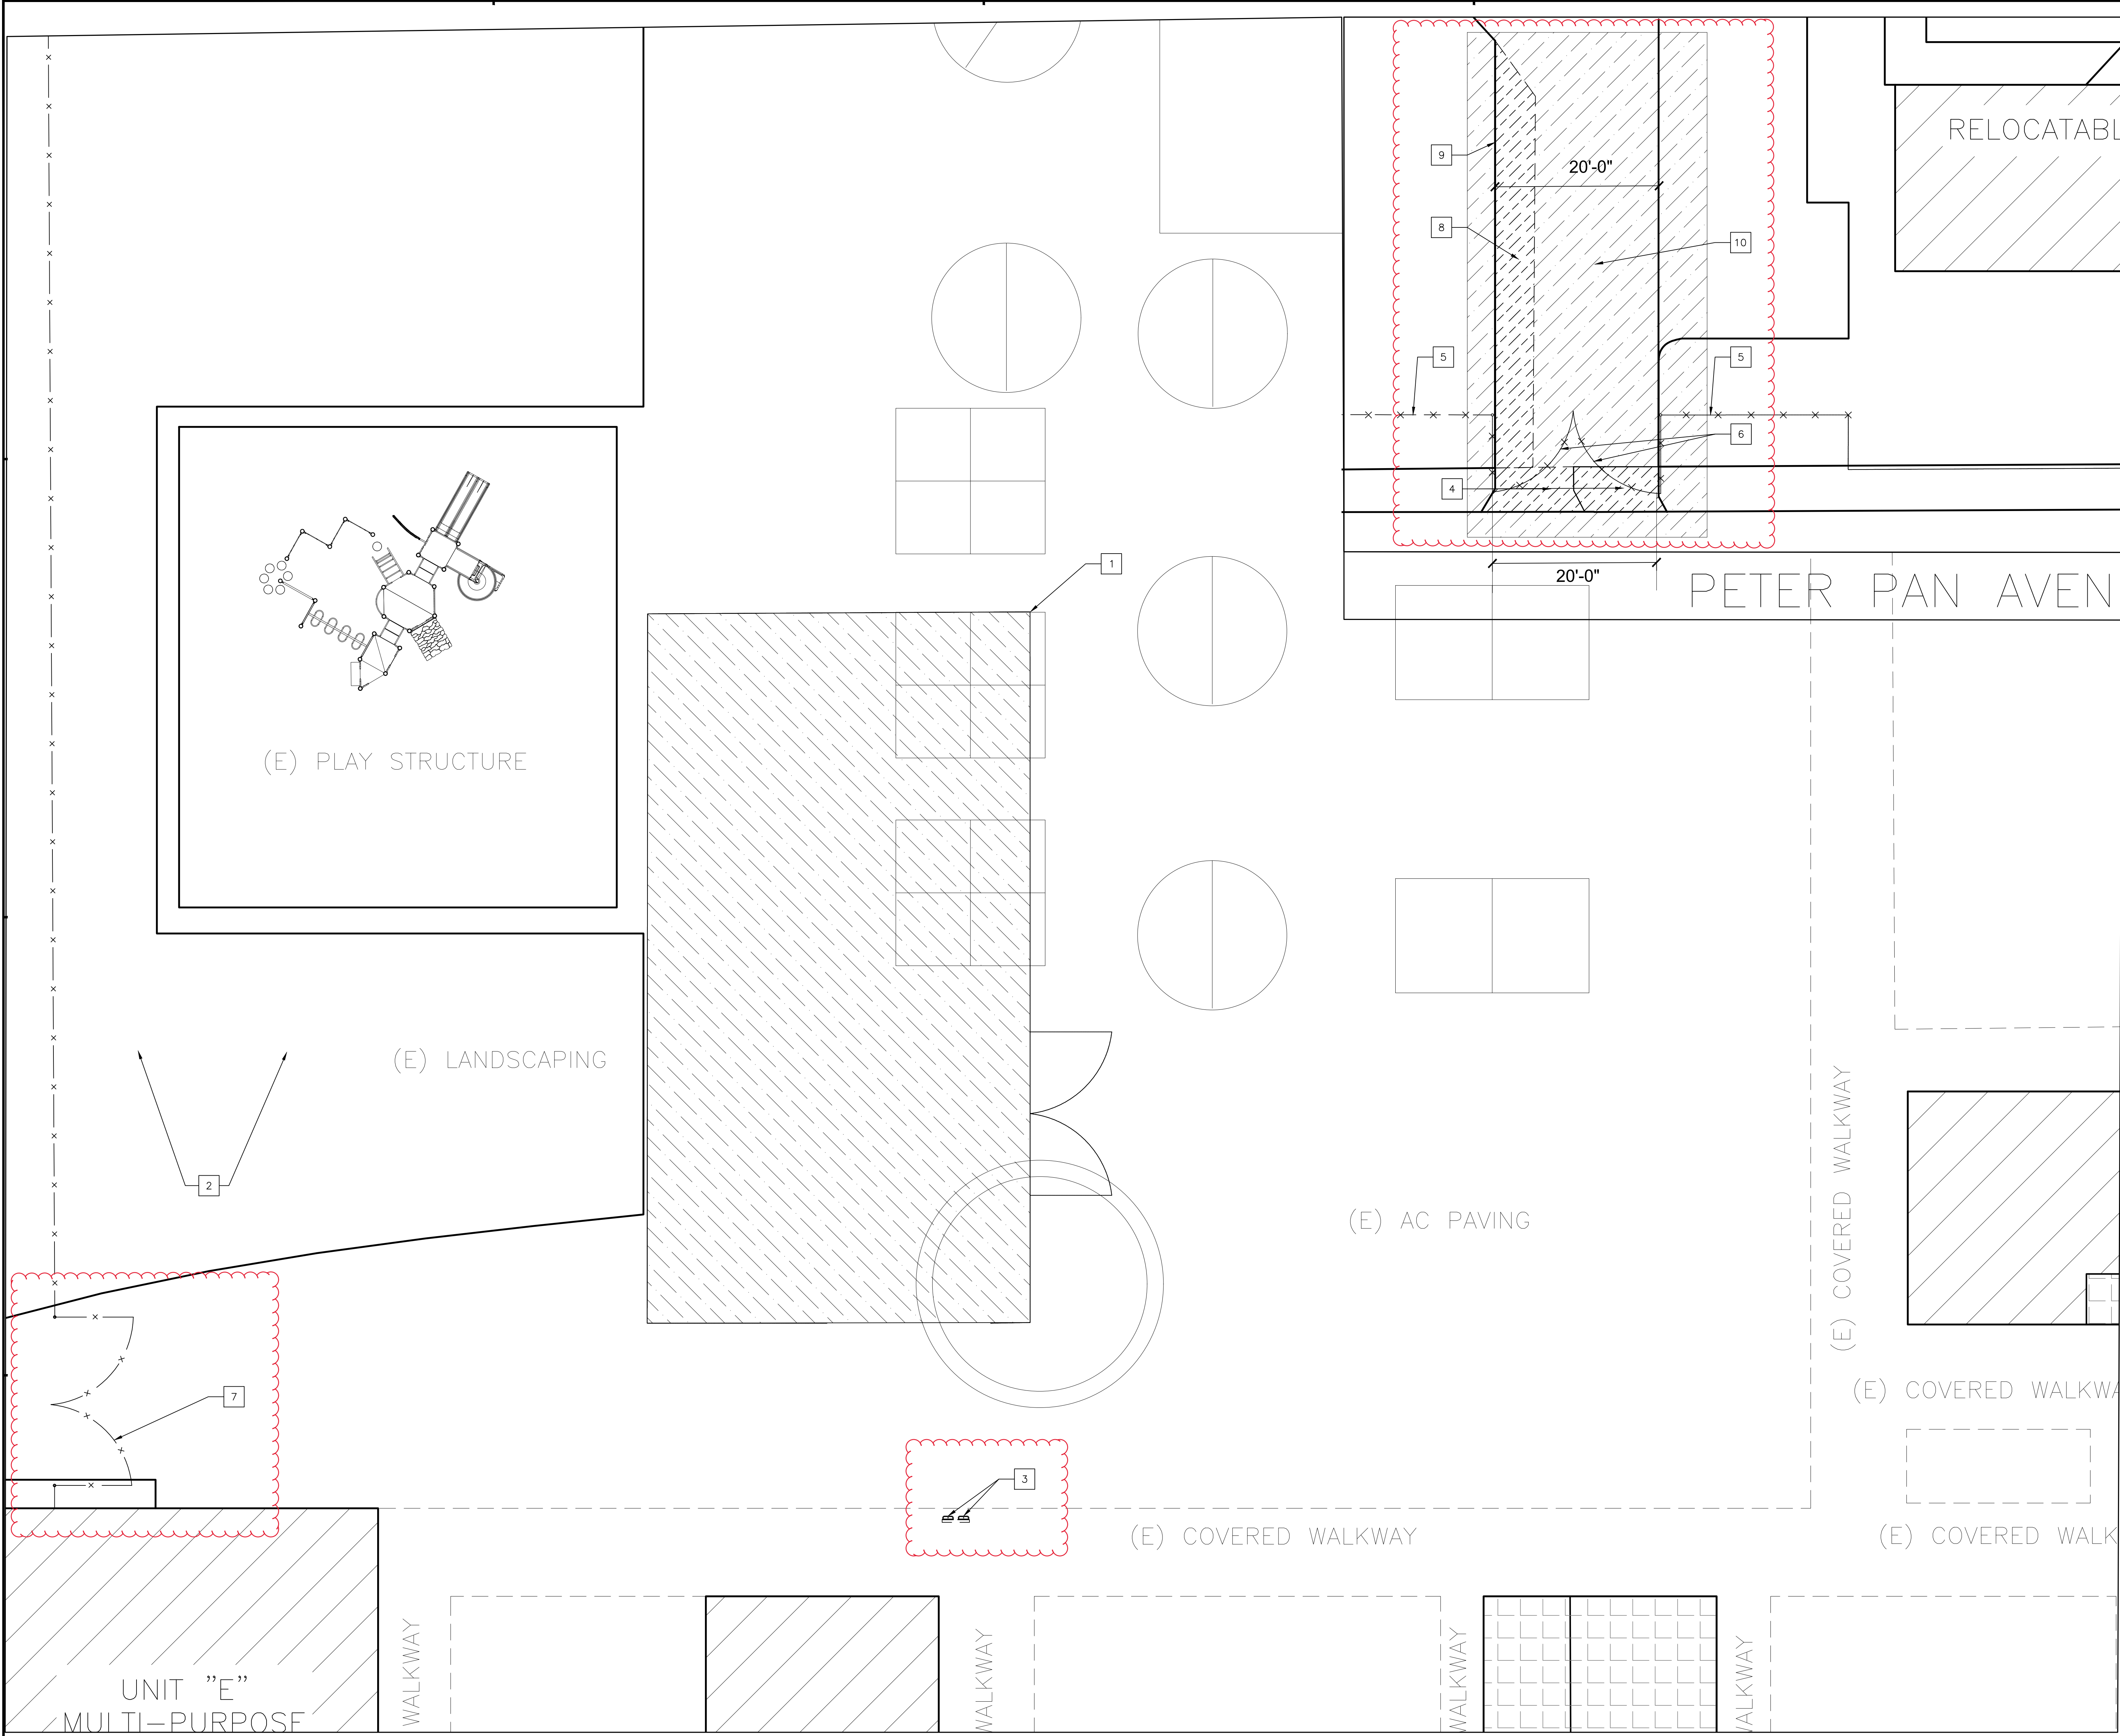

GENERAL NOTES

A. CONTRACTOR VERIFY EXISTING UNDERGROUND UTILITIES LOCATION PRIOR TO DRILLING FOR CONCRETE FOOTINGS OF THE NEW SHADE STRUCTURE INSTALLATION. SEE REFERENCE DRAWINGS A2 GRADING AND STORM DRAINAGE & P1 PLUMBING PLOT PLAN DSA #21116

B. THE PROVISIONS OF CBC CHAPTER 33 SAFEGUARDS DURING CONSTRUCTION AND CFC CHAPTER 33. FIRE SAFETY DURING CONSTRUCTION AND DEMOLITION SHALL BE ENFORCED ON THIS PROJECT.

DEMOLITION SITE PLAN NOTES

1. CONTRACTOR TO PROVIDE TEMPORARY FENCE PER DETAIL 1/A0.3 TO REMAIN DURING ENTIRE CONSTRUCTION PERIOD. SEE A0.2 FOR DIRECT LOCATION.

2. (E) TREE TO REMAIN.

3. DEMOLISH (E) NON-ACCESSIBLE DF IN ITS ENTIRETY. PREPARE FOR INSTALLATION OF NEW ACCESSIBLE DRINKING FOUNTAIN. SEE SHEET A0.2

4. DEMOLISH (E) CONC. DRIVEWAY AND PART OF CONC. CURB AND PAVEMENT. PREPARE FOR INSTALLATION OF (N) DRIVEWAY PER DETAIL 13/A0.3.

5. DEMOLISH (E) CHAIN LINK FENCE IN ITS ENTIRETY INCLUDING CONC. FOOTINGS. FILL THE TRENCH AND COMPACT SOIL TO 95 %.

6. DEMOLISH (E) CHAIN LINK FENCE IN ITS ENTIRETY INCLUDING CONC. FOOTINGS. FILL THE TRENCH AND COMPACT SOIL TO 95 %.

7. (E) VEHICLE GATES TO BE REPLACED WITH (N) VEHICLE GATES 20'-0" WIDE CLEAR PER DETAIL 10/A0.3 (N.I.C.)

8. REMOVE (E) LANDSCAPING INCLUDING IRRIGATION. PREPARE FOR (N) AC PAVING. SEE SHEET A0.2

9. PROVIDE (N) HEADER BOARD, SEE DETAIL 6/A0.3

10. PATCH AND REPAIR (E) AC PAVING

GRAPHIC KEY

— ROOF OVERHANG

— CHAIN LINK FENCE

▨ AREA OF WORK

▨ DEMOLISH (E) LANDSCAPING. SEE NOTE 3 FOR DETAILS.

▨ EXISTING BUILDING

▨ EXISTING RESTROOMS

☉ DRINKING FOUNTAIN

M (E) MENS TOILET ROOM

W (E) WOMENS TOILET ROOM

G (E) GIRLS TOILET ROOM

B (E) BOYS TOILET ROOM

U (E) UNISEX TOILET ROOM

IDENTIFICATION STAMP
DIV. OF THE STATE ARCHITECT
APP: 01-119799 INC.
REVIEWED FOR:
SS ☒ FLS ☒ ACS ☒
DATE: 5/8/2022
(DSA STAMP AREA)

SUGIMURA
FINNEY
ARCHITECTS
SFA
ARCHITECTURE INTERIORS PLANNING
2155 SOUTH BASCOM AVE.
SUITE 205
CAMPBELL, CA 95005
PHONE: 408.879.2508
FAX: 408.377.4955

REGISTERED ARCHITECT
MARK C. FINNEY
NO. C-24873
STATE OF CALIFORNIA
9-30-2019

DEMOLITION SITE PLAN ENLARGED

APTITUDE ACADEMY TK-8 AT GOSS SCHOOL SHADE STRUCTURE
2475 VAN WINKLE LN. SAN JOSE, CA 95116
ALUM ROCK UNION SCHOOL DISTRICT

REVISIONS		
NO.	ITEM	DATE



DRAWN BY: MK

CHECKED BY: NJ


SFA JOB NO: 21031

DATE: 04/25/2022

A0.1

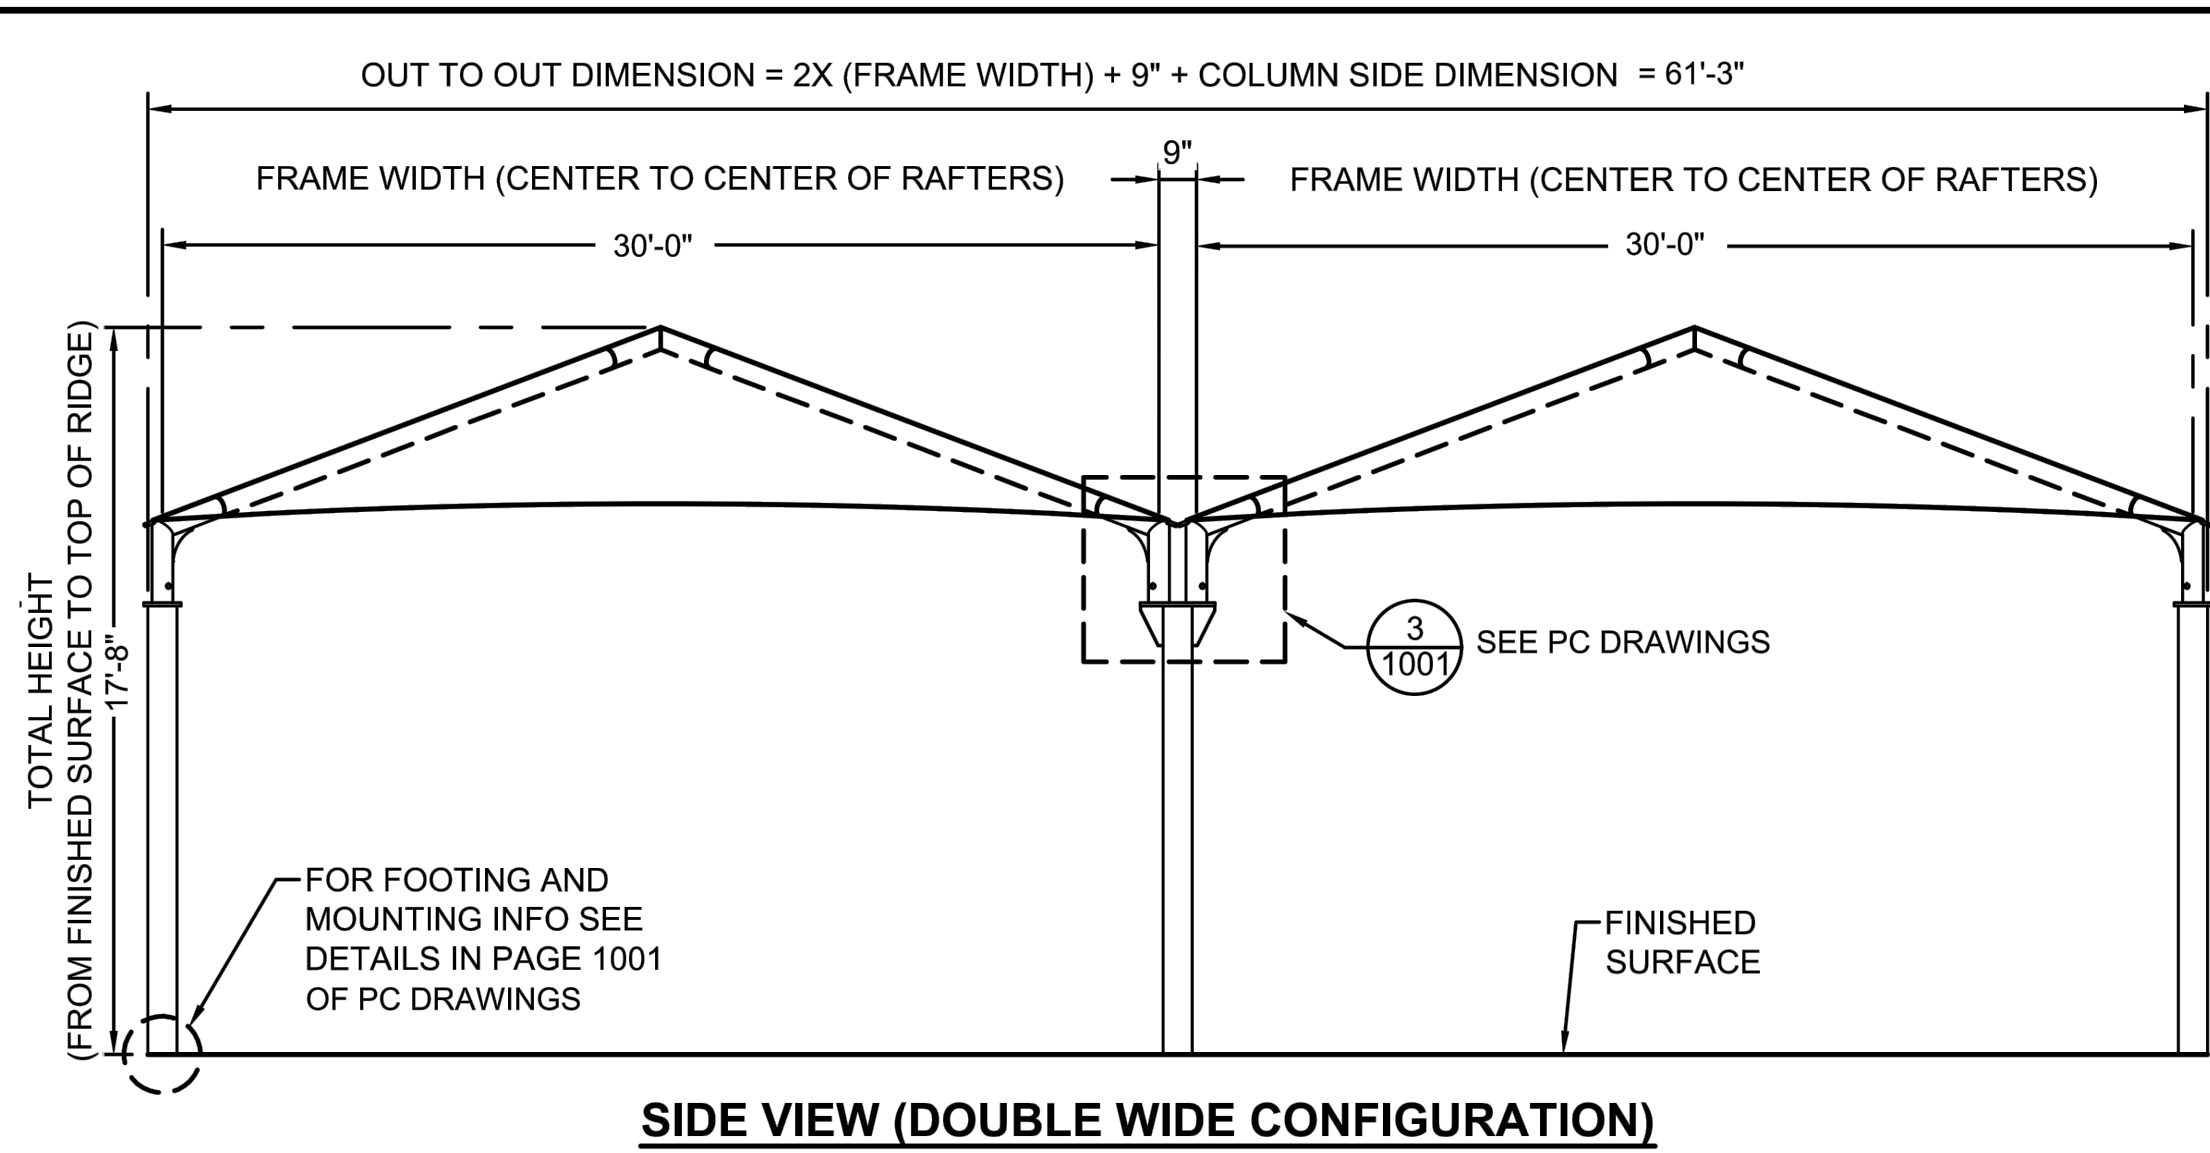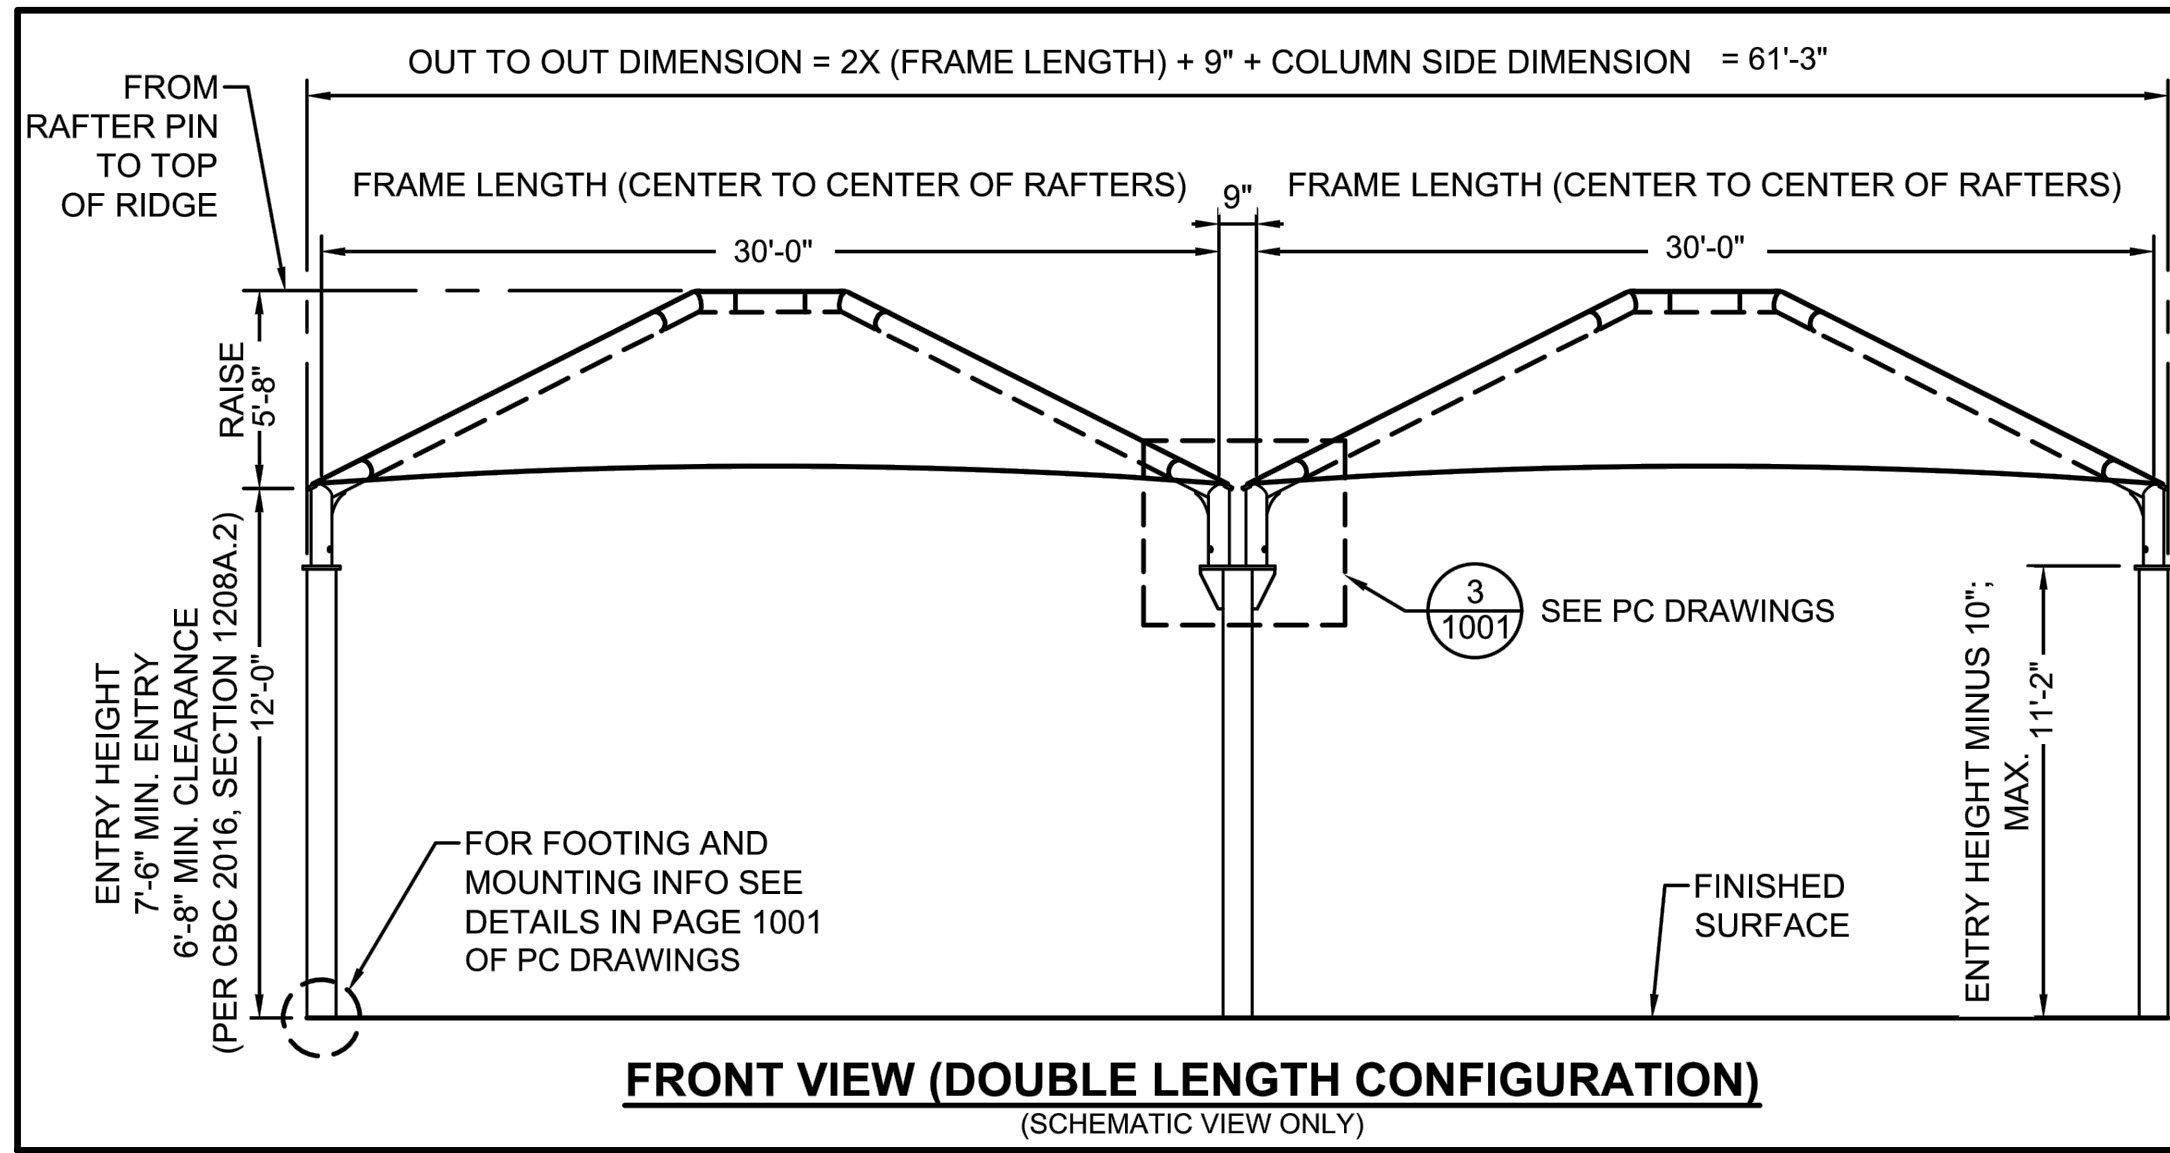


2 NEW SHADE STRUCTURE ELEVATIONS

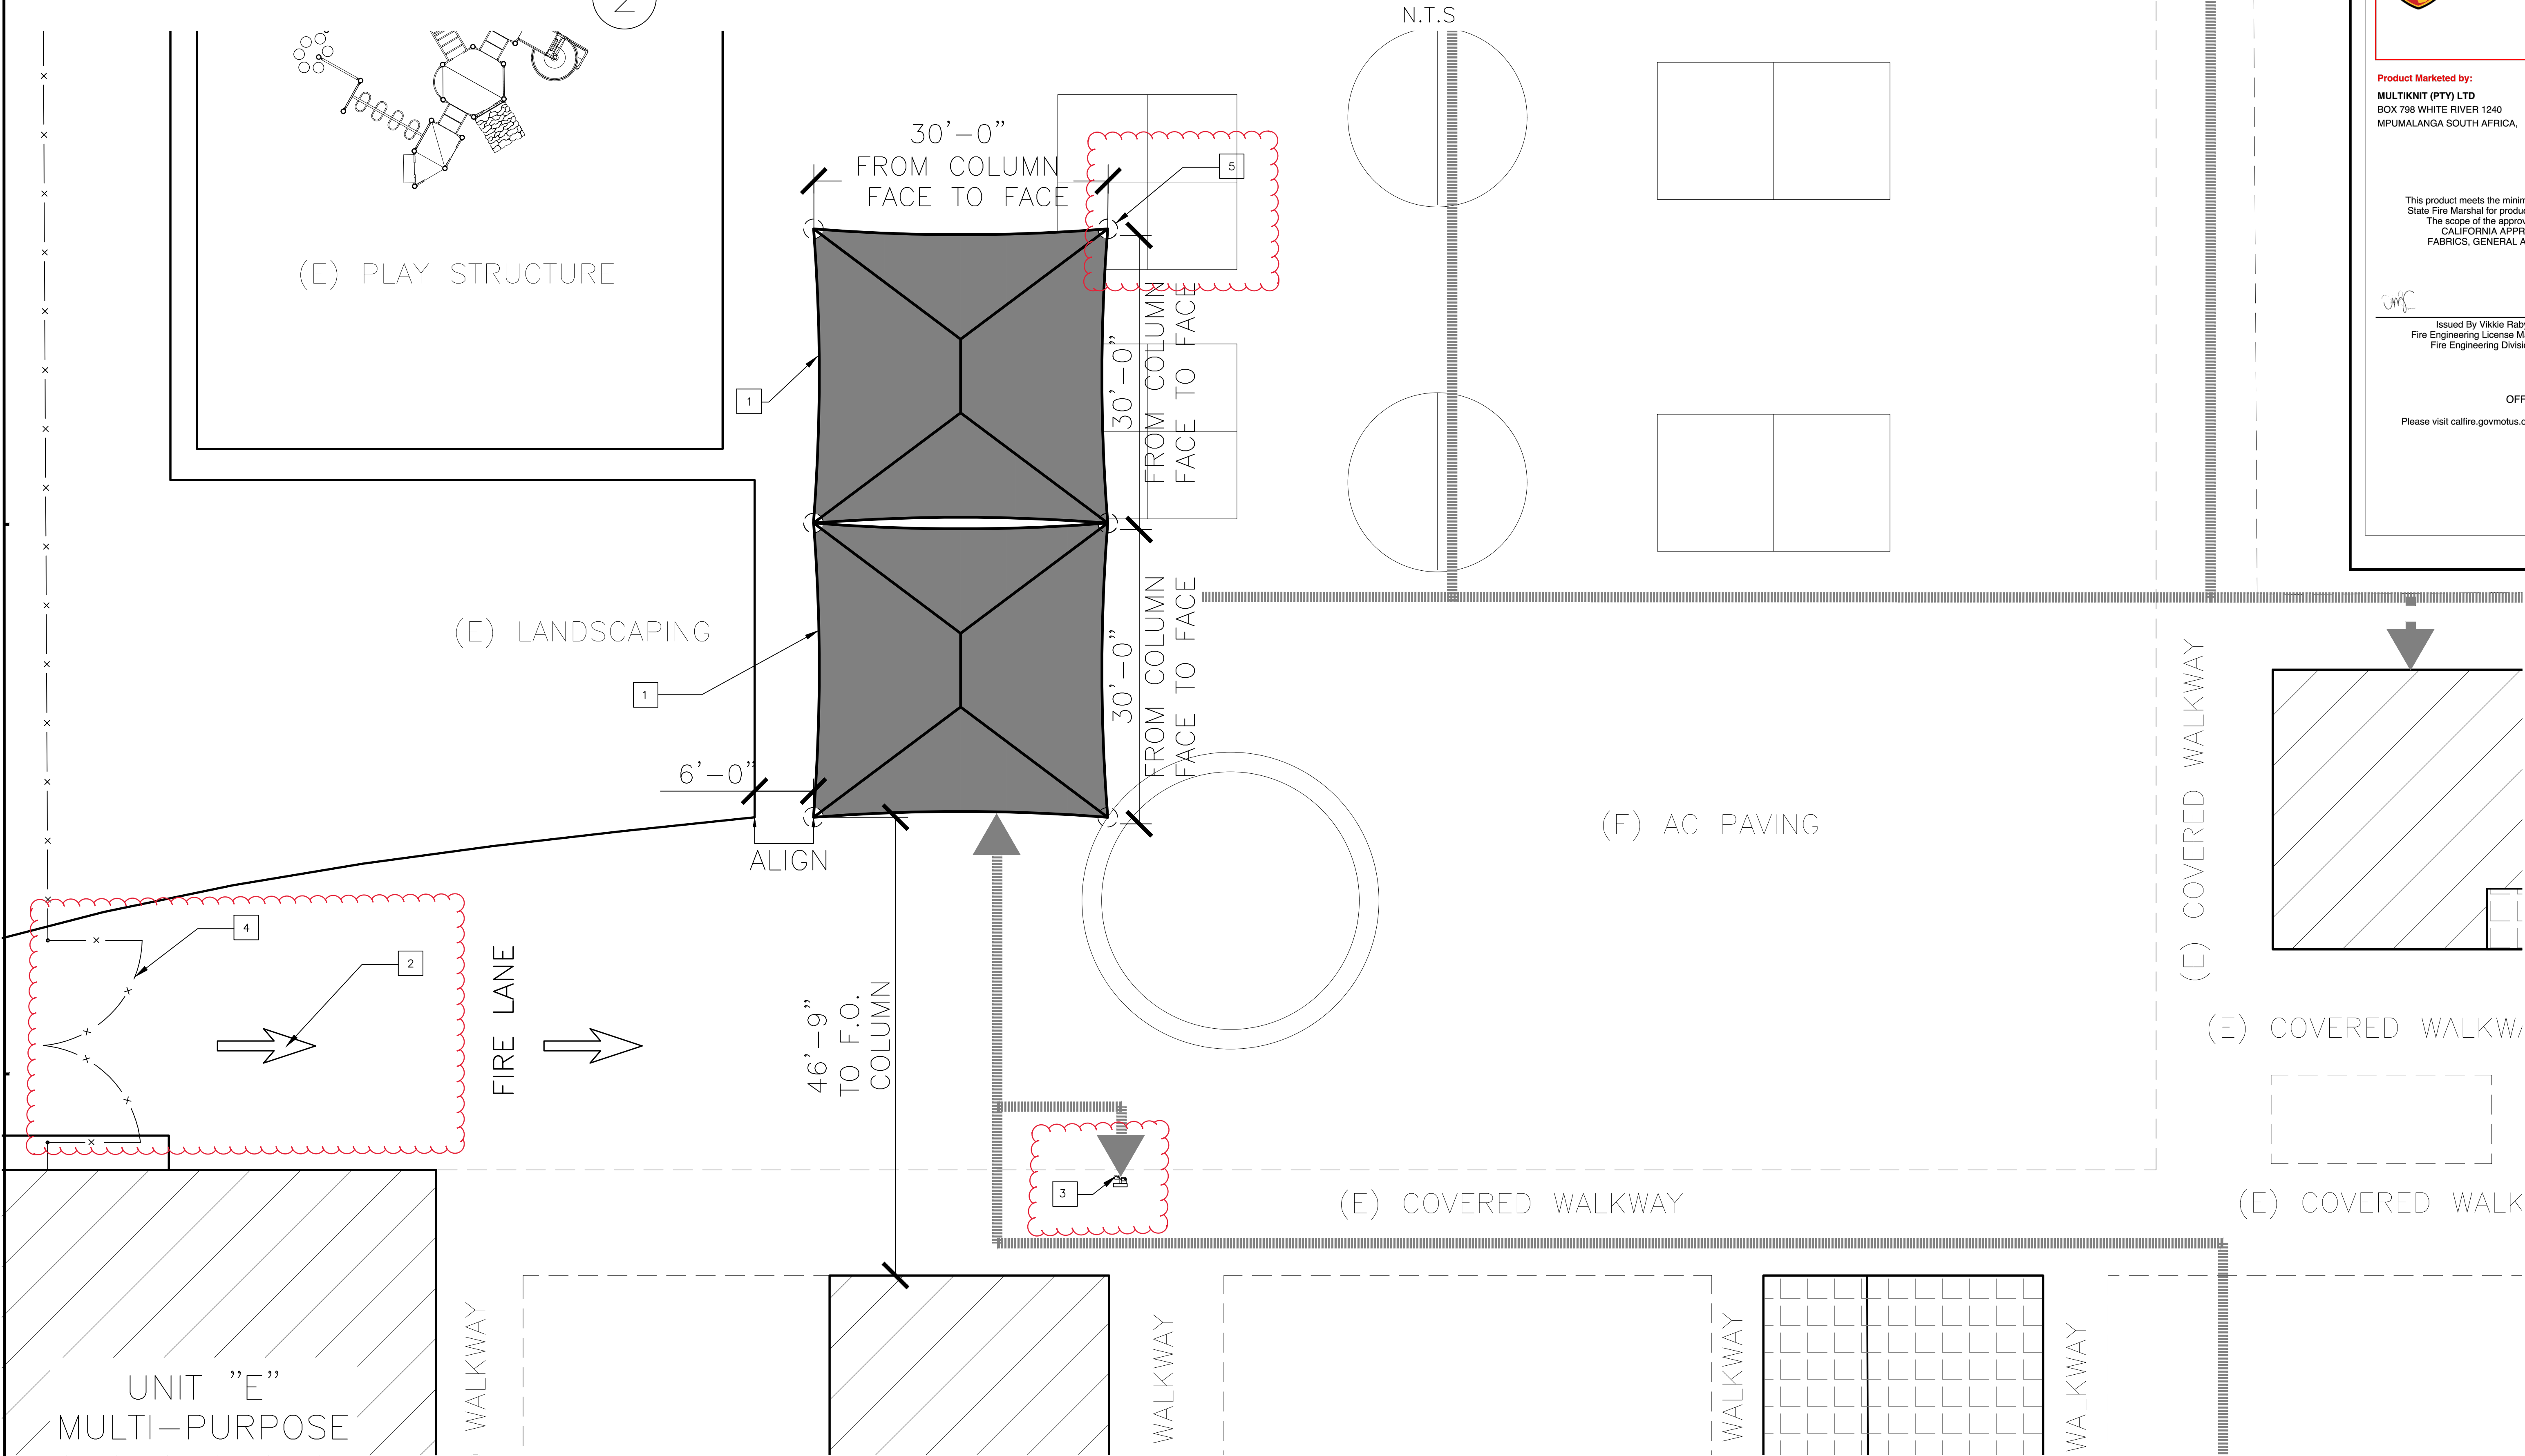

1 NEW SITE PLAN ENLARGED

1/8" = 1'-0"

0 2' 4' 8' 16' 24'

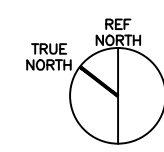


GENERAL NOTES

- A. CONTRACTOR TO VERIFY ALL BARRIERS IN P.O.T. HAVE BEEN REMOVED.
- B. CONTRACTOR SHALL SURVEY (N) SHADE STRUCTURE INSTALLATION AREA PRIOR TO DRILLING FOR CONCRETE FOOTING POUR TO VERIFY THERE IS NO CONFLICT WITH THE EXISTING UNDERGROUND UTILITY LINES.



NEW SITE PLAN NOTES

1. (N) PC SHADE STRUCTURE DSA #04-119454, SEE MANUFACTURER'S DRAWINGS
2. (N) DIRECTIONAL GRAPHIC, TYP. PER DETAIL 12/A0.3
3. (N) ACCESSIBLE DRINKING FOUNTAIN PER DETAIL 15/A0.3
4. REPLACE (E) VEHICLE GATE WITH (N) 20'-0" WIDE VEHICLE GATES PER DET. 10/A0.3 AND PROVIDE KNOX BOX ACCEPTABLE BY THE LOCAL FIRE AUTHORITY (N.I.C. BY OTHERS)
5. PROVIDE SIGNS TO READ "COOKING PROHIBITED" & "NOT TO BE USED FOR STORAGE"

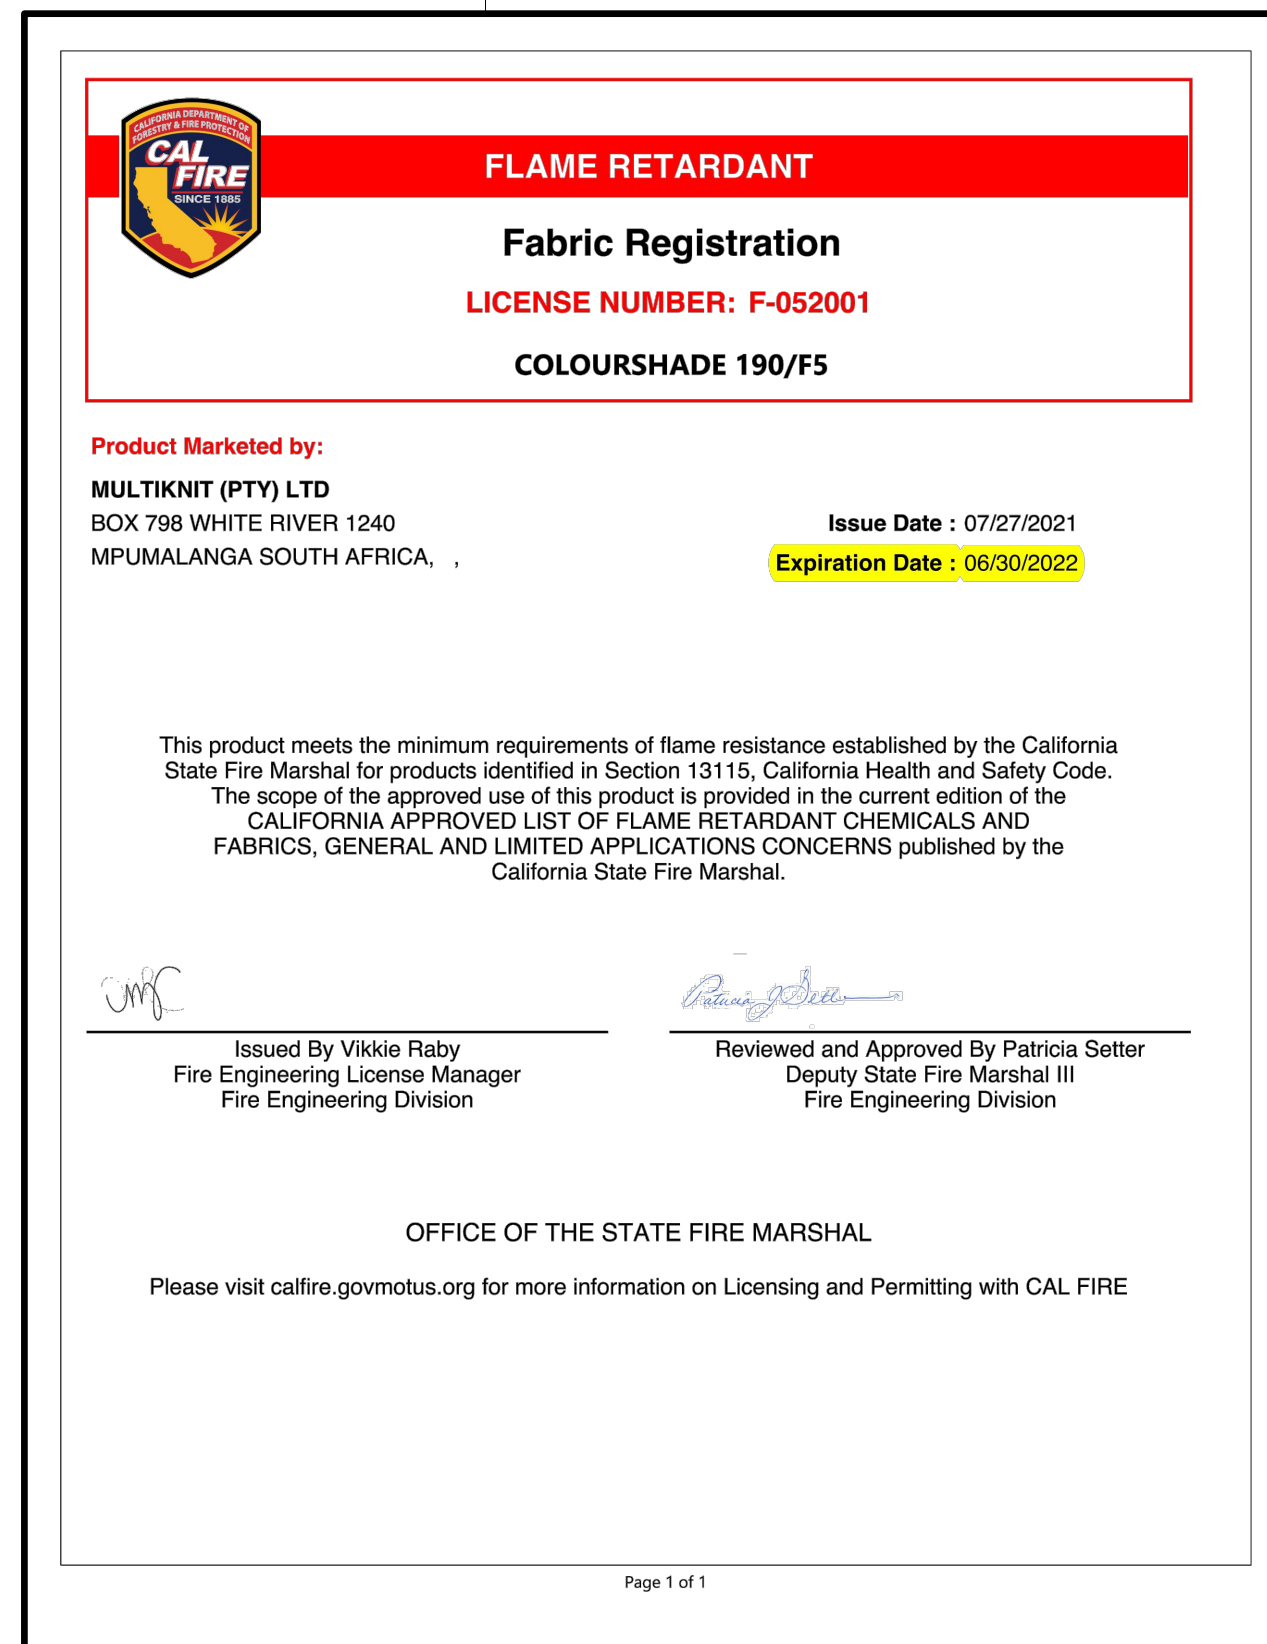

GRAPHIC KEY

- ROOF OVERHANG
- CHAINLINK FENCE
- DECORATIVE FENCE
- PATH OF TRAVEL, SEE T2 FOR ENTIRE LENGTH
- NEW BUILDING
- EXISTING BUILDING
- EXISTING RESTROOMS
- DRINKING FOUNTAIN
- (E) FIRE HYDRANT
- (E) SIGN
- M** (E) MENS TOILET ROOM
- W** (E) WOMENS TOILET ROOM
- G** (E) GIRLS TOILET ROOM
- B** (E) BOYS TOILET ROOM
- U** (E) UNISEX TOILET ROOM
- K** (E) KINDERGARTEN TOILET ROOM

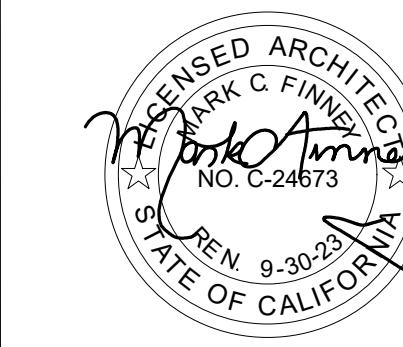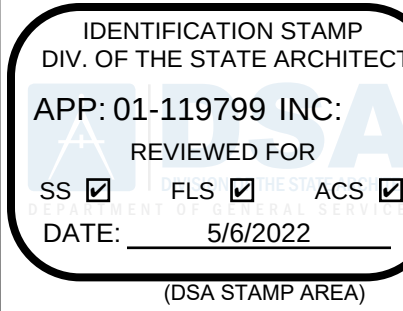


NEW SITE PLAN ENLARGED

APTITUDE ACADEMY TK-8 AT GOSS SCHOOL SHADE STRUCTURE
2475 VAN WINKLE LN. SAN JOSE, CA 95116
ALUM ROCK UNION SCHOOL DISTRICT


REVISIONS

NO.	ITEM	DATE
-----	------	------


DRAWN BY: MK
CHECKED BY: NJ
SFA JOB NO: 21031
DATE: 04/25/2022

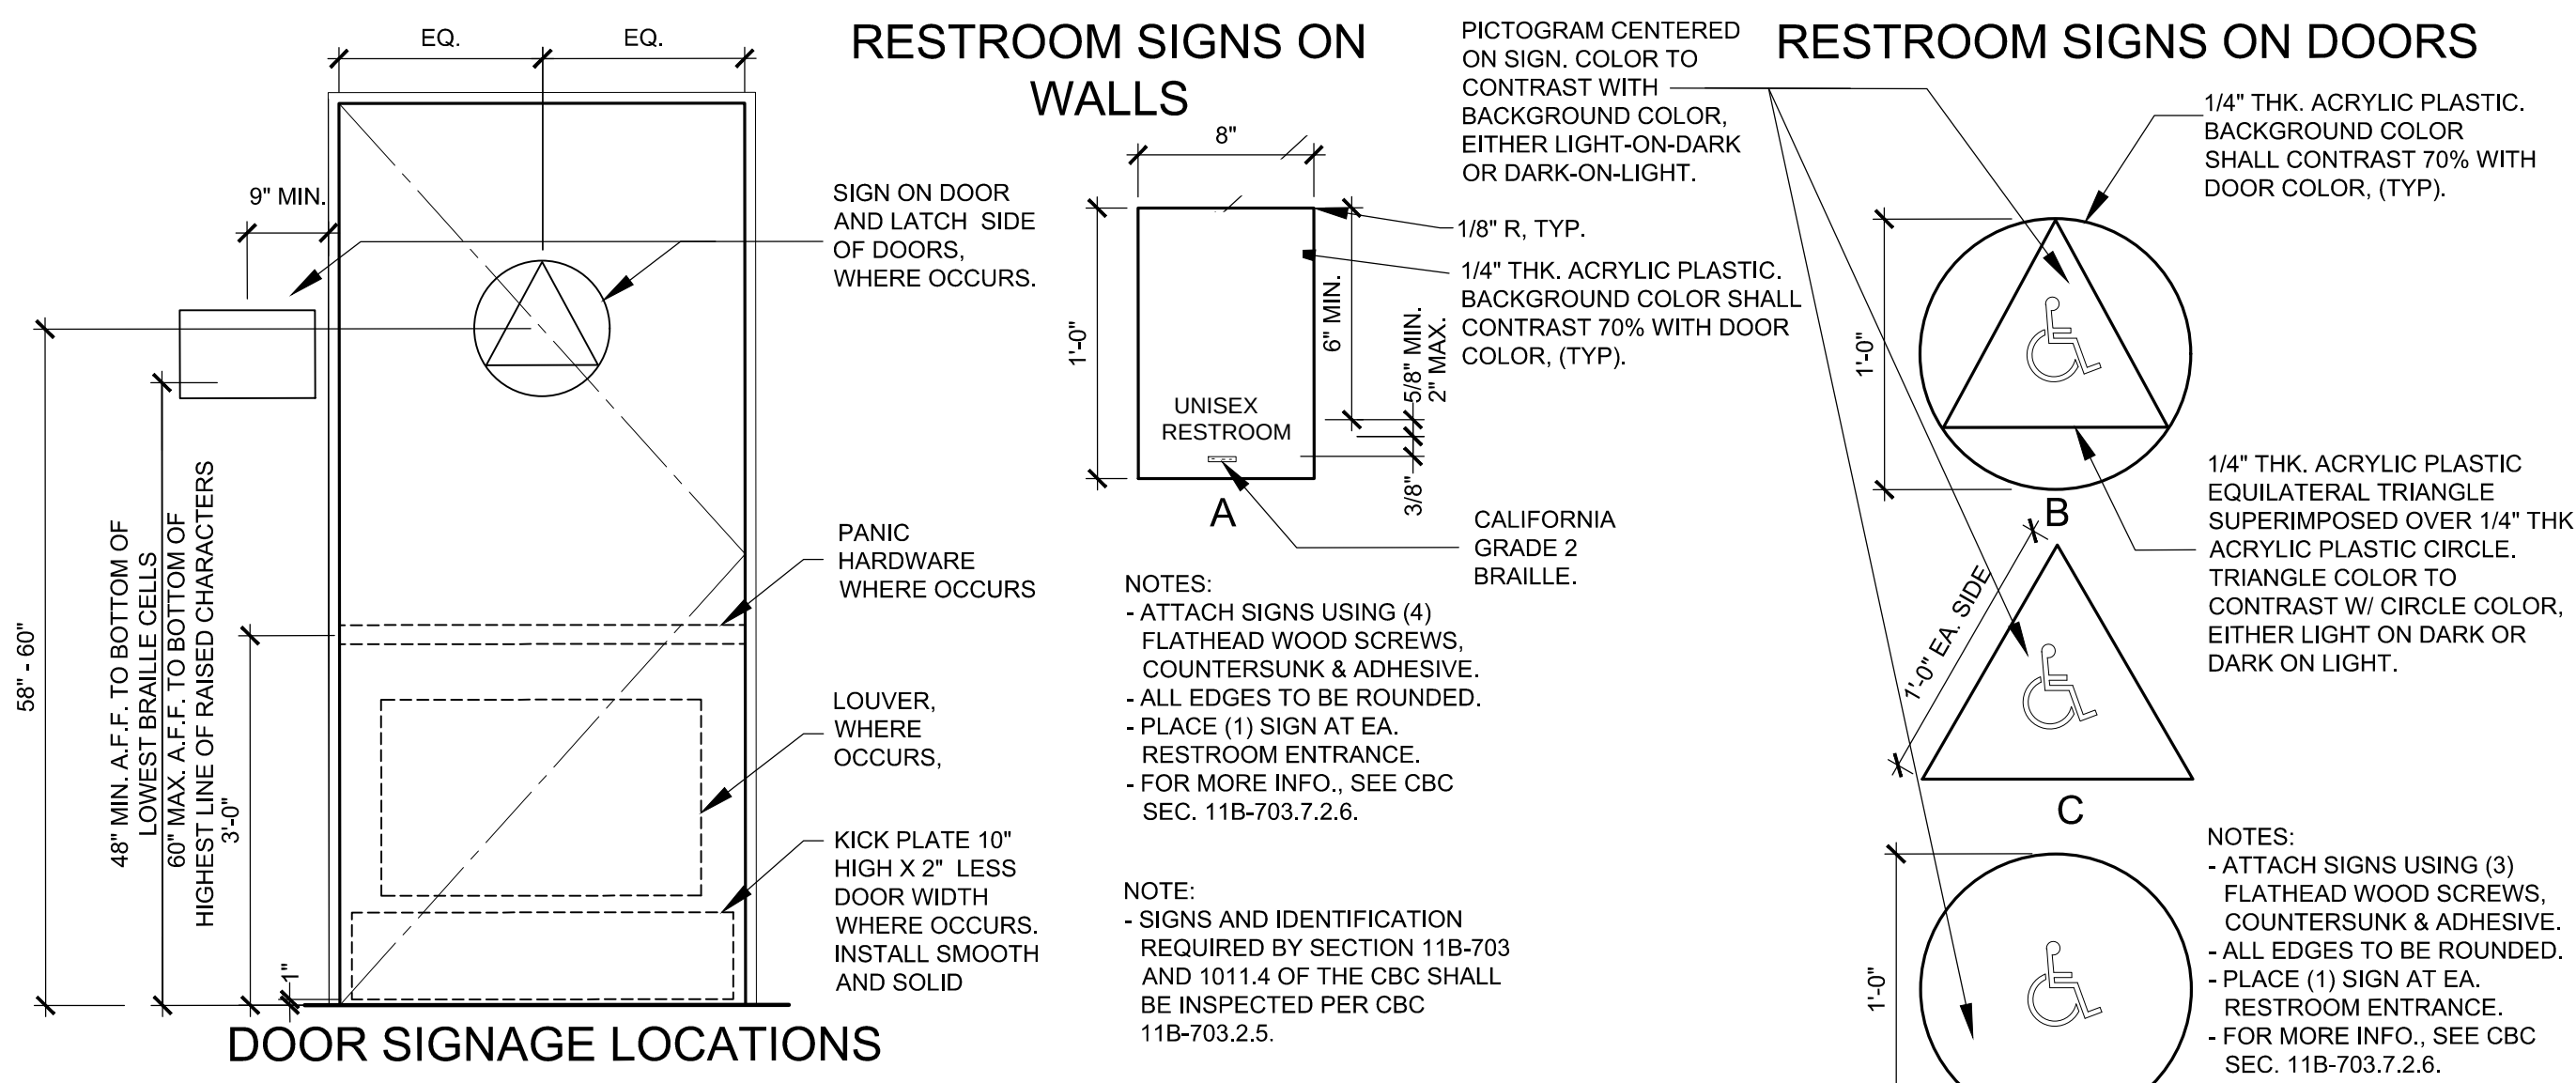


16 TYPICAL ACCESSIBLE RESTROOM SIGNAGE N.T.S.

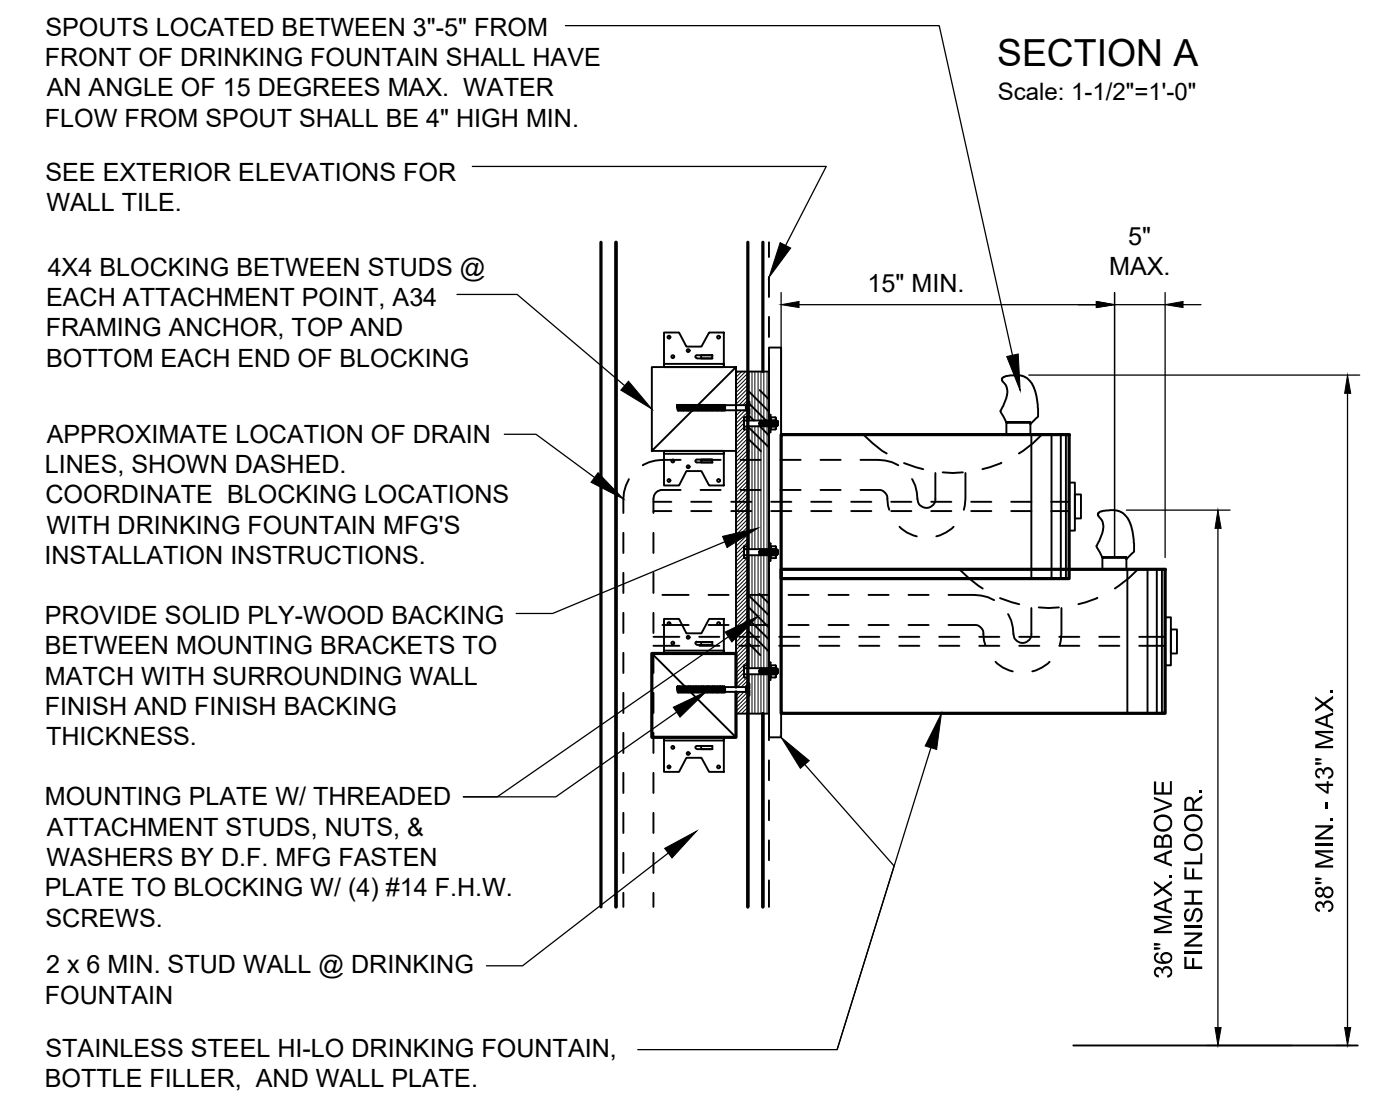


15 HI-LO DRINKING FOUNTAIN ANCHORAGE 1"=1'-0"

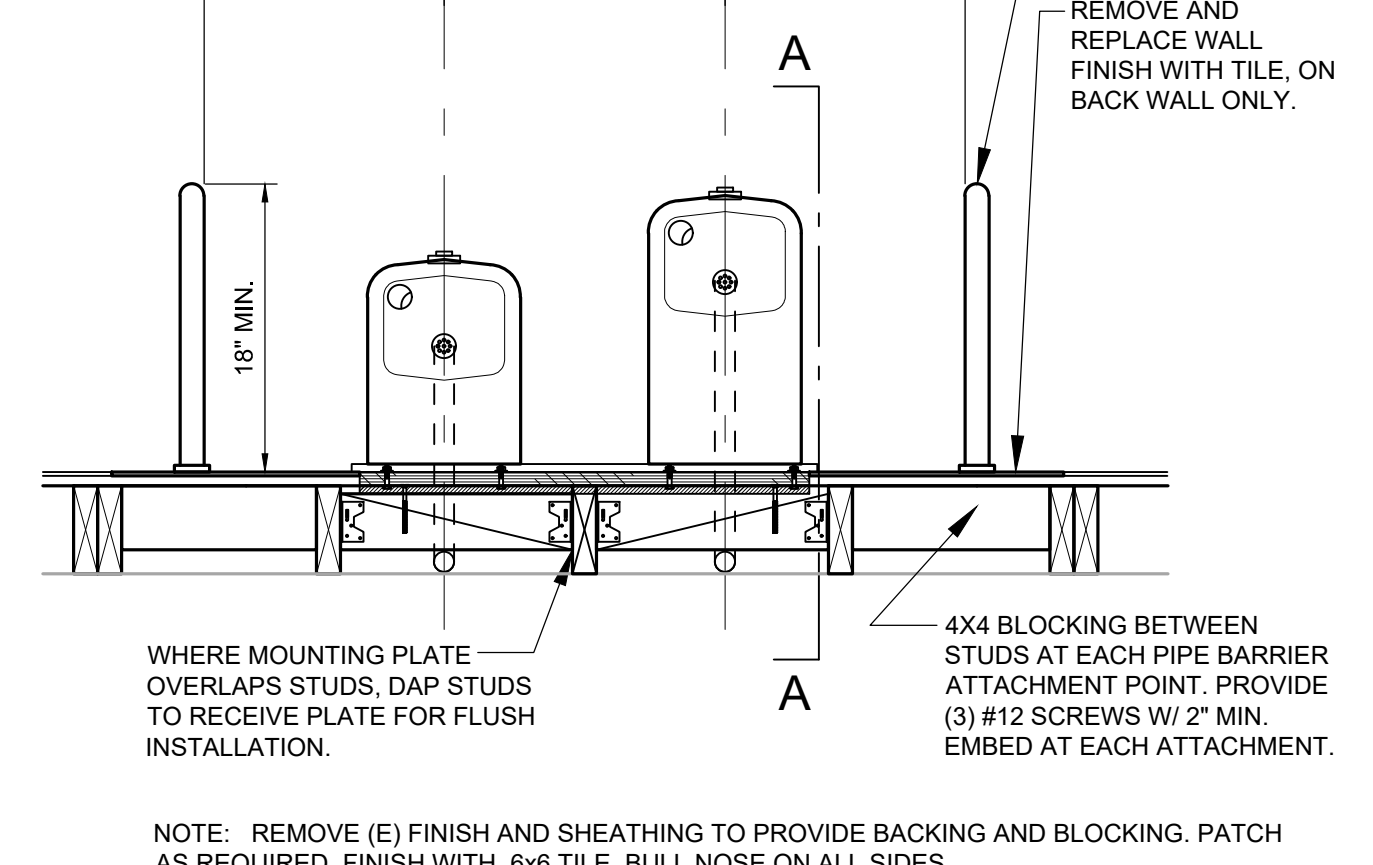


14 CHAIN LINK DOUBLE GATE W/ PANIC HARDWARE 1/2"=1'-0"

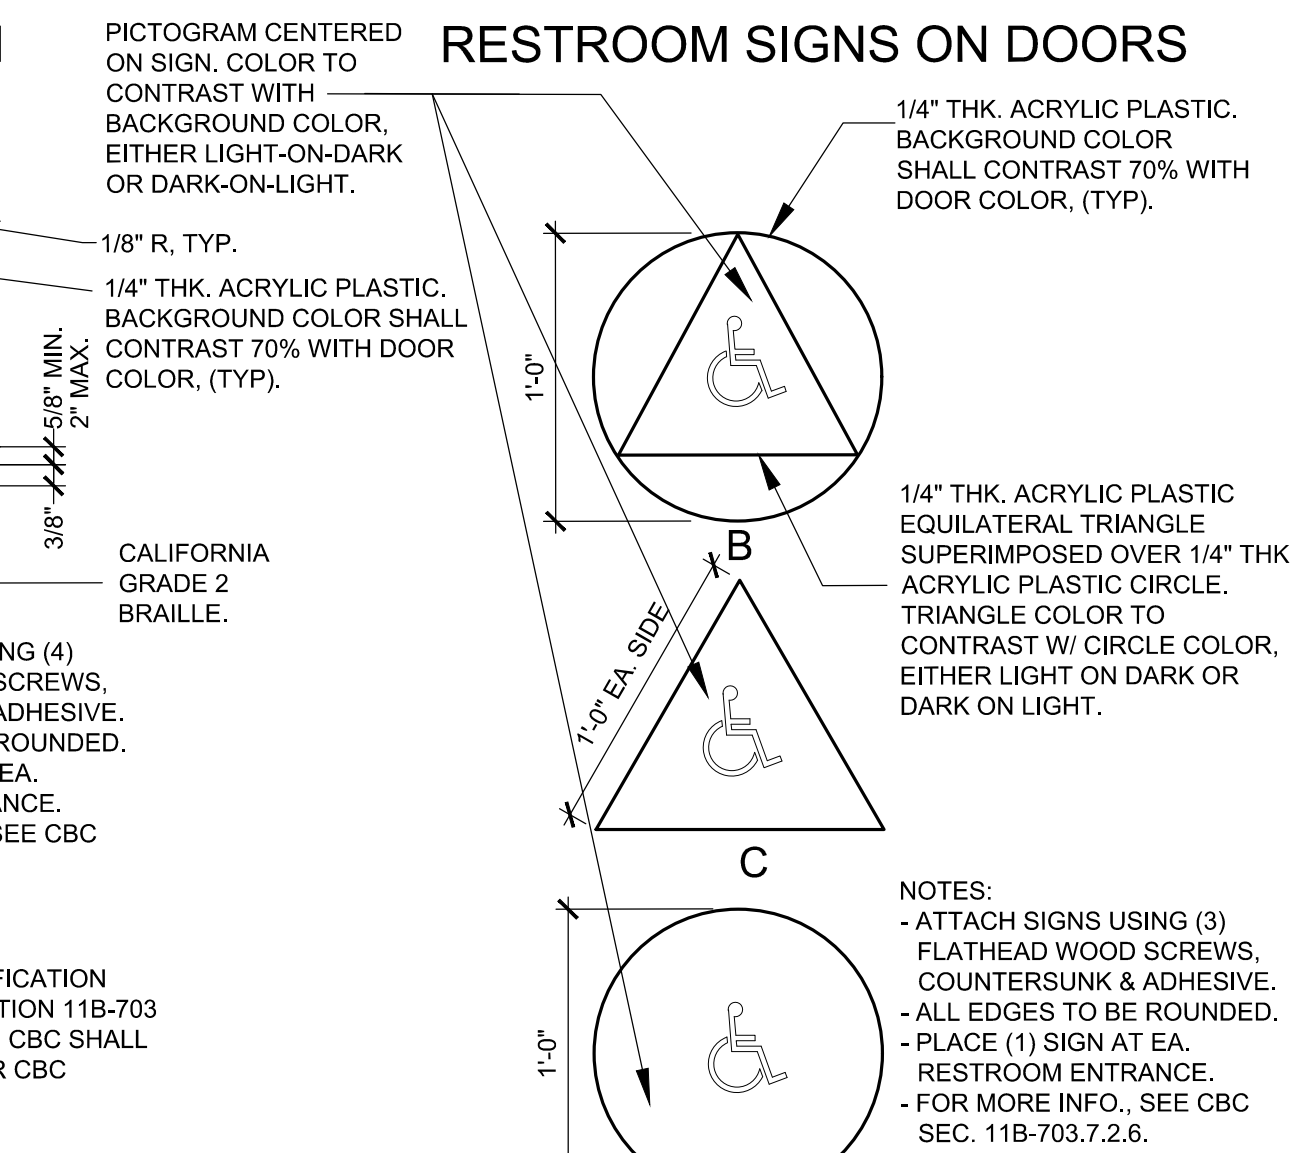


12 DIRECTIONAL GRAPHIC AND FIRE LANE SIGNAGE 3/4"=1'-0"

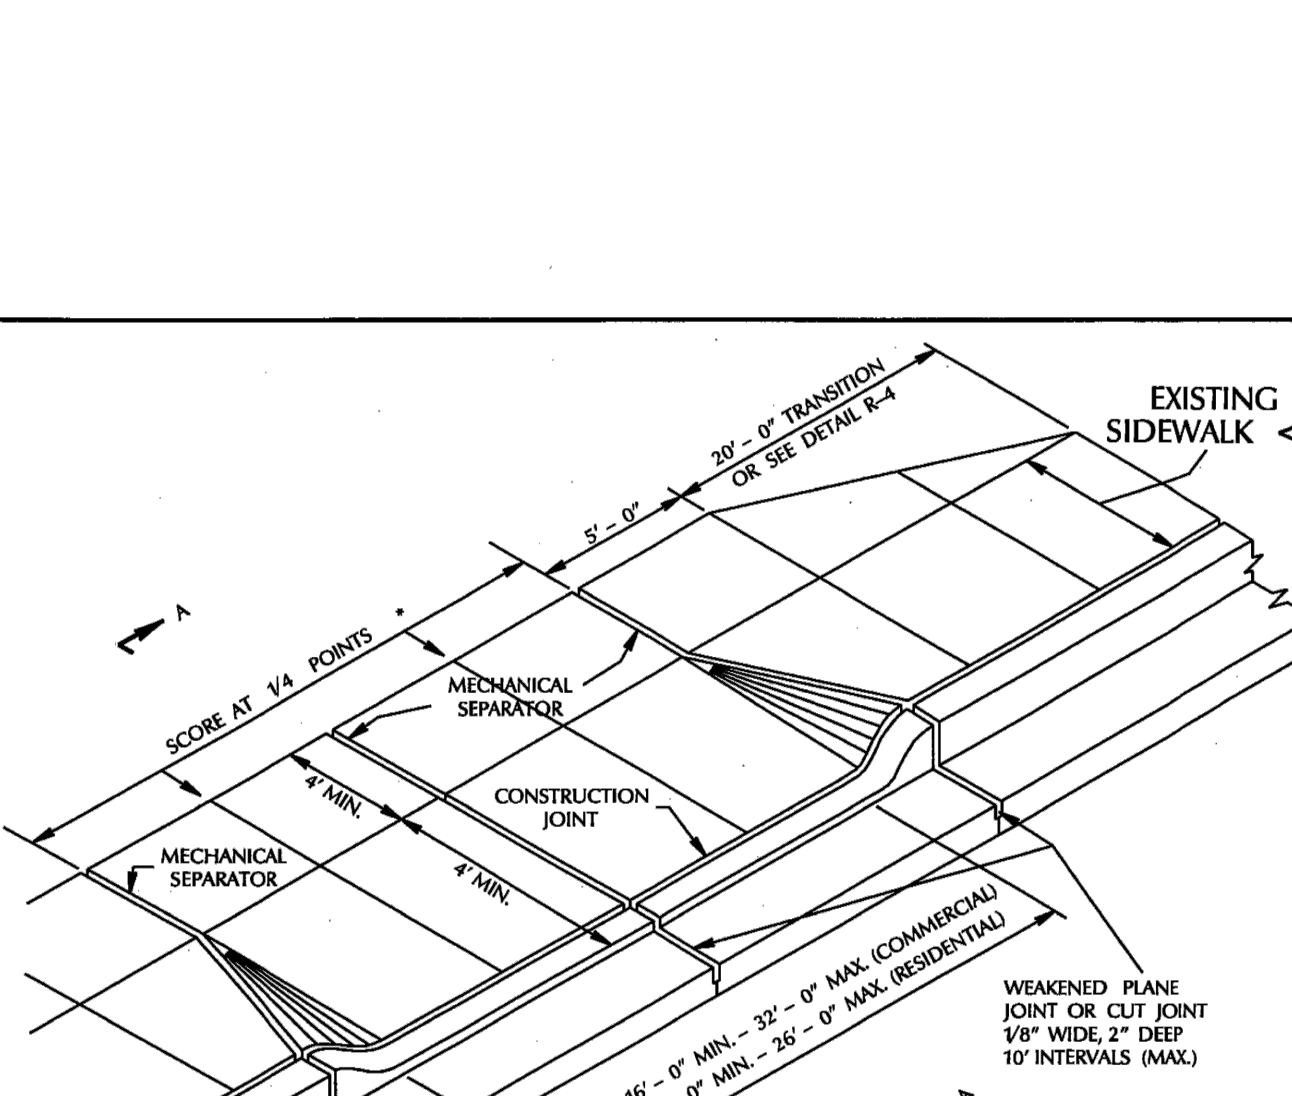


11 TYP. CHAIN LINK FENCE FOOTING 1"=1'-0"

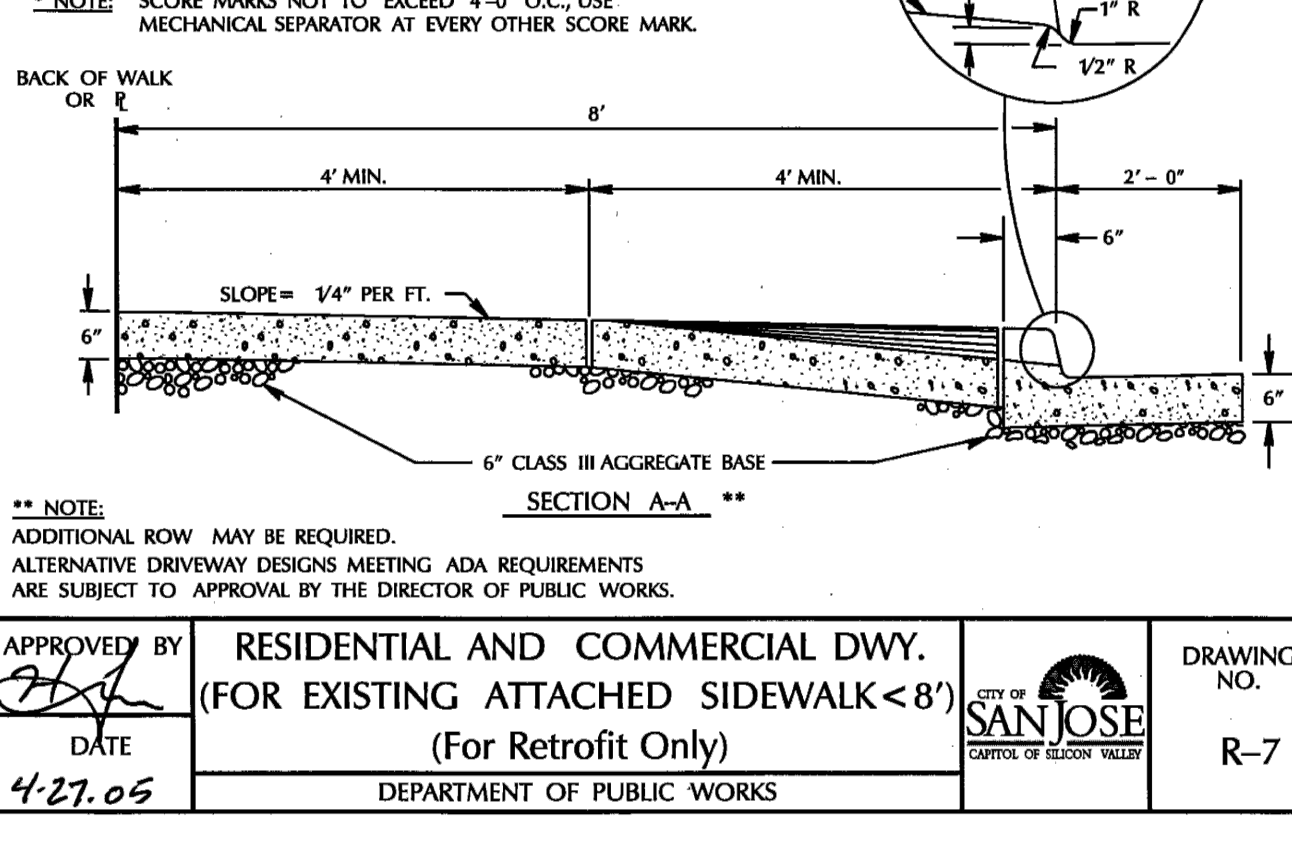


13 CITY OF SAN JOSE DRIVEWAY DETAIL

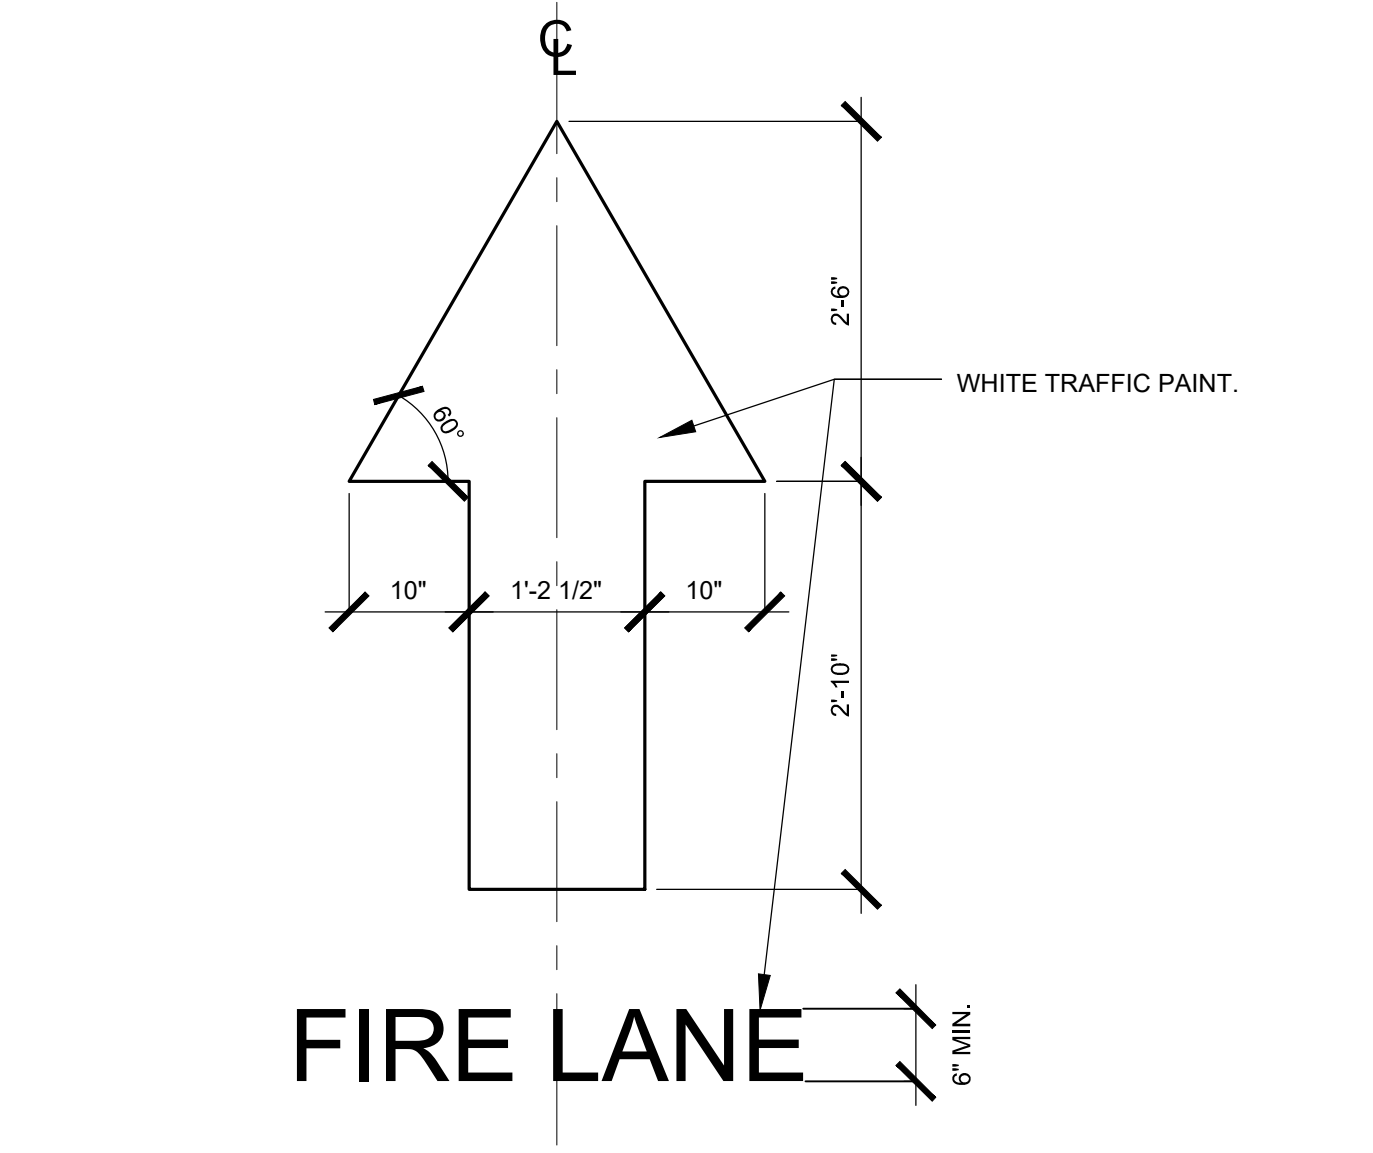


12 DIRECTIONAL GRAPHIC AND FIRE LANE SIGNAGE 3/4"=1'-0"

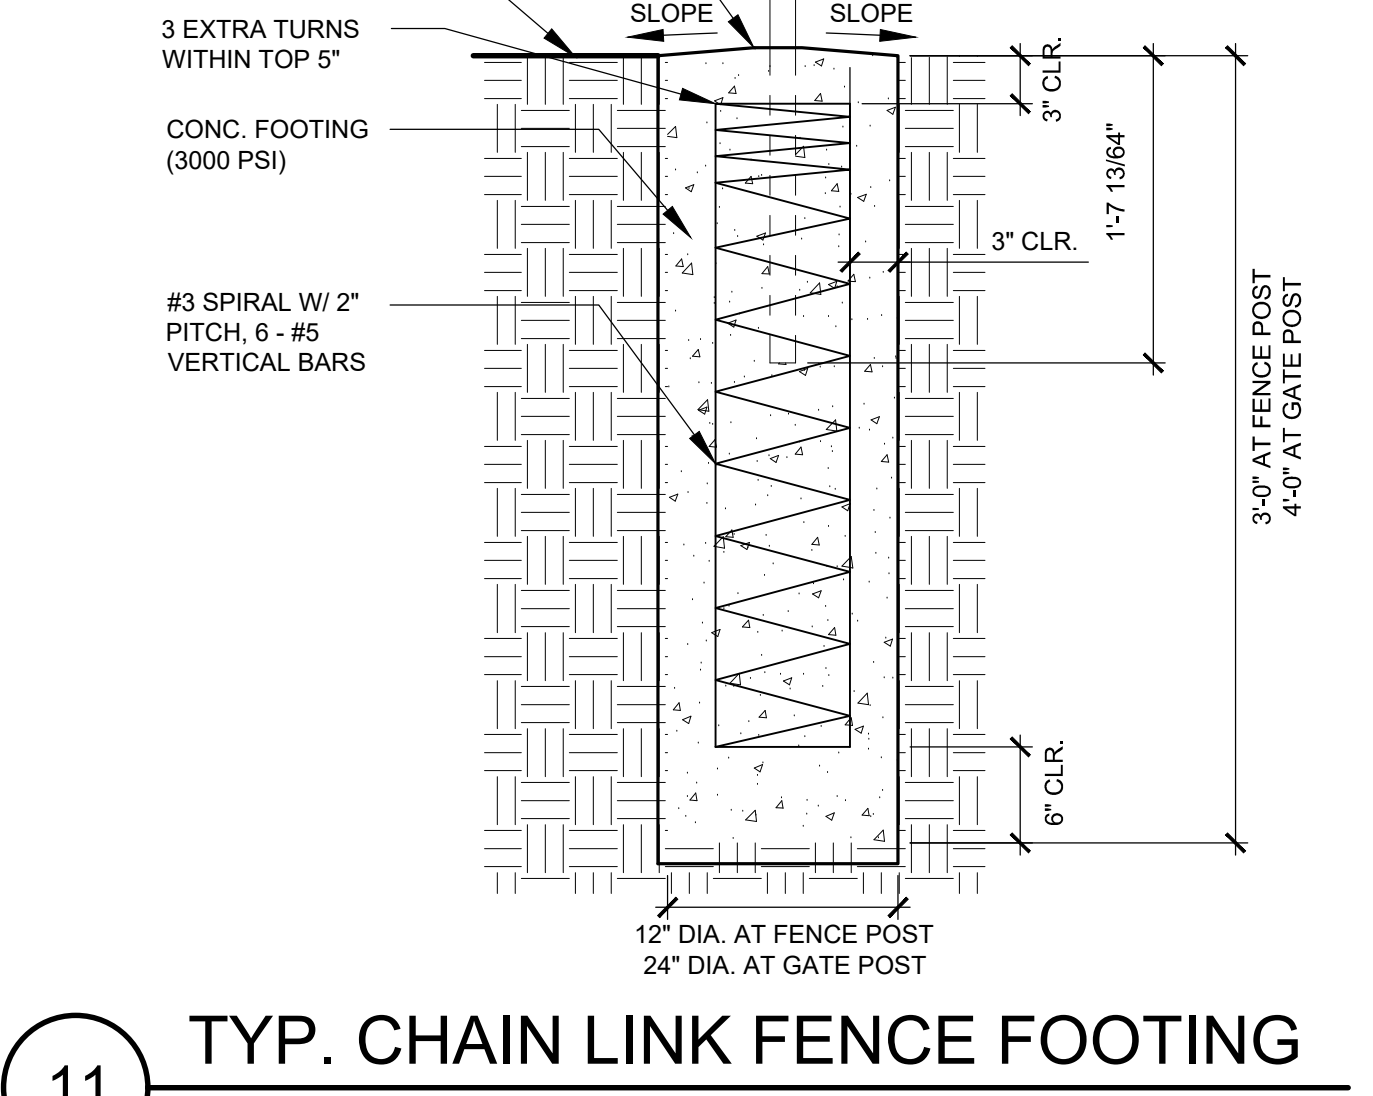


11 TYP. CHAIN LINK FENCE FOOTING 1"=1'-0"

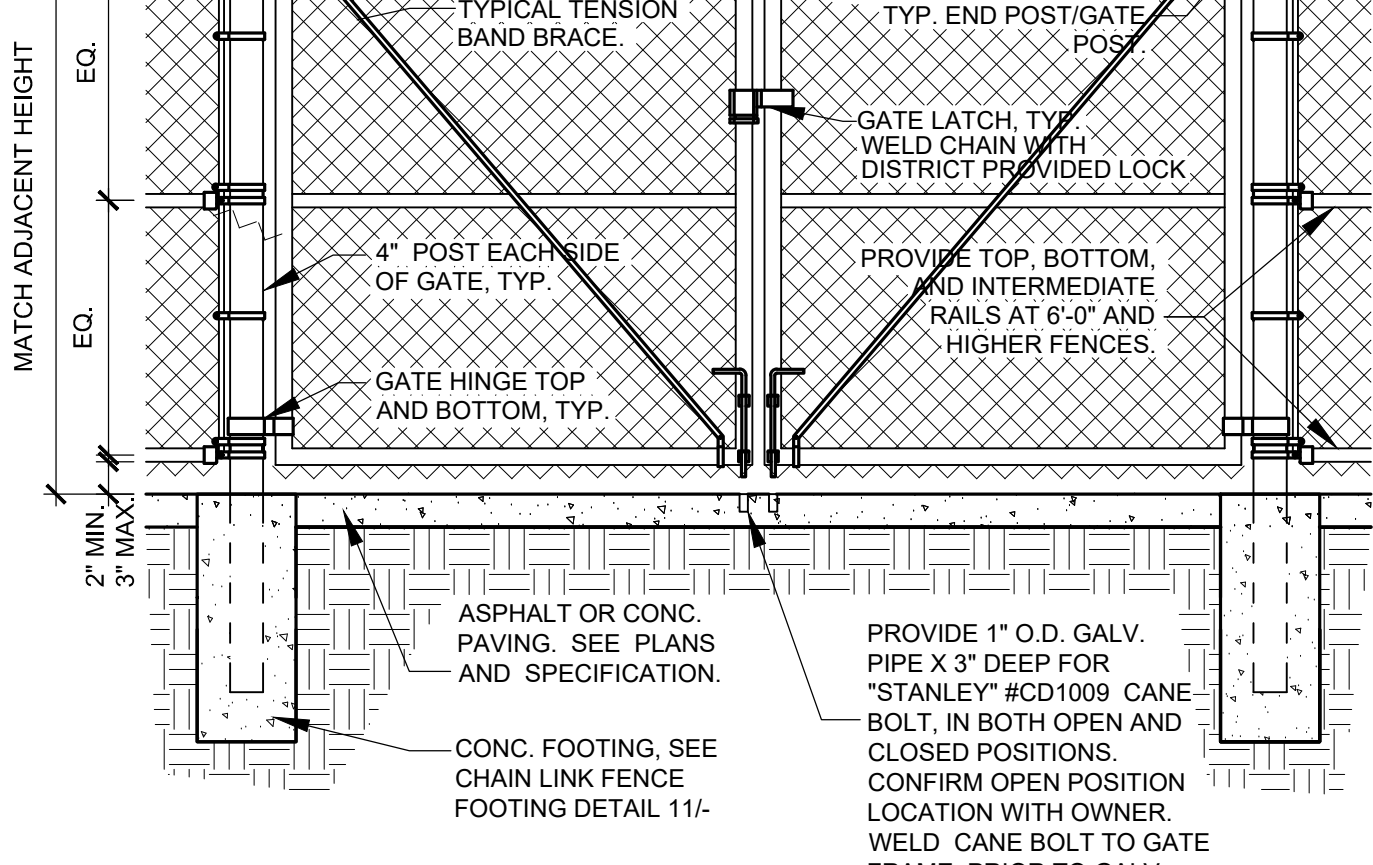


10 VEHICLE ACCESS GATE ELEVATION 1/2"=1'-0"

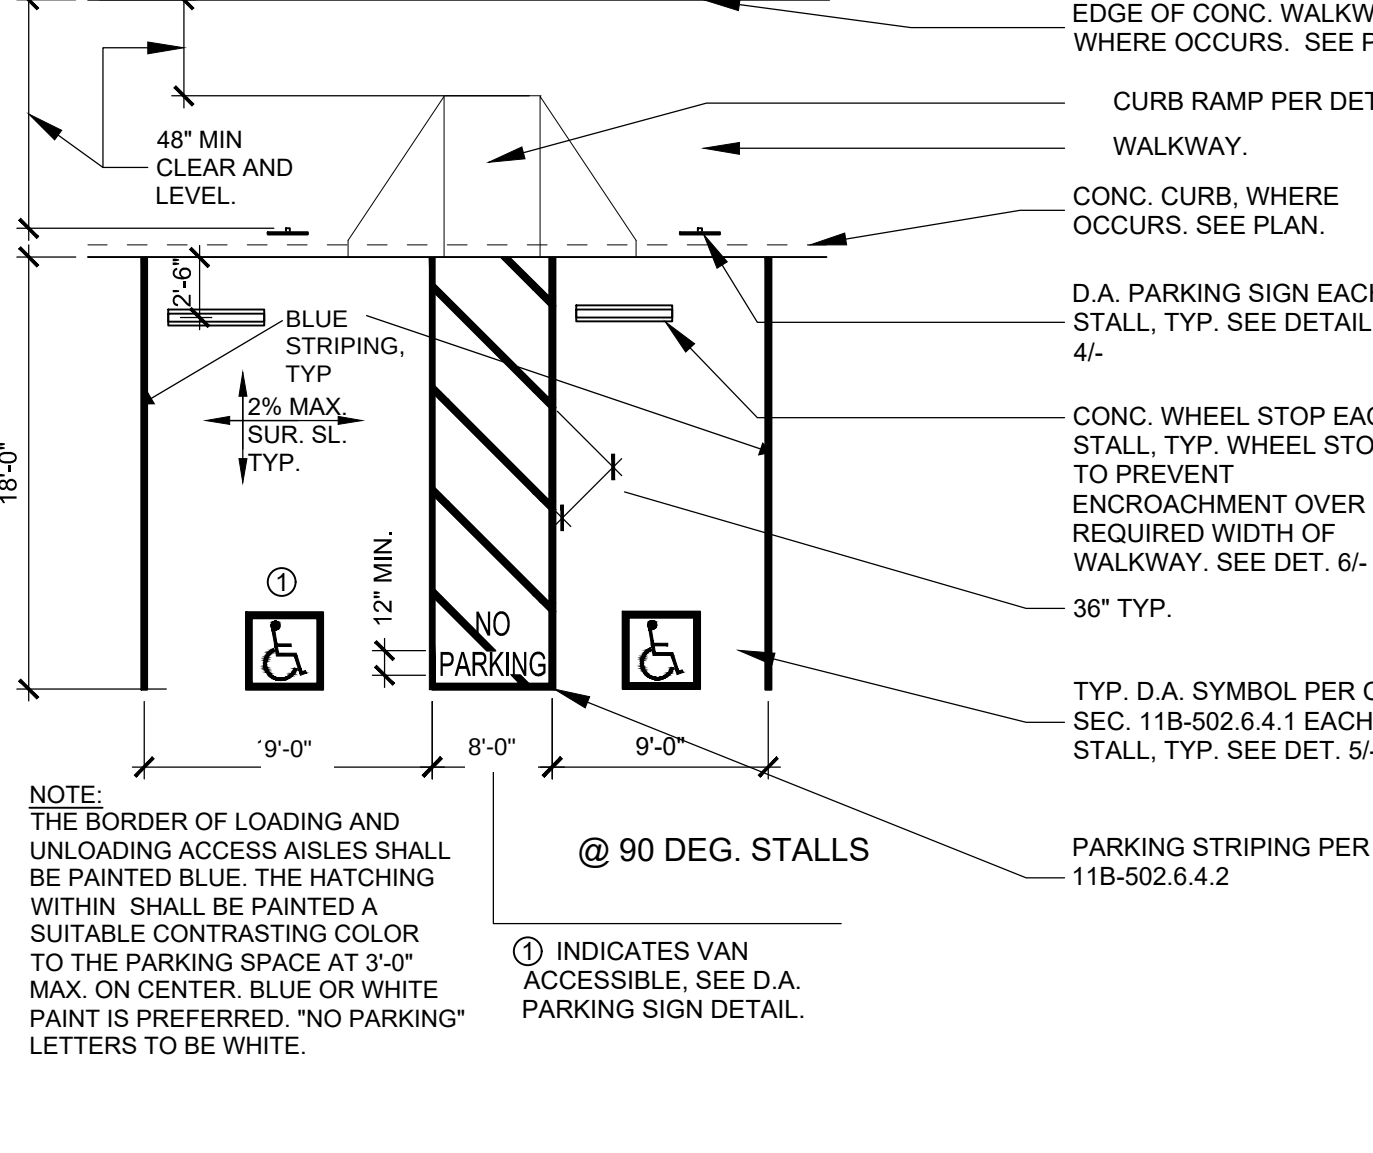


8 (E) ACCESSIBLE PARKING STALLS 1/8"=1'-0"

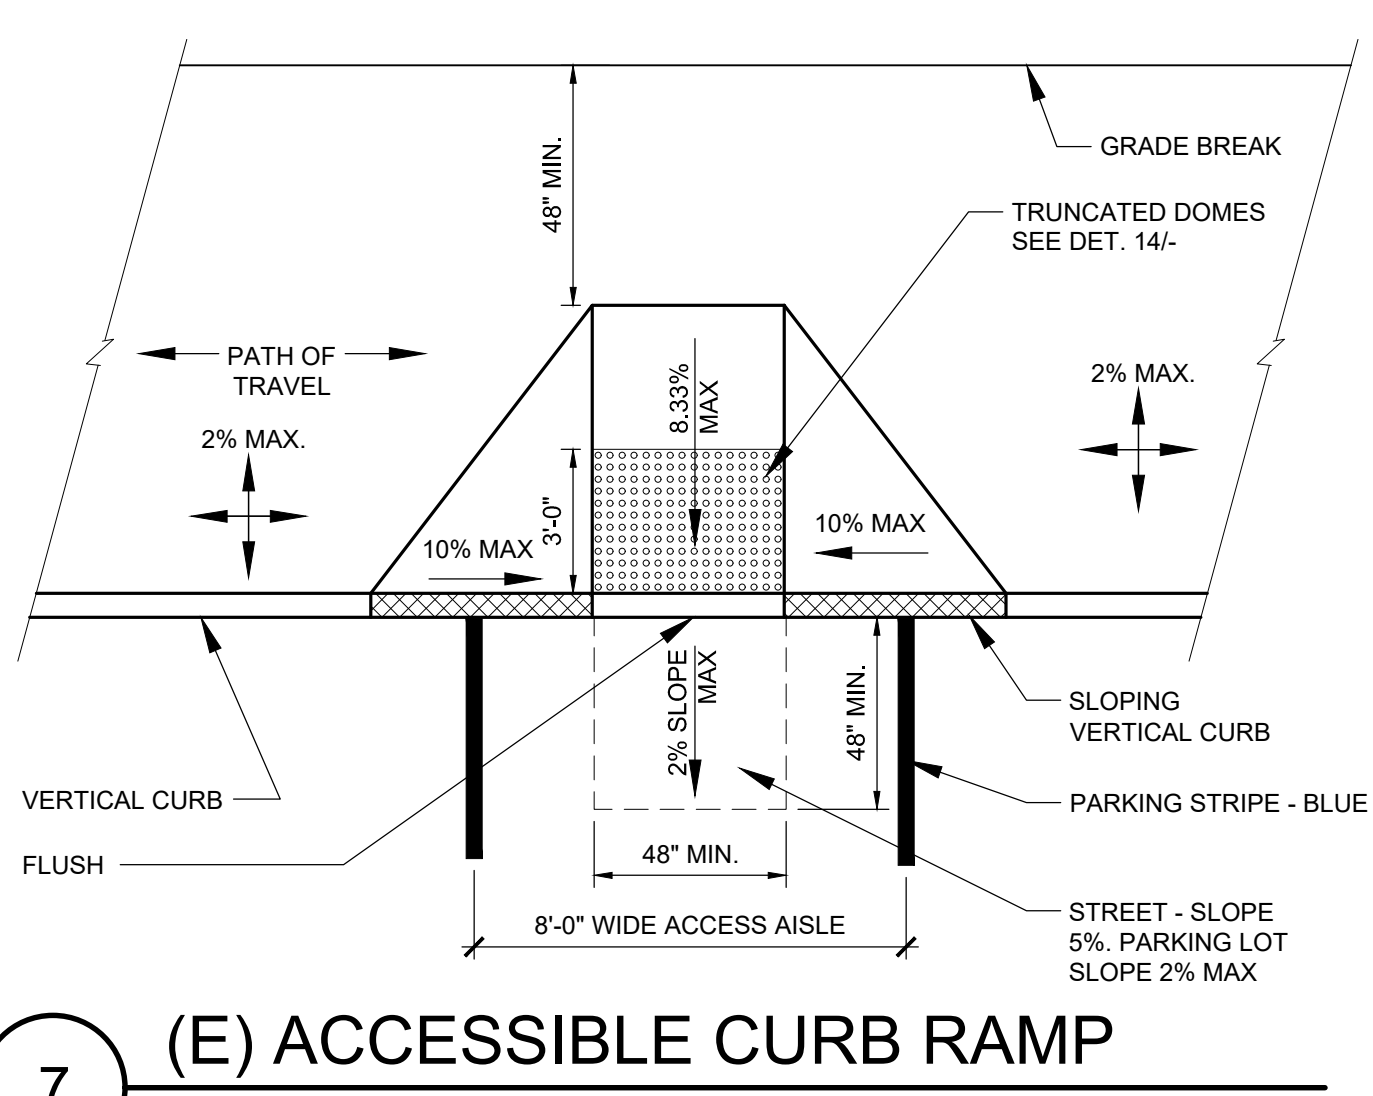


7 (E) ACCESSIBLE CURB RAMP 1/4"=1'-0"

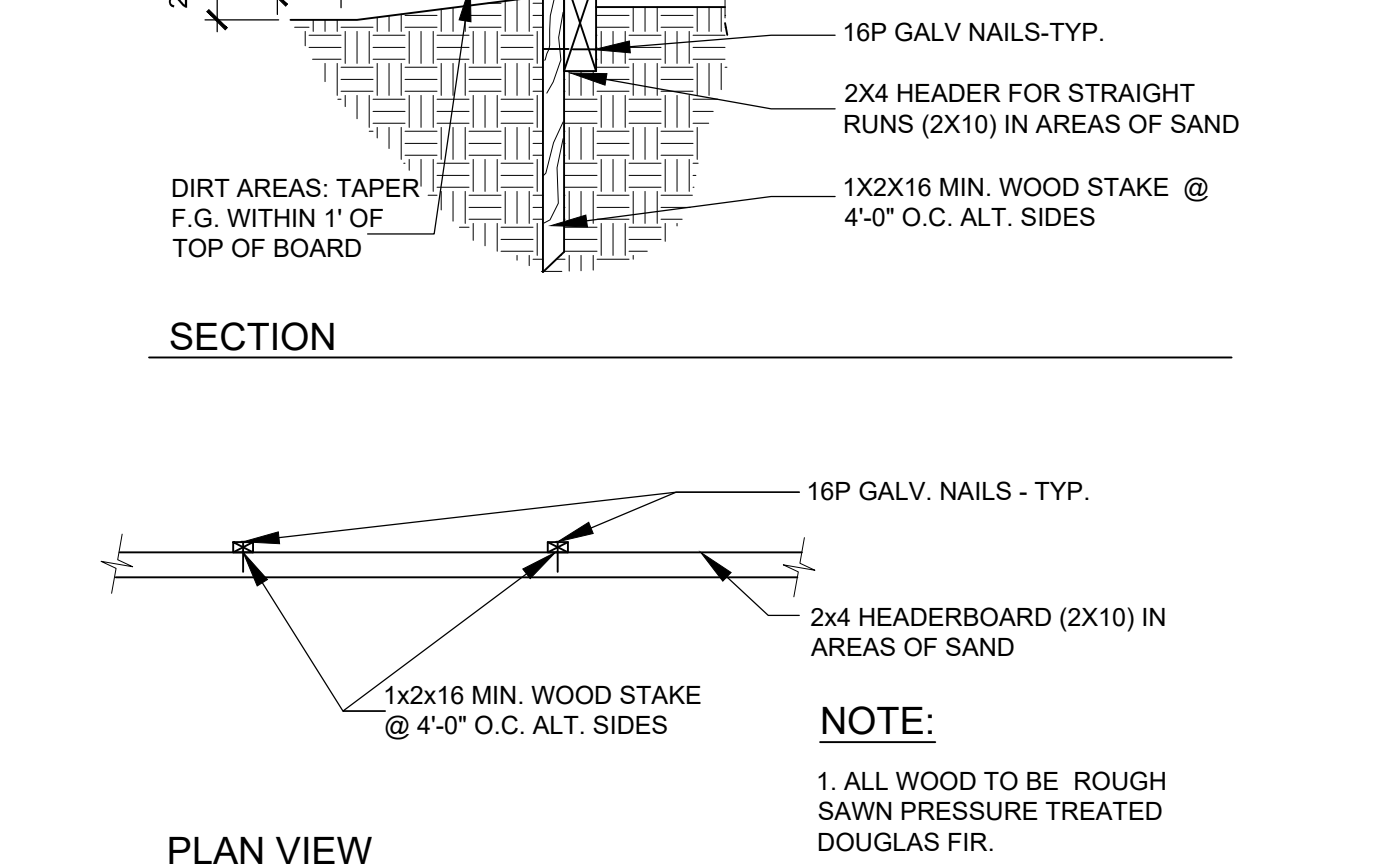


6 WOOD HEADERBOARD N.T.S.

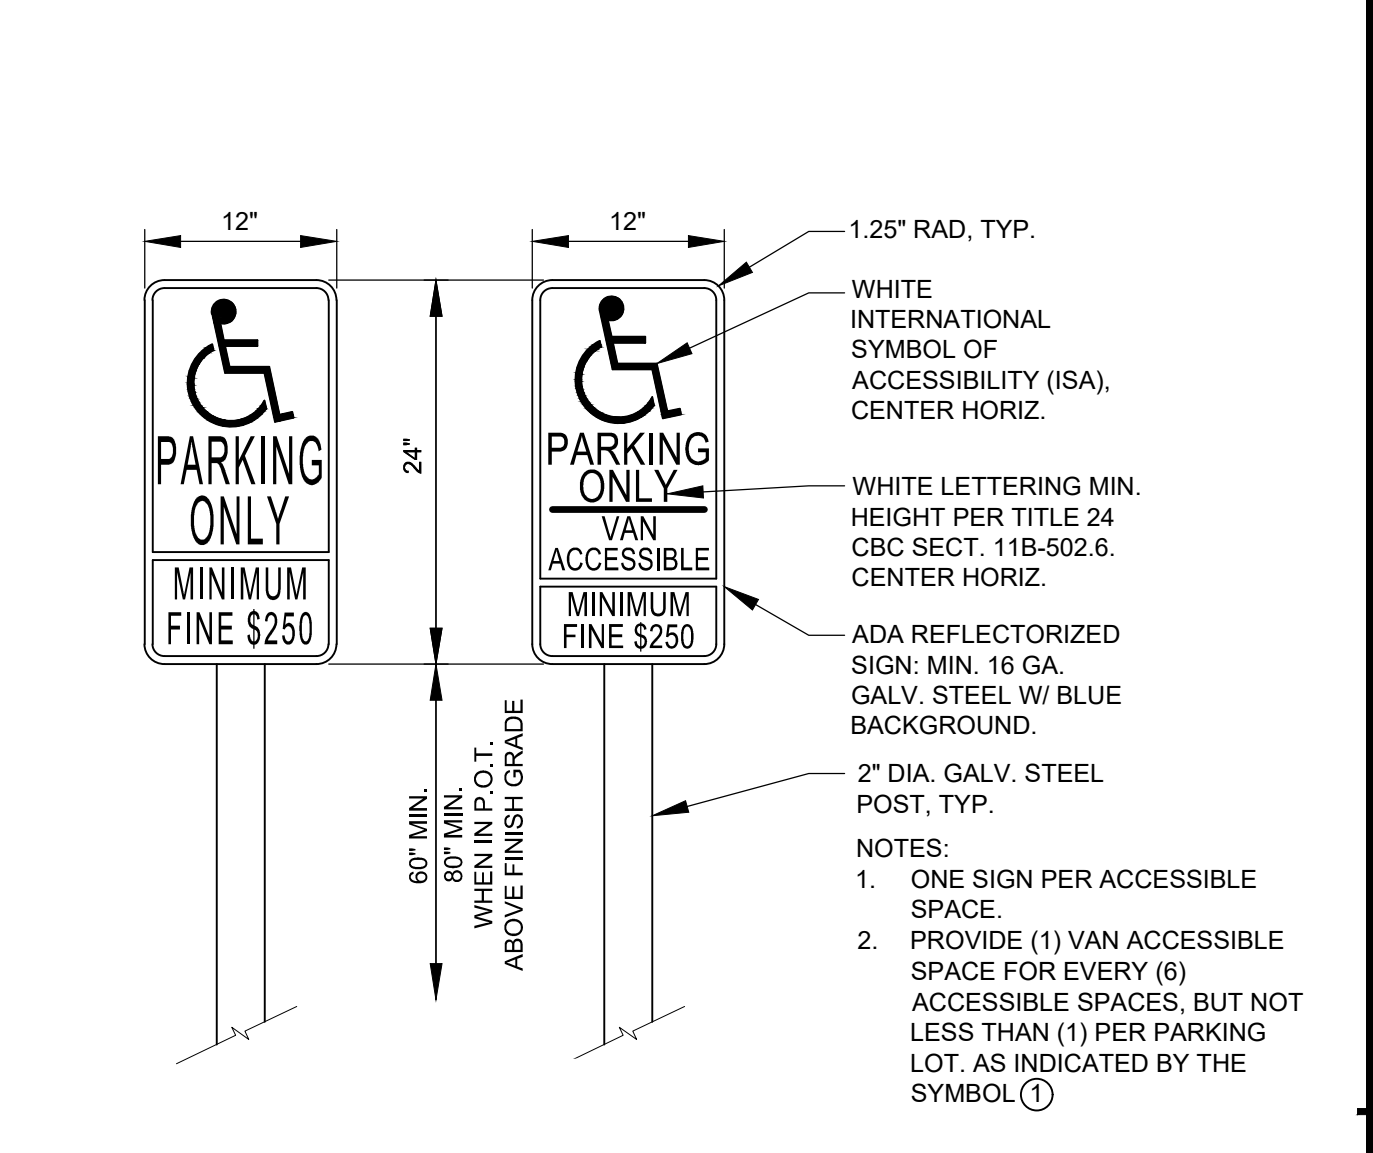


4 (E) ACCESSIBLE PARKING SIGNS 1"=1'-0"

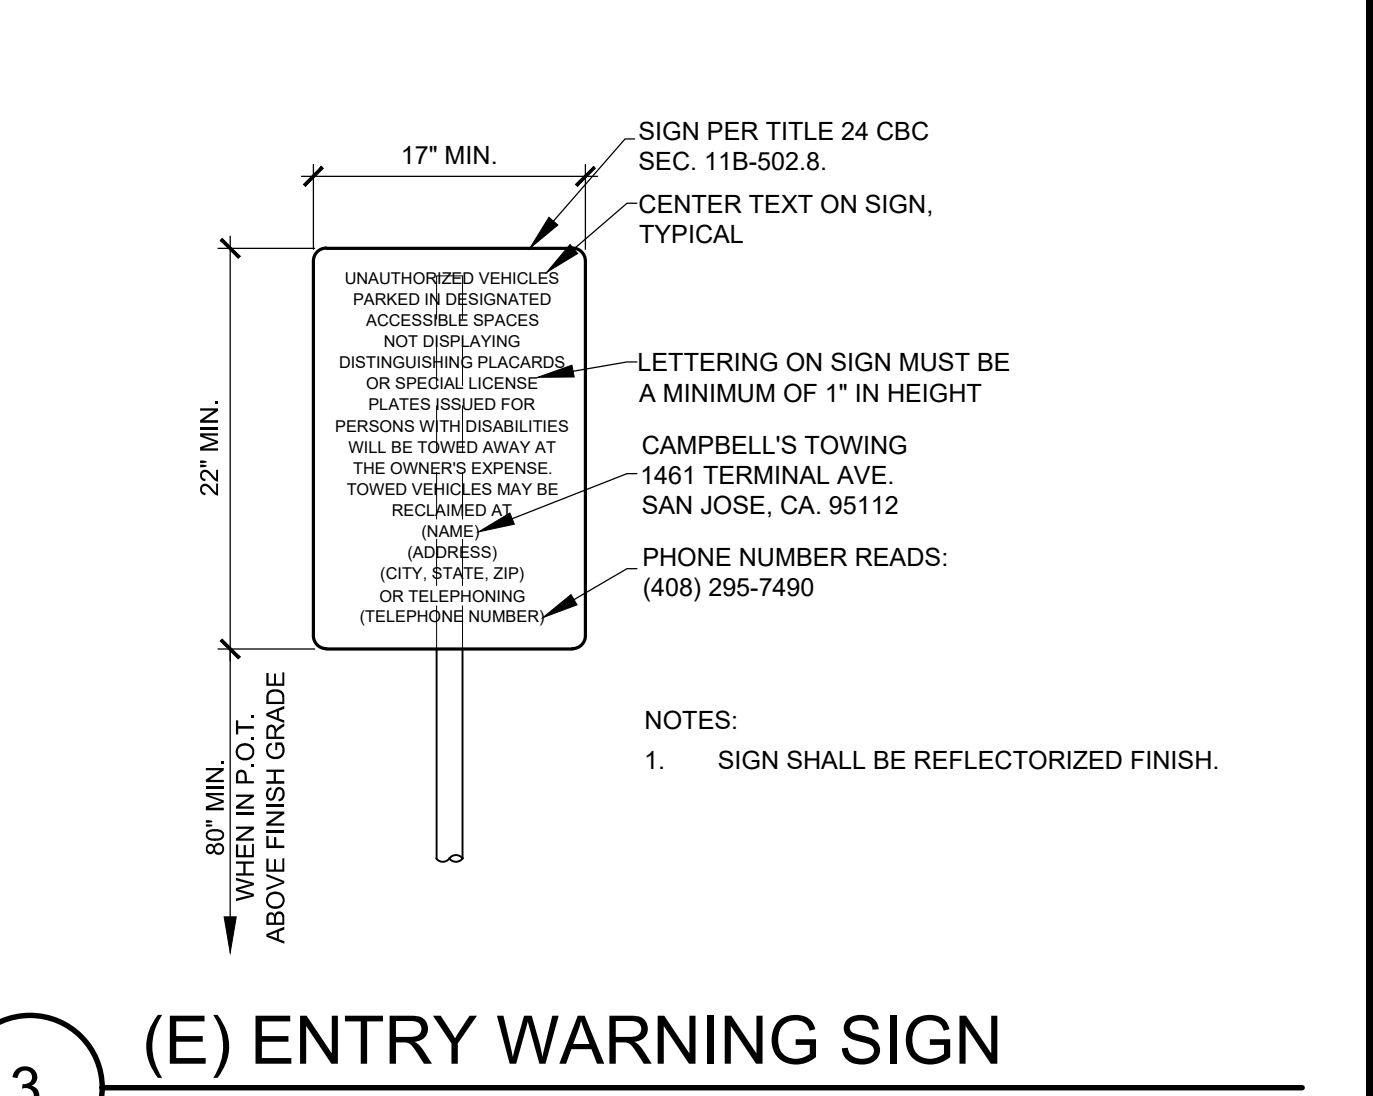


3 (E) ENTRY WARNING SIGN 1"=1'-0"

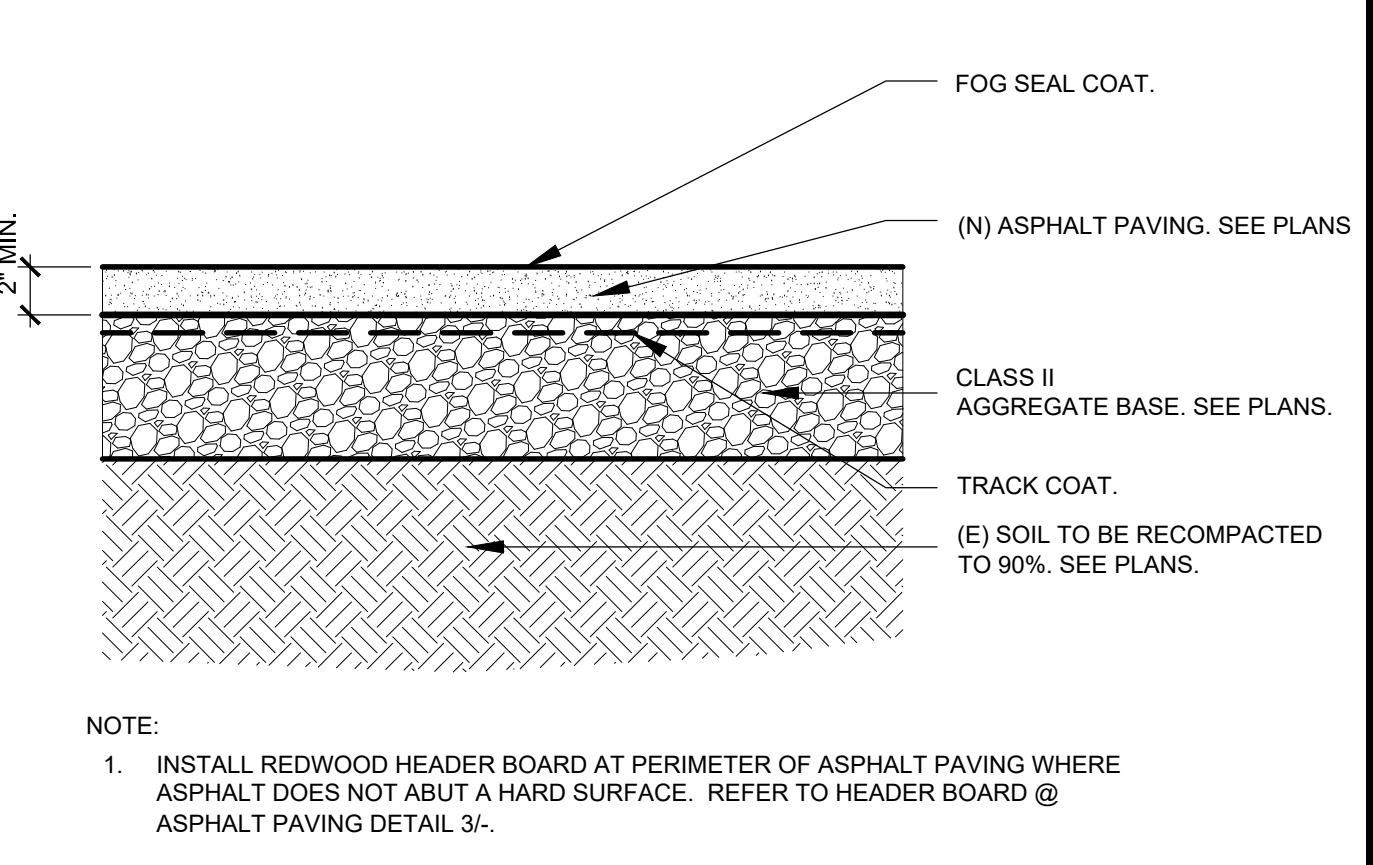


2 ASPHALT PAVING 1-1/2"=1'-0"

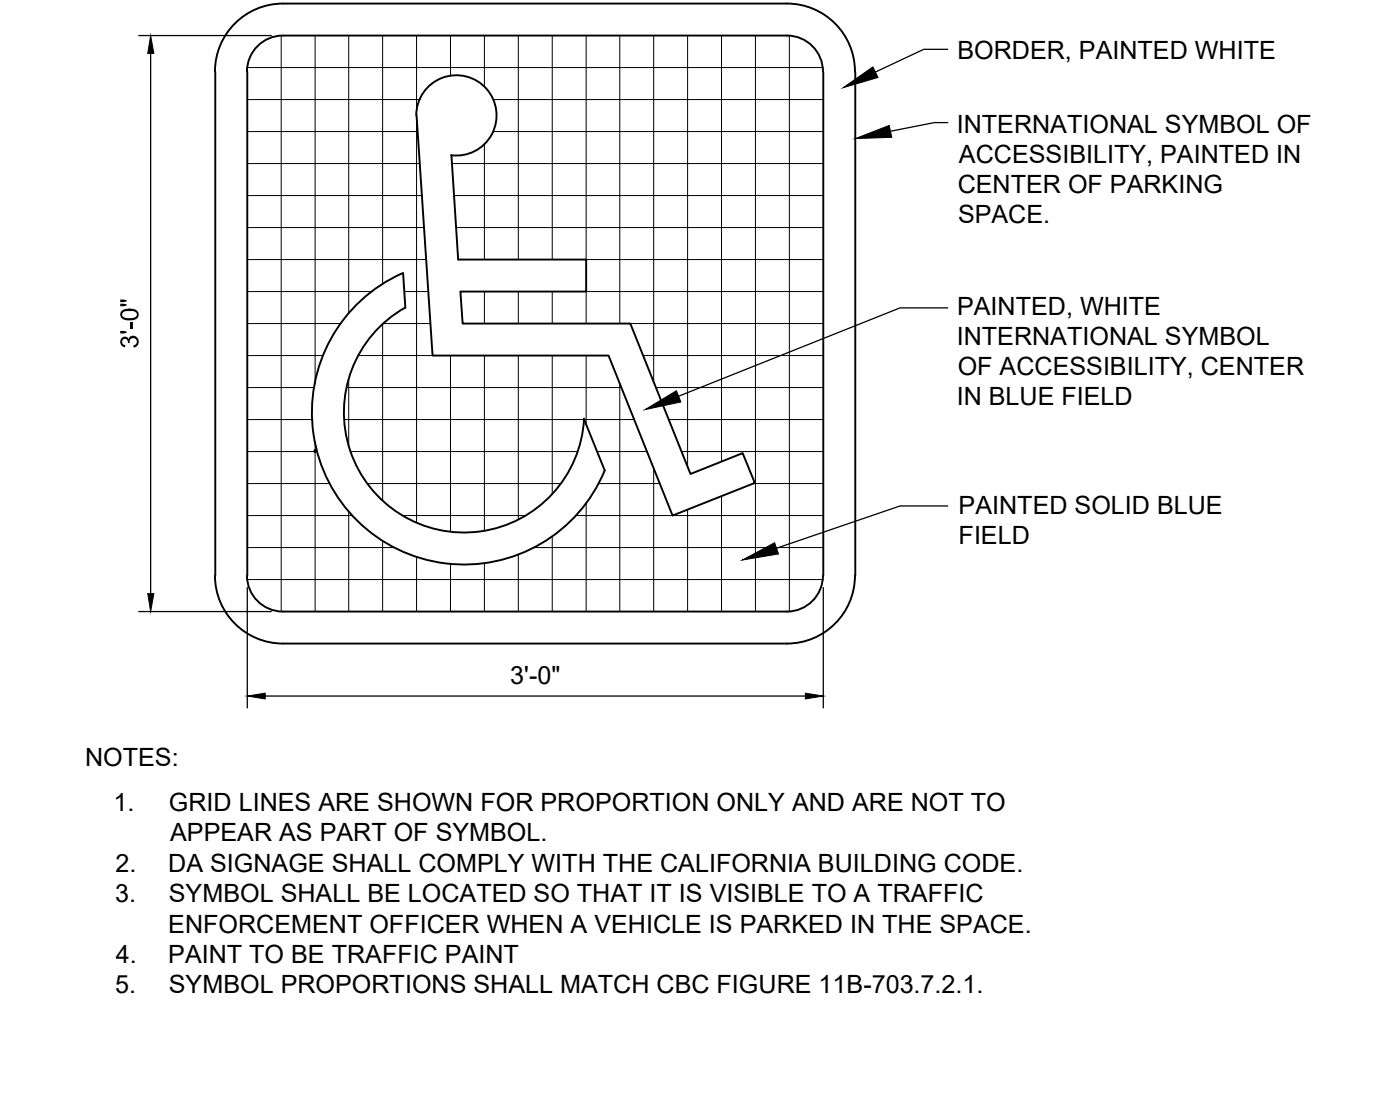

5 INTERNATIONAL SYMBOL FOR ACCESSIBILITY (I.S.A.) 1"=1'-0"

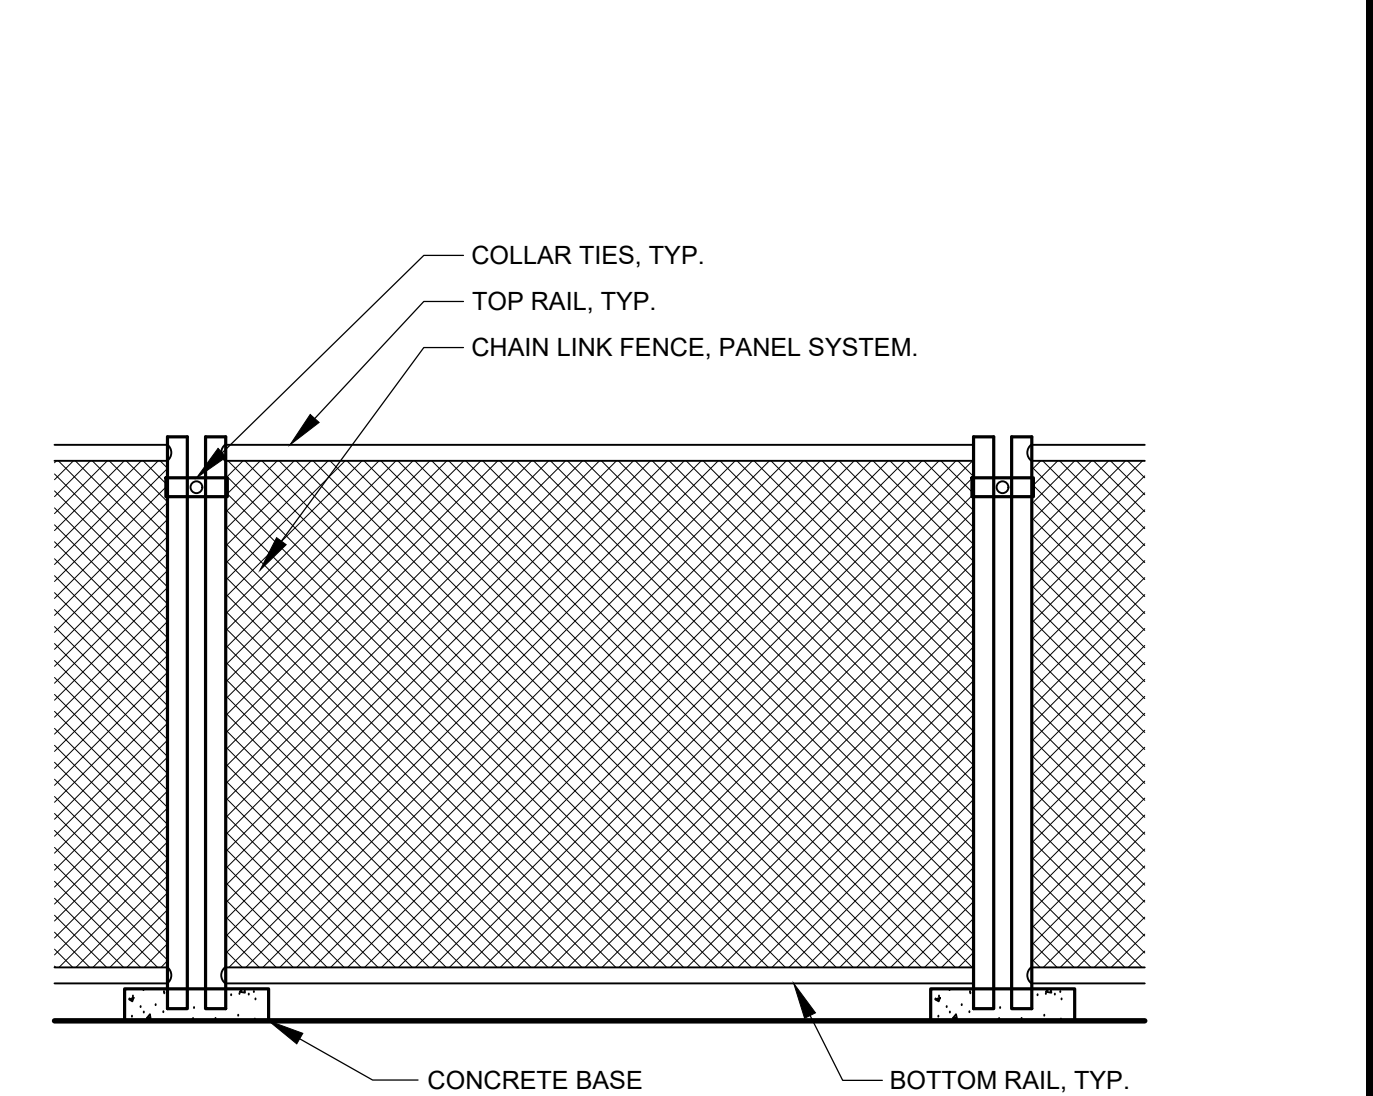

1 REQ'D TEMPORARY FENCING CONSTRUCTION FENCING 1/2"=1'-0"

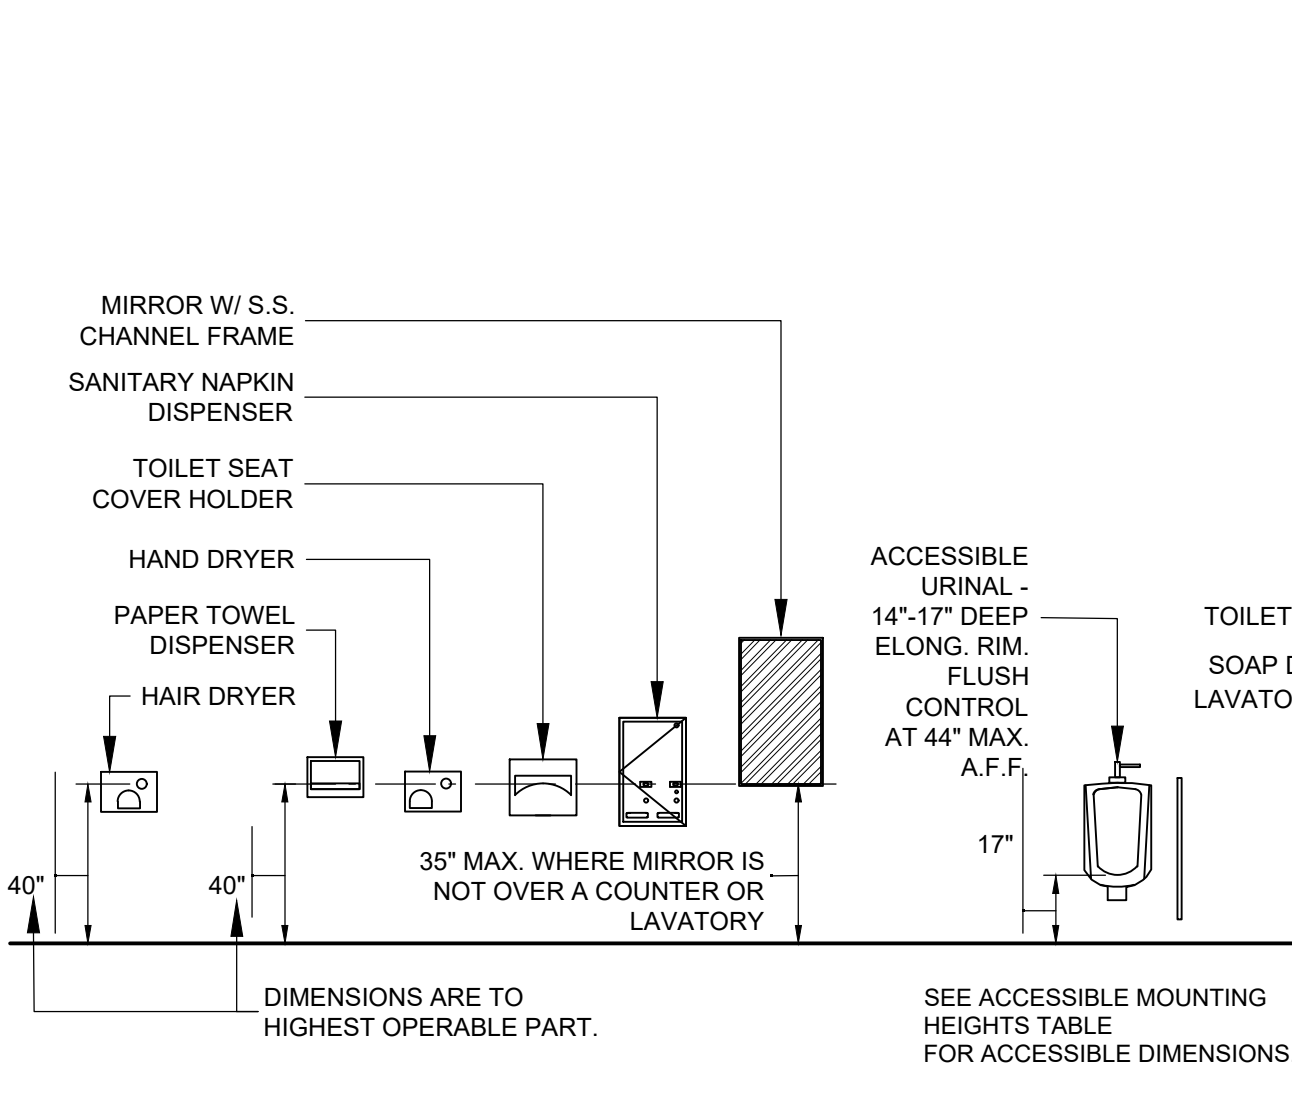

9 TYPICAL FIXTURE MOUNTING HEIGHTS SCALE: 1/4"=1'-0"

IDENTIFICATION STAMP
DIV. OF THE STATE ARCHITECT
APP: 01-119799 INC.
REVIEWED FOR
SS ☒ FLS ☒ ACS ☒
DATE: 5/8/2022
(DSA STAMP AREA)

SUGIMURA
FINNEY
ARCHITECTS
SFA
ARCHITECTURE INTERIORS PLANNING
2105 SOUTH BASCOM AVE.
SUITE 200
CAMPBELL, CA 95008
PHONE: 408-279-6000
FAX: 408-377-4000

RECEIVED ARCHITECT
MARK C FINNEY
NO. C-24873
STATE OF CALIFORNIA
9-30-24

APTITUDE ACADEMY TK-8 AT GOSS SCHOOL SHADE STRUCTURE
2475 VAN WINKLE LN, SAN JOSE, CA 95116
ALUM ROCK UNION SCHOOL DISTRICT

REVISIONS	NO.	ITEM	DATE

DRAWN BY: MK
CHECKED BY: NJ
SFA JOB NO: DATE:
21031 04/25/2022

A0.3

COPYRIGHT © 2021