

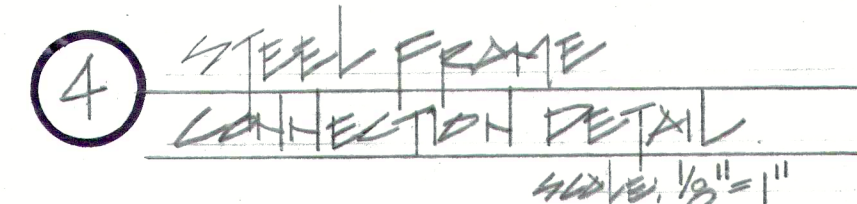


AUDITORIUM UPGRADE
BROCKTON HIGH SCHOOL
FINE ARTS BUILDING
470 Forest Avenue
Brockton, Massachusetts 02301

CITY OF BROCKTON
45 School Street
Brockton, Massachusetts 02301

 

NOTE: NO FIELD WELDING

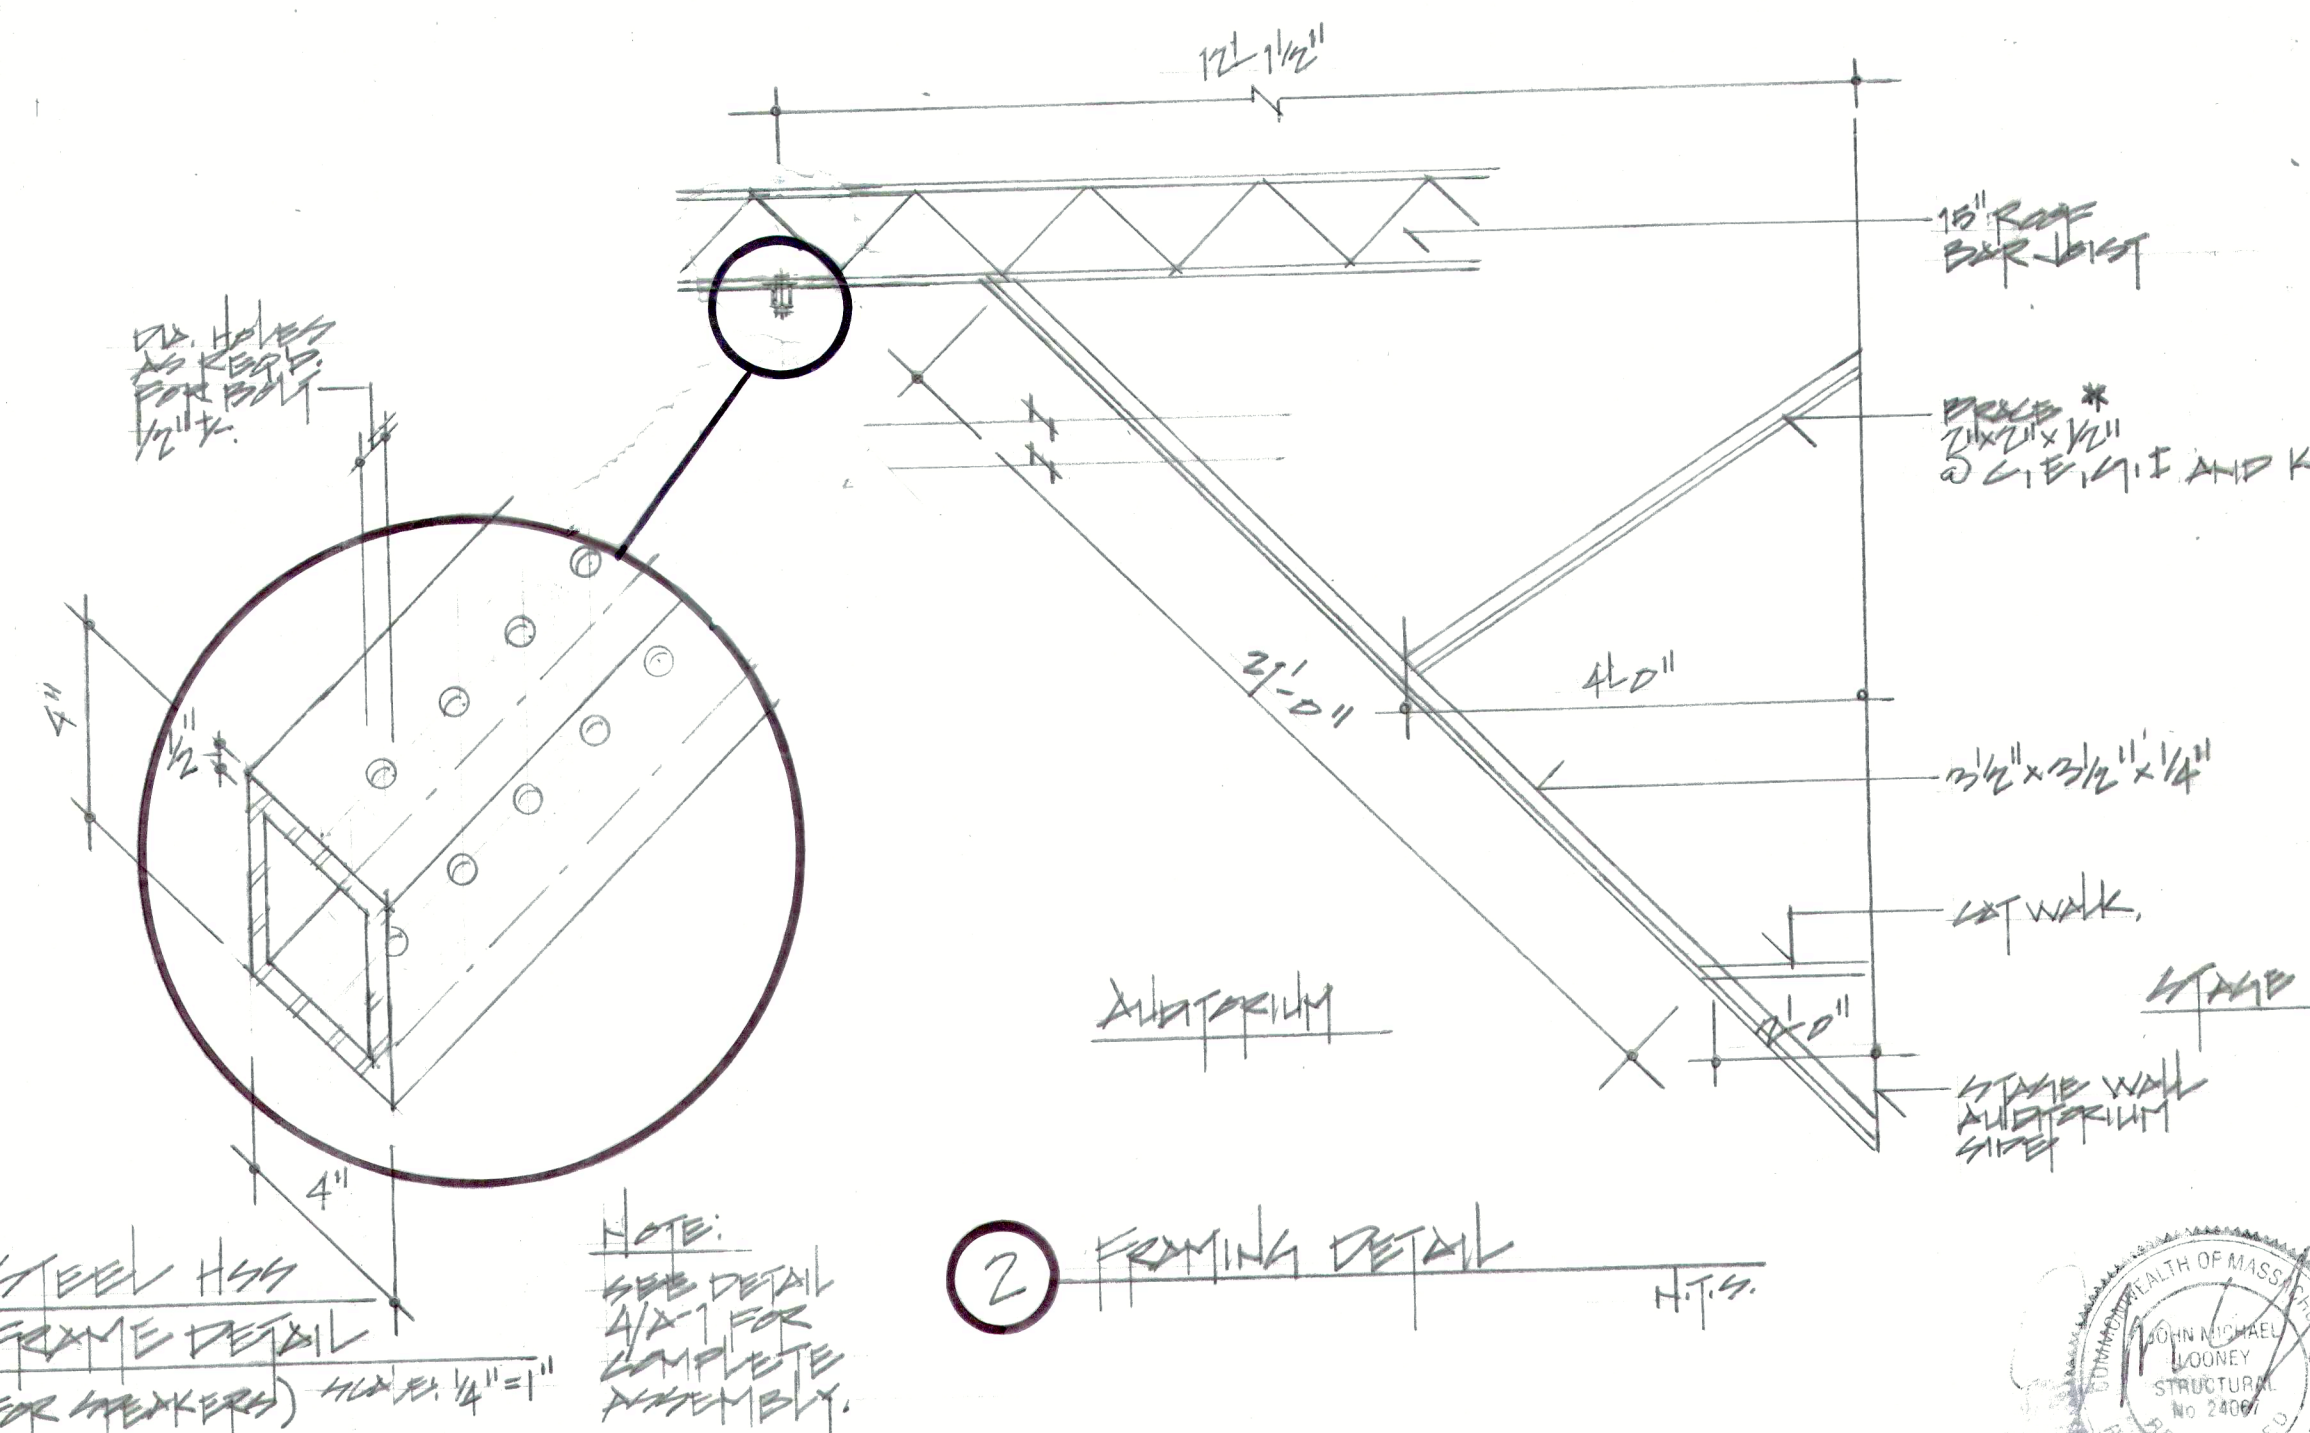


78 BANK STREET
HARWICH PORT, MASSACHUSETTS 02646
PHONE: 617-413-4928
CELL: 617-921-5002
e-mail: akarchitctinc@yahoo.com

Structural • Design • Renovation • Investigation • Restoration
MENGINEERING
Phone: 781-758-0000 • Fax: 781-758-0051 • info@medusaeng.com

[illegible]

sheet title:
AUDITORIUM CEILING FRAMING PLAN
(EXISTING)

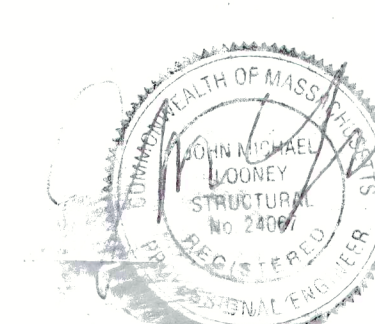

A-1