


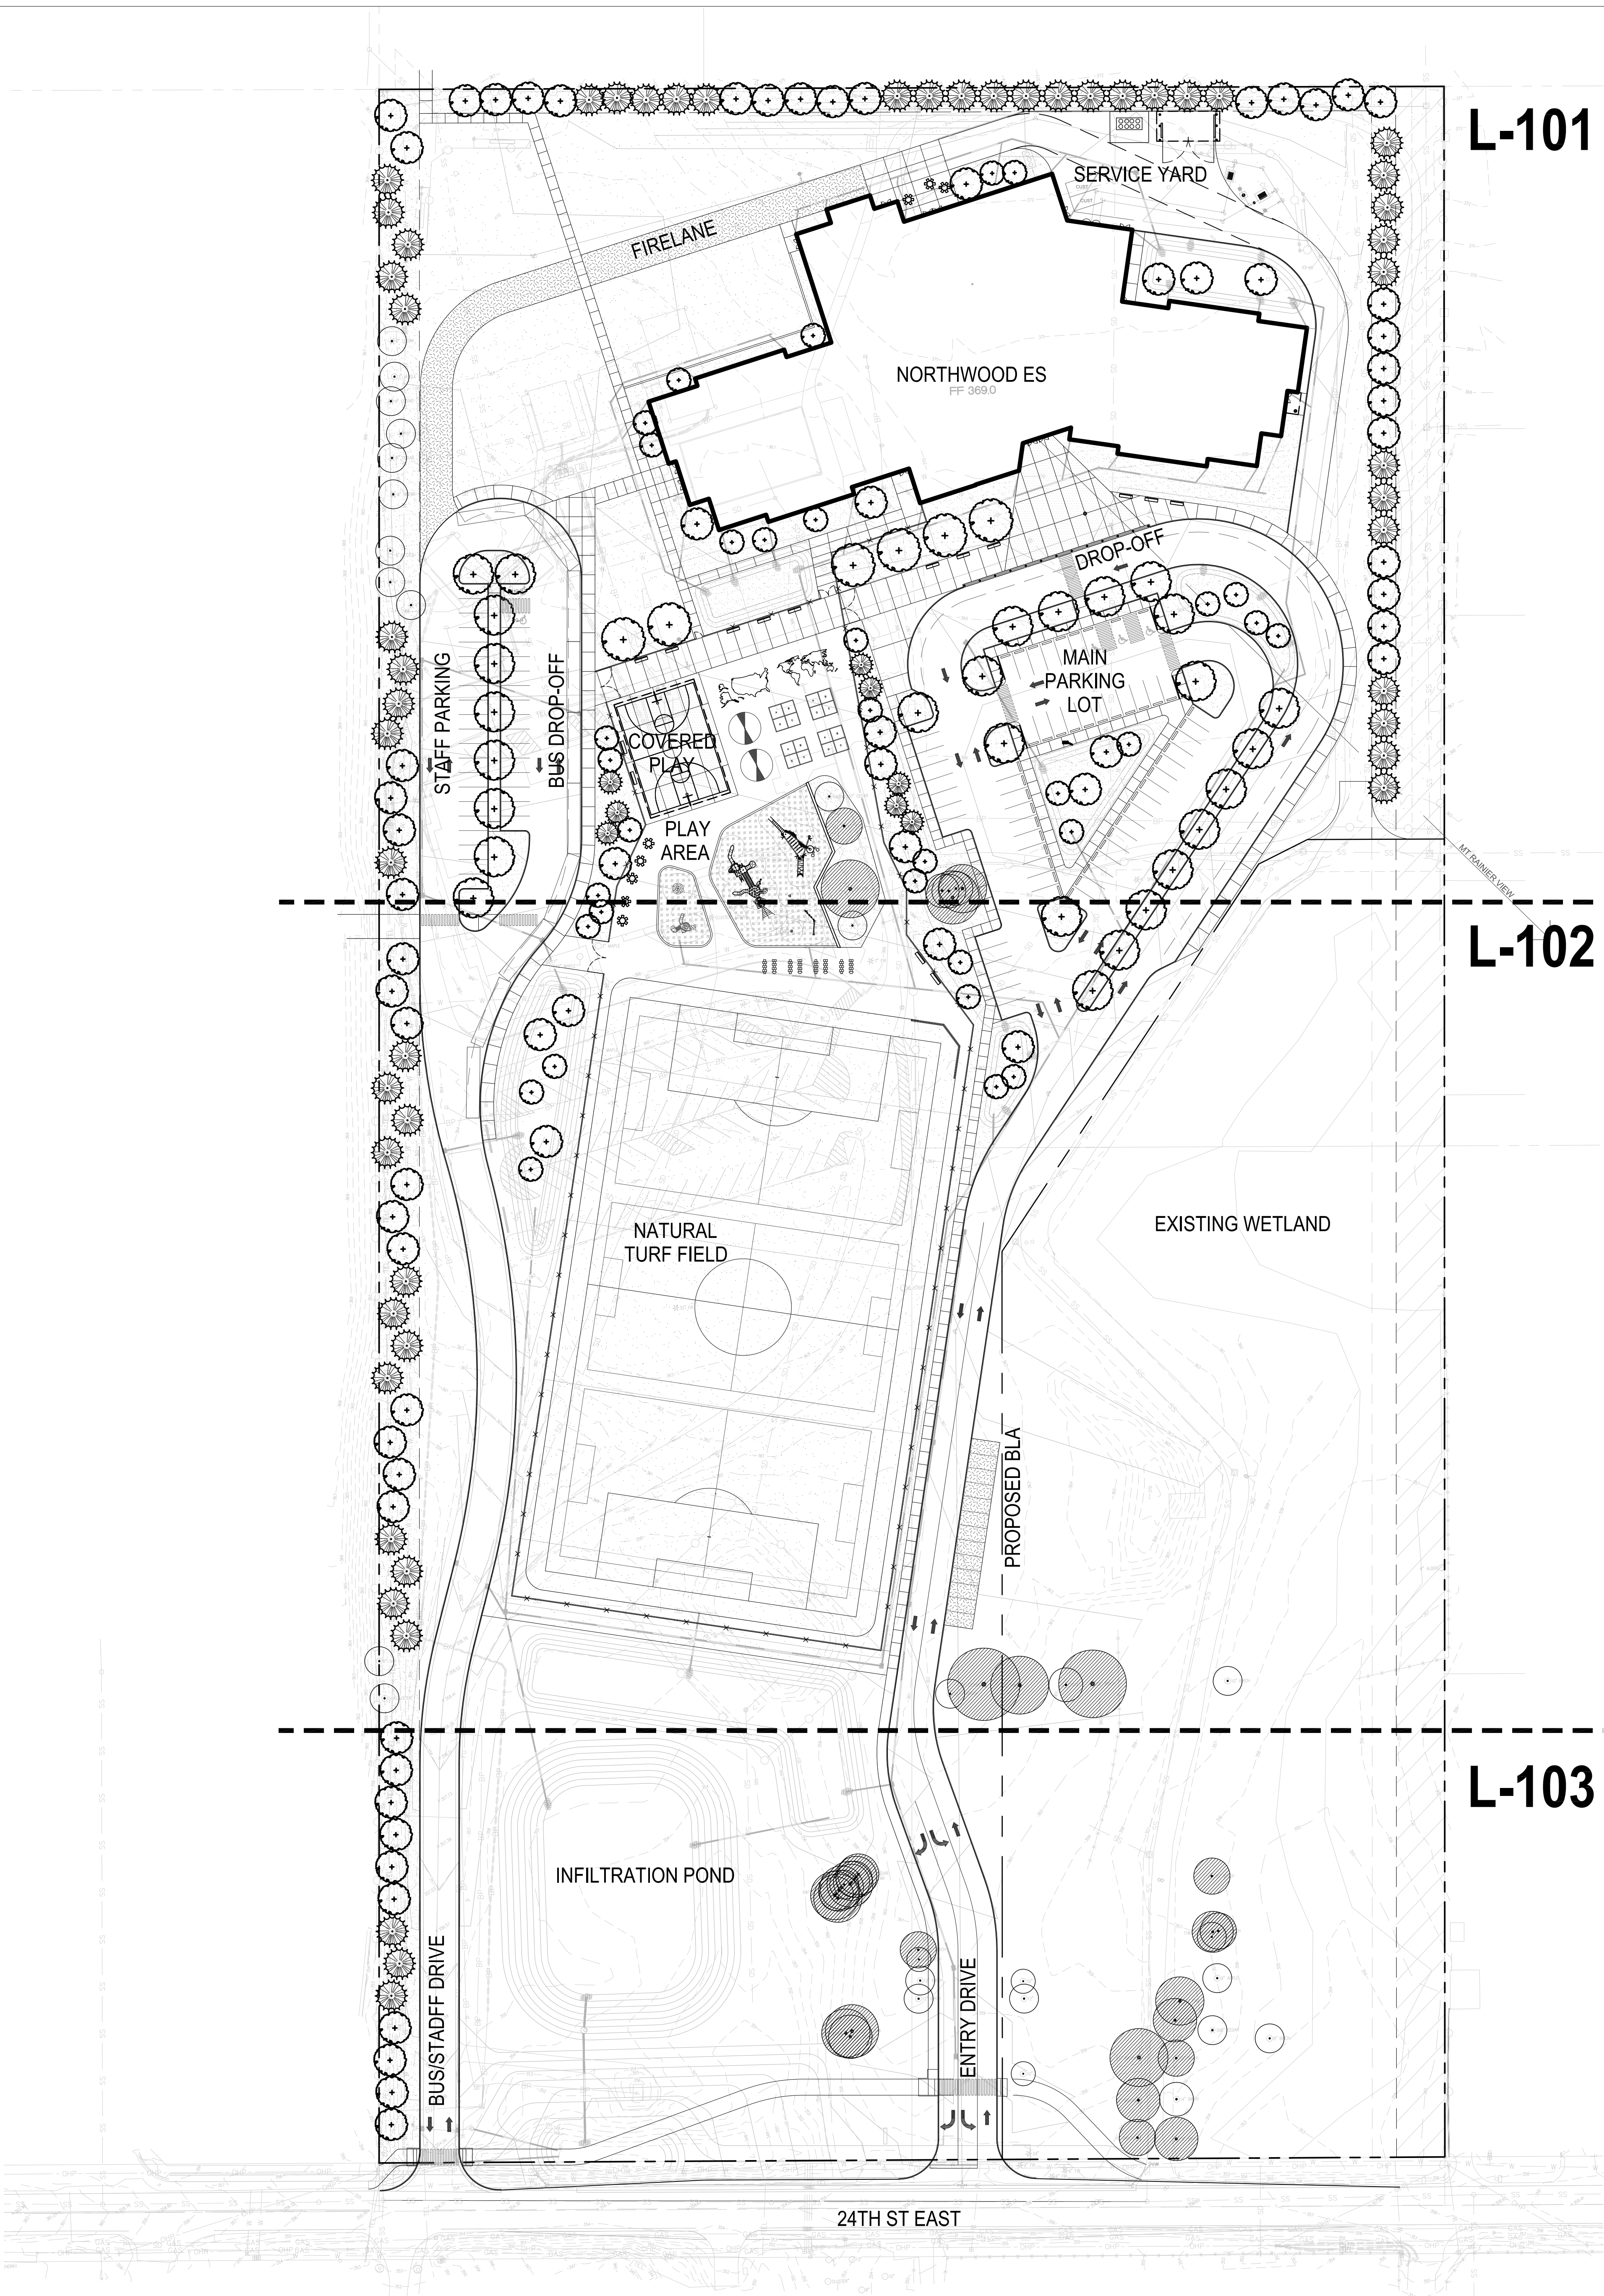

GENERAL NOTES

1. DO NOT SCALE DRAWINGS.
2. REFER TO CIVIL DRAWINGS FOR GRADING, UTILITY AND ADDITIONAL LAYOUT INFORMATION.
3. REFER TO ARCHITECTURAL FOR BUILDING GRID LAYOUT INFORMATION.
4. VERIFY LOCATION OF ALL OVERHEAD AND UNDERGROUND UTILITIES BEFORE BEGINNING WORK.
5. NOTIFY THE ARCHITECT IMMEDIATELY OF ANY DISCREPANCIES FOUND IN PLANS OR DEVIATIONS FROM DOCUMENTED ON-SITE CONDITIONS. FAILURE TO NOTIFY THE ARCHITECT IN A TIMELY MANNER AS SPECIFIED SHALL RESULT IN CONTRACTOR TAKING RESPONSIBILITY FOR ANY AND ALL REMEDIAL MEASURES REQUIRED.
6. STRING DIMENSIONS OF SITE IMPROVEMENTS ARE FROM GRIDLINES, FACE OF BUILDING WALL, BACK OF CURB OR COORDINATE POINT AS SHOWN ON PLAN.
7. WHERE DIMENSIONS ARE IN FEET ONLY, CONTRACTOR IS TO ASSUME THEY ARE 0" (E.G. 12' = 12'-0").
8. MARK OR STAKE LOCATIONS OF FENCING, SITE WALLS, RAMPS, WALKS, SITE FURNITURE, ATHLETIC EQUIPMENT, ETC. FOR APPROVAL BY ARCHITECT, PER SPECIFICATIONS, PRIOR TO INSTALLATION.

PARKING SUMMARY

PARKING AREA	# OF SPACES
MAIN PARKING LOT	60
STAFF PARKING LOT	37
BUS DROP-OFF	10
CUSTODIAL SPACES	2
AUXILIARY PARKING	13
TOTAL SPACES	122
EVENT PARKING IN DROP-OFF	26
EVENT PARKING IN BUS DROP-OFF	20
TOTAL PARKING ON SITE	168

ARCHITECT

studio MENG
STRAZZARA

ARCHITECTURE
PLANNING
CONSULTING

www.studioeng.com
2001 Westside Ave. Suite #200
Seattle, WA 98101
P: 206.587.0588
F: 206.587.0588

CONSULTANT

WEISMANDESIGNGROUP

206-322-1732
www.wdsg.com

2228 E. MADISON ST.
SEATTLE, WA 98112

LANDSCAPE
ARCHITECTURE

CLIENT/OWNER



PUYALLUP
SCHOOL DISTRICT
A Tradition of Excellence

TITLE

NORTHWOOD
ELEMENTARY
SCHOOL

9805 24th ST E,
EDGEWOOD, WA
98371

STAMP



ISSUED:

DATE:

SCHEMATIC DESIGN

1.31.2017

SITE PLAN

Permit #:

MUP#:

Owner's Project #:

Architect's Project #: 16106

Drawn By PN/AJ

Checked By AR

L-100

SCALE: 1"=50'-0"

