


AMERICAN COOPERATIVE SCHOOL OF TUNIS
ACST-SECONDARY SCHOOL

CITE TAEIB M'HIRI, BP 150 2045 LAOUNA,
TUNIS, TUNISIA


ID	DATE	DESCRIPTION
----	------	-------------

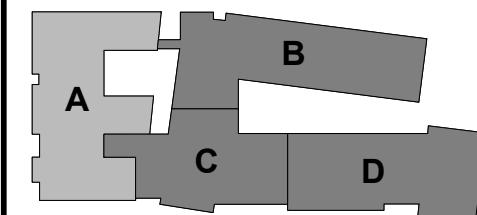


KEY PLAN
NO SCALE
DRAWN BY: NM/DW
CHECKED BY: FJ/RA
OVERALL FIRST
FLOOR PLAN

2022034 23 June 2023

A1-01

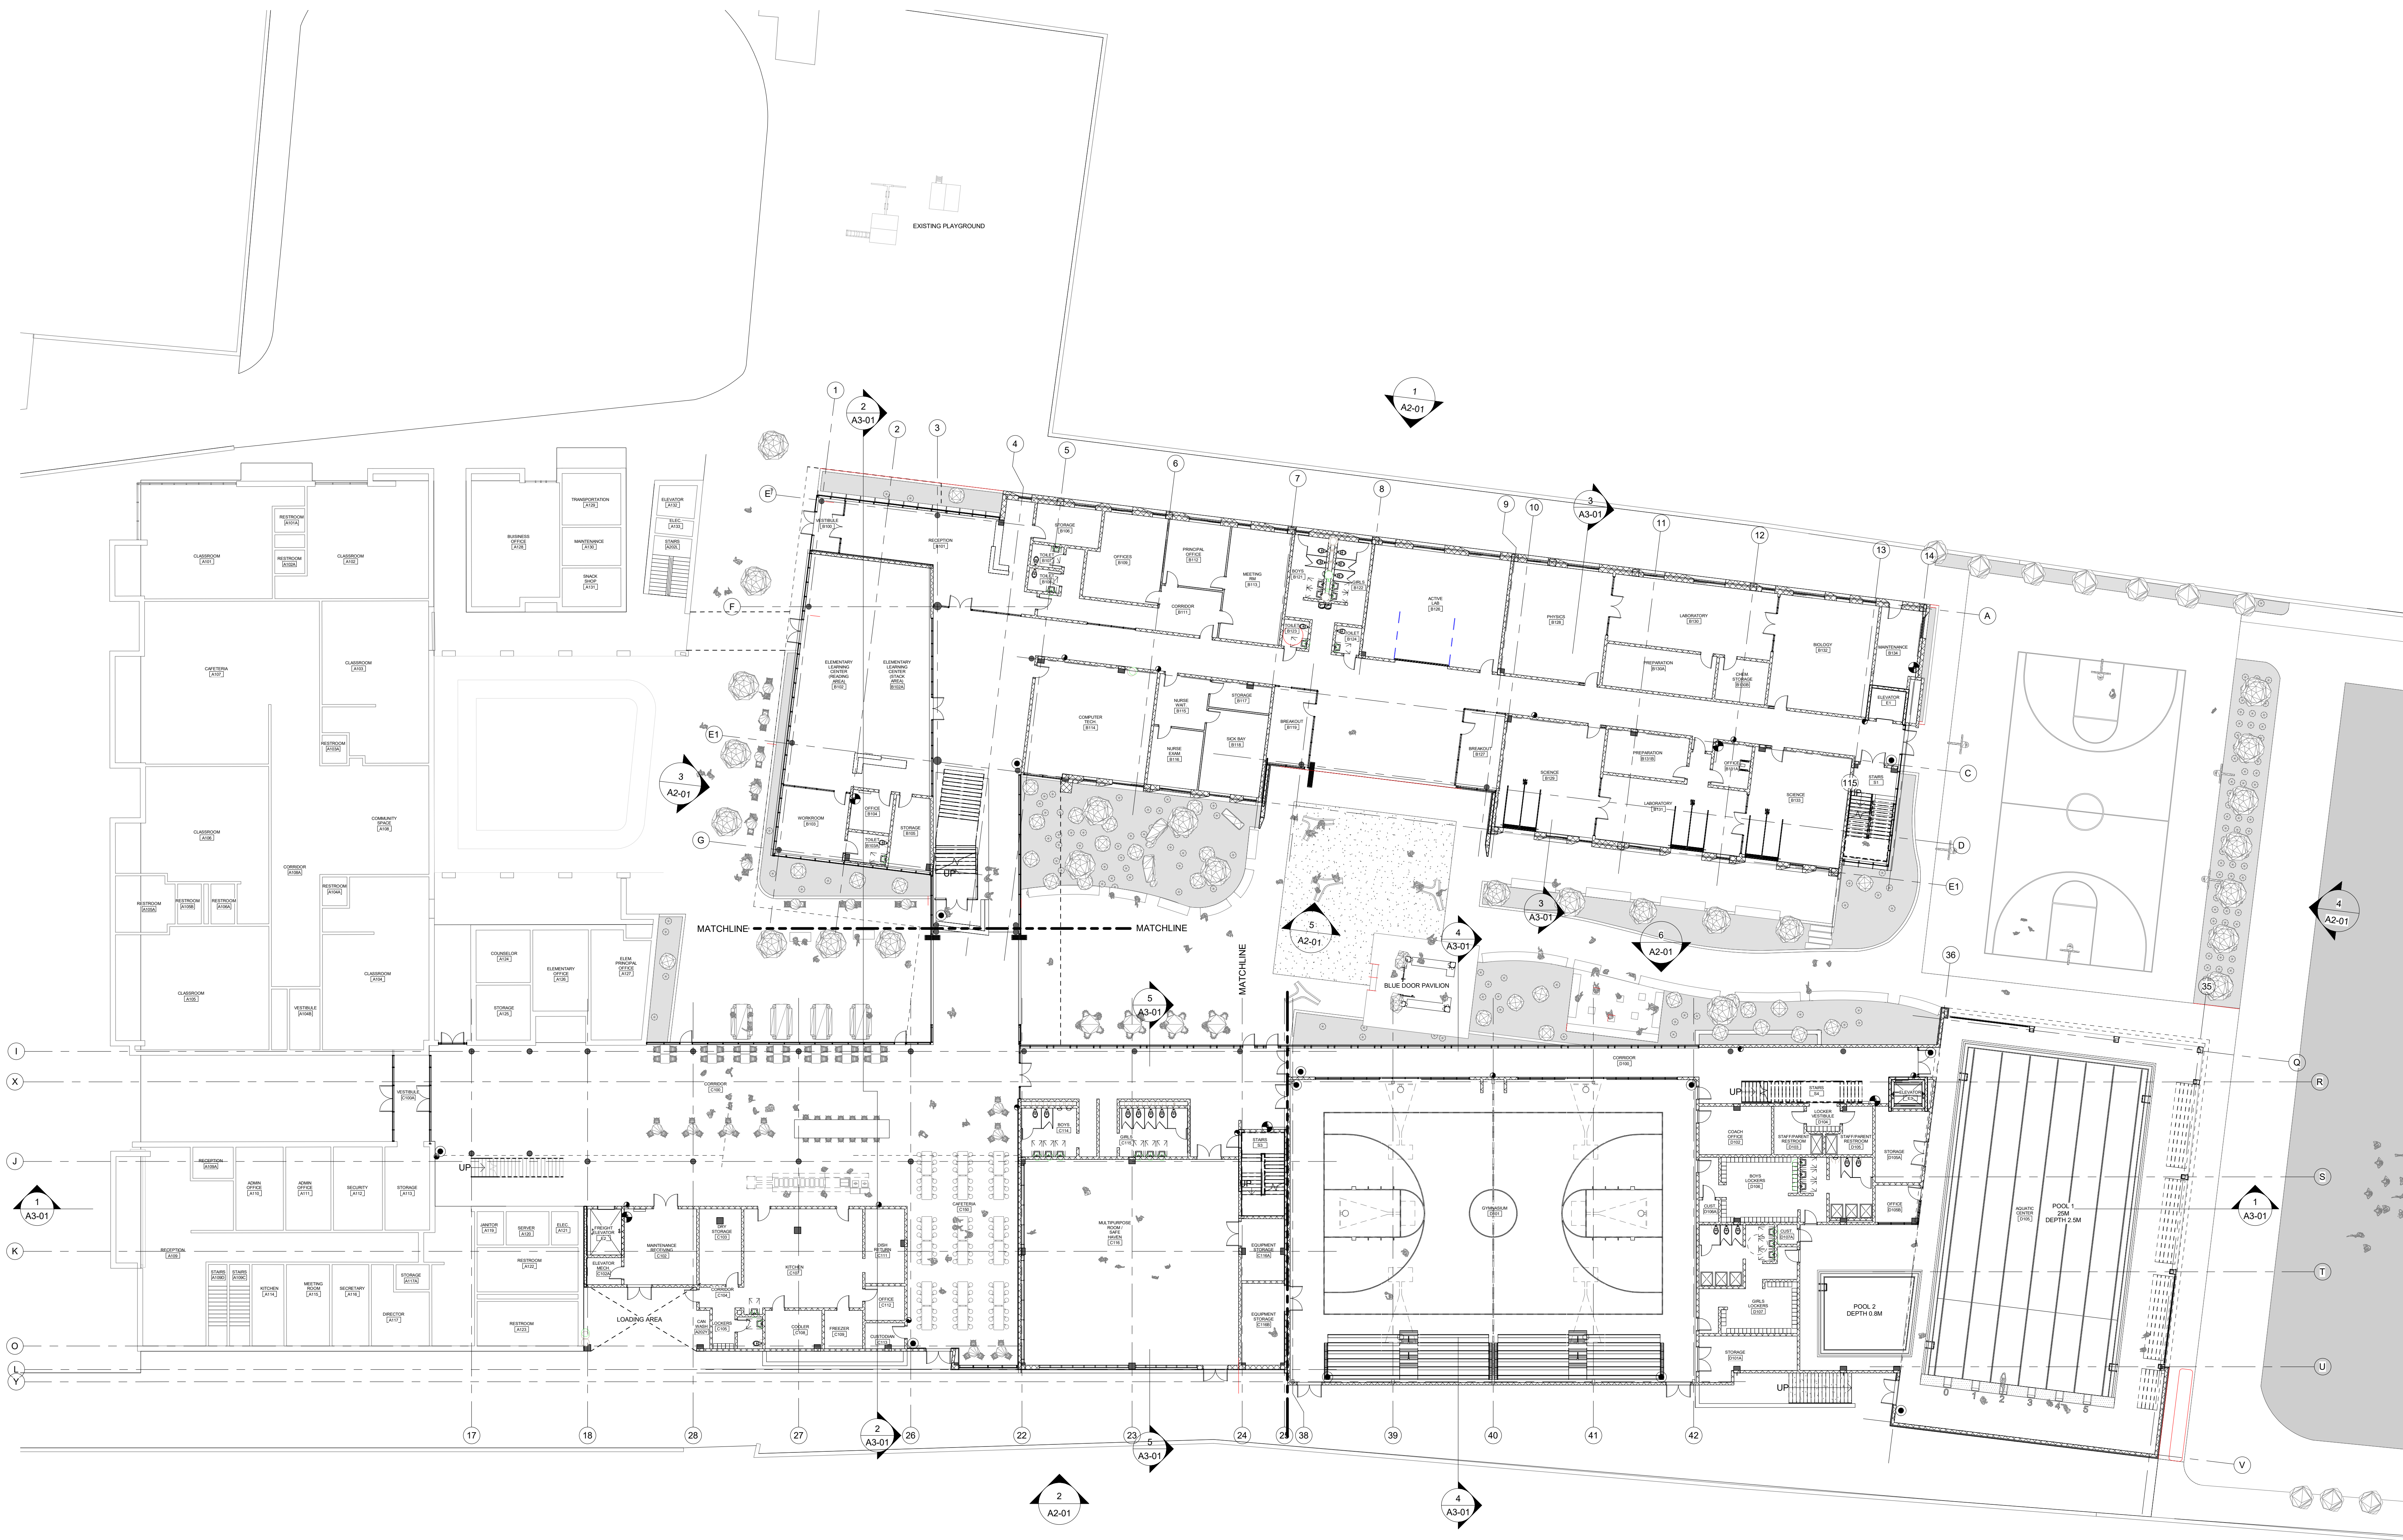

2 FIRST FLOOR PLAN
A1-01 1 : 200

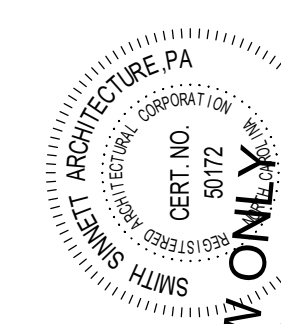

REVIEW ONLY
NOT FOR CONSTRUCTION

SCHEMATIC DESIGN

This drawing is the property of Smith Sinnett Architecture, P.A. The reproduction or use of this drawing without the written consent of the architect is prohibited. All copies of this drawing shall be subject to the approval of the architect at the completion of the contract.


Smith Sinnett Architecture, P.A. 2022

THIS DRAWING IS CONSIDERED TO BE PRINTED ON A 24" X 36" SHEET

AMERICAN COOPERATIVE SCHOOL OF TUNIS
ACST-SECONDARY SCHOOL

CITE TAEIB M'HIRI, BP 150 2045 LAQUINA,
TUNIS, TUNISIA

ID	DATE	DESCRIPTION
----	------	-------------

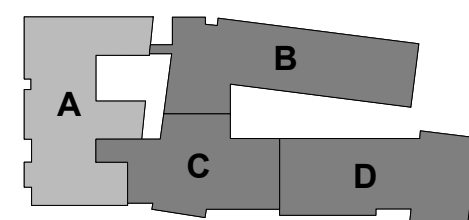

KEY PLAN
NO SCALE

DRAWN BY: NM/DW


CHECKED BY: FJ/RA

OVERALL SECOND
FLOOR PLAN

2022034

23 June 2023

A1-02

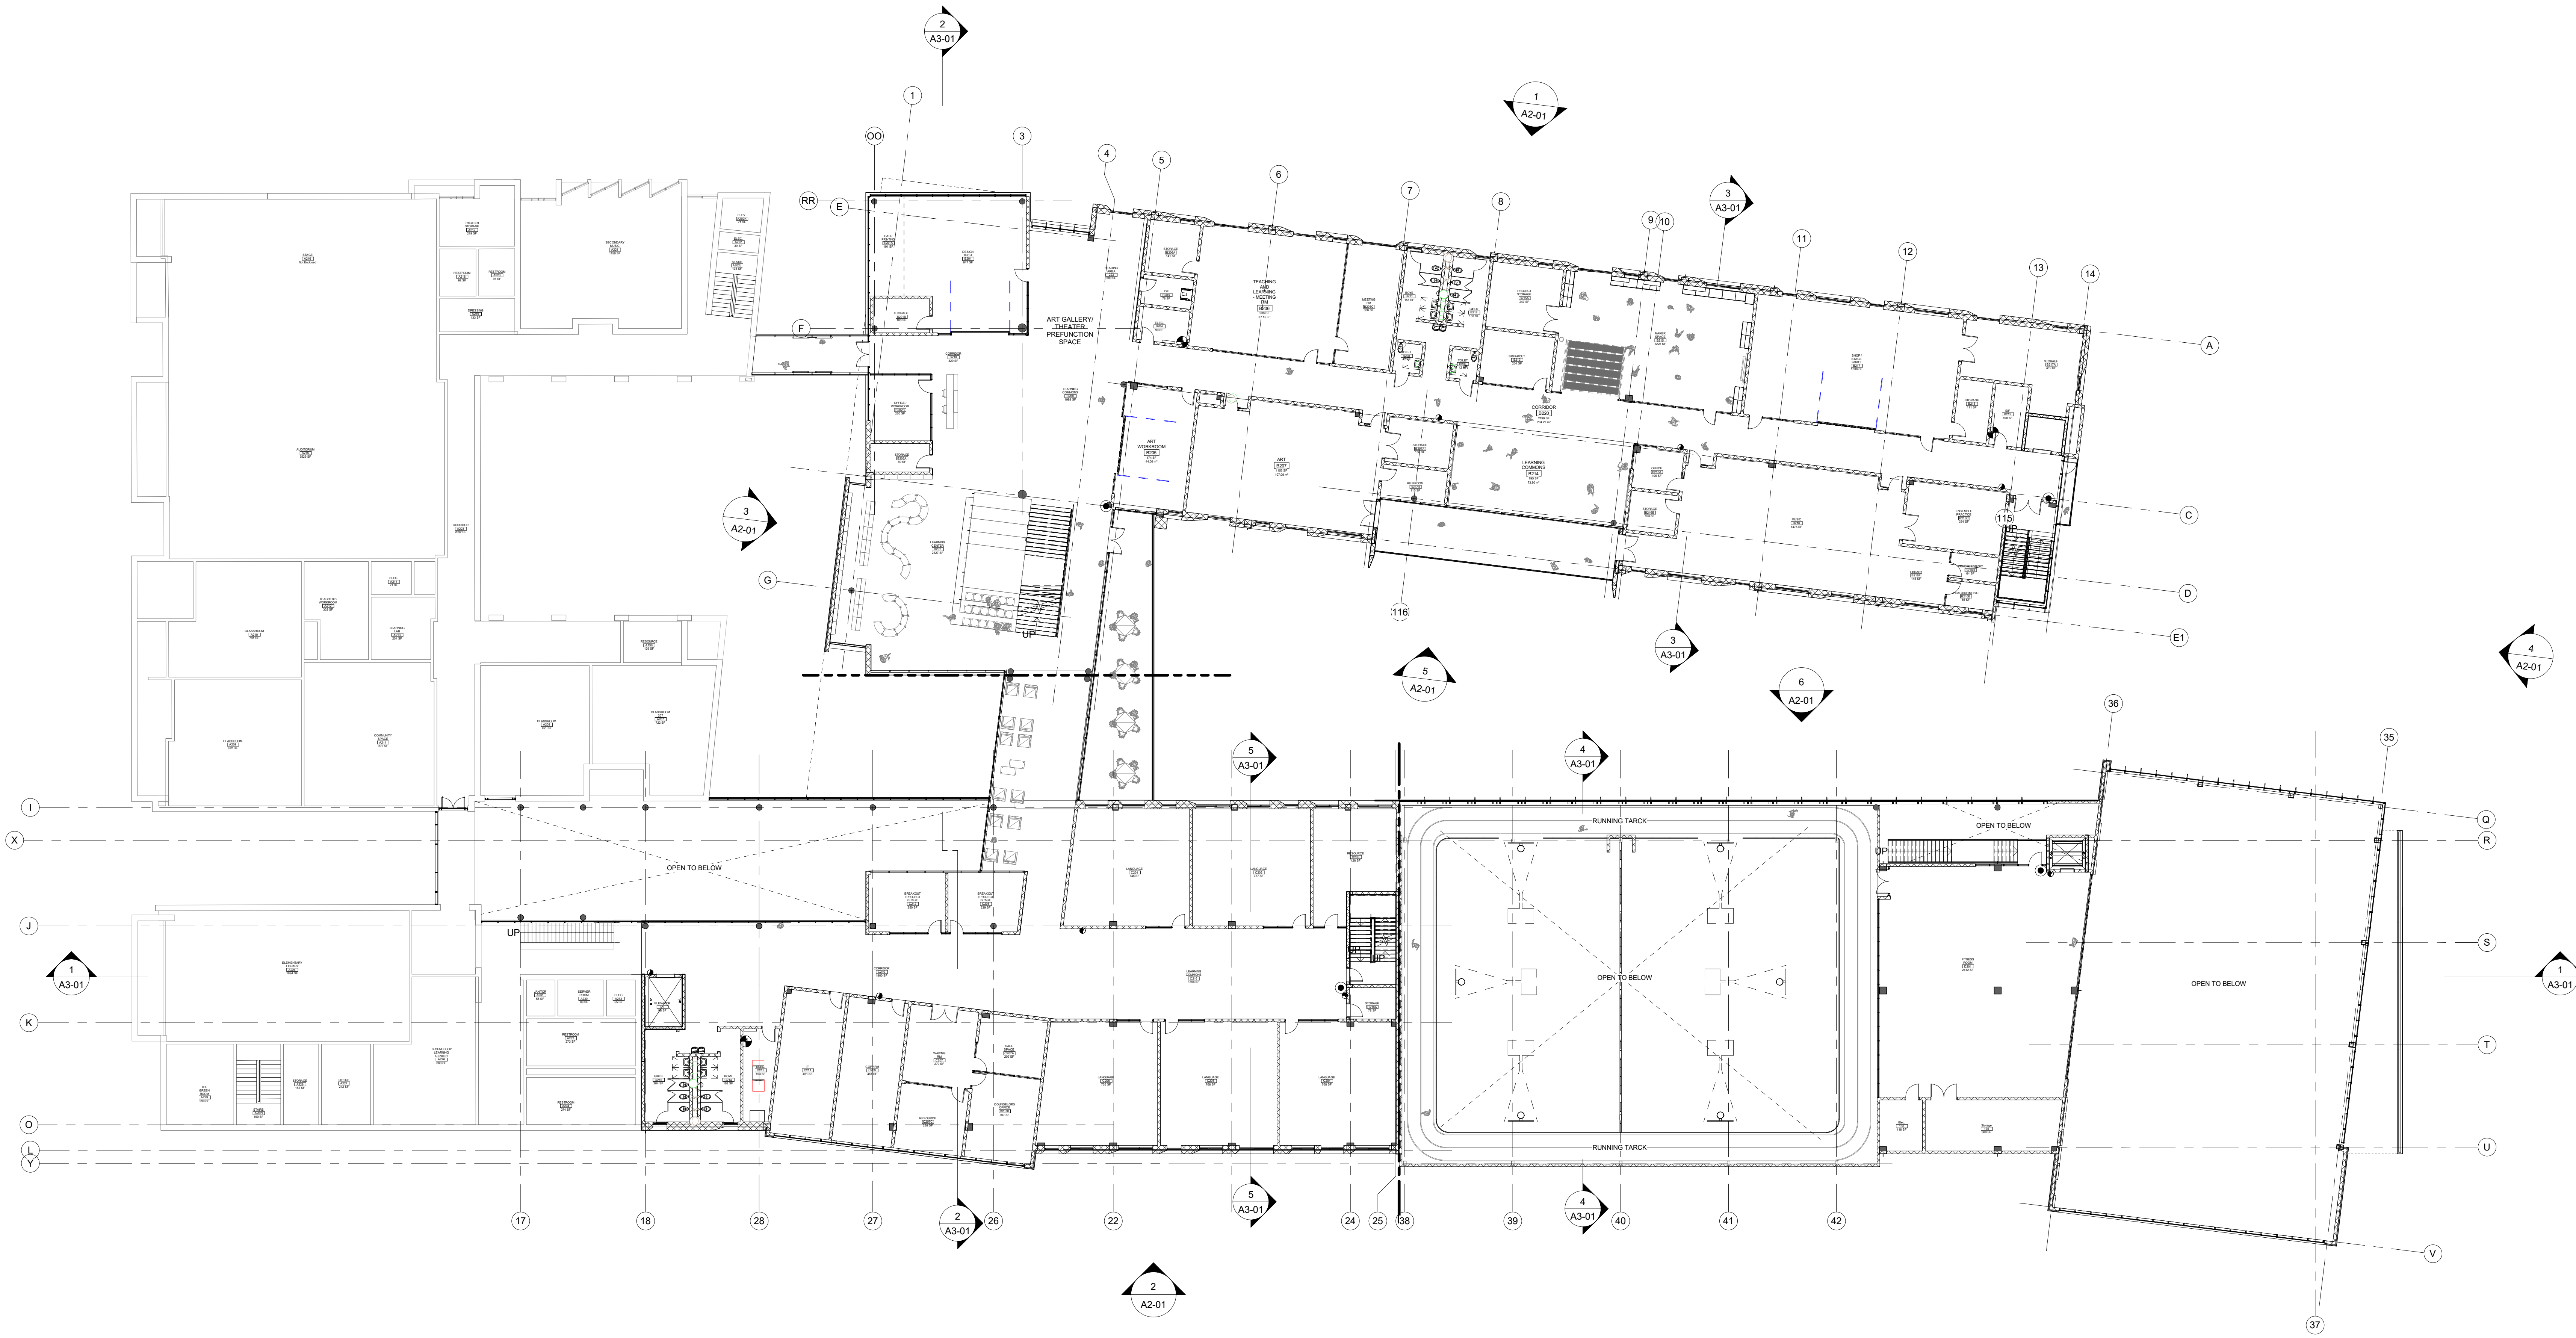


1 SECOND FLOOR PLAN
A1-02 1 : 200

AMERICAN COOPERATIVE SCHOOL OF TUNIS

ACST-SECONDARY SCHOOL

CITE TAEIB M'HIRI, BP 150 2045 LAOUINA,
TUNIS, TUNISIA

ID	DATE	DESCRIPTION
----	------	-------------

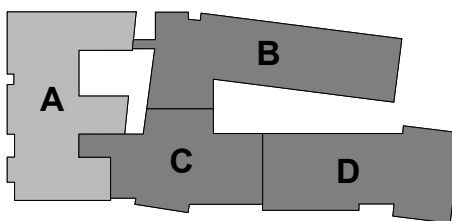

KEY PLAN
NO SCALE


DRAWN BY: NM/DW
CHECKED BY: FJ/RA

OVERALL THIRD
FLOOR PLAN

20220204


23 June 2023

A1-03

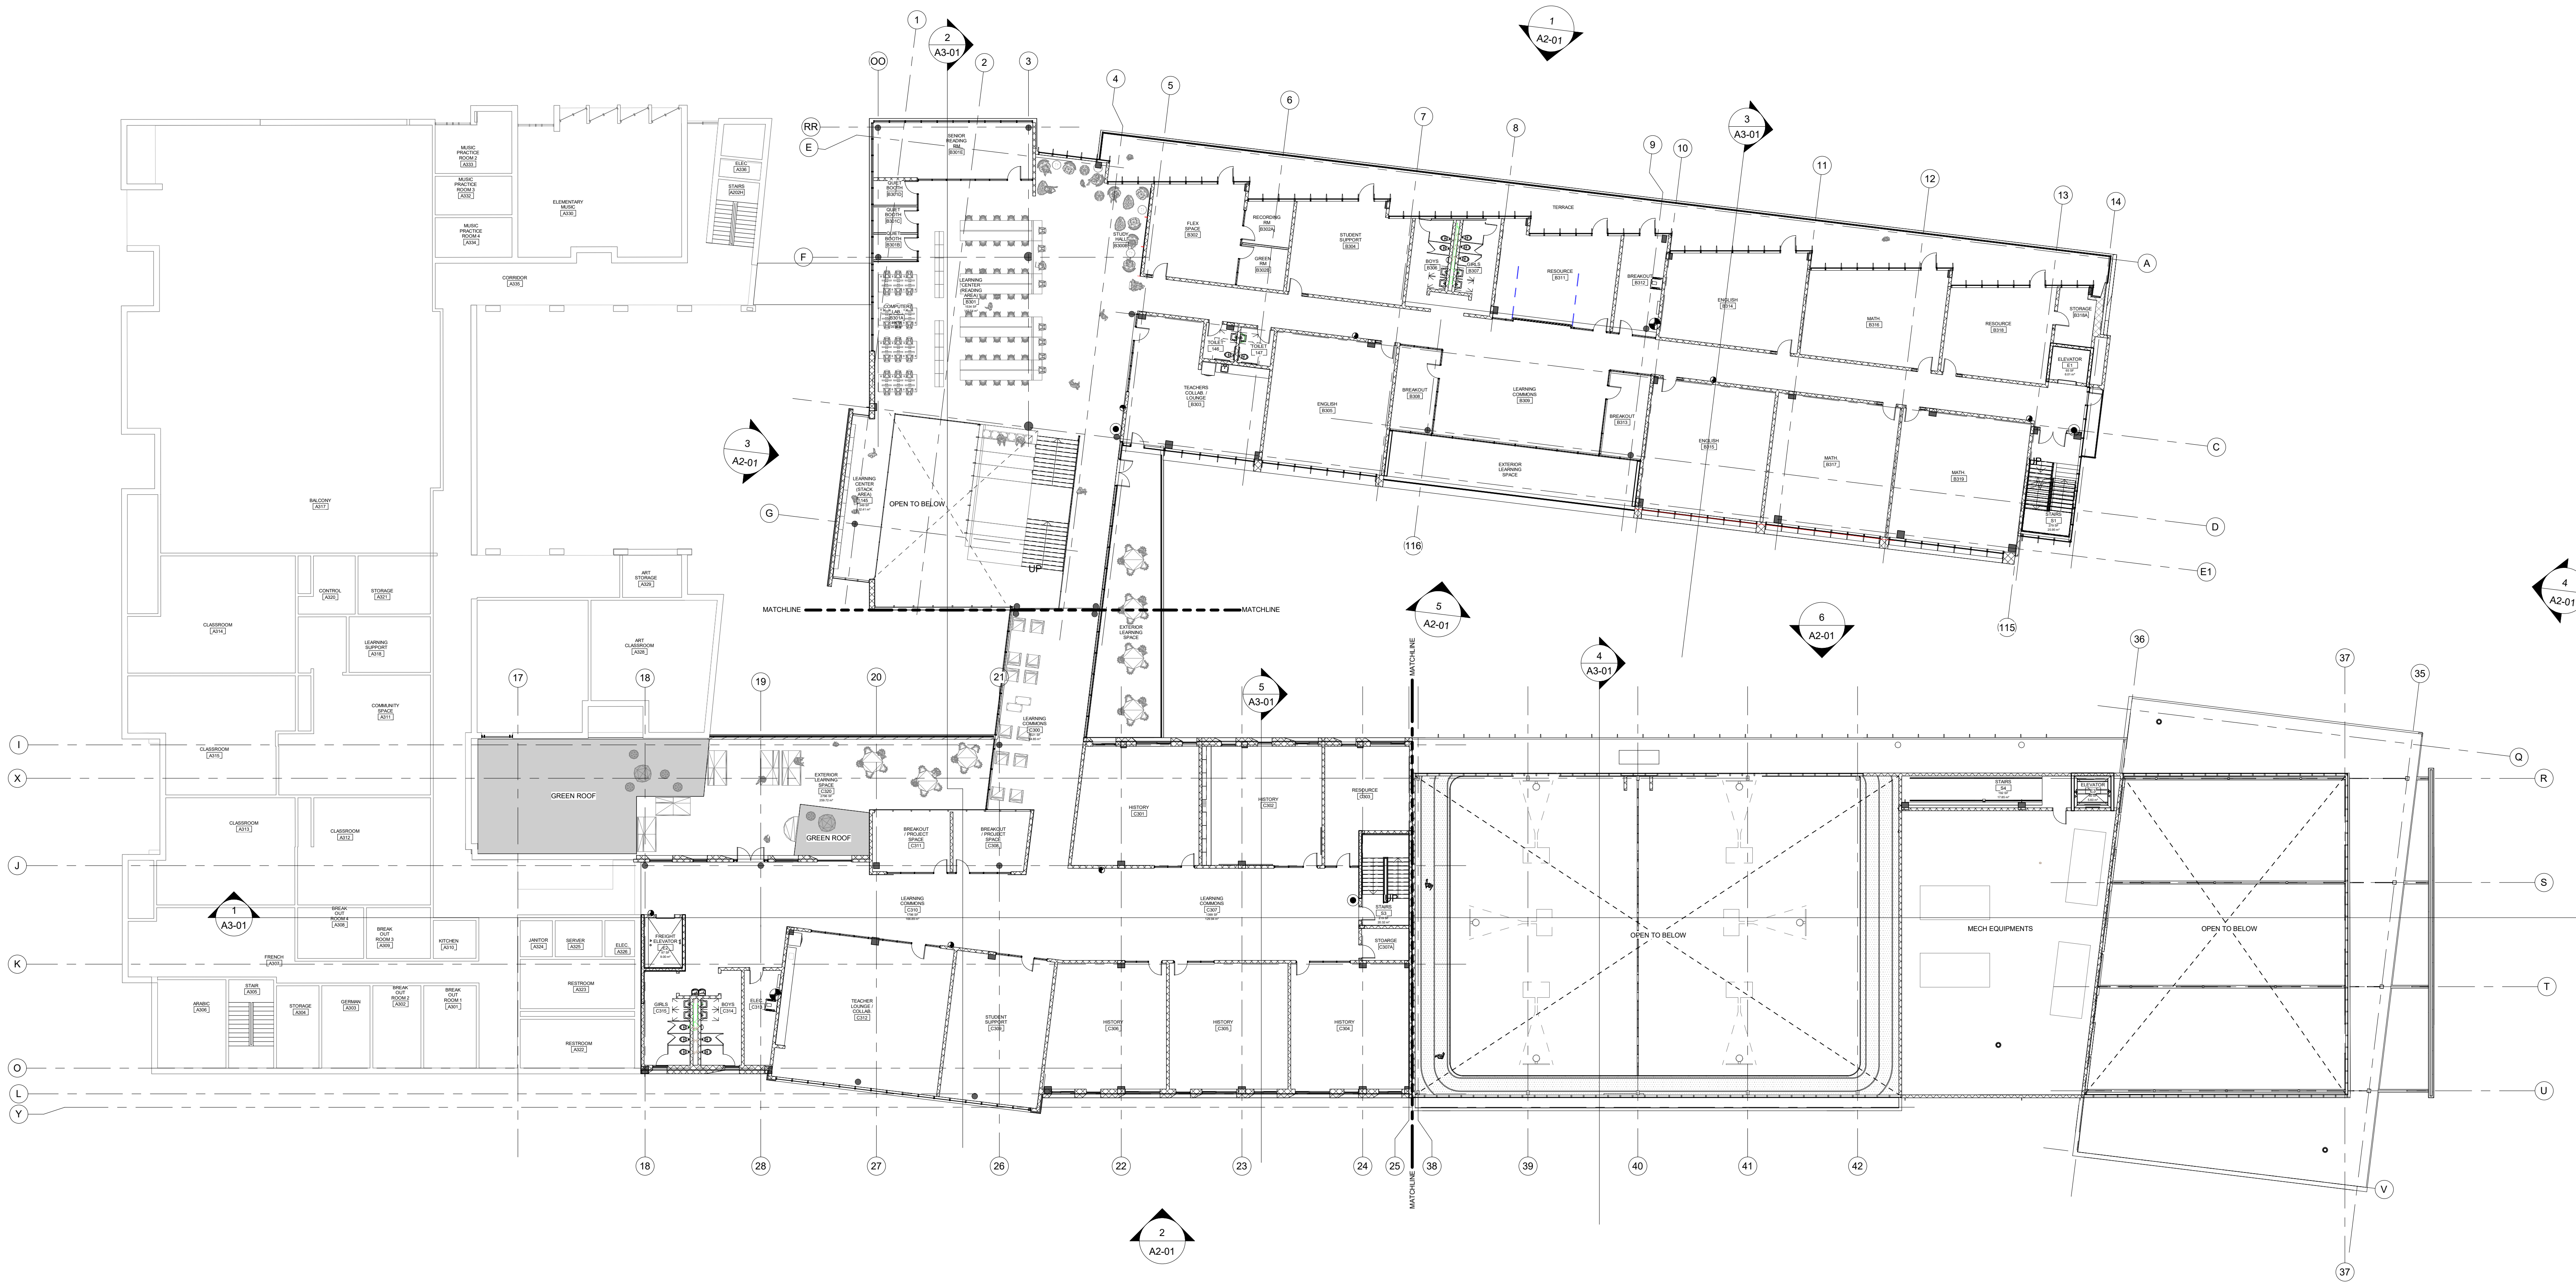

1
A1-03
THIRD FLOOR PLAN
1 : 200

C:\Users\pizar\Documents\20204-ACST_1maddoul\1v1
202203 12:59:24.pdf

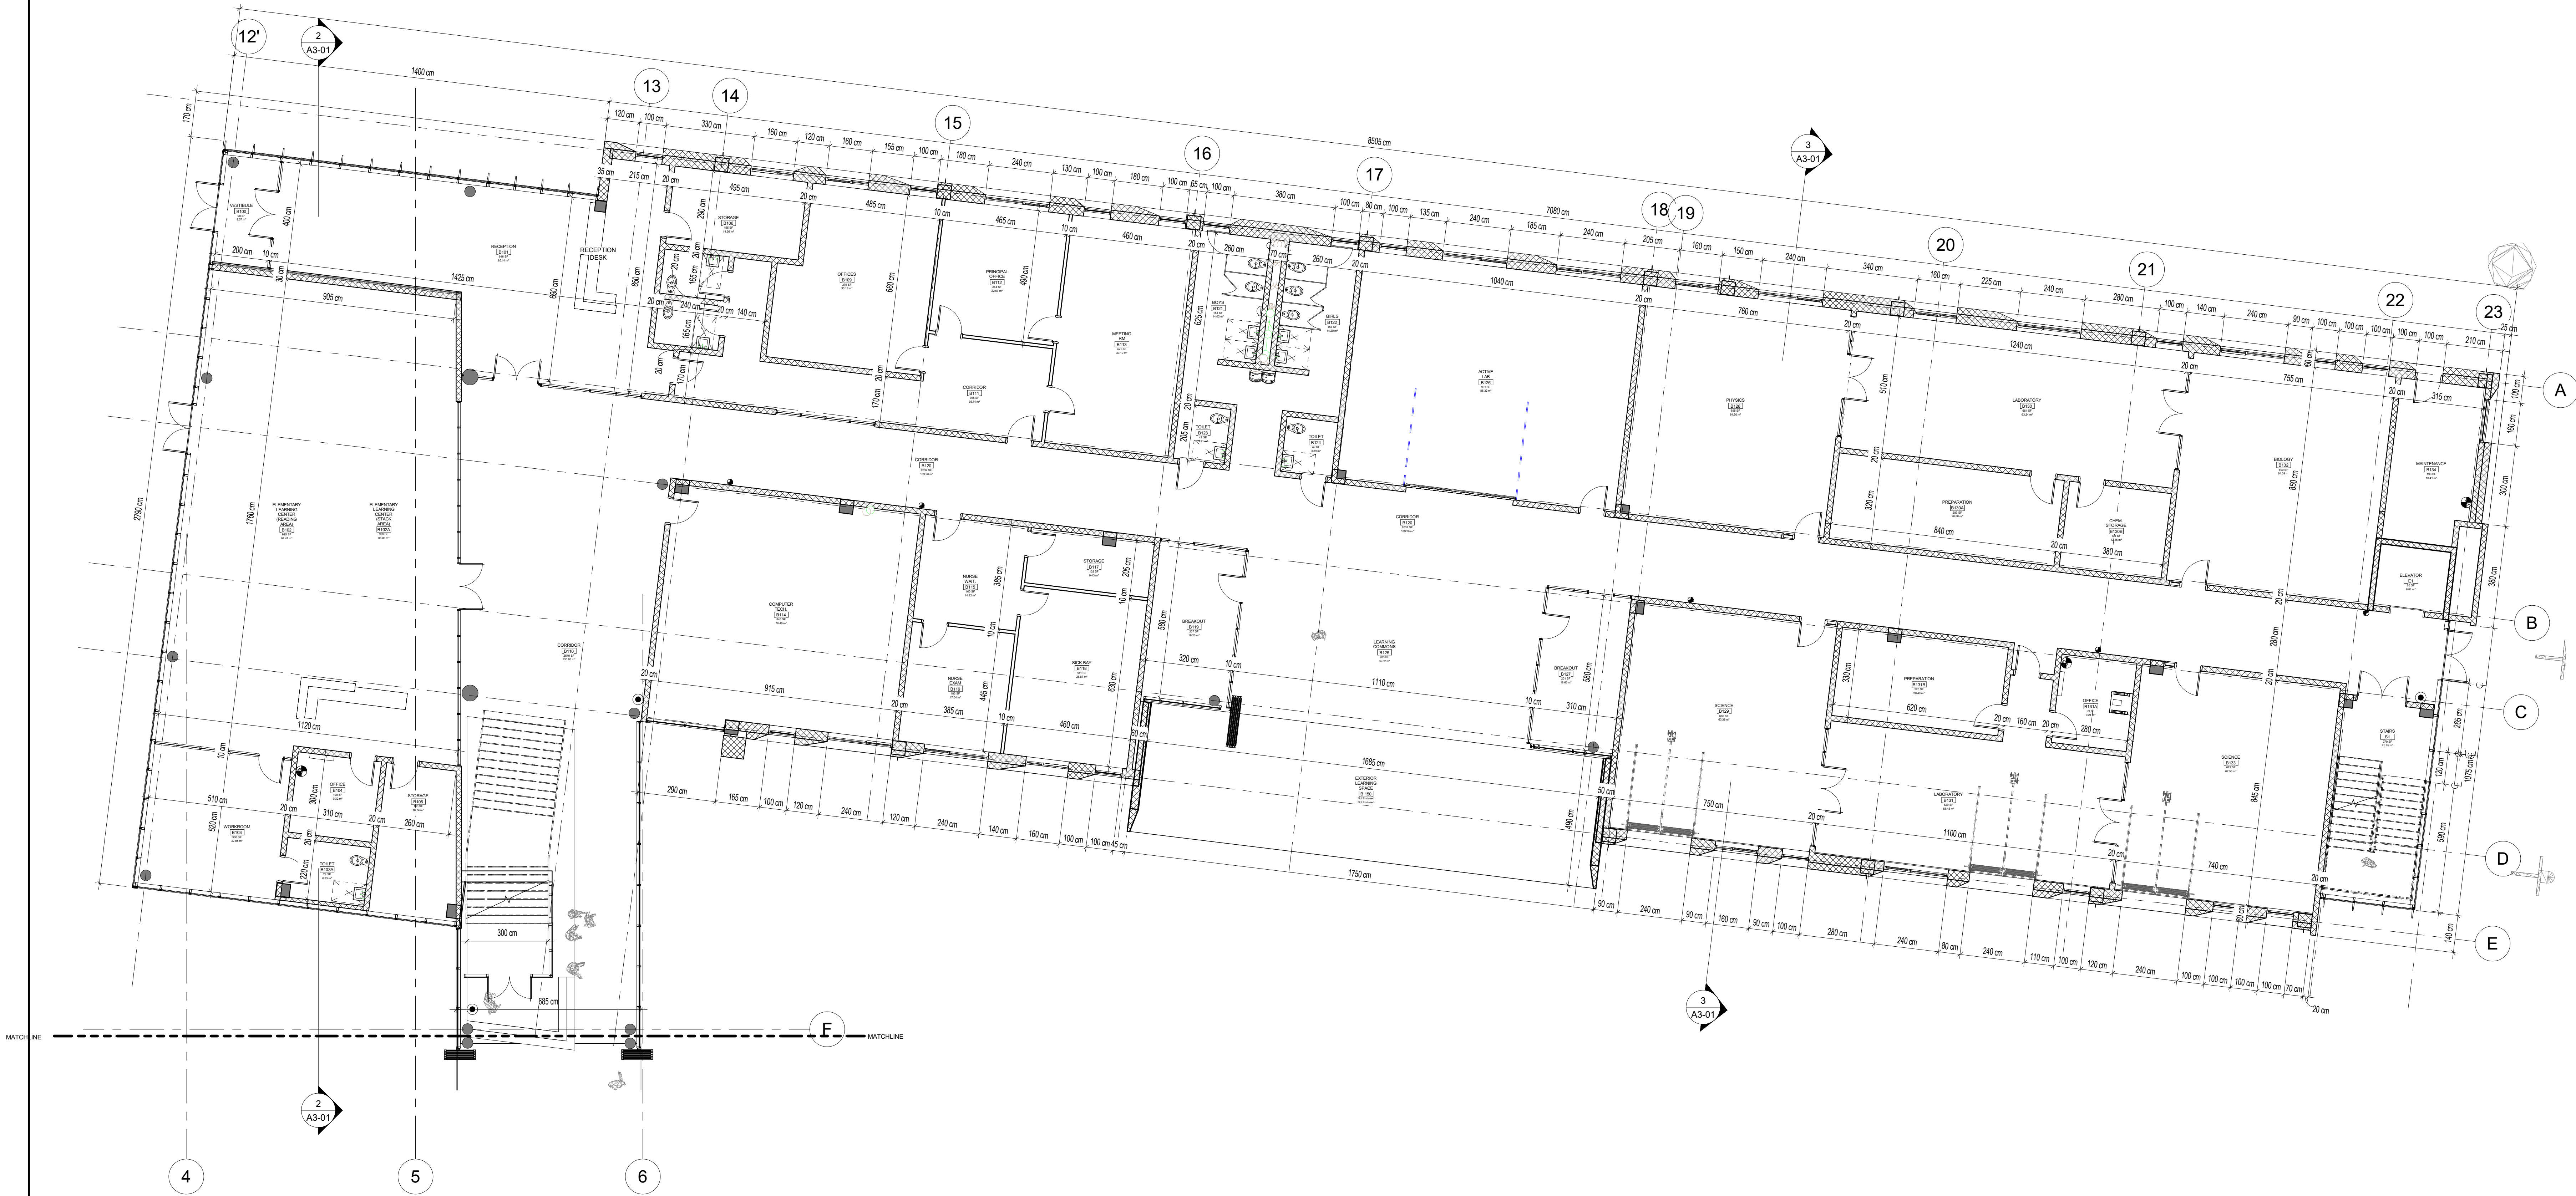


1 FIRST FLOOR PLAN
A1-04 1 : 100

AMERICAN COOPERATIVE SCHOOL OF TUNIS
ACST-SECONDARY SCHOOL

CITE TAEIB M'HIRI, BP 150 2045 LAQUINA,
TUNIS, TUNISIA

ID	DATE	DESCRIPTION

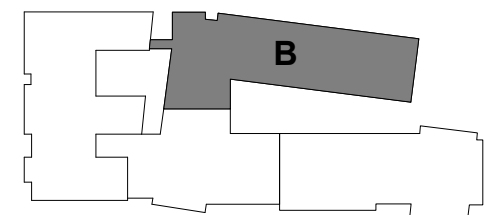

KEY PLAN
NO SCALE
DRAWN BY: NM/DW
CHECKED BY: FJ/RA
FIRST FLOOR
NORTH WING

2022034 23 June 2023

A1-04

This drawing is the property of Smith Sinnett Architecture, P.A. The reproduction or use of this property without the written consent of the firm is prohibited. All copies of this drawing are the property of Smith Sinnett Architecture, P.A. and shall remain the property of the firm. This drawing is not to be used for any other project without the written consent of the firm. Smith Sinnett Architecture, P.A. 2022
THIS DRAWING IS CONSIDERED TO BE PRINTED ON A 24" X 36" SHEET



SCHEMATIC DESIGN

This drawing and the design shown is the property of South Sinnott Architecture, P.A. The reproduction or use of this property without the written consent of the Architect is prohibited. Any infringement of the ownership rights will be subject to legal action. All copies of this drawing must be returned to the Architect at the completion of the contract.

completion of the contract.

THIS DRAWING IS FORMATTED TO
 BE PUBLISHED IN THE JOURNAL OF THE
 AMERICAN SOCIETY OF MECHANICAL ENGINEERS

CITE TAEIB M'HIRI, BP 150 2045 LAOUINA,
TUNIS, TUNISIA

ID	DATE	DESCRIPTION
----	------	-------------



CHECKED BY: FJ/R

FIRST FLOOR -
ATHLETIC WING

23 June 2023

A1-06



Smith Sinnott Architecture, P.A. 2022

CITE TAEIB M'HIRI, BP 150 2045 LAOUINA,
TUNIS TUNISIA

ID	DATE	DESCRIPTION
----	------	-------------




CHECKED BY: FJ/R

23 June 2017



C:\Users\maddou\Documents\202204-ACST_maddou\1.dwg
202205 12:59:11 PM

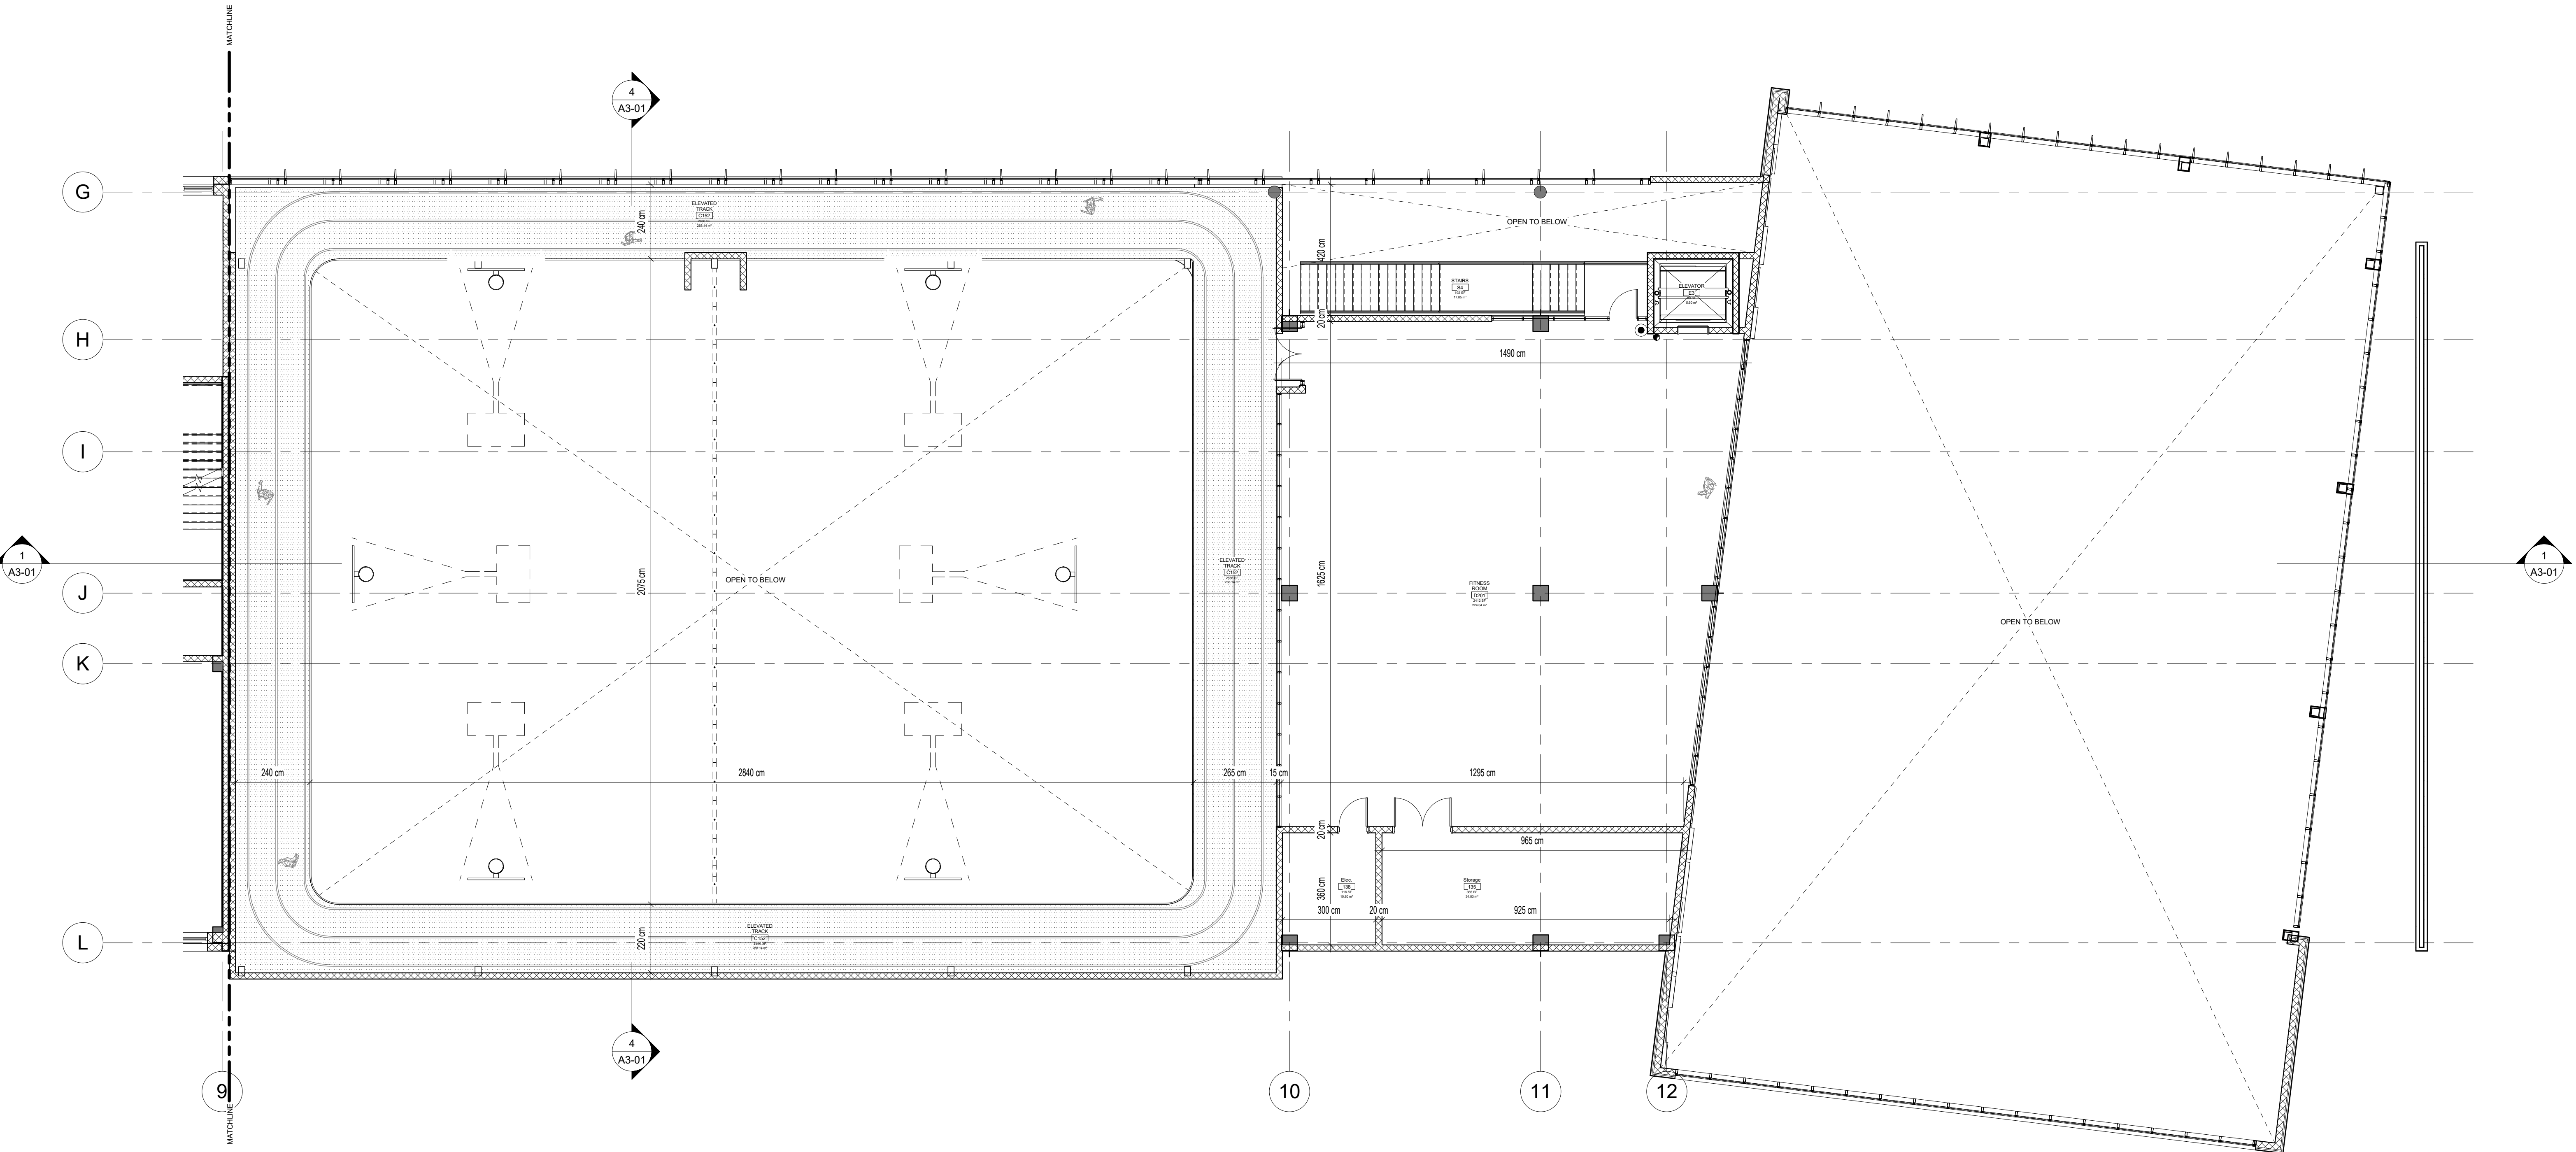


1
A1-09 SECOND FLOOR PLAN
1 : 100

AMERICAN COOPERATIVE SCHOOL OF TUNIS

ACST-SECONDARY SCHOOL

CITE TAEIB M'HIRI, BP 150 2045 LAQUINA,
TUNIS, TUNISIA

ID	DATE	DESCRIPTION

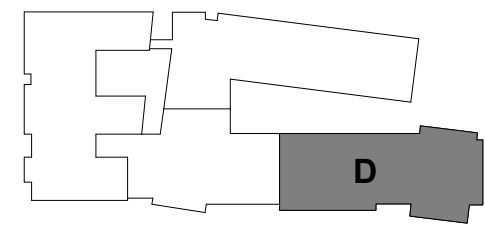

KEY PLAN
NO SCALE
DRAWN BY: NM/DW
CHECKED BY: FJ/RA
SECOND FLOOR -
ATHLETIC WING

2022034 23 June 2023


A1-09

This drawing is the property of Smith Sinnett Architecture, P.A. The reproduction or use of this property without the written consent of the architect is prohibited. All copies of this drawing are to be made in accordance with the completion of the contract.

Smith Sinnett Architecture, P.A. 2022

THIS DRAWING IS CONSIDERED TO BE PRINTED ON A 24" X 36" SHEET

C:\Users\farid\Documents\202204-ACST_maddouh\1\17/2023 11:37:29 AM

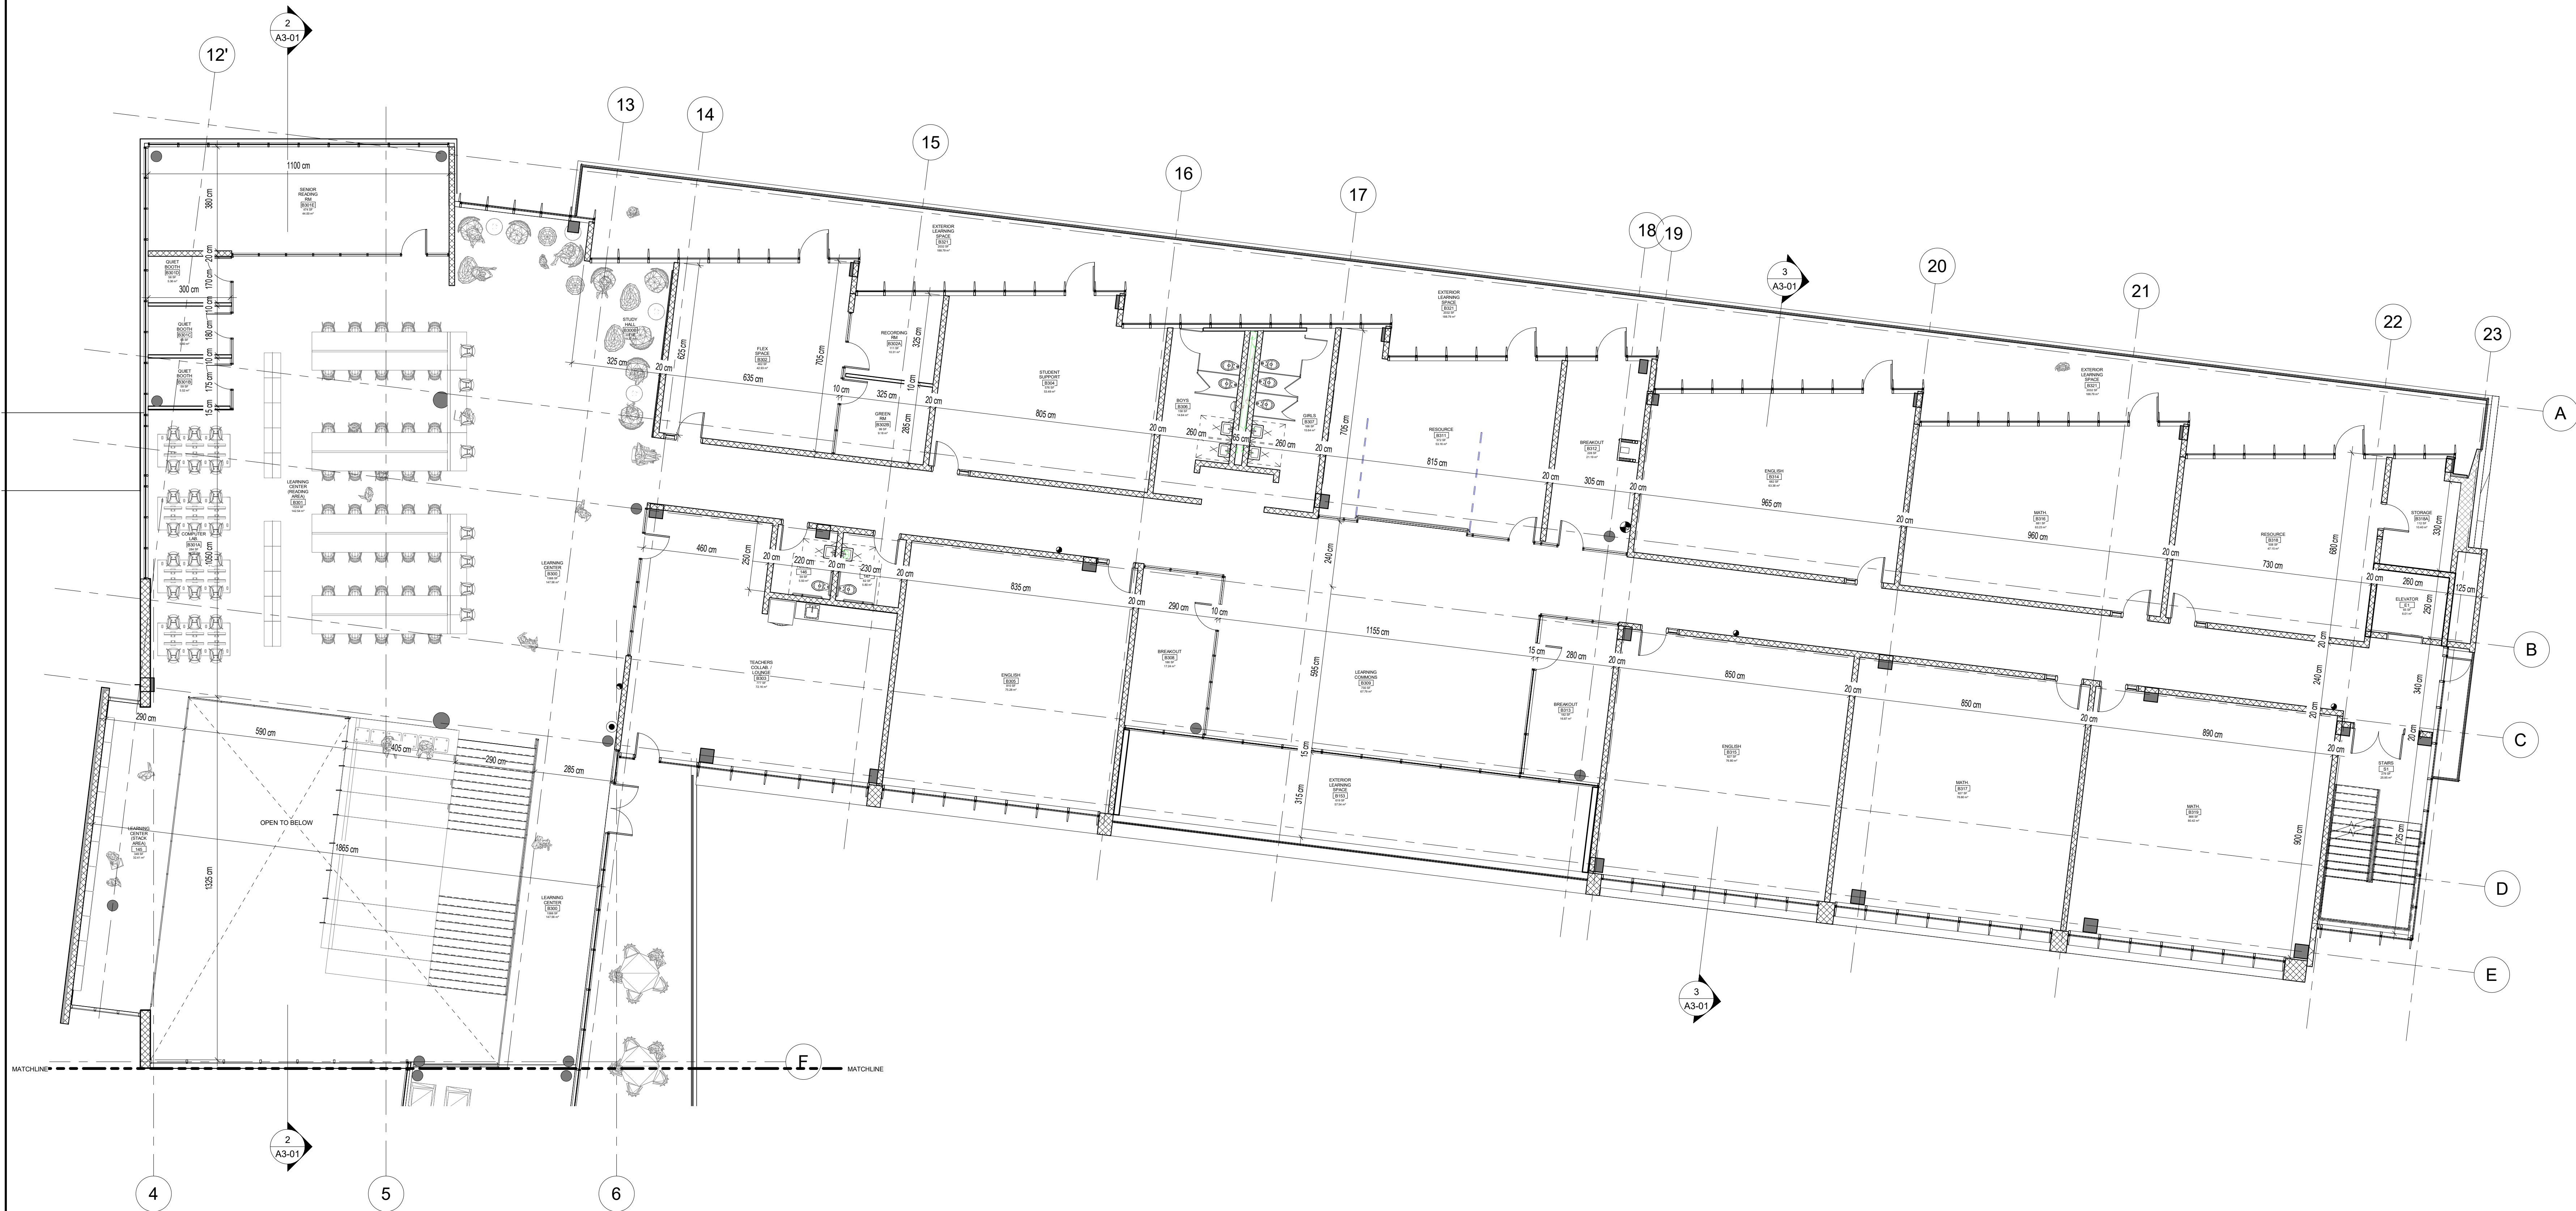

1 THIRD FLOOR PLAN
A1-10 1 : 100

AMERICAN COOPERATIVE SCHOOL OF TUNIS

ACST-SECONDARY SCHOOL

CITE TAEIB M'HIRI, BP 150 2045 LAQUINA,
TUNIS, TUNISIA

ID	DATE	DESCRIPTION
----	------	-------------

KEY PLAN
NO SCALE

DRAWN BY: NM/DW
CHECKED BY: FJ/RA

THIRD FLOOR -
NORTH WING

2022034 23 June 2023

A1-10

smith
sinnett
ARCHITECTURE

T 919 781 8582
F 919 781 3879
4600 Lake Boone Trail
Suite 205
Raleigh, NC 27607
info@smithsinnett.com

ARCHITECTURAL BOARD
CERT. NO. 00172
REVIEW ONLY
NOT FOR CONSTRUCTION
SCHEMATIC DESIGN

This drawing is the property of Smith Sinnett Architecture, P.A. The reproduction or use of this drawing without the written consent of the architect is prohibited. All copies of this drawing are to be submitted to the architect for review and approval. Smith Sinnett Architecture, P.A. 2022
THIS DRAWING IS CONSIDERED TO BE PRINTED ON A 24" X 36" SHEET


C:\Users\jfarid\Documents\202204-ACST_maddouf.rvt
07/2023 13:37:27 AM

1
A1-11
THIRD FLOOR PLAN
1 : 100



AMERICAN COOPERATIVE SCHOOL OF TUNIS
ACST-SECONDARY SCHOOL

CITE TAEIB M'HIRI, BP 150 2045 LAQUINA,
TUNIS, TUNISIA

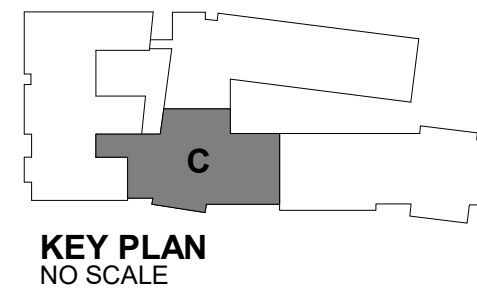


KEY PLAN
NO SCALE
DRAWN BY: NM/DW
CHECKED BY: FJ/RA
THIRD FLOOR -
SOUTH WING

2022034 23 June 2023

A1-11


This drawing is the property of Smith Sinnett Architecture, P.A. The reproduction or use of this drawing without the written consent of the architect is prohibited. All copies of this drawing are subject to the terms and conditions of the contract. Smith Sinnett Architecture, P.A. 2022
THIS DRAWING IS CONSIDERED TO BE PRINTED ON A 24" X 36" SHEET

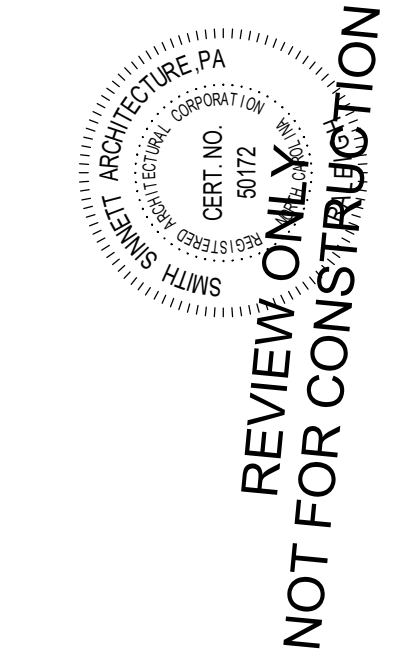

REVIEW ONLY
NOT FOR CONSTRUCTION
SCHEMATIC DESIGN

smith
sinnett
ARCHITECTURE

T 919 781 8582
F 919 781 3979
4600 Lake Boone Trail
Suite 205
Raleigh, NC 27607
info@smithsinnett.com

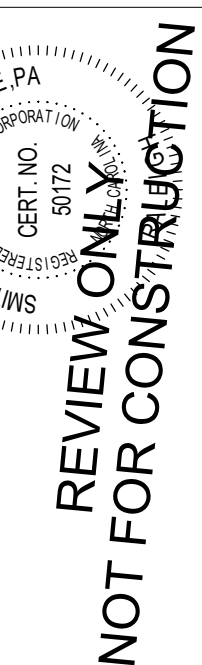

SCHEMATIC DESIGN

This drawing and the design shown is the property of Smith Smittell Architecture, P.A. The reproduction or use of this property without the written consent of the Architect is prohibited. Any infringement of the ownership rights will be subject to legal action. All copies of this drawing must be returned to the Architect at the completion of the contract.

completion of the contract.

THIS DRAWING IS FORMATTED TO

**CITE TAEIB M'HIRI, BP 150 2045 LAOUINA,
TUNIS, TUNISIA**

ID	DATE	DESCRIPTION
----	------	-------------



CHECKED BY: FJ/R

THIRD FLOOR -
ATHLETIC WING

23 June 20

A1-12

