


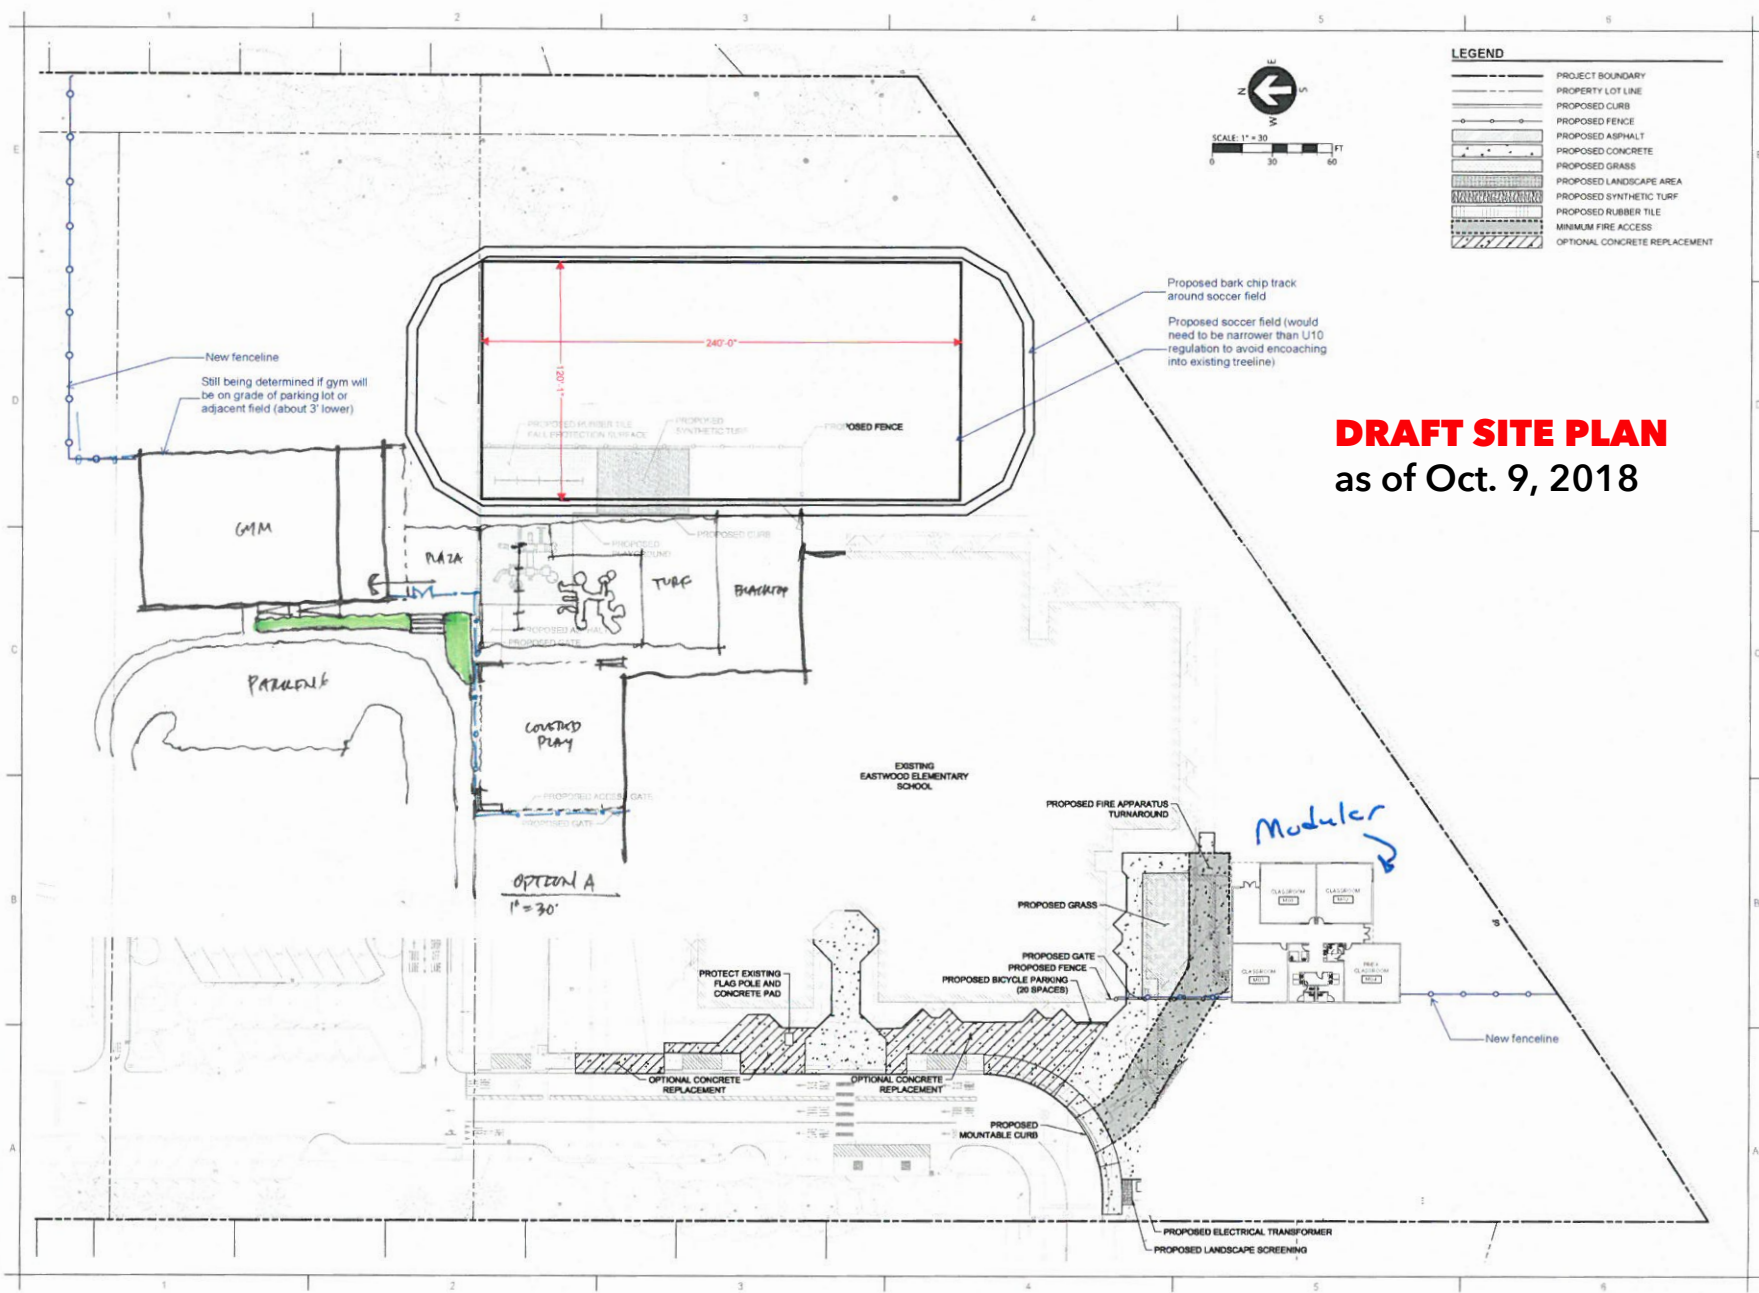

DRAFT SITE PLAN
as of Oct. 9, 2018

mahlum

71 COLUMBIA | FLOOR 4
SEATTLE WA 98104
(206) 441-4151 OFFICE
(206) 441-0478 FAX

1231 NW HOYT | SUITE 102
PORTLAND OR 97209
(503) 224-4032 OFFICE
(503) 274-0918 FAX

MAHLUM ARCHITECTS INC.

3J CONSULTING
CIVIL ENGINEERING
WATER RESOURCES
COMMUNITY PLANNING
5075 SW GARDEN DRIVE, SUITE 150 BEAVERTON, OR 97005

FOR REFERENCE
ONLY


HILLSBORO SCHOOL DISTRICT

EASTWOOD ELEMENTARY
SCHOOL RENOVATION & GYM
ADDITION
2100 NE LINCOLN ST
HILLSBORO, OR 97124

MARK	DATE	DESCRIPTION
ISSUE DATE:	9/28/2018	
ISSUE:	SCHEMATIC DESIGN	

PROJECT NO.: 2018905
DRAWN BY: KDO
CHECKED BY: BKT
DATE: 9/28/2018
SITE PLAN

C100

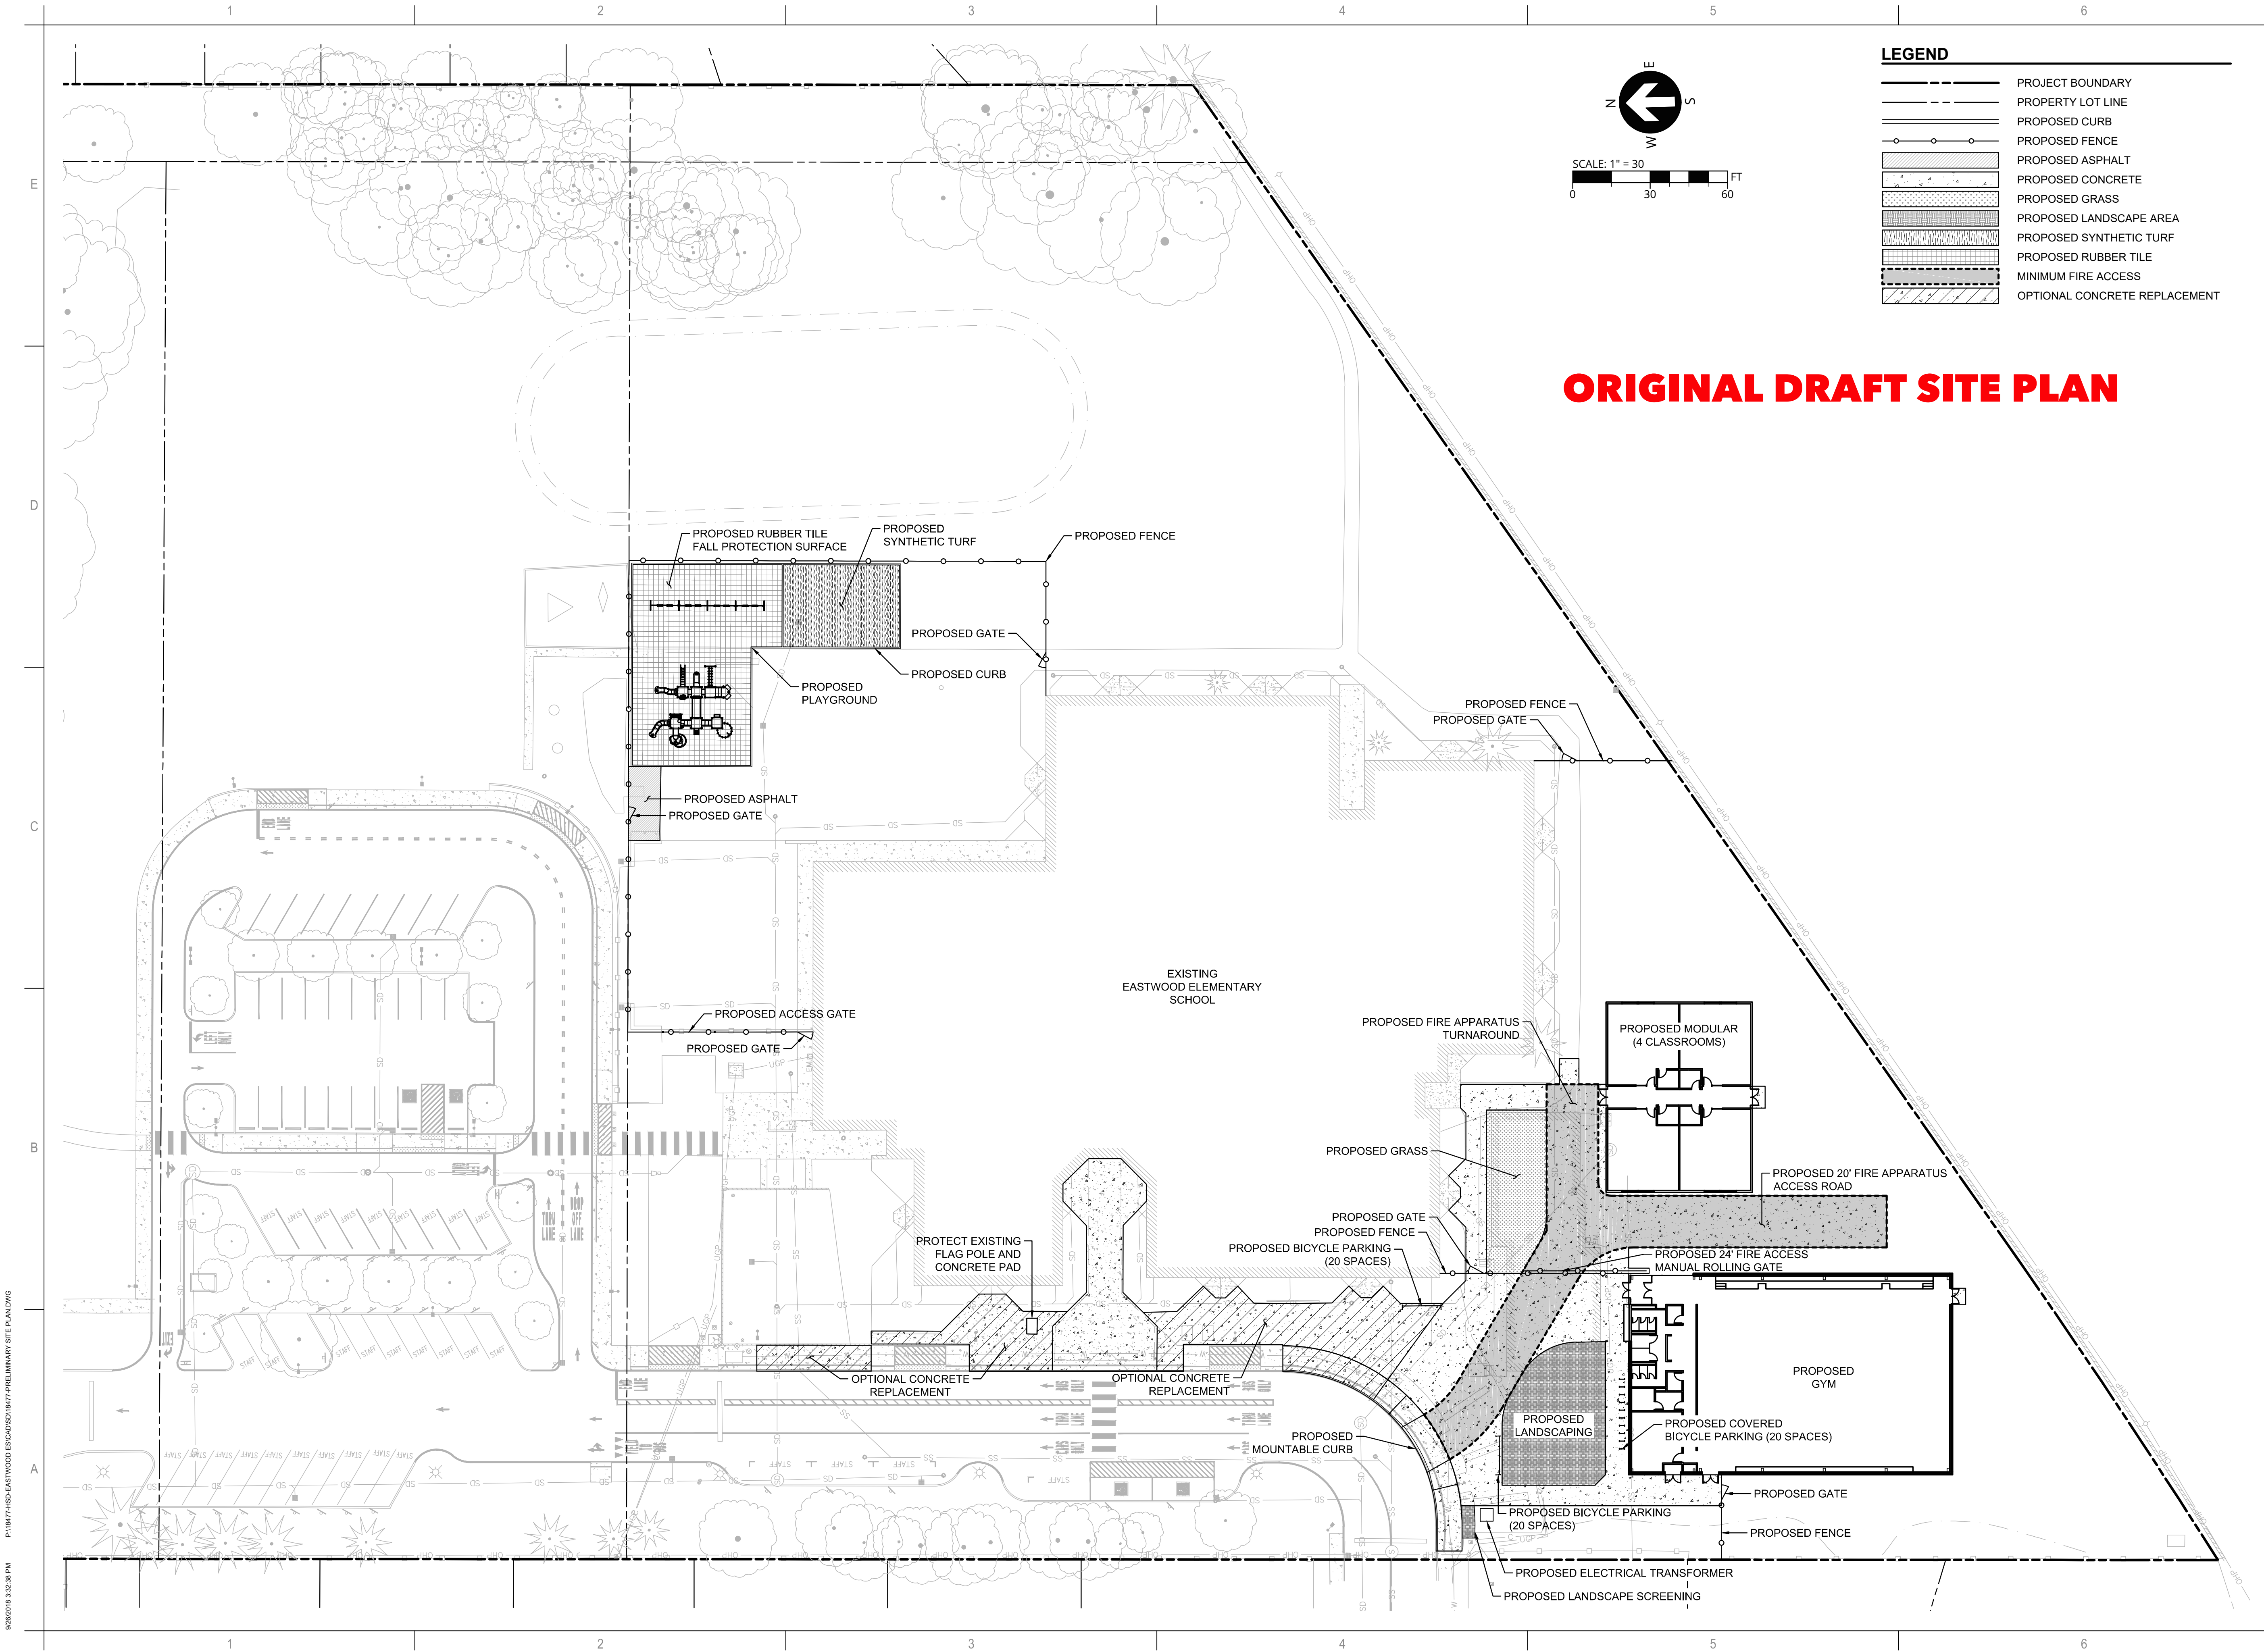

ORIGINAL DRAFT SITE PLAN

mahlum

71 COLUMBIA | FLOOR 4
SEATTLE WA 98104
(206) 441-4151 OFFICE
(206) 441-0478 FAX

1231 NW HOYT | SUITE 102
PORTLAND OR 97209
(503) 224-4032 OFFICE
(503) 224-0918 FAX

MAHLUM ARCHITECTS INC

3J CONSULTING
CIVIL ENGINEERING
WATER RESOURCES
COMMUNITY PLANNING
5075 SW GRIFFITH DRIVE, SUITE 150; BEAVERTON, OR 97005

FOR REFERENCE
ONLY

HILLSBORO SCHOOL DISTRICT

EASTWOOD ELEMENTARY
SCHOOL RENOVATION & GYM
ADDITION
2100 NE LINCOLN ST
HILLSBORO, OR 97124

MARK	DATE	DESCRIPTION
ISSUE DATE:	9/26/2018	
ISSUE:	SCHEMATIC DESIGN	
PROJECT NO:	2018905	
DRAWN BY:	KDO	
CHECKED BY:	BKF	
COPYRIGHT MAHLUM ARCHITECTS, INC. 2011 ORIGINAL SHEET SIZE 27"x34"		
SITE PLAN		

C100

P:\1847-HSD-EASTWOOD ESC\0818477-PRELIMINARY SITE PLANDWG
9/26/2018 3:32:38 PM