


ISSUED FOR

A	11/15/18	ISSUED FOR PRICING
B	11/20/18	ISSUED FOR ADDENDA

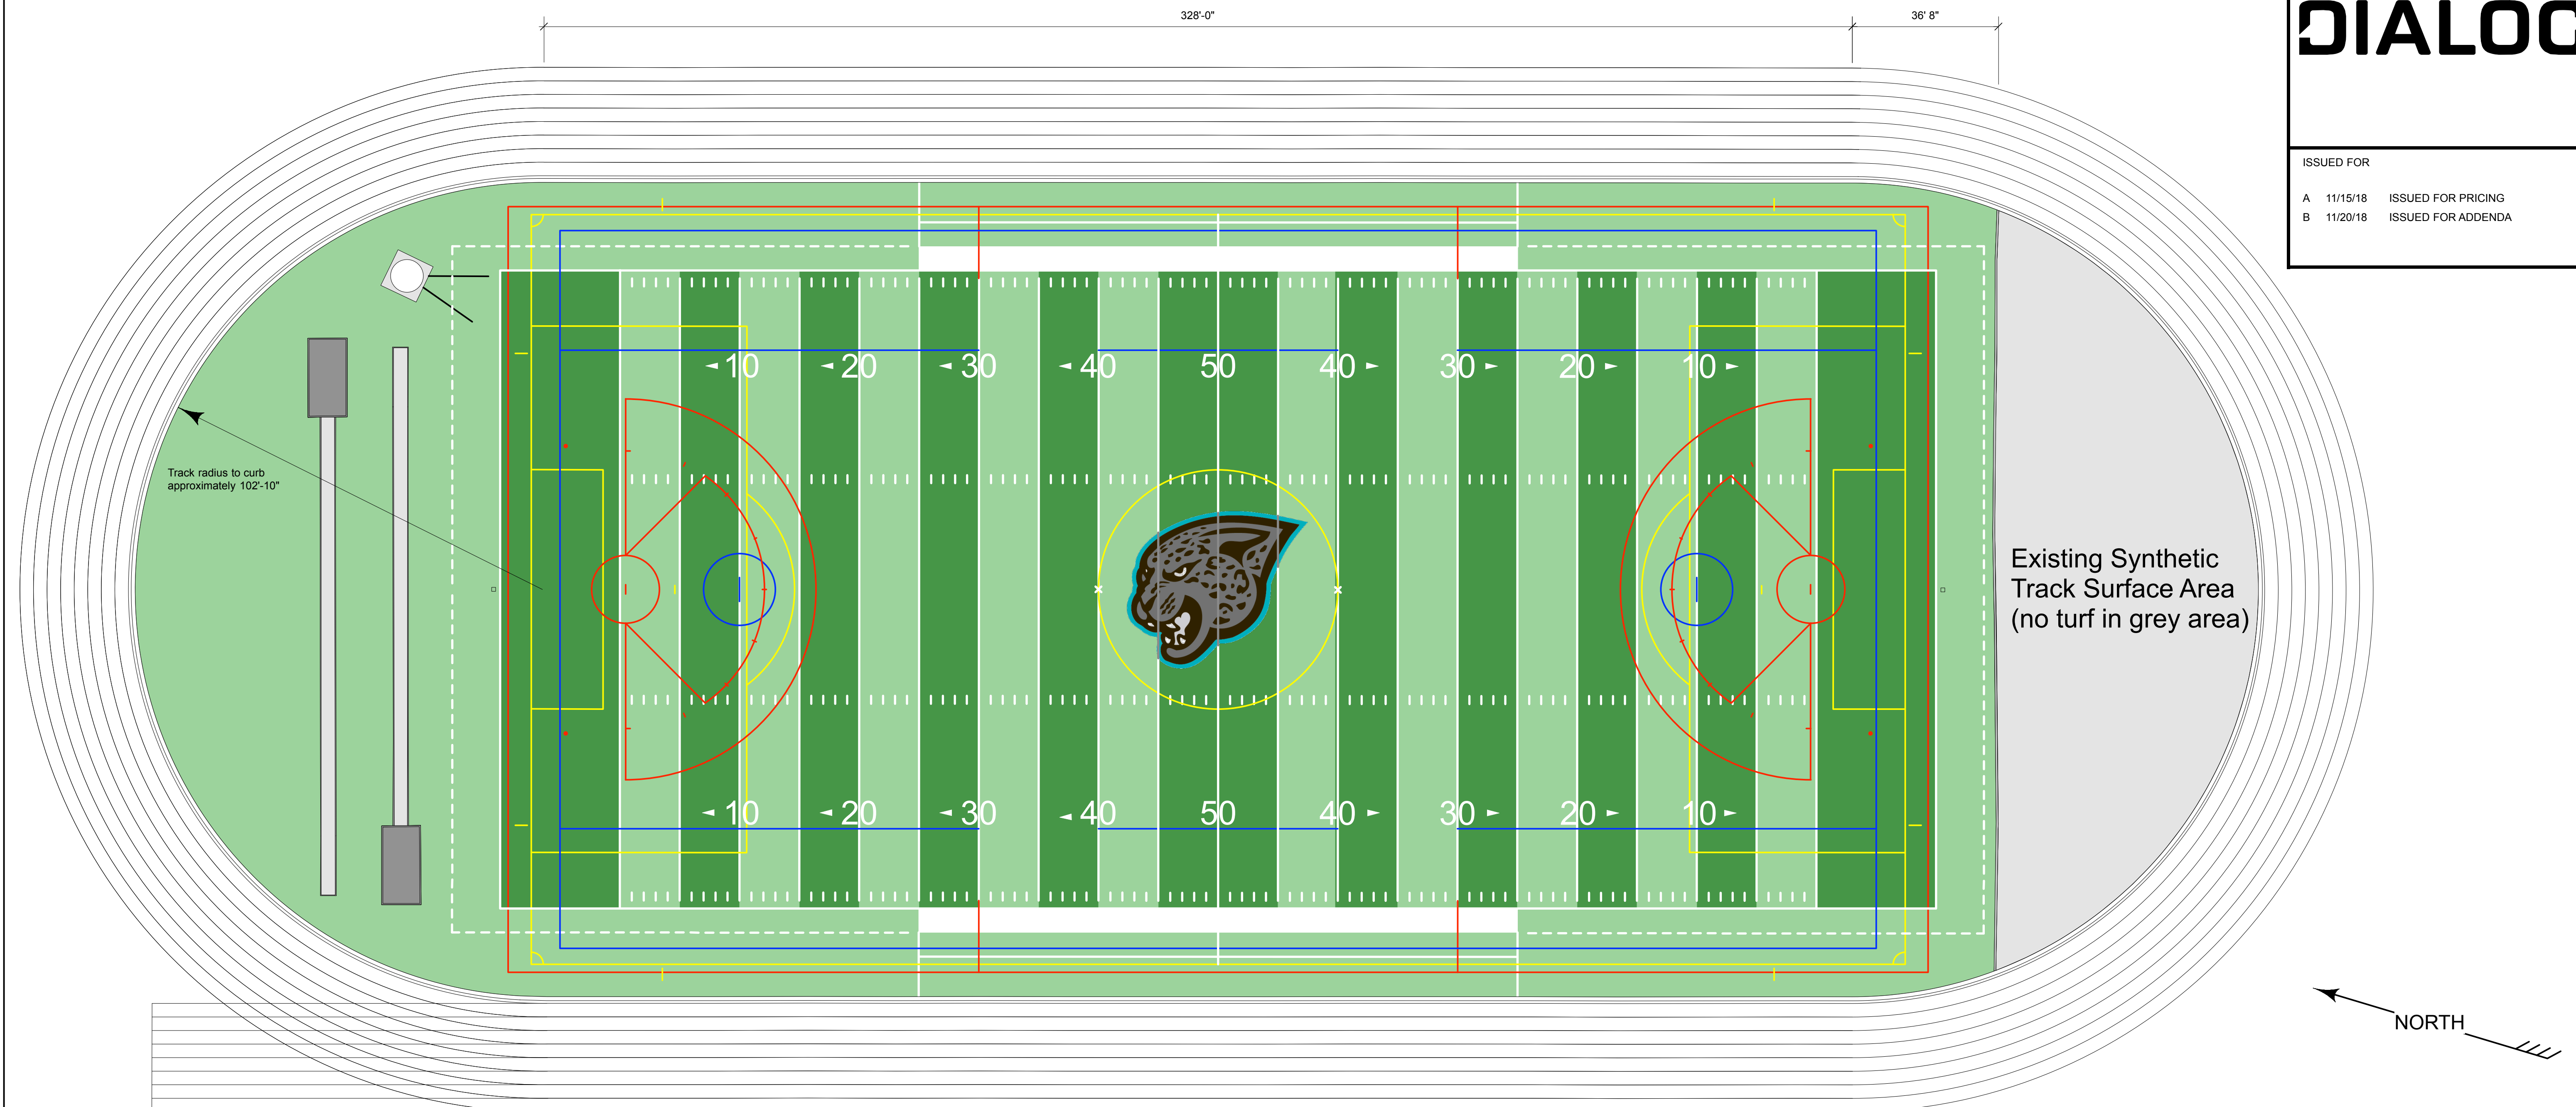

GAME LINES AND EVENT MARKINGS NOTES

- All game lines to NFHS standards, except for the womens' lacrosse field which is to be 356 feet by 192 feet (with 10 yards between the goal line and the endline) and the soccer field which is to be 344'-6" by 188 feet.
- The required game lines are for football, soccer, and mens' and womens' field lacrosse. Not all required game lines are shown on the above field plan. Consult NFHS standards.
- Football lines are to be white, soccer lines are to be yellow, mens' lacrosse lines are to be blue, and womens' lacrosse lines are to be red.
- Football sidelines and endlines are to be 12" wide and football goal lines are to be 8" wide.
- Womens' lacrosse lines go over top of mens' lacrosse lines, mens' and womens' lacross lines go over top of soccer lines, and all lines go over football lines, except for the following exceptions which are to be placed above all other lines. Football kick-off mark, Football numbers, mens' lacrosse goal line, soccer referee marks, soccer goal post black placement marks, and center field logo.
- All fields are to be centered between the existing football goal posts and on center of the existing goal posts.
- Soccer referee marks are to be placed adjacent to the end lines and the side lines.
- Below the goal markings (6" diameter dots) are to be placed behind the womens' field lacross goal lines.
- The edges of the center field school logo are to be within 6' from the soccer circle edges except for the pointed tuft part of the logo.
- Where the center field line and the two 45 yard lines cross over the logo, the line color is to change from white to gray.
- Install discus sector lines (2" wide) for a distance of 15' past the edge of the discus pad. Confirm with the Client the centre line direction for the sector lines before installing. Lines to be black in color. Measured from the center of the circle and along the paths of both sector lines and the path of the center line, place 3" square markers at distances of 30 metres, 50 metres, 70 metres, and 90 metres (12 marks in total).

SYNTHETIC TURF CONSULTANT
DIALOG BC ARCHITECTURE ENGINEERING
INTERIOR DESIGN PLANNING INC.
406 - 611 ALEXANDER STREET
VANCOUVER, BC V6A 1E1
Tel: (604) 255-1169 Fax: (604) 255-1790
design@designdialog.ca

Contractor to verify all field dimensions on site prior to calculating the synthetic turf area and submitting pricing. Non-confirmed area estimate = 89,130 ft²

CENTURY HIGH SCHOOL

HILLSBORO SCHOOL DISTRICT

SITE PLAN
Game Lines & Event Markings

DRAWN: DMW
PLOT DATE: 18/11/18

CHECKED: DMW

A100

SCALE: 1" = 20'

KEYED SITE PLAN NOTES

1. TURF CONTRACTOR TO INSTALL ARTIFICIAL TURF FIELD (UNDER SEPARATE CONTRACT) WITH STRIPING FOR SOCCER (YELLOW), MEN'S LACROSSE (BLUE), WOMEN'S LACROSSE (RED), AND FOOTBALL (WHITE) PER DETAIL 2/C501. CONTRACTOR TO PROVIDE SHOP DRAWING OF STRIPING.
2. TURF CONTRACTOR TO INSTALL ARTIFICIAL TURF D-ZONE (UNDER SEPARATE CONTRACT) AROUND EXISTING TRACK FIELD FACILITIES TO REMAIN PER DETAIL 2/C501.
3. CONSTRUCT CONCRETE NAILER CURB PER DETAIL 3/C501.
4. INSTALL NAILER BOARD ON EXISTING TRENCH DRAIN PER DETAIL 1/C501.
5. INSTALL 4 FIELD LIGHTS PER ELECTRICAL PLAN.
6. CONSTRUCT CONCRETE PAD FOR PORTABLE BLEACHERS WITH 5x6 SCORE PATTERN PER DETAIL 9/C500.
7. REINSTALL EXISTING 6' TALL CHAIN LINK FENCE PER DETAIL 4/C500.
8. INSTALL FLAG POLE PER MANUFACTURER'S RECOMMENDATIONS.
9. EXTEND EXISTING LONG JUMP RUNWAY PER DETAIL 8/C501 OR MATCH EXISTING RUNWAY SECTION, WHICHEVER IS GREATER.
10. REINSTALL EXISTING FOOTBALL GOAL POSTS PER MANUFACTURER'S RECOMMENDATION.

NOTE:


1. TURF CONTRACTOR AND SITEWORK CONTRACTOR TO COORDINATE ALL WORK INCLUDING BUT NOT LIMITED TO STAGING, SCHEDULES, AND ACCESS.

KEYED ADA PARKING PLAN NOTES

1. CONSTRUCT ADA PARKING STALLS PER DETAIL 10/C500 AND STRIPE ADA PARKING STALLS PER DETAILS 1 & 3/C500.
2. INSTALL ACCESSIBLE PARKING SIGNAGE ON FENCE PER DETAIL 2/C500.
3. INSTALL VAN ACCESSIBLE PARKING SIGNAGE ON FENCE PER DETAIL 2/C500.
4. INSTALL 6' TALL GALVANIZED CHAIN LINK FENCE PER DETAIL 4/C500.
5. INSTALL 5' DOUBLE SWING GATE PER DETAIL 4/C500.
6. INSTALL 4.5' DOUBLE FULL SWING (180°) GATE PER DETAIL 4/C500.
7. INSTALL CONCRETE CURB PER DETAIL 5/C501.
8. INSTALL DETECTABLE WARNING STRIP PER DETAIL /C500.
9. INSTALL CONCRETE CURB STOP PER DETAIL 5/C500.
10. CONSTRUCT CONCRETE SIDEWALK AND PAD FOR PORT-A-POTTIES PER DETAIL 6/C500.
11. INSTALL CURB ENDING PER DETAIL 5/C501.
12. LOCATION OF PORT-A-POTTIES (2 STANDARD, 1 ADA), TO BE PROVIDED BY OWNER.
13. CONSTRUCT CONCRETE RAMP PER DETAIL 6/C500.
14. SAWCUT EXISTING CURB AND INSTALL NEW CURB ENDING PER DETAIL 5/C501.

HATCH LEGEND

- ARTIFICIAL TURF FIELD
- EXISTING LONG/TRIPLE JUMP SAND PIT
- CONCRETE PAD/SIDEWALK
- ASPHALT

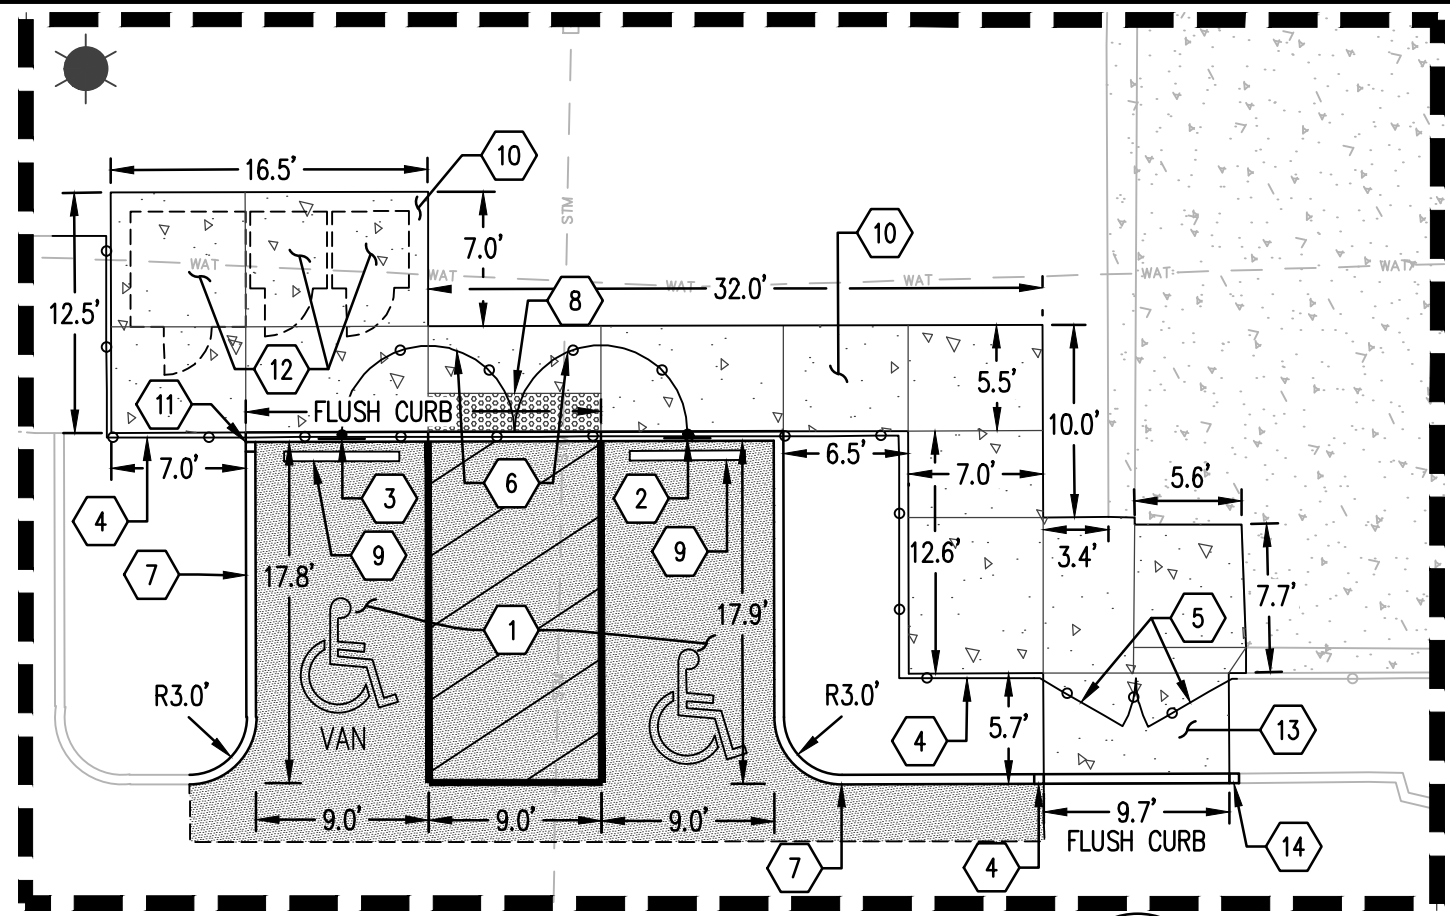

CENTURY HIGH SCHOOL
FIELD RENOVATION

HILLSBORO OREGON
WASHINGTON COUNTY TAX LOT 4800

SITE PLAN

DESIGNED BY: CAK
DRAWN BY: AMC
CHECKED BY: CEG
SCALE: AS NOTED
DATE: 09/25/2018

REGISTERED PROFESSIONAL
ENGINEER
SCAMPE
OREGON
SEPT. 14, 1998
CHARLES EDWARD GREEN
RENEWS: JUNE 30, 2019

REVISIONS

JOB NUMBER
6701

SHEET

C100

AKS
AKS ENGINEERING & FORESTRY, LLC
12065 SW HERMAN RD. STE 100
TUALATIN, OR 97062
P: 503.563.6151
F: 503.563.6152
aks-eng.com
ENGINEERING · SURVEYING · NATURAL RESOURCES
FORESTRY · PLANNING · LANDSCAPE ARCHITECTURE

