



MOUNTAIN VIEW MIDDLE SCHOOL

EXPANSION CONSTRUCTION PROJECT



The Sumner-Bonney Lake School District has begun construction of Mountain View Middle School's 8,250-square-foot building expansion. Construction activities will continue through the project's anticipated completion in early 2022.


Building expansion features:

- Six new classrooms
- Expanded commons area
- Security vestibule
- Remodeled office area
- Additional teaching stations
- New flooring
- Updated exterior



STAY INFORMED AND WATCH OUR PROGRESS AT
[SUMNERSD.ORG/MMSCONSTRUCTION](https://sumnersd.org/mmsconstruction)

Additions and expanded commons

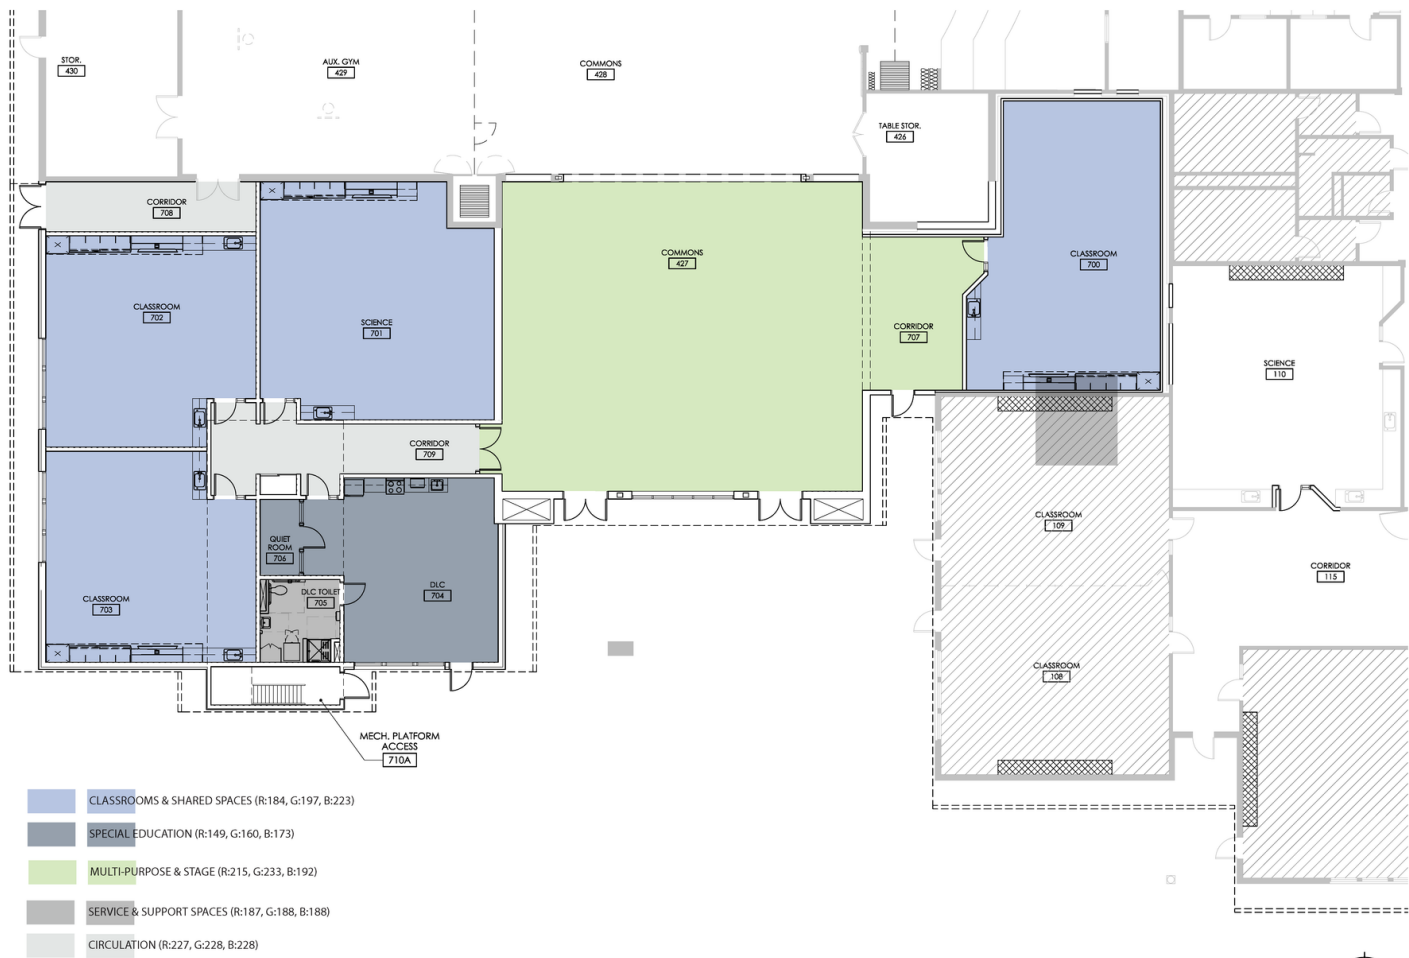

ENLARGED FLOOR PLAN - ADDITION 1

SCALE: 1/8" = 1'-0"

NORTH