


Path: Q:\Creal-Clark Projects\Projects 2024\24-110 Saint Joseph School District - Hosea Elementary Addition & Fine Arts Upgrades\24-110-A1.0.dwg
Plotted by: DESKTOP-02130UP
Plot time: 5/16/2024 10:53:42 AM
Layout Name: A1.0

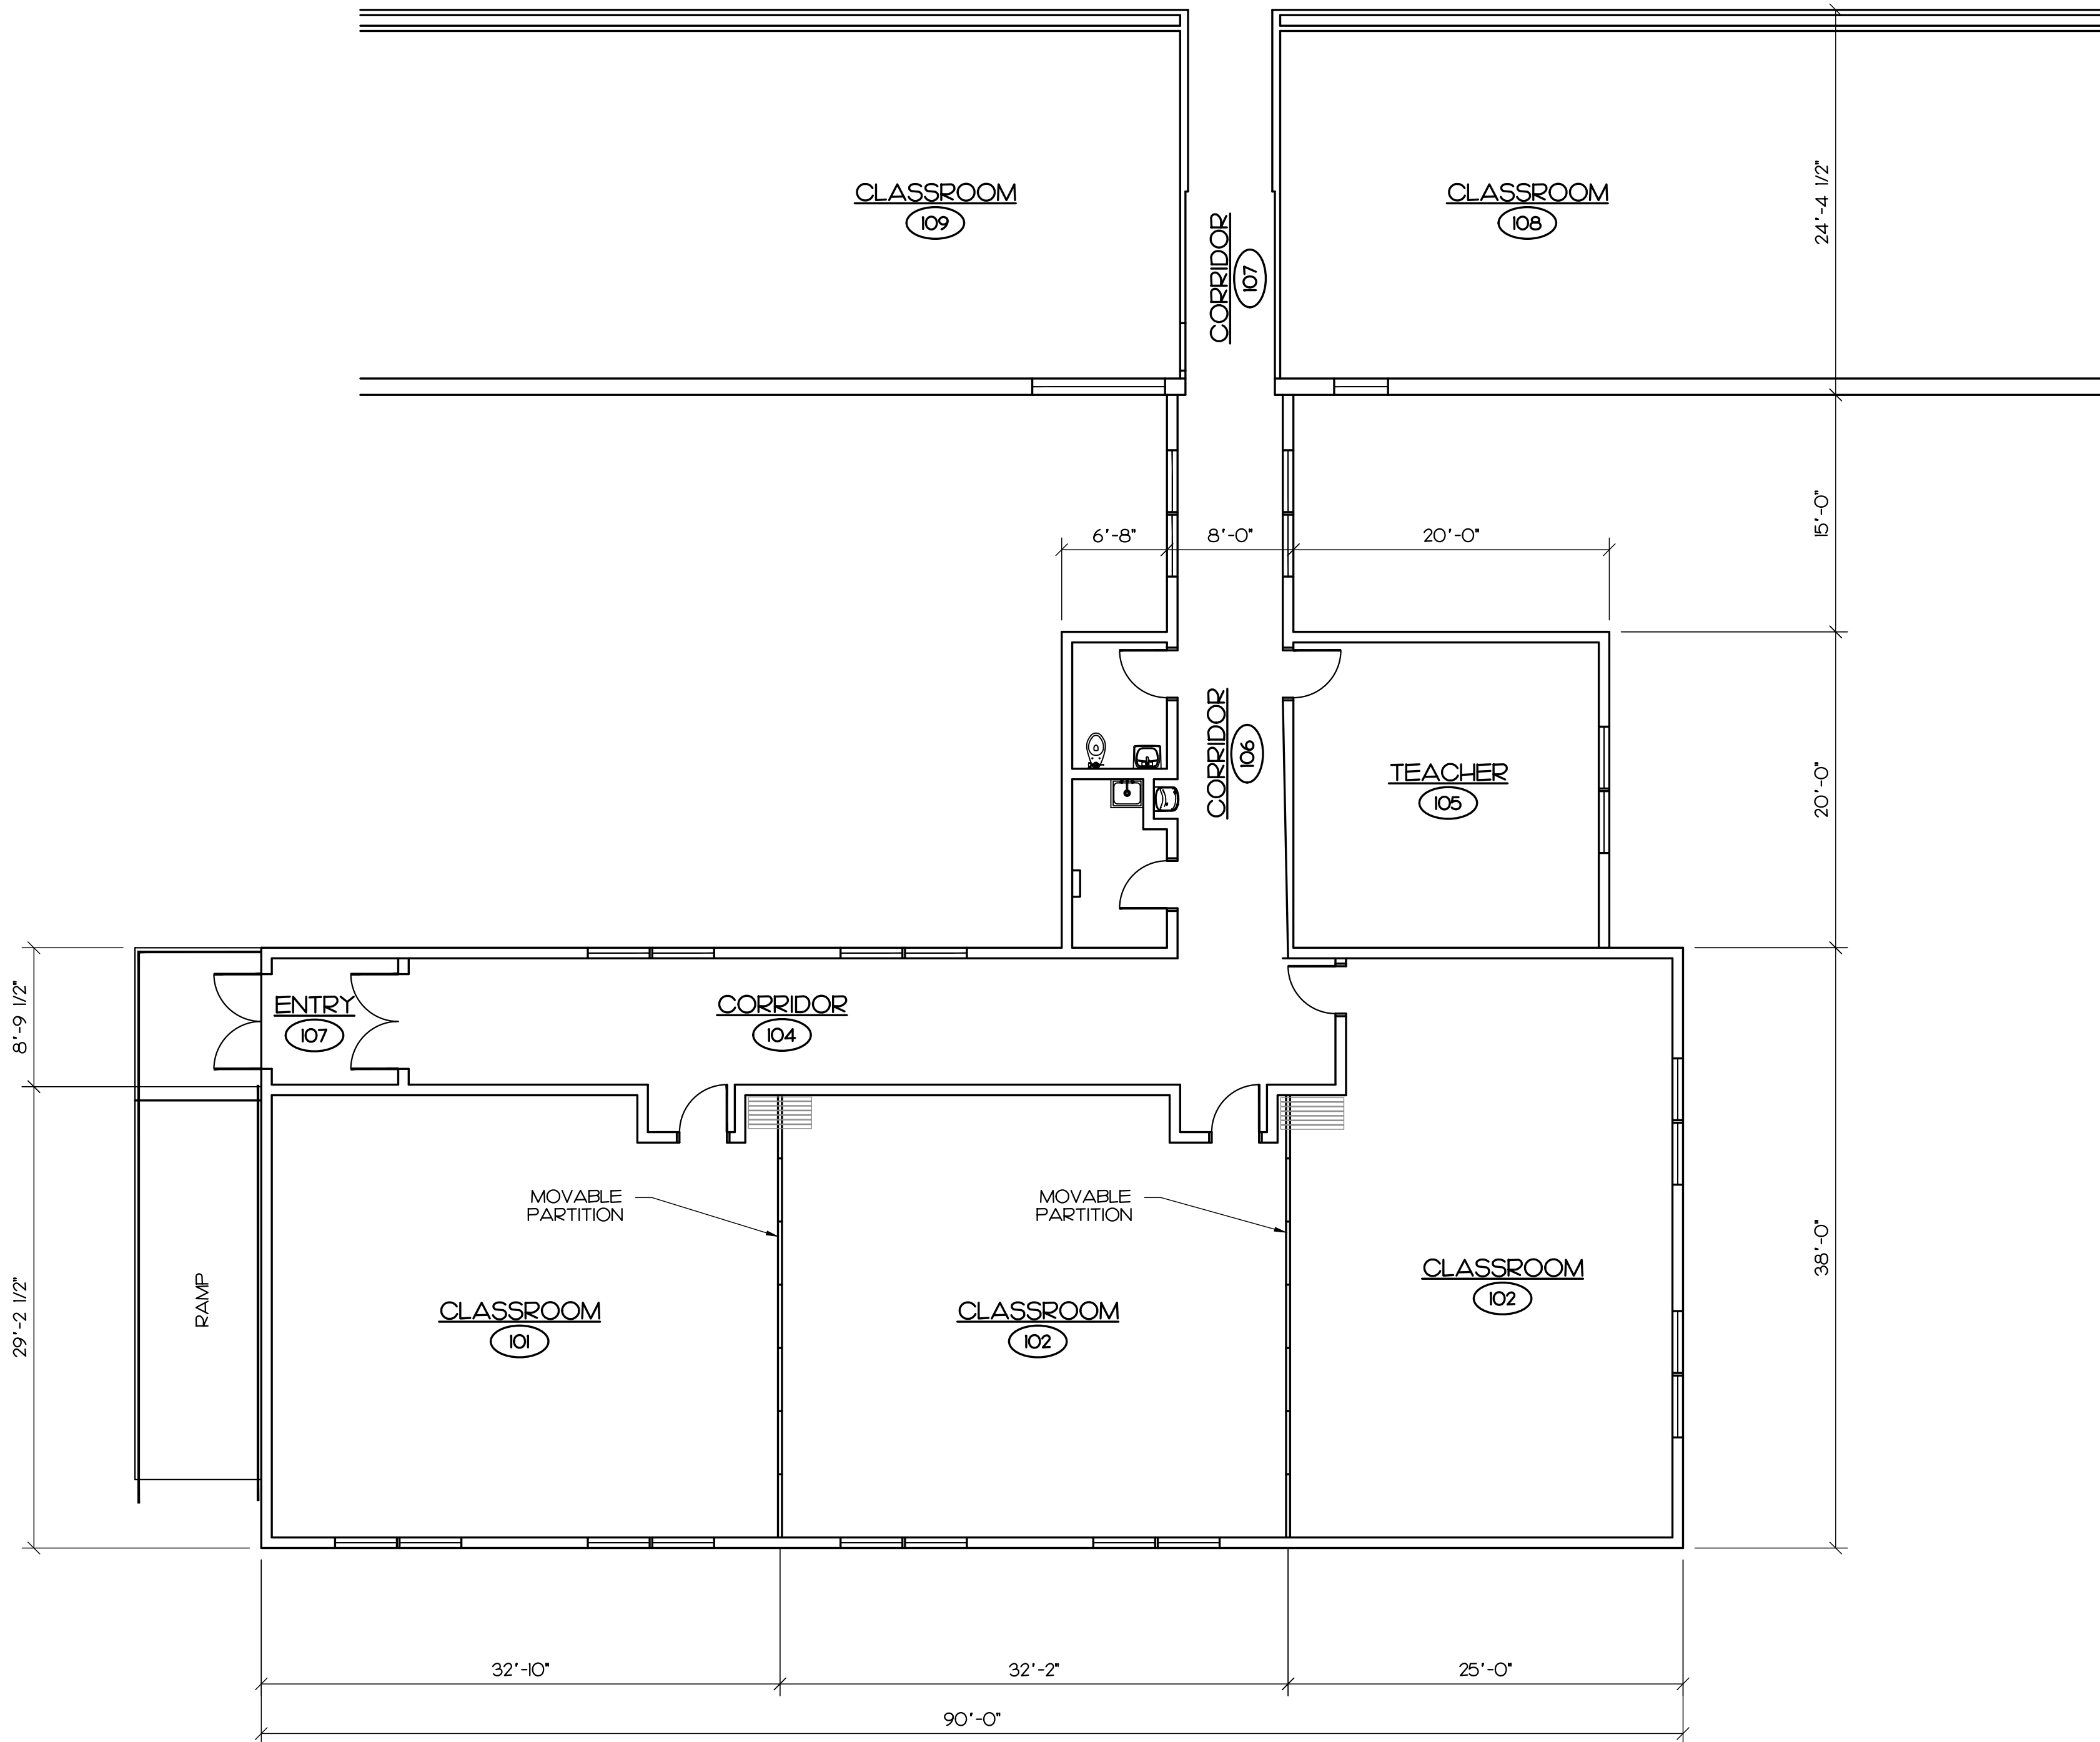

PRELIMINARY FLOOR PLAN
1/8" = 1'-0"

REVISIONS:	
1	
2	
3	
4	

DRAWN BY: TSC
CHECKED BY: TSC
DATE: 05/14/2024

PRELIMINARY
NOT FOR
CONSTRUCTION

PROJECT NUMBER:
24-110

SHEET NUMBER:
A1.0

CLASSROOM
ADDITION
FOR
HOSEA
ELEMENTARY SCHOOL
6401 GORDON STREET
ST. JOSEPH, MISSOURI

CREAL CLARK & SEIFERT
ARCHITECTS / ENGINEERS, INC.
1701 South Belt Hwy • Saint Joseph, Missouri 64507
Phone: 816-364-2435 • Fax: 816-364-1273 • www.ccsae.com