



Park Hill School District

Request for Proposal: Videoboard System for High School Competition Gym

Addendum 1:

I. Changes and Additions: None

II. Questions and Answers:

Q1. What is the Scorer Table Pixel Pitch minimum.

Q1. Minimum pitch angle of 160 degrees horizontal and +60/-80 degrees vertical and minimum 6mm pixel size.

Q2. Do you want a cover for scorer's table?

Q2. Please include pricing options for including this feature and not including this feature.

Q3. Do you want the possession Arrow incorporated into the scorer's table included?

A3. Please include pricing options for including this feature and not including this feature.

Q4. What content Package minimum do you want included for scorer's table?

A4. Minimum content package on all items is the base content package, but would like pricing for other packages.

Q5. What is the Size range for scoreboards? (example 6x8, 6x10, 4x10)


A5. We want the video board to be no smaller than 7x11 with a scoreboard that is proportional to the size of the videoboard. Minimum 4x10.

Q6. What is the Scoreboard quantity per gym?

A6. We will want two scoreboards per gym to be mounted with the videoboard.

Q7. What is the backboard size 42" or 48"? Needed for proper light strip.

A7. The basketball Backboards are 6ft W x 3'6" H

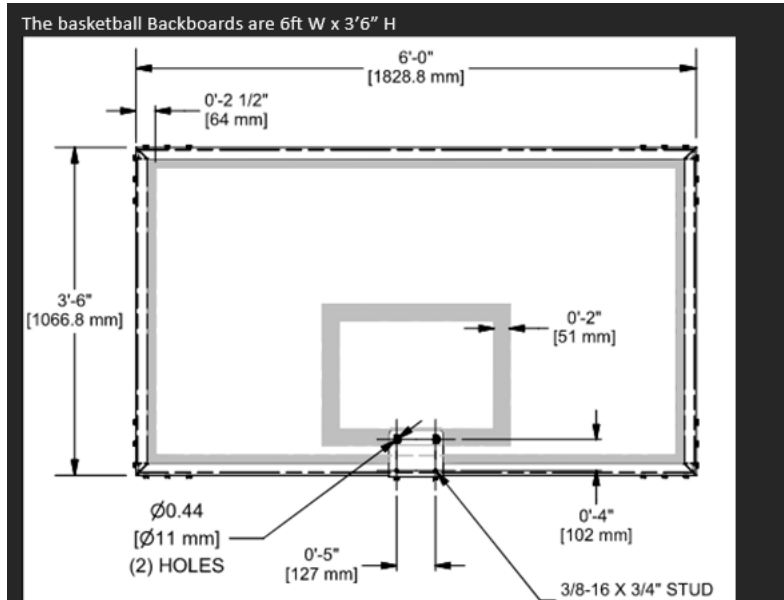

Q8. Can you supply drawings on the gyms for install pricing?

A8. Yes, please see documents below.

Q9. What is the timeline for install?


A9. We would like install to be completed on or before August 15, 2025.

- III. Each bidder shall acknowledge receipt of this Addendum 1 of Request for Proposal #AS2400: Request for Proposal: Staff Retention, Recruitment, Climate and Culture Survey by his/her signature affixed hereto and shall attach this addendum to the original bid submitted. Failure to sign and submit this addendum may render your bid Non-Responsive.

Certification by Bidder:

Signature: _____ Date: _____

Title: _____ Vendor: _____

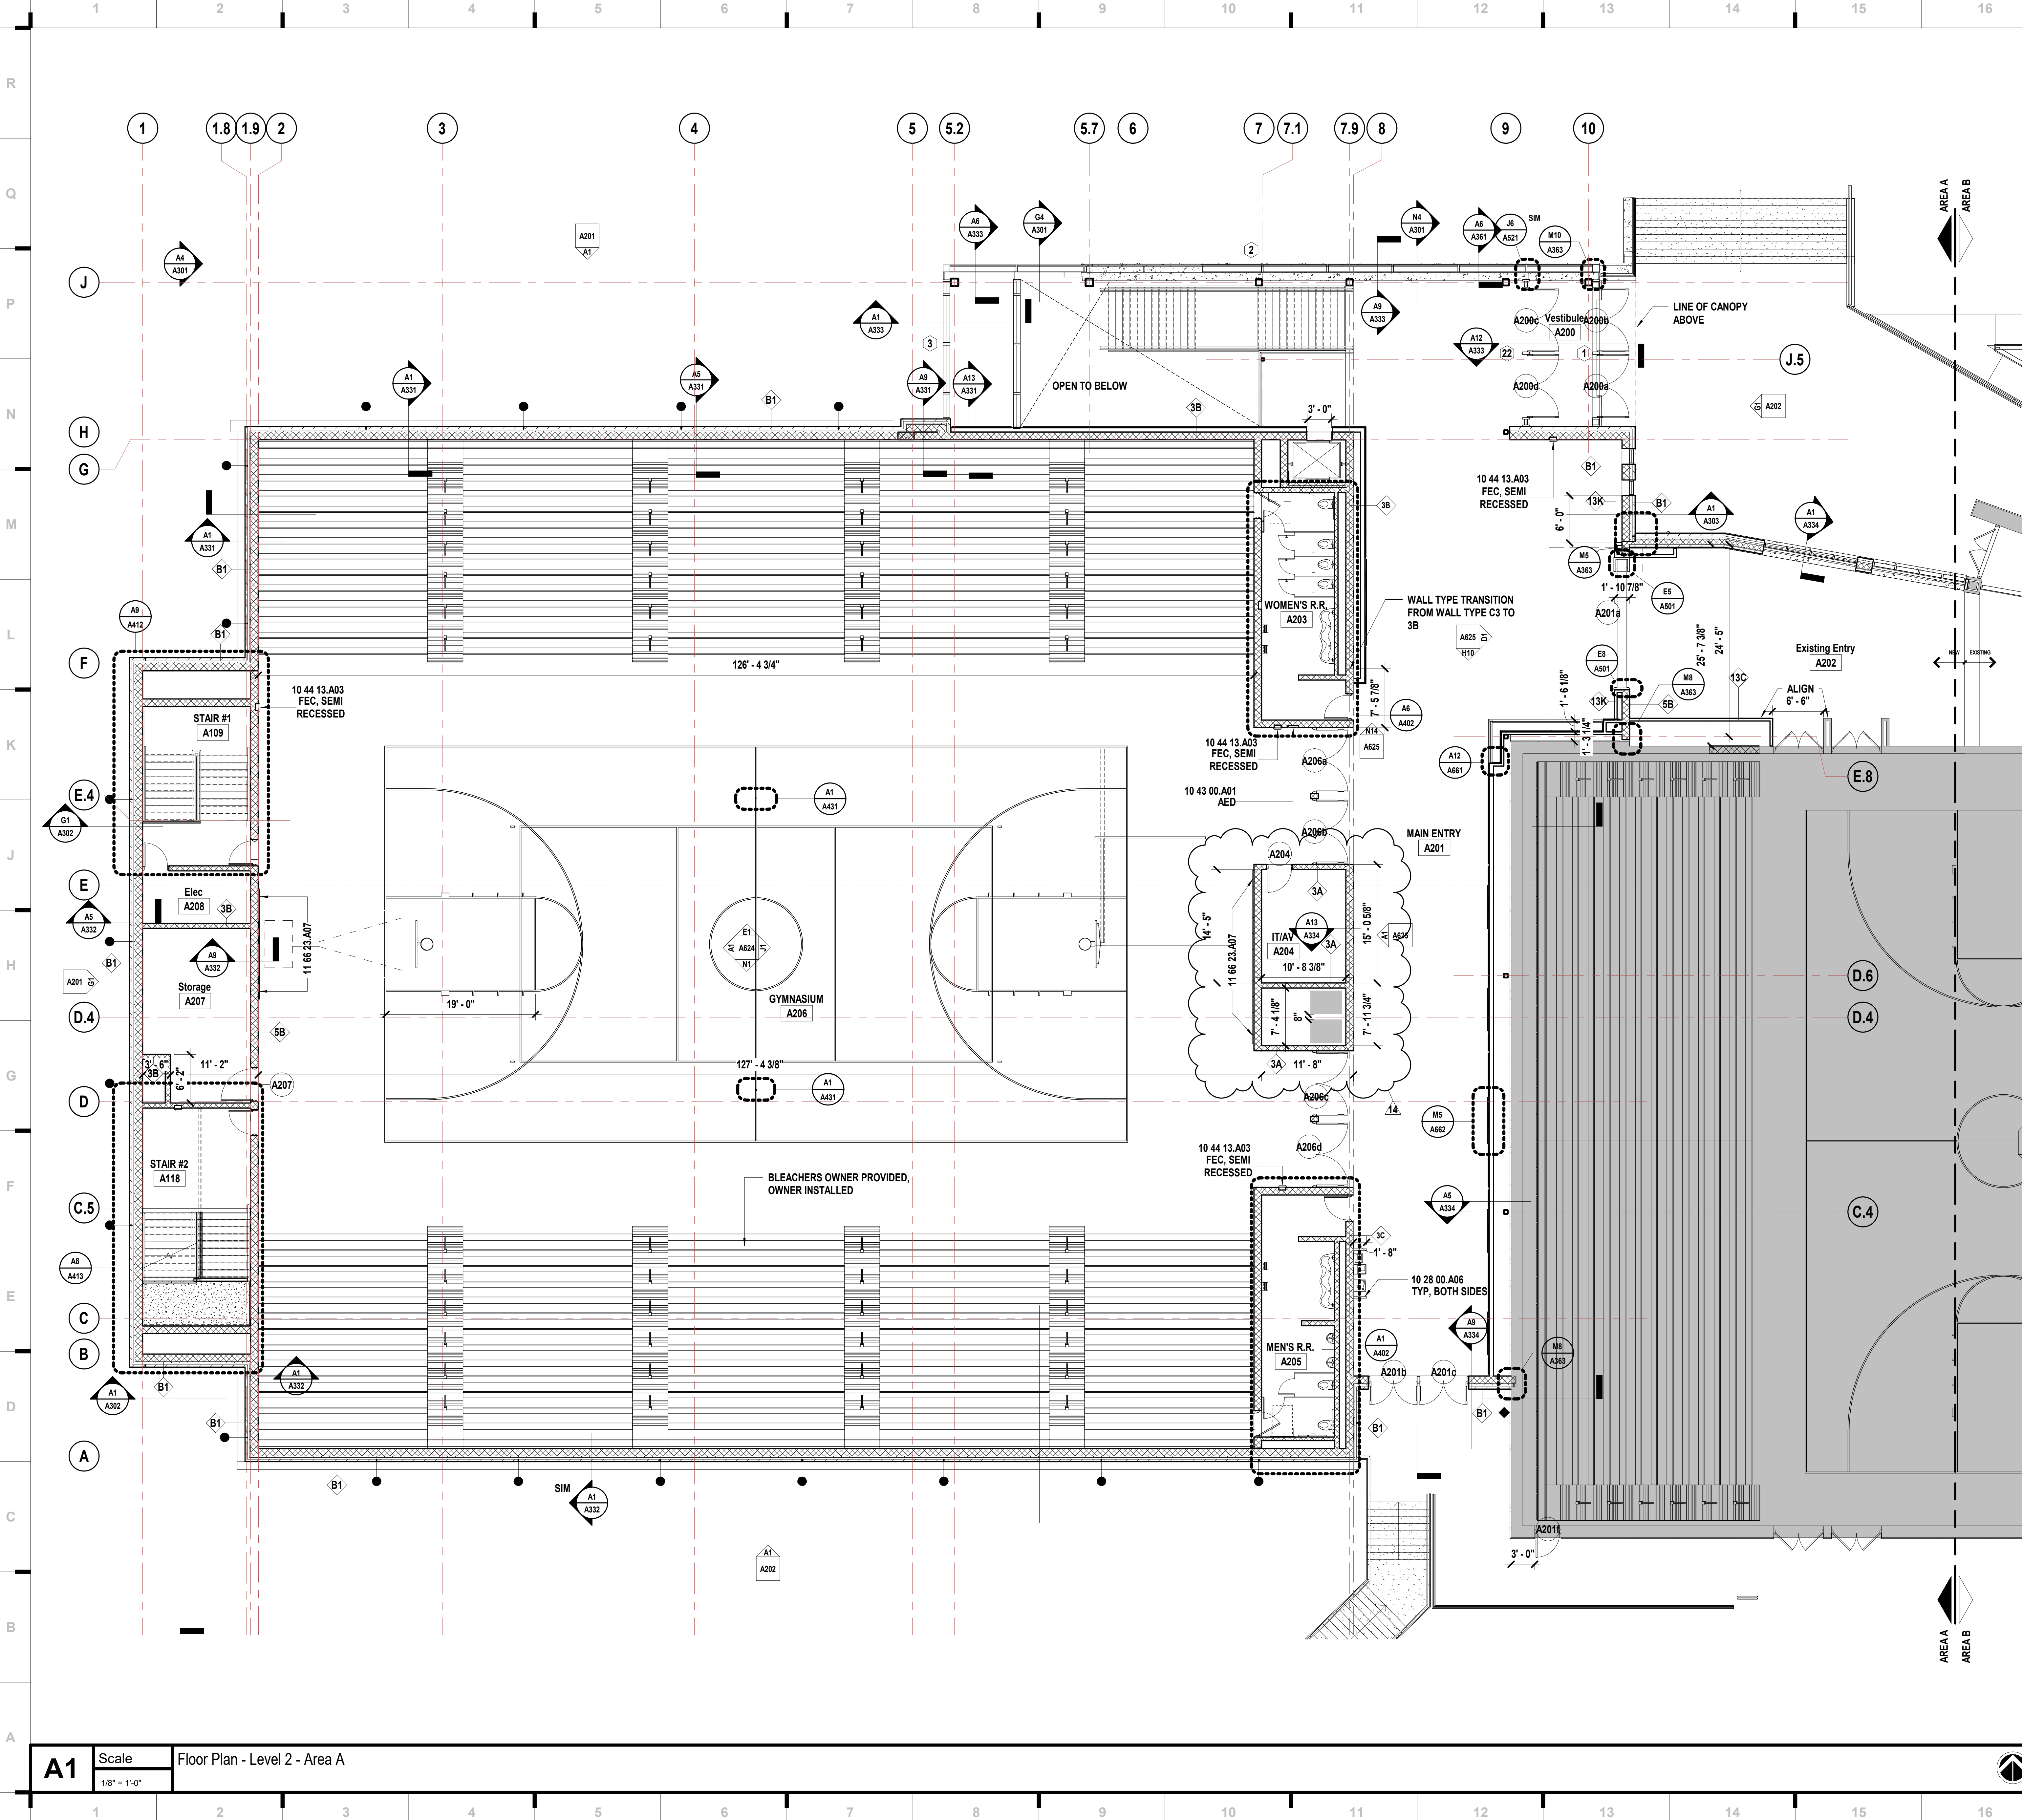

SHEET KEYNOTE LEGEND

10 28 00.A06	GRAB BAR
10 43 00.A01	EMERGENCY AID SPECIALTIES
10 44 13.A03	SEMI-RECESSED STEEL CABINET
11 66 23.A07	WALL SAFETY PADS

we design the future™

1828 Walnut Street Suite 922
Kansas City, MO 64108
1 816.442.7700

115 Wilcox Street Suite 210
Castle Rock, CO 80104
1 720.949.1689

HOLLISANDMILLER.COM

Hollis + Miller Architects
Missouri State Certificate of Authority
Architecture # 0000161
Structure # 200601333

STRUCTURAL ENGINEER
Bob D. Campbell & Co.
State Certificate of Authority # 000442
338 Bellevue Ave.
Kansas City, MO. 64111
816.531.4144 phone
816.531.8572 fax

MEP ENGINEER
Smith & Souther Inc.
State Certificate of Authority # 000178
25618 West 103rd Street
Olathe, KS. 66061
913.345.2127 phone

CIVIL ENGINEER
Kaw Valley Engineering
State Certificate of Authority # 000842
14700 West 114th Terrace
Lenexa, KS. 66215
913.894.5150 phone

Construction Drawings

Park Hill HS - Addition & Renovations
Park Hill R-5 School District
7701 NW Barry Road
Kansas City, MO 64153

SHEET NOTES

- REFER TO SHEET G000 FOR SHEET INDEX
- DO NOT SCALE THIS DRAWING
- ALL INTERIOR WALLS ARE WALL TYPE 3B UNLESS NOTED OTHERWISE.
- ALL EXTERIOR WALLS ARE WALL TYPE B1 UNLESS NOTED OTHERWISE.
- INTERIOR DIMENSIONS ARE TO THE FOLLOWING, UNLESS NOTED OTHERWISE:
 - A. TO FACE OF STUD
 - B. TO FACE OF MASONRY UNIT
 - C. TO FACE OF DOOR AND WINDOW ROUGH OPENINGS
- EXTERIOR DIMENSIONS ARE TO:
 - A. TO FACE OF STUD
 - B. TO FACE OF MASONRY UNIT
 - C. TO FACE OF DOOR AND WINDOW ROUGH OPENINGS
- COORDINATE LOCATIONS WHERE BACKING IS REQUIRED FOR WALL HUNG CASEWORK, MARKERBOARDS, WALL HUNG ACCESSORIES AND TECHNOLOGY
- COORDINATE WALL REPAIR AND INSTALLATION OF NEW DOORS AND WINDOWS WITH DEMOLITION SHEETS
- COORDINATE FINISHES TO REMAIN WITH DEMOLITION SHEET

REVISIONS:		
#	Description	Date
1	Addendum 01	09.05.2023
2	Addendum 02	09.12.2023
3	Addendum 03	09.14.2023
4	ADD 04	05.09.2024




APRIL 10, 2024

This Professional Architects seal and stamp is the official declaration of the architect's responsibility for the design and construction of the project. It is not to be used for any other purpose and is not to be reproduced or altered in any way without the written consent of the architect.

JOB NO: 22163
DRAWN BY: CA
CHECKED BY: JB
DATE: 04.10.2024

A102A


KEY PLAN

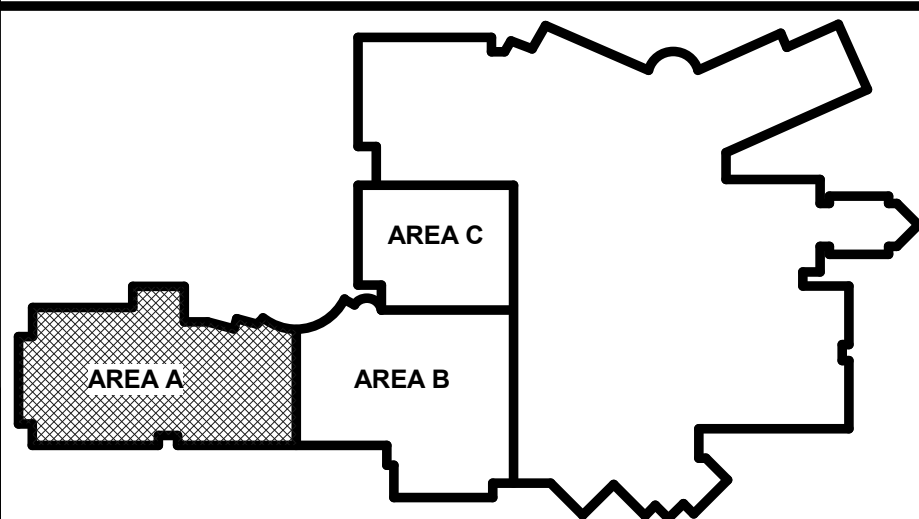

FLOOR PLAN - LEVEL 2 - AREA A

A1 Scale Floor Plan - Level 2 - Area A
1/8" = 1'-0"

1/14/2024 11:34:32 AM

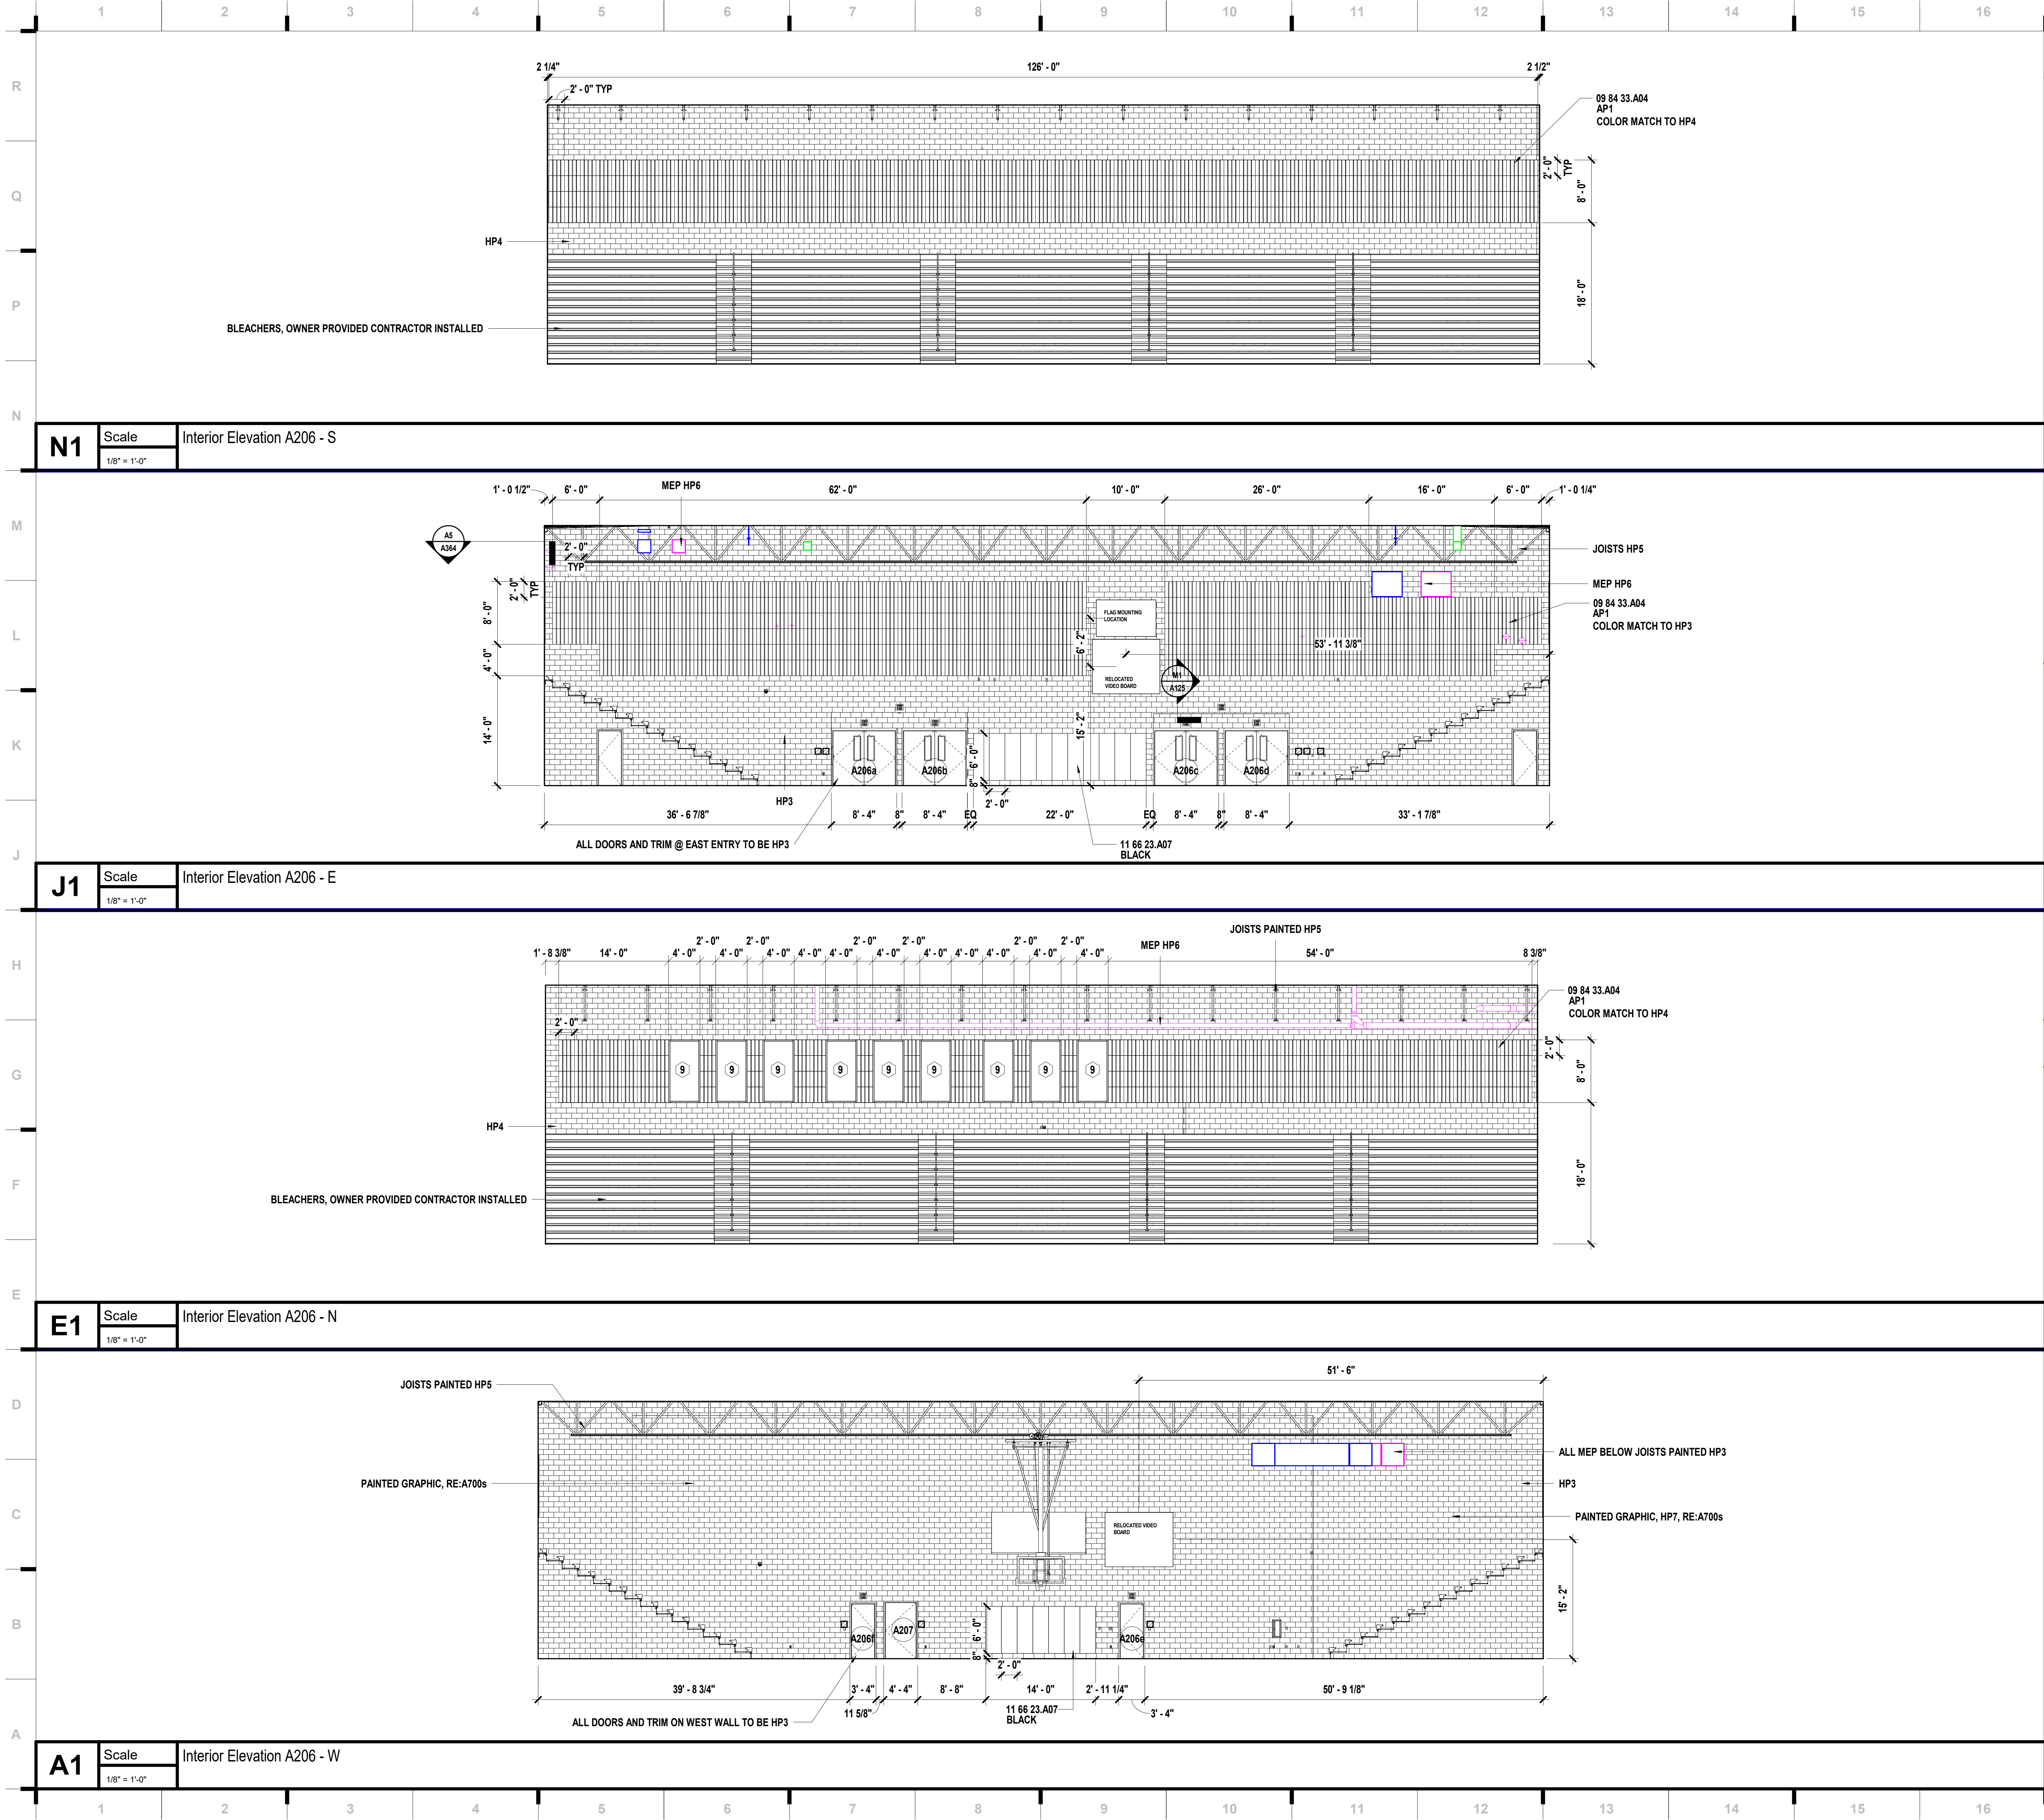

SHEET KEYNOTE LEGEND

09 84 33.A04 CEMENTITIOUS SOUND-ABSORBING WALL PANELS
11 66 23.A07 WALL SAFETY PADS

we design the future™

1828 Walnut Street Suite 922
Kansas City, MO 64108
781.642.7700

115 Wilcox Street Suite 210
Castle Rock, CO 80104
720.949.1689

HOLLISANDMILLER.COM

Holla + Miller Architects
Missouri State Certificate of Authority
Architecture # 0000101
Structure # 200601133

STRUCTURAL ENGINEER
Bob D. Campbell & Co.
State Certificate of Authority # 000442
338 Bellevue Ave.
Kansas City, MO 64111
816.531.4144 phone
816.531.8572 fax

MEP ENGINEER
Smith & Souther Inc.
State Certificate of Authority # 000178
25618 West 103rd Street
Olathe, KS 66061
913.345.2127 phone

CIVIL ENGINEER
Kaw Valley Engineering
State Certificate of Authority # 000842
14700 West 114th Terrace
Lenexa, KS 66215
913.894.5150 phone

SHEET MATERIAL FINISH LEGEND

ID	STYLE/MODEL NO	COLOR/FINISH
CLG1	BET-197 Baroque 2'x4'	White
CLG2	Tectum Finale	White
CLG3	Slab Baffle	Light Grey
CLG4	Slab LED Baffle	Red
CLG5	Lyra 48"x48"	White
CLG6	BET-157Baroque 2x2	White
FTB1	Used with FT1	
HP1	SW 6149	Relaxed Khaki
HP2	Custom Color	A87T1154 FM8000XL (#0208714-816-756-2324)
HP3	SW 7069	Iron Ore
HP4	SW 7562	Roman Column
HP5	SW 7600	Bolero
HP6	SW 7007	Ceiling Bright White
HP7	SW 7068	Grizzle Gray

SHEET NOTES

- REFER TO SHEET G000 FOR SHEET INDEX
- COORDINATE LOCATIONS WHERE BACKING REQUIRED FOR WALL HUNG CASEWORK, MARKERBOARDS, AND TECHNOLOGY
- COLOR/MATERIAL TRANSITIONS ARE NOTED WHEN THEY DO NOT OCCUR AT INSIDE CORNERS
- REFER TO MEP SHEETS FOR LOCATION DIAGRAM OF SWITCHES, THERMOSTATS, FIRE ALARM STROBES TO BE MOUNTED ADJACENT TO ENTRY DOORS OR AT OUTSIDE CORNERS WITHIN ROOMS
- COORDINATE WITH ELECTRICAL SHEETS FOR HEIGHT OF OUTLETS A.F.F. AND/OR ABOVE COUNTERTOPS
- COORDINATE WITH MECHANICAL SHEETS FOR LOCATIONS OF WALL MOUNTED GRILLES AND REGISTERS
- ALL EXPOSED SURFACES TO RECEIVE PLASTIC LAMINATE
- ALL BACKSPLASH MATERIAL TO MATCH COUNTERTOP MATERIAL, UNO
- PROVIDE 4" BACKSPLASH, UNO
- PROVIDE 1" OVERHANG AT ALL COUNTERTOPS, UNO
- PROVIDE ONE 2" DIAMETER GROMMET PER 30 INCH OF KNEE-SPACE AT BUILT-IN DESKS - COORDINATE EXACT LOCATION WITH OWNER
- REFER TO PLUMBING DRAWINGS FOR LOCATIONS OF SINKS AND OTHER PLUMBING FIXTURES LOCATED WITHIN CASEWORK
- ALL BASE CABINETS ARE TO BE 24" DEEP, UNO
- ALL UPPER CABINETS ARE TO BE 16" DEEP, UNO
- ALL TALL STORAGE AND WARDROBE CABINETS ARE TO BE 24" DEEP, UNO
- ALL TALL CASEWORK TO HAVE LOCKS
- ALL WARDROBE CABINETS TO HAVE LOCKS
- PROVIDE WOOD CLEAT AT BACK AND SIDE WALLS OF ALL COUNTERTOPS WITH NO BASE CABINET BELOW

Park Hill HS - Addition & Renovations

Park Hill R-5 School District

7701 NW Barry Road
Kansas City, MO 64153

REVISIONS:

#	Description	Date
---	-------------	------



JANUARY 11, 2024

This Professional Architectural Seal and Stamp is the official seal of the architect and shall be used only for the project, at the location, and for the purpose for which it was issued. It shall not be used for any other project, at any other location, or for any other purpose.

JOB NO: 22163
DRAWN BY: CE
CHECKED BY: JB
DATE: 09.14.2023

A624

INTERIOR ELEVATIONS - GYM


Please consider the environment before printing this.




A101G

 Please consider the environment before printing this document.


1/14/2024 10:54:28 AM

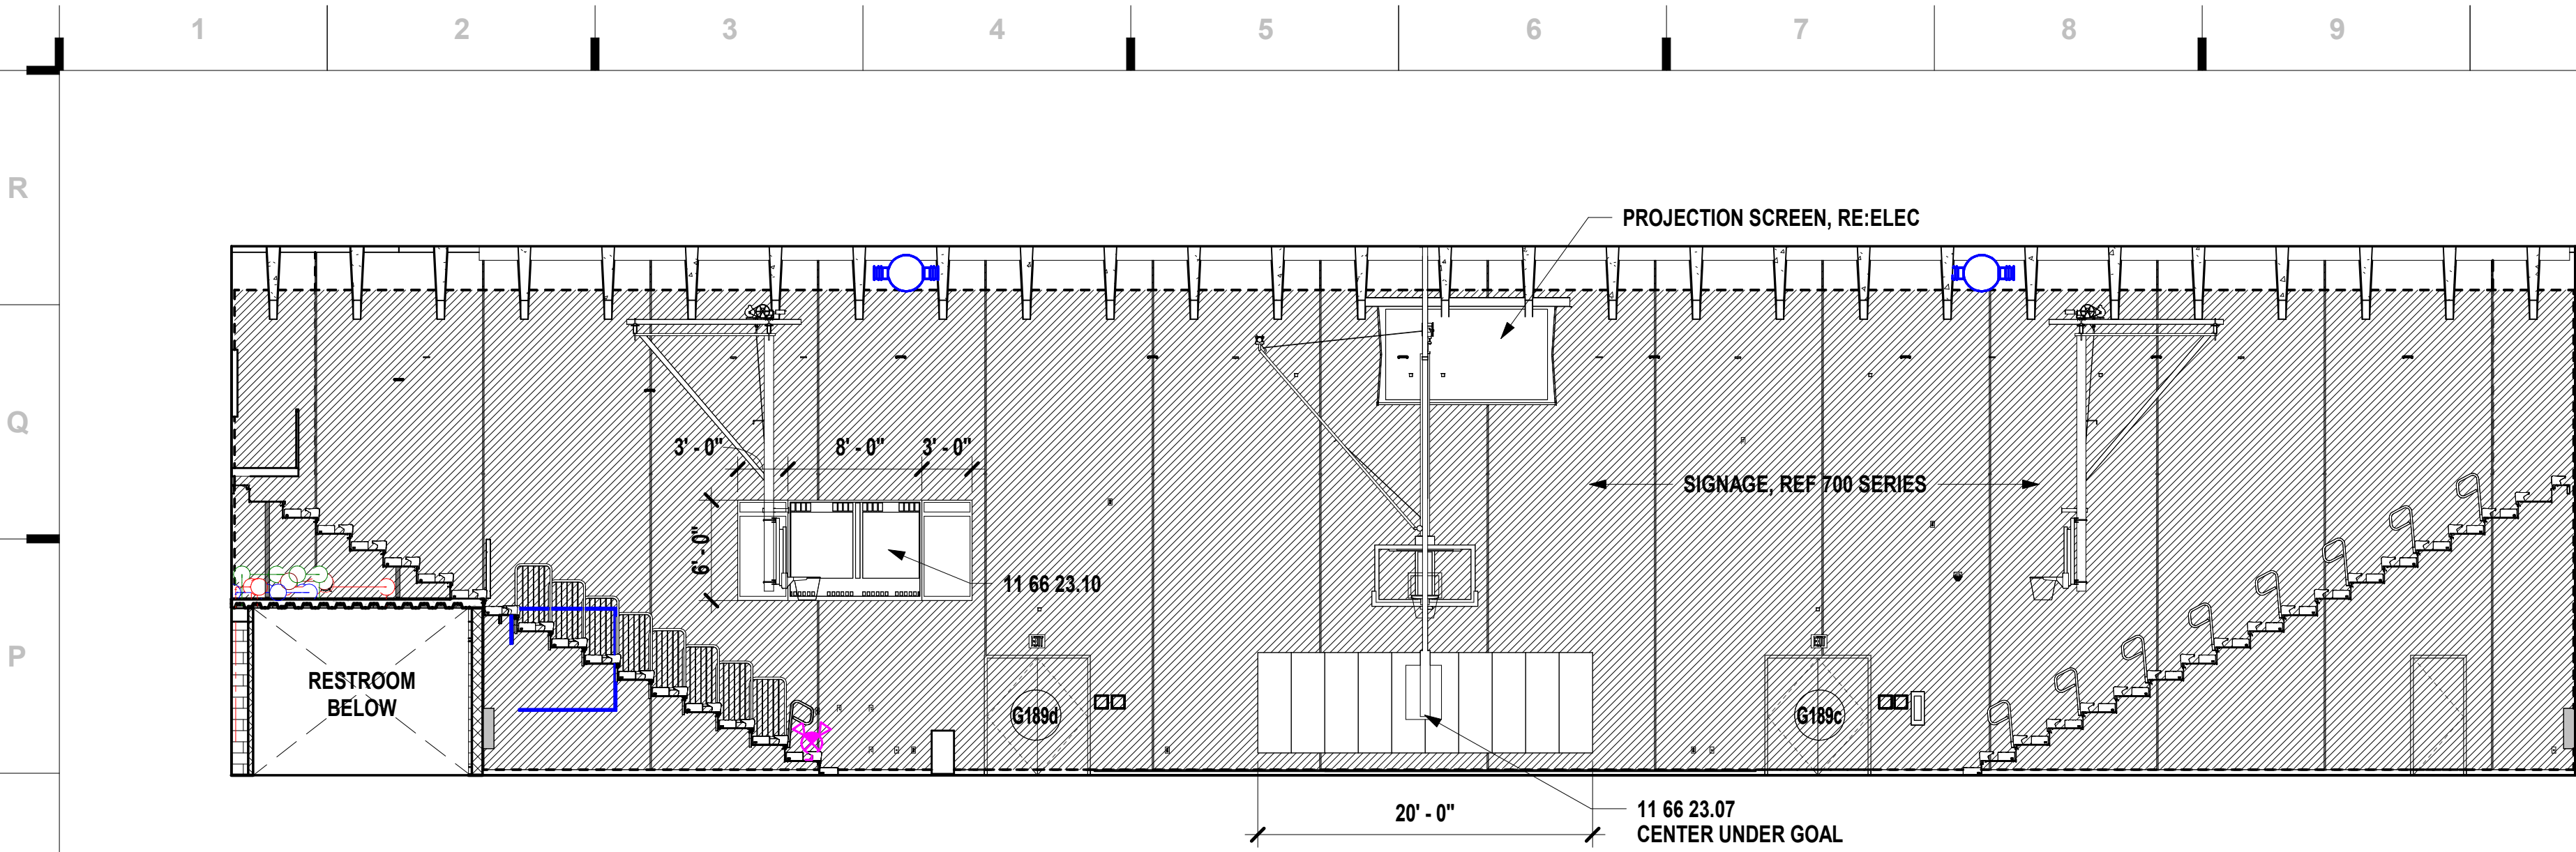


N1 Scale Interior Elevation - G189 Gym - North
1/8" = 1'-0"

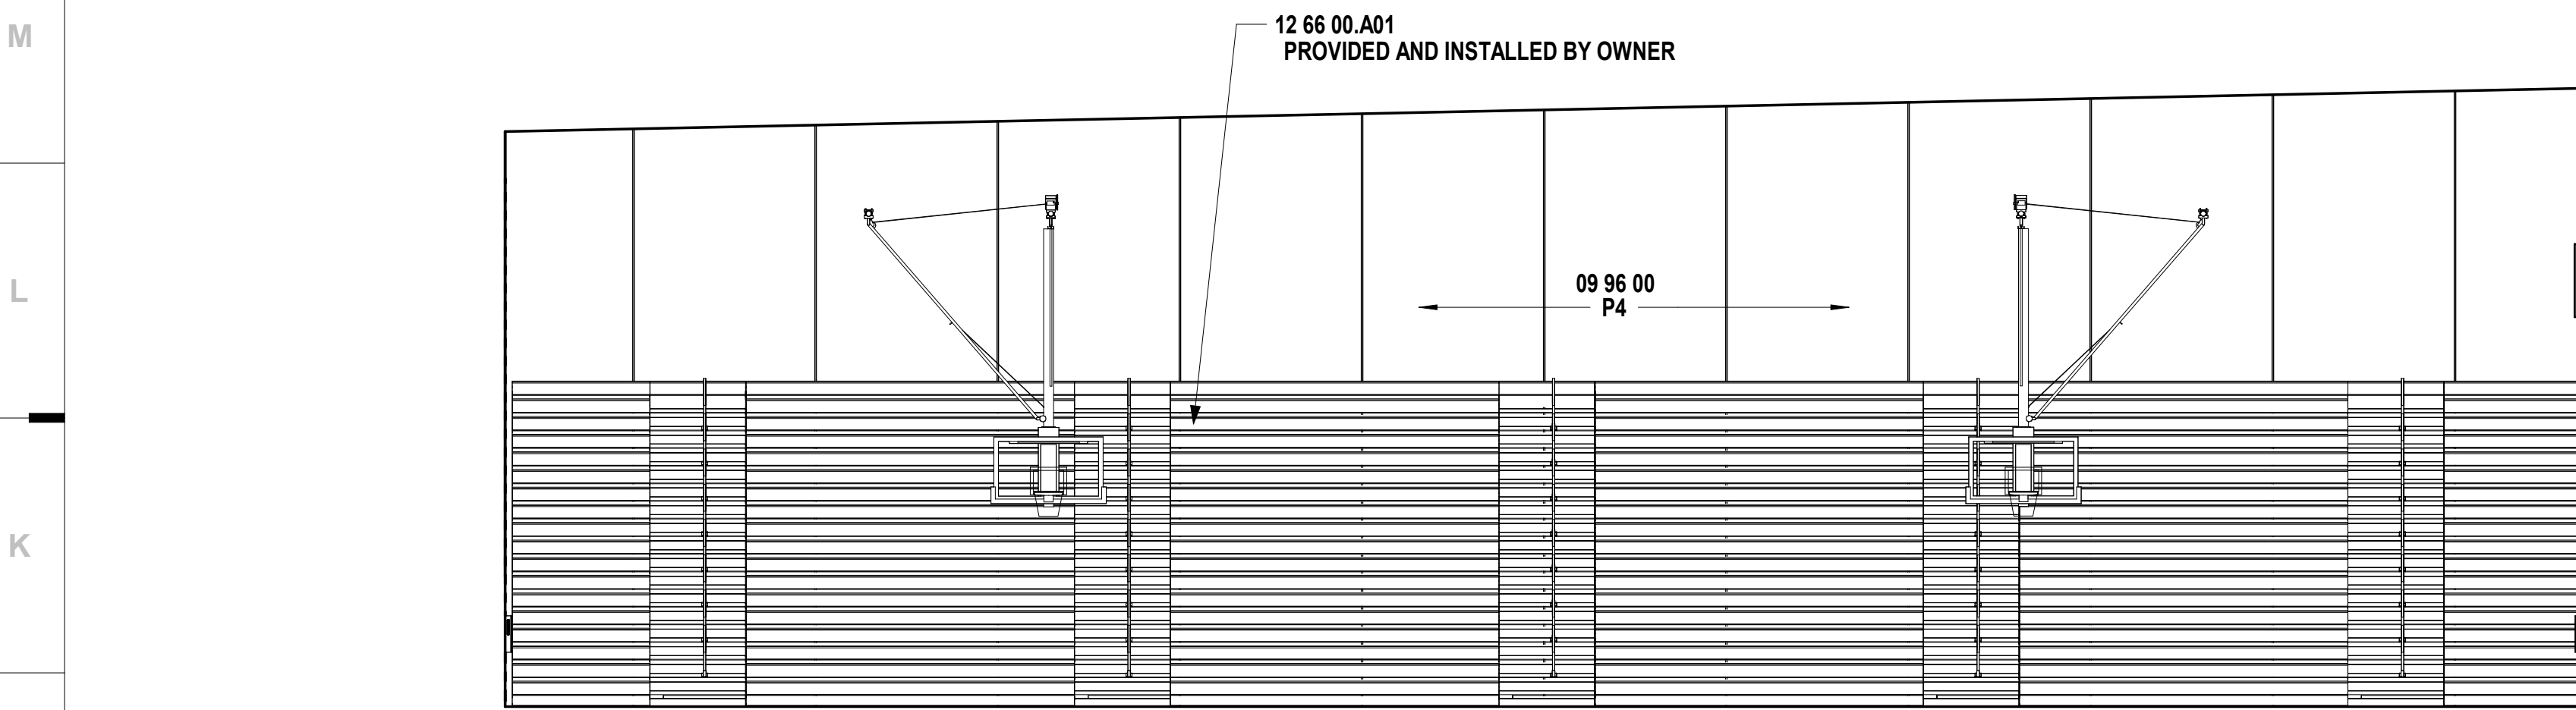


J1 Scale Interior Elevation - G189 Gym - East
1/8" = 1'-0"

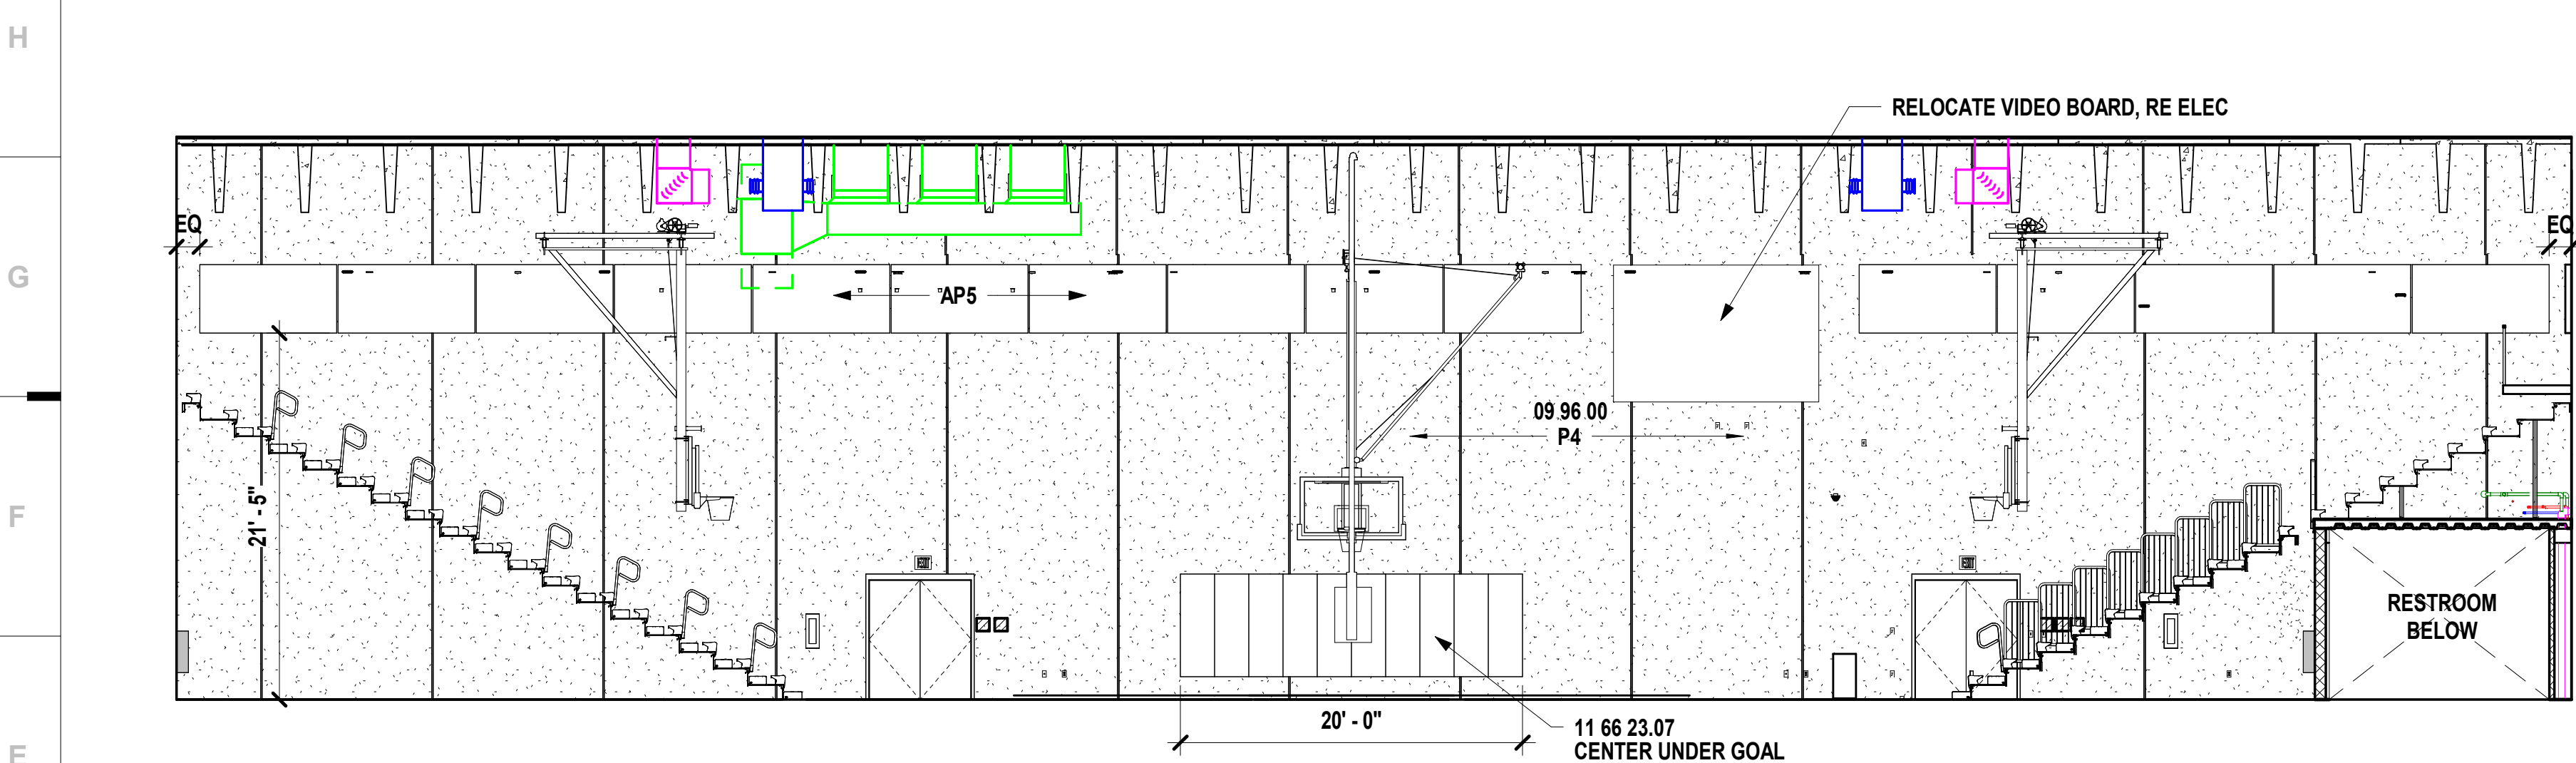


E1 Scale Interior Elevation - G189 Gym - South
1/8" = 1'-0"

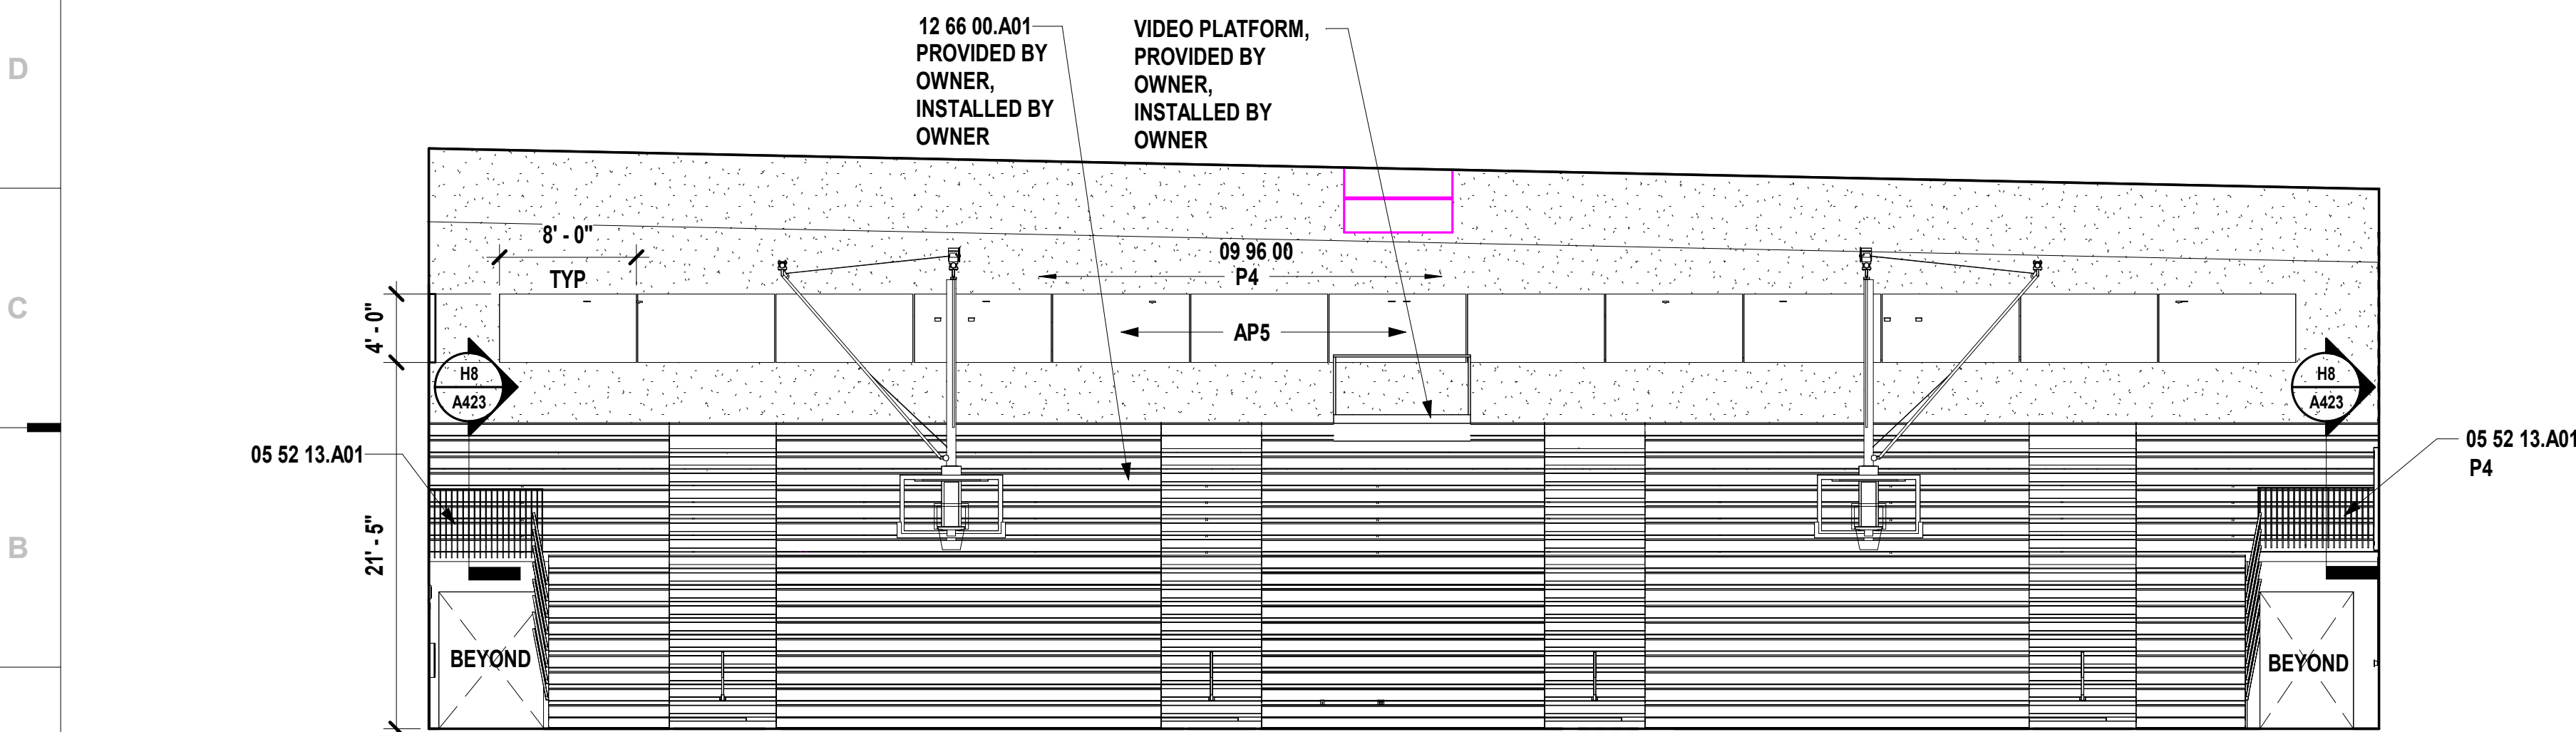


A1 Scale Interior Elevation - G189 Gym - West
1/8" = 1'-0"

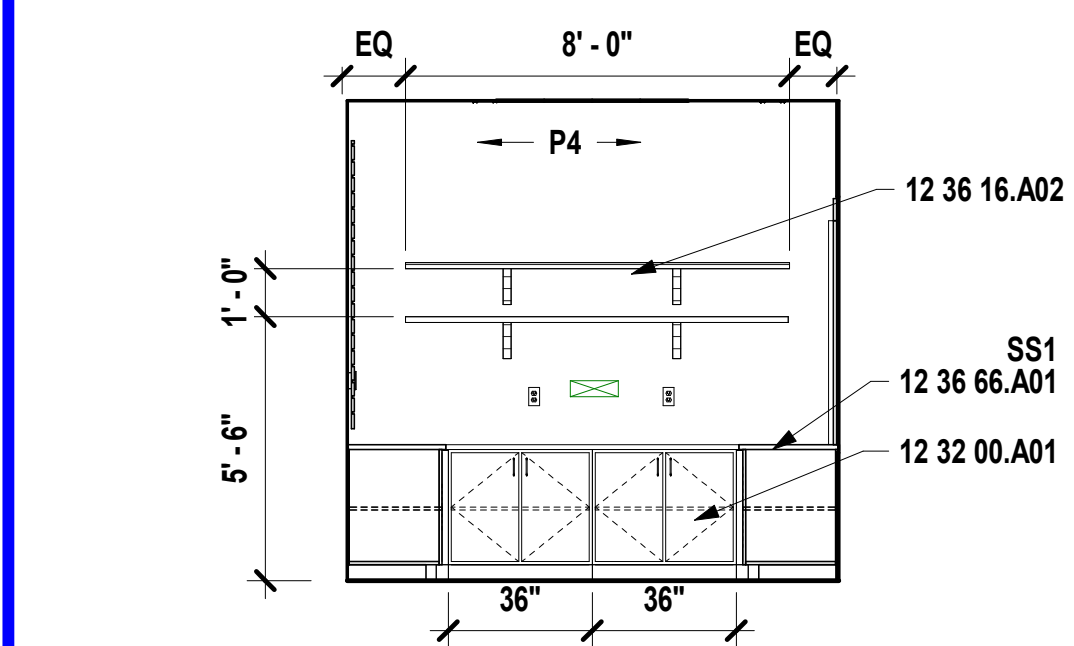


N11 Scale Interior Elevation - Concessions C161
1/4" = 1'-0"

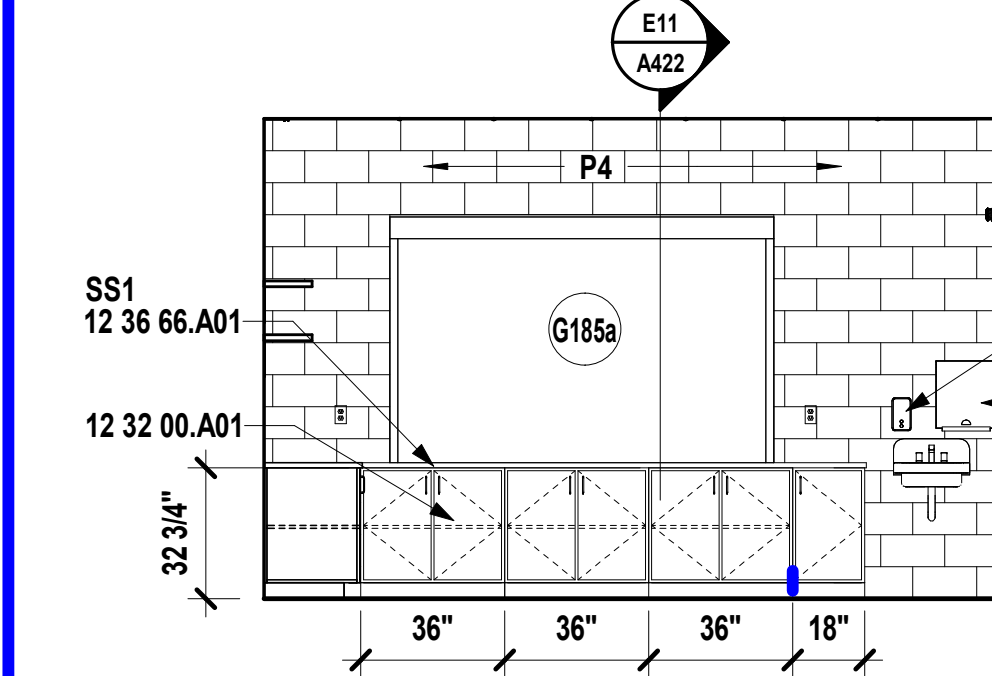


K11 Scale Interior Elevation - Concessions C161
1/4" = 1'-0"

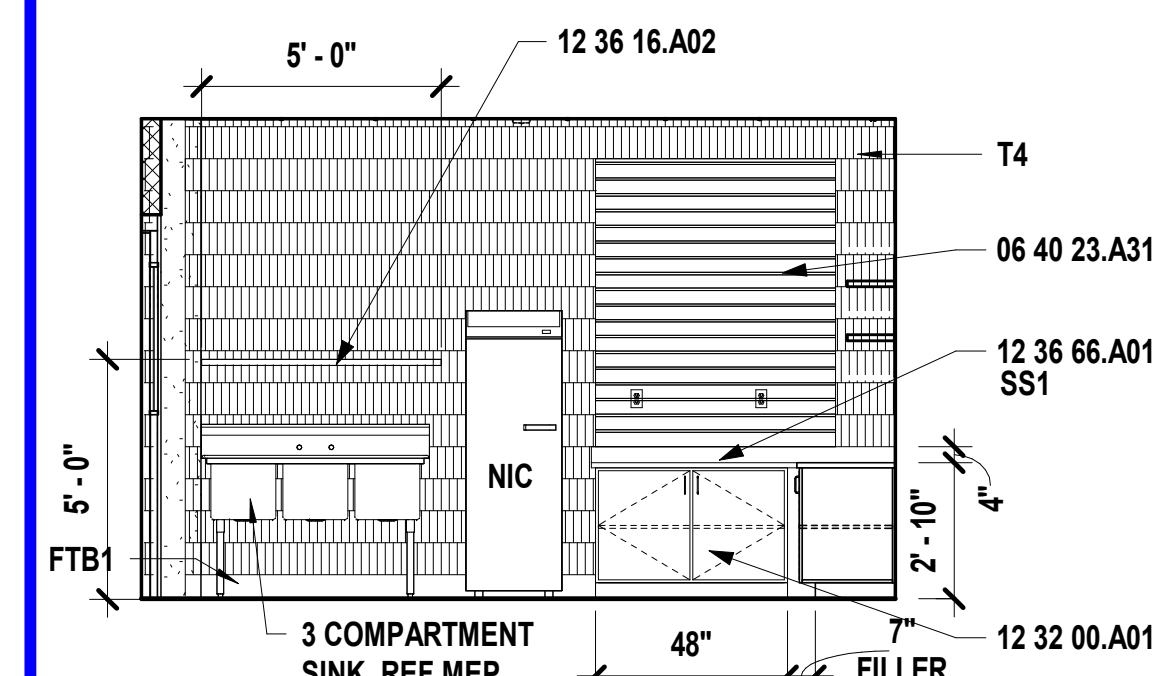


K14 Scale Interior Elevation - Concessions C161
1/4" = 1'-0"

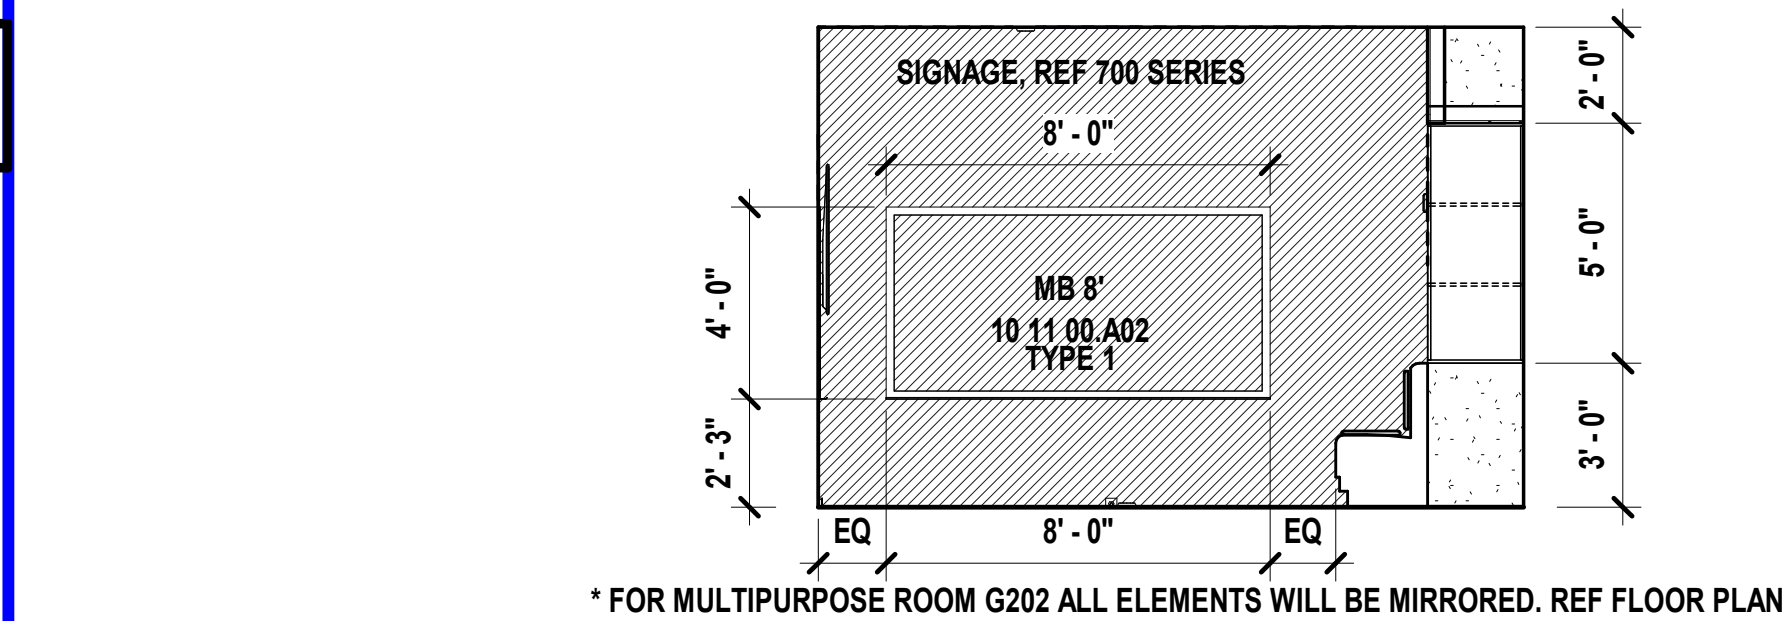

G11 Scale Interior Elevation - Multipurpose G203 - W
1/4" = 1'-0"

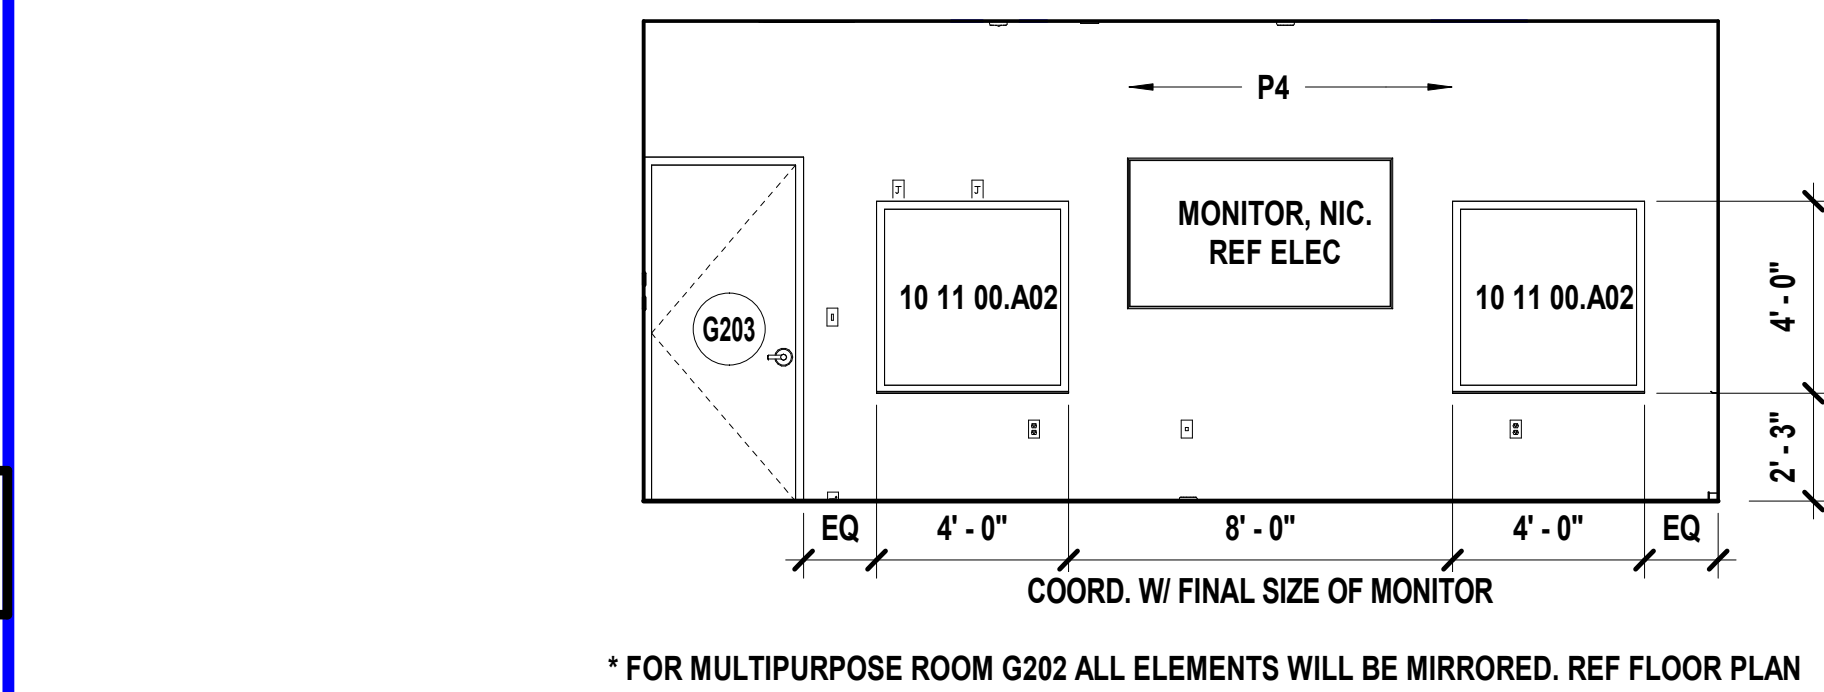

D11 Scale Interior Elevation - Multipurpose G203 - S
1/4" = 1'-0"

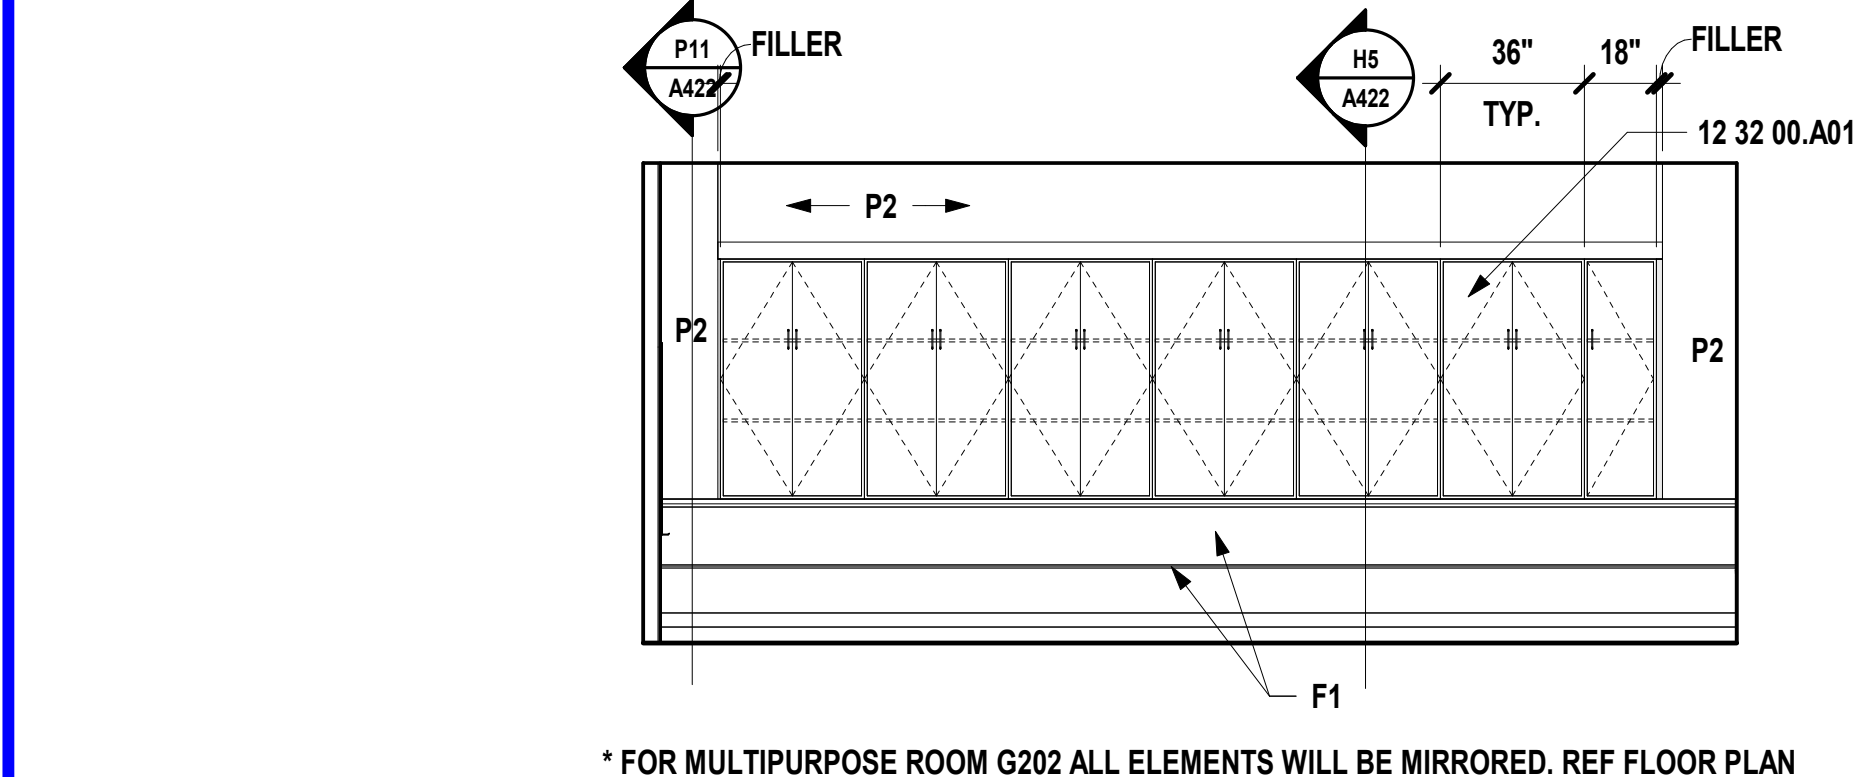

A11 Scale Interior Elevation - Multipurpose G203 - N
1/4" = 1'-0"

SHEET KEYNOTE LEGEND

05 52 13.A01	STEEL PIPE AND TUBE RAILINGS
06 40 23.A31	MERCHANDIZING WALL PANELS
09 96 00	HIGH PERFORMANCE COATINGS
10 11 00.A02	MARKERBOARDS
12 32 00.A01	BASE CABINET
12 36 16.A02	STAINLESS STEEL WALL-MOUNTED SHELVES
12 36 66.A01	SOLID SURFACE COUNTERTOP
12 66 00.A01	TELESCOPING STANDS

we design the future™

1828 Walnut Street Suite 922
Kansas City, MO 64108
1 816.442.7700

115 Wilcox Street Suite 210
Castle Rock, CO 80104
1 720.949.1689

HOLLISANMILLER.COM

Hollis + Miller Architects
Missouri State Certificate of Authority #000061

Kaw Valley Engineering
Civil Engineer
State Certificate of Authority #000842
8040 North Oak Trafficway
Kansas City, Mo 64118
913.894.5150 phone

SHEET MATERIAL FINISH LEGEND

ID	MATERIAL	COLOR/FINISH
AP1	Acoustical Panels	Concord
AP2	Acoustical Panels	Mist
AP3	Acoustical Panels	Ash
AP4	Acoustical Panels	Graphite
AP5	Acoustical Panels	P4
CLG3	Ceiling	White
F1	Upholstery Fabric	Reign
FTB1	Resinous Base	Relaxed Khaki
P1	Paint	A87T1154 FM8000XL (#0208714:916-756-2324)
P2	Paint	Ceiling White
P3	Paint	Light French Gray
P4	Paint	TBD
P5	Paint	TBD
P6	Paint	TBD
PL1	Plastic Laminate	Iolite
PL2	Plastic Laminate	Fusion Maple
PL3	Plastic Laminate	100 Black
RB1	Resilient Base & Accessories	40-Black
RB2	Resilient Base & Accessories	Pearl White QH63
SS1	Simulated Stone	Morning Ice
T1	Tile	Mist QH15
T2	Tile	Cloud QH32
T3	Tile	Grape QH54
T4	Tile	Butter Pecan EP01
T5	Tile	Grape Q3686
T6	Tile	Anodized Aluminum
TR1	Trim	Wilsonart Iolite Y0737-60 1" depth panel, 1" trim system
WF1	Window Film	Wilsonart Iolite Y0737-60 w/ finished edges 1 1/2" depth panel, 1" trim system
WP1	Wall Paneling	Color Match to P4
WP2	Wall Paneling	Anodized Aluminum
WP3	Wall Paneling	Anodized Aluminum
WP3a	Wall Paneling	Anodized Aluminum
WP3b	Wall Paneling	Anodized Aluminum
WP3c	Wall Paneling	3m, Dibond Aluminum Panel on 1/2" plywood
WP4	Wall Paneling	Arch to provide artwork, depth to match WP4
WP5	Wall Paneling	REF ELEVATION
WP6	Wall Paneling	
WP7	Wall Paneling	

Bob D Campbell
Structural Engineer
State Certificate of Authority #000442
4338 Belleview Ave
Kansas City, MO 64111
816.531.4144 phone

Smith & Boucher, Inc.
Mechanical, Electrical & Plumbing Engineer
State Certificate of Authority #000176
25618 W 103rd St
Olathe, KS 66061
913.344.0033 phone

Park Hill South High School Addition & Renovations

Park Hill R-5 School District

4500 River Pk Dr, Riverside, MO 64150

#	Description	Date
4	CONFORMED CONSTRUCTION DOCUMENTS	09.28.2023



JANUARY 11, 2024
KEVIN E. NELSON
A-2019015618

This Professional Address and Email is for use in correspondence only. It is not intended to be a substitute for the professional seal of the engineer, architect, or other professional. The professional seal of the engineer, architect, or other professional is required for all correspondence. The professional seal of the engineer, architect, or other professional is required for all correspondence.

JOB NO: 22164
DRAWN BY: MB/NR/AS/EB
CHECKED BY: J. BLACK
DATE: 09.28.2023

A626

INTERIOR ELEVATIONS

Please consider the environment before printing this.

CONFORMED
CONSTRUCTION
DOCUMENTS

hollis + miller
architects