

MOTF REROOF

Longview School District

BID SET

SHEET INDEX

GENERAL	COVER SHEET
G-000	
ARCHITECTURAL	
A-103	ROOF PLAN, RCP, ELEVATION
A-501	EXTERIOR DETAILS

PROJECT DESCRIPTION

ROOF REPLACEMENT FOR A SECTION OF THE MAINTENANCE, OPERATIONS, TRANSPORTATION AND FACILITIES (MOTF) BUILDING.


ALTERNATES

ALTERNATE 01: REMOVE AND REPLACE (E) ROOF HATCH W/ NEW INSULATED HATCH WITH NEW CURB AND INTEGRATED FALL PROTECTION RAILING AND GATE


CODE INFORMATION

APPLICABLE BUILDING CODES
2021 WASHINGTON STATE BUILDING CODE
2021 WASHINGTON STATE ENERGY CODE
2021 WASHINGTON STATE EXISTING BUILDING CODE
2021 WASHINGTON STATE MECHANICAL CODE
2021 WASHINGTON STATE FIRE CODE

KEY PLAN

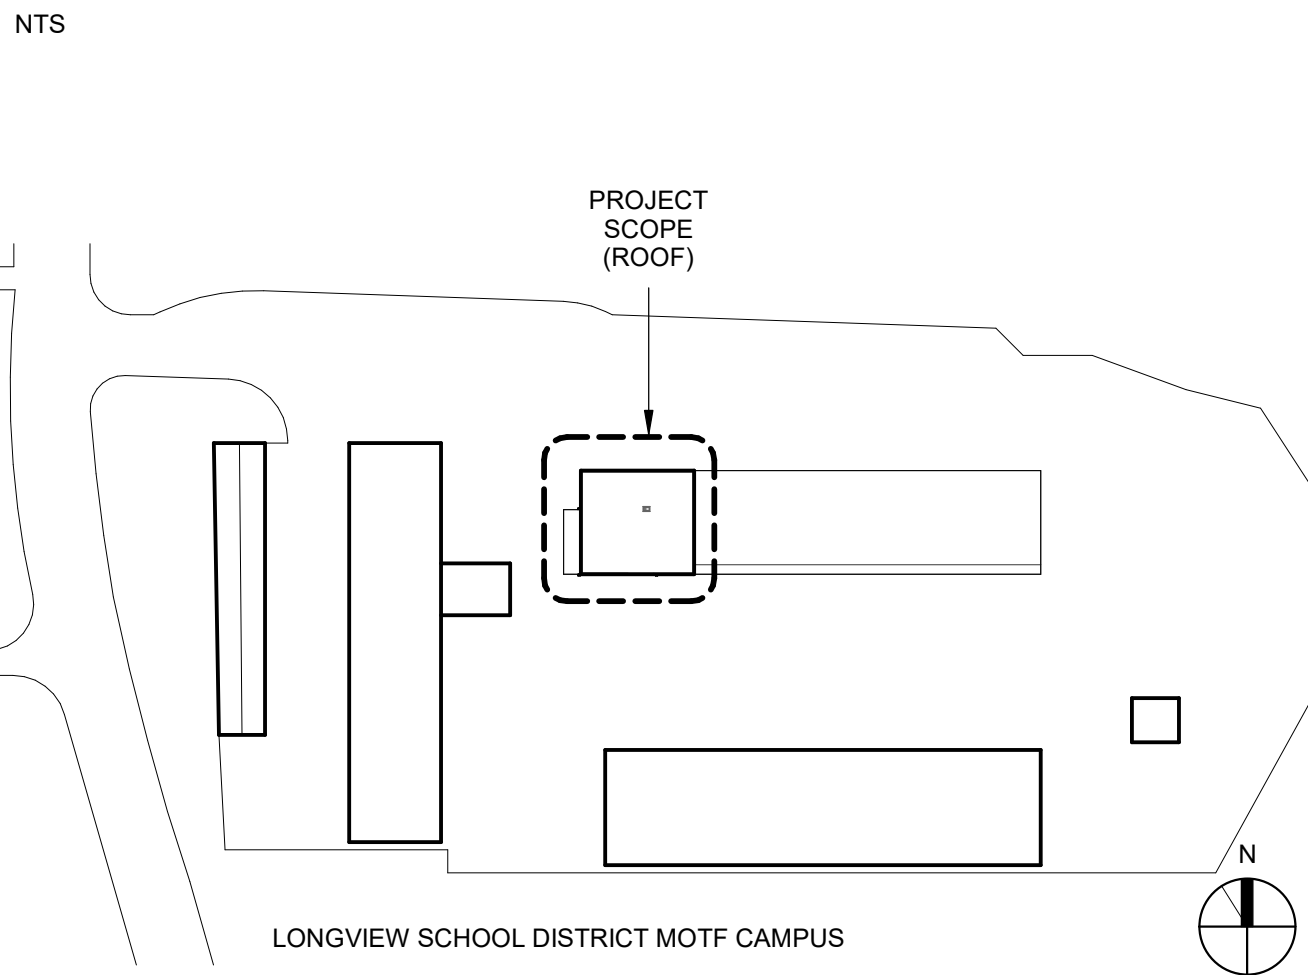

SYMBOL LEGEND AND NOTES

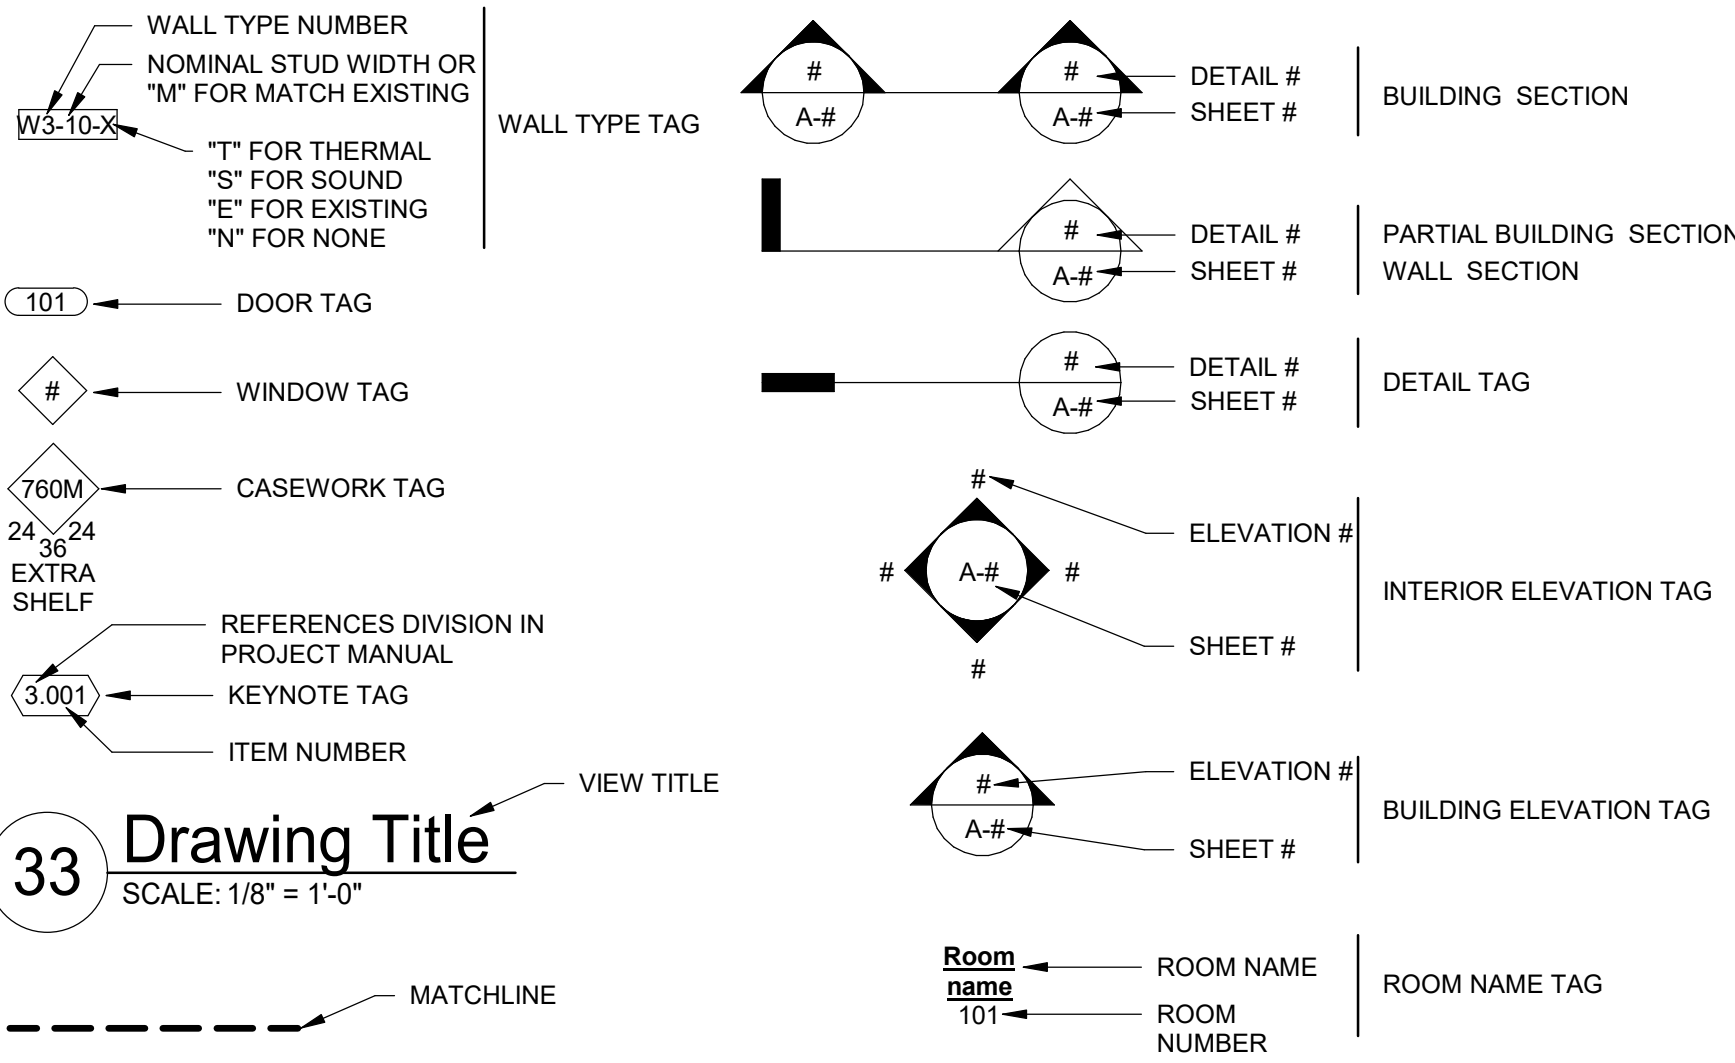

LONGVIEW PUBLIC SCHOOLS

LONGVIEW SCHOOL DISTRICT
Jason Reetz
jreetz@longview.k12.wa.us
2715 LILAC STREET
LONGVIEW, WASHINGTON 98682
p. 360-575-7991



ARCHITECT

LSW ARCHITECTS
Christopher Spurgin, Associate Principal
chris@lsw-architects.com
610 ESTHER ST., SUITE 200
VANCOUVER, WASHINGTON 98660
p. 360.694.8571




ARCHITECTURAL ABBREVIATIONS

A	ANCHOR BOLT	DWG	DRAWING	HSS	HOLLOW STRUCTURAL SECTION	OTS	OPEN TO STRUCTURE	STD	STANDARD
AB	ADJACENT	E	EXISTING	HT	HEIGHT	OWJ	OPEN-WEB JOIST	STL	STEEL
AED	AUTOMATED EXTERNAL DEFIBRILLATOR	(E)	EXISTING	HVAC	HEATING/VENTILATION/AIR CONDITIONING	OWP	OPERABLE WALL PARTITION	STRFT	STOREFRONT
AFF	ABOVE FINISH FLOOR	E	EAST	I	INSIDE DIAMETER	P	PAINT	STRUCT	STRUCTURAL
ALT	ALTERNATE	EA	EACH	ID	INSULATED GLASS UNIT	PED	PEDESTAL	SUSP	SUSPENDED
ALUM	ALUMINUM	EJ	EXPANSION JOINT	IGU	INSULATED GLASS UNIT	PERF	PERFORATED	SYM	SYMMETRICAL
AP	ACOUSTIC PANELS	EL	ELEVATION	INCL	INCLUDE	PERP	PERPENDICULAR		
APPROX	APPROXIMATE	ELEC	ELECTRICAL	INFO	INFORMATION	PK	PARKING	T	TILE
ARCH	ARCHITECT, ARCHITECTURAL	ELEV	ELEVATOR	INSUL	INSULATION	PLAM	PLATE	T&G	TONGUE & GROOVE
AUTO	AUTOMATIC	EMER	EMERGENCY	INT	INTERIOR	PLBG	PLASTIC LAMINATE	T/O	TOP OF
AVG	AVERAGE	EQ	EQUAL	L	LENGTH, LONG	PR	PUMP	TB	TOWEL BAR
AWRB	AIR AND WATER-RESISTIVE BARRIER	EQUIP	EQUIPMENT	LAB	LABORATORY	PREFAB	PREFABRICATED	TEMP	TEMPERED
		ERV	ELECTRIC VEHICLE READY	LAV	LAVATORY	PREFIN	PRE-FINISHED	THK	THICK, THICKNESS
B	BLINDS	EV	ELECTRIC VEHICLE	LB(S)	LOAD(S)	PROP	PROPERTY	THRU	THROUGH
BOS	BABY CHANGING STATION	EWD	EXTERIOR WOOD	LVR	LOUVER	PT	PRESSURE TREATED	TPD	TOILET PAPER DISPENSER
BLDG	BUILDING	EXP	EXPANSION	M	MIRROR	PTD	PAPER TOWEL DISPENSER	TPH	TOILET PAPER HOLDER
BLKG	BLOCKING	EXT	EXTERIOR	MAX	MAXIMUM	PTDR	PAPER TOWEL DISPENSER AND RECEPTACLE	TR	TREAD
BM	BEAM	F	FACTORY FINISH	MECH	MECHANICAL	Q	QUANTITY	TV	TELEVISION
BO	BOTTOM OF	FB	FACE BRICK	MED	MEDIUM	U		TYP	TYPICAL
BRG	BEARING	FC	FIBER CEMENT	MEZZ	MEZZANINE	U			
BLUR	BUILT UP ROOF	FD	FLOOR DRAIN	MFR	MANUFACTURER	UON	UNLESS OTHERWISE NOTED		
		FE	FIRE EXTINGUISHER	MH	MOP HOLDER	V			
		FEC	FIRE EXTINGUISHER CABINET	MICRO	MICROWAVE	VERT	VERTICAL		
		FIN	FINISH	MIN	MINIMUM	VIF	VERIFY IN FIELD		
		PIP	FOAMED-IN-PLACE	MO	MASONRY OPENING	W			
		FLR	FLOOR	MP	METAL PANEL	W	WIDTH OR WEST OR WASHER		
		FO	FACE OF	MR	MEMBRANE ROOF	W/	WITH		
		FRP	FIBERGLASS REINFORCEMENT PANEL	MTL	METAL	W/D	WASHER & DRYER		
		FRT	FIRE RETARDANT TREATED	MULL	MULLION	W/O	WITHOUT		
		FSS	FOLDING SHOWER SEAT	N	NEW	WB	WHITE BOARD		
		FT	FOOT OR FEET	(N)	NORTH	WC	WALL COVERING OR WATER CLOSET		
		FTG	FOOTING	N	NORTH	WD	WOOD		
		G		(N)	NEW	WDW	WINDOW		
		GA	GAUGE, GAGE	N	NORTH	WF	WIDE FLANGE		
		GALV	GALVANIZED	NIC	NOT IN CONTRACT	WOM	WALK OFF MAT		
		GB	GRAB BAR	NO	NUMBER	WWF	WELDED WIRE FABRIC		
		GC	GENERAL CONTRACTOR	NOM	NOMINAL				
		GL	GLASS OR GLAZING	NTS	NOT TO SCALE				
		GLU-LAM	GLUE-LAMINATED	O					
		GWB	GYPSPUM WALL BOARD	OC	ON CENTER				
		GYP	GYPSPUM	OD	OVERFLOW DRAIN				
		H		OFCI	OWNER FURNISHED, CONTRACTOR INSTALLED				
		HB	HOSE BIB	OFI	OWNER FURNISHED, OWNER INSTALLED				
		HD	HAND DRYER	OH	OVERHEAD				
		HDR	HEADER	OPNG	OPENING				
		HDW	HARDWARE	OPP	OPPOSITE				
		HM	HOLLOW METAL	OTA	OPEN TO ABOVE				
		HORIZ	HORIZONTAL						
		HR	HOUR						
DTL	DETAIL								
DW	DISHWASHER								

  


- | REROOF LEGEND | |
|--|------------------|
|  | R1 ROOF ASSEMBLY |
|  | R2 ROOF ASSEMBLY |




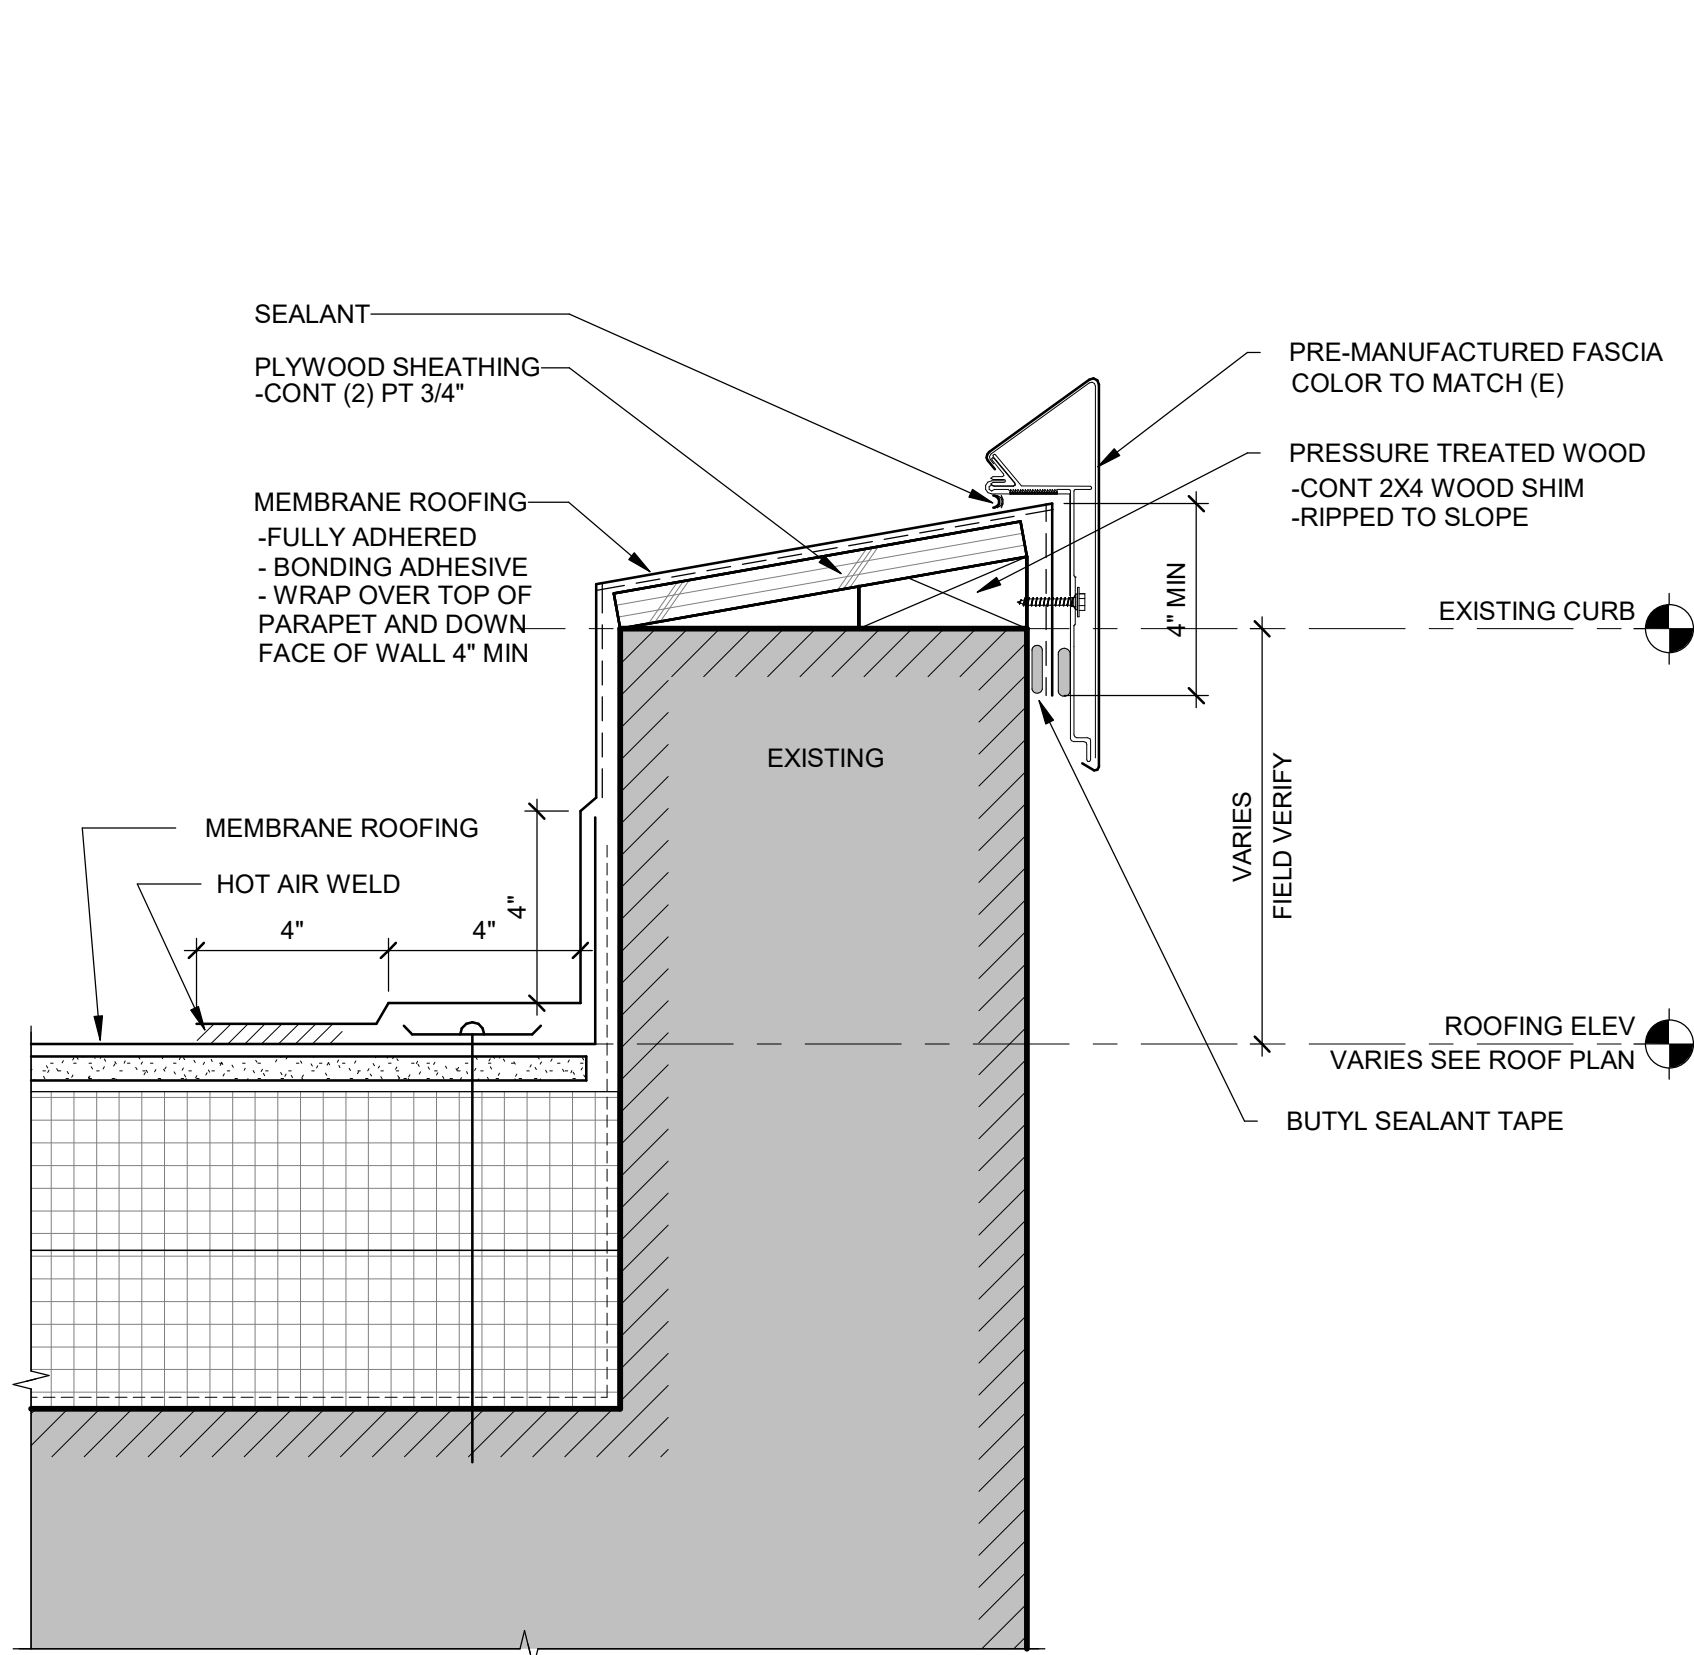


6 TYPICAL PARAPET DETAIL
SCALE: 3" = 1'-0"

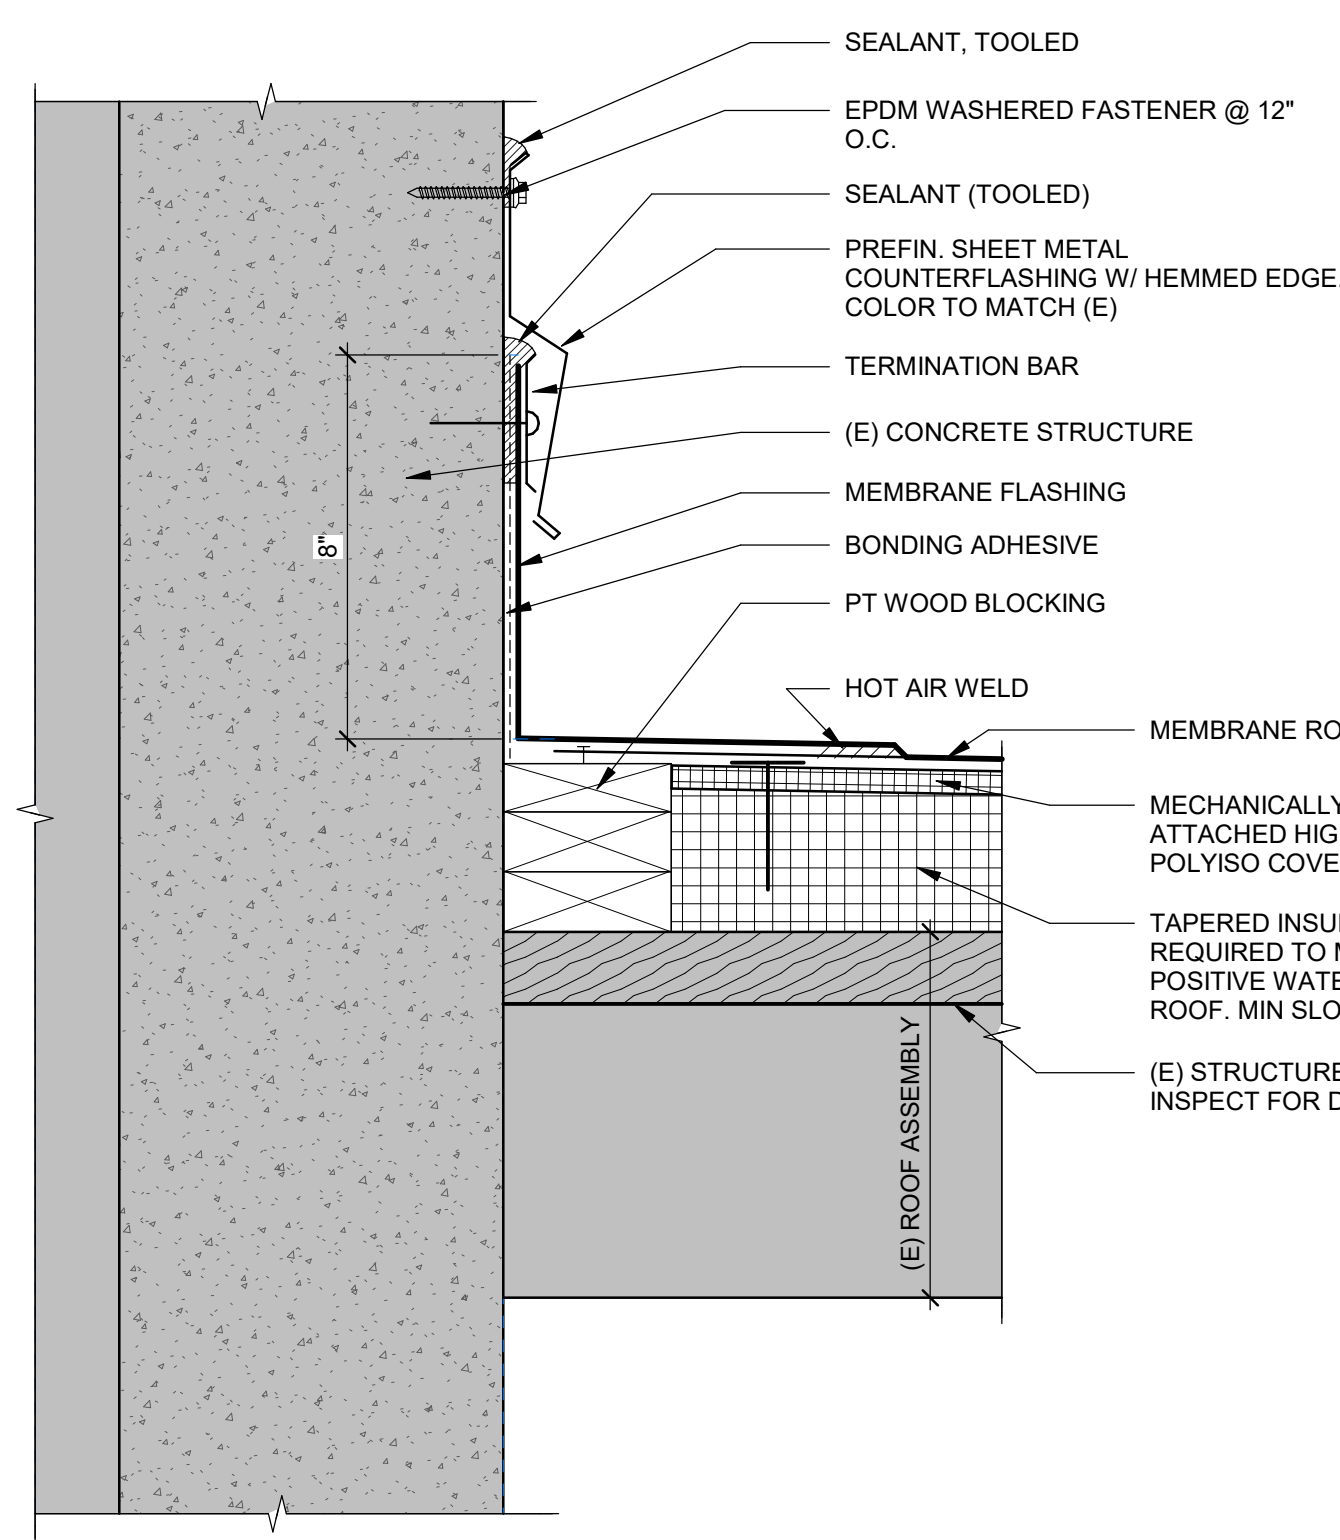


9 ROOF DETAIL AT WALL
SCALE: 3" = 1'-0"

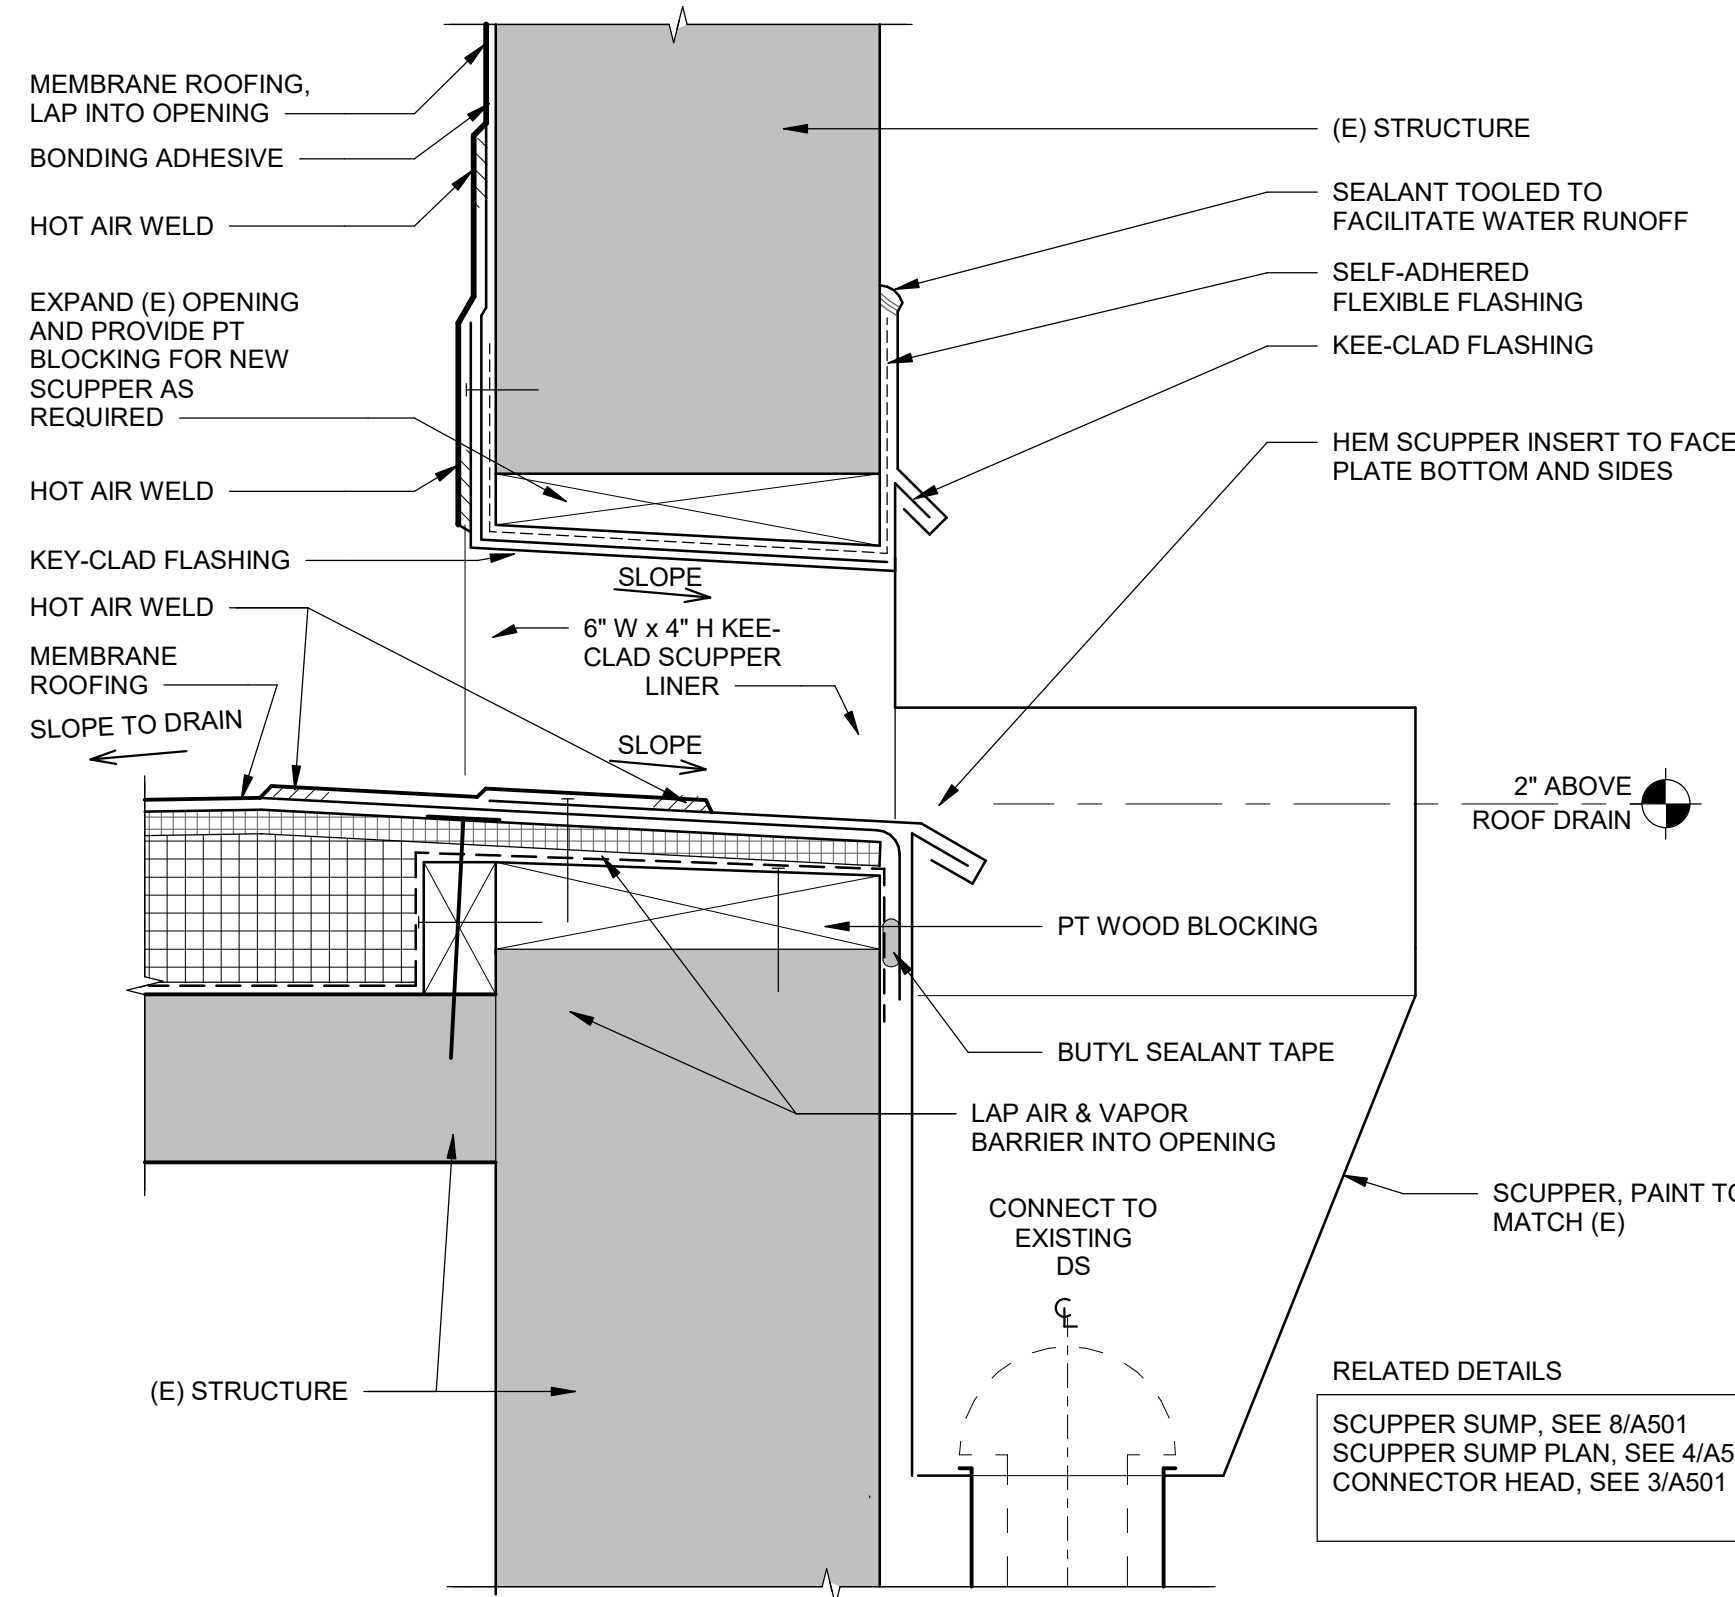


10 THROUGH WALL SCUPPER @ SE CORNER
SCALE: 3" = 1'-0"

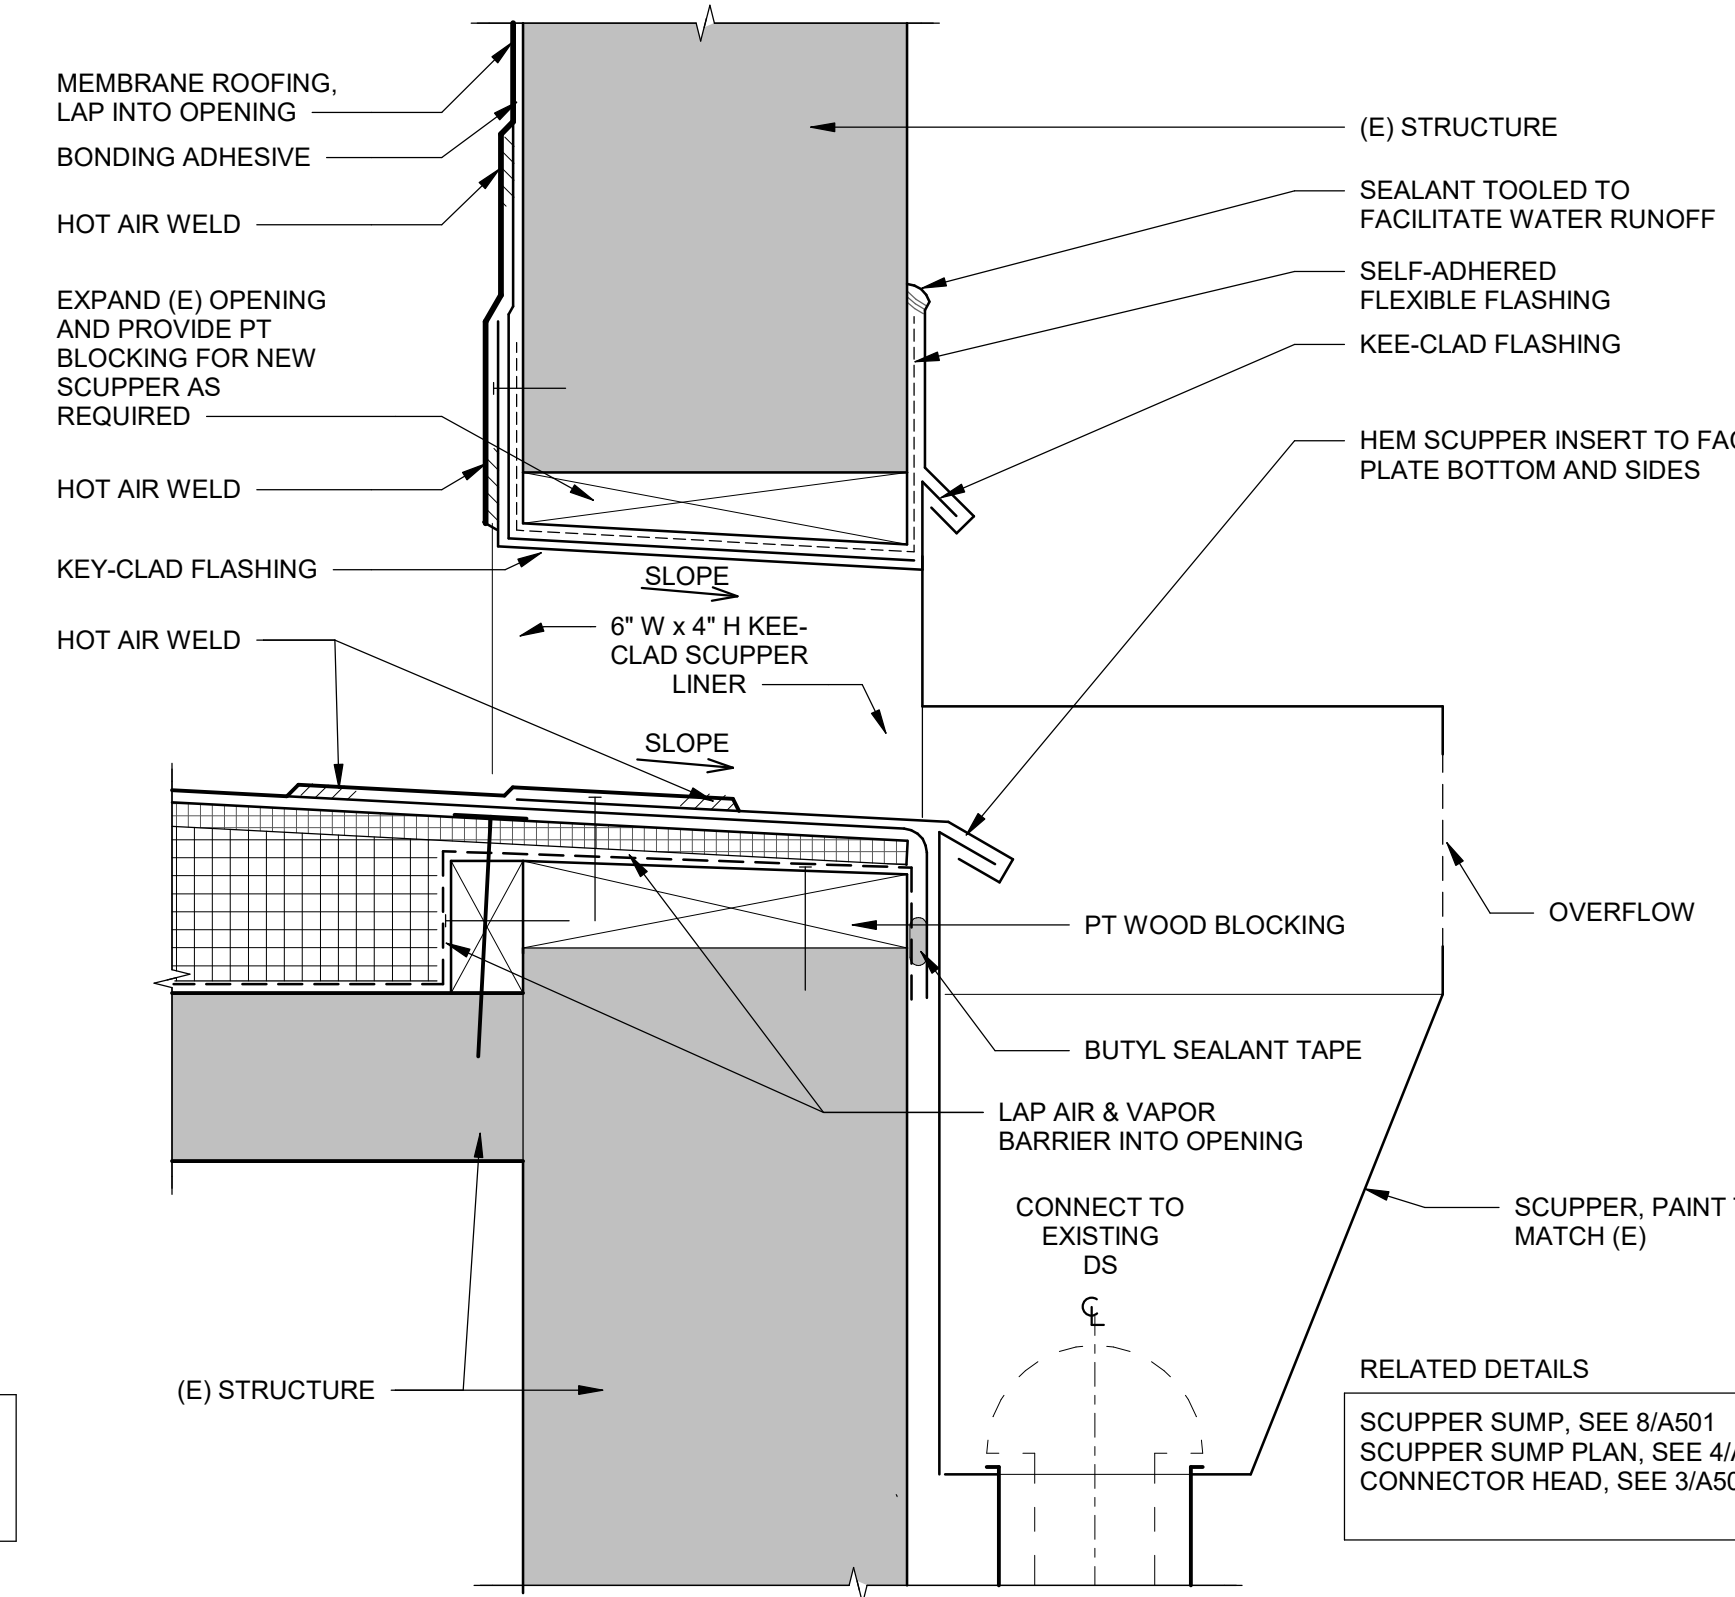


11 THROUGH WALL SCUPPER @ SW CORNER
SCALE: 3" = 1'-0"

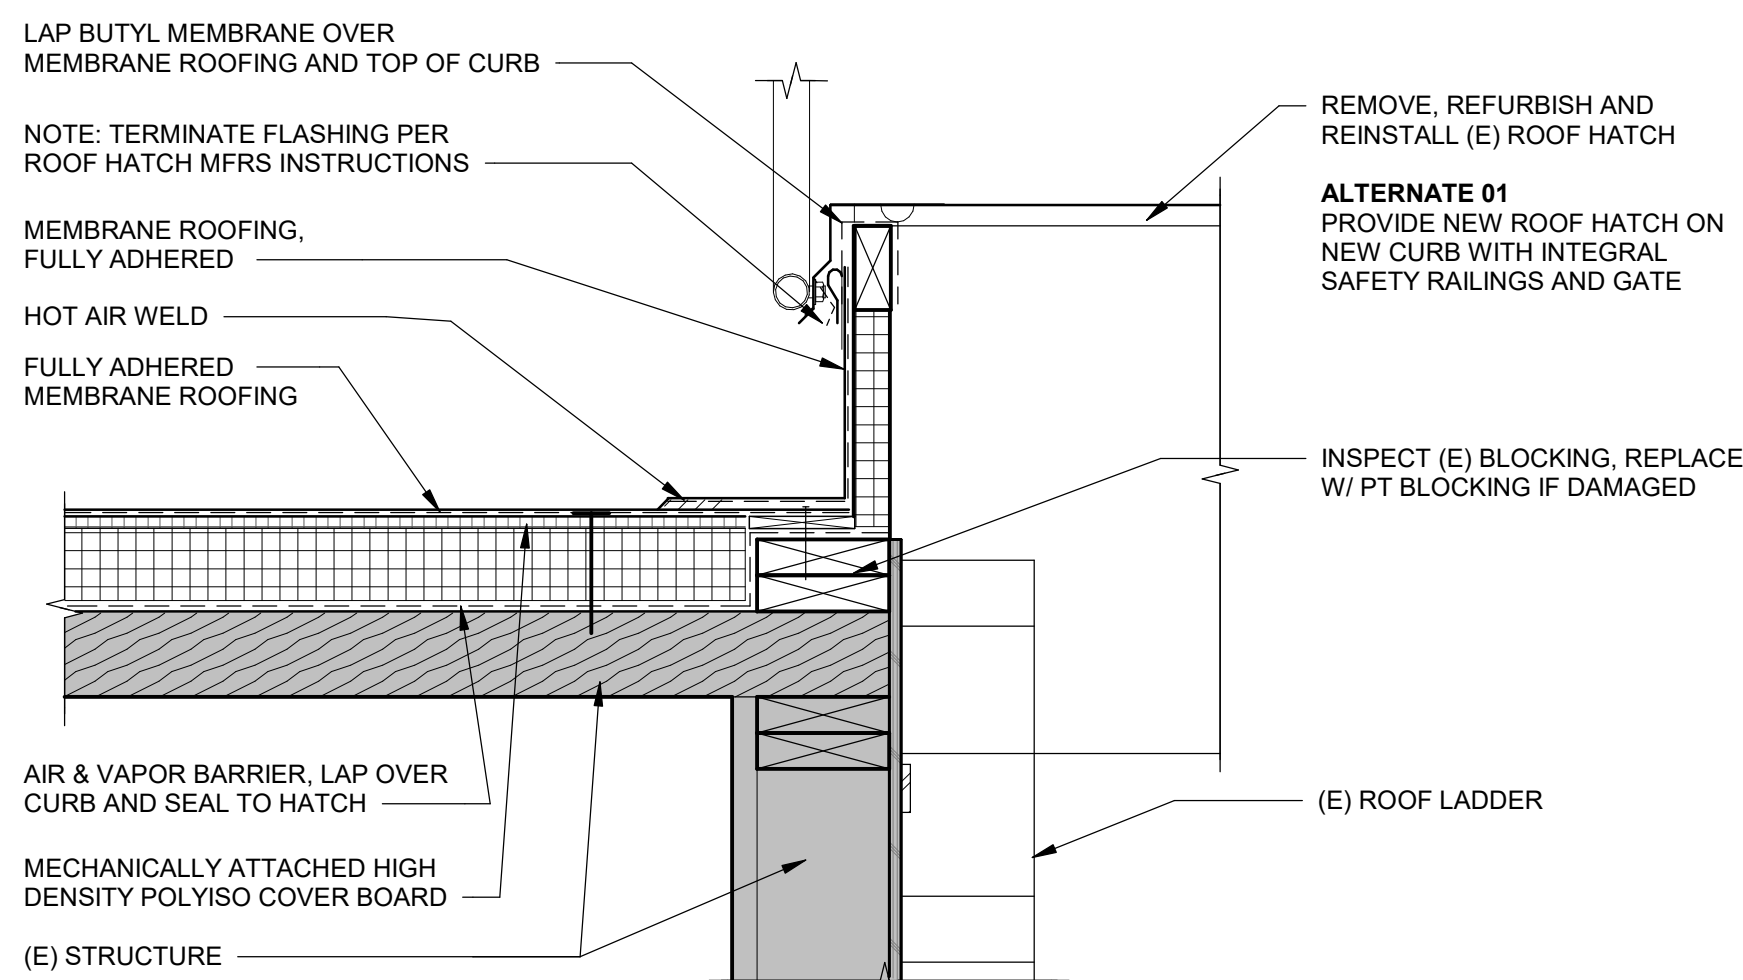


17 ROOF HATCH
SCALE: 1 1/2" = 1'-0"

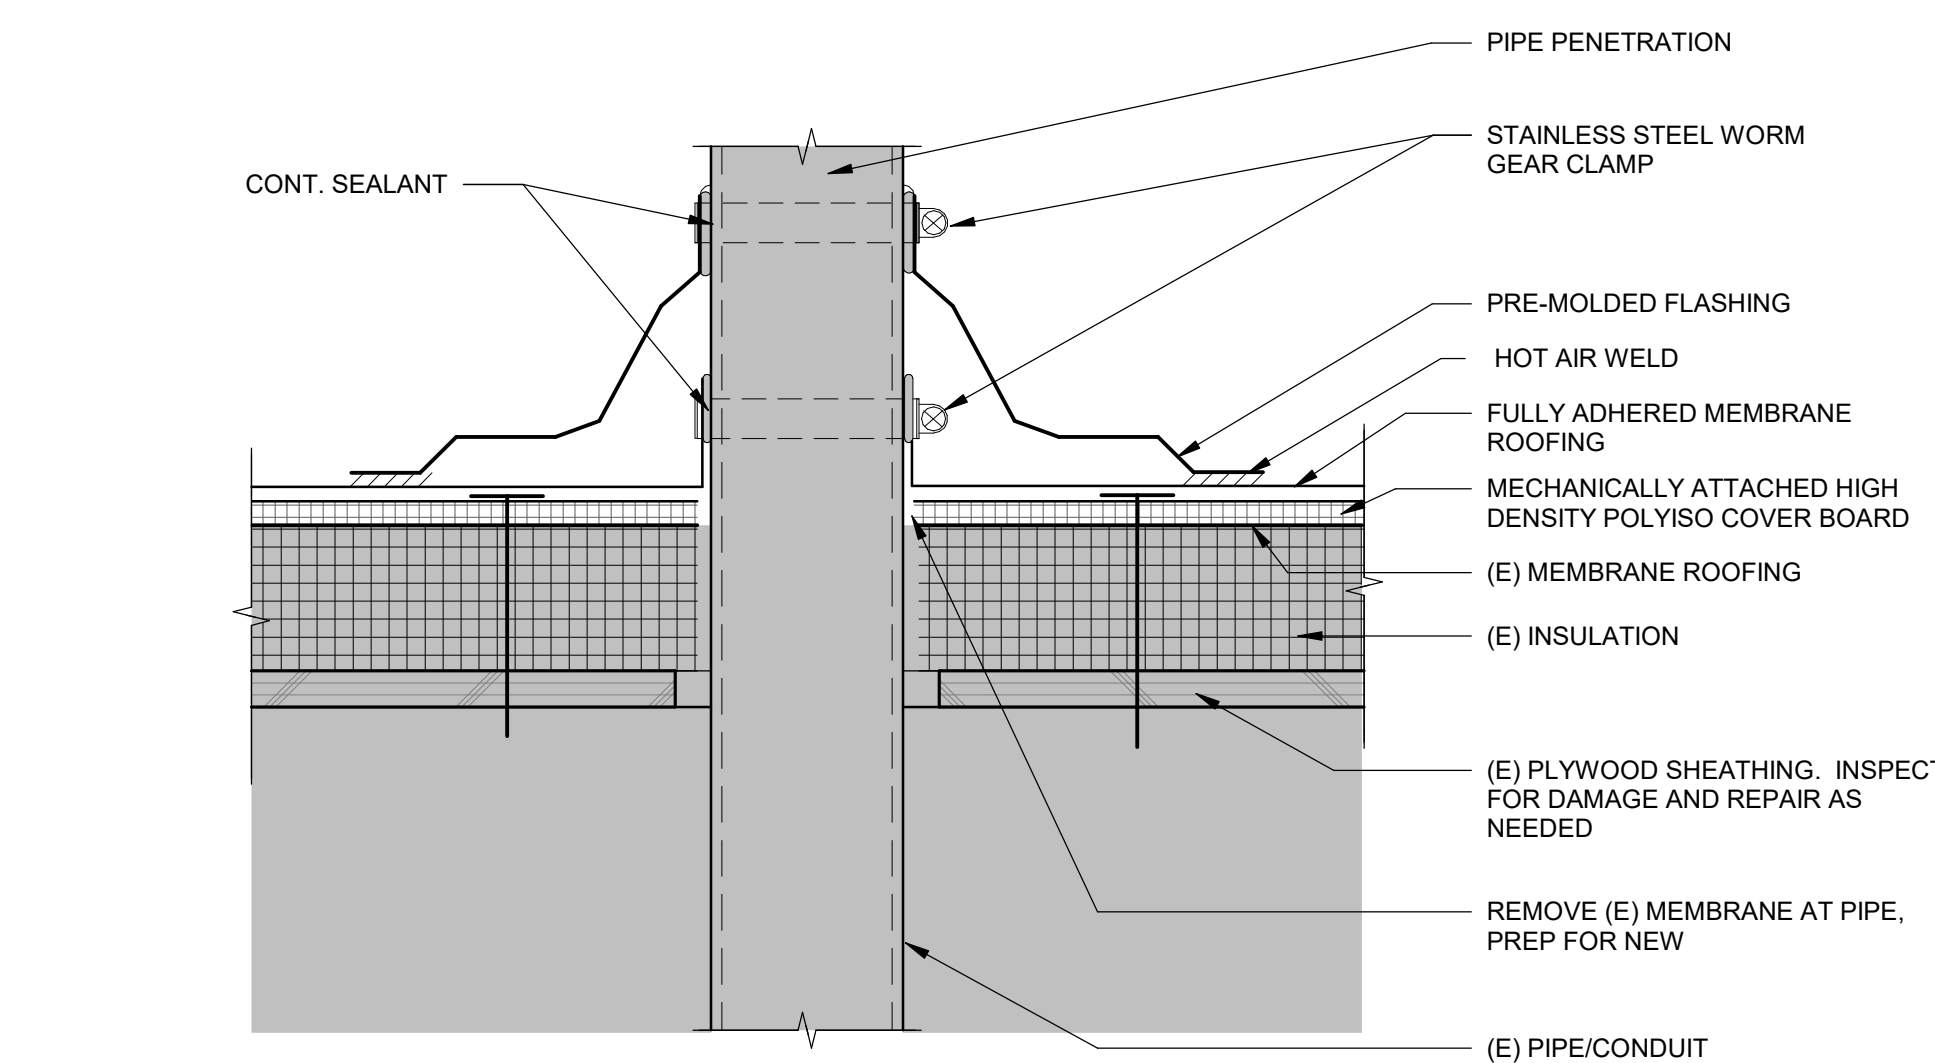


18 ROOF PENETRATION PREFABRICATED
SCALE: 3" = 1'-0"

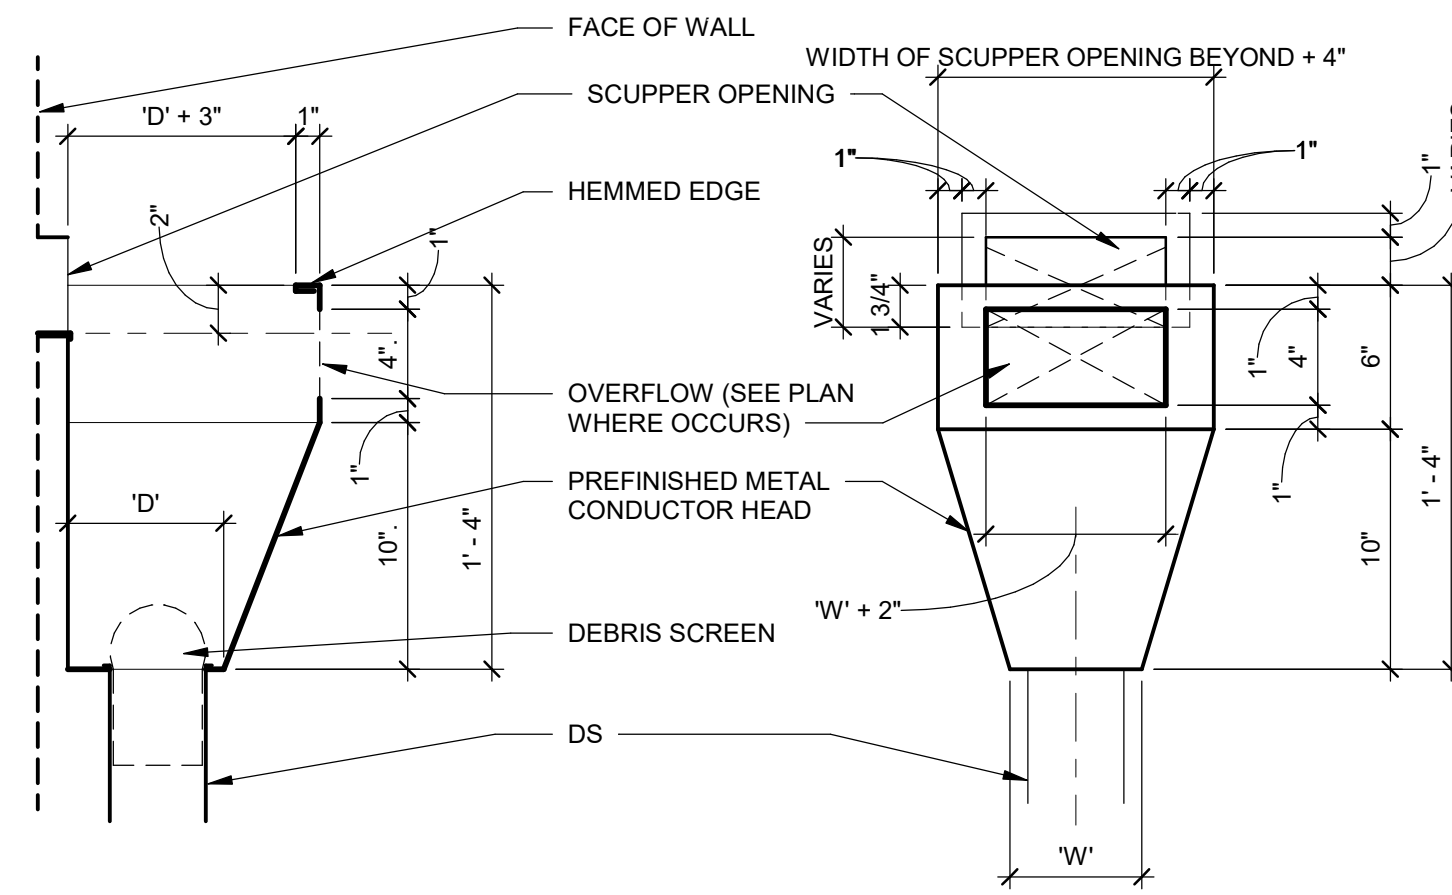



3 CONDUCTOR HEAD
SCALE: 1 1/2" = 1'-0"

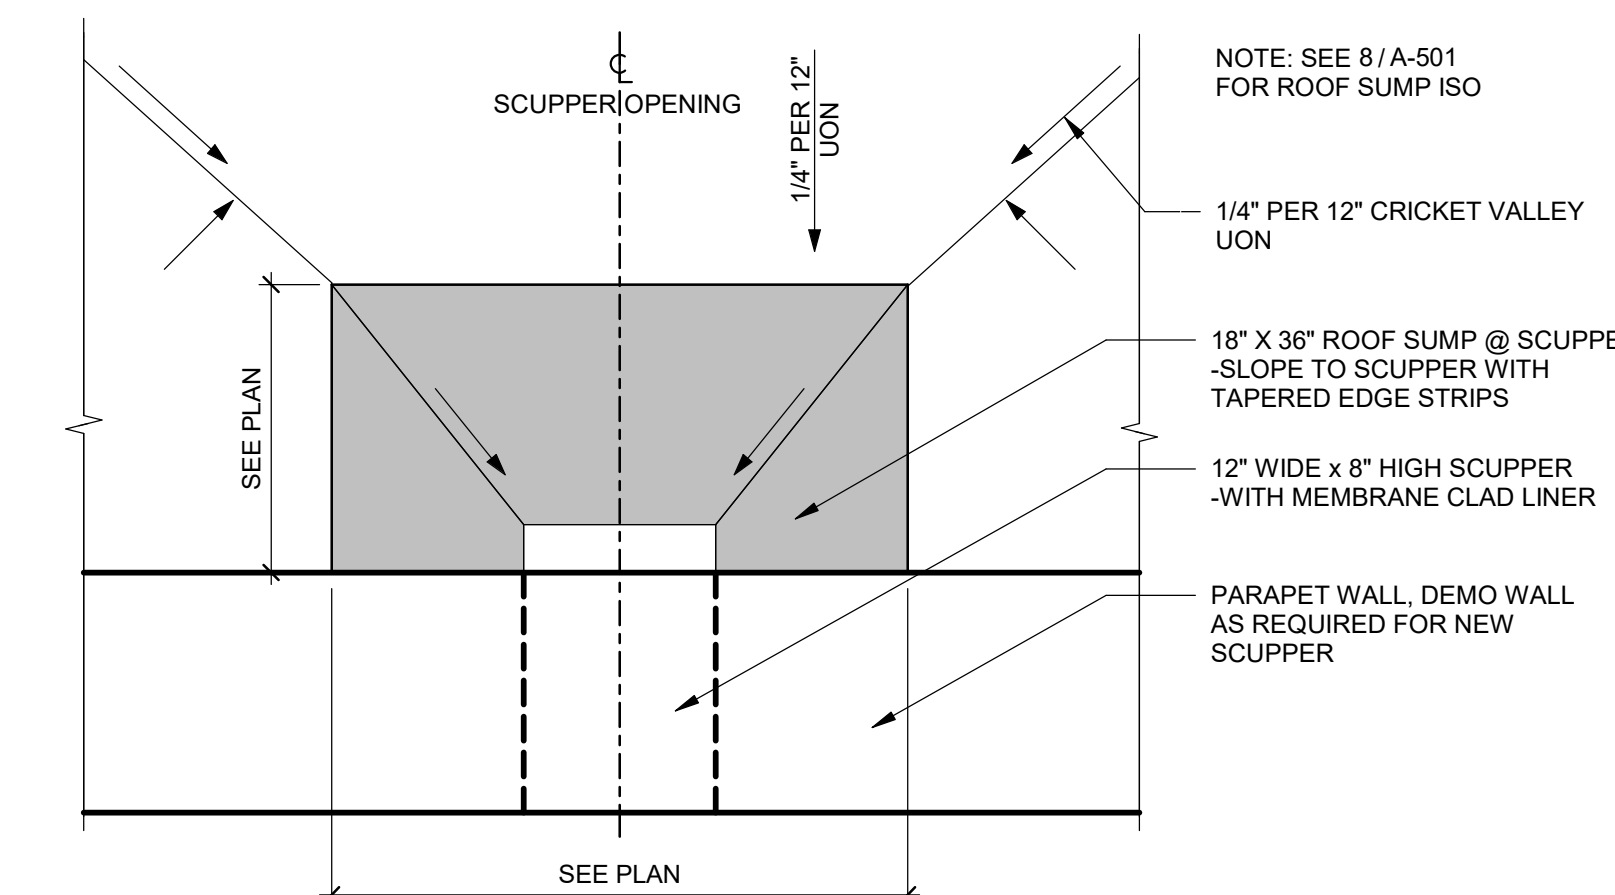

4 SCUPPER SUMP PLAN
SCALE: 1" = 1'-0"

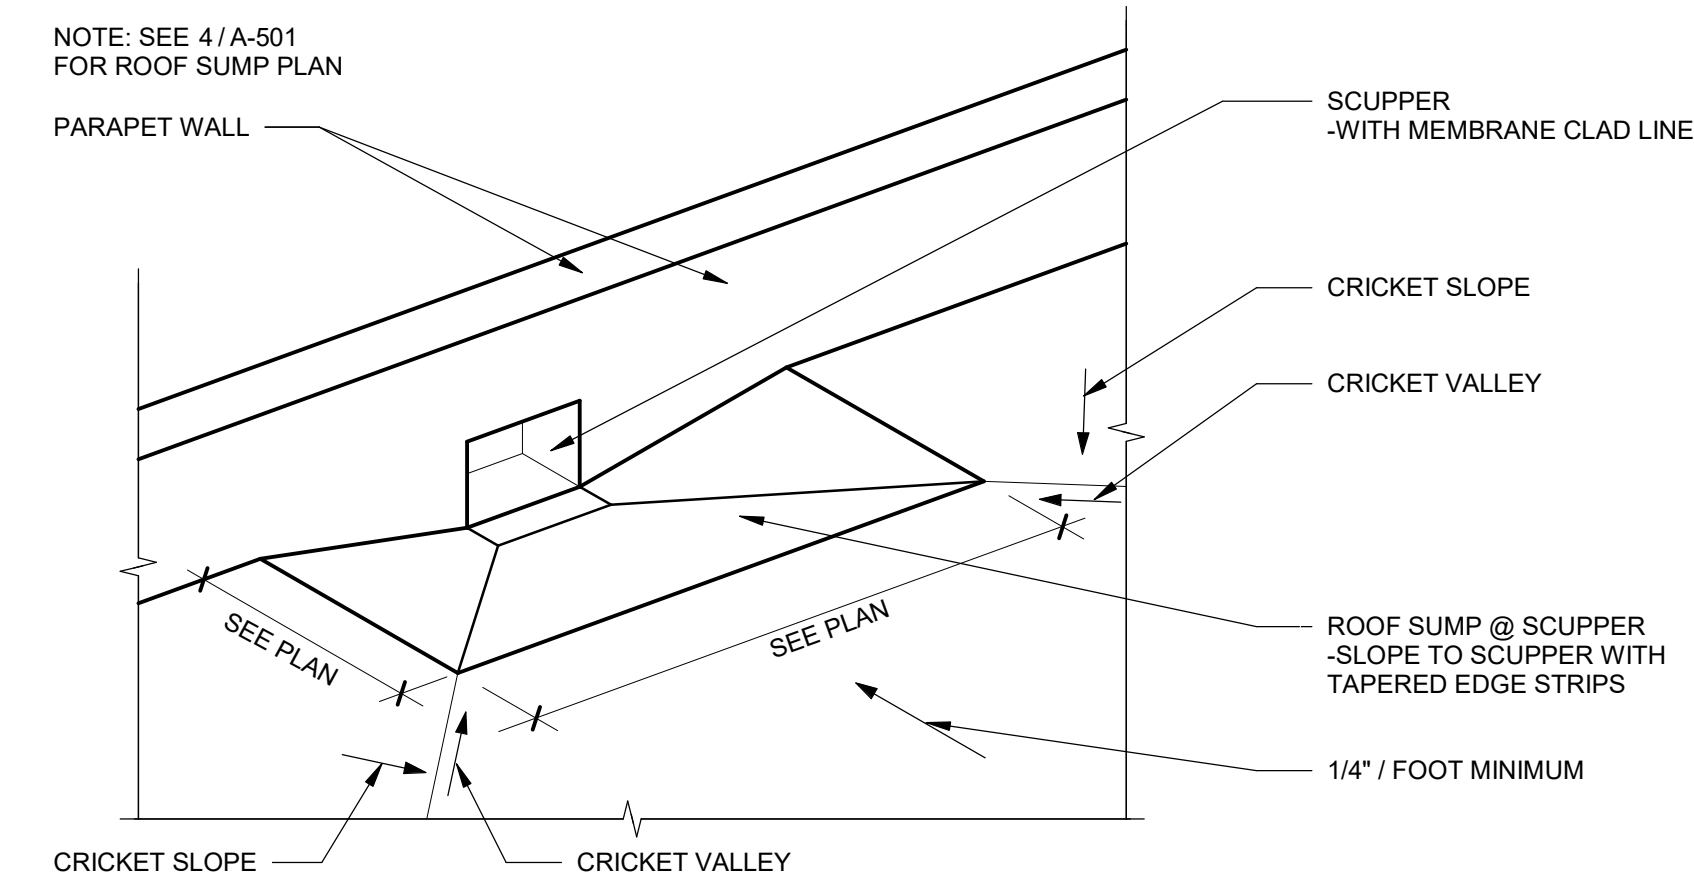

8 SCUPPER SUMP ISO
SCALE: NTS

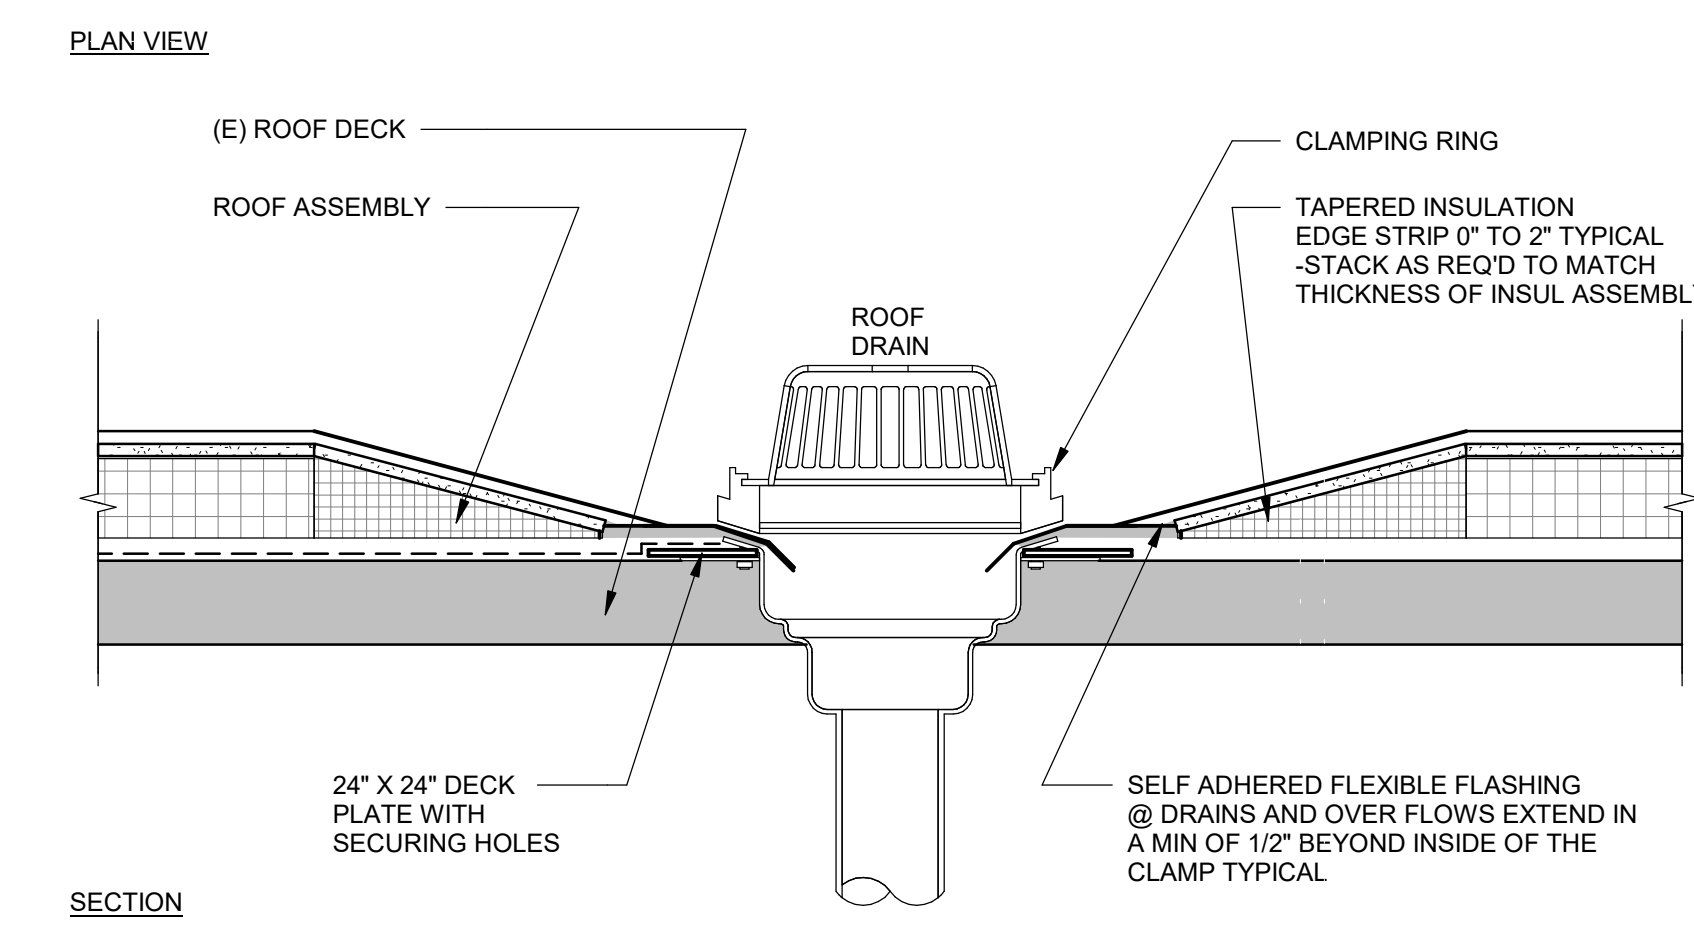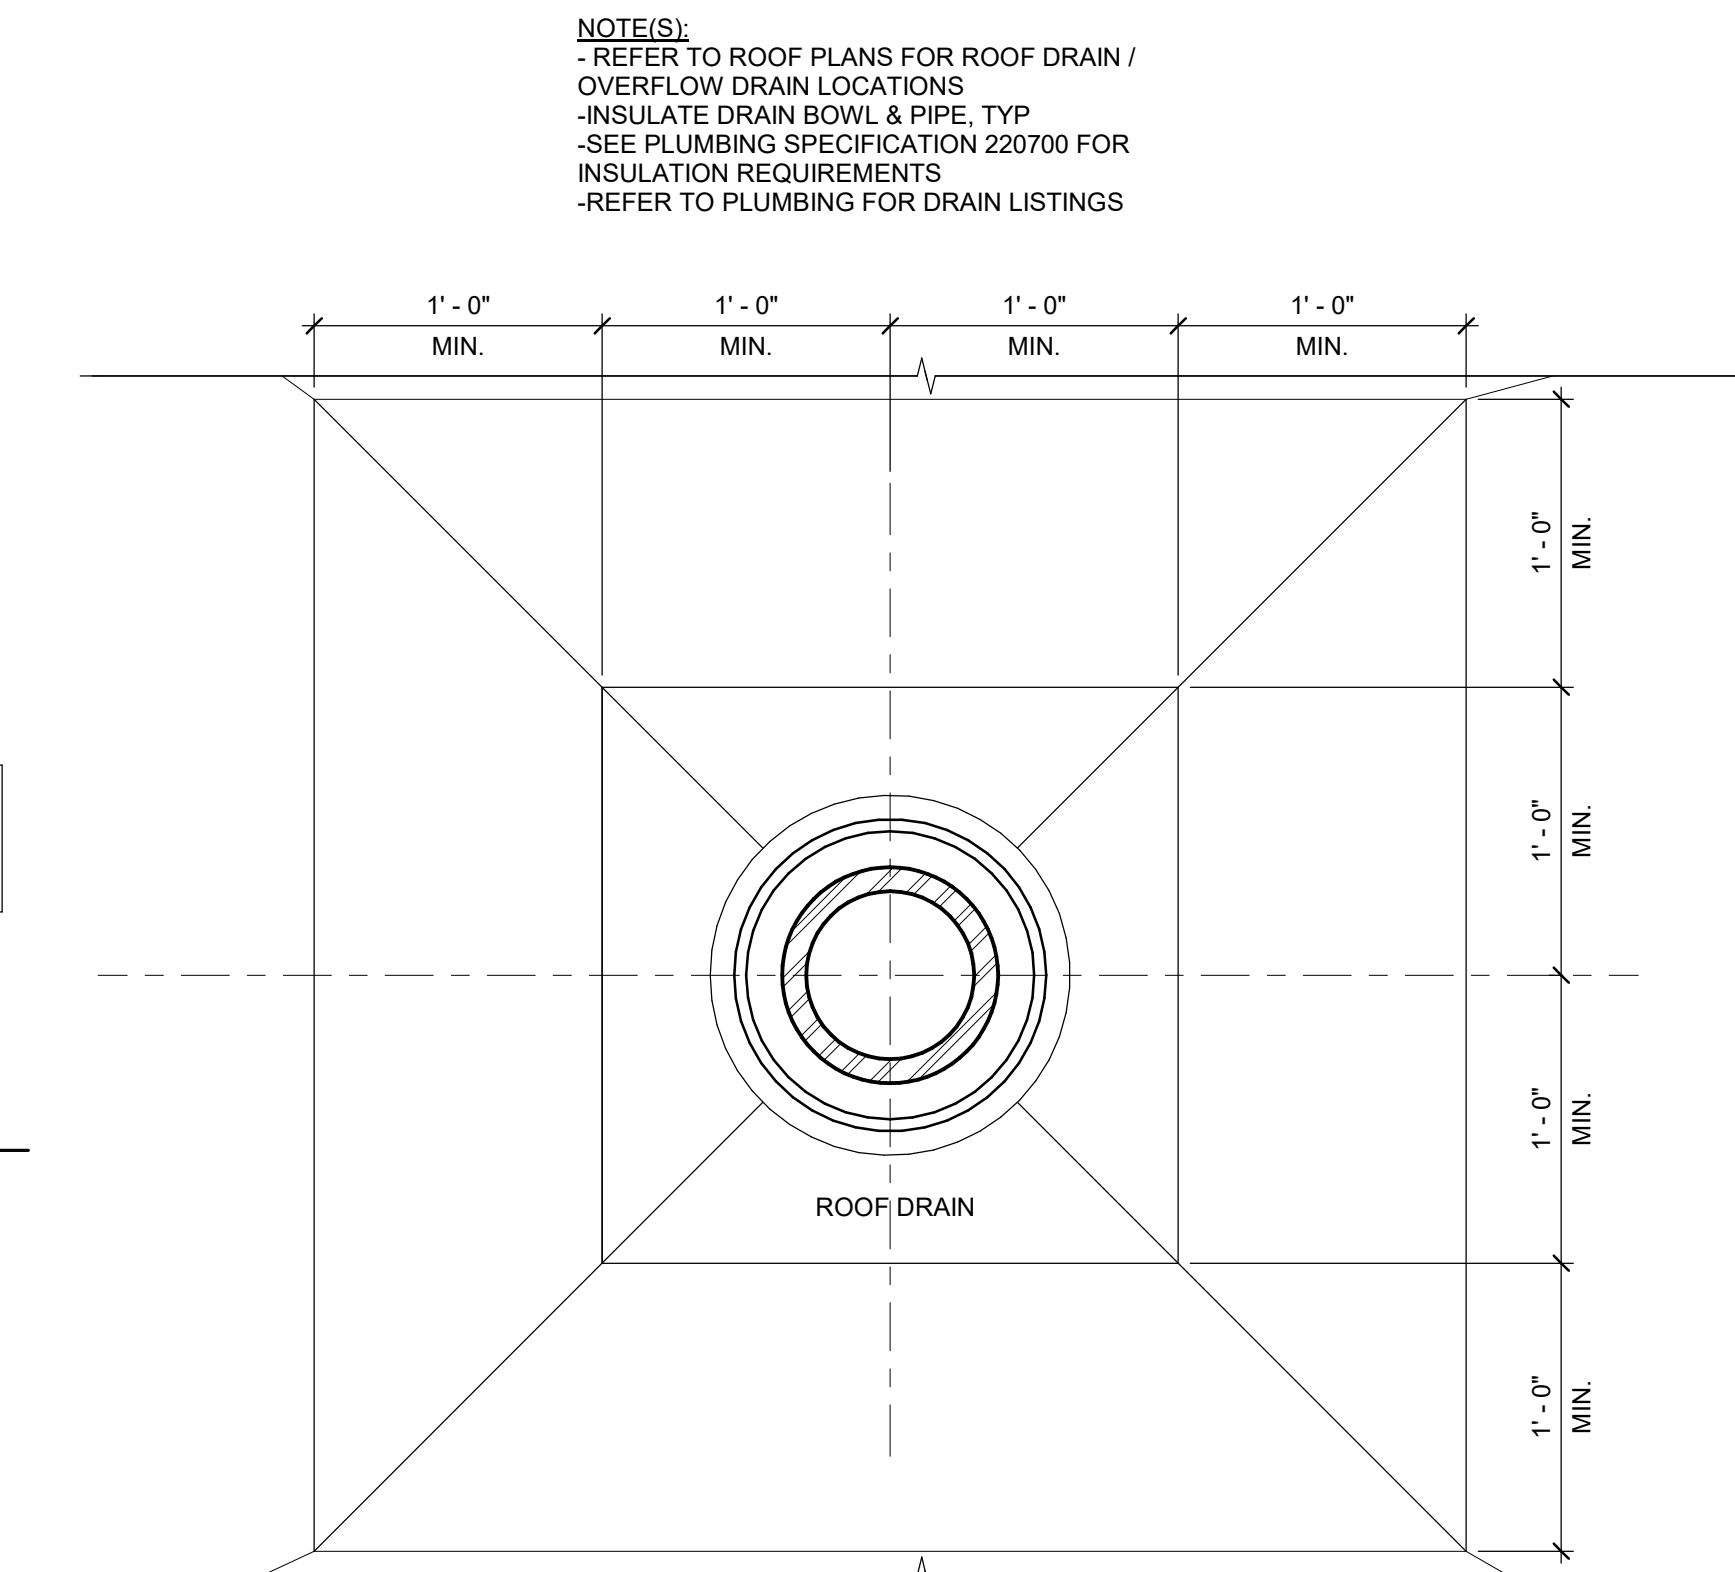

20 ROOF DRAIN / OVERFLOW
SCALE: 1 1/2" = 1'-0"