




ALUM ROCK UNION SCHOOL DISTRICT

PROJECT 18 - BID NUMBER 2425-BONDS07

BID PACKAGE 4

EXTERIOR PAINTING:

RYAN ELEMENTARY SCHOOL
OCALA ACADEMY

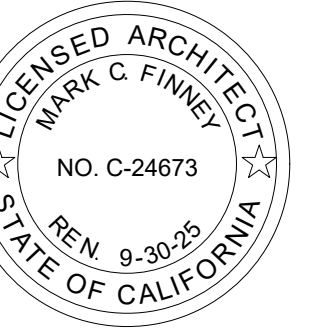

BID PACKAGE 4

EXTERIOR PAINTING AT
RYAN ELEMENTARY SCHOOL & OCALA ACADEMY
ALUM ROCK UNION SCHOOL DISTRICT

REVISIONS		
NO.	ITEM	DATE
	BID SET	5-16-2025

DRAWN BY:	NJ/AB
CHECKED BY:	NJ
	DATE: 05/09/2024

TO



PRE-BID SITE VISIT

SAFETY

DAMAGE TO STRUCTURE OR SYSTEMS TO REMAIN

EXISTING CONDITIONS

CONTRACTOR'S EQUIPMENT

UTILITY SHUT-DOWNS AND CONNECTIONS

ASBESTOS AND ASBESTOS PRODUCTS

ALL BUILDING MATERIALS MUST BE ASBESTOS FREE

CONSTRUCTION SCHEDULING

INTERIOR FINISHES

DRILLED-IN EXPANSION ANCHORS

TITLE 24 COMPLIANCE

ADMINISTRATIVE REQUIREMENTS FROM PART 1., TITLE 24, C.C.R.

ADMINISTRATIVE REQUIREMENTS

CALIFORNIA ENERGY CODE

A LISTING OF CERTIFIED ATT'S CAN BE FOUND AT

COMPLIANCE WITH LOCAL ORDINANCES

ABBREVIATIONS

(REFER TO CONSULTANT DRAWINGS FOR ADDITIONAL ABBREVIATIONS)

A.P.F.	ABOVE FINISHED FLOOR	LAM.	LAMINATE
A.P.	ACCESS PANEL	LAV.	LAVATORY
ADJ.	ADJUSTABLE	M.S.	MACHINE SCREW
ALUM.	ALUMINUM	M.H.	MANHOLE
B.	BOLTED BOLT	M.F.	MANUFACTURER
APPROX.	APPROXIMATELY	M.R.	MARKER BOARD
ARCH.	ARCHITECT	MATL.	MATERIAL
ASPH.	ASPHALTIC CONCRETE	M.B.	MAXIMUM
AT	AT	M.C.	MECHANICAL
B.	BLOCK MARK	M.T.	METAL
BLKG.	BLOCKING	M.N.	MINIMUM
BD.	BOARD	MISC.	MISCELLANEOUS
B.H.	BATH HOOKS	MTD.	MOUNTED
BOT.	BOTTOM	N.	NEW
B.C.B.	BUILDING	NOM.	NOMINAL
B.R.	BURIED ROOFING	N.I.C.	NOT IN CONTRACT
C.G.	CATCH BASIN	N.T.S.	NOT TO SCALE
CLG	CEILING	N.	NUMBER
CEM.	CEMENT	N. or #	NUMBER
C.C. or C.O.	CENTER TO CENTER	O.C.	OCCUPANT(CY) ON CENTER
	CENTERLINE	OPG.	OPENING
CER. TILE	CERAMIC TILE	O.P.	OPPOSITE
C.O.T.G.	CLEANOUT TO GRADE	O.F.S.	OPPOSITE HAND
C.O.	CLEAN OUT	O.V.	OUTSIDE FACE OF
C.A.H.R.	CLEAR ALL HEART	O.V.	OVERLAP DRAIN
	REDWOOD	O.D.	OVERFLOW DRAIN
C.W.	COUNTER	O.F.C.I.	OWNER FURNISH CONTRACTOR INS.
C.O.	COLUMN		PAIR
COM.	COMMON	P.	PARTITION
CONC.	CONCRETE	PL	PLATE
C.H.	CONSTRUCTION JOINT	P.N.	PENNY (NAILS)
C.J.	CONSTRUCTION HOLE	PL	PLASTER
C.	CONTRACTOR	P.V.C.	PLYWOOD
CTR.	COUNTER	P.V.C.	POLY VINYL CHLORIDE
C.M.	CORNER SUNK	P.	PRESSURE TREAT
DET.	DETAIL	P.	PROPERTY LINE
DIA. or Ø	DIAMETER	R.	RAD. RADIUS
D.	DISABLED	R.W.	RAIN WATER LEAD
D.A.	DISABLED ACCESS	R.W.	REDWOOD
D.R.	DOOR	REIN.	REINFORCING
D.S.	DRAINSPROUT	REIN.	REQUIRED
DWG.	DRAWING	R.A.G.	RETURN AIR GRILL
D.F.	DRINKING FOUNTAIN	R.E.	RIM ELEVATION
	AND/OR DOUGLAS FIR	R.D.	ROOF DRAIN
E.A.	EACH	R.M.	ROOM
E.W.	ELECTRIC	R.O.	ROUGH OPENING
ELEC.	ELECTRIC or ELECTRICAL	R.O.	ROUND
ELEV.	ELEVATION	R.H.	ROUND HEAD MET
EQU.	EQUIPMENT	R.H.W.S.	ROUND HEAD WOOD
ENCL.	ENCLOSURE	S.S.	SEE STRUCTURAL
	ENCLOSURE and/or ENCLOSURE	S.T.S.M.	SELF TAPPING METAL
EQUIP.	EQUIPMENT		SCREW
(E)	EXPANSION	S.E.	SHEATHING
EXP.	EXPANSION JOINT	S.M.	SHEET METAL
EXP.	EXPOSED	S.O.V.	SHEET METAL SCF
F.O.C.	FACE OF CONCRETE	S.O.V.	SHUT OFF VALVE
F.O.F.	FACE OF MASONRY	S.	SIMILAR
F.O.S.	FACE OF STUD	S.C.	SOLID CORE
F.O.F.	FACE OF FINISH	S.F.	SQUARE
FIN.	FINISH	SPEC.	SPECIFICATION
F.F.	FINISH FLOOR	STAG.	STAGGERED
F.S.	FINISH SLAB	STD.	STANDARD
F.F.	FIRE EXTINGUISHER	ST.	STAINLESS STEEL
F.E.C.	FIRE EXTINGUISHER CABINET	STL.	STEEL
F.H.	FIRE HYDRANT	STR.	STRUCTURE
F.H.M.S.	FLAT HEAD METAL SCREW	STR.	STRUCTURE
F.L.W.	FLAT HEAD WOOD SCREW	S.A.G.	SUPPLY AIR GRILL
FLR.	FLOOR	THRES.	THRESHOLD
F.D.	FLOOR DRAIN	T.	TONGUE & GROOVE
F.N.D.	FLOOR FOUNDATION	T.O.B.	TOE OF BEAM
GALV.	GALVANIZED	T.O.C.	TOP OF CURB or C
GA.	GALVANIZED IRON	T.O.S.	TOP OF STEEL or T
GL.	GLASS	T.	TYPICAL
GLU/LAM	GLUE-LAMINATED	U.O.N.	UNLESS OTHERWISE
GYP. BD.	GYPSPUM BOARD	U.O.N.	UNLESS OTHERWISE
HDW	HARDWARE	V.	VENT THROUGH R.
H.C.	HOLLOW CORE	V.	VERTICAL
H.M.	HOLLOW METAL	V.C.T.	VERTICAL CORR.
H.M.	HOLLOW METAL	V.V.C.	VINYL COMPOSITE
H.M.	HOLLOW METAL	V.V.C.	VINYL WALL COVERING
H.B.	HOBSE BIDE	W.	WATER CLOSET
I.D.	INSIDE DIAMETER	W.C.	WATER HEATER
INT.	INTERIOR	W.R.	WATER RESISTANT
INT.	INVERT	W.W.M.	WELDED WIRE ME
J.H.	JOIST HANGER	W.D.	WINDOW DIMENS
K.D.	KILN DRIED	W.D.	WITHOUT

2002	CALIFORNIA ADMINISTRATIVE CODE (CADC), PART 1, TITLE 24, C.C.R.
2002	CALIFORNIA BUILDING CODE (CBC), PART 2, TITLE 24, C.C.R.
2002	INTERNATIONAL BUILDING CODE (IBC), PART 2, TITLE 24, C.C.R. WITH 2002 CALIFORNIA AMENDMENTS
2002	CALIFORNIA ELECTRIC CODE (CEC), PART 2, TITLE 24, C.C.R.
2002	UNIFORM ELECTRICAL CODE WITH 2002 CALIFORNIA AMENDMENTS
2002	CALIFORNIA MECHANICAL CODE (CMC), PART 4, TITLE 24, C.C.R.
2002	UNIFORM MECHANICAL CODE WITH 2002 CALIFORNIA AMENDMENTS
2002	CALIFORNIA PLUMBING CODE (CPC), PART 2, TITLE 24, C.C.R.
2002	UNIFORM PLUMBING CODE WITH 2002 CALIFORNIA AMENDMENTS
2002	CALIFORNIA ENERGY CODE (CEC), PART 2, TITLE 24, C.C.R.
2002	CALIFORNIA FIRE CODE (CFC), PART 2, TITLE 24, C.C.R.
2002	INTERNATIONAL FIRE CODE WITH 2002 CALIFORNIA AMENDMENTS
2002	2002ENB BUILDING ENERGY EFFICIENCY CODE WITH 2002 CALIFORNIA C.C.R.
2002	CALIFORNIA REFERENCED STANDARDS, PART 12, TITLE 24, C.C.R.
2010	ASME A17.1CSA B44 SAFETY CODE FOR ELEVATORS AND ESCALATORS
2010	ADA STANDARDS FOR ACCESSIBLE DESIGN
2010	2009 CALIFORNIA ELECTRICAL CODE WITH 2009 CALIFORNIA C.C.R. (2009 CALIFORNIA ELECTRICAL CODE WITH 2009 CALIFORNIA C.C.R. FOR TITLE 24 PART 2, TITLE 24, C.C.R.)

NFPA 13	INSTALLATION OF SPRINKLER SYSTEMS (CA AMENDED)	2022 EDITION
NFPA 14	INSTALLATION OF STANDPIPE & HOSE SYSTEMS (CA AMENDED)	2019 EDITION
NFPA 17	DRY CHEMICAL EXTINGUISHING SYSTEMS	2021 EDITION
NFPA 17A	WET CHEMICAL EXTINGUISHING SYSTEM	2021 EDITION
NFPA 20	STANDPIPE AND PUMPS TO FIRE PROTECTION	2019 EDITION
NFPA 22	WATER TANKS FOR PRIVATE FIRE PROTECTION	2013 EDITION
NFPA 24	PRIVATE FIRE SERVICE MAINS (CA AMENDED)	2019 EDITION
NFPA 25	INSPECTION, TESTING AND MAINTENANCE OF WATER BASED FIRE PROTECTION SYSTEMS	2013 CALIFORNIA EDITION 2022 EDITION
NFPA 72	NATIONAL FIRE ALARM CODE (CA AMENDED)	2022 EDITION
NFPA 80	FIRE DOORS AND OTHER OPENING PROTECTIVES	2019 EDITION
NFPA 92	STANDPIPE SMOKE CONTROL SYSTEMS	2015 EDITION
NFPA 110	EMERGENCY AND STANDBY POWER SYSTEMS	2019 EDITION
NFPA 170	STANDARD FOR FIRE SAFETY AND EMERGENCY SYMBOLS	2018 EDITION
NFPA 253	CRITICAL RADIANT FLUX OF FLOOR COVERING SYSTEMS	2019 EDITION
NFPA 2001	CLEAN AGENT FIRE EXTINGUISHING SYSTEMS	2018 EDITION
ICC 300	STANDARDS FOR BLEACHERS, FOLDING AND TELESCOPIC SEATING, AND GRANDSTANDS	2017 EDITION
SFM 12-10-1	POWER OPERATED EXIT DOORS	
SFM 12-10-2	SINGLE POINT LATCHING OR LOCKING DEVICES	
SFM 12-10-3	EMERGENCY EXIT & PANIC HARDWARE	
UL 38	MANUAL OPERATING SIGNAL BOXES	1999/2005 EDITION
UL 268	SMOKE DETECTORS FOR FIRE PROTECTIVE SIGNALING	2016 EDITION
UL 268BA	SMOKE DETECTORS DUTY APPLICATIONS	1998/2003 EDITION
UL 300	FIRE TESTING OF FIRE EXTINGUISHING SYSTEMS FOR PROTECTION OF COMMERCIAL COOKING EQUIPMENT	2005 (R2010)
UL 305	PANIC HARDWARE	2012 EDITION
UL 464	AUDIBLE SIGNALING DEVICES FOR FIRE PROTECTION AND SIGNALING SYSTEMS, AND ACCESSORIES	2003 EDITION
UL 521	HEAT DETECTORS FOR FIRE PROTECTIVE SIGNALING SYSTEMS	1999 EDITION
UL 864	CONTROL UNITS FOR FIRE PROTECTIVE SIGNALING SYSTEMS (IW REVISIONS THROUGH DEC. 2014)	2014 EDITION
UL 1971	SIGNALING DEVICES FOR THE HEARING IMPAIRED	2002 EDITION
COMPLIANCE WITH CFC CHAPTER 33, FIRE SAFETY DURING CONSTRUCTION AND DEMOLITION AND CBC CHAPTER 33, SAFETY DURING CONSTRUCTION WILL BE		

COMPLIANCE WITH CFC CHAPTER 33, FIRE SAFETY DURING CONSTRUCTION AND DEMOLITION AND CBC CHAPTER 33, SAFETY DURING CONSTRUCTION WILL BE ENFORCED.

	SECTION / EXTERIOR ELEVATION SECTION IDENTIFICATION SHEET WHERE SECTION IS DRAWN
	DETAIL DETAIL IDENTIFICATION SHEET WHERE DETAIL IS DRAWN
	INTERIOR ELEVATION INDICATES ELEVATION SHOWN SHEET WHERE ELEVATION IS DRAWN
CLASSROOM	ROOM IDENTIFICATION ROOM NAME ROOM NUMBER
	SPECIFIC NOTE
	DOOR DESIGNATION
	WINDOW DESIGNATION
	ADDENDUM REVISION CLOUD AROUND REVISION
	CCD REVISION CLOUD AROUND REVISION
	FINISH NUMBER SEE SPECS AND I.E. DWGS.
	EQUIPMENT LETTER SEE EQUIPMENT SCHEDULE
	CEILING HEIGHT
	WALL TYPE
	MATCH LINE
	ELEV. HEIGHT
	CENTER OF
	FACE




DRAWING INDEX

T1 TITLE SHEET

EXTERIOR PAINTING INCLUDING ALL EXISTING BUILDINGS
PORTABLES, COVERED WALKWAYS, AND RAMP/ RAILING
SYSTEMS.

VICINITY MAP

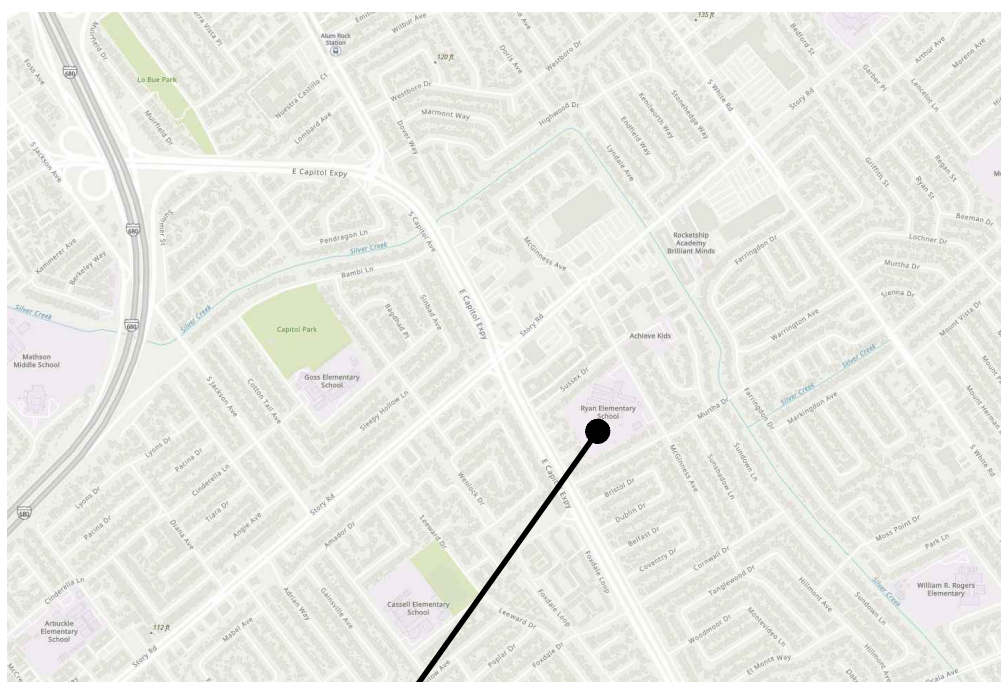


DESIGN TEAM

ARCHITECT
FINNEY ARCHITECTS
2155 SOUTH BASCOM AVENUE SUITE 250
CAMPBELL, CALIFORNIA 95008
(408) 398-1450
ATTN: MARK FINNEY MARK@FINNEYARCHITECTS.COM



FINNEY
ARCHITECTS

2155 SOUTH BASCOM AVE.
SUITE 250
CAMPBELL, CA 95008
PHONE: 408-398-1450

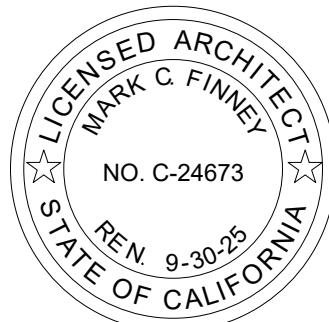


EXTERIOR PAINTING AT
RYAN ELEMENTARY SCHOOL
1241 MCGINNESS AVENUE, SAN JOSE, CA 95127
ALUM ROCK UNION SCHOOL DISTRICT

TITLE SHEET

REVISIONS		
NO.	ITEM	DATE
	BID SET	5-16-2025


DRAWN BY:	NJ/AB
CHECKED BY:	NJ
PROJECT NO:	DATE:
25028	05/09/2024

T1

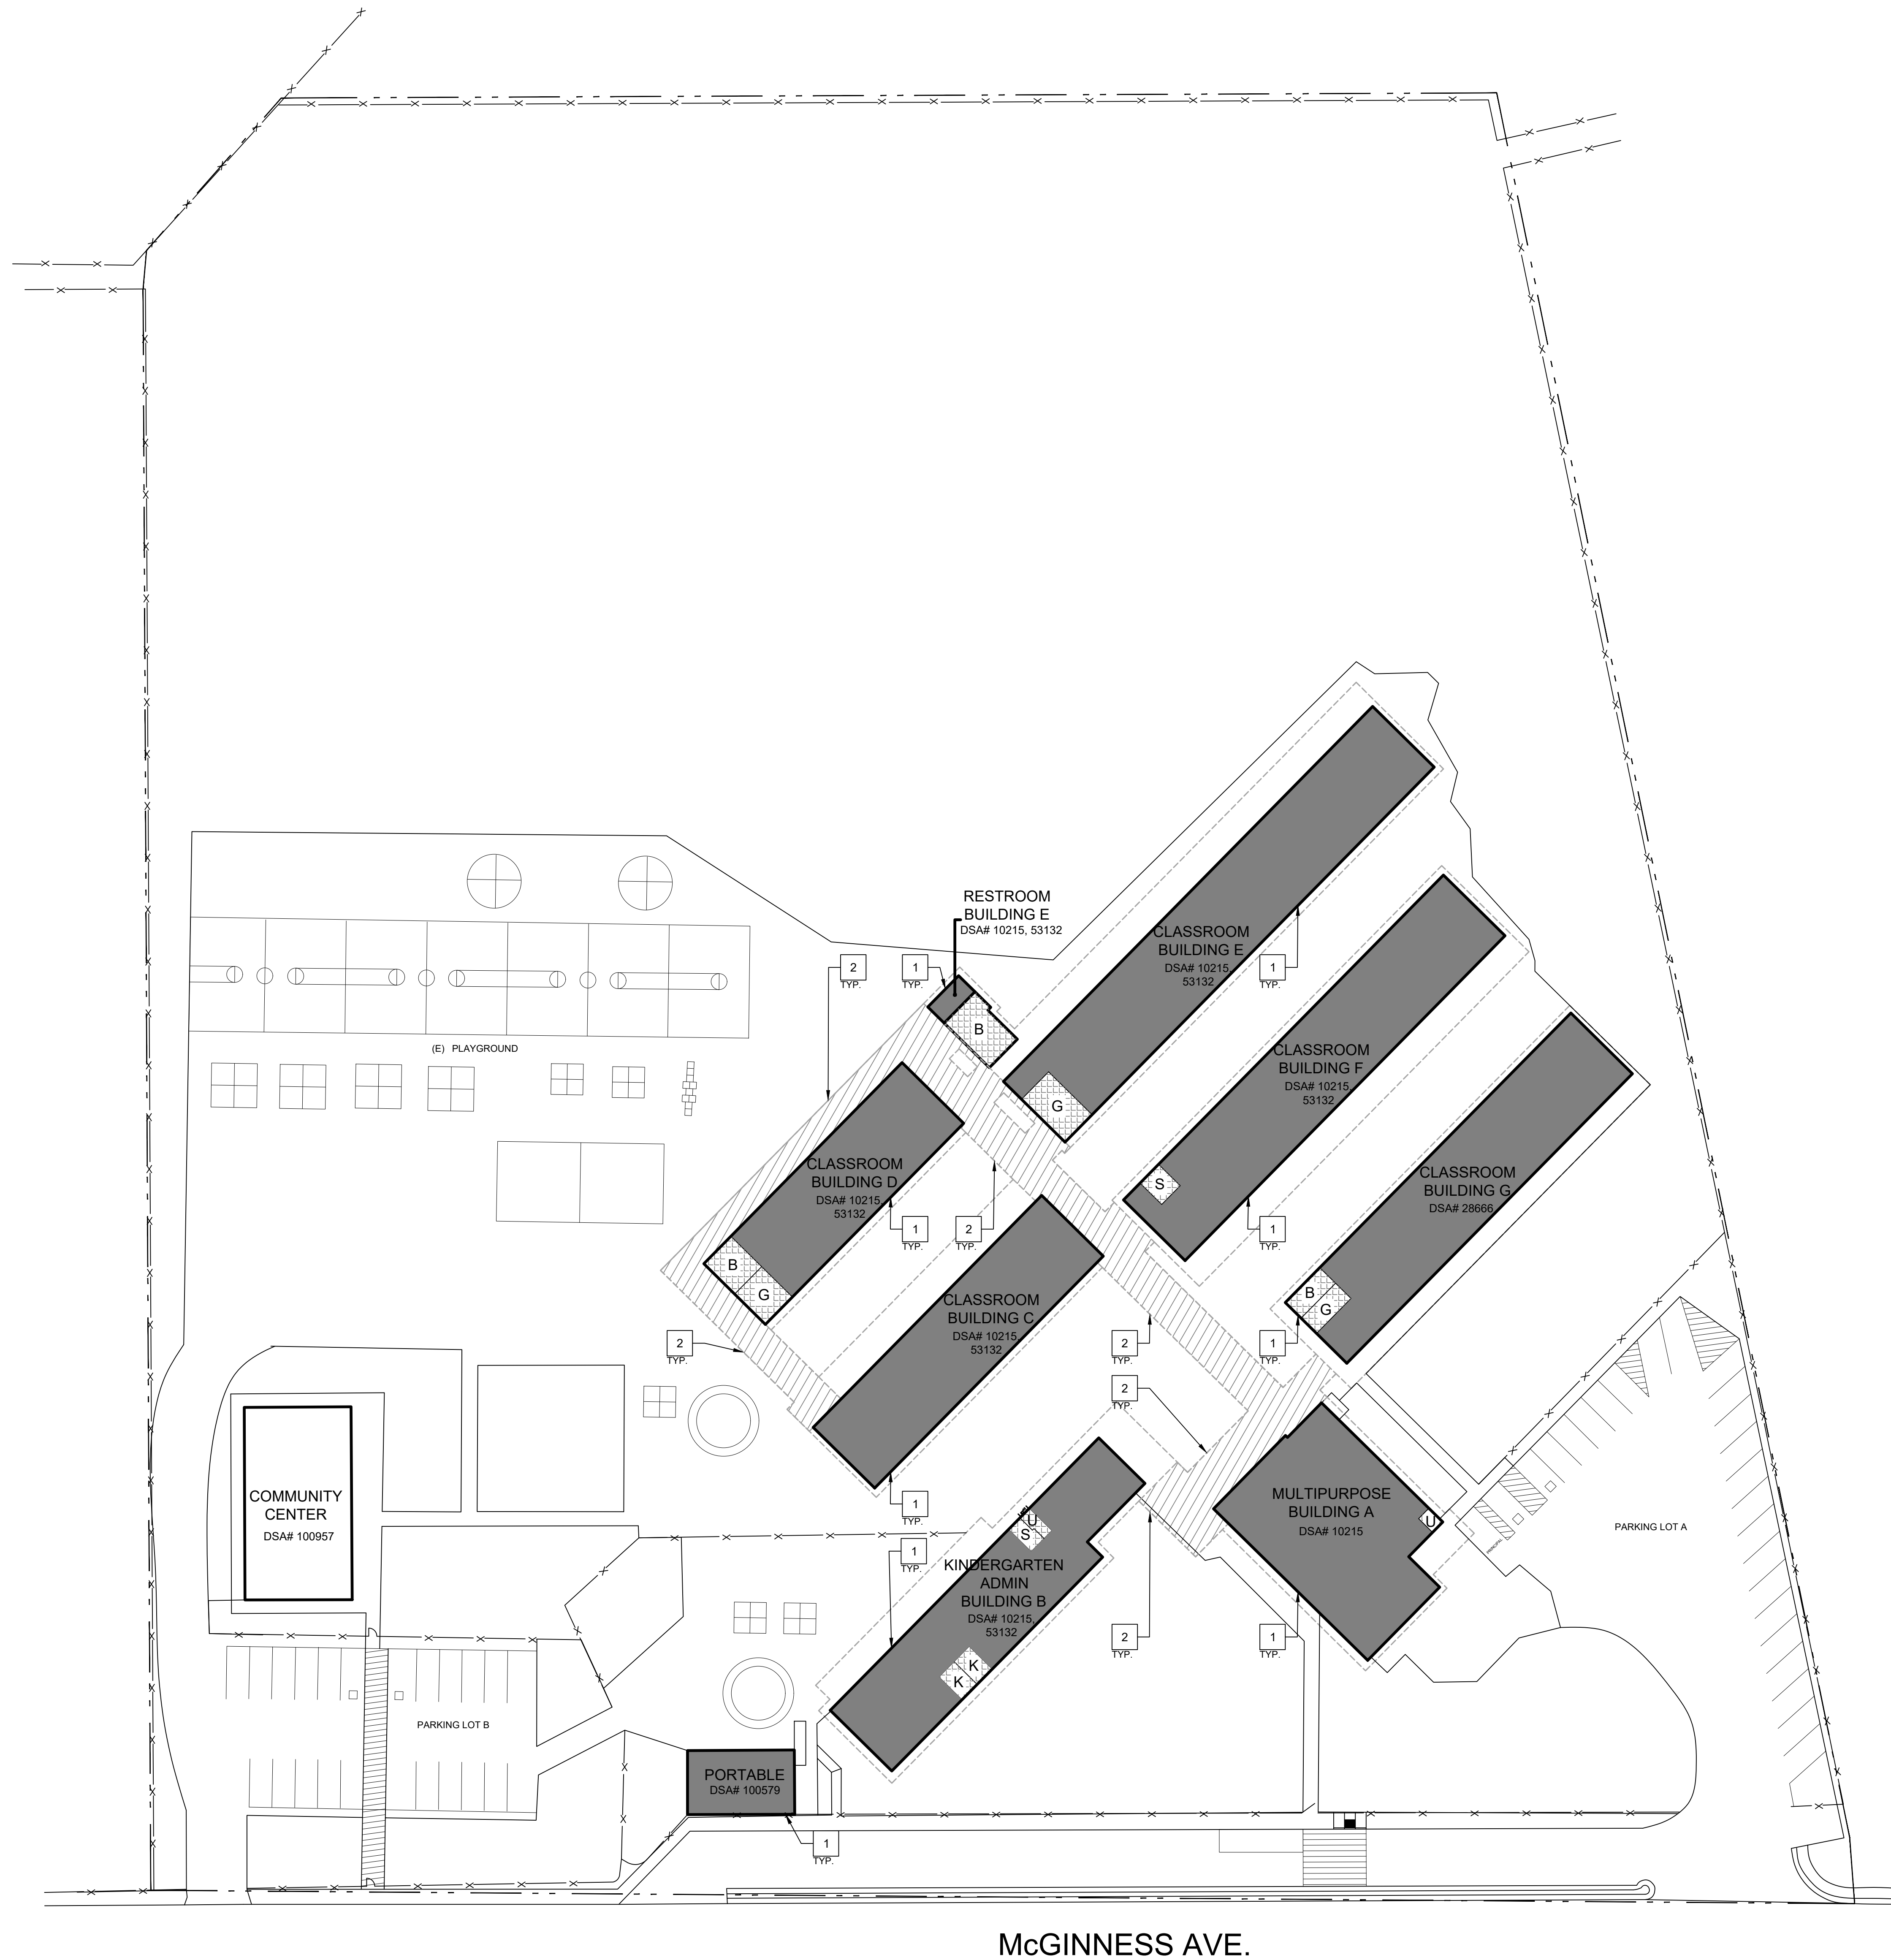

1 SITE PLAN

1" = 30'-0"

 

GENERAL NOTES

- A. ALL WALLS, DOORS, TRIM, SOFFITS, COLUMNS, BEAMS, PARAPETS, CONC. CURBS, ETC. ARE TO BE PROPERLY PREP'D AND PRIMED FOR COMPLETE BUILDING PAINTING.
- B. ALL COVERED WALKWAYS, INCLUDING COLUMNS, BEAMS, FASCIA, ETC. ARE TO BE PROPERLY PREP'D AND PRIMED FOR PAINTING.
- C. PAINT ALL MTL. FLASHING, DOWNSPOUTS, GUTTERS, TYP.
- D. PAINT ALL WALL LOUVERS, TYP. VERIFY QUANTITIES AND LOCATION IN FIELD.
- E. PAINT ALL EXPOSED CONDUIT AND PIPE, TYP.
- F. PAINT ALL WALL MOUNTED HOOK RACK, TYP.
- G. REMOVE (E) WALL MOUNTED AND SUSPENDED SCHOOL BUILDING IDENTIFICATION SIGNS, STORE FOR REINSTALLATION TYP. VERIFY LOCATIONS IN FIELD.
- H. CONTRACTOR MUST VERIFY EXISTING BUILDINGS AND COVERED WALKWAYS DIMENSIONS AND CONDITIONS IN FIELD.
- I. (E) WALL MURALS TO REMAIN, PROTECT IN PLACE.
- J. ALL COVERED WALKWAYS SIMILAR, V.I.F.
- K. CONTRACTOR RESPONSIBLE FOR PROTECTION OF (E) DRINKING FOUNTAINS.
- L. PAINT ALL (E) FIXED BENCHES, TYP. VERIFY QUANTITIES IN FIELD.
- L. PAINT ALL WALL MOUNTED HOOK RACK, TYP.

NEW SITE PLAN NOTES

- 1. (E) BUILDING EXTERIOR PAINTED, TYP.
- 2. (E) COVERED WALKWAY PAINTED, TYP.

GRAPHIC KEY

- EXISTING PROPERTY LINE
- ROOF OVERHANG
- CHAINLINK FENCE
- WOOD FENCE
- DECORATIVE FENCE
- EXISTING BUILDING INCLUDED IN SCOPE OF WORK
- EXISTING COVERED WALKWAY INCLUDED IN SCOPE OF WORK
- EXISTING RESTROOMS
- DRINKING FOUNTAIN
- (E) FIRE HYDRANT
- M (E) MENS TOILET ROOM
- W (E) WOMENS TOILET ROOM
- G (E) GIRLS TOILET ROOM
- B (E) BOYS TOILET ROOM
- U (E) UNISEX TOILET ROOM
- K (E) KINDERGARTEN TOILET ROOM



SITE PLAN

EXTERIOR PAINTING AT
RYAN ELEMENTARY SCHOOL
1241 MCGINNESS AVENUE, SAN JOSE, CA 95127
ALUM ROCK UNION SCHOOL DISTRICT

REVISIONS NO.	ITEM	DATE
	BID SET	5-16-2025

DRAWN BY: NJJ/AB
CHECKED BY: NJ
PROJECT NO: 25028
DATE: 05/09/2024






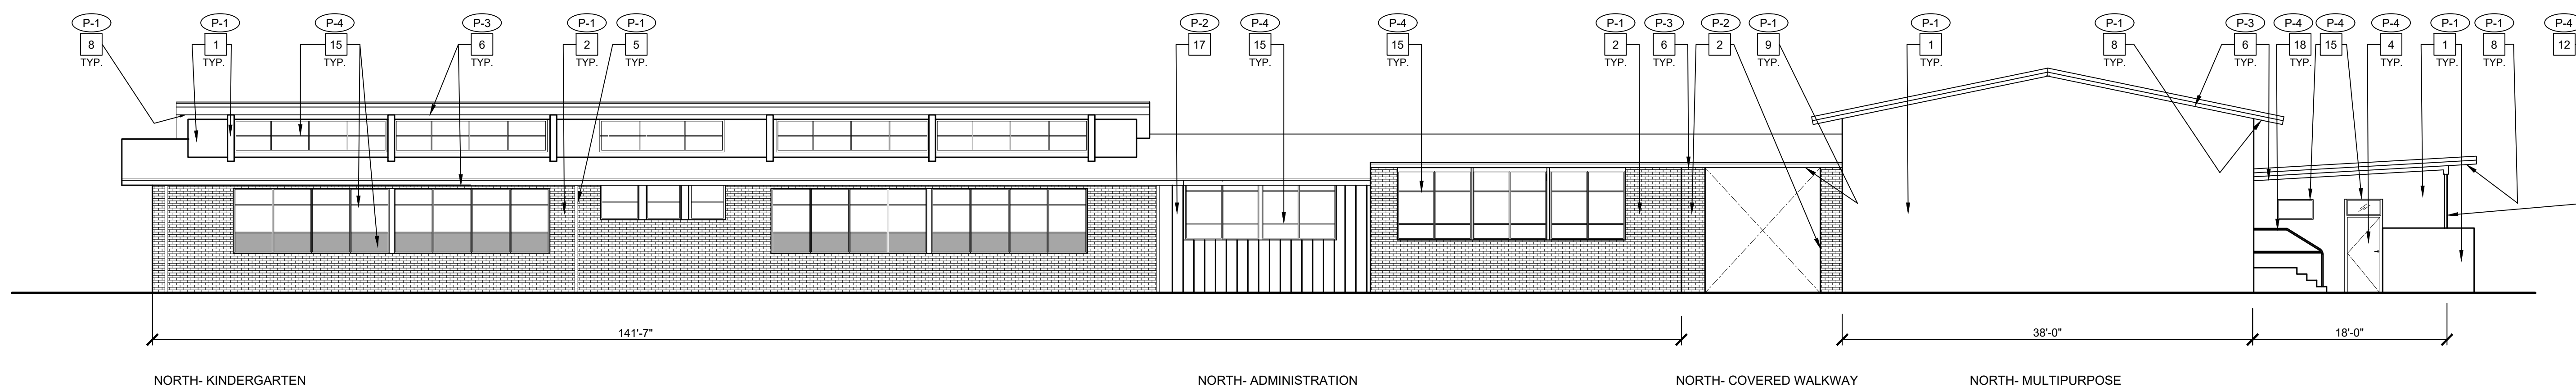


Diagram illustrating the layout of the school buildings, including Classroom Buildings 1 through 5, the Cafeteria, and the Gymnasium. The layout shows Classroom Buildings 1, 2, 3, and 4 arranged in a row, with Classroom Building 5 below them. The Cafeteria is located to the left of Classroom Building 1, and the Gymnasium is located to the right of Classroom Building 5. A legend indicates that hatched areas represent P-1 (Preschool 1).

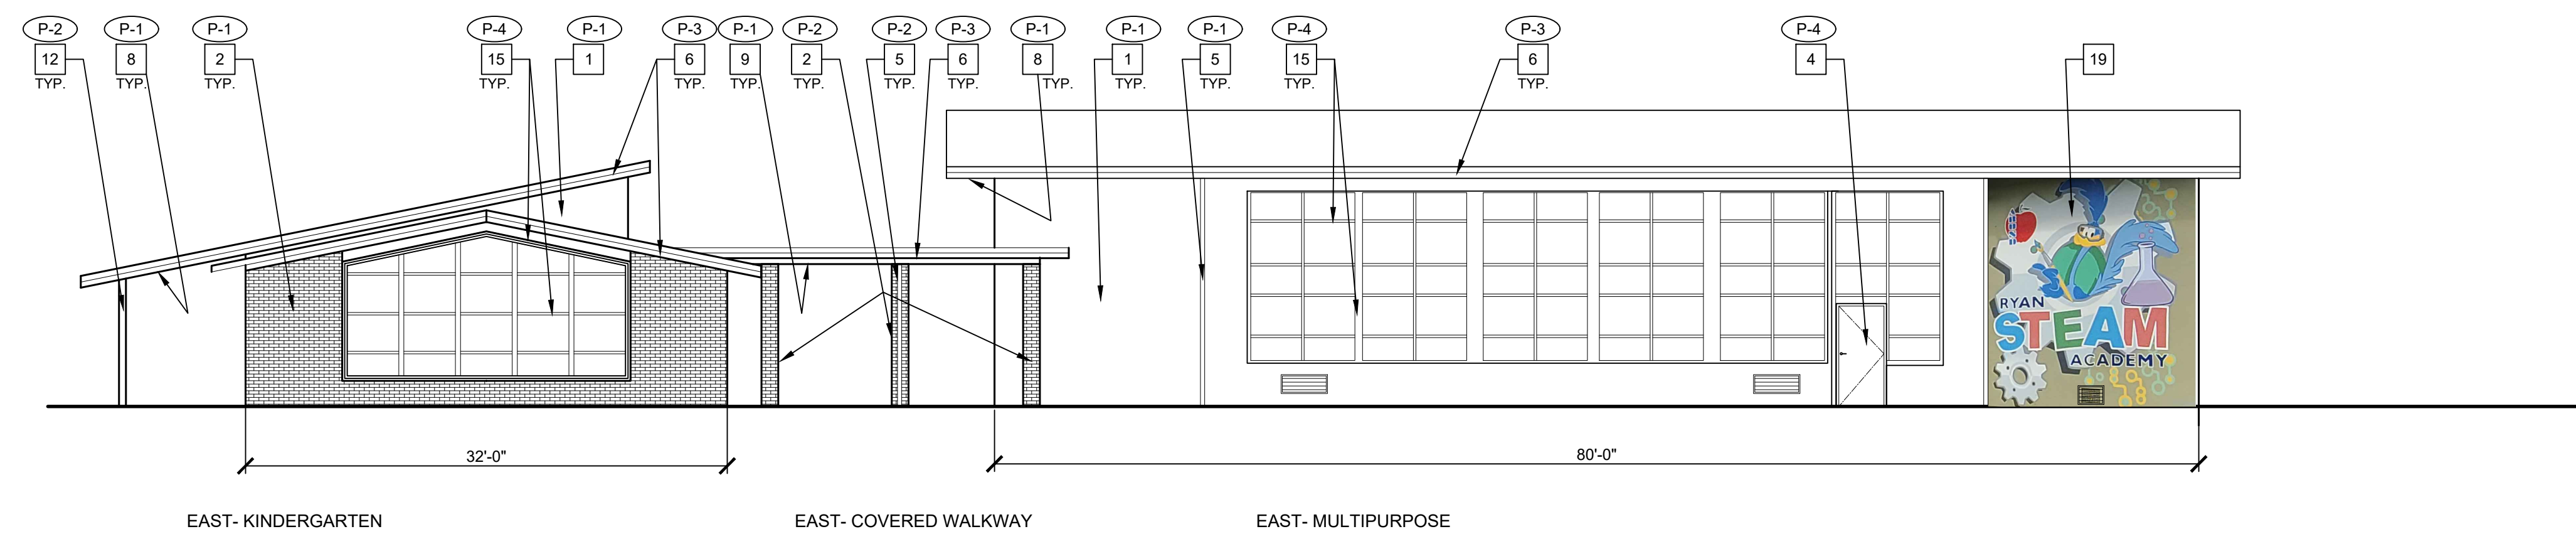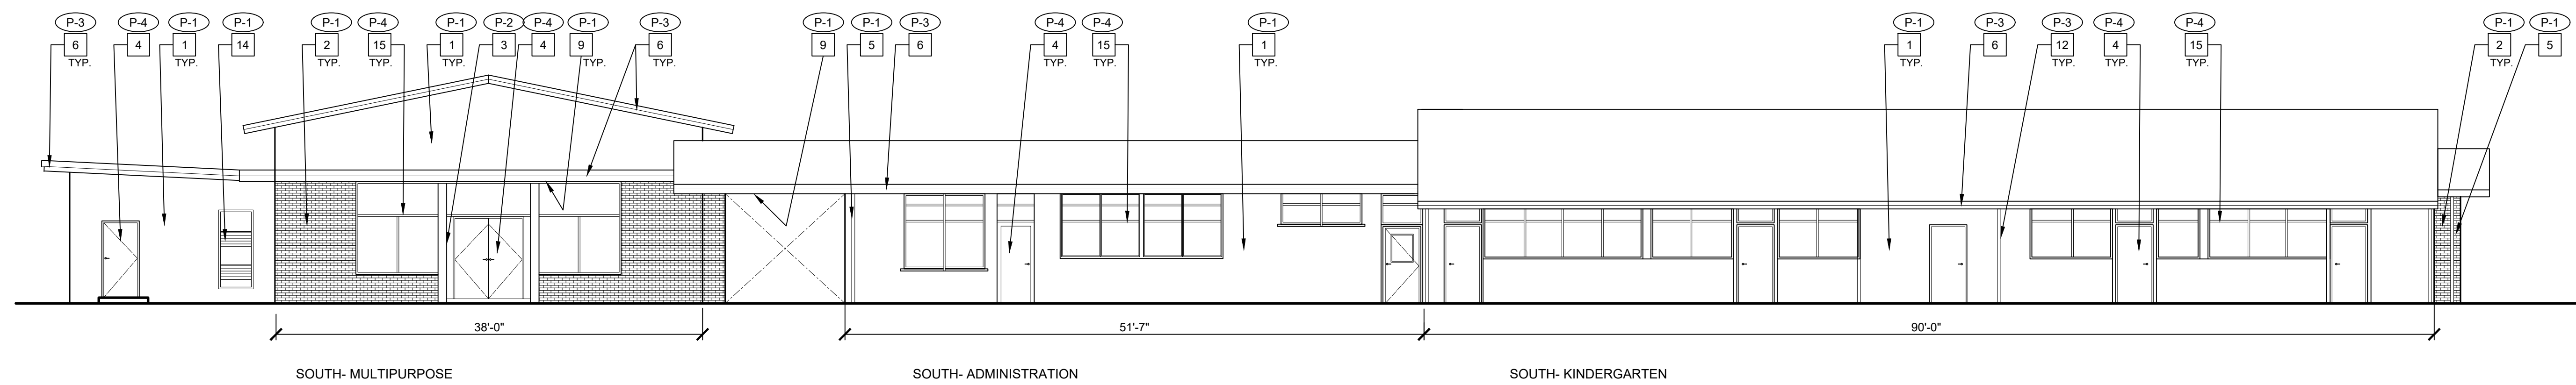 


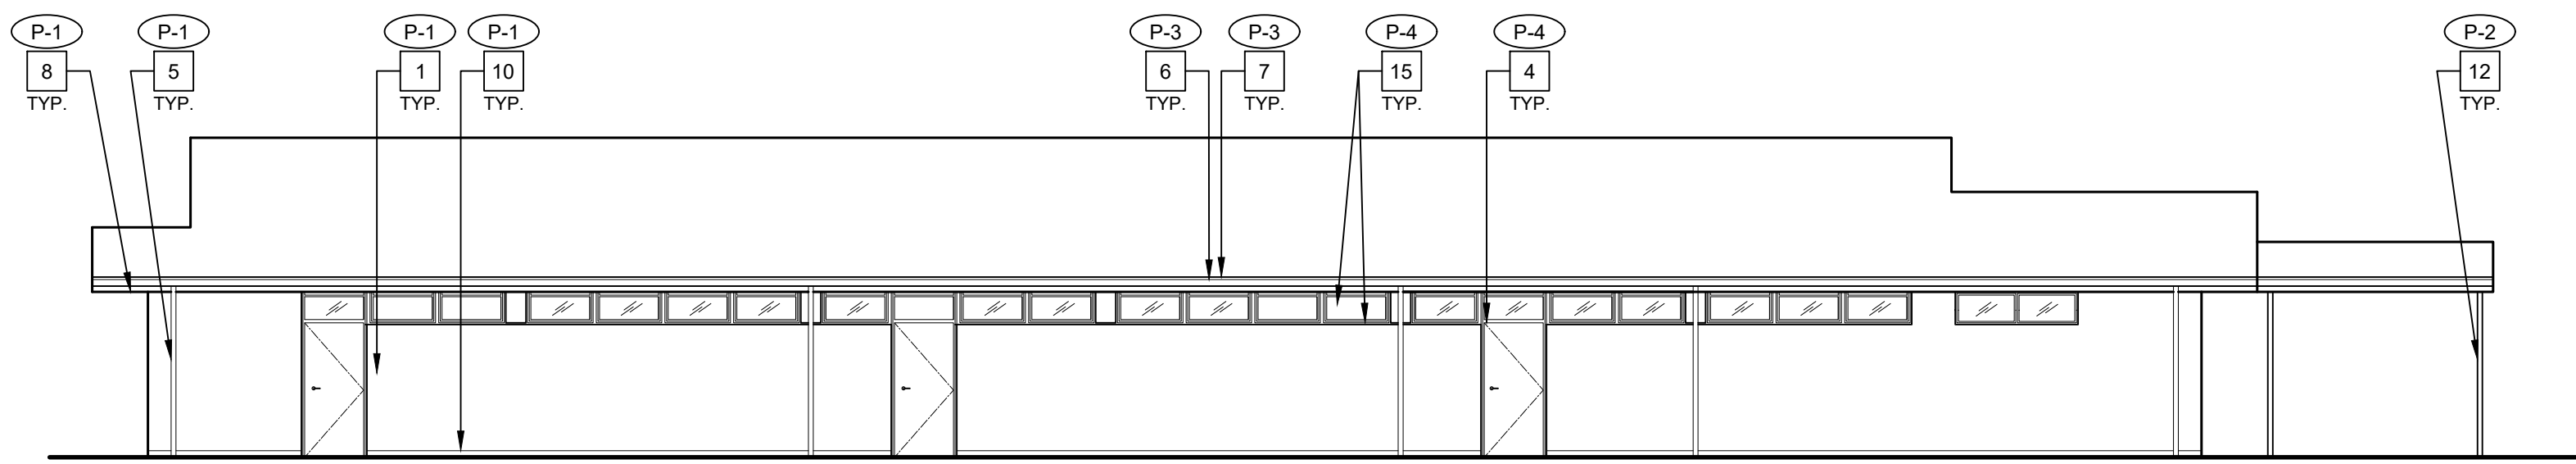


SOUTH - D

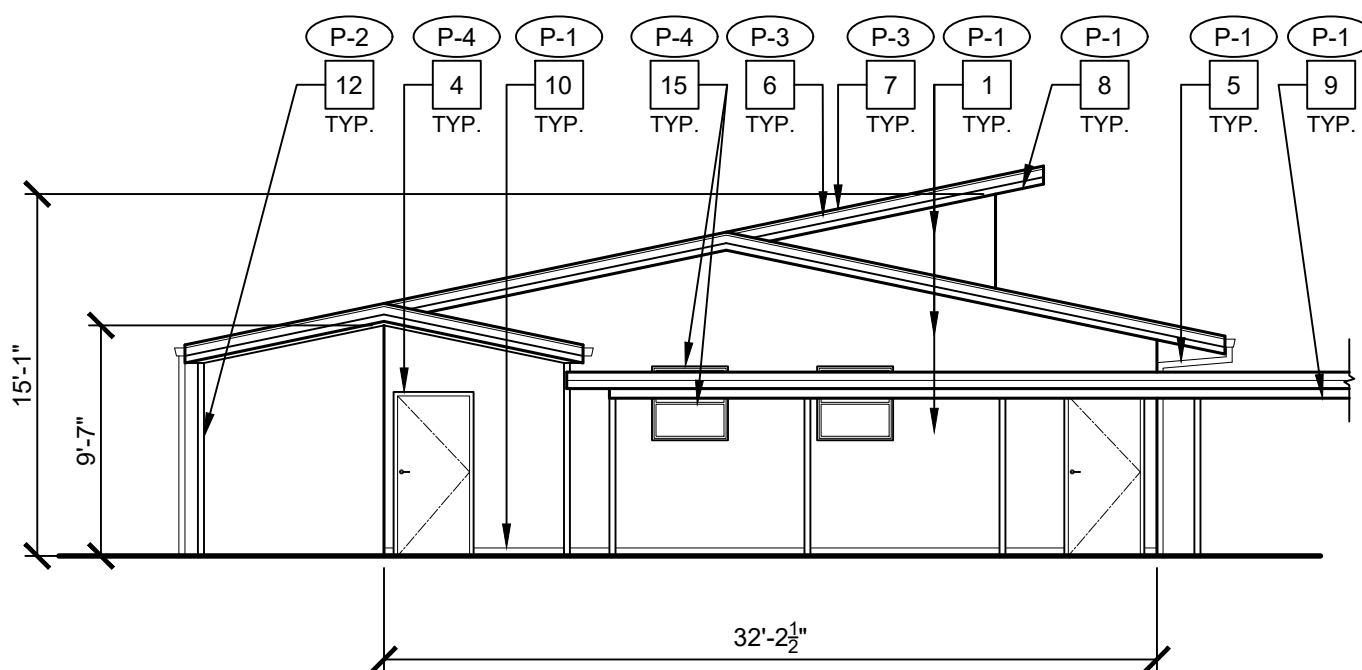

EAST - D

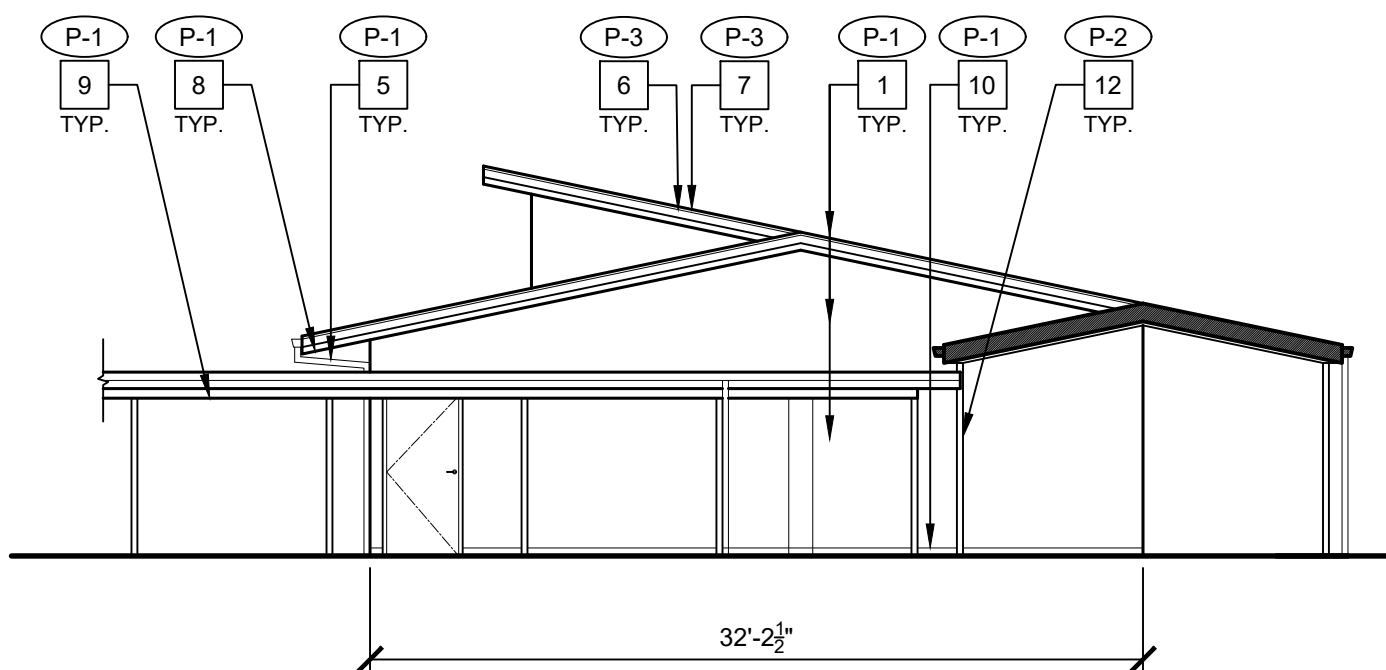


WEST - D

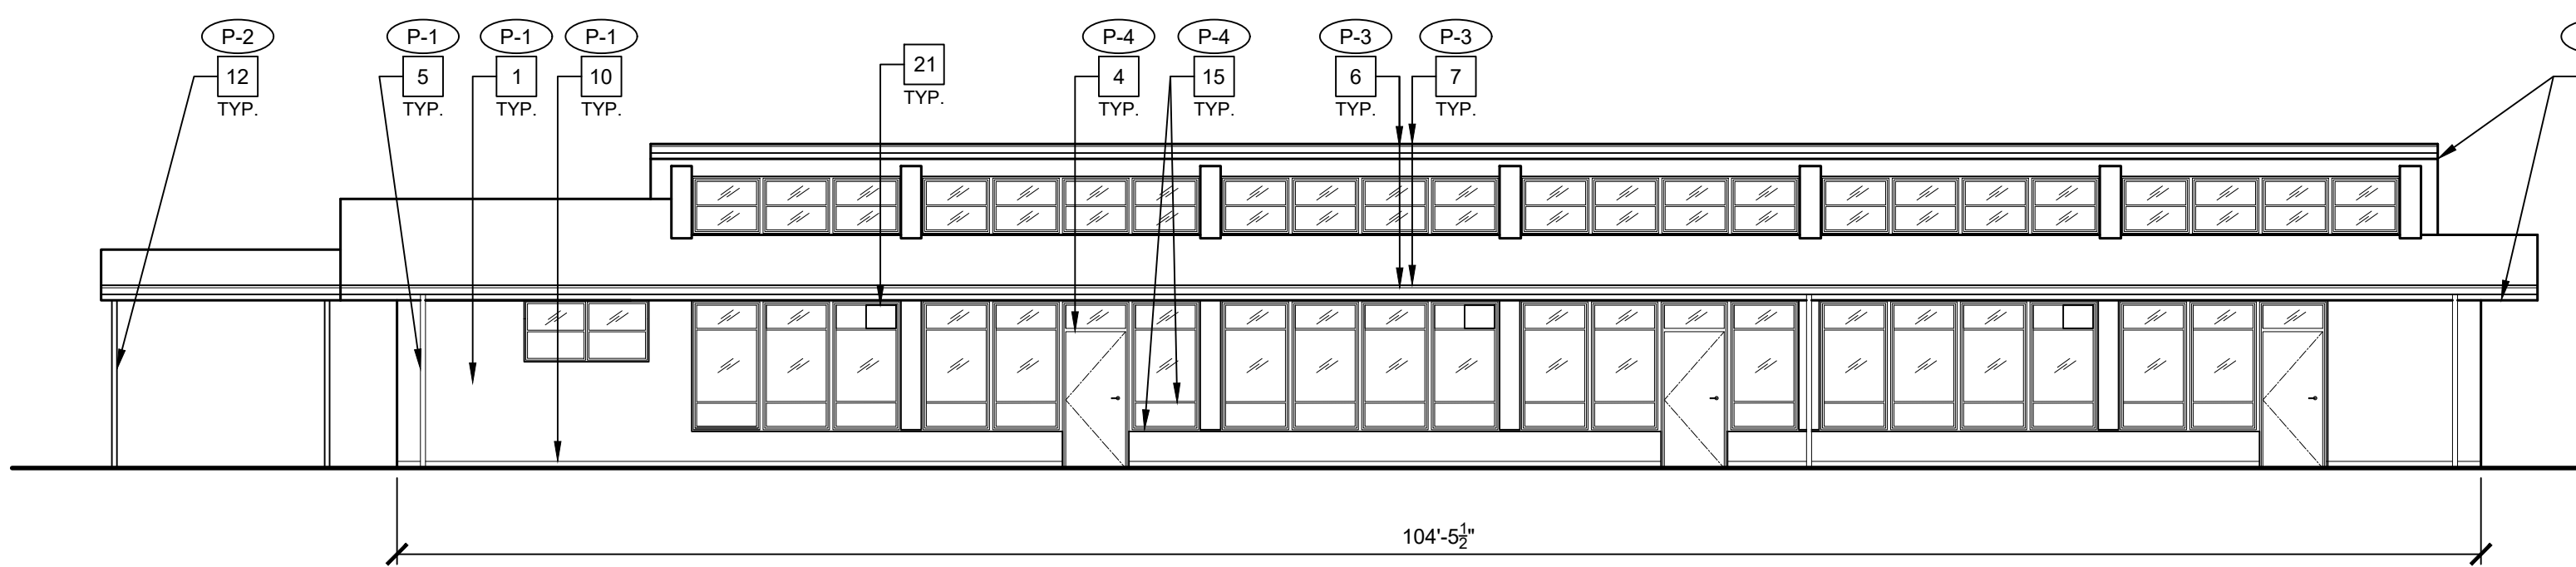


NORTH - D

2 EXTERIOR ELEVATIONS - CLASSROOM BUILDING D


1/8" = 1'-0"

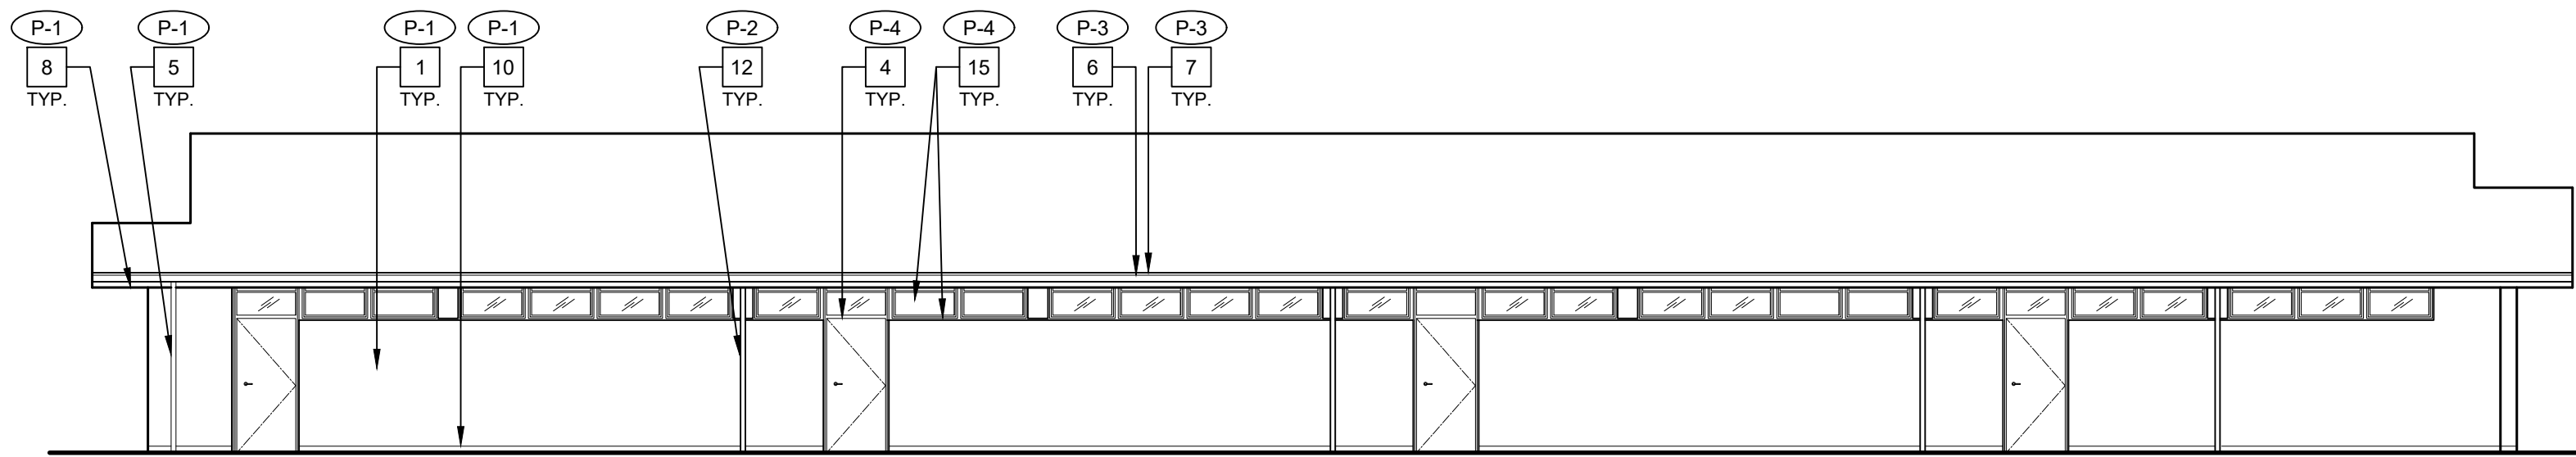


SOUTH - C

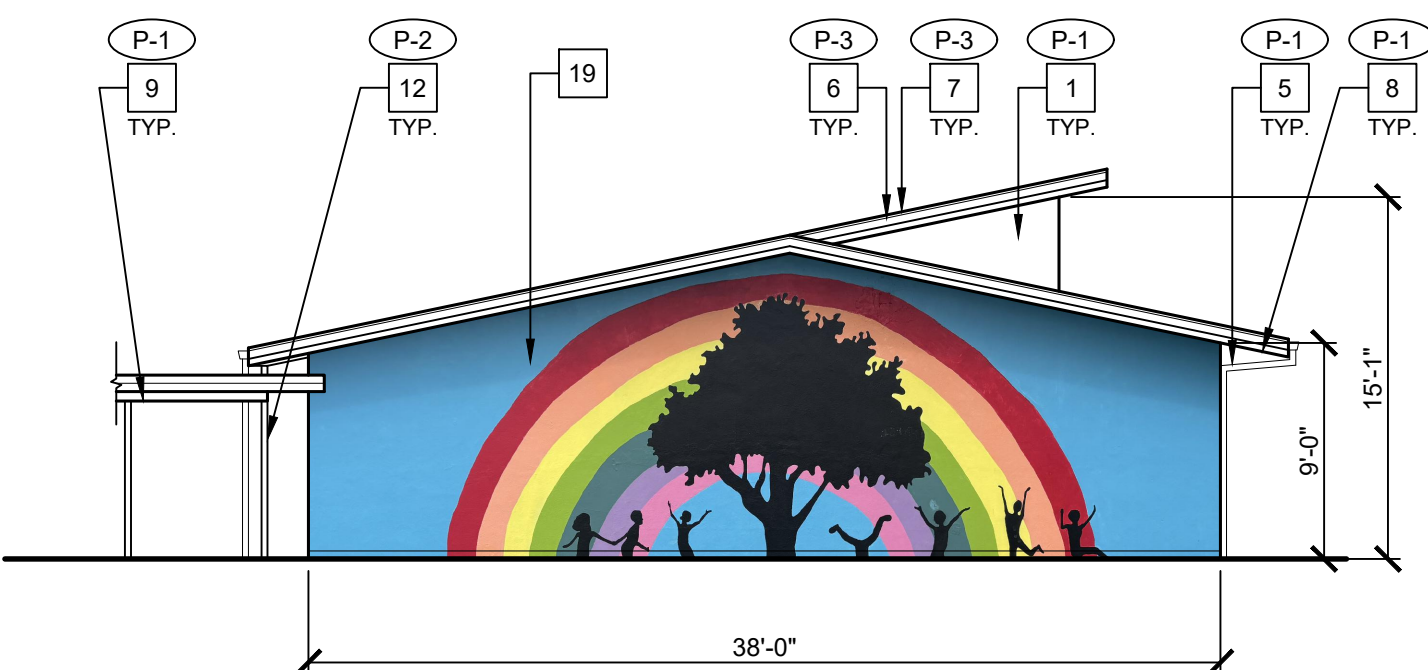

EAST - C

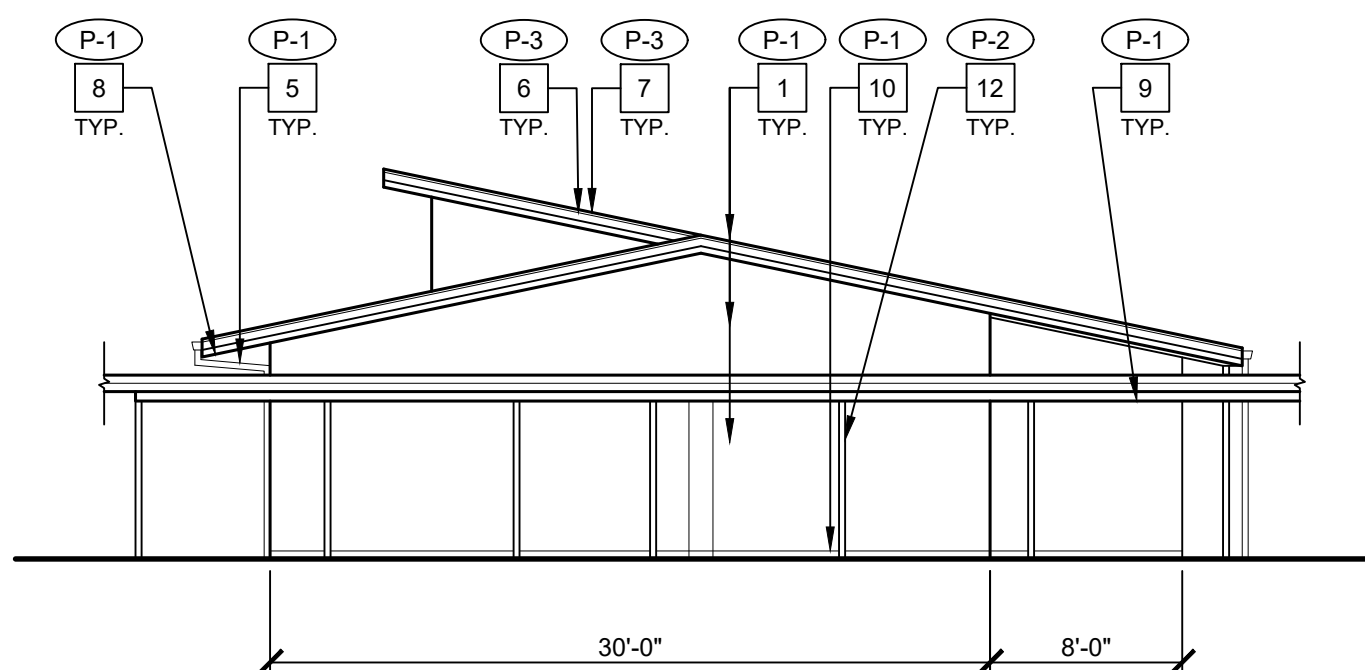

WEST - C

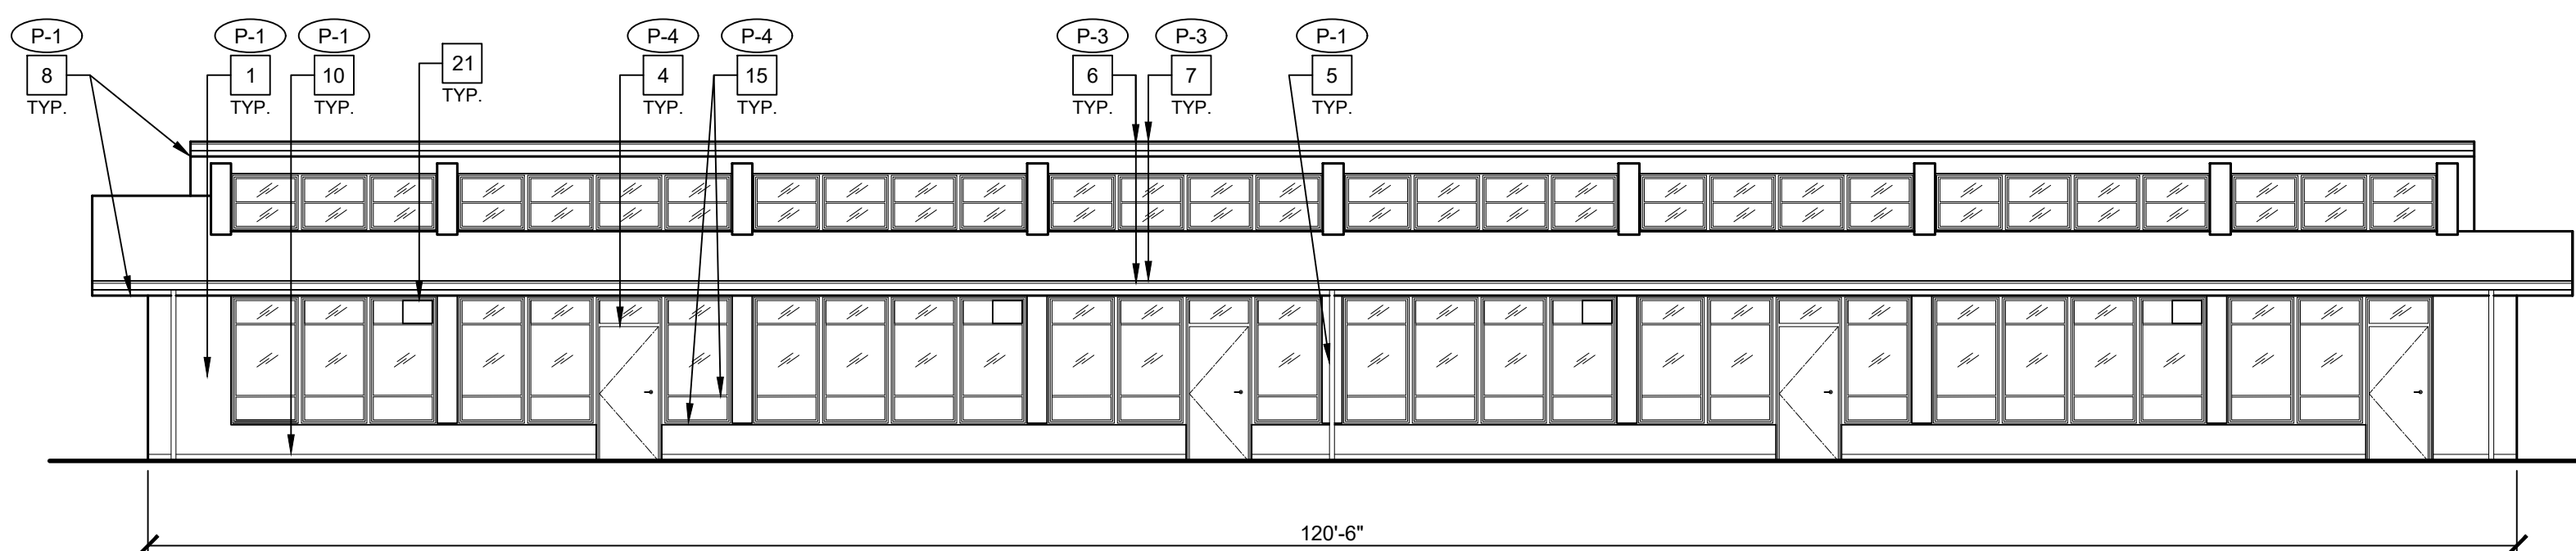

NORTH - C

1 EXTERIOR ELEVATIONS - CLASSROOM BUILDING C

1/8" = 1'-0"



GENERAL NOTES

- ALL WALLS, DOORS, TRIM, SOFFITS, COLUMNS, BEAMS, PARAPETS, CONC. CURBS, ETC. ARE TO BE PROPERLY PREP'D AND PRIMED FOR COMPLETE BUILDING PAINTING.
- ALL COVERED WALKWAYS, INCLUDING COLUMNS, BEAMS, FASCIA, ETC. ARE TO BE PROPERLY PREP'D AND PRIMED FOR PAINTING.
- PAIN ALL MTL. FLASHING, DOWNSPOUTS, GUTTERS, TYP.
- PAINT ALL WALL LOUVERS, TYP. VERIFY QUANTITIES AND LOCATION IN FIELD.
- PAINT ALL EXPOSED CONDUIT AND PIPE, TYP.
- PAINT ALL WALL MOUNTED HOOK RACK, TYP.
- REMOVE (E) WALL MOUNTED AND SUSPENDED SCHOOL BUILDING IDENTIFICATION SIGNS, STORE FOR REINSTALLATION TYP. VERIFY LOCATIONS IN FIELD.
- CONTRACTOR MUST VERIFY EXISTING BUILDINGS AND COVERED WALKWAYS DIMENSIONS AND CONDITIONS IN FIELD.
- ALL EXTERIOR SCHOOL METAL DECORATIVE FENCE TO BE PRIMED AND PAINTED, VERIFY CONDITION, LOCATION, AND QUANTITIES IN FIELD, COLOR TO BE BLACK, TYP.
- ALL (E) WALL MURALS TO REMAIN, PROTECT IN PLACE. VERIFY WITH OWNER AND ARCHITECT.
- ALL COVERED WALKWAYS SIMILAR, V.I.F.
- CONTRACTOR RESPONSIBLE FOR PROTECTION OF (E) DRINKING FOUNTAINS AND CERAMIC BACK TILE WALL.


EXTERIOR ELEVATION NOTES

- (E) CEMENT PLASTER WALL FINISH PAINTED, TYP.
- (E) BRICK VENEER WALL FINISH PAINTED, TYP.
- (E) DOOR TRIM PAINTED, TYP.
- (E) DOOR/FRAME PAINTED, TYP.
- (E) RAINWATER LEADER PAINTED, TYP.
- (E) FASCIA/GUTTER PAINTED, TYP.
- (E) METAL FLASHING PAINTED, TYP.
- (E) UNDERSIDE OF EAVE PAINTED, TYP.
- (E) UNDERSIDE OF COVERED WALKWAY PAINTED, TYP.
- (E) WALL BASE PAINTED, TYP.
- (E) SUN CONTROL LOUVER PAINTED, TYP.
- (E) COLUMN PAINTED, TYP.
- (E) FIRE CABINET TO REMAIN, TYP. PROTECT IN PLACE.
- (E) LOUVER PAINTED, TYP.
- (E) WINDOW FRAME/TRIM/OPAQUE PANEL PAINTED, TYP.
- (E) EQUIPMENT ENCLOSURE TO REMAIN, PROTECT IN PLACE.
- (E) WALL SIDING PAINTED, TYP.
- (E) HANDRAIL PAINTED, TYP.
- (E) WALL MURAL, PROTECT IN PLACE.
- (E) ELECTRICAL PANEL PAINTED.
- (E) WALL-MOUNTED AC UNIT TO REMAIN, TYP. PROTECT IN PLACE.

GRAPHIC KEY

- P-1 PAINT TAG:
- P-2 PAINT TAG:
- P-3 PAINT TAG:
- P-4 PAINT TAG:

BUILDING KEY

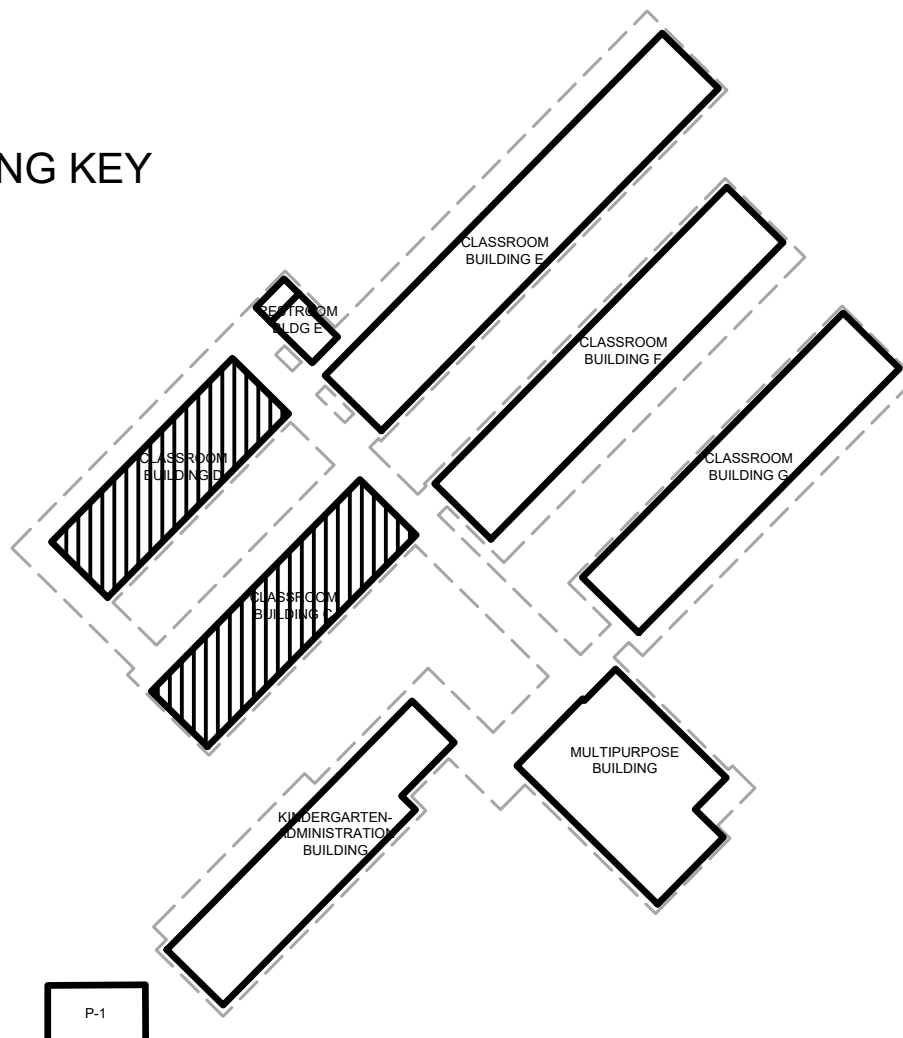


(E) EXTERIOR ELEVATIONS-
CLASSROOM BUILDINGS C & D

EXTERIOR PAINTING AT
RYAN ELEMENTARY SCHOOL
1241 MCGINNNESS AVENUE, SAN JOSE, CA 95127
ALUM ROCK UNION SCHOOL DISTRICT




REVISIONS NO.	ITEM	DATE
	BID SET	5-16-2025

DRAWN BY: NJ/AB
CHECKED BY: NJ
PROJECT NO: 25028
DATE: 05/09/2024

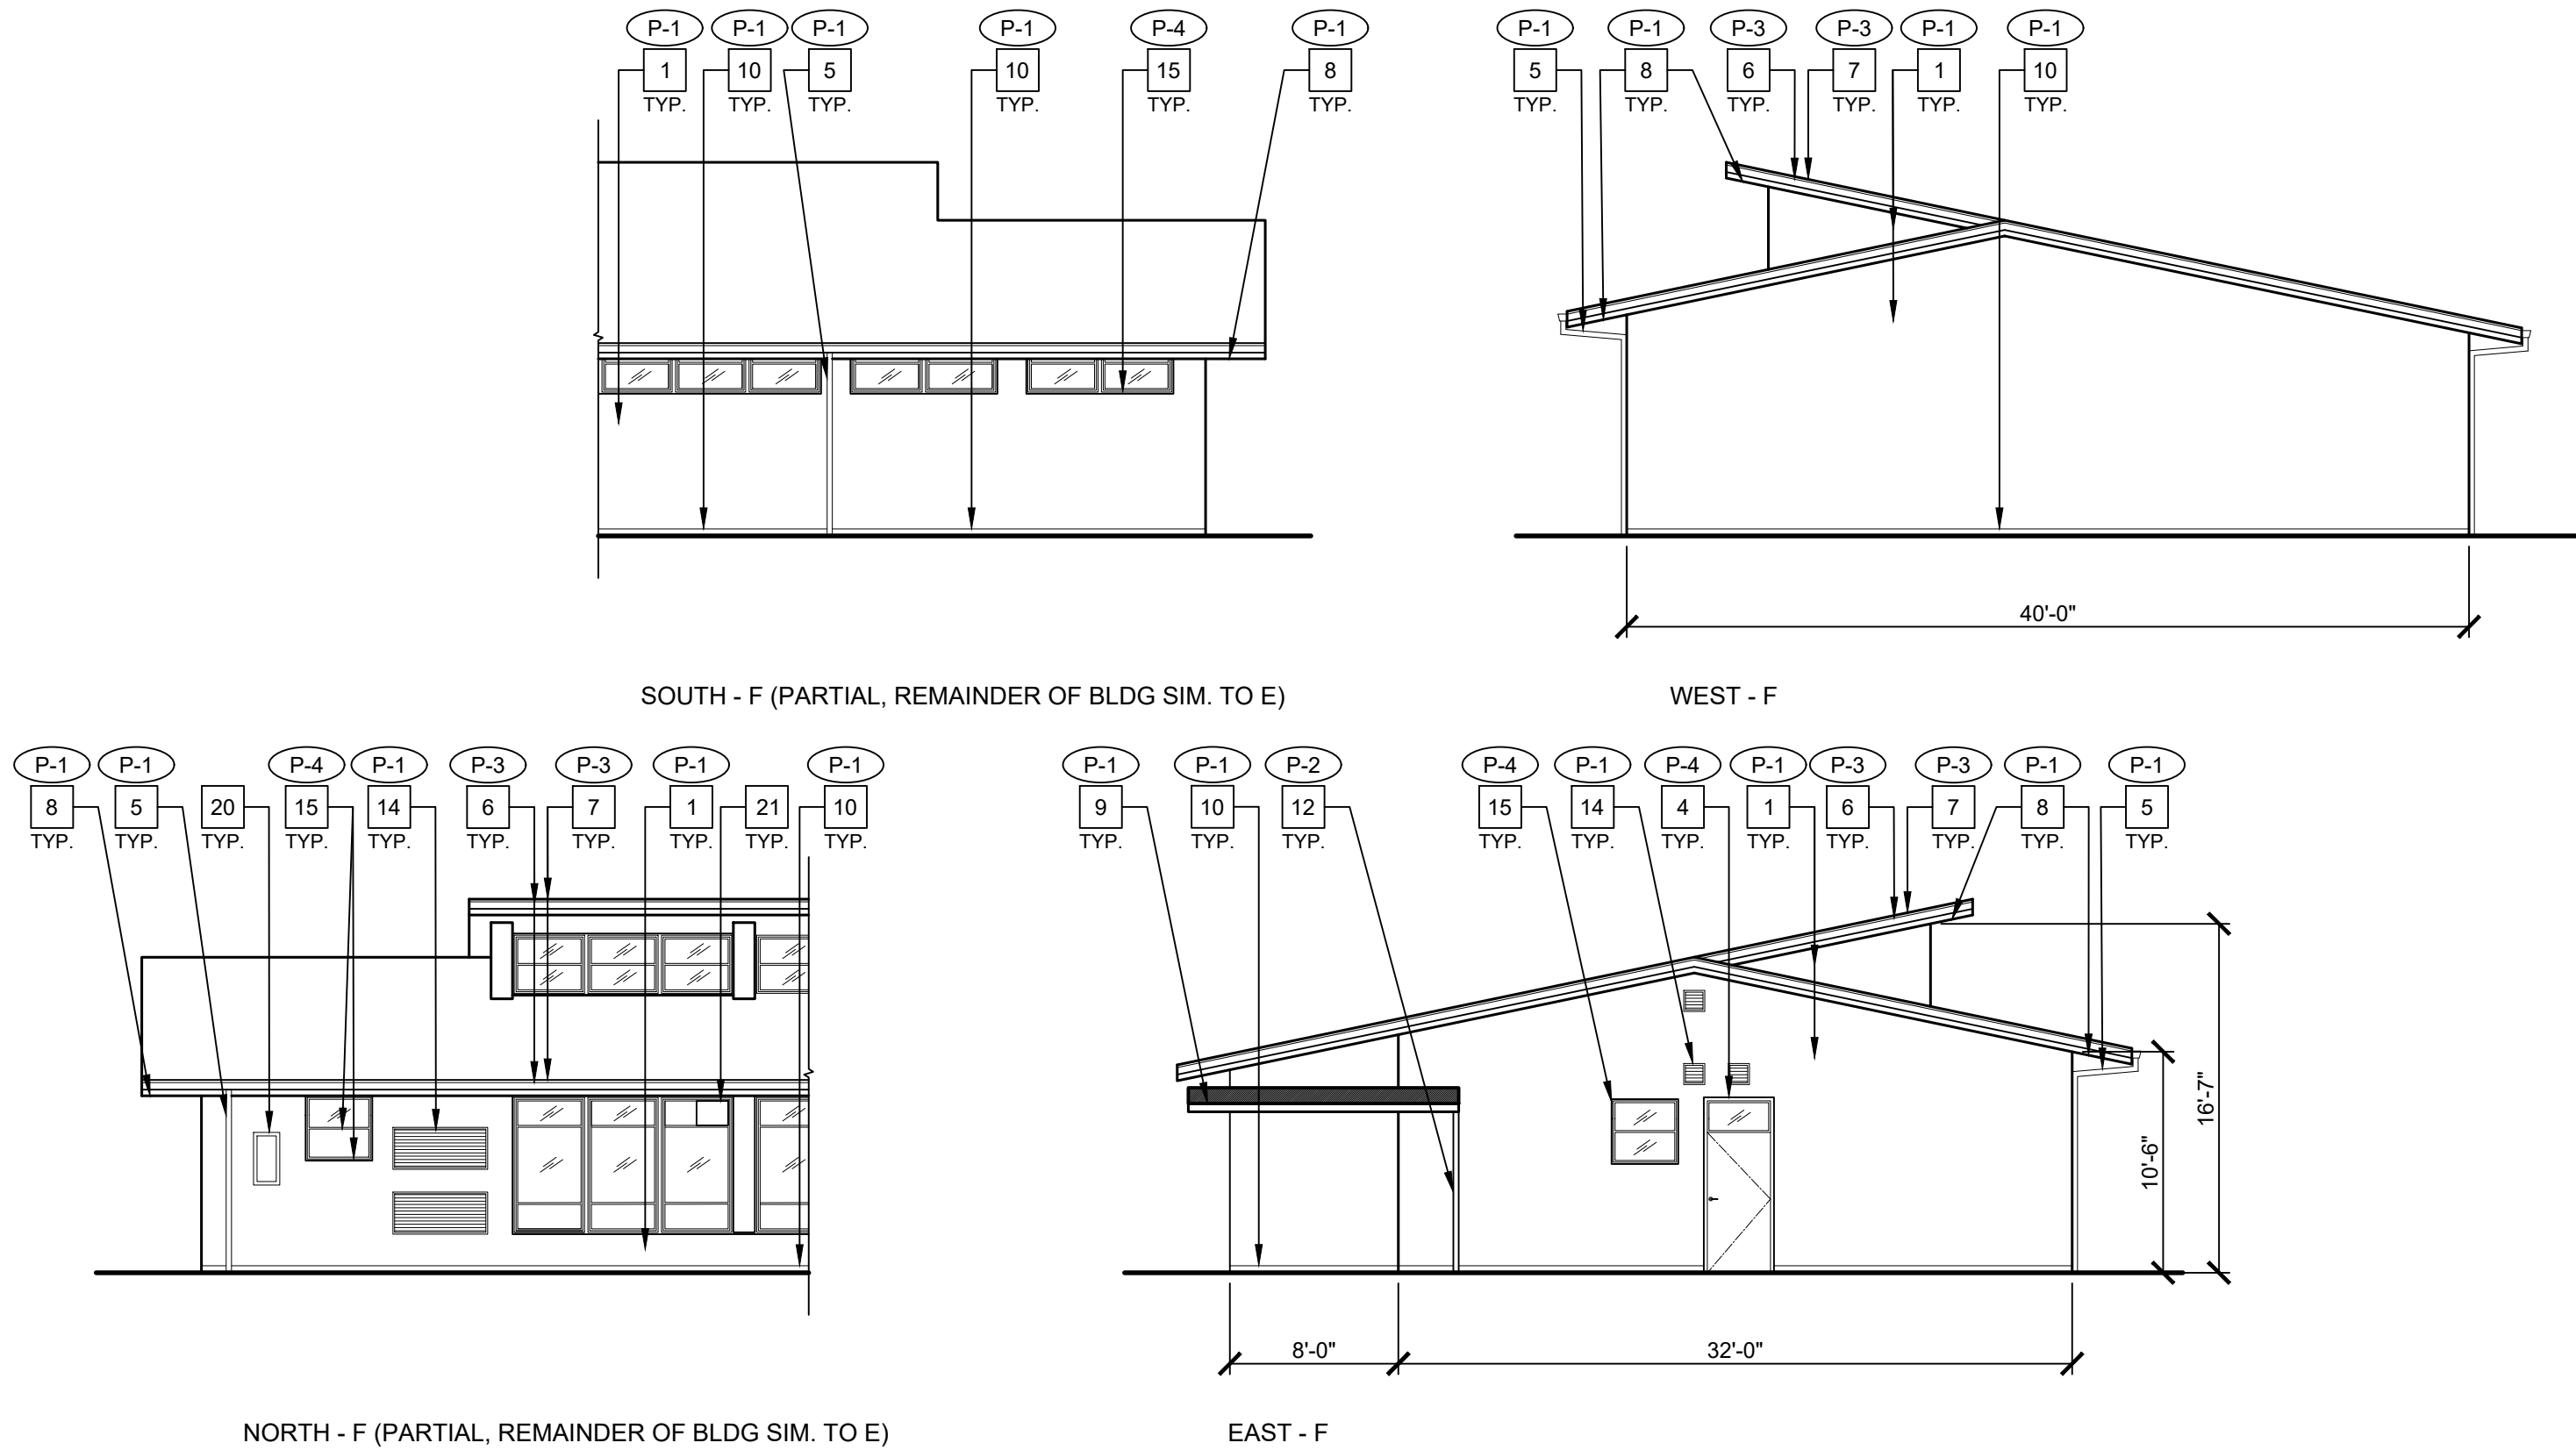


2

EXTERIOR ELEVATIONS - CLASSROOM BUILDING F

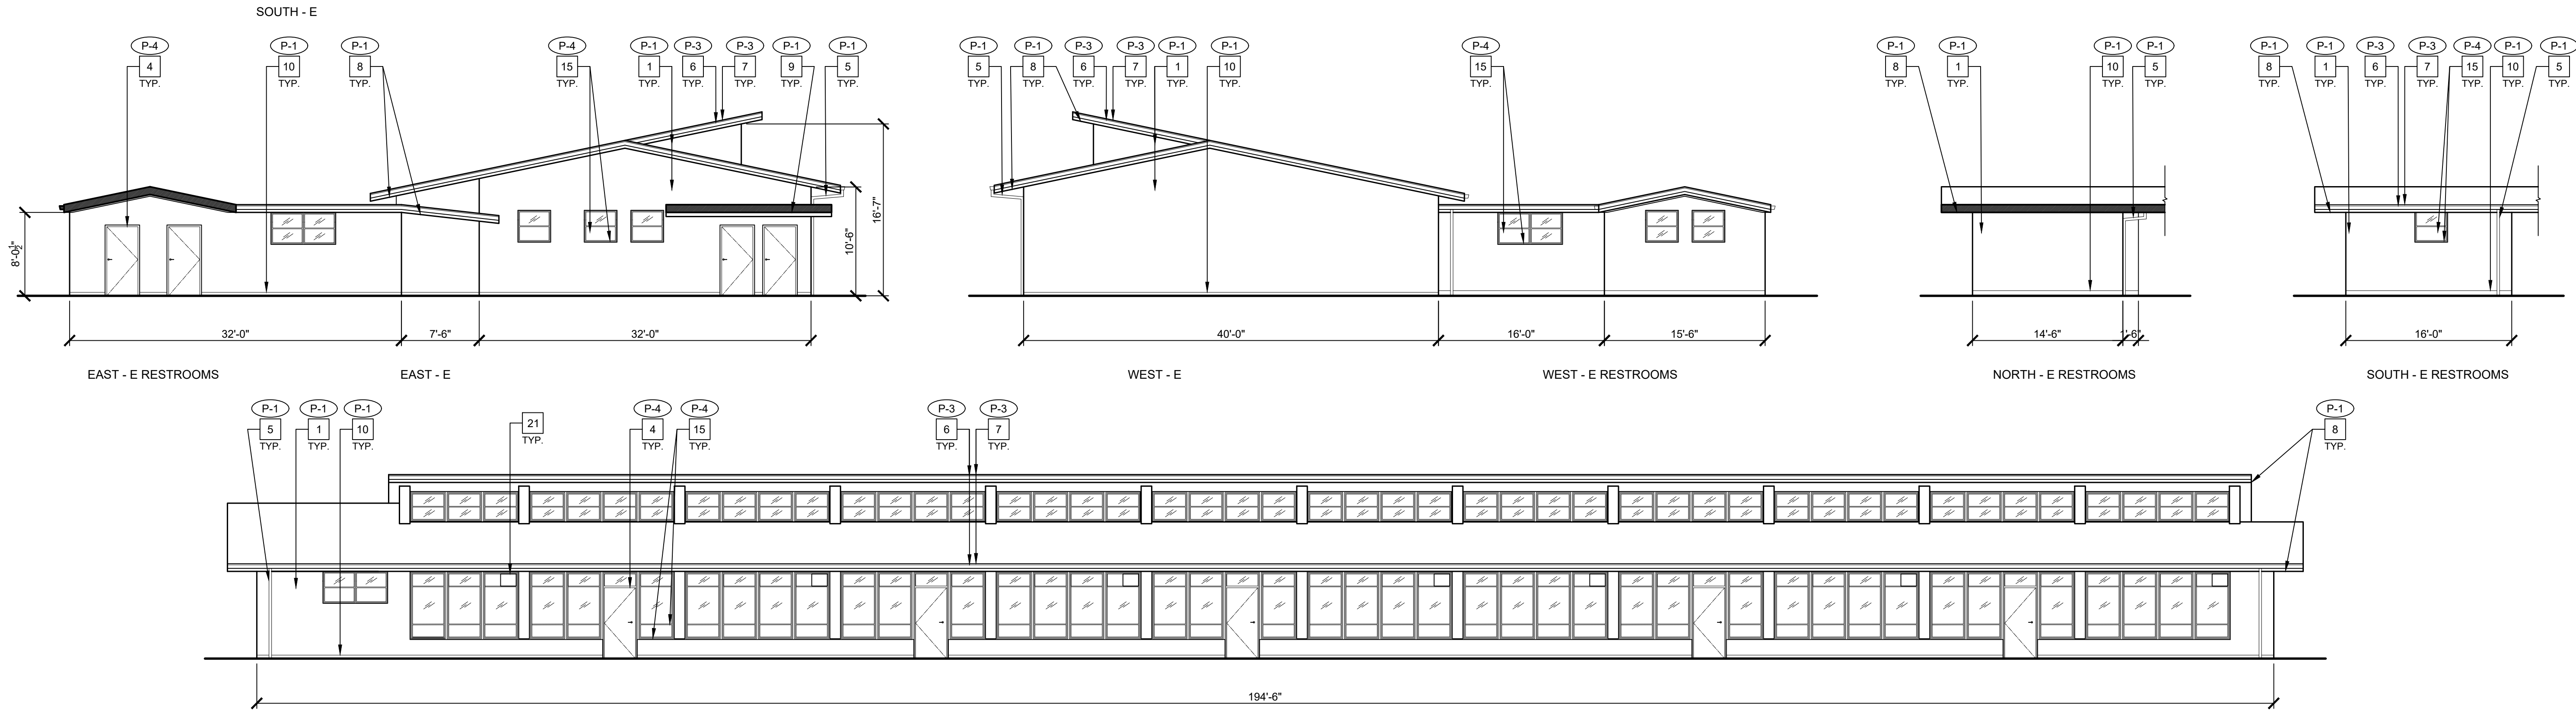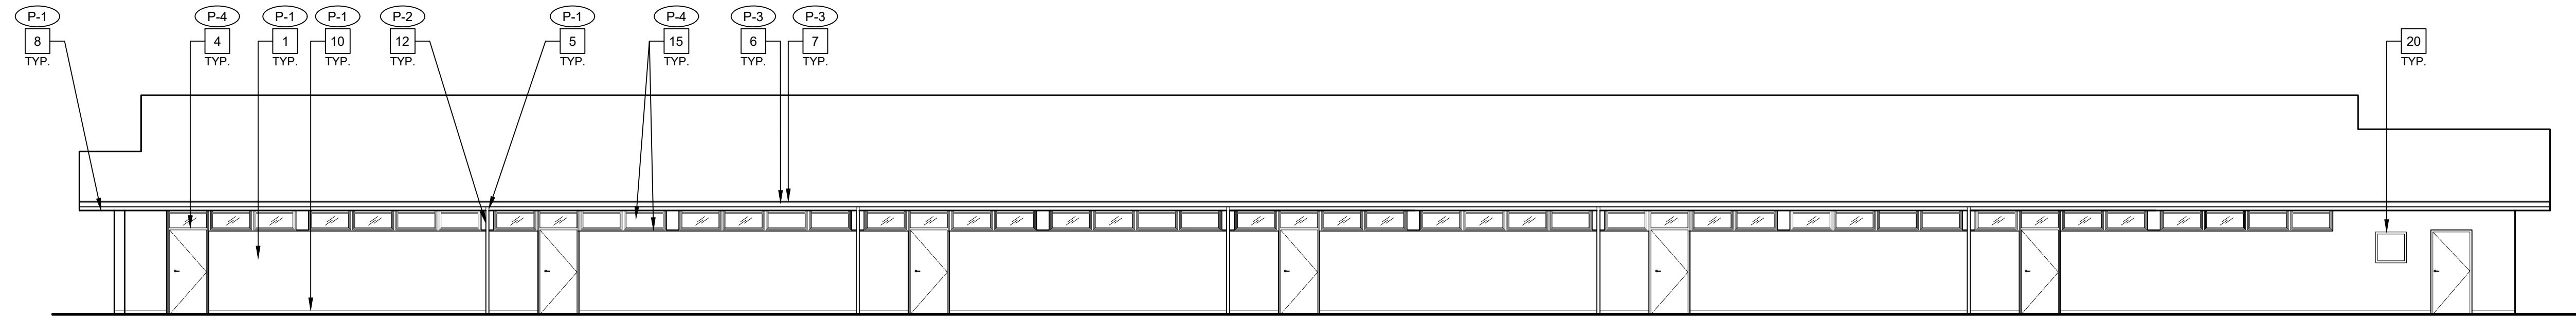 

1

EXTERIOR ELEVATIONS - CLASSROOM & RESTROOM BUILDINGS E

 

GENERAL NOTES

- ALL WALLS, DOORS, TRIM, SOFFITS, COLUMNS, BEAMS, PARAPETS, CONC. CURBS, ETC. ARE TO BE PROPERLY PREP'D AND PRIMED FOR COMPLETE BUILDING PAINTING.
- ALL COVERED WALKWAYS, INCLUDING COLUMNS, BEAMS, FASCIA, ETC. ARE TO BE PROPERLY PREP'D AND PRIMED FOR PAINTING.
- PAIN ALL MTL. FLASHING, DOWNSPOUTS, GUTTERS, TYP.
- PAINT ALL WALL LOUVERS, TYP. VERIFY QUANTITIES AND LOCATION IN FIELD.
- PAINT ALL EXPOSED CONDUIT AND PIPE, TYP.
- PAINT ALL WALL MOUNTED HOOK RACK, TYP.
- REMOVE (E) WALL MOUNTED AND SUSPENDED SCHOOL BUILDING IDENTIFICATION SIGNS, STORE FOR REINSTALLATION TYP. VERIFY LOCATIONS IN FIELD.
- CONTRACTOR MUST VERIFY EXISTING BUILDINGS AND COVERED WALKWAYS DIMENSIONS AND CONDITIONS IN FIELD.
- ALL EXTERIOR SCHOOL METAL DECORATIVE FENCE TO BE PRIMED AND PAINTED, VERIFY CONDITION, LOCATION, AND QUANTITIES IN FIELD, COLOR TO BE BLACK, TYP.
- ALL (E) WALL MURALS TO REMAIN, PROTECT IN PLACE. VERIFY WITH OWNER AND ARCHITECT.
- ALL COVERED WALKWAYS SIMILAR, V.I.F.
- CONTRACTOR RESPONSIBLE FOR PROTECTION OF (E) DRINKING FOUNTAINS AND CERAMIC BACK TILE WALL.


EXTERIOR ELEVATION NOTES

- (E) CEMENT PLASTER WALL FINISH PAINTED, TYP.
- (E) BRICK VENEER WALL FINISH PAINTED, TYP.
- (E) DOOR TRIM PAINTED, TYP.
- (E) DOOR/FRAME PAINTED, TYP.
- (E) RAINWATER LEADER PAINTED, TYP.
- (E) FASCIA/GUTTER PAINTED, TYP.
- (E) METAL FLASHING PAINTED, TYP.
- (E) UNDERSIDE OF EAVE PAINTED, TYP.
- (E) UNDERSIDE OF COVERED WALKWAY PAINTED, TYP.
- (E) WALL BASE PAINTED, TYP.
- (E) SUN CONTROL LOUVER PAINTED, TYP.
- (E) COLUMN PAINTED, TYP.
- (E) FIRE CABINET TO REMAIN, TYP. PROTECT IN PLACE.
- (E) LOUVER PAINTED, TYP.
- (E) WINDOW FRAME/TRIM/OPAQUE PANEL PAINTED, TYP.
- (E) EQUIPMENT ENCLOSURE TO REMAIN, PROTECT IN PLACE.
- (E) WALL SIDING PAINTED, TYP.
- (E) HANDRAIL PAINTED, TYP.
- (E) WALL MURAL, PROTECT IN PLACE.
- (E) ELECTRICAL PANEL PAINTED.
- (E) WALL-MOUNTED AC UNIT TO REMAIN, TYP. PROTECT IN PLACE.

GRAPHIC KEY

- P-1 PAINT TAG:
- P-2 PAINT TAG:
- P-3 PAINT TAG:
- P-4 PAINT TAG:

BUILDING KEY

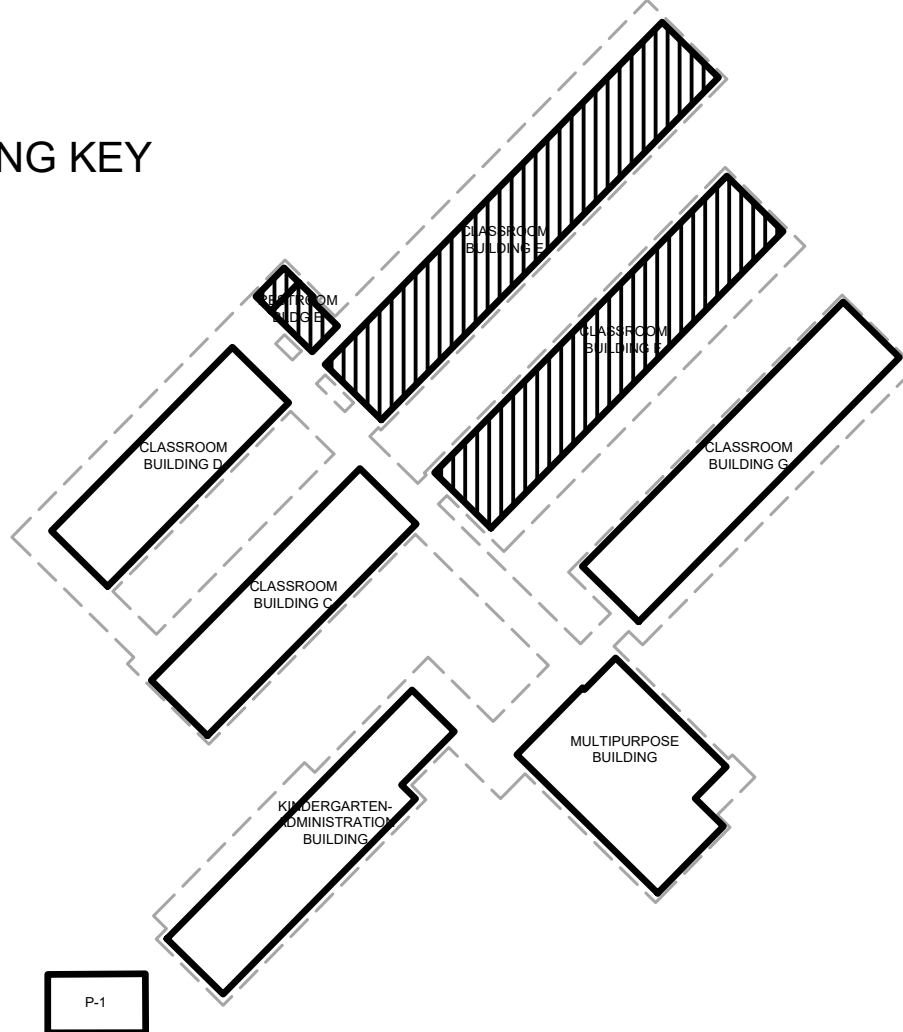

(E) EXTERIOR ELEVATIONS-
CLASSROOM BUILDINGS E & F, RESTROOM BUILDING E

EXTERIOR PAINTING AT
RYAN ELEMENTARY SCHOOL
1241 MCGINNNESS AVENUE, SAN JOSE, CA 95127
ALUM ROCK UNION SCHOOL DISTRICT






REVISIONS	NO.	ITEM	DATE
		BID SET	5-16-2025

DRAWN BY: NJ/AB
CHECKED BY: NJ
PROJECT NO: 25028
DATE: 05/09/2024


A7.3

FINNEY
ARCHITECTS
2155 SOUTH BASCOM AVE.
SUITE 250
CAMPBELL, CA 95008
PHONE: 408-398-1450




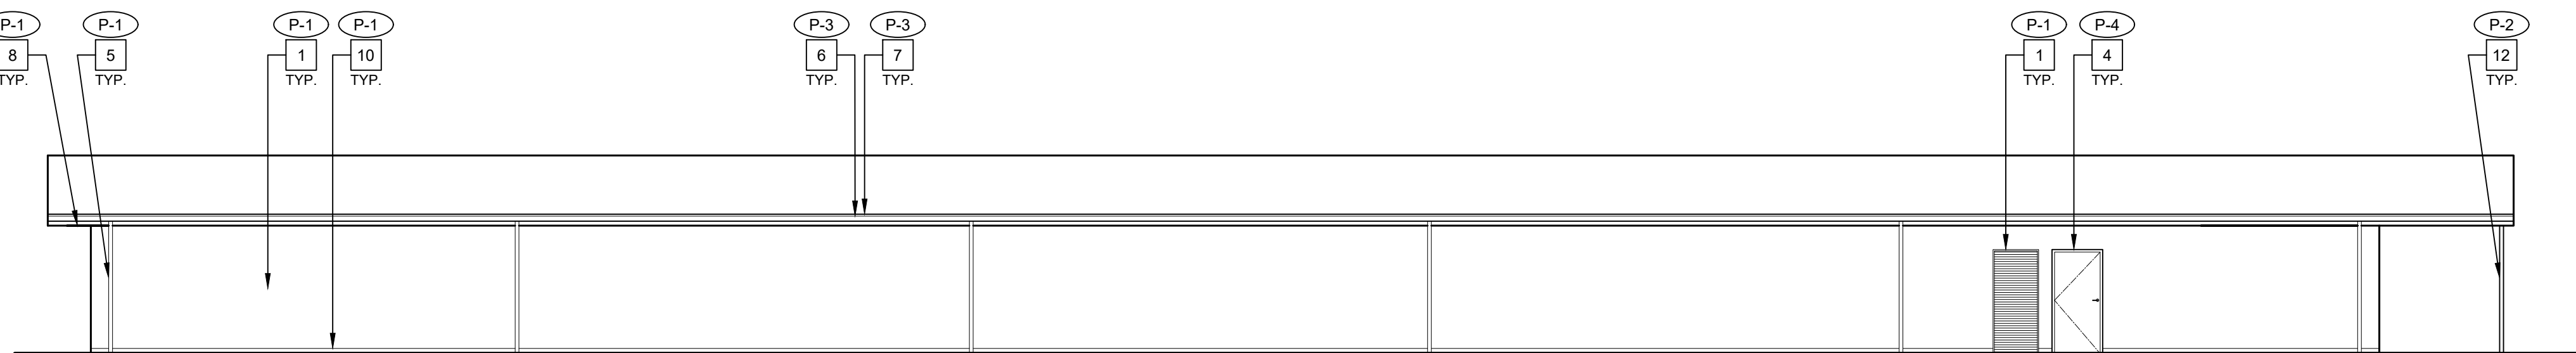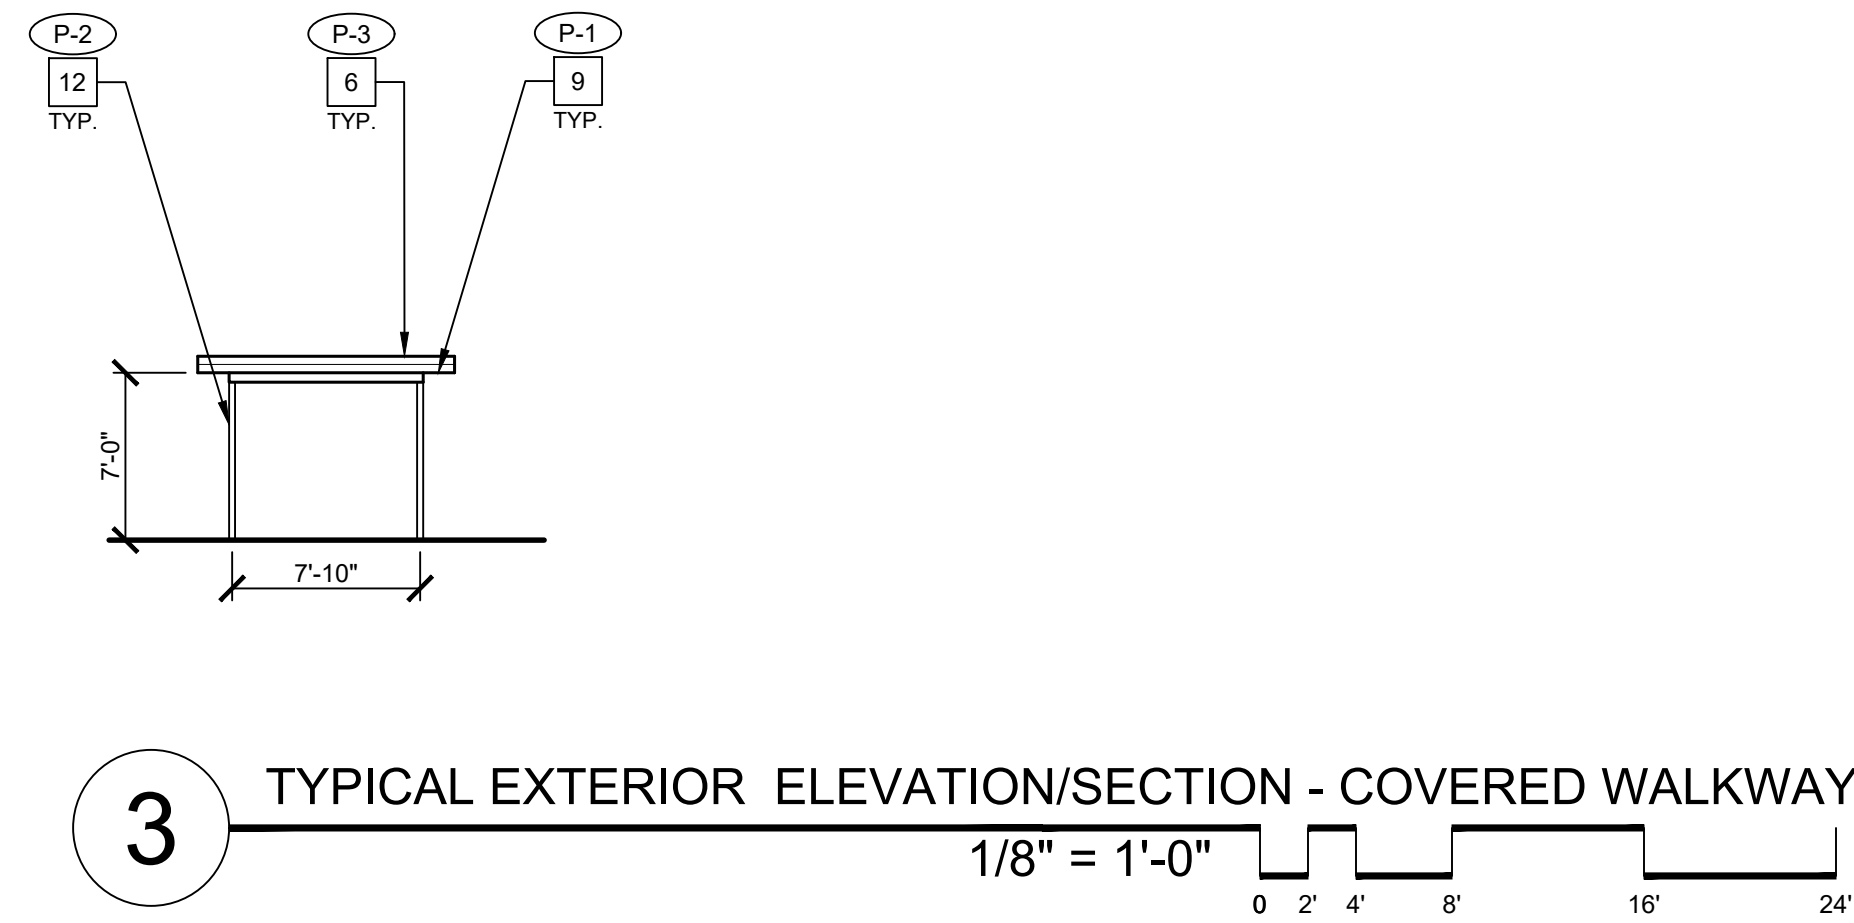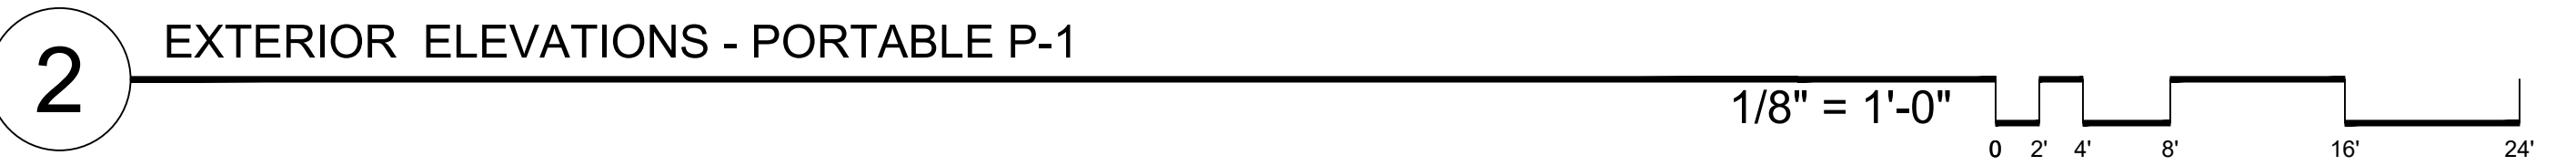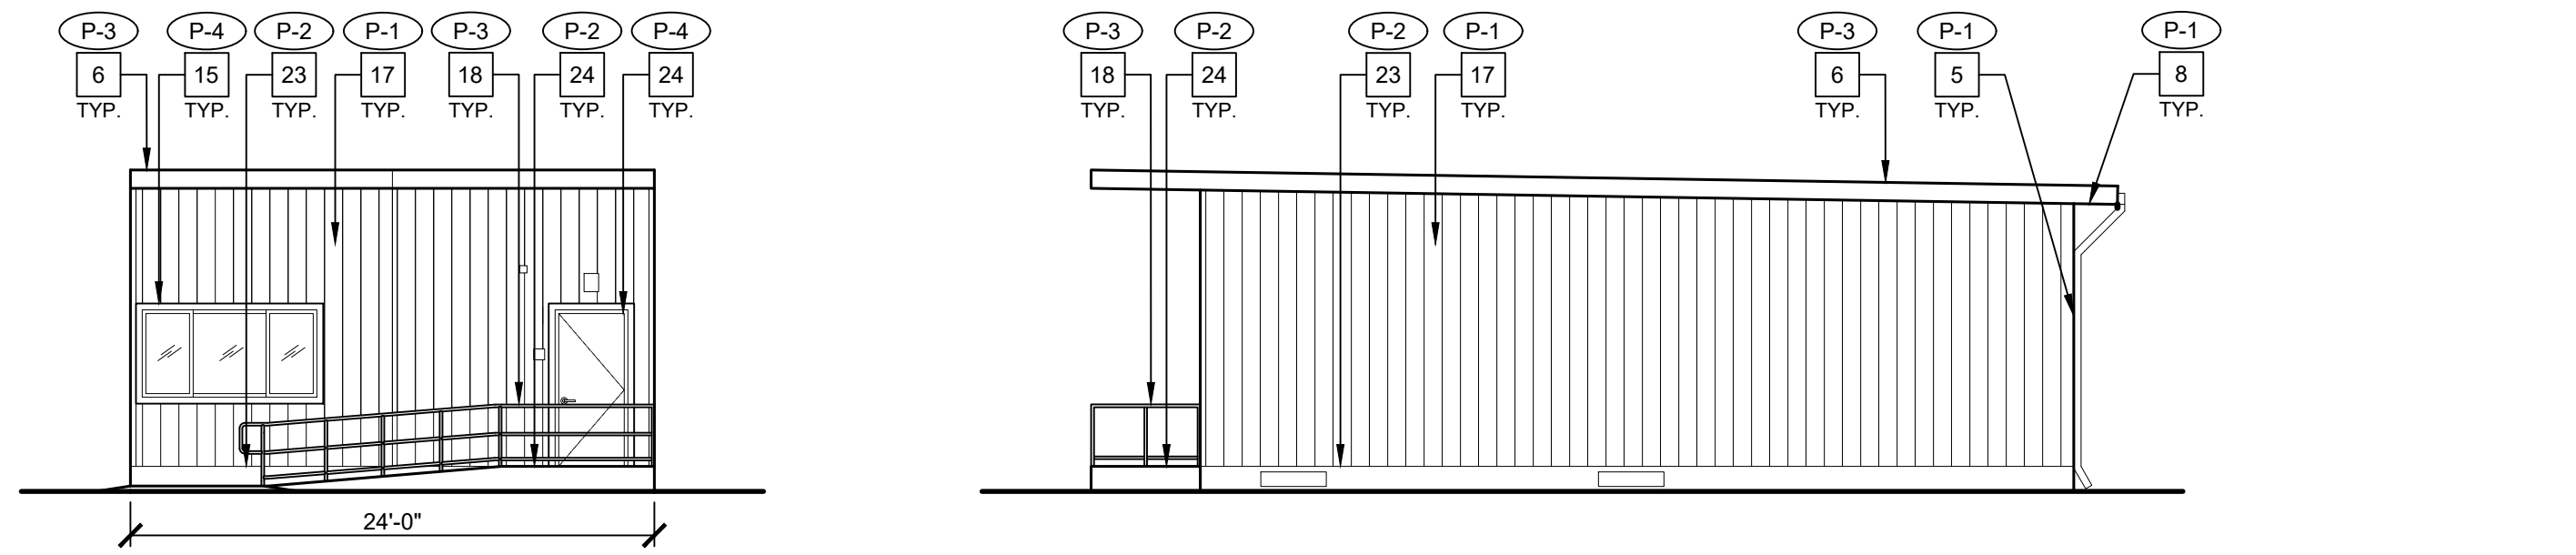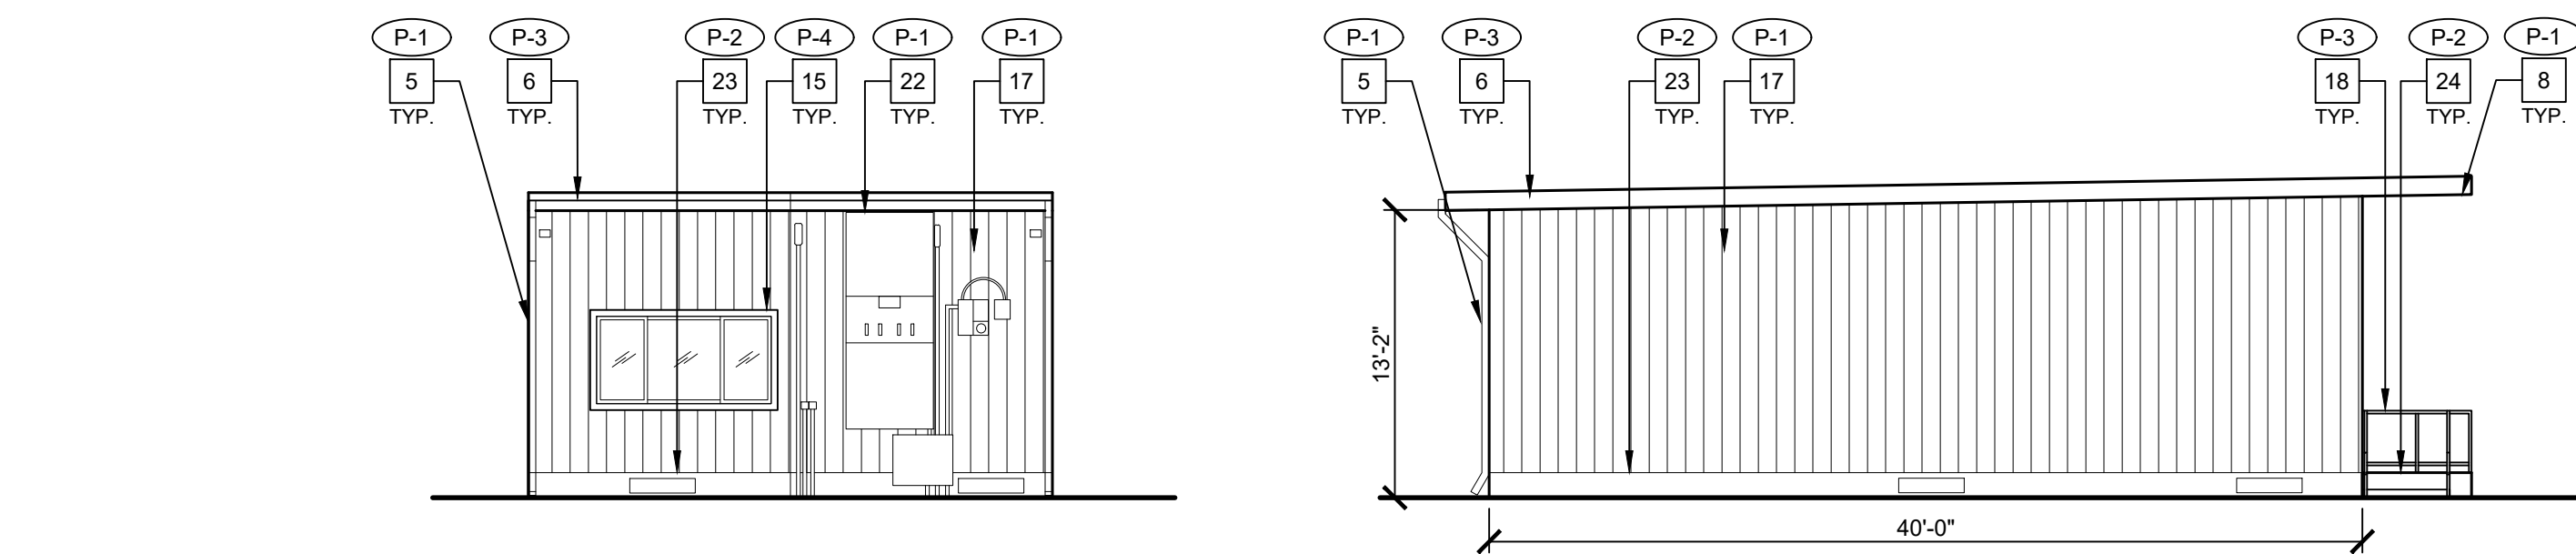


SOUTH - G

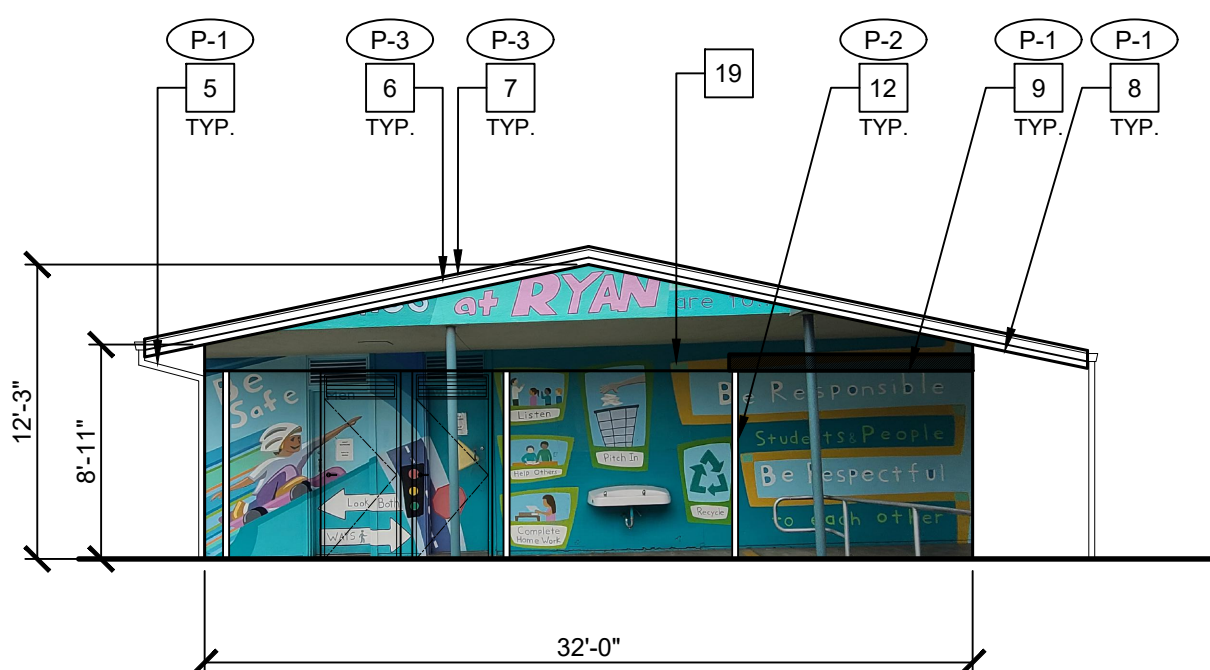


EAST - G

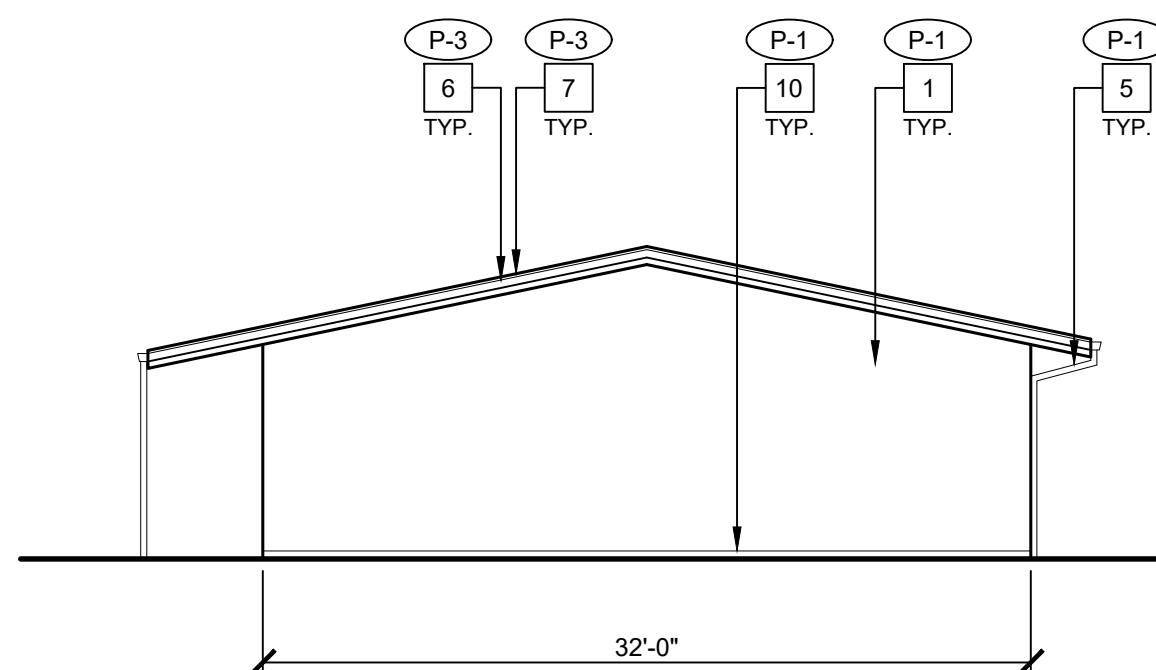

WEST - G

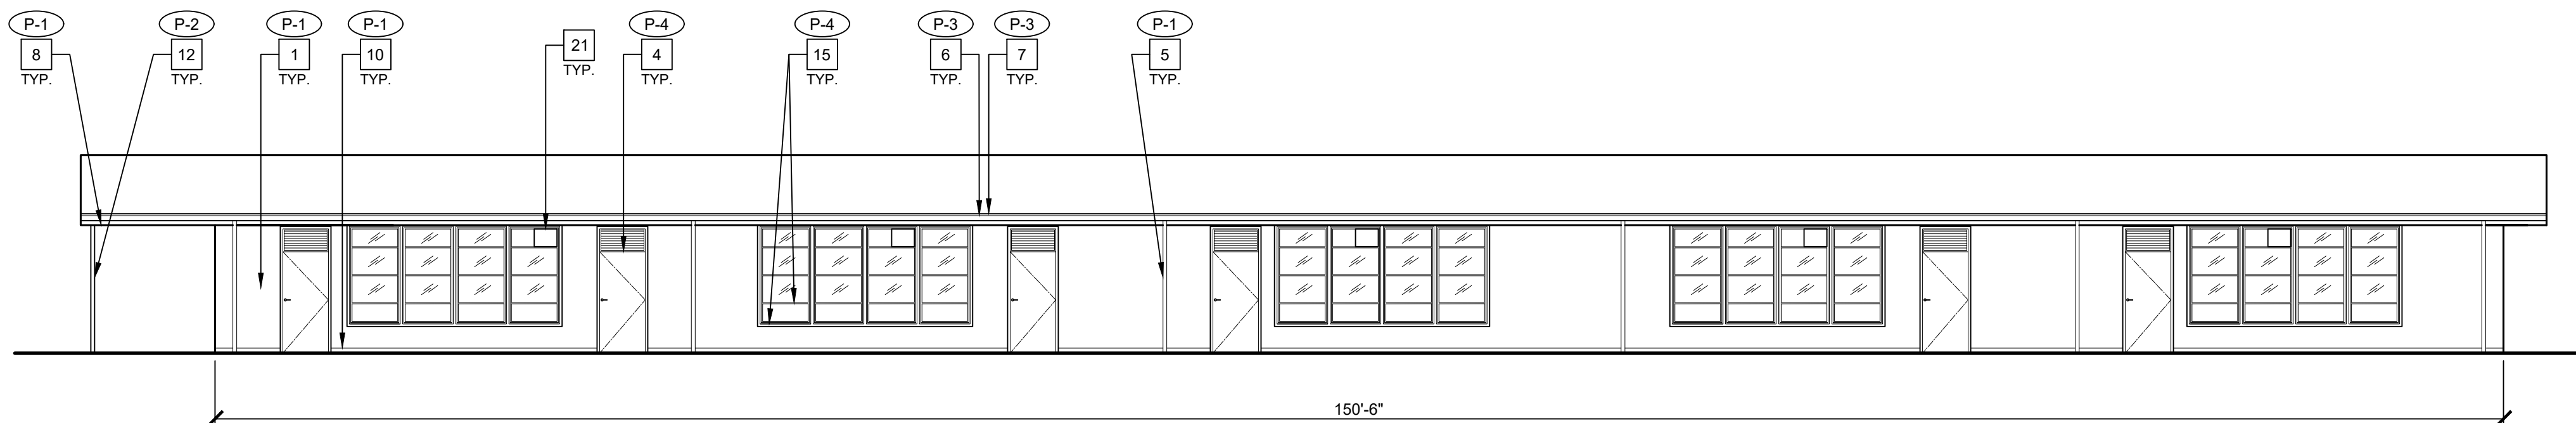

NORTH - G

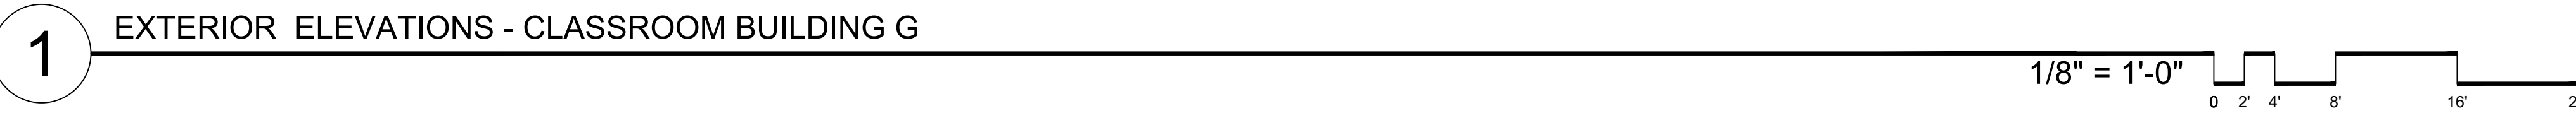

GENERAL NOTES

- ALL WALLS, DOORS, TRIM, SOFFITS, COLUMNS, BEAMS, PARAPETS, CONC. CURBS, ETC. ARE TO BE PROPERLY PREP'D AND PRIMED FOR COMPLETE BUILDING PAINTING.
- ALL COVERED WALKWAYS, INCLUDING COLUMNS, BEAMS, FASCIA, ETC. ARE TO BE PROPERLY PREP'D AND PRIMED FOR PAINTING.
- PAIN ALL MTL. FLASHING, DOWNSPOUTS, GUTTERS, TYP.
- PAINT ALL WALL LOUVERS, TYP. VERIFY QUANTITIES AND LOCATION IN FIELD.
- PAINT ALL EXPOSED CONDUIT AND PIPE, TYP.
- PAINT ALL WALL MOUNTED HOOK RACK, TYP.
- REMOVE (E) WALL MOUNTED AND SUSPENDED SCHOOL BUILDING IDENTIFICATION SIGNS, STORE FOR REINSTALLATION TYP. VERIFY LOCATIONS IN FIELD.
- CONTRACTOR MUST VERIFY EXISTING BUILDINGS AND COVERED WALKWAYS DIMENSIONS AND CONDITIONS IN FIELD.
- ALL EXTERIOR SCHOOL METAL DECORATIVE FENCE TO BE PRIMED AND PAINTED, VERIFY CONDITION, LOCATION, AND QUANTITIES IN FIELD, COLOR TO BE BLACK, TYP.
- ALL (E) WALL MURALS TO REMAIN, PROTECT IN PLACE, VERIFY WITH OWNER AND ARCHITECT.
- ALL COVERED WALKWAYS SIMILAR, V.I.F.
- CONTRACTOR RESPONSIBLE FOR PROTECTION OF (E) DRINKING FOUNTAINS AND CERAMIC BACK TILE WALL.


EXTERIOR ELEVATION NOTES

- (E) CEMENT PLASTER WALL FINISH PAINTED, TYP.
- (E) BRICK VENEER WALL FINISH PAINTED, TYP.
- (E) DOOR TRIM PAINTED, TYP.
- (E) DOOR/FRAME PAINTED, TYP.
- (E) RAINWATER LEADER PAINTED, TYP.
- (E) FASCIA/GUTTER PAINTED, TYP.
- (E) METAL FLASHING PAINTED, TYP.
- (E) UNDERSIDE OF EAVE PAINTED, TYP.
- (E) UNDERSIDE OF COVERED WALKWAY PAINTED, TYP.
- (E) WALL BASE PAINTED, TYP.
- (E) SUN CONTROL LOUVER PAINTED, TYP.
- (E) COLUMN PAINTED, TYP.
- (E) FIRE CABINET TO REMAIN, TYP. PROTECT IN PLACE.
- (E) LOUVER PAINTED, TYP.
- (E) WINDOW FRAME/TRIM/OPAQUE PANEL PAINTED, TYP.
- (E) EQUIPMENT ENCLOSURE TO REMAIN, PROTECT IN PLACE.
- (E) WALL SIDING PAINTED, TYP.
- (E) HANDRAIL PAINTED, TYP.
- (E) WALL MURAL, PROTECT IN PLACE.
- (E) ELECTRICAL PANEL PAINTED.
- (E) WALL-MOUNTED AC UNIT TO REMAIN, TYP. PROTECT IN PLACE.
- (E) HVAC UNIT PAINTED, TYP.
- (E) PORTABLE SKIRT PAINTED, TYP.
- (E) PORTABLE RAMP PAINTED, TYP.

GRAPHIC KEY

- P-1 PAINT TAG:
- P-2 PAINT TAG:
- P-3 PAINT TAG:
- P-4 PAINT TAG:

BUILDING KEY

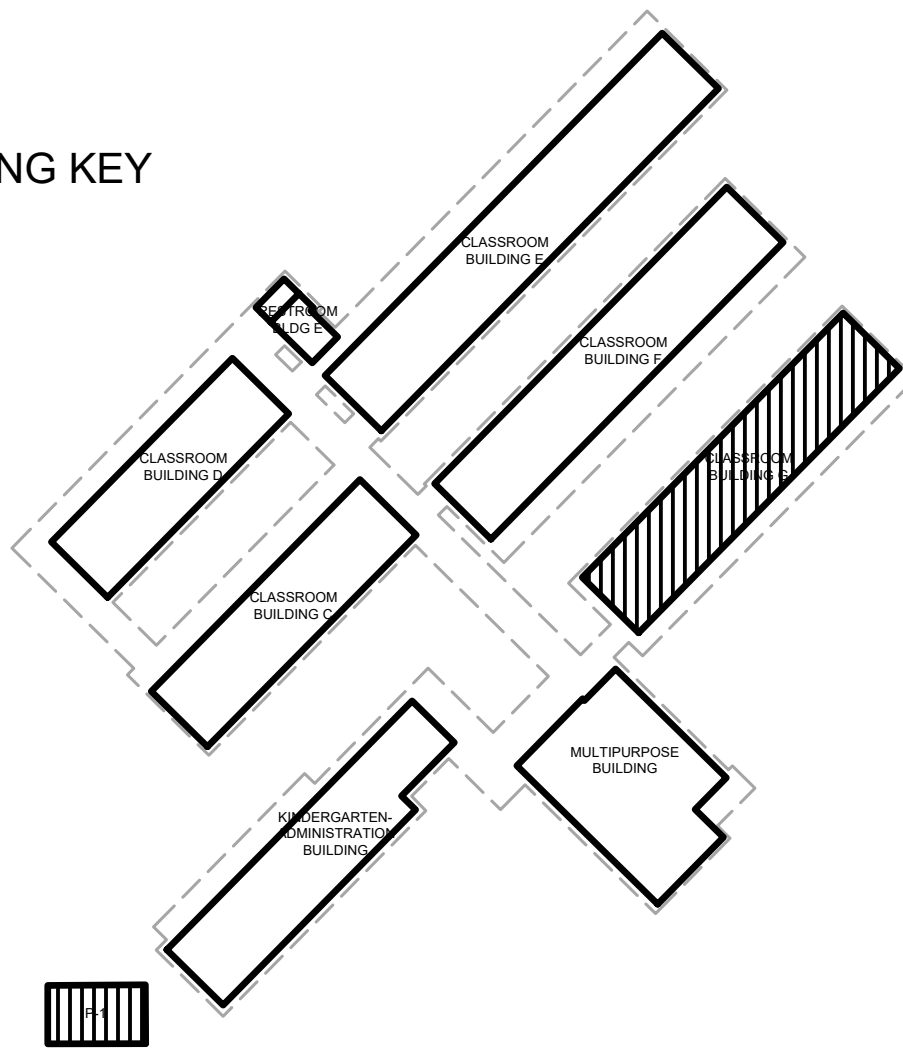

(E) EXTERIOR ELEVATIONS-
CLASSROOM BUILDING G, PORTABLE P-1 & TYPICAL
COVERED WALKWAY

EXTERIOR PAINTING AT
RYAN ELEMENTARY SCHOOL
1241 MCGINNNESS AVENUE, SAN JOSE, CA 95127
ALUM ROCK UNION SCHOOL DISTRICT

REVISIONS	NO.	ITEM	DATE
		BID SET	5-16-2025

DRAWN BY:	NJ/AB
CHECKED BY:	NJ
PROJECT NO:	25028
DATE:	05/09/2024



EXTERIOR PAINTING AT OCALA STEAM ACADEMY

2800 Ocala Avenue, San Jose CA 95148
Alum Rock Union School District

GENERAL NOTES

PRE-BID SITE VISIT

CONTRACTOR SHALL VISIT THE PROJECT AREA IN ORDER TO BECOME FAMILIAR WITH EXISTING CONDITIONS AND THE REQUIREMENTS OF THE PROJECT. THE CONTRACTOR MAY CONTACT THE ARCHITECT DURING THE BIDDING PHASE REGARDING CLARIFICATIONS AND PROJECT REQUIREMENTS.

SAFETY

IN ACCORDANCE WITH GENERALLY ACCEPTED CONSTRUCTION PRACTICES, THE CONTRACTOR WILL BE SOLELY AND COMPLETELY RESPONSIBLE FOR CONDITIONS OF THE JOB SITE INCLUDING SAFETY OF ALL PERSONS AND PROPERTY DURING PERFORMANCE OF THE WORK. THIS REQUIREMENT WILL APPLY CONTINUOUSLY AND NOT BE LIMITED TO NORMAL WORKING HOURS.

DAMAGE TO STRUCTURE OR SYSTEMS TO REMAIN

CONTRACTOR SHALL REIMBURSE THE OWNER FOR REPAIR AND REPLACEMENT, INCLUDING ARCHITECT'S FEES, FOR ANY DAMAGE CAUSED TO STRUCTURES, LANDSCAPE, SITE WORK, OR EXISTING SYSTEMS TO REMAIN, AS THE RESULT OF CONSTRUCTION OPERATIONS.

EXISTING CONDITIONS

ALL EXISTING CONDITIONS ARE SHOWN BASED ON THE BEST INFORMATION AVAILABLE AT THE TIME, BUT WITHOUT GUARANTEE OF ACCURACY. THE CONTRACTOR SHALL FIELD VERIFY ALL EXISTING CONDITIONS, DIMENSIONS, AND BUILDING DATA AT THE JOB SITE. ANY DISCREPANCIES REQUIRING MODIFICATION TO THE CONSTRUCTION DOCUMENTS SHALL BE REPORTED TO THE ARCHITECT IMMEDIATELY. NO MODIFICATIONS SHALL BE MADE BY THE CONTRACTOR WITHOUT PRIOR APPROVAL FROM THE ARCHITECT.

CONTRACTOR'S EQUIPMENT

COORDINATE WITH OWNER'S REPRESENTATIVE FOR APPROVED LOCATION OF JOB SITE ACCESS, PARKING, AND LOCATION OF CONTRACTOR'S EQUIPMENT AND MATERIAL STORAGE AREA. SEE SITE PLAN FOR ADDITIONAL NOTES.

UTILITY SHUT-DOWNS AND CONNECTIONS

ALL REQUIRED UTILITY SHUT DOWNS SHALL HAVE PRIOR APPROVAL FROM THE OWNER'S REPRESENTATIVE. REQUEST SHALL BE SUBMITTED WITH ADEQUATE ADVANCE NOTICE PER PROJECT REQUIREMENTS.

ASBESTOS AND ASBESTOS PRODUCTS

THE OWNER/OPERATOR AND CONTRACTOR SHALL BE AWARE THAT BUILDINGS CONSTRUCTED PRIOR TO 1978 (OR THERE ABOUT) POSSIBILITY CONTAIN ASBESTOS IN SOME EXISTING CONSTRUCTION MATERIALS, AND WILL LIKELY BE ENCOUNTERED DURING ALTERATIONS OR REMODELING.

UNDER CALIFORNIA TITLE 8, THE OWNER AND CONTRACTOR BOTH HAVE RESPONSIBILITIES TO DETERMINE THE EXISTENCE OF ASBESTOS CONTAINING MATERIALS IN AREAS TO BE ALTERED OR REMODELED PRIOR TO COMMENCEMENT OF WORK AND TO TAKE APPROPRIATE MEASURES TO PROTECT PERSONNEL. CALIFORNIA HAS JURISDICTION OVER ASBESTOS RELATED WORK. ASBESTOS RELATED WORK SHALL BE DONE IN ACCORDANCE WITH CALIFORNIA GENERAL INDUSTRIAL SAFETY ORDERS, TITLE 8, SECTION 341.6 THROUGH 341.14. ASBESTOS IN THE WORK ENVIRONMENT IS REGULATED BY TITLE 8, SECTION 5209.

THE BAY AREA AIR QUALITY MANAGEMENT DISTRICT AND DISTRICT REGULATION 11-2-401.3 REQUIRES EVERY RENOVATION INVOLVING THE REMOVAL OF 100 SQ. FT., LN. FT. OR GREATER OF REGULATED ASBESTOS CONTAINING MATERIAL, AND FOR EVERY DEMOLITION (EVEN WHEN NO ASBESTOS IS PRESENT) NOTIFICATION MUST BE SENT TO THE BAAQMD AT LEAST 10 WORKING DAYS PRIOR TO COMMENCEMENT OF DEMOLITION / RENOVATION.

ALL BUILDING MATERIALS MUST BE ASBESTOS FREE.

THESE DOCUMENTS DO NOT ADDRESS CONTAINMENT FOR EXISTING AREAS OF ASBESTOS WHICH MAY BE DISCOVERED DURING CONSTRUCTION. THE OWNER'S ABATEMENT SUBCONTRACTOR IS SOLELY RESPONSIBLE FOR THE DETECTION, REMOVAL, AND THE DISPOSAL OF ANY EXISTING ASBESTOS MATERIAL. ARCHITECTURAL AND ENGINEERING FEES FOR ADDITIONAL DESIGN EFFORT TO OBTAIN STATE APPROVALS, AS WELL AS THE COST OF ANY REPAIRS, FOR DAMAGE CAUSED OR REPLACEMENT OF EXISTING SYSTEMS TO REMAIN, DUE TO WORK PERFORMED BY THE ASBESTOS ABATEMENT SUBCONTRACTOR, SHALL BE THE RESPONSIBILITY OF SAID SUBCONTRACTOR.

CONSTRUCTION SCHEDULING

CONTRACTOR SHALL COORDINATE ALL CONSTRUCTION OPERATIONS WITH OWNER'S REPRESENTATIVE PRIOR TO SCHEDULING AND START OF THE WORK. CONTRACTOR SHALL PROVIDE PROTECTION TO ALL EXISTING SPACES AND SYSTEMS WHICH ARE IN USE, ADJOINING THE PROJECT, AND NOT PART OF THE PROJECT.

INTERIOR FINISHES

INTERIOR FINISHES AND ALL WALL COVERING MATERIAL SHALL CONFORM TO CCR TITLE 24, PART 2, CHAPTER 8.

DRILLED-IN EXPANSION ANCHORS

WHEN INSTALLING DRILLED-IN ANCHORS AND/OR POWDER DRIVEN PINS IN EXISTING NON-PRESTRESSED REINFORCED CONCRETE, USE CARE AND CAUTION TO AVOID CUTTING OR DAMAGING THE EXISTING REINFORCING BARS. WHEN INSTALLING THEM INTO EXISTING PRESTRESSED CONCRETE (PRE-OR POST-TENSIONED), LOCATE THE PRESTRESSED TENDONS BY USING A NONDESTRUCTIVE METHOD PRIOR TO INSTALLATION. EXERCISE EXTREME CARE AND CAUTION TO AVOID CUTTING OR DAMAGING THE TENDONS DURING INSTALLATION. MAINTAIN A MINIMUM CLEARANCE OF ONE INCH BETWEEN THE REINFORCEMENT AND THE DRILLED-IN ANCHOR AND/OR PIN.

TITLE 24 COMPLIANCE

THE INTENT OF THESE DRAWINGS AND SPECIFICATIONS IS THAT THE WORK OF THE ALTERATION, REHABILITATION OR RECONSTRUCTION IS TO BE IN ACCORDANCE WITH TITLE 24, CCR. SHOULD ANY EXISTING CONDITIONS SUCH AS DETERIORATION OR NON-COMPLYING CONSTRUCTION BE DISCOVERED WHICH IS NOT COVERED BY THE CONTRACT DOCUMENTS WHEREIN THE FINISHED WORK WILL NOT COMPLY WITH TITLE 24, CCR, A CONSTRUCTION CHANGE DOCUMENT (CCD), OR A SEPARATE SET OF PLANS AND SPECIFICATIONS, DETAILING AND SPECIFYING THE REQUIRED WORK SHALL BE SUBMITTED TO AND APPROVED BY DSA BEFORE PROCEEDING WITH THE WORK. (SECTION 4-317(C), PART 1, TITLE 24, CCR).

ADMINISTRATIVE REQUIREMENTS FROM PART 1, TITLE 24, C.C.R.

- CHANGES TO THE APPROVED DRAWINGS AND SPECIFICATIONS SHALL BE MADE BY AN ADDENDUM OR A CONSTRUCTION CHANGE DOCUMENT, AND APPROVED BY DSA, AS PER SECTION 4-338.
- A DSA CERTIFIED PROJECT INSPECTOR EMPLOYED BY THE DISTRICT AND APPROVED BY DSA SHALL PROVIDE CONTINUOUS INSPECTION OF WORK, PER SECTION 4-342.
- A DSA ACCEPTED TESTING LABORATORY DIRECTLY EMPLOYED BY THE DISTRICT SHALL CONDUCT ALL REQUIRED TEST AND INSPECTIONS FOR THE PROJECT.
- SPECIAL INSPECTION PER SECTION 4-333 (C)
- CONTRACTOR SHALL SUBMIT VERIFIED REPORT OR SECTION 4-336 & 4-343 (C)
- ADMINISTRATION OR CONSTRUCTION PER PART 1, TITLE 24, C.C.R.
- DUTIES OF ARCHITECT, STRUCTURAL ENGINEER, OR PROFESSIONAL ENGINEER PER SECTION 4-333 (A) AND 4-341
- DUTIES OF CONTRACTOR PER SECTION 4-343
- VERIFIED REPORTS PER SECTION 4-343 AND 4-338
- A COPY OF ALL APPLICABLE PARTS REFERRED TO BY THE PLANS AND SPECIFICATIONS OF TITLE 24 SHALL BE KEPT AND AVAILABLE IN THE FIELD DURING CONSTRUCTION
- DSA SHALL BE NOTIFIED AT START OF CONSTRUCTION AND PRIOR TO PLACEMENT OF CONCRETE PER SECTION 4-331
- SUPERVISION BY DSA PER SECTION 4-334
- DSA IS NOT SUBJECT TO ARBITRATION

ADMINISTRATIVE REQUIREMENTS

- ADDENDA MUST BE SIGNED BY ARCHITECT AND APPROVED BY DSA
- NO CHANGES OR REVISIONS SHALL BE MADE FOLLOWING WRITTEN APPROVAL WHICH AFFECTS ACCESS COMPLIANCE ITEM UNLESS SUCH CHANGES TO REVISIONS ARE SUBMITTED TO DSA FOR APPROVAL
- SUBSTITUTIONS AFFECTING DSA REGULATED ITEMS SHALL BE SUBMITTED AS A CONSTRUCTION CHANGE DOCUMENT OR ADDENDA, AND SHALL BE APPROVED BY DSA PRIOR TO FABRICATION AND INSTALLATION
- CONSTRUCTION CHANGE DOCUMENTS MUST BE SIGNED BY THE FOLLOWING:
 - ARCHITECT OR ENGINEER OF RECORD
 - STRUCTURAL ENGINEER (WHEN APPLICABLE)
 - DELEGATED PROFESSIONAL ENGINEER
 - DSA
- MATERIALS AND THEIR INSTALLATIONS SHALL COMPLY WITH APPLICABLE CODES.
- PER CBC 11B-104.1 "ALL DIMENSIONS ARE SUBJECT TO CONVENTIONAL INDUSTRY TOLERANCES EXCEPT WHERE THE REQUIREMENT IS STATED AS A RANGE WITH SPECIFIC MINIMUM AND MAXIMUM END POINTS."

GENERAL NOTES, cont.

CALIFORNIA ENERGY CODE

THE CALIFORNIA ENERGY CODE SECTION 10-103 REQUIRES ACCEPTANCE TESTING ON ALL NEWLY INSTALLED LIGHTING CONTROLS, MECHANICAL SYSTEMS, ENVELOPES, AND PROCESS EQUIPMENT AFTER INSTALLATION AND BEFORE PROJECT COMPLETION. AN ACCEPTANCE TEST IS A FUNCTIONAL PERFORMANCE TEST TO HELP ENSURE THAT NEWLY INSTALLED EQUIPMENT IS OPERATING AND IN COMPLIANCE WITH THE ENERGY CODE.

LIGHTING CONTROLS ACCEPTANCE TEST MUST BE PERFORMED BY A CERTIFIED LIGHTING CONTROLS ACCEPTANCE TEST TECHNICIAN (ATT).

MECHANICAL SYSTEM ACCEPTANCE TESTS MUST BE PERFORMED BY A CERTIFIED MECHANICAL ATT.

A LISTING OF CERTIFIED ATT'S CAN BE FOUND AT

<https://www.energy.ca.gov/programs-and-topics/programs/acceptance-test-technician-certification-provider-program/acceptance>

THE ACCEPTANCE TESTING PROCEDURES MUST BE REPEATED, AND DEFICIENCIES MUST BE CORRECTED BY THE BUILDER OR INSTALLING CONTRACTOR UNTIL THE CONSTRUCTION/INSTALLATION OF THE SPECIFIED SYSTEMS CONFORM AND PASS THE REQUIRED ACCEPTANCE CRITERIA.

PROJECT INSPECTORS WILL BE COLLECTING THE FORMS TO CONFIRM THAT THE REQUIRED ACCEPTANCE TESTS HAVE BEEN COMPLETED.

DSA APPROVAL OF THESE PLANS SHALL NOT BE CONSTRUED AS THE CERTIFICATION OF COMPLIANCE FOR THE PROJECT BUILDINGS AS REQUIRED BY THE FIELD ACT, EDUCATION CODE SECTIONS 17280-17316 AND SECTIONS 81130-81147

COMPLIANCE WITH LOCAL ORDINANCES

GRADING PLANS, DRAINAGE IMPROVEMENTS, ROAD AND ACCESS REQUIREMENTS AND ENVIRONMENTAL HEALTH CONSIDERATIONS SHALL COMPLY WITH ALL LOCAL ORDINANCES.

ABBREVIATIONS

(REFER TO CONSULTANT DRAWINGS FOR ADDITIONAL ABBREVIATIONS)

A.F.F.	ABOVE FINISHED FLOOR	LAM.	LAMINATE
A.P.	ACCESS PANEL	LAV.	LAVATORY
ACT	ACOUSTIC TILE	M.B.	MACHINE BOLT
ADJ.	ADJUSTABLE	M.S.	MACHINE SCREW
ALUM.	ALUMINUM	M.H.	MANHOLE
A.B.	ANCHOR BOLT	MFG.	MANUFACTURER
APPROX.	APPROXIMATELY	M.	MARKER BOARD
ARCH.	ARCHITECT	MATL.	MATERIAL
AC.	ASPHALTIC CONCRETE	MAX.	MAXIMUM
@	BENCH MARK	MECH.	MECHANICAL
B.M.	BLOCKING	MTL.	METAL
BLKG.	BOARD	MIN.	MINIMUM
B.D.	BOTH WAYS	MISC.	MISCELLANEOUS
B.W.	BOTTOM	MTC.	MOUNTED
BOT.	BUILDING	(N)	NEW
B.L.G.	BUILT-UP ROOFING	NOM.	NOMINAL
C.B.	CATCH BASIN	N.I.C.	NOT IN CONTRACT
C.L.S.	CEILING	N.T.S.	NOT TO SCALE
CEM.	CEMENT	NO. or #	NUMBER
C.C. or O.C.	CENTER TO CENTER	OCC.	OCCUPANT(CY)
CER. TILE	CENTERLINE	O.C.	ON CENTER
C.O.	CERAMIC TILE	OPNG.	OPENING
C.O.T.G.	CLEANOUT	OPP.	OPPOSITE
CL.R.	CLEANOUT TO GRADE	OPPOS.H.	OPPOSITE HAND
C.A.H.R.	CLEAR	O.F.O.S.	OUTSIDE FACE OF STUD
	CLEAR ALL HEART	O.H.W.S.	OVER HEAD WOOD SCREW
C.W.	REDWOOD	O.D.	OUTSIDE DIAMETER
COL.	COLD WATER	O.F.C.I.	OWNER FURNISHED and CONTRACTOR INSTALLED
COL.	COLUMN	PAIR	PARTITION
COM.	COMMON	PL.	PLATE
CONC.	CONCRETE	PENNY (NAILS)	PENNY (NAILS)
CONST.	CONSTRUCTION	d	PLASTER
C.H.	CORNER HEART	PLAS.	PLYWOOD
C.J.	CONSTRUCTION JOINT	P.V.C.	POLY VINYL CHLORIDE
CONT.	CONTINUOUS	P.T.	PRESSURE TREATED
CONTR.	CONTRACTOR	P.L.	PROPERTY LINE
CTR.	COUNTER	R. or RAD.	RADIUS
CTS.K.	COUNTER SUNK	R.W.L.	RAIN WATER LEADER
DET.	DETAIL	RWD./R.W.	REDWOOD
DIA. or Ø	DIA.	REIN.	REINFORCING
DIM.	DIMENSION	REINQ.	REINFORCED
D.A.	DISABLED ACCESS	R.A.G.	RETURN AIR GRILLE
DR.	DOOR	R.E.	RM ELEVATION
DR.	DOWNSPOUT	R.D.	ROOF DRAIN
DWG.	DRAWINGS	RM.	ROOM
D.F.	DRINKING FOUNTAIN and/or DOUGLAS FIR	R.O.	ROUGH OPENING
EA.	EACH	RND.	ROUND
E.W.	EACH WAY	R.H.M.S.	ROUND HEAD METAL SCREW
ELEC.	ELECTRIC or ELECTRICAL	R.H.W.S.	ROUND HEAD WOOD SCREW
EL. or ELEV.	ELEVATION	SSD.	SEE STRUCTURAL DRAWINGS
ENCL.	ENCLOSE and/or ENCLOSURE	S.T.S.M.S.	SELF-TAPPING SHEET
EQ.	EQUAL		METAL SCREW
EQUIP.	EQUIPMENT	SHEATH.	SHEATHING
(E)	EXISTING	S.M.	SHEET METAL
EX.	EXPANSION	S.M.S.	SHEET METAL SCREW
EXP.	EXPANDED	S.O.V.	SHUT OFF VALVE
EXT.	EXTERIOR	SIM.	SIMILAR
F.O.C.	FACE OF CONCRETE	S.C.	SOLID CORE
F.O.M.	FACE OF MASONRY	SPEC.	SPECIFICATION
F.O.S.	FACE OF STUD	SQ.	SQUARE
F.O.F.	FACE OF FINISH	S.F.	SQUARE FEET
FIN.	FINISH	STAG.	STAGGERED
F.F.	FINISHED FLOOR	STD.	STANDARD
F.S.	FINISH SLAB	S.S.	STAINLESS STEEL
F.E.	FIRE EXTINGUISHER	STL.	STEEL
F.E.C.	FIRE EXTINGUISHER CABINET	STOR.	STORAGE
F.H.	FIRE HYDRANT	STRUCT.	STRUCTURAL
F.H.M.S.	FLAT HEAD METAL SCREW	S.A.G.	SUPPLY AIR GRILLE
F.H.W.S.	FLAT HEAD WOOD SCREW	THRES.	THRESHOLD
FL. or FL.R.	FLOOR	T&G.	TONGUE & GROOVE
F.D.	FLOOR DRAIN	T.J.	TOOLED JOINT
FTG.	FOOTING	T.O.B.	TOP OF BEAM
FND.	FOUNDATION	T.O.G.	TOP OF CURB or CONCRETE
FND.	FOUNDATION	T.O.S.	TOP OF STEEL or SHEATHING
GALV.	GALVANIZED	T.O.W.	TOP OF WALK
G.I.	GALVANIZED IRON	TYP.	TYPICAL
GA.	GAUGE	U.O.N.	UNLESS OTHERWISE NOTED
GL.	GLASS	U.O.S.	UNLESS OTHERWISE SHOWN
GLU-LAM	GLUE-LAMINATED	V.T.R.	VENT THROUGH ROOF
GRD.	GRADE	VERT.	VERTICAL
GYP. BD.	GYPSUM BOARD	V.G.	VERTICAL GRAIN
HDW.	HARDWARE	V.F.	VERIFY IN FIELD
HT.	HEIGHT	V.C.T.	VINYL COMPOSITION TILE
H.C.	HOLLOW CORE	V.V.C.	VINYL WALL COVERING
H.M.	HOLLOW METAL	V.O.I.P.	VOICE OVER INTERNET PROTOCOL
HORIZ.	HORIZONTAL	W.C.	WATER CLOSET
H.B.	HOSE BIBB	W.H.	WATER HEATER
I.D.	INSIDE DIAMETER	WP.	WATERPROOF
INSUL.	INSULATION	W.R.	WATER RESISTANT
INT.	INTERIOR	W.W.M.	WELDED WIRE MESH
INV.	INVERT	W.D.	WINDOW DIMENSION
JT.	JOINT	WI.	WITH
J.H.	JOIST HANGER	WO	WITHOUT
K.D.	KILN DRIED	WO.	WOOD

BLDG. CODES & STANDARDS:

2022	CALIFORNIA ADMINISTRATIVE CODE, PART 1, TITLE 24 C.C.R.
2022	CALIFORNIA BUILDING CODE (CBC), PART 2, TITLE 24, C.C.R. (2021 INTERNATIONAL BUILDING CODE, VOLUMES 1 AND 2, WITH 2022 CALIFORNIA AMENDMENTS.)
2022	CALIFORNIA ELECTRIC CODE (CEC), PART 3, TITLE 24, C.C.R. (2020 NATIONAL ELECTRIC CODE WITH 2022 CALIFORNIA AMENDMENTS).
2022	CALIFORNIA MECHANICAL CODE (CMC), PART 4, TITLE 24, C.C.R. (2021 UNIFORM MECHANICAL CODE WITH 2022 CALIFORNIA AMENDMENTS).
2022	CALIFORNIA PLUMBING CODE (CPC), PART 5, TITLE 24, C.C.R. (2021 UNIFORM PLUMBING CODE WITH 2022 CALIFORNIA AMENDMENTS).
2022	CALIFORNIA ENERGY CODE (CENC), PART 6, TITLE 24, C.C.R.
2022	CALIFORNIA FIRE CODE (CFC), PART 9, TITLE 24, C.C.R. (2021 INTERNATIONAL FIRE CODE WITH 2022 CALIFORNIA AMENDMENTS).
2022	CALIFORNIA GREEN BUILDING STANDARDS CODE, PART 11, TITLE 24, C.C.R.
2022	CALIFORNIA REFERENCED STANDARDS, PART 12, TITLE 24, C.C.R.
2019	ASME A17.1/CSA B44 SAFETY CODE FOR ELEVATORS AND ESCALATORS
2010	ADA STANDARDS FOR ACCESSIBLE DESIGN (28 CFR PART 35 FOR TITLE II ENTITIES)

CCR TITLE-19, PUBLIC SAFETY, STATE FIRE MARSHAL REGULATIONS.

NFPA 13	INSTALLATION OF SPRINKLER SYSTEMS	2022 EDITION
NFPA 14	INSTALLATION OF STANDPIPE & HOSE SYSTEMS	2019 EDITION
NFPA 17	DRY CHEMICAL EXTINGUISHING SYSTEMS	2021 EDITION
NFPA 17A	WET CHEMICAL EXTINGUISHING SYSTEM	2021 EDITION
NFPA 20	STATIONARY FIRE PUMPS TO FIRE PROTECTION	2019 EDITION
NFPA 22	WATER TANKS FOR PRIVATE FIRE PROTECTION	2013 EDITION
NFPA 24	PRIVATE FIRE SERVICE MAINS	2019 EDITION
NFPA 25	INSPECTION, TESTING AND MAINTENANCE OF WATER BASED FIRE PROTECTION SYSTEMS	2013 CALIFORNIA EDITION
NFPA 72	NATIONAL FIRE ALARM CODE	2022 EDITION
NFPA 80	FIRE DOORS AND OTHER OPENING PROTECTIVES	2019 EDITION
NFPA 92	STANDARD FOR SMOKE CONTROL SYSTEMS	2018 EDITION
NFPA 110	EMERGENCY AND STANDBY POWER SYSTEMS	2019 EDITION
NFPA 170	STANDARD FOR FIRE SAFETY AND EMERGENCY SYMBOLS	2018 EDITION
NFPA 253	CRITICAL RADIANT FLUX OF FLOOR COVERING SYSTEMS	2019 EDITION
NFPA 2001	CLEAN AGENT FIRE EXTINGUISHING SYSTEMS	2018 EDITION
ICC 300	STANDARDS FOR BLEACHERS, FOLDING AND TELESCOPIC SEATING, AND GRANDSTANDS	2017 EDITION

SFM 12-10-1	POWER OPERATED EXIT DOORS
SFM 12-10-2	SINGLE POINT LATCHING OR LOCKING DEVICES
SFM 12-10-3	EMERGENCY EXIT & PANIC HARDWARE

UL 38	MANUAL OPERATING SIGNAL BOXES	1999/2005 EDITION
UL 268	SMOKE DETECTORS FOR FIRE PROTECTIVE SIGNALING SYSTEMS	2016 EDITION
UL 268A	SMOKE DETECTORS DUCT APPLICATIONS	1998/2003 EDITION
UL 300	FIRE TESTING OF FIRE EXTINGUISHING SYSTEMS FOR PROTECTION OF COMMERCIAL COOKING EQUIPMENT	2005 (R2010)

UL 305	PANIC HARDWARE	2012 EDITION
UL 464	AUDIBLE SIGNALING DEVICES FOR FIRE ALARM AND SIGNALING SYSTEMS, AND SMOKE SENSORS	2003 EDITION
UL 521	HEAT DETECTORS FOR FIRE PROTECTIVE SIGNALING SYSTEMS	1999 EDITION
UL 864	CONTROL UNITS FOR FIRE PROTECTIVE SIGNALING SYSTEMS	2014 EDITION
UL 1971	SIGNALING DEVICES FOR THE HEARING IMPAIRED	2002 EDITION

COMPLIANCE WITH CFC CHAPTER 33, FIRE SAFETY DURING CONSTRUCTION AND DEMOLITION AND CBC CHAPTER 33, SAFETY DURING CONSTRUCTION WILL BE ENFORCED.

SYMBOLS LEGEND

	SECTION / EXTERIOR ELEVATION
	SECTION IDENTIFICATION
	DETAIL
	DETAIL IDENTIFICATION
	INTERIOR ELEVATION
	INDICATES ELEVATION SHOWN
	ROOM IDENTIFICATION
	ROOM NAME
	ROOM NUMBER
	SPECIFIC NOTE
	DOOR DESIGNATION
	WINDOW DESIGNATION
	ADDENDUM REVISION
	CLOUD AROUND REVISION
	FINISH NUMBER
	SEE SPECS AND I.E. DWGS.
	EQUIPMENT LETTER
	SEE EQUIPMENT SCHEDULE
	CEILING HEIGHT
	WALL TYPE
	MATCH LINE
	ELEV. HEIGHT
	CENTER OF
	FACE OF



PROJECT SUMMARY

EXTERIOR PAINTING INCLUDING ALL EXISTING BUILDINGS, COVERED WALKWAYS, METAL DECORATIVE FENCING, AND RAMP/RAILING SYSTEMS.

DRAWING INDEX

T1 TITLE SHEET

ARCHITECTURAL

A0.1	SITE PLAN
A7.1	EXTERIOR ELEVATIONS - EXTERIOR PAINTING BUILDINGS A, B & C
A7.2	EXTERIOR ELEVATIONS - EXTERIOR PAINTING BUILDINGS D & E
A7.3	EXTERIOR ELEVATIONS - EXTERIOR PAINTING BUILDINGS F & G
A7.4	EXTERIOR ELEVATIONS - EXTERIOR PAINTING BUILDINGS H & TYPICAL COVERED WALKWAY


SHEET TOTAL = 6

THERE ARE NO DEFERRED SUBMITTALS FOR THIS PROJECT.

DESIGN TEAM

ARCHITECT
FINNEY ARCHITECTS
2155 SOUTH BASCOM AVENUE SUITE 250
CAMPBELL, CALIFORNIA 95008
(408) 398-1450
ATTN: MARK FINNEY MARK@FINNEYARCHITECTS.COM

VICINITY MAP

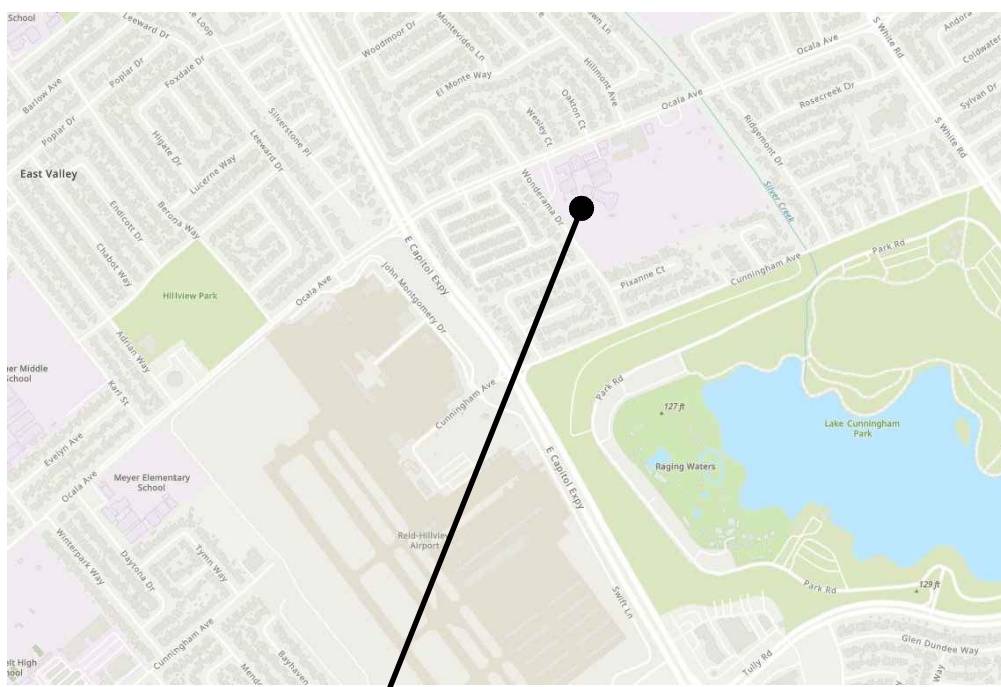

PROJECT LOCATION

TITLE SHEET

REVISIONS	NO.	ITEM	DATE
		BID SET	05/16/2025

DRAWN BY:	AB
CHECKED BY:	NJ
PROJECT NO:	DATE:
25030	05/07/2025

T1


(DSA STAMP AREA)



2155 SOUTH BASCOM AVE.
SUITE 250
CAMPBELL, CA 95008
PHONE: 408-398-1450



EXTERIOR PAINTING AT
OCALA ACADEMY
2800 Ocala Avenue, San Jose CA 95148
Alum Rock Union School District

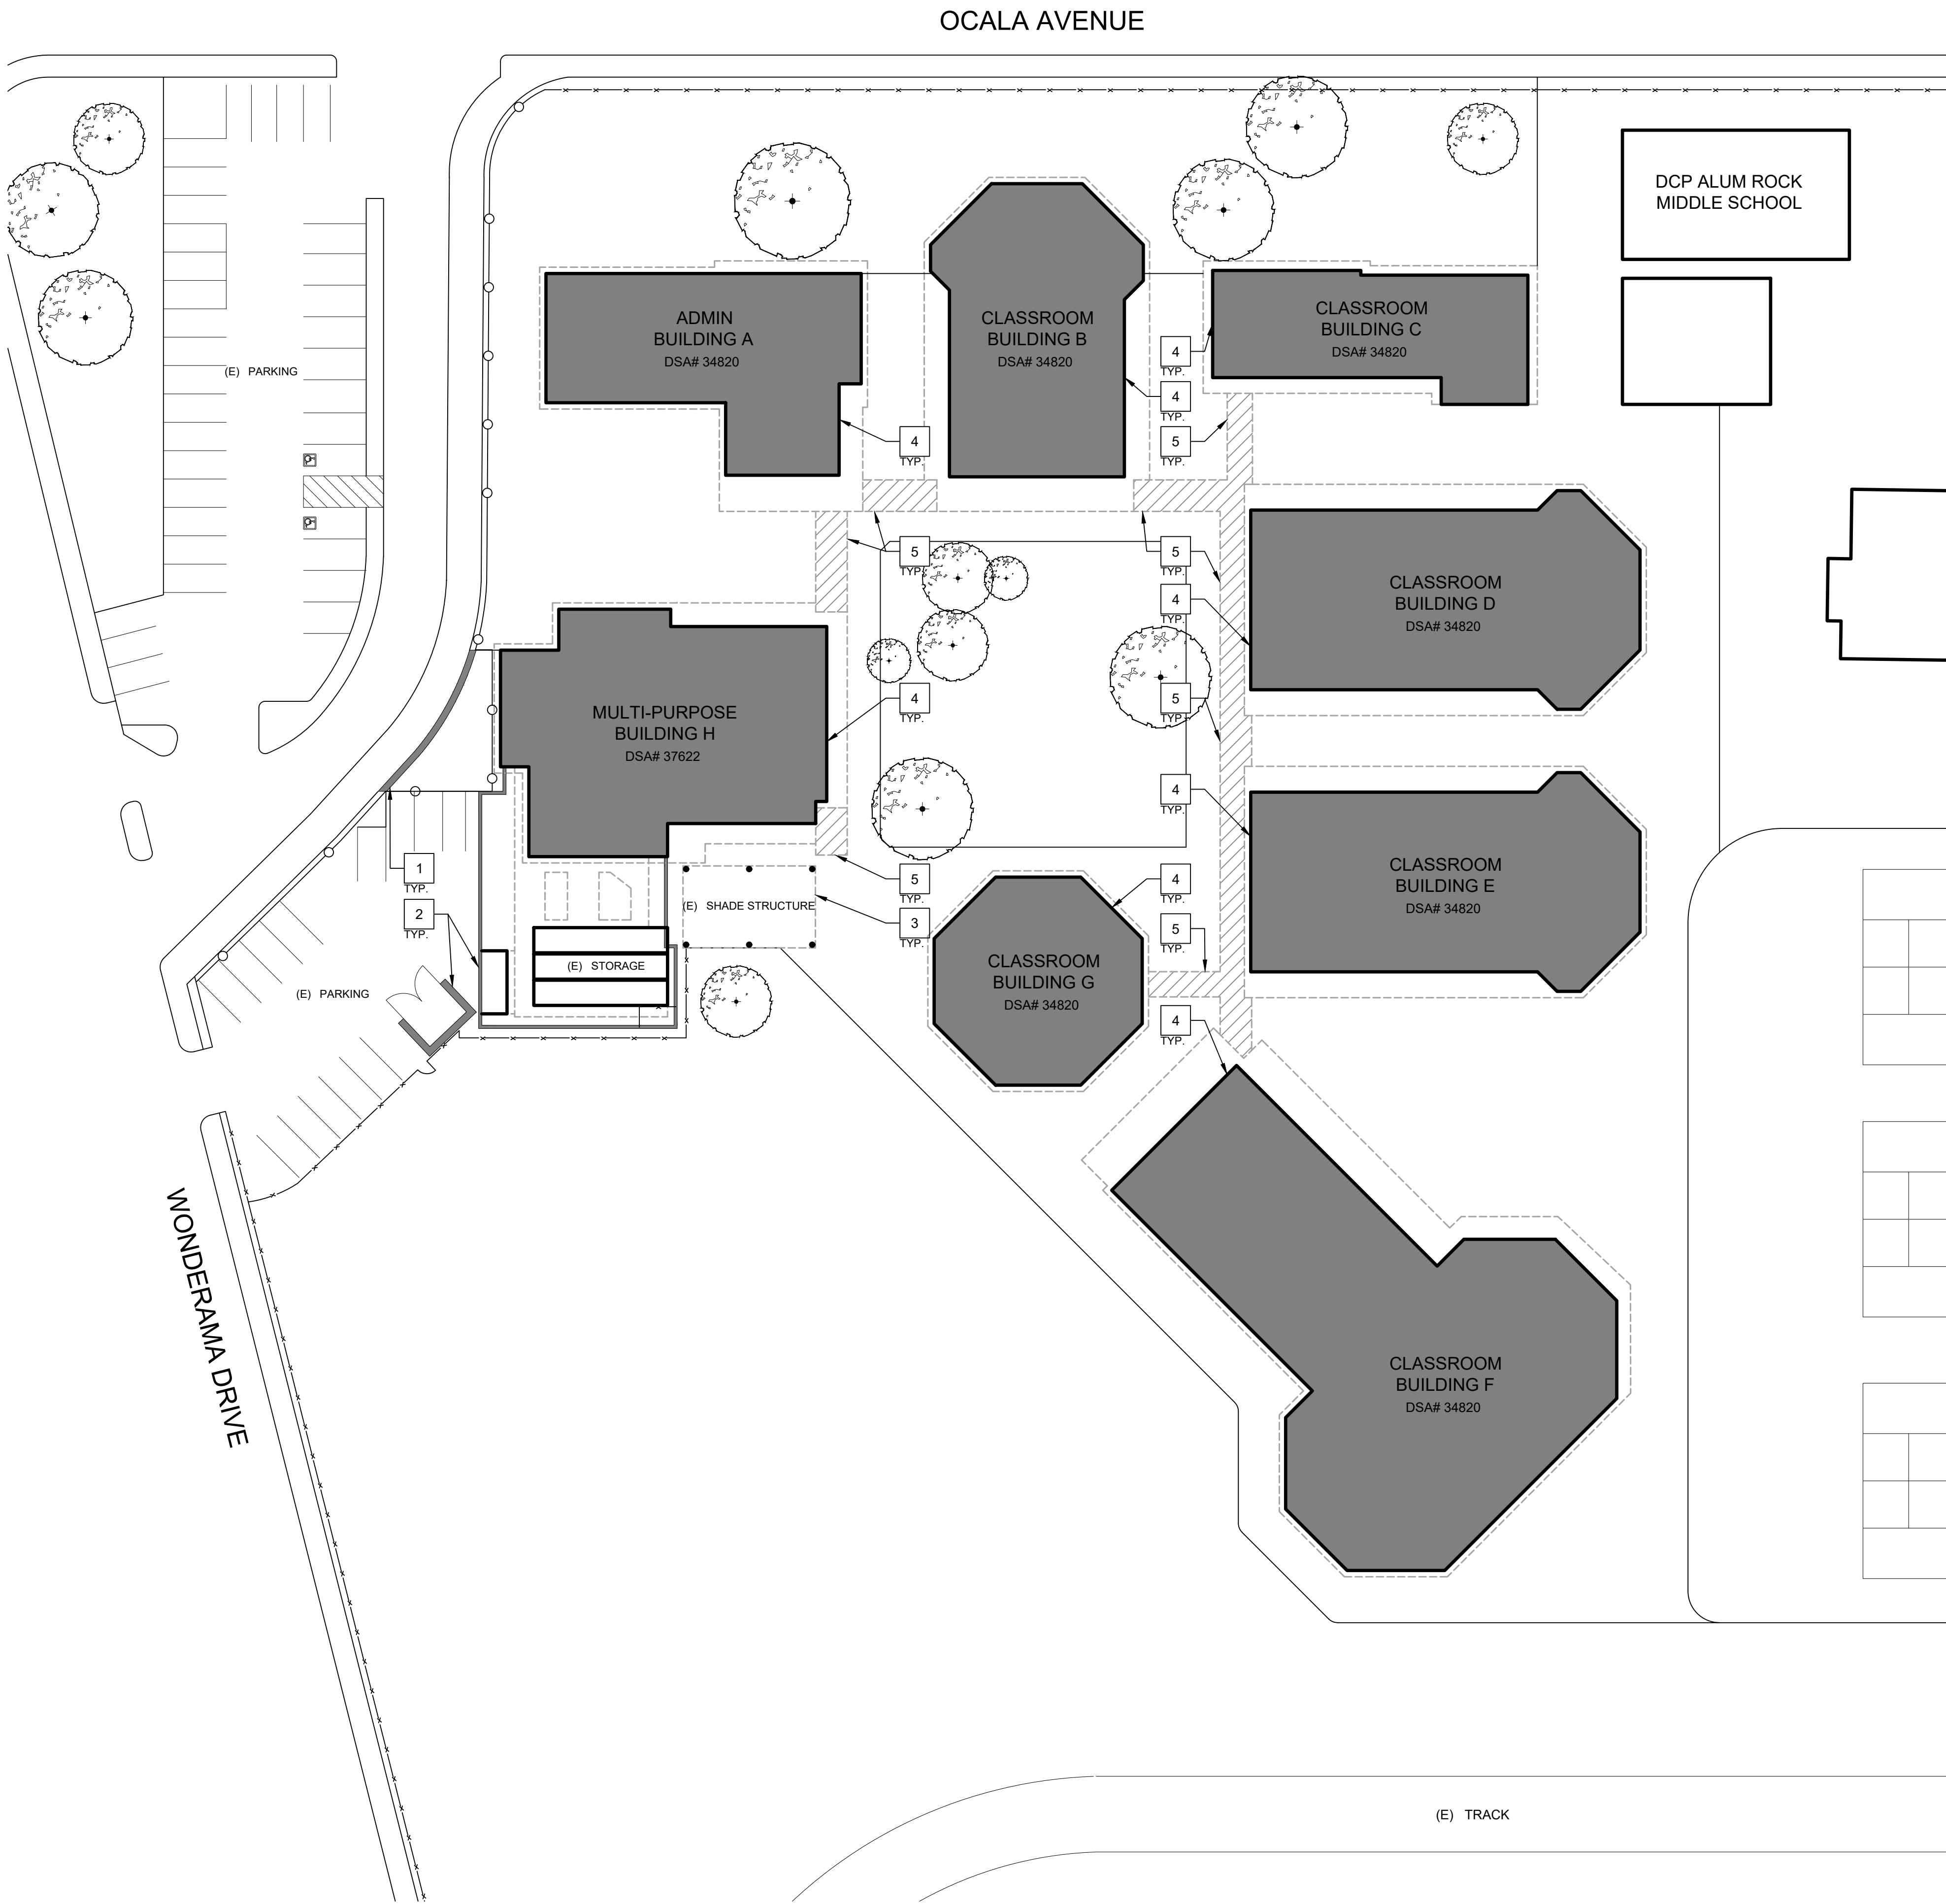

GENERAL NOTES

- A. ALL EXTERIOR WALLS, DOORS/FRAMES, TRIM, SOFFITS, PARAPETS, COLUMNS, BEAMS, CONC. CURBS, FLAGPOLE, ETC. ARE TO BE PROPERLY PREP'D AND PRIMED FOR COMPLETE BUILDING PAINTING.
- B. ALL COVERED WALKWAYS, INCLUDING COLUMNS, BEAMS, FASCIA, ETC. ARE TO BE PROPERLY PREP'D AND PRIMED FOR PAINTING.
- C. PAINT ALL MTL. FLASHING, DOWNSPOUTS, GUTTERS, TYP.
- D. PAINT ALL WALL LOUVERS, TYP. VERIFY QUANTITIES AND LOCATION IN FIELD.
- E. PAINT ALL EXPOSED CONDUIT AND PIPE, TYP.
- F. (E) SCHOOL WALL MURALS TO REMAIN, PROTECT IN PLACE.
- G. REMOVE (E) WALL MOUNTED AND SUSPENDED SCHOOL BUILDING IDENTIFICATION SIGNS, STORE FOR REINSTALLATION TYP. VERIFY LOCATIONS IN FIELD.
- H. CONTRACTOR MUST VERIFY (E) BUILDINGS AND COVERED WALKWAYS DIMENSIONS AND CONDITIONS IN FIELD.
- I. ALL EXTERIOR SCHOOL MTL. DECORATIVE FENCE TO BE PRIMED AND PAINTED, VERIFY CONDITION, LOCATION, AND QUANTITIES IN FIELD, COLOR TO BE BLACK, TYP.
- J. ALL COVERED WALKWAYS SIMILAR, V.I.F.
- K. CONTRACTOR RESPONSIBLE FOR PROTECTION OF (E) DRINKING FOUNTAINS.
- L. PAINT ALL (E) FIXED BENCHES, TYP. VERIFY QUANTITIES IN FIELD.


SITE PLAN NOTES

- 1. (E) CONC. BLOCK SITE WALL PAINTED, TYP.
- 2. (E) CONC. BLOCK TRASH ENCLOSURE WALL PAINTED, TYP.
- 3. (E) SHADE STRUCTURE PAINTED, TYP.
- 4. (E) BUILDING EXTERIOR PAINTED, TYP.
- 5. (E) COVERED WALKWAY PAINTED, TYP.

GRAPHIC KEY

- EXISTING PROPERTY LINE
- ROOF OVERHANG
- CHAINLINK FENCE
- WOOD FENCE
- DECORATIVE FENCE
- EXISTING BUILDING INCLUDED IN SCOPE OF WORK
- EXISTING COVERED WALKWAY INCLUDED IN SCOPE OF WORK
- EXISTING RESTROOMS
- DRINKING FOUNTAIN
- (E) FIRE HYDRANT

(DSA STAMP AREA)

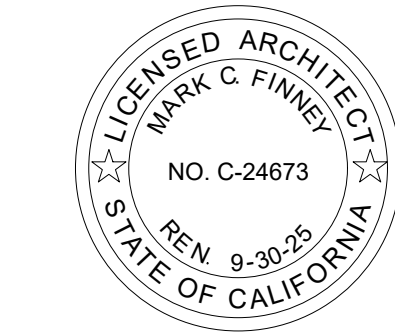

SITE PLAN

EXTERIOR PAINTING AT
 OCALA ACADEMY
 2800 OCALA AVENUE, SAN JOSE CA 95148
 ALUM ROCK UNION SCHOOL DISTRICT


REVISIONS NO.	ITEM	DATE
	BID SET	05/16/2025



DRAWN BY: AB
 CHECKED BY: NJ
 PROJECT NO: 25030
 DATE: 05/07/2025

A0.1





1 SITE PLAN

1" = 30'-0"




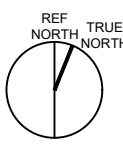


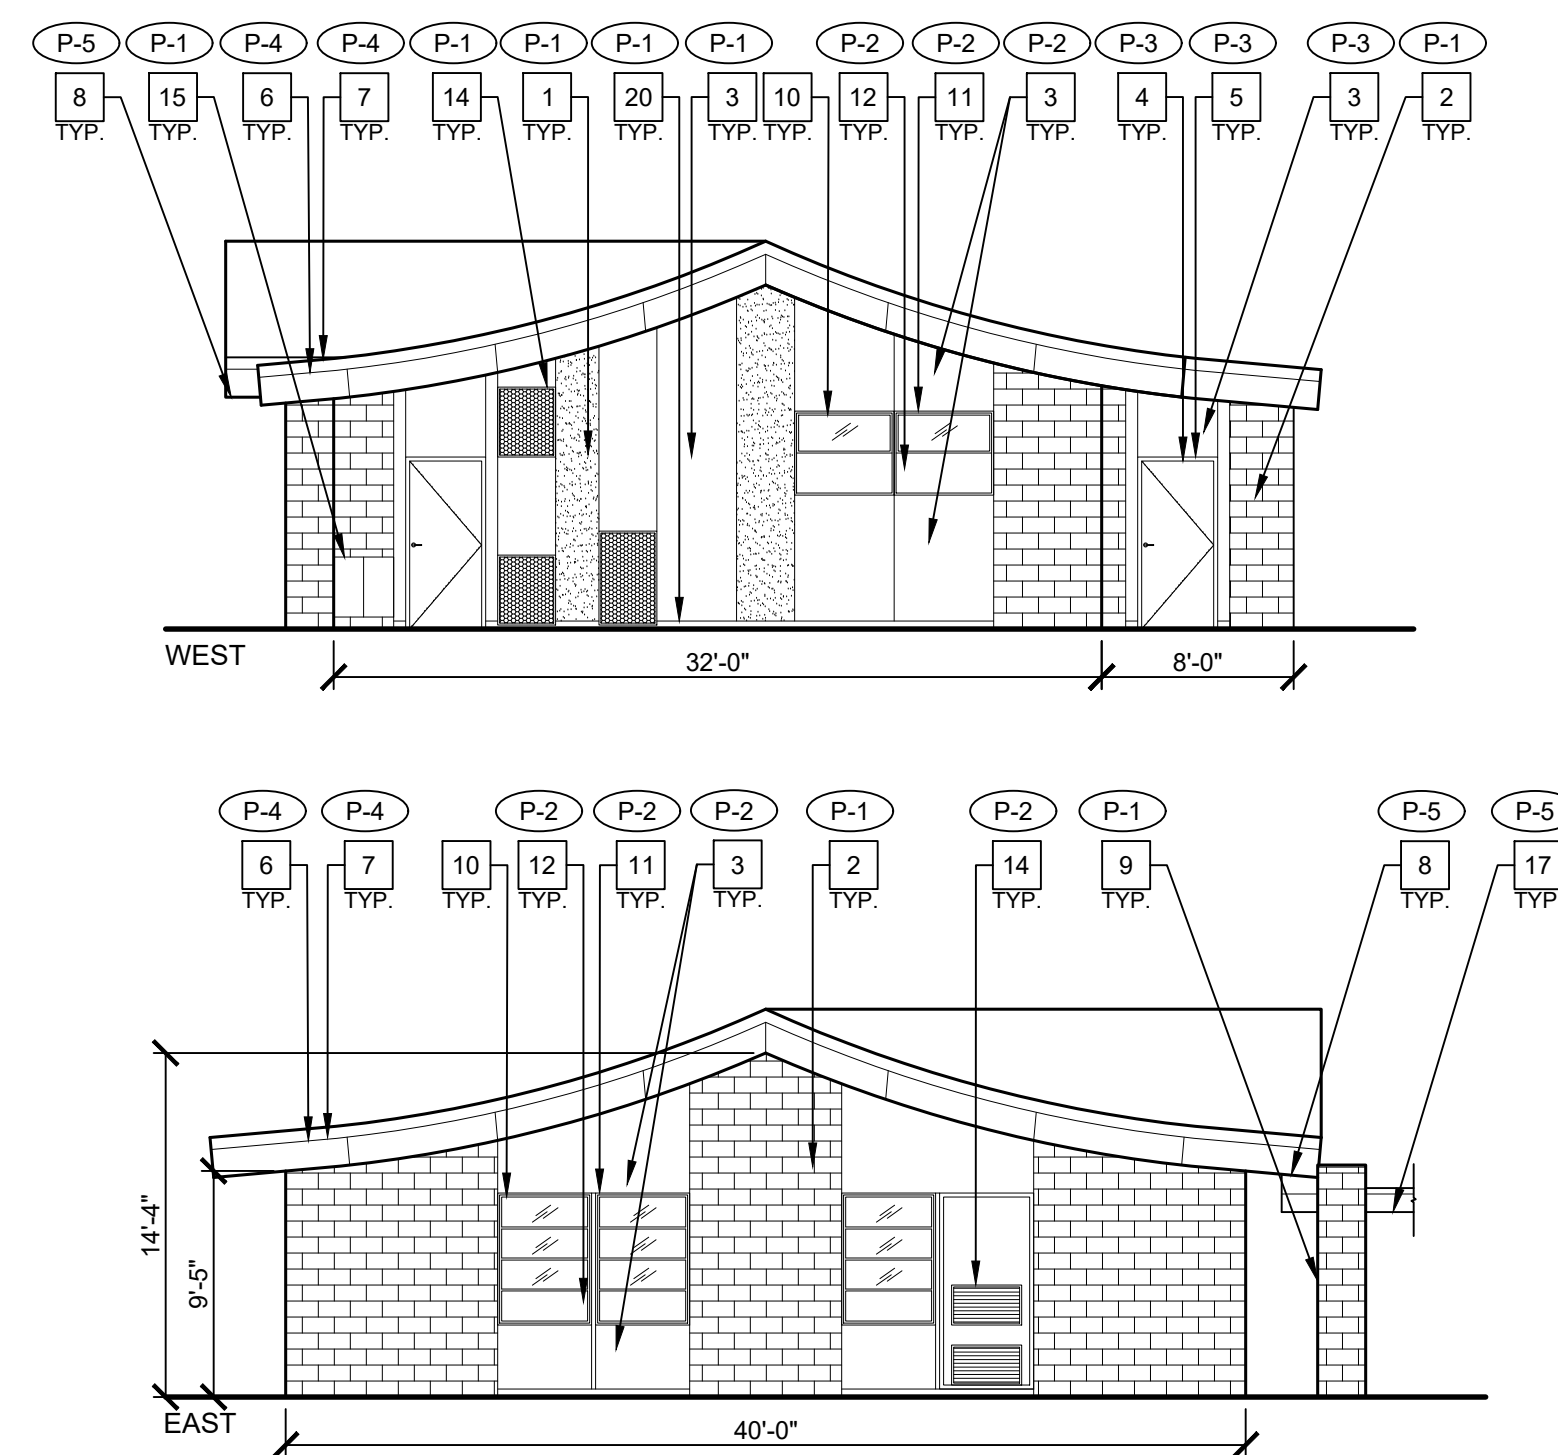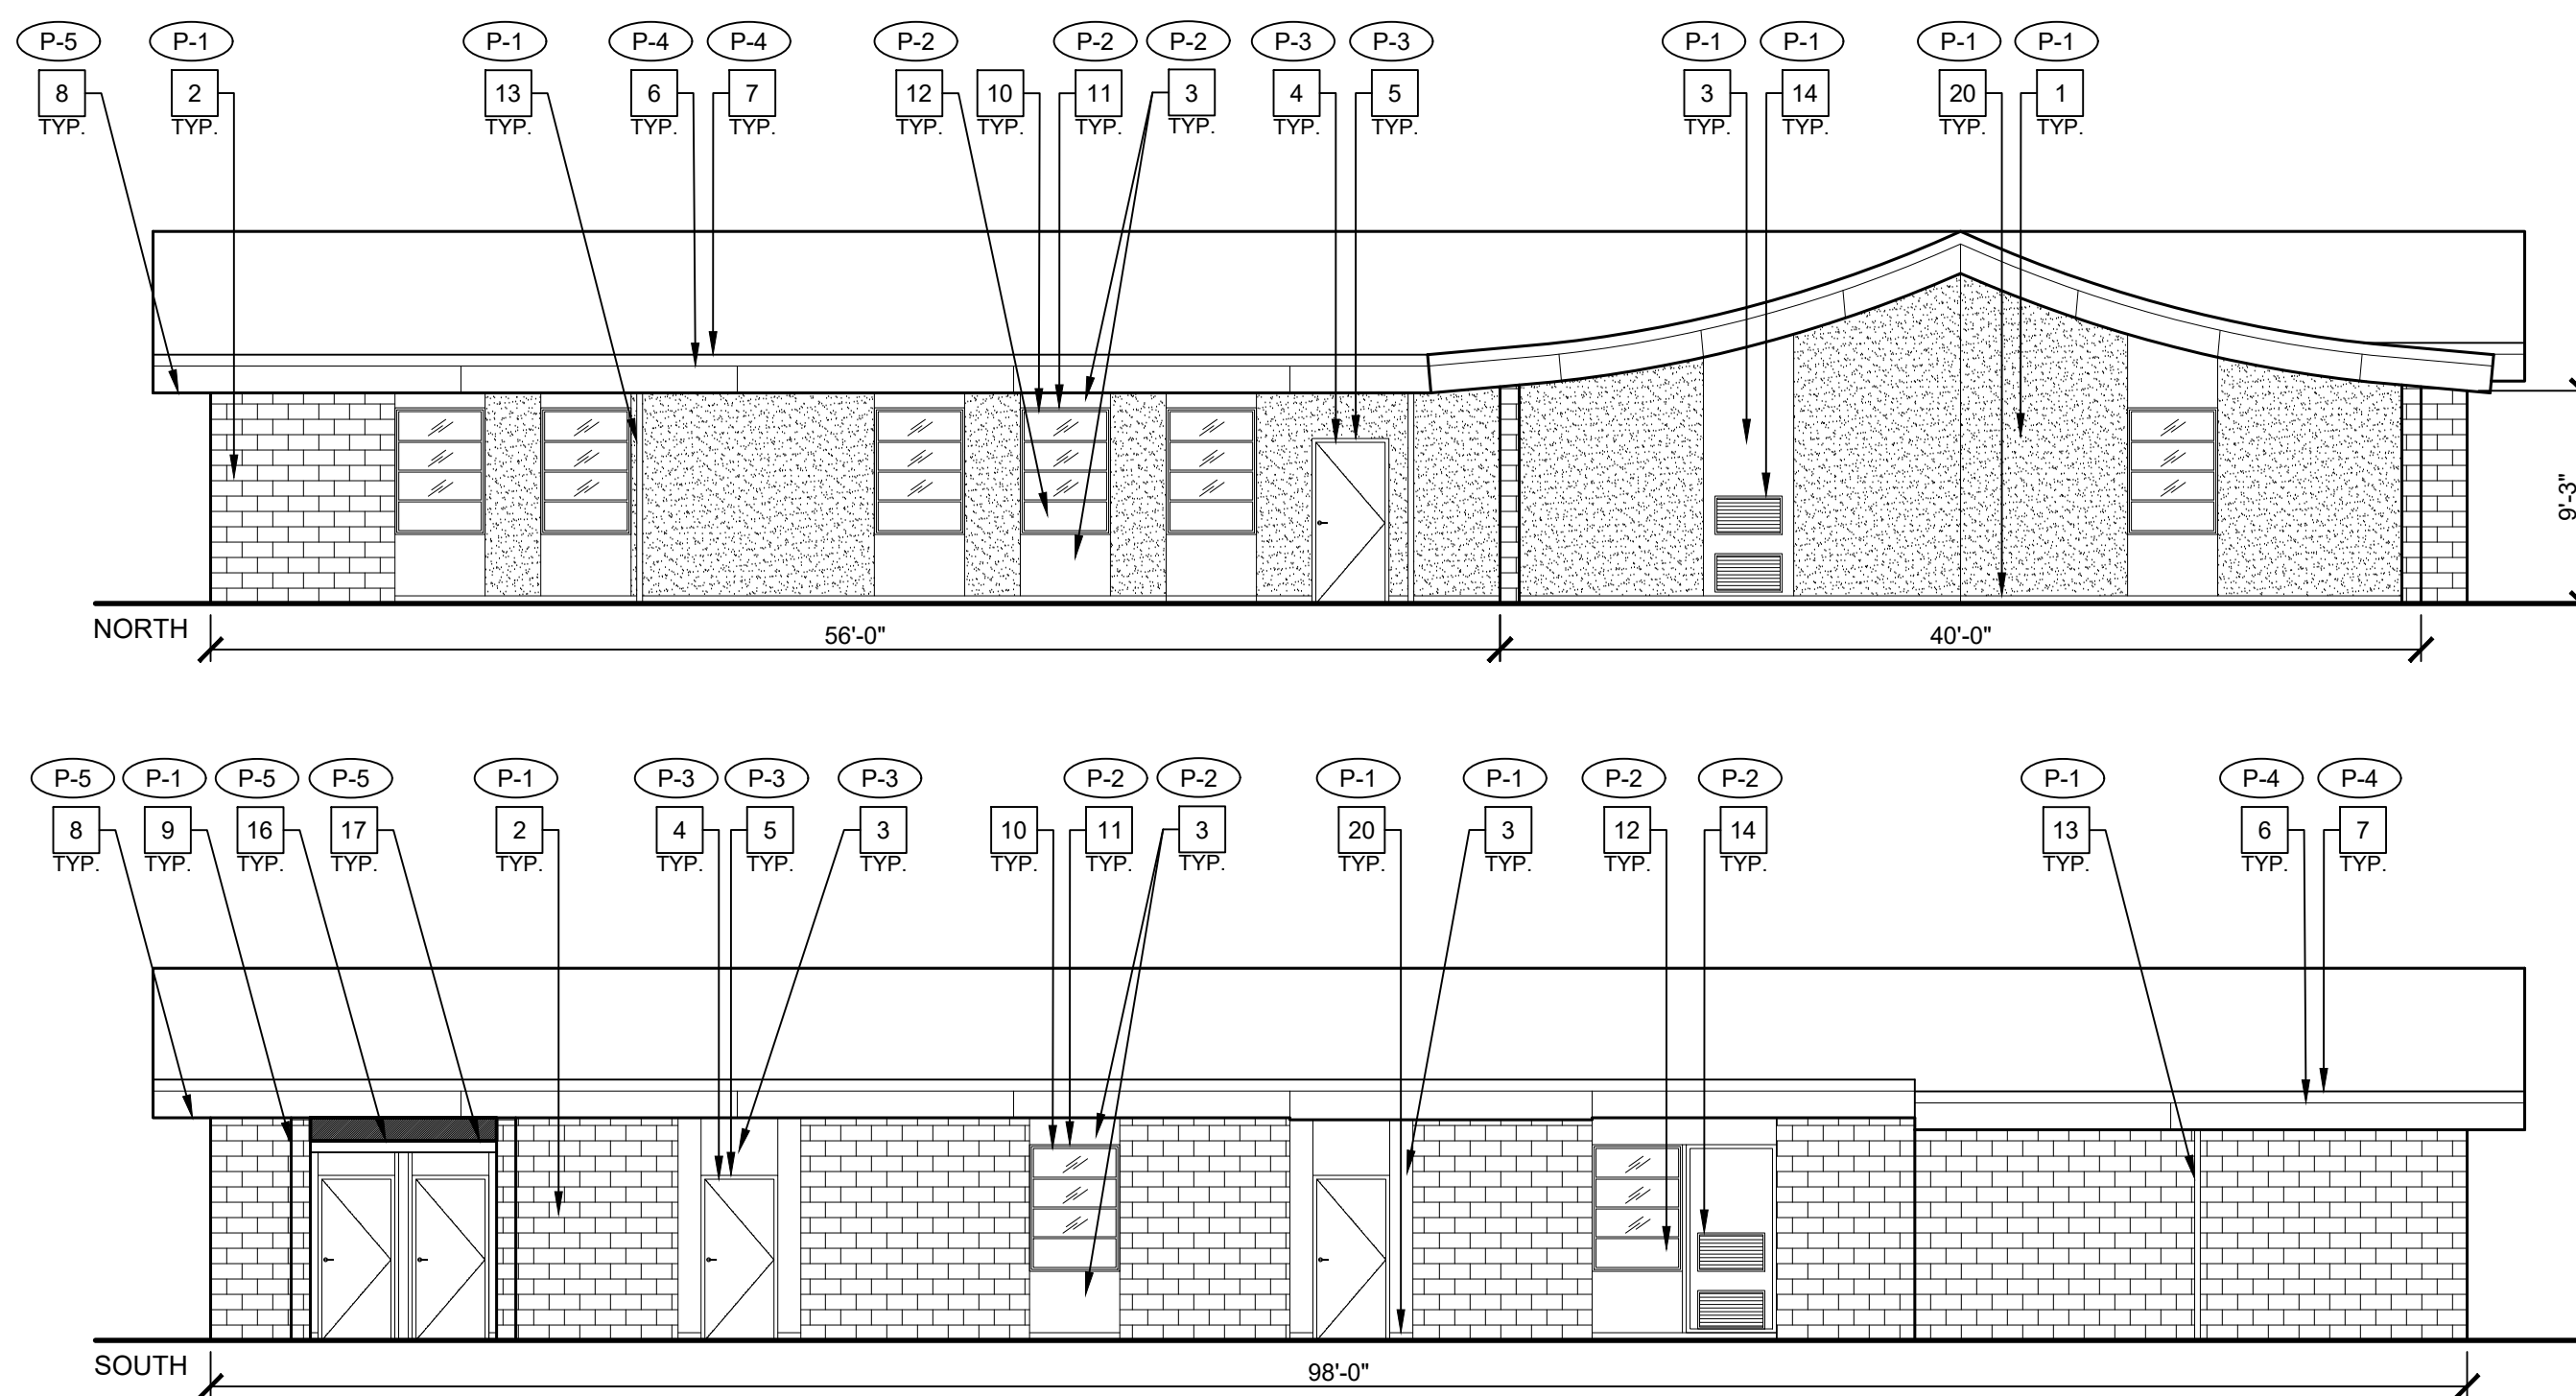


3 EXTERIOR ELEVATIONS - BUILDING C

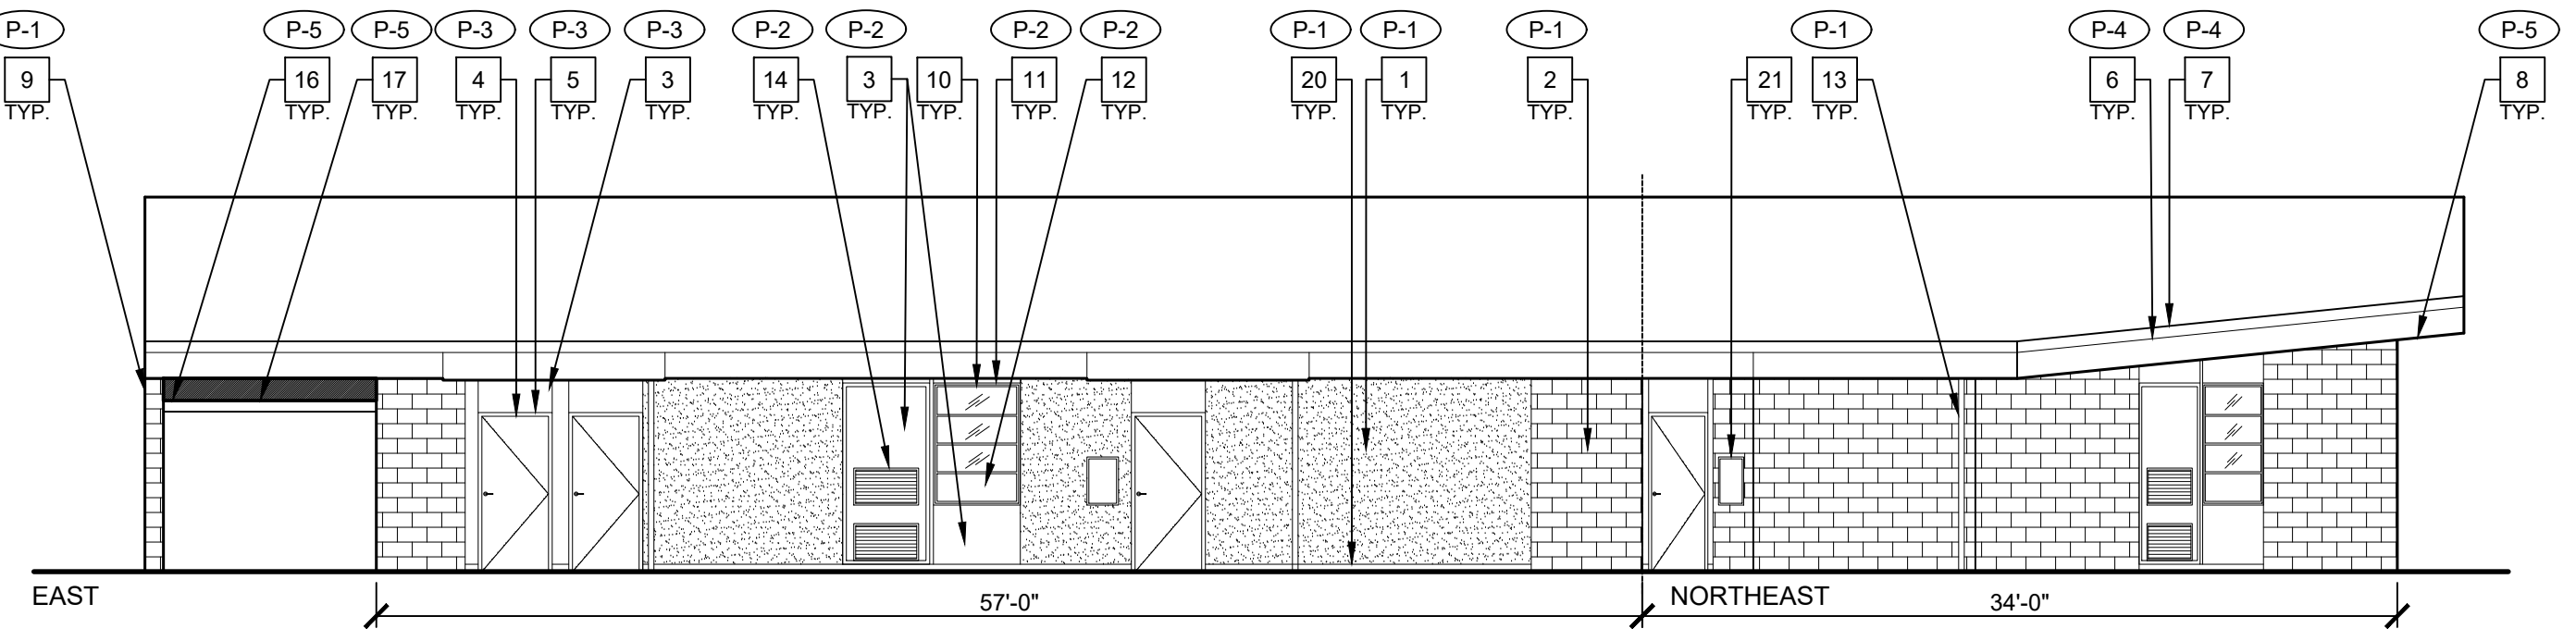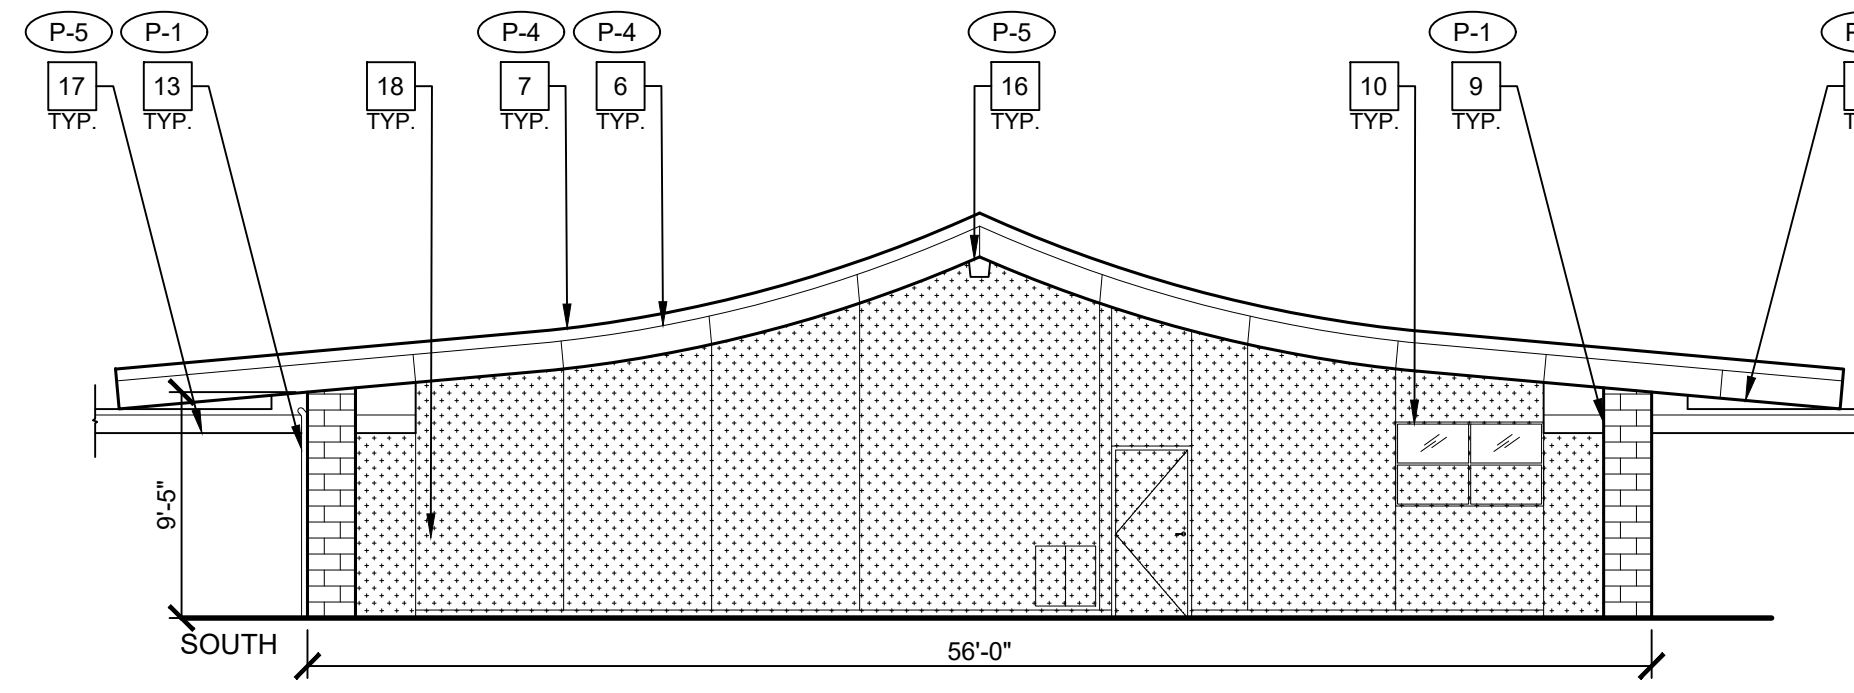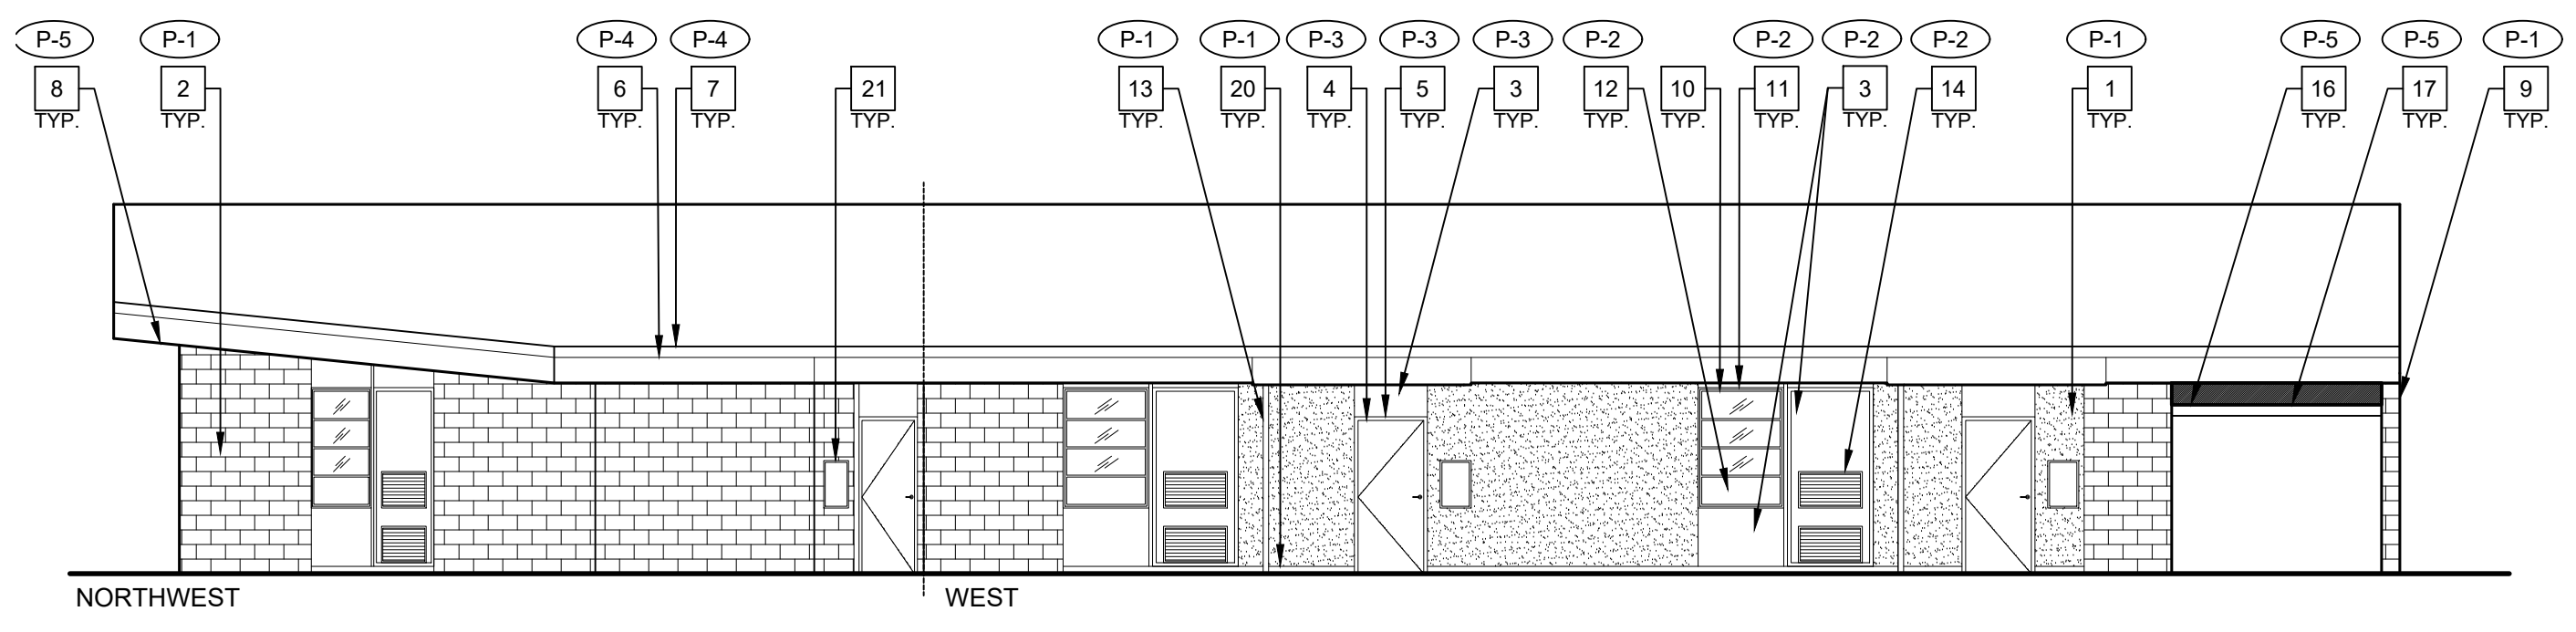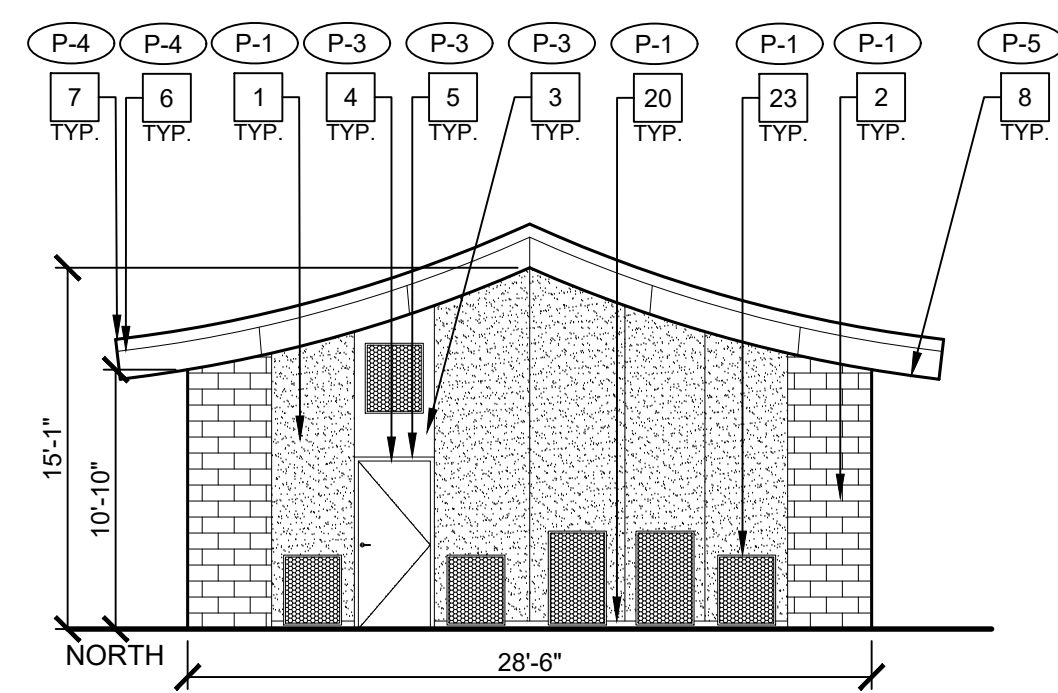

2 EXTERIOR ELEVATIONS - BUILDING B

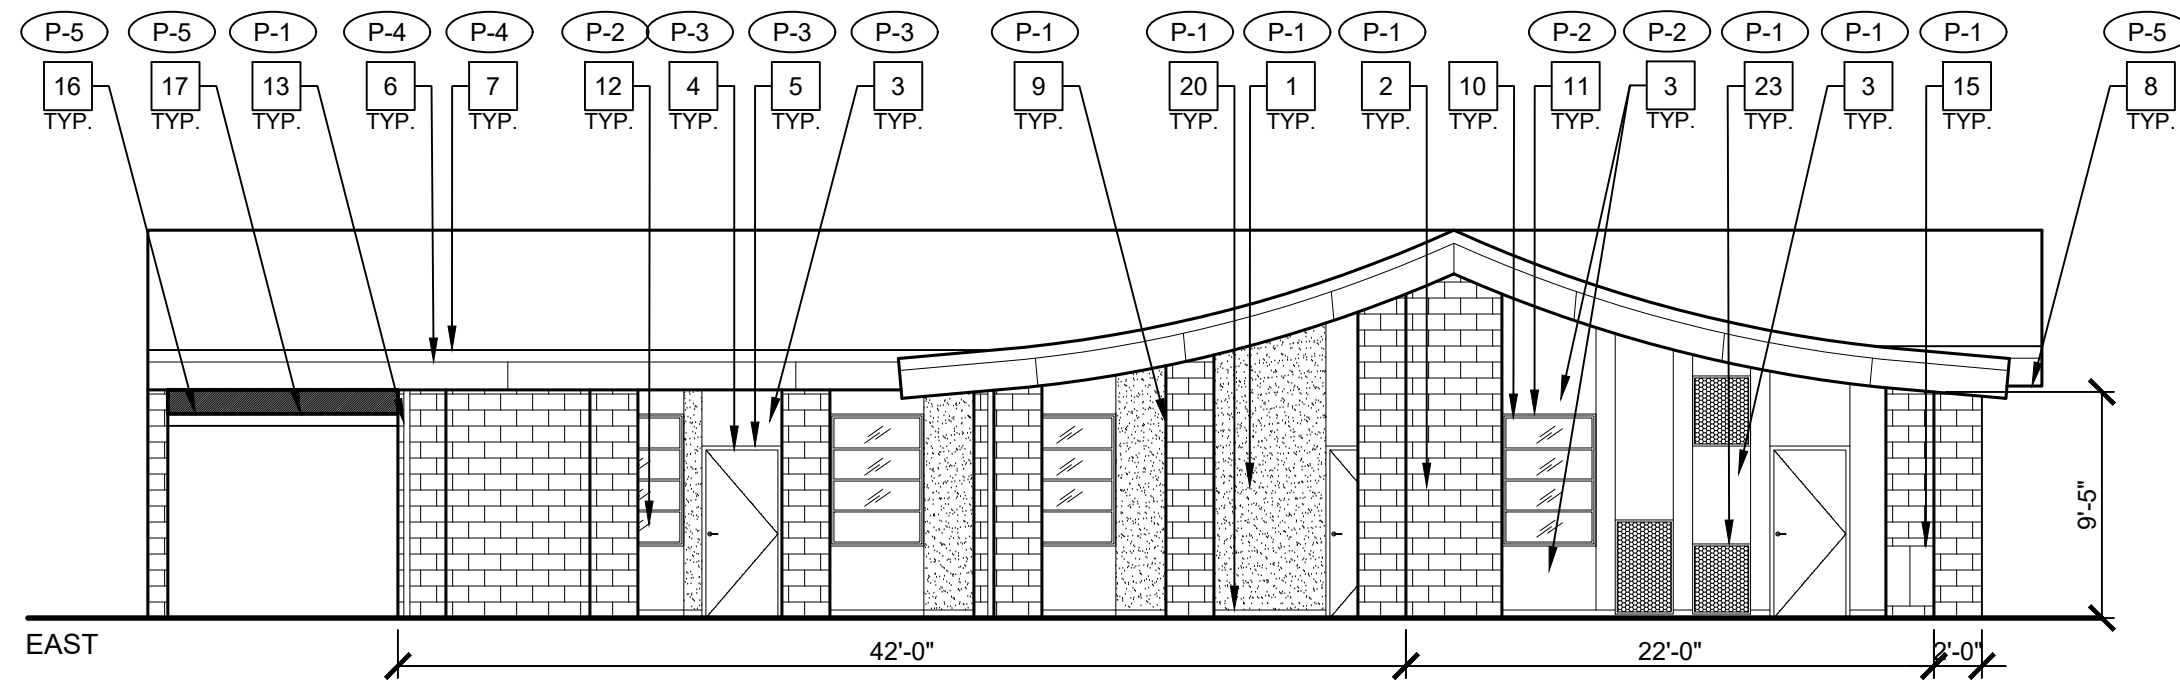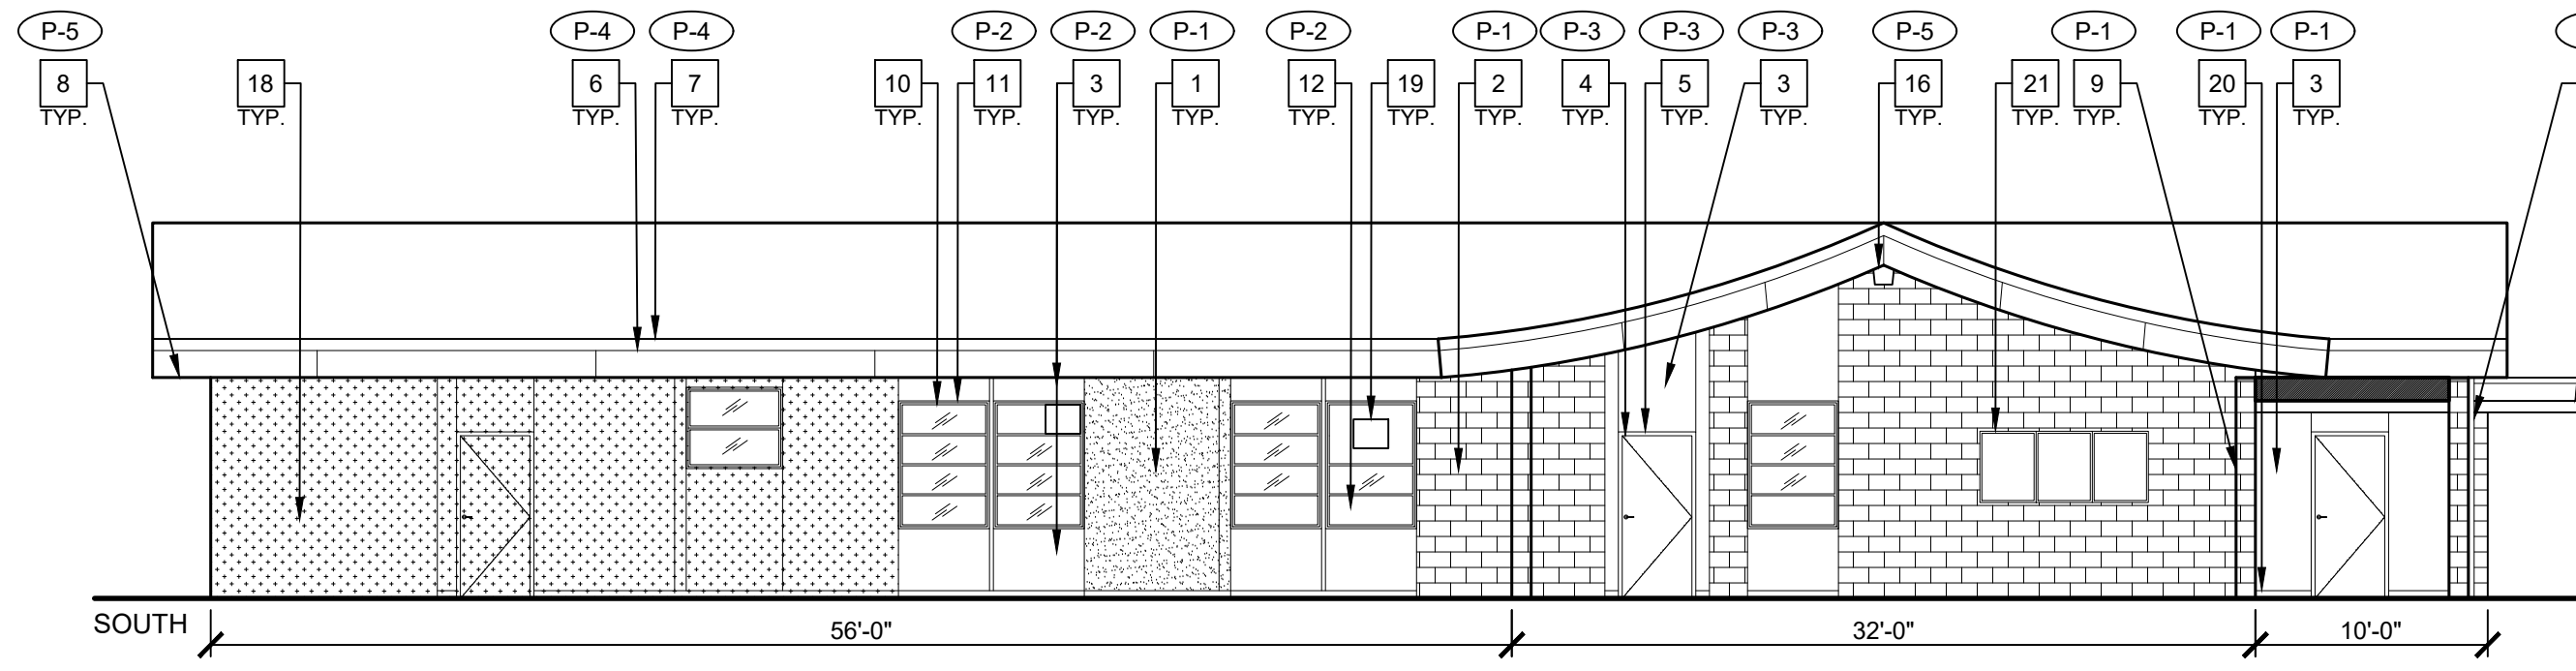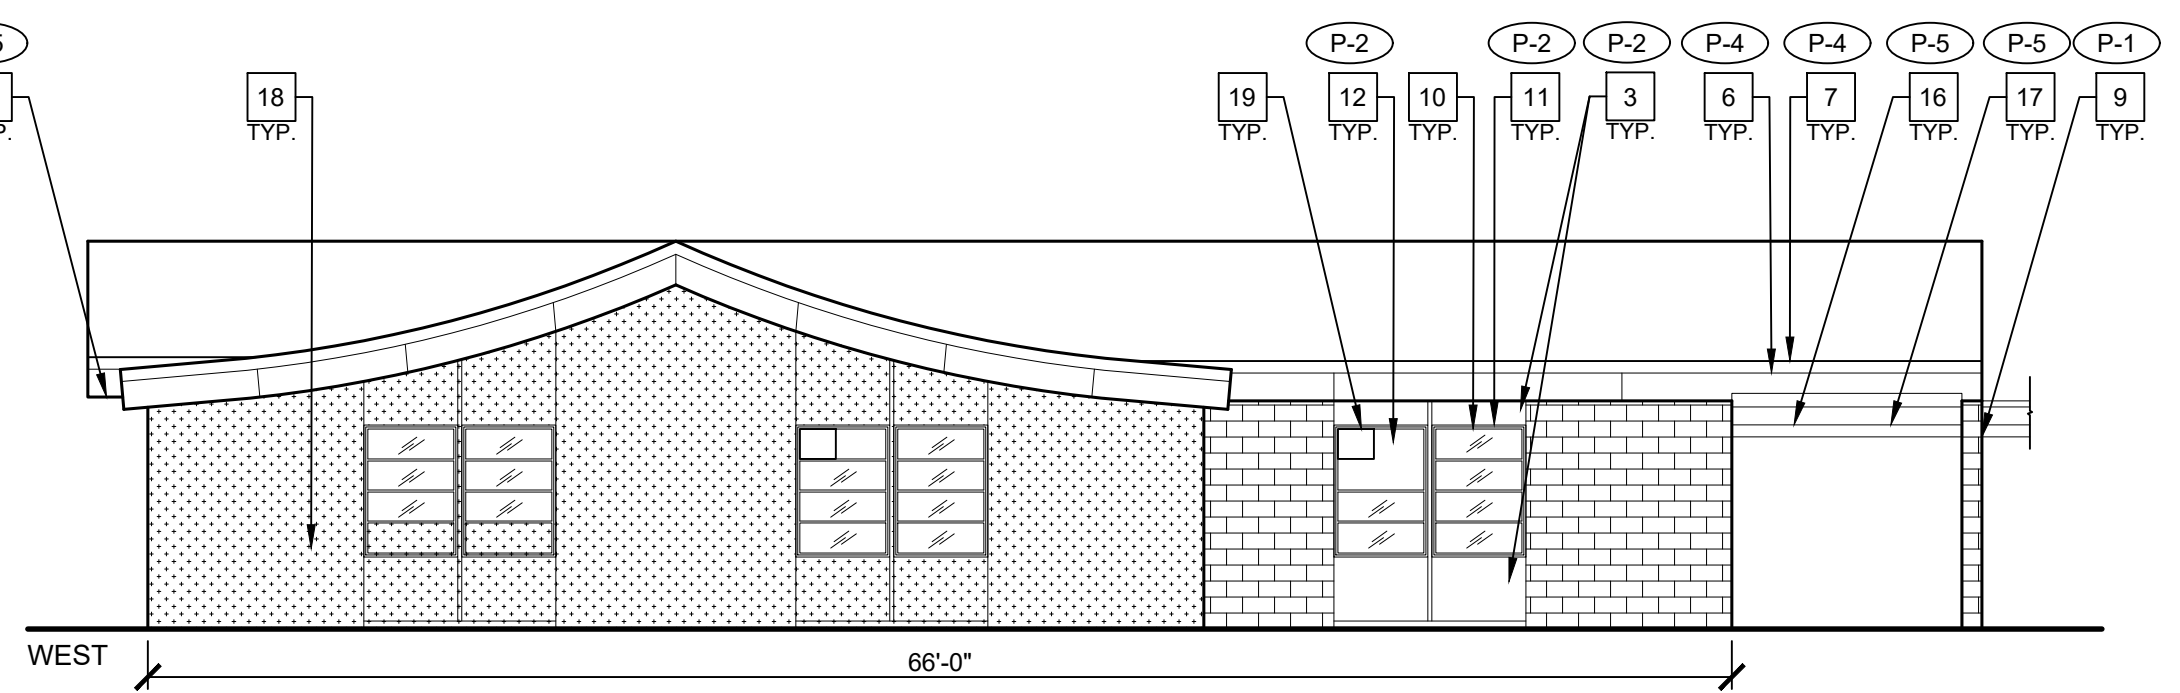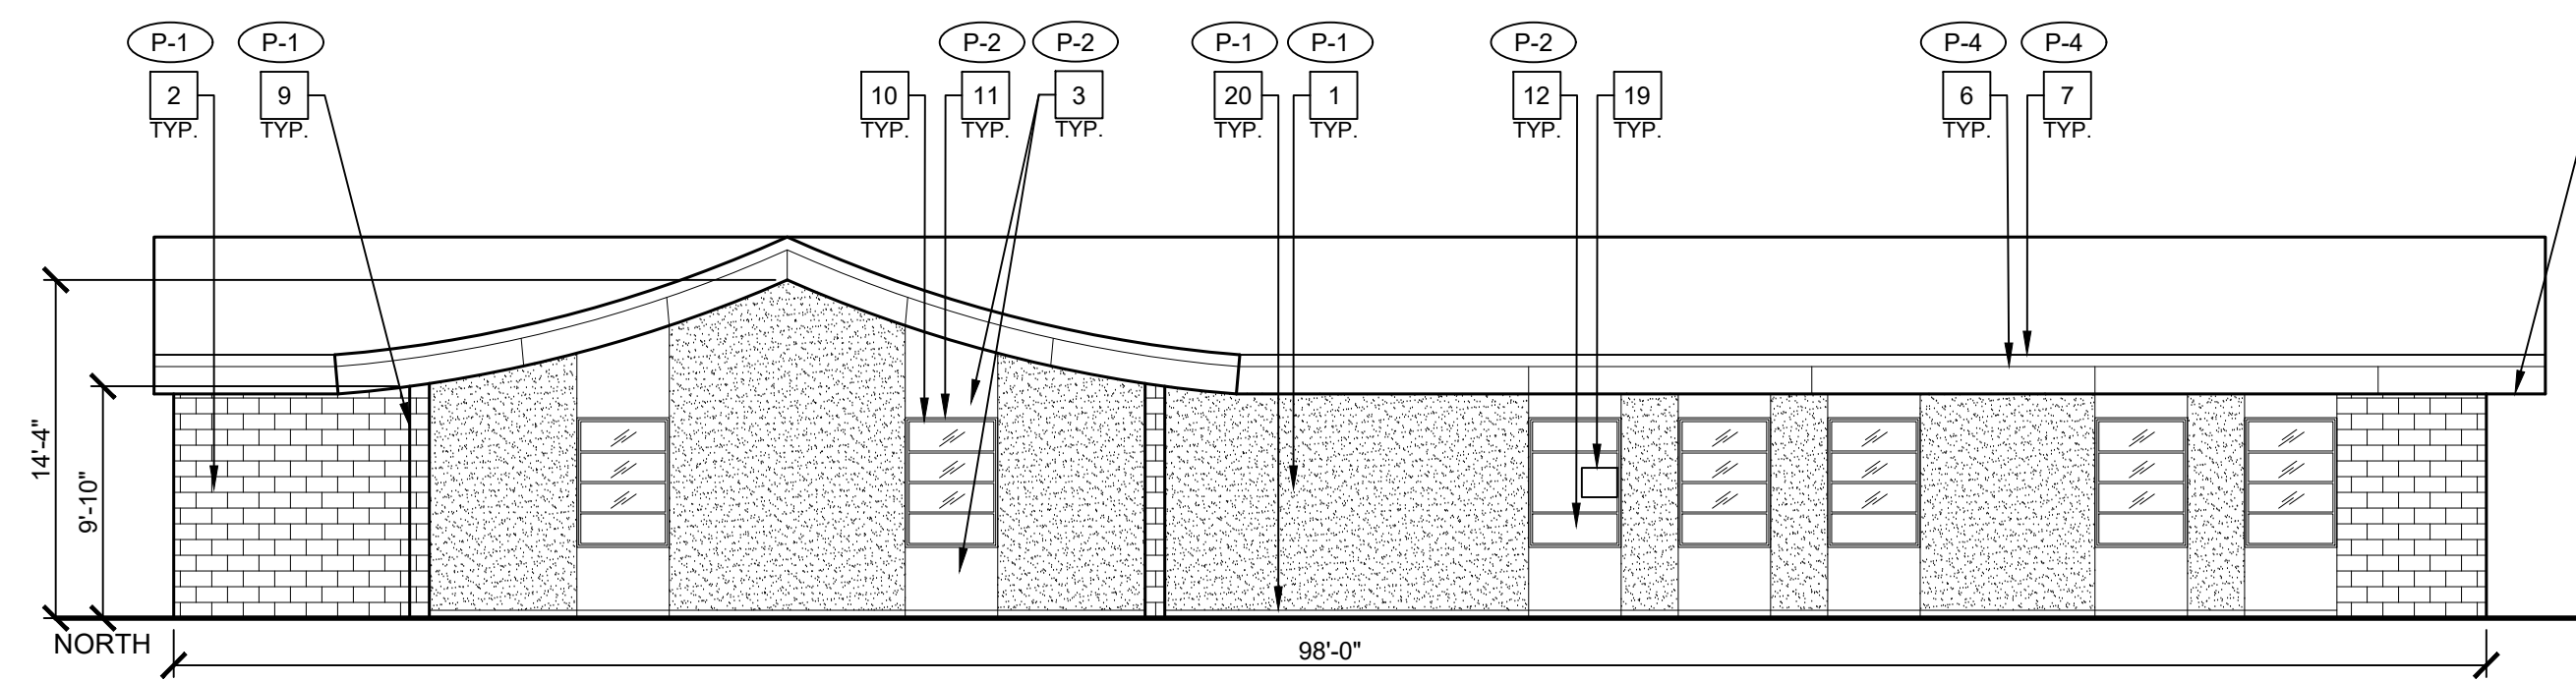

1 EXTERIOR ELEVATIONS - ADMIN BUILDING A

 

GENERAL NOTES

- ALL EXTERIOR WALLS, DOORS/FRAMES, TRIM, SOFFITS, PARAPETS, COLUMNS, BEAMS, CONC. CURBS, FLAGPOLE, ETC. ARE TO BE PROPERLY PREPD AND PRIMED FOR COMPLETE BUILDING PAINTING.
- ALL COVERED WALKWAYS, INCLUDING COLUMNS, BEAMS, FASCIA, ETC. ARE TO BE PROPERLY PREPD AND PRIMED FOR PAINTING.
- PAINT ALL MTL. FLASHING, DOWNSPOUTS, GUTTERS, TYP.
- PAINT ALL WALL LOUVERS, TYP. VERIFY QUANTITIES AND LOCATION IN FIELD.
- PAINT ALL EXPOSED CONDUIT AND PIPE, TYP.
- (E) SCHOOL WALL MURALS TO REMAIN, PROTECT IN PLACE.
- REMOVE (E) WALL MOUNTED AND SUSPENDED SCHOOL BUILDING IDENTIFICATION SIGNS, STORE FOR REINSTALLATION TYP. VERIFY LOCATIONS IN FIELD.
- CONTRACTOR MUST VERIFY (E) BUILDINGS AND COVERED WALKWAYS DIMENSIONS AND CONDITIONS IN FIELD.
- ALL EXTERIOR SCHOOL MTL. DECORATIVE FENCE TO BE PRIMED AND PAINTED, VERIFY CONDITION, LOCATION, AND QUANTITIES IN FIELD, COLOR TO BE BLACK, TYP.
- ALL COVERED WALKWAYS SIMILAR, V.I.F.
- CONTRACTOR RESPONSIBLE FOR PROTECTION OF (E) DRINKING FOUNTAINS.
- PAINT ALL (E) FIXED BENCHES, TYP. VERIFY QUANTITIES IN FIELD.


EXTERIOR ELEVATION NOTES

- (E) EXPOSED AGGREGATE PLASTER WALL FINISH PAINTED, TYP.
- (E) CONC. BLOCK VENEER WALL FINISH PAINTED, TYP.
- (E) SAND FINISH CEMENT PLASTER WALL FINISH PAINTED, TYP.
- (E) DOOR PAINTED, TYP.
- (E) DOOR TRIM PAINTED, TYP.
- (E) FASCIA PAINTED, TYP.
- (E) METAL FLASHING PAINTED, TYP.
- (E) UNDERSIDE OF EAVE PAINTED, TYP.
- (E) CONC. BLOCK VENEER COLUMN PAINTED, TYP.
- (E) WINDOWS TO REMAIN, TYP. PROTECT IN PLACE.
- (E) WINDOW TRIM PAINTED, TYP.
- (E) OPAQUE WINDOW PANEL PAINTED, TYP.
- (E) RAINWATER LEADER PAINTED, TYP.
- (E) LOUVER PAINTED, TYP.
- (E) METAL CABINET PAINTED, TYP.
- (E) BEAM PAINTED, TYP.
- (E) UNDERSIDE OF COVERED WALKWAY PAINTED, TYP.
- (E) SCHOOL MURAL TO REMAIN, PROTECT IN PLACE.
- (E) WALL-MOUNTED AC UNIT TO REMAIN, TYP. PROTECT IN PLACE.
- (E) WALL BASE PAINTED, TYP.
- (E) BULLETIN BOARD TO BE REMOVED, STORE FOR REINSTALLATION.
- (E) WOOD COLUMN PAINTED, TYP.
- (E) METAL GRATE PAINTED, TYP.

GRAPHIC KEY

- P-1 PAINT TAG:
P-2 PAINT TAG:
P-3 PAINT TAG:
P-4 PAINT TAG:
P-5 PAINT TAG:

BUILDING KEY

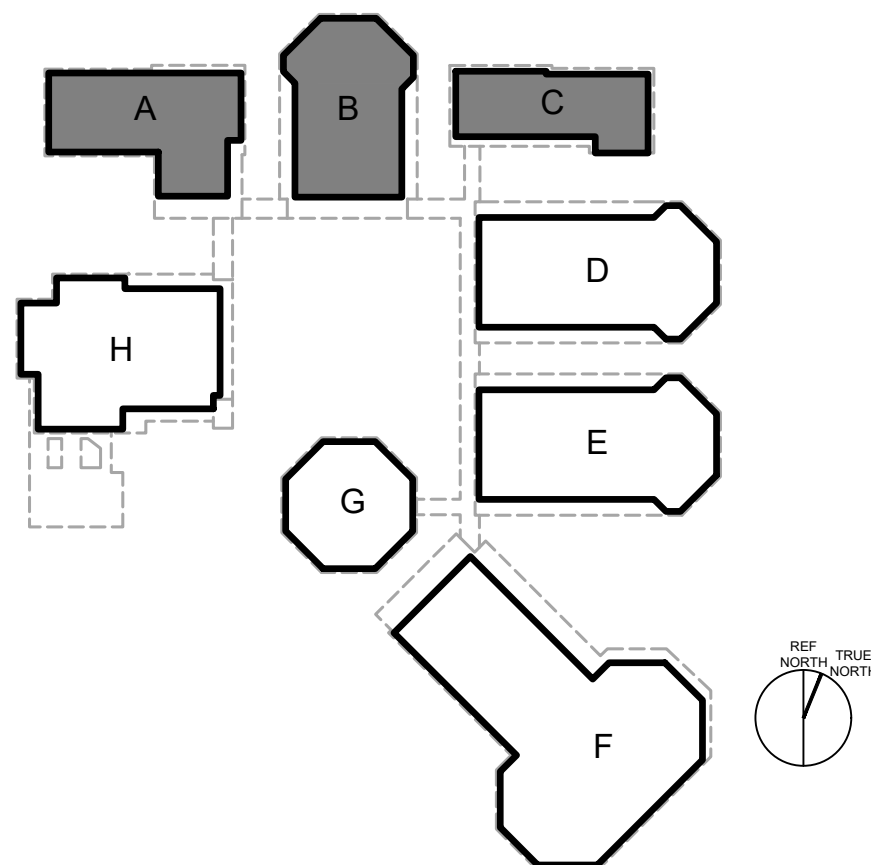


EXTERIOR ELEVATIONS - EXTERIOR PAINTING
BUILDINGS A, B & C

EXTERIOR PAINTING AT
OCALA ACADEMY
2800 OCALA AVENUE, SAN JOSE CA 95148
ALUM ROCK UNION SCHOOL DISTRICT

REVISIONS	NO.	ITEM	DATE
		BID SET	05/16/2025

DRAWN BY:	AB
CHECKED BY:	NJ
PROJECT NO:	25030
DATE:	05/07/2025

A7.1

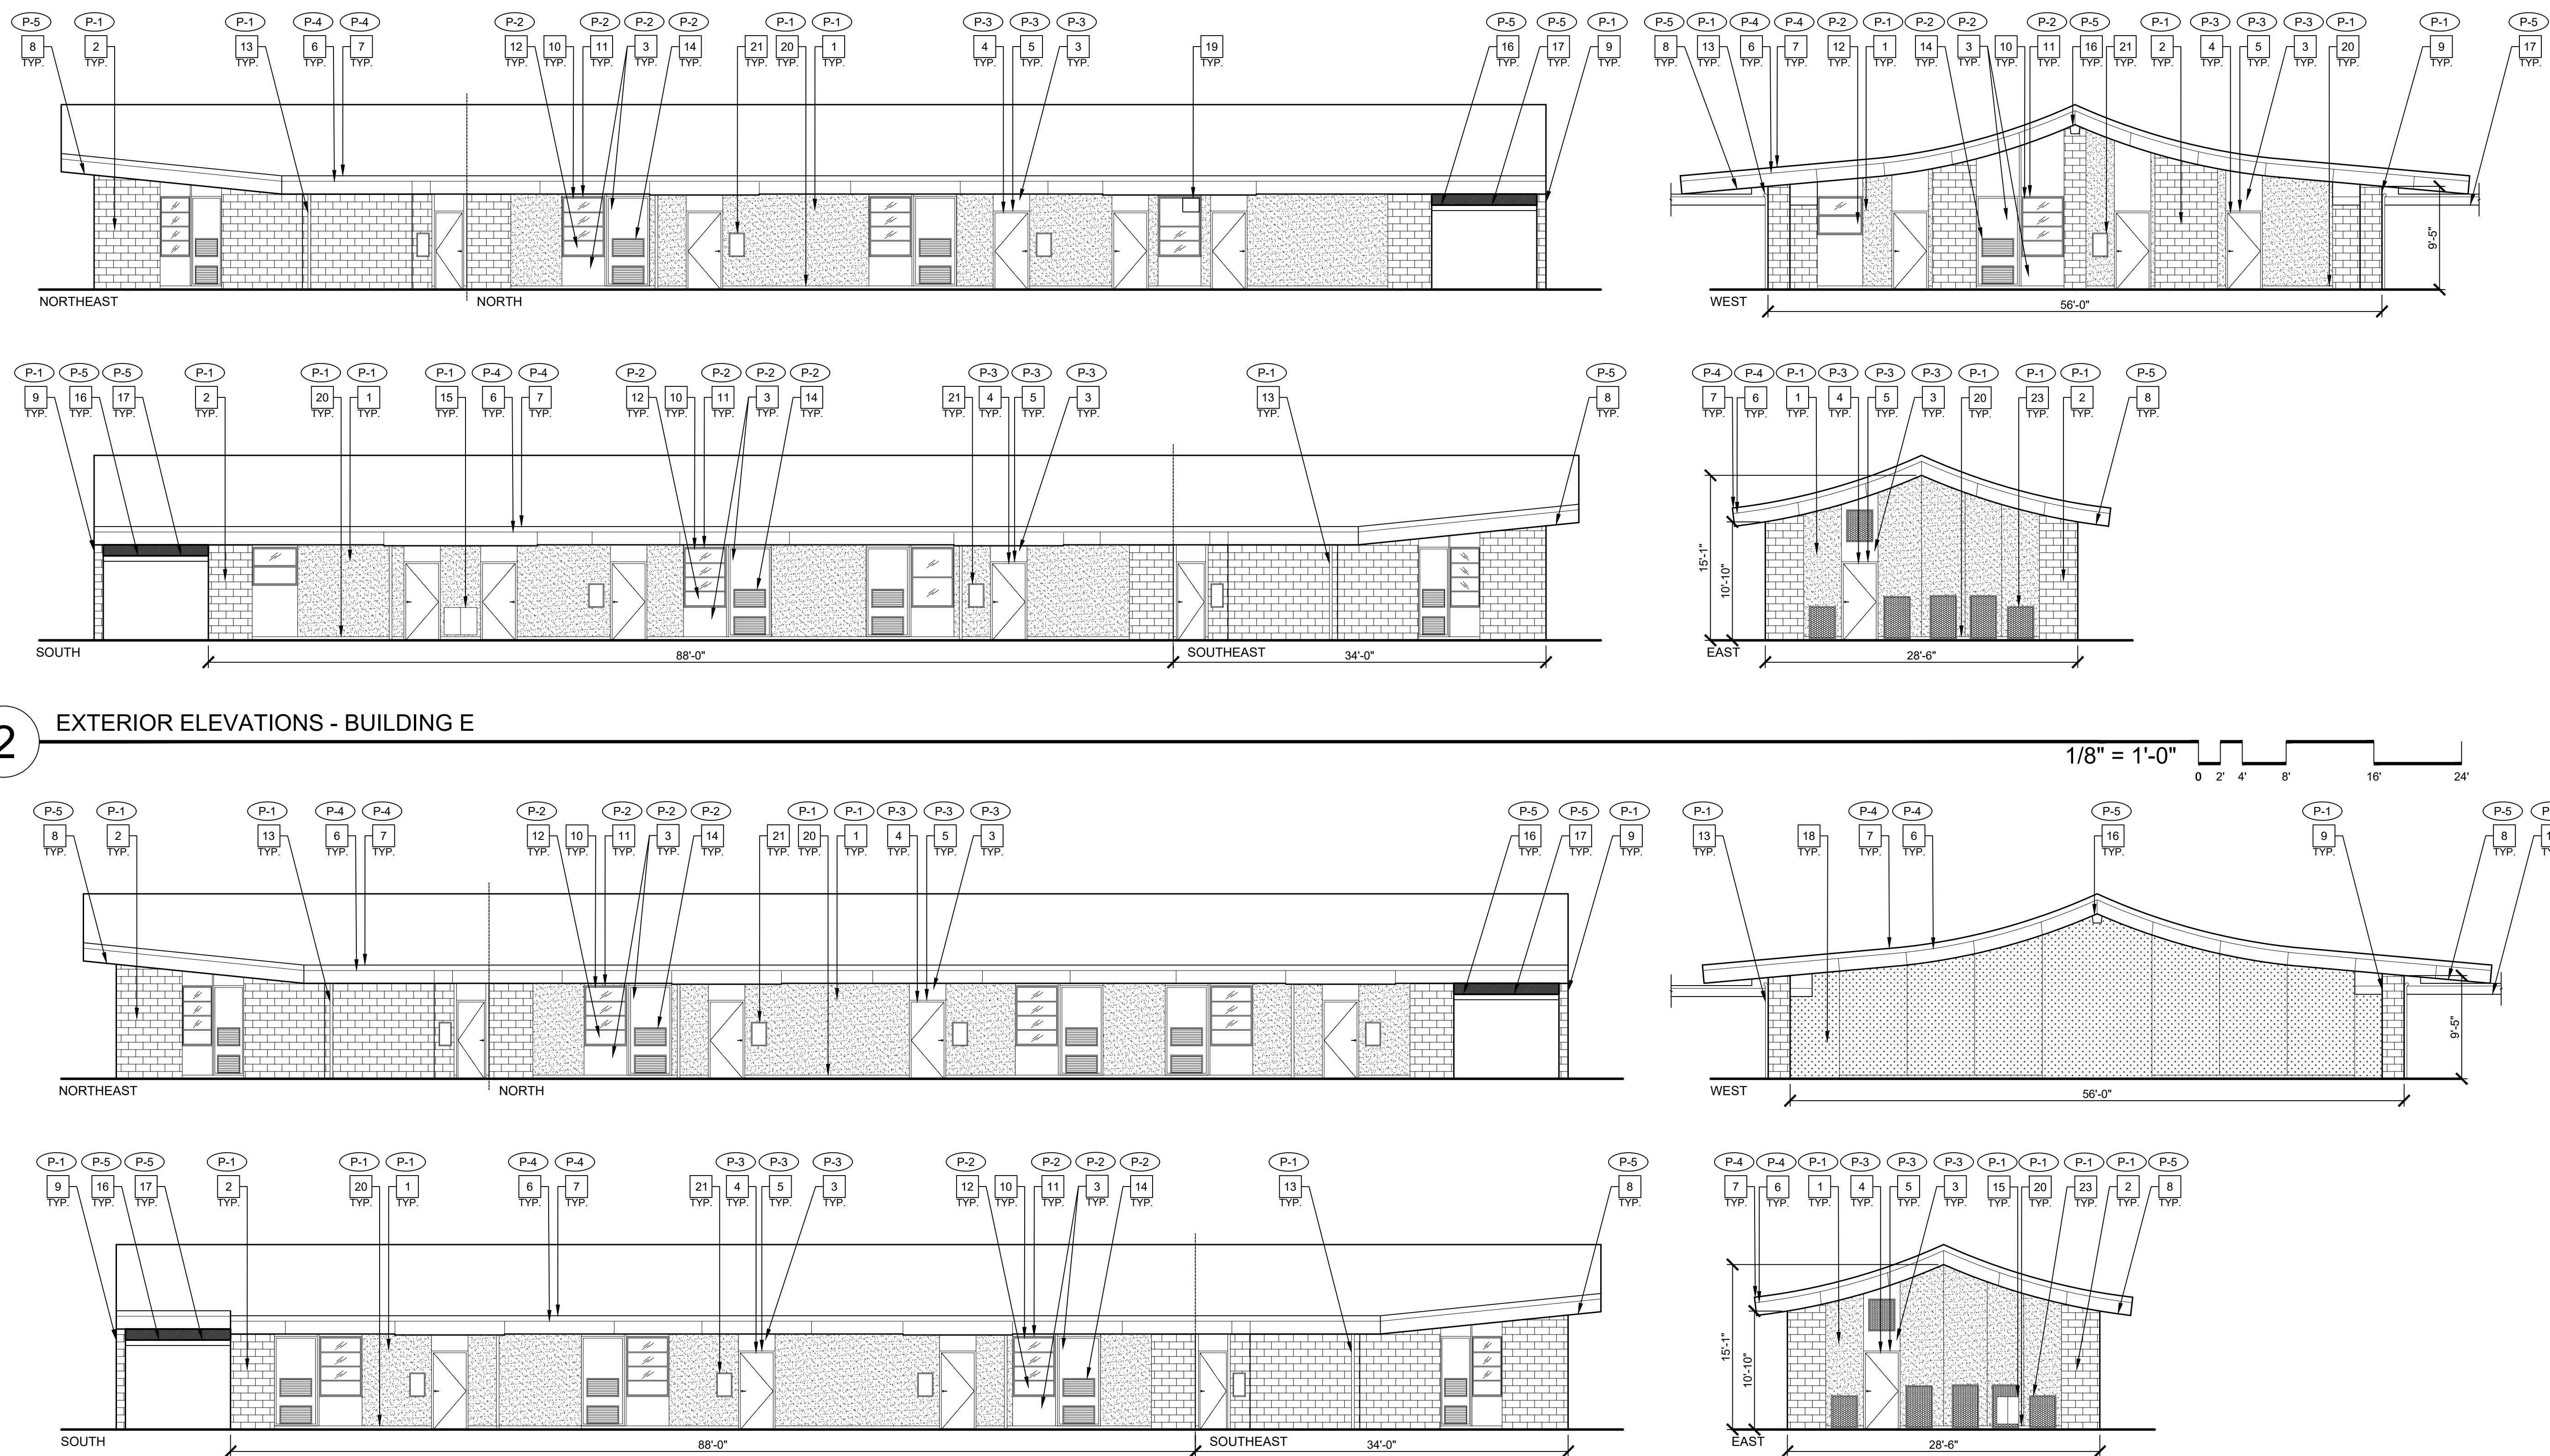

GENERAL NOTES

- ALL EXTERIOR WALLS, DOORS/FRAMES, TRIM, SOFFITS, PARAPETS, COLUMNS, BEAMS, CONC. CURBS, FLAGPOLE, ETC. ARE TO BE PROPERLY PREP'D AND PRIMED FOR COMPLETE BUILDING PAINTING.
- ALL COVERED WALKWAYS, INCLUDING COLUMNS, BEAMS, FASCIA, ETC. ARE TO BE PROPERLY PREP'D AND PRIMED FOR PAINTING.
- PAIN ALL MTL. FLASHING, DOWNSPOUTS, GUTTERS, TYP.
- PAINT ALL WALL LOUVERS, TYP. VERIFY QUANTITIES AND LOCATION IN FIELD.
- PAINT ALL EXPOSED CONDUIT AND PIPE, TYP.
- (E) SCHOOL WALL MURALS TO REMAIN, PROTECT IN PLACE.
- REMOVE (E) WALL MOUNTED AND SUSPENDED SCHOOL BUILDING IDENTIFICATION SIGNS, STORE FOR REINSTALLATION TYP. VERIFY LOCATIONS IN FIELD.
- CONTRACTOR MUST VERIFY (E) BUILDINGS AND COVERED WALKWAYS DIMENSIONS AND CONDITIONS IN FIELD.
- ALL EXTERIOR SCHOOL MTL. DECORATIVE FENCE TO BE PRIMED AND PAINTED, VERIFY CONDITION, LOCATION, AND QUANTITIES IN FIELD, COLOR TO BE BLACK, TYP.
- ALL COVERED WALKWAYS SIMILAR, V.I.F.
- CONTRACTOR RESPONSIBLE FOR PROTECTION OF (E) DRINKING FOUNTAINS.
- PAINT ALL (E) FIXED BENCHES, TYP. VERIFY QUANTITIES IN FIELD.


EXTERIOR ELEVATION NOTES

- (E) EXPOSED AGGREGATE PLASTER WALL FINISH PAINTED, TYP.
- (E) CONC. BLOCK VENEER WALL FINISH PAINTED, TYP.
- (E) SAND FINISH CEMENT PLASTER WALL FINISH PAINTED, TYP.
- (E) DOOR PAINTED, TYP.
- (E) DOOR TRIM PAINTED, TYP.
- (E) FASCIA PAINTED, TYP.
- (E) METAL FLASHING PAINTED, TYP.
- (E) UNDERSIDE OF EAVE PAINTED, TYP.
- (E) CONC. BLOCK VENEER COLUMN PAINTED, TYP.
- (E) WINDOWS TO REMAIN, TYP. PROTECT IN PLACE.
- (E) WINDOW TRIM PAINTED, TYP.
- (E) OPAQUE WINDOW PANEL PAINTED, TYP.
- (E) RAINWATER LEADER PAINTED, TYP.
- (E) LOUVER PAINTED, TYP.
- (E) METAL CABINET PAINTED, TYP.
- (E) BEAM PAINTED, TYP.
- (E) UNDERSIDE OF COVERED WALKWAY PAINTED, TYP.
- (E) SCHOOL MURAL TO REMAIN, PROTECT IN PLACE.
- (E) WALL-MOUNTED AC UNIT TO REMAIN, TYP. PROTECT IN PLACE.
- (E) WALL BASE PAINTED, TYP.
- (E) BULLETIN BOARD TO BE REMOVED, STORE FOR REINSTALLATION.
- (E) WOOD COLUMN PAINTED, TYP.
- (E) METAL GRATE PAINTED, TYP.

GRAPHIC KEY

- P-1 PAINT TAG:
P-2 PAINT TAG:
P-3 PAINT TAG:
P-4 PAINT TAG:
P-5 PAINT TAG:

BUILDING KEY


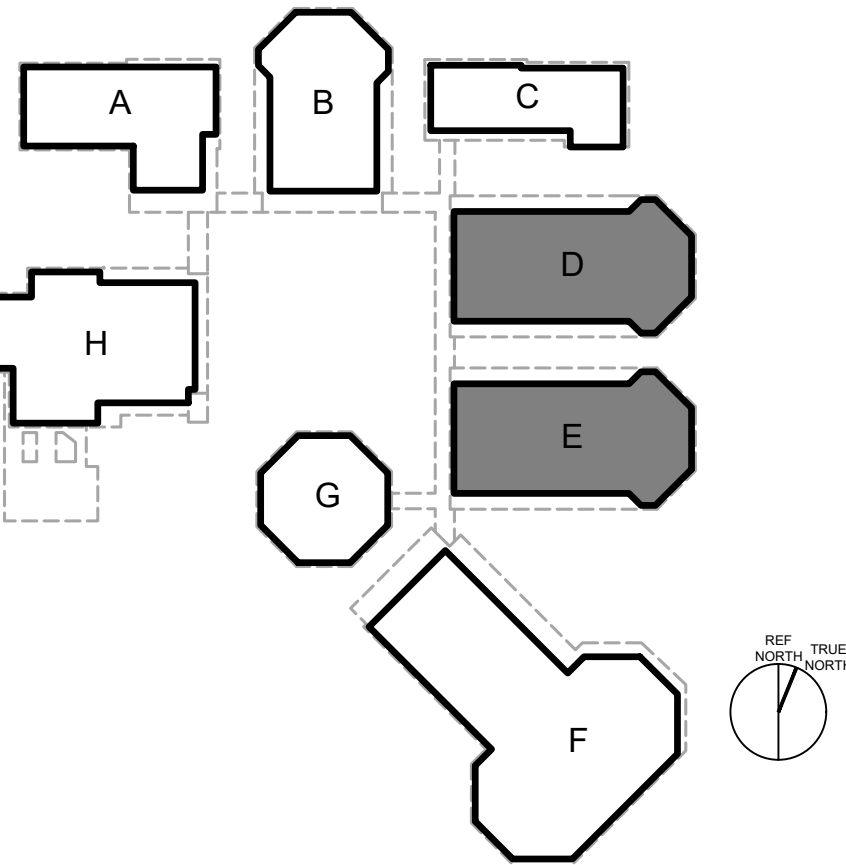


EXTERIOR ELEVATIONS - EXTERIOR PAINTING
BUILDINGS D & E




EXTERIOR PAINTING AT
OCALA ACADEMY
2800 OCALA AVENUE, SAN JOSE CA 95148
ALUM ROCK UNION SCHOOL DISTRICT

NO.	ITEM	DATE
BID SET		05/16/2025
DRAWN BY:	AB	
CHECKED BY:	NJ	
PROJECT NO:	25030	DATE: 05/07/2025

1 EXTERIOR ELEVATIONS - BUILDING F

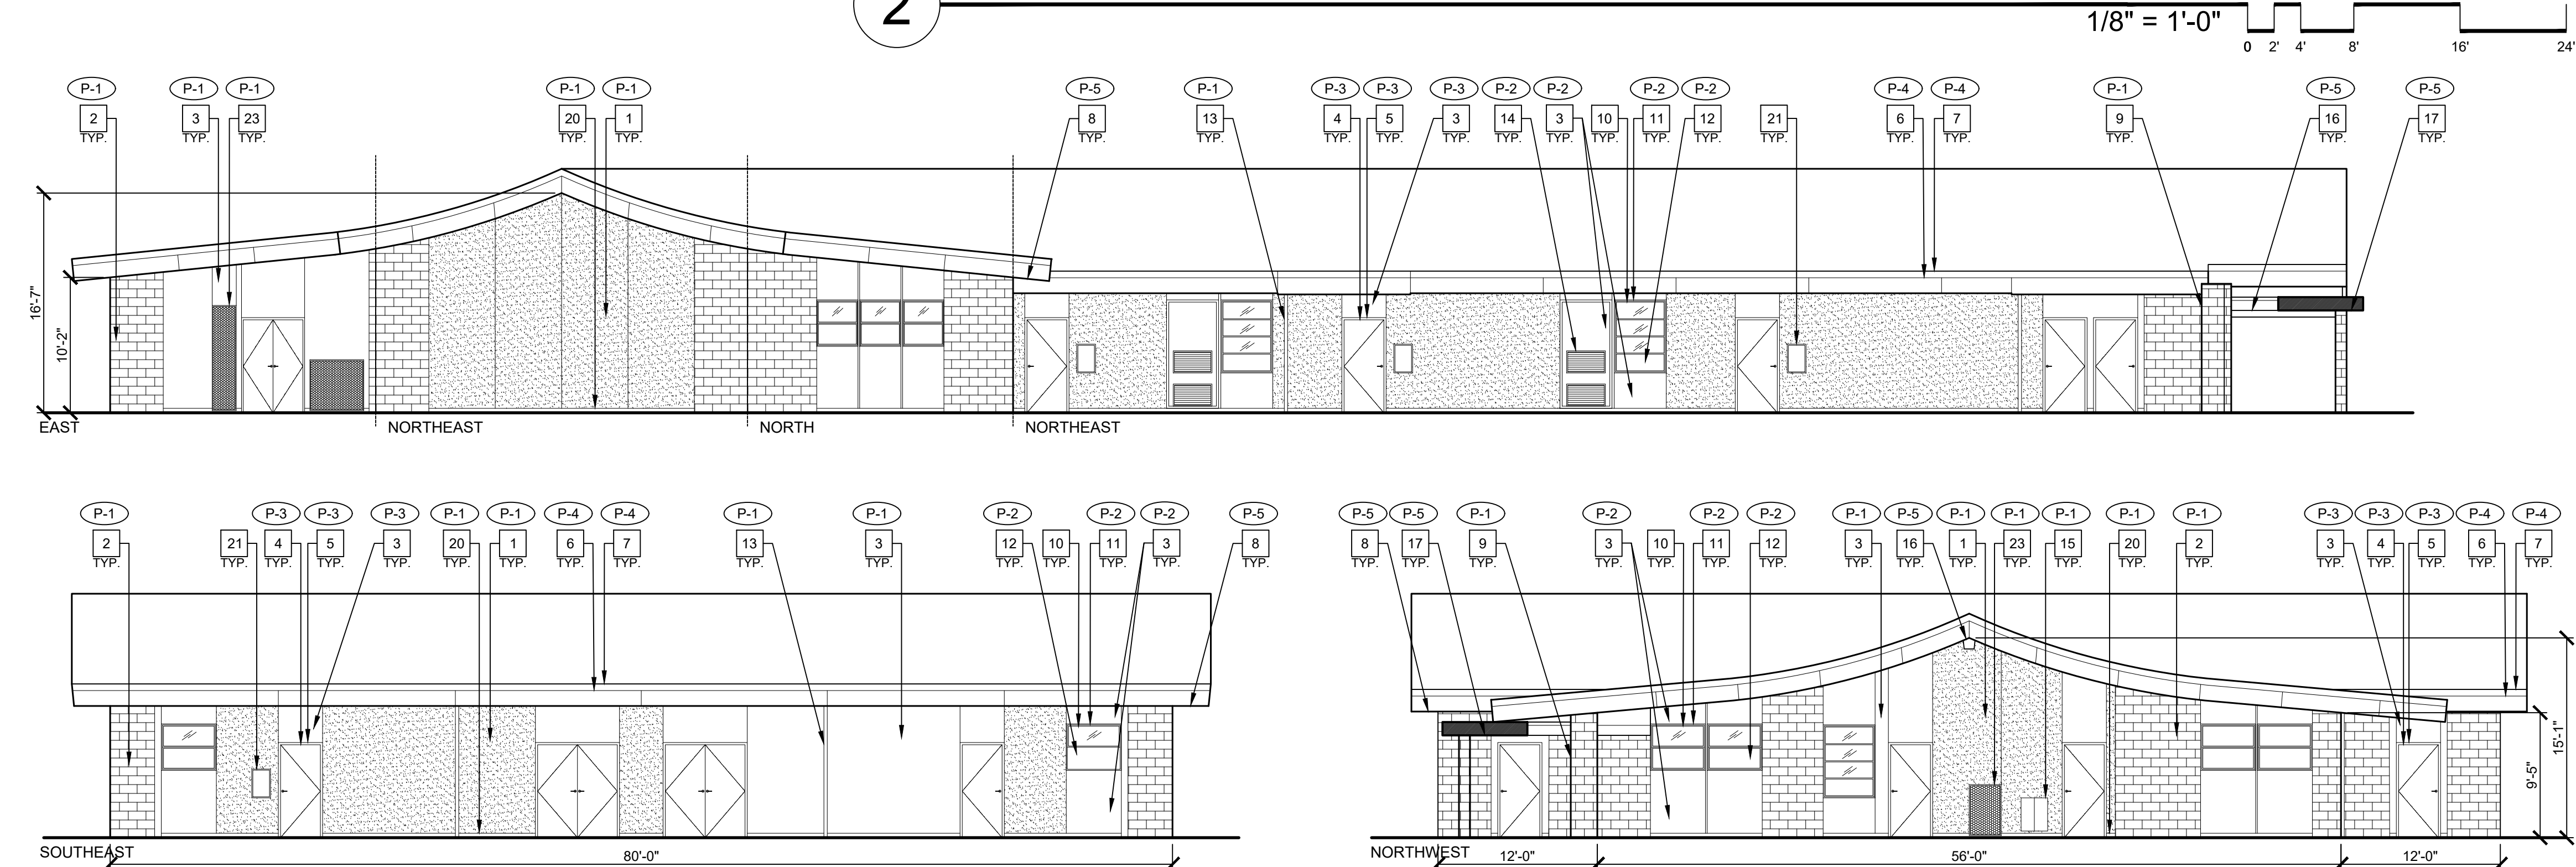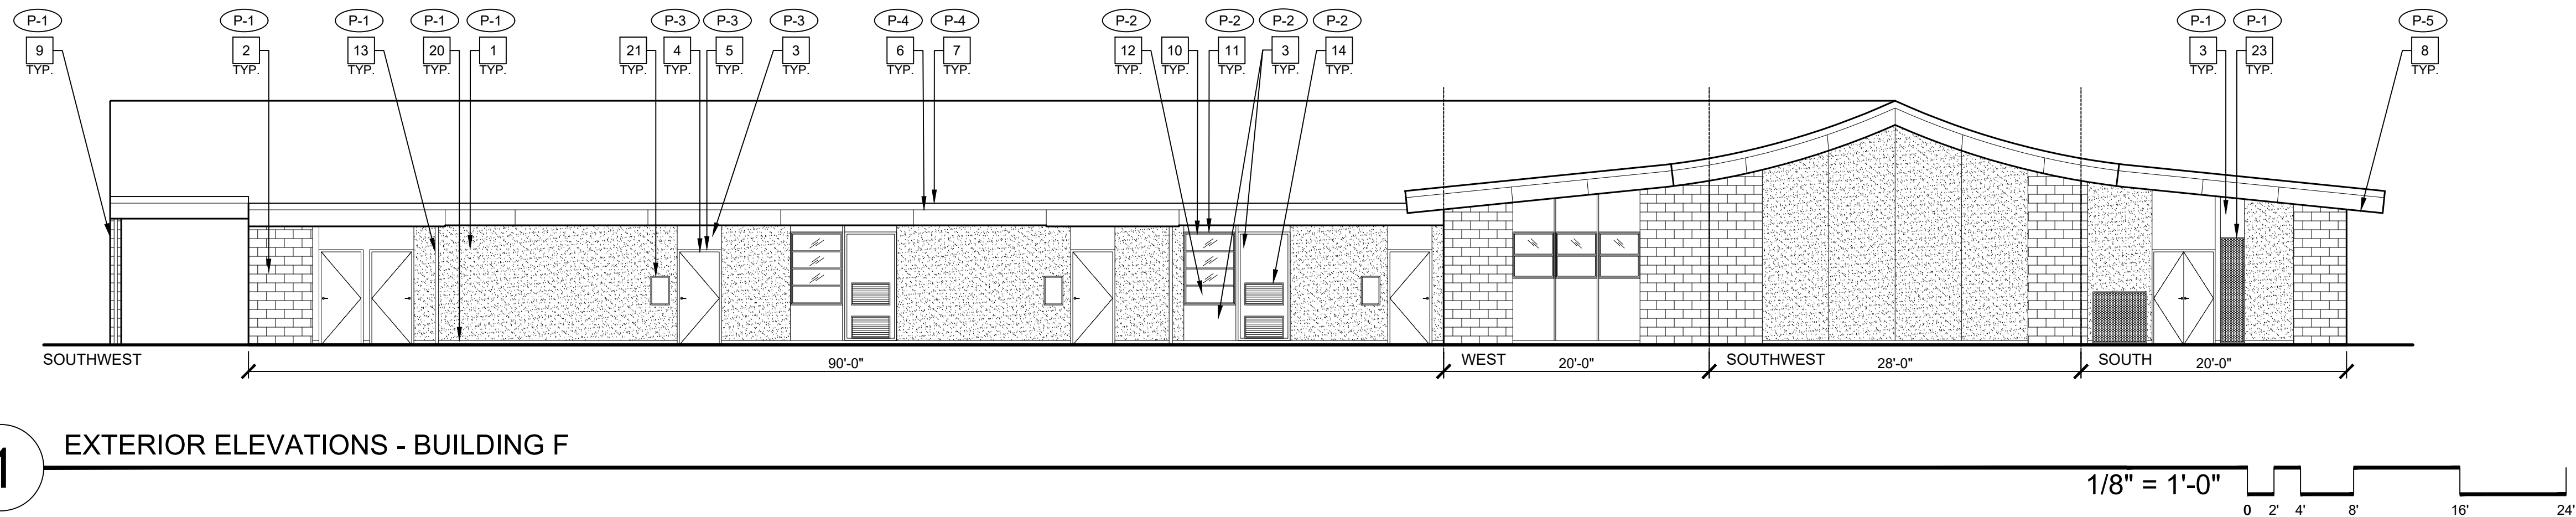

2 EXTERIOR ELEVATIONS - BUILDING G

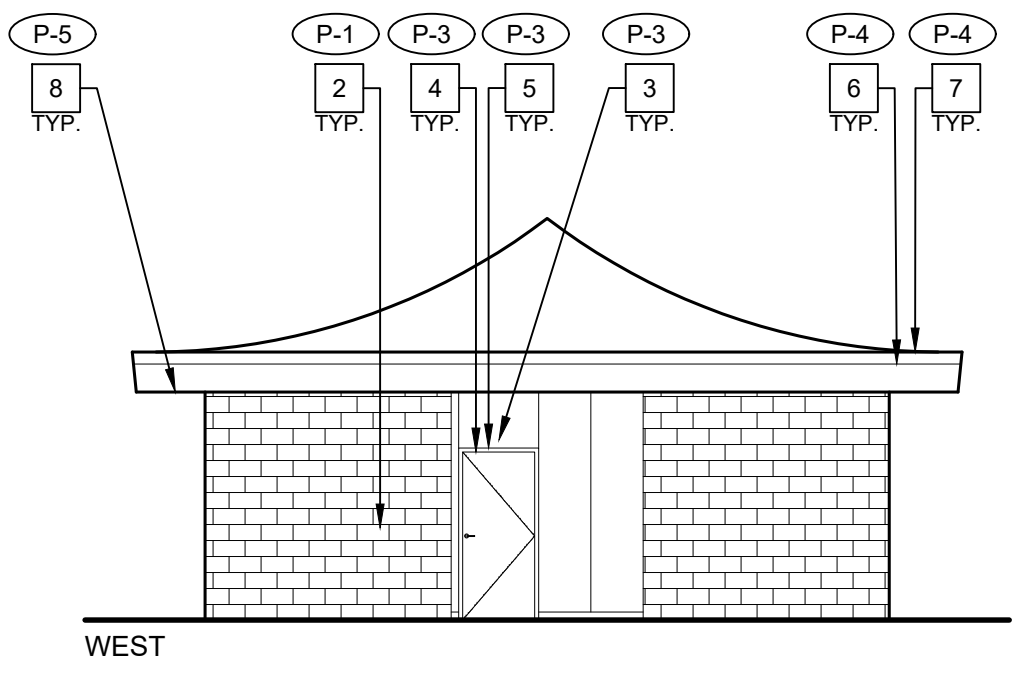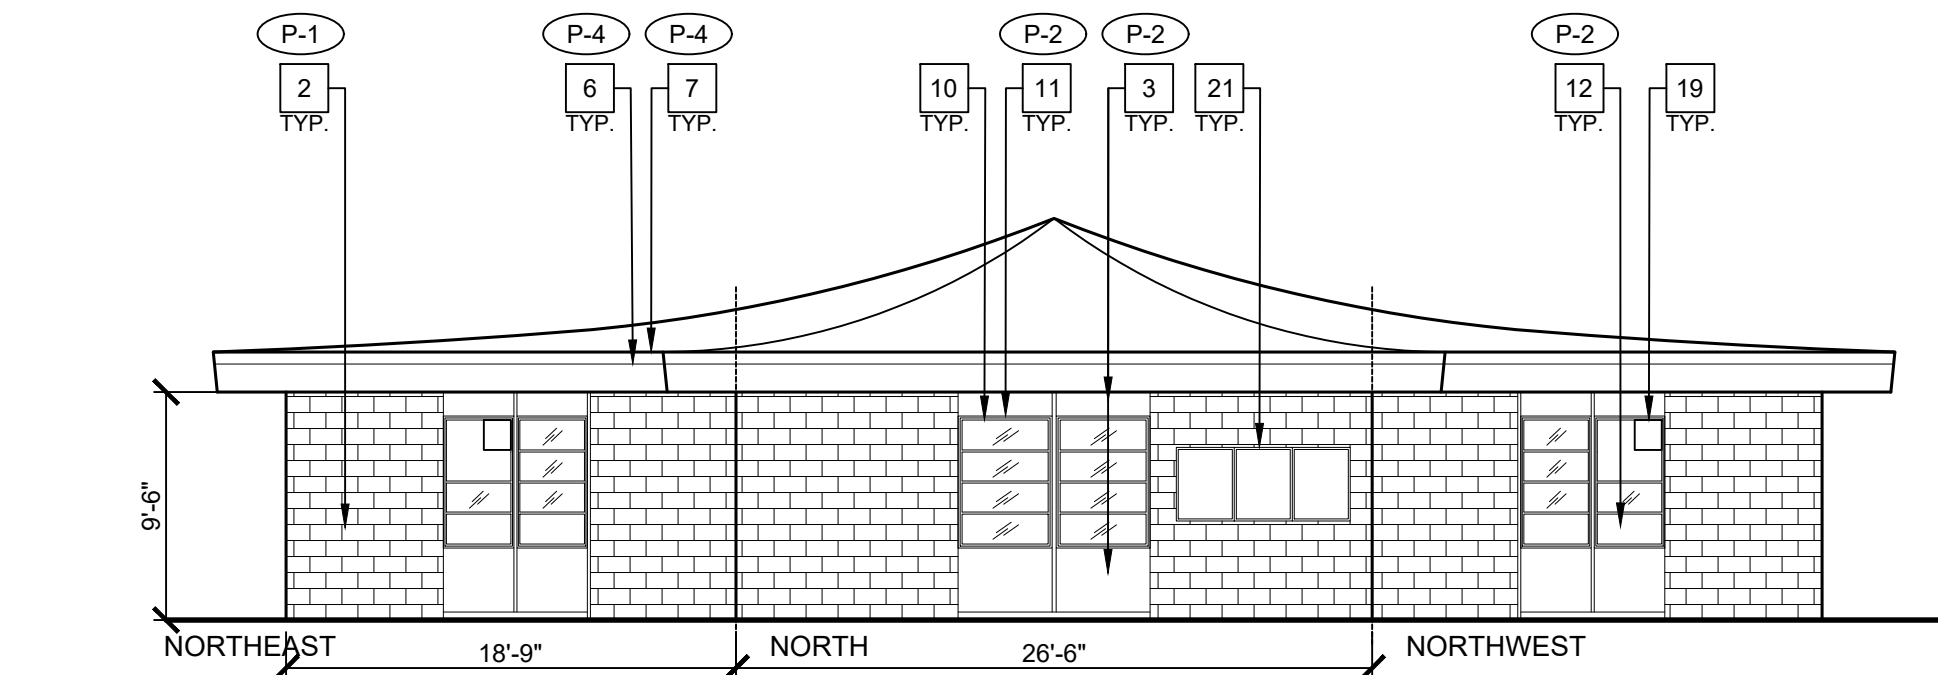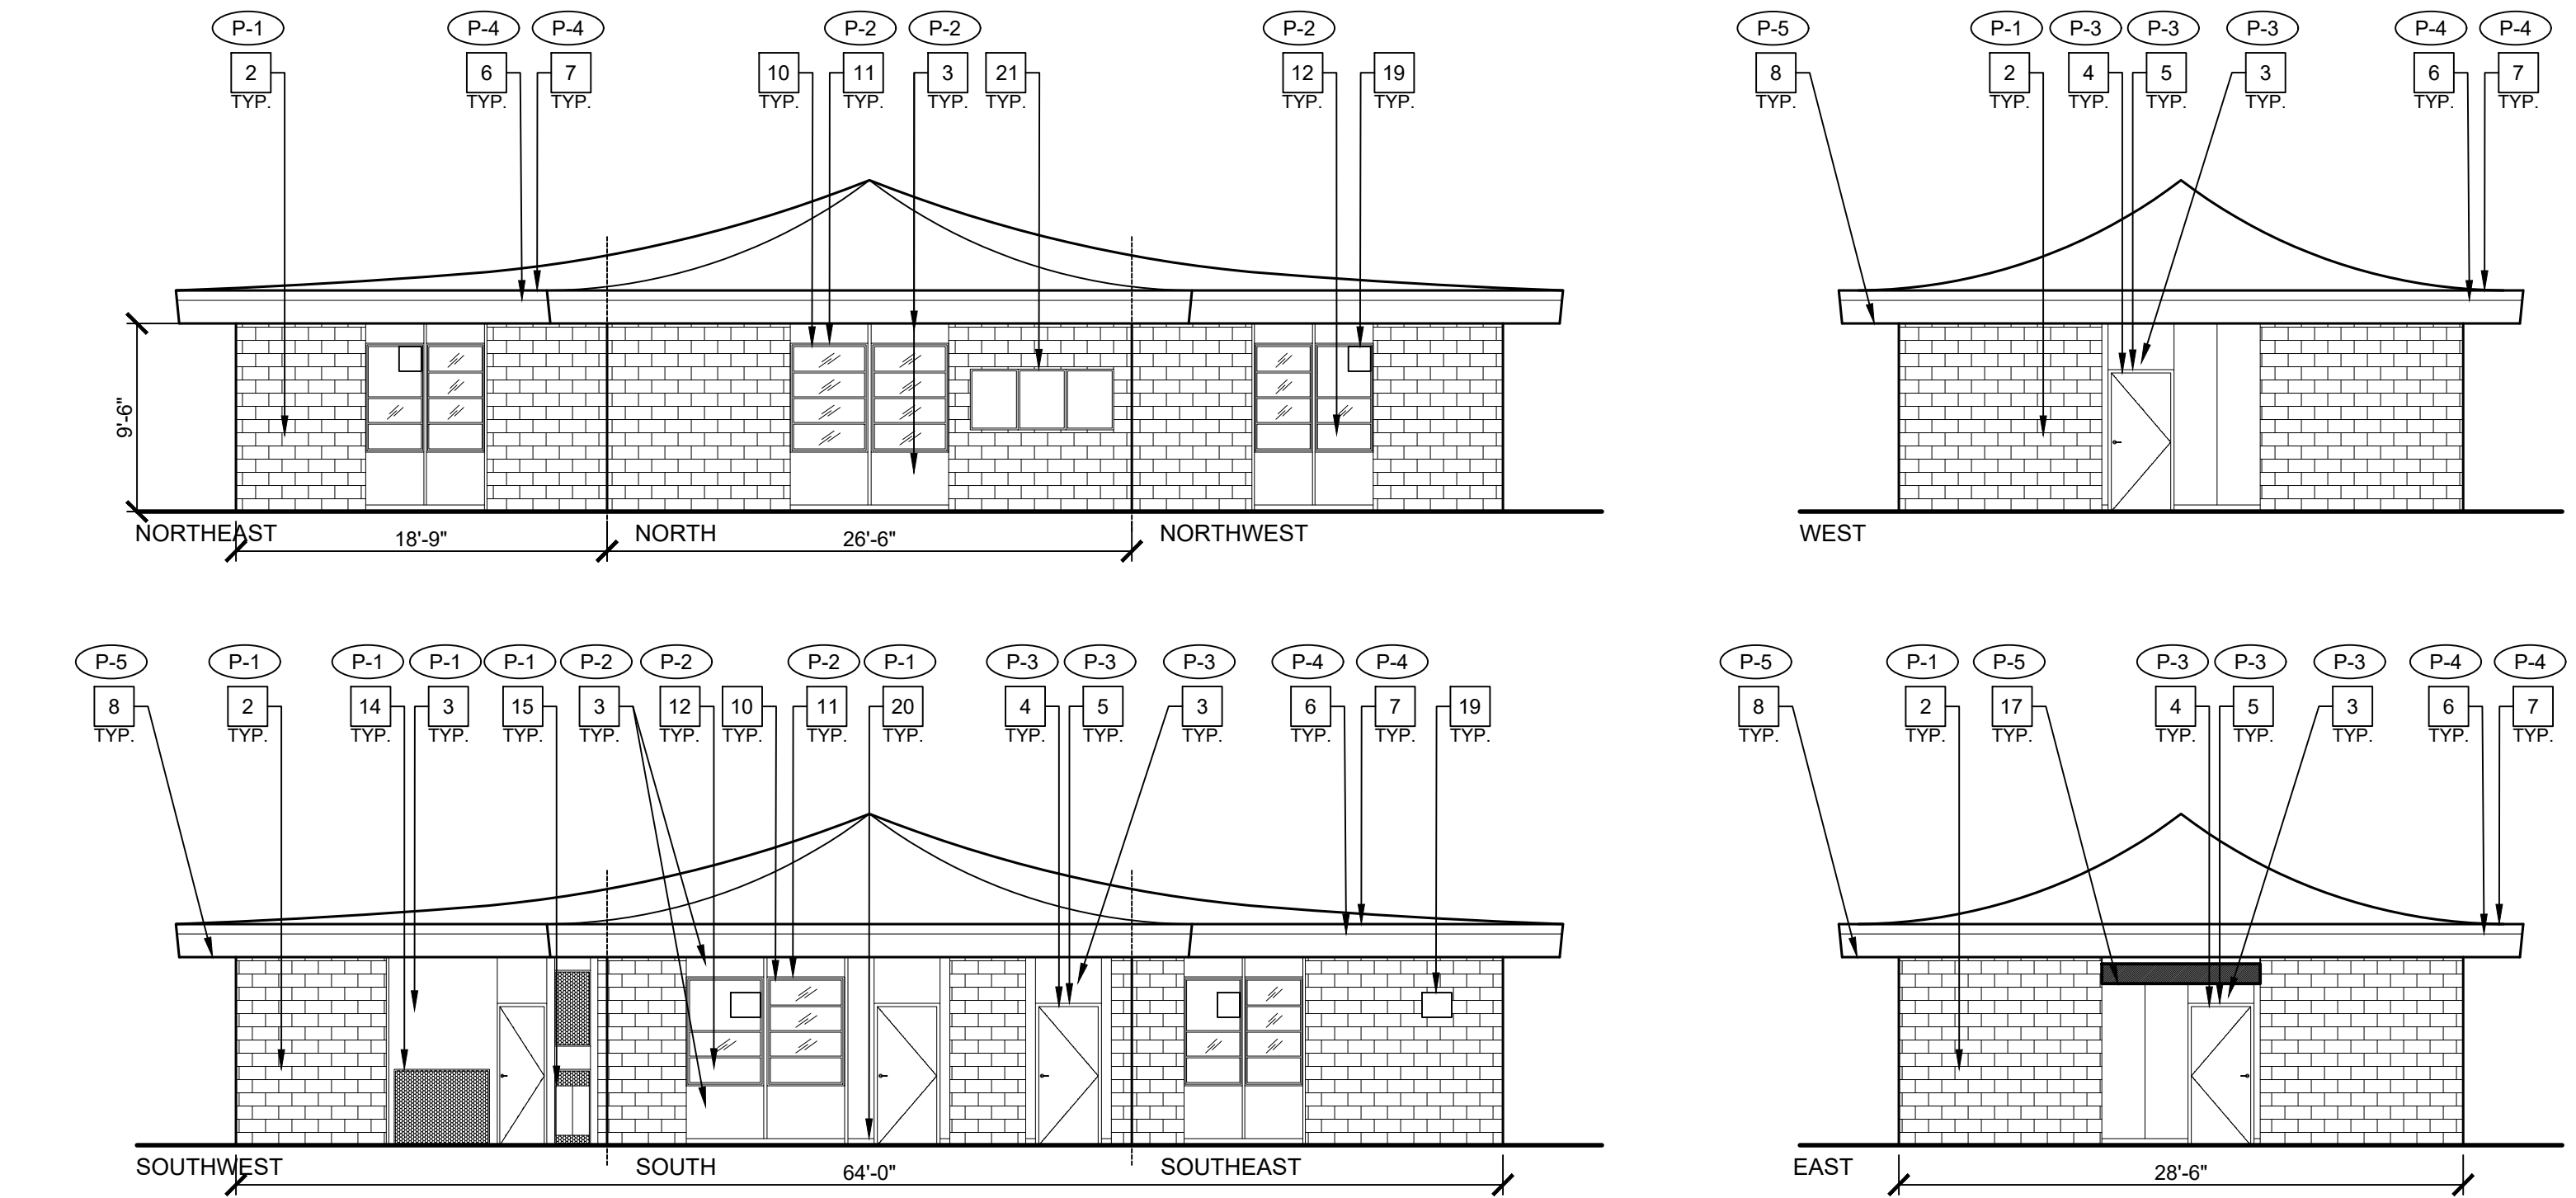

GENERAL NOTES

- ALL EXTERIOR WALLS, DOORS/FRAMES, TRIM, SOFFITS, PARAPETS, COLUMNS, BEAMS, CONC. CURBS, FLAGPOLE, ETC. ARE TO BE PROPERLY PREPD AND PRIMED FOR COMPLETE BUILDING PAINTING.
- ALL COVERED WALKWAYS, INCLUDING COLUMNS, BEAMS, FASCIA, ETC. ARE TO BE PROPERLY PREPD AND PRIMED FOR PAINTING.
- PAIN ALL MTL. FLASHING, DOWNSPOUTS, GUTTERS, TYP.
- PAINT ALL WALL LOUVERS, TYP. VERIFY QUANTITIES AND LOCATION IN FIELD.
- PAINT ALL EXPOSED CONDUIT AND PIPE, TYP.
- (E) SCHOOL WALL MURALS TO REMAIN, PROTECT IN PLACE.
- REMOVE (E) WALL MOUNTED AND SUSPENDED SCHOOL BUILDING IDENTIFICATION SIGNS, STORE FOR REINSTALLATION TYP. VERIFY LOCATIONS IN FIELD.
- CONTRACTOR MUST VERIFY (E) BUILDINGS AND COVERED WALKWAYS DIMENSIONS AND CONDITIONS IN FIELD.
- ALL EXTERIOR SCHOOL MTL. DECORATIVE FENCE TO BE PRIMED AND PAINTED, VERIFY CONDITION, LOCATION, AND QUANTITIES IN FIELD, COLOR TO BE BLACK, TYP.
- ALL COVERED WALKWAYS SIMILAR, V.I.F.
- CONTRACTOR RESPONSIBLE FOR PROTECTION OF (E) DRINKING FOUNTAINS.
- PAINT ALL (E) FIXED BENCHES, TYP. VERIFY QUANTITIES IN FIELD.


EXTERIOR ELEVATION NOTES

- (E) EXPOSED AGGREGATE PLASTER WALL FINISH PAINTED, TYP.
- (E) CONC. BLOCK VENEER WALL FINISH PAINTED, TYP.
- (E) SAND FINISH CEMENT PLASTER WALL FINISH PAINTED, TYP.
- (E) DOOR TRIM PAINTED, TYP.
- (E) DOOR TRIM PAINTED, TYP.
- (E) FASCIA PAINTED, TYP.
- (E) METAL FLASHING PAINTED, TYP.
- (E) UNDERSIDE OF EAVE PAINTED, TYP.
- (E) CONC. BLOCK VENEER COLUMN PAINTED, TYP.
- (E) WINDOWS TO REMAIN, TYP. PROTECT IN PLACE.
- (E) WINDOW TRIM PAINTED, TYP.
- (E) OPAQUE WINDOW PANEL PAINTED, TYP.
- (E) RAINWATER LEADER PAINTED, TYP.
- (E) LOUVER PAINTED, TYP.
- (E) METAL CABINET PAINTED, TYP.
- (E) BEAM PAINTED, TYP.
- (E) UNDERSIDE OF COVERED WALKWAY PAINTED, TYP.
- (E) SCHOOL MURAL TO REMAIN, PROTECT IN PLACE.
- (E) WALL-MOUNTED AC UNIT TO REMAIN, TYP. PROTECT IN PLACE.
- (E) WALL BASE PAINTED, TYP.
- (E) BULLETIN BOARD TO BE REMOVED, STORE FOR REINSTALLATION.
- (E) WOOD COLUMN PAINTED, TYP.
- (E) METAL GRATE PAINTED, TYP.

GRAPHIC KEY

- P-1 PAINT TAG:
P-2 PAINT TAG:
P-3 PAINT TAG:
P-4 PAINT TAG:
P-5 PAINT TAG:

BUILDING KEY

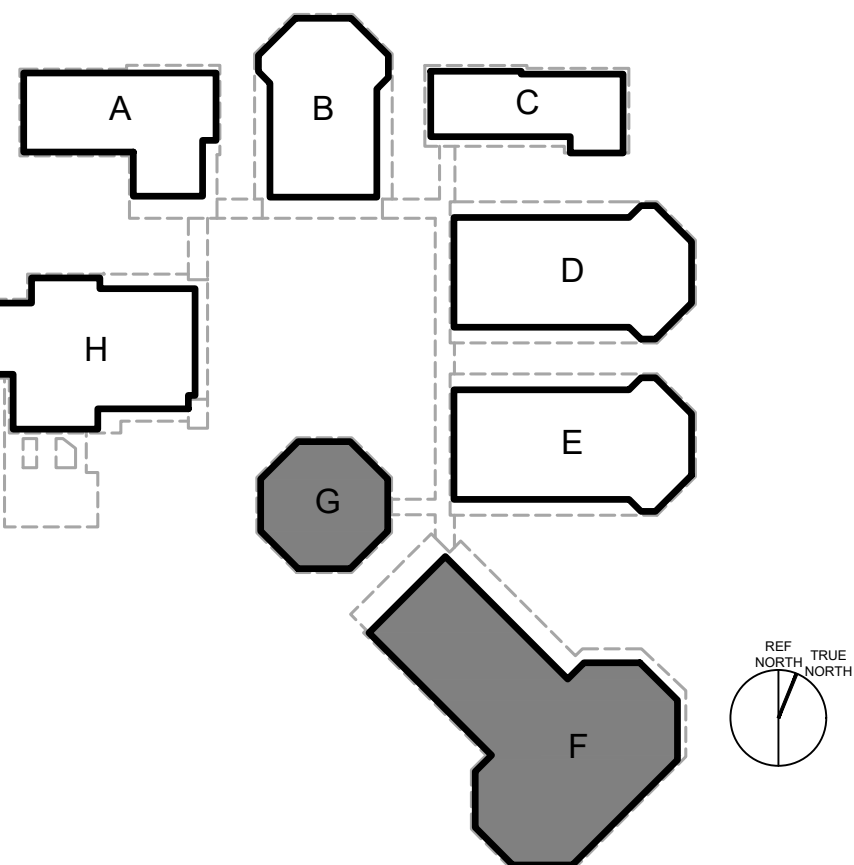

EXTERIOR ELEVATIONS - EXTERIOR PAINTING
BUILDINGS F & G

EXTERIOR PAINTING AT
OCALA ACADEMY
2800 OCALA AVENUE, SAN JOSE CA 95148
ALUM ROCK UNION SCHOOL DISTRICT


REVISIONS NO.	ITEM	DATE
	BID SET	05/16/2025

DRAWN BY: AB
CHECKED BY: NJ
PROJECT NO: 25030
DATE: 05/07/2025


A7.3

(DSA STAMP AREA)


FINNEY ARCHITECTS
2155 SOUTH BASCOM AVE.
SUITE 250
CAMPBELL, CA 95008
PHONE: 408-398-1450

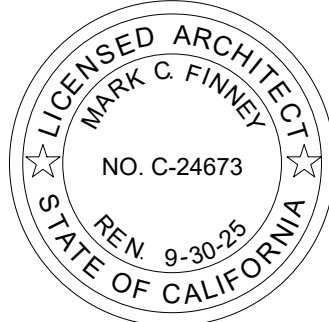


1 EXTERIOR ELEVATIONS - MULTI-PURPOSE BUILDING H

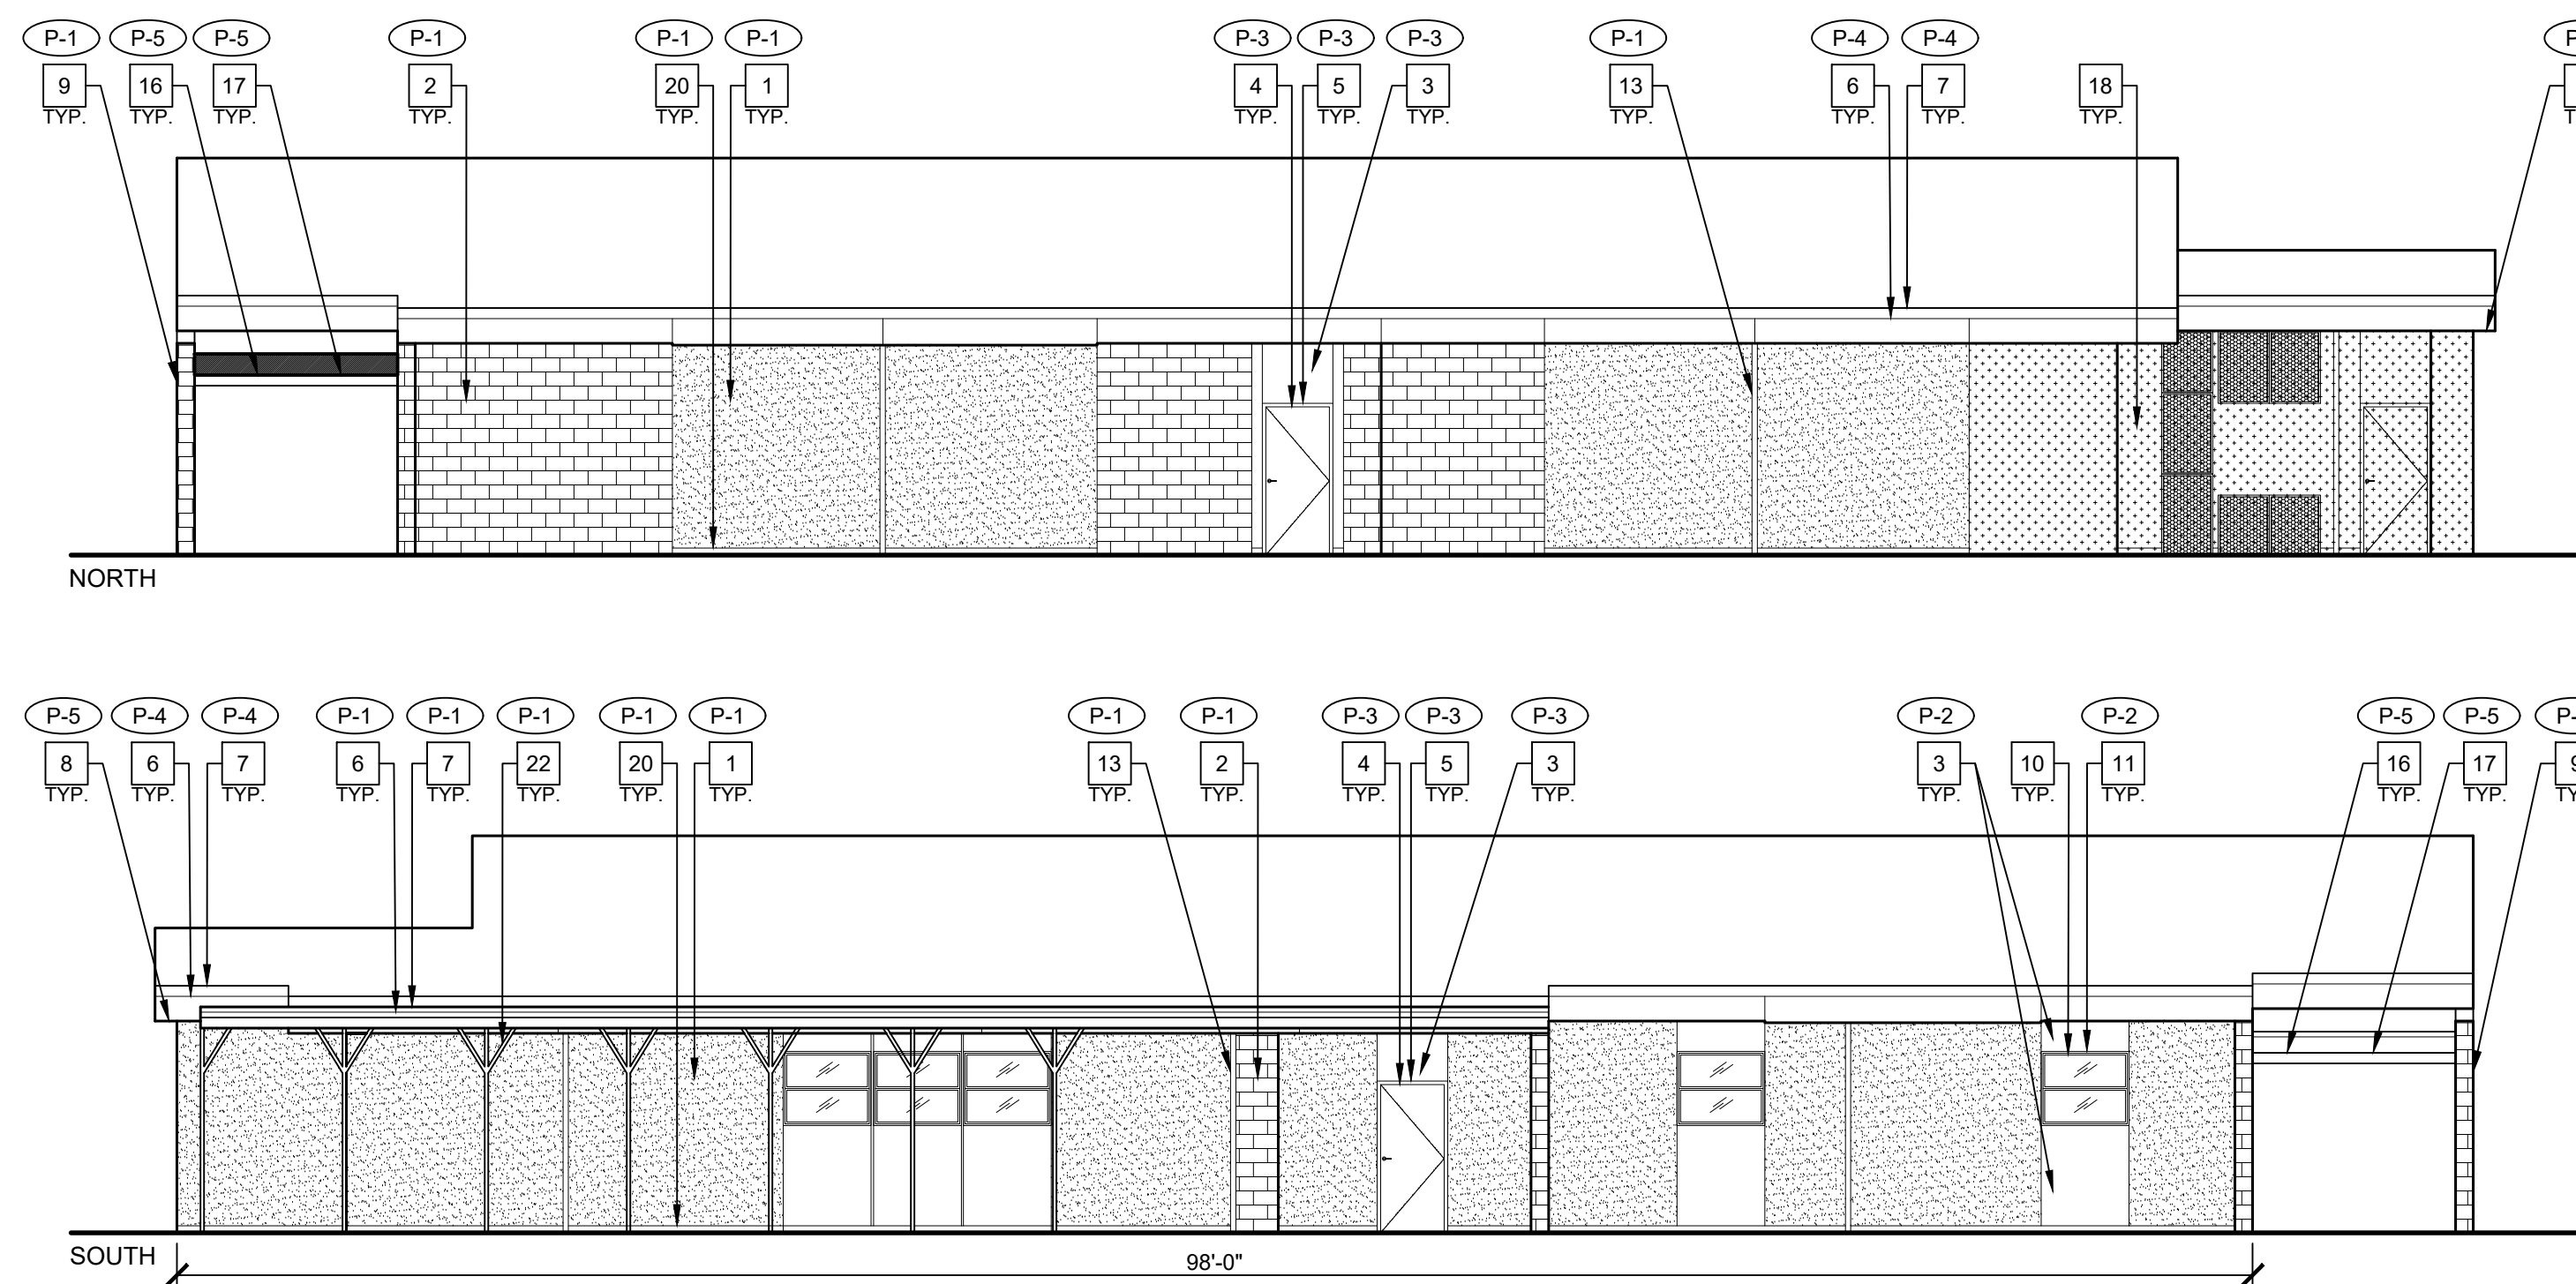

2 TYPICAL EXTERIOR ELEVATIONS/SECTIONS - COVERED WALKWAY

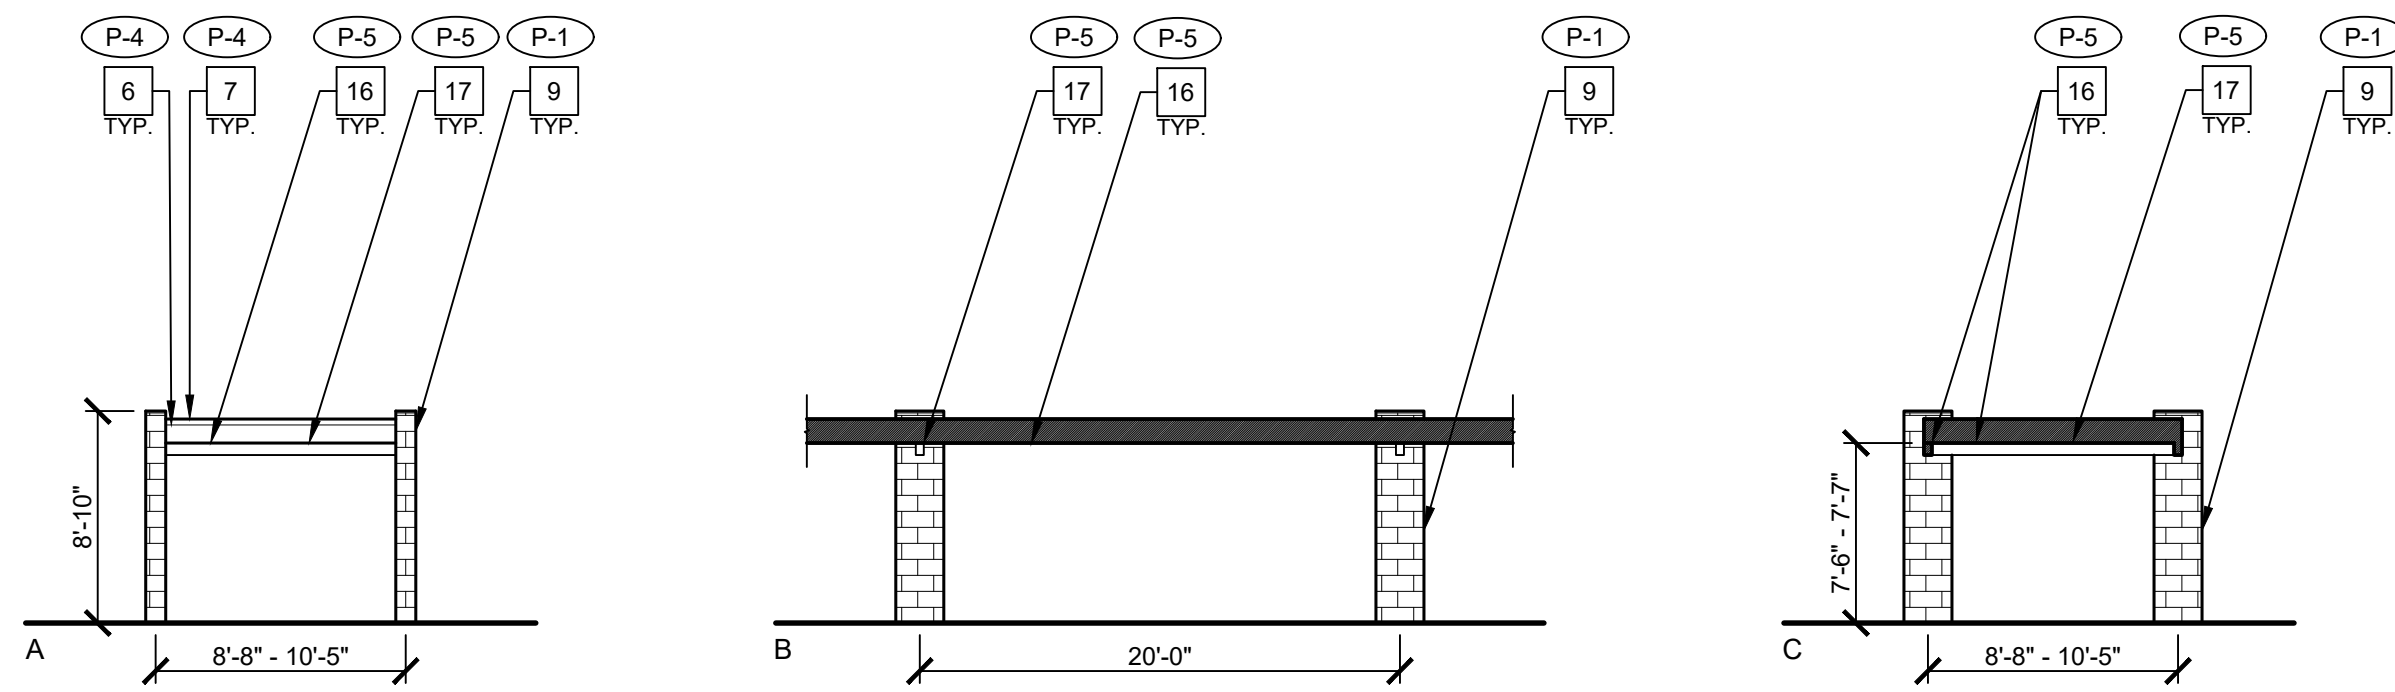

3 COVERED WALKWAY KEY PLAN

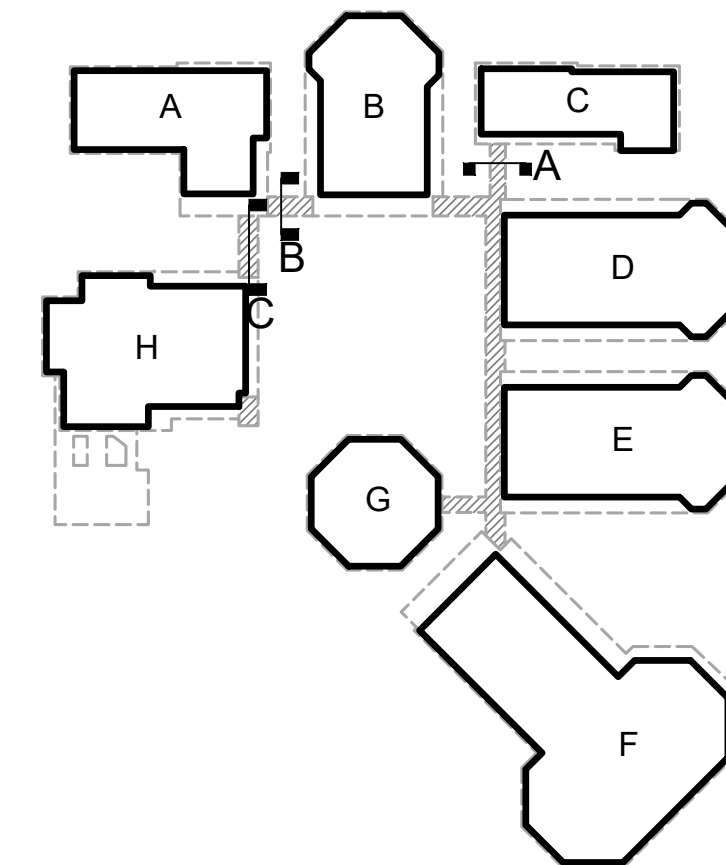

GENERAL NOTES

- ALL EXTERIOR WALLS, DOORS/FRAMES, TRIM, SOFFITS, PARAPETS, COLUMNS, BEAMS, CONC. CURBS, FLAGPOLE, ETC. ARE TO BE PROPERLY PREPD AND PRIMED FOR COMPLETE BUILDING PAINTING.
- ALL COVERED WALKWAYS, INCLUDING COLUMNS, BEAMS, FASCIA, ETC. ARE TO BE PROPERLY PREPD AND PRIMED FOR PAINTING.
- PAINT ALL MTL. FLASHING, DOWNSPOUTS, GUTTERS, TYP.
- PAINT ALL WALL LOUVERS, TYP. VERIFY QUANTITIES AND LOCATION IN FIELD.
- PAINT ALL EXPOSED CONDUIT AND PIPE, TYP.
- (E) SCHOOL WALL MURALS TO REMAIN, PROTECT IN PLACE.
- REMOVE (E) WALL MOUNTED AND SUSPENDED SCHOOL BUILDING IDENTIFICATION SIGNS, STORE FOR REINSTALLATION TYP. VERIFY LOCATIONS IN FIELD.
- CONTRACTOR MUST VERIFY (E) BUILDINGS AND COVERED WALKWAYS DIMENSIONS AND CONDITIONS IN FIELD.
- ALL EXTERIOR SCHOOL MTL. DECORATIVE FENCE TO BE PRIMED AND PAINTED, VERIFY CONDITION, LOCATION, AND QUANTITIES IN FIELD, COLOR TO BE BLACK, TYP.
- ALL COVERED WALKWAYS SIMILAR, V.I.F.
- CONTRACTOR RESPONSIBLE FOR PROTECTION OF (E) DRINKING FOUNTAINS.
- PAINT ALL (E) FIXED BENCHES, TYP. VERIFY QUANTITIES IN FIELD.


EXTERIOR ELEVATION NOTES

- (E) EXPOSED AGGREGATE PLASTER WALL FINISH PAINTED, TYP.
- (E) CONC. BLOCK VENEER WALL FINISH PAINTED, TYP.
- (E) SAND FINISH CEMENT PLASTER WALL FINISH PAINTED, TYP.
- (E) DOOR PAINTED, TYP.
- (E) DOOR TRIM PAINTED, TYP.
- (E) FASCIA PAINTED, TYP.
- (E) METAL FLASHING PAINTED, TYP.
- (E) UNDERSIDE OF EAVE PAINTED, TYP.
- (E) CONC. BLOCK VENEER COLUMN PAINTED, TYP.
- (E) WINDOWS TO REMAIN, TYP. PROTECT IN PLACE.
- (E) WINDOW TRIM PAINTED, TYP.
- (E) OPAQUE WINDOW PANEL PAINTED, TYP.
- (E) RAINWATER LEADER PAINTED, TYP.
- (E) LOUVER PAINTED, TYP.
- (E) METAL CABINET PAINTED, TYP.
- (E) BEAM PAINTED, TYP.
- (E) UNDERSIDE OF COVERED WALKWAY PAINTED, TYP.
- (E) SCHOOL MURAL TO REMAIN, PROTECT IN PLACE.
- (E) WALL-MOUNTED AC UNIT TO REMAIN, TYP. PROTECT IN PLACE.
- (E) WALL BASE PAINTED, TYP.
- (E) BULLETIN BOARD TO BE REMOVED, STORE FOR REINSTALLATION.
- (E) WOOD COLUMN PAINTED, TYP.
- (E) METAL GRATE PAINTED, TYP.

GRAPHIC KEY

- P-1 PAINT TAG:
P-2 PAINT TAG:
P-3 PAINT TAG:
P-4 PAINT TAG:
P-5 PAINT TAG:

BUILDING KEY

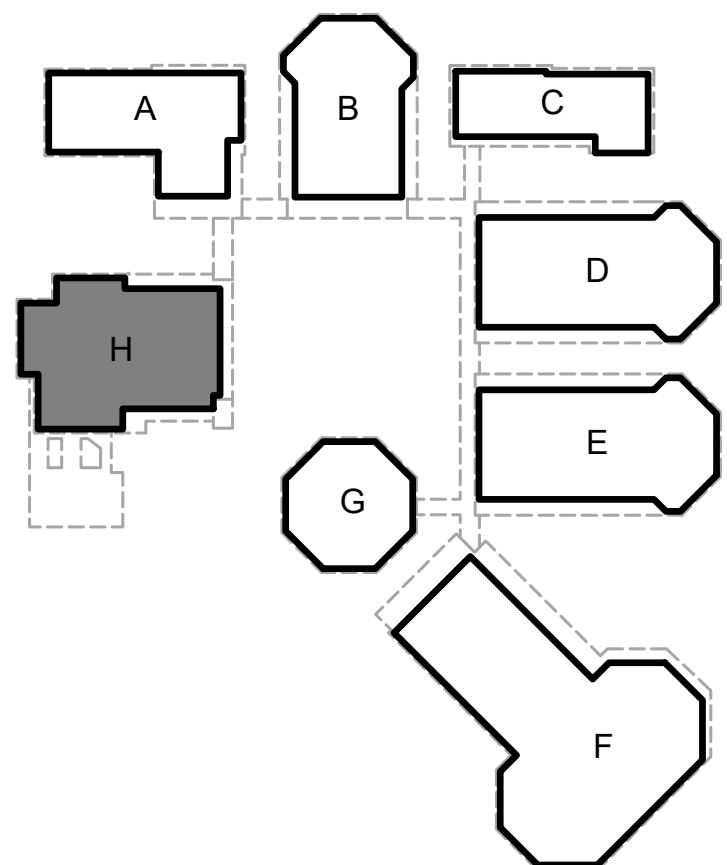

EXTERIOR ELEVATIONS - EXTERIOR PAINTING
BUILDING H & TYPICAL COVERED WALKWAY

EXTERIOR PAINTING AT
OCALA ACADEMY
2800 OCALA AVENUE, SAN JOSE CA 95148
ALUM ROCK UNION SCHOOL DISTRICT

REVISIONS		
NO.	ITEM	DATE
	BID SET	05/16/2025

DRAWN BY:	AB
CHECKED BY:	NJ
PROJECT NO:	DATE:
25030	05/07/2025

A7.4

(DSA STAMP AREA)

