

DORCHESTER SCHOOL DISTRICT TWO


OAKBROOK ES AND MS EXTERIOR WALL

RENOVATION


286/306 OLD FORT DRIVE
LADSON, SC 29456

REI PROJECT NO. 024CHS-058

DATE: 05-20-25

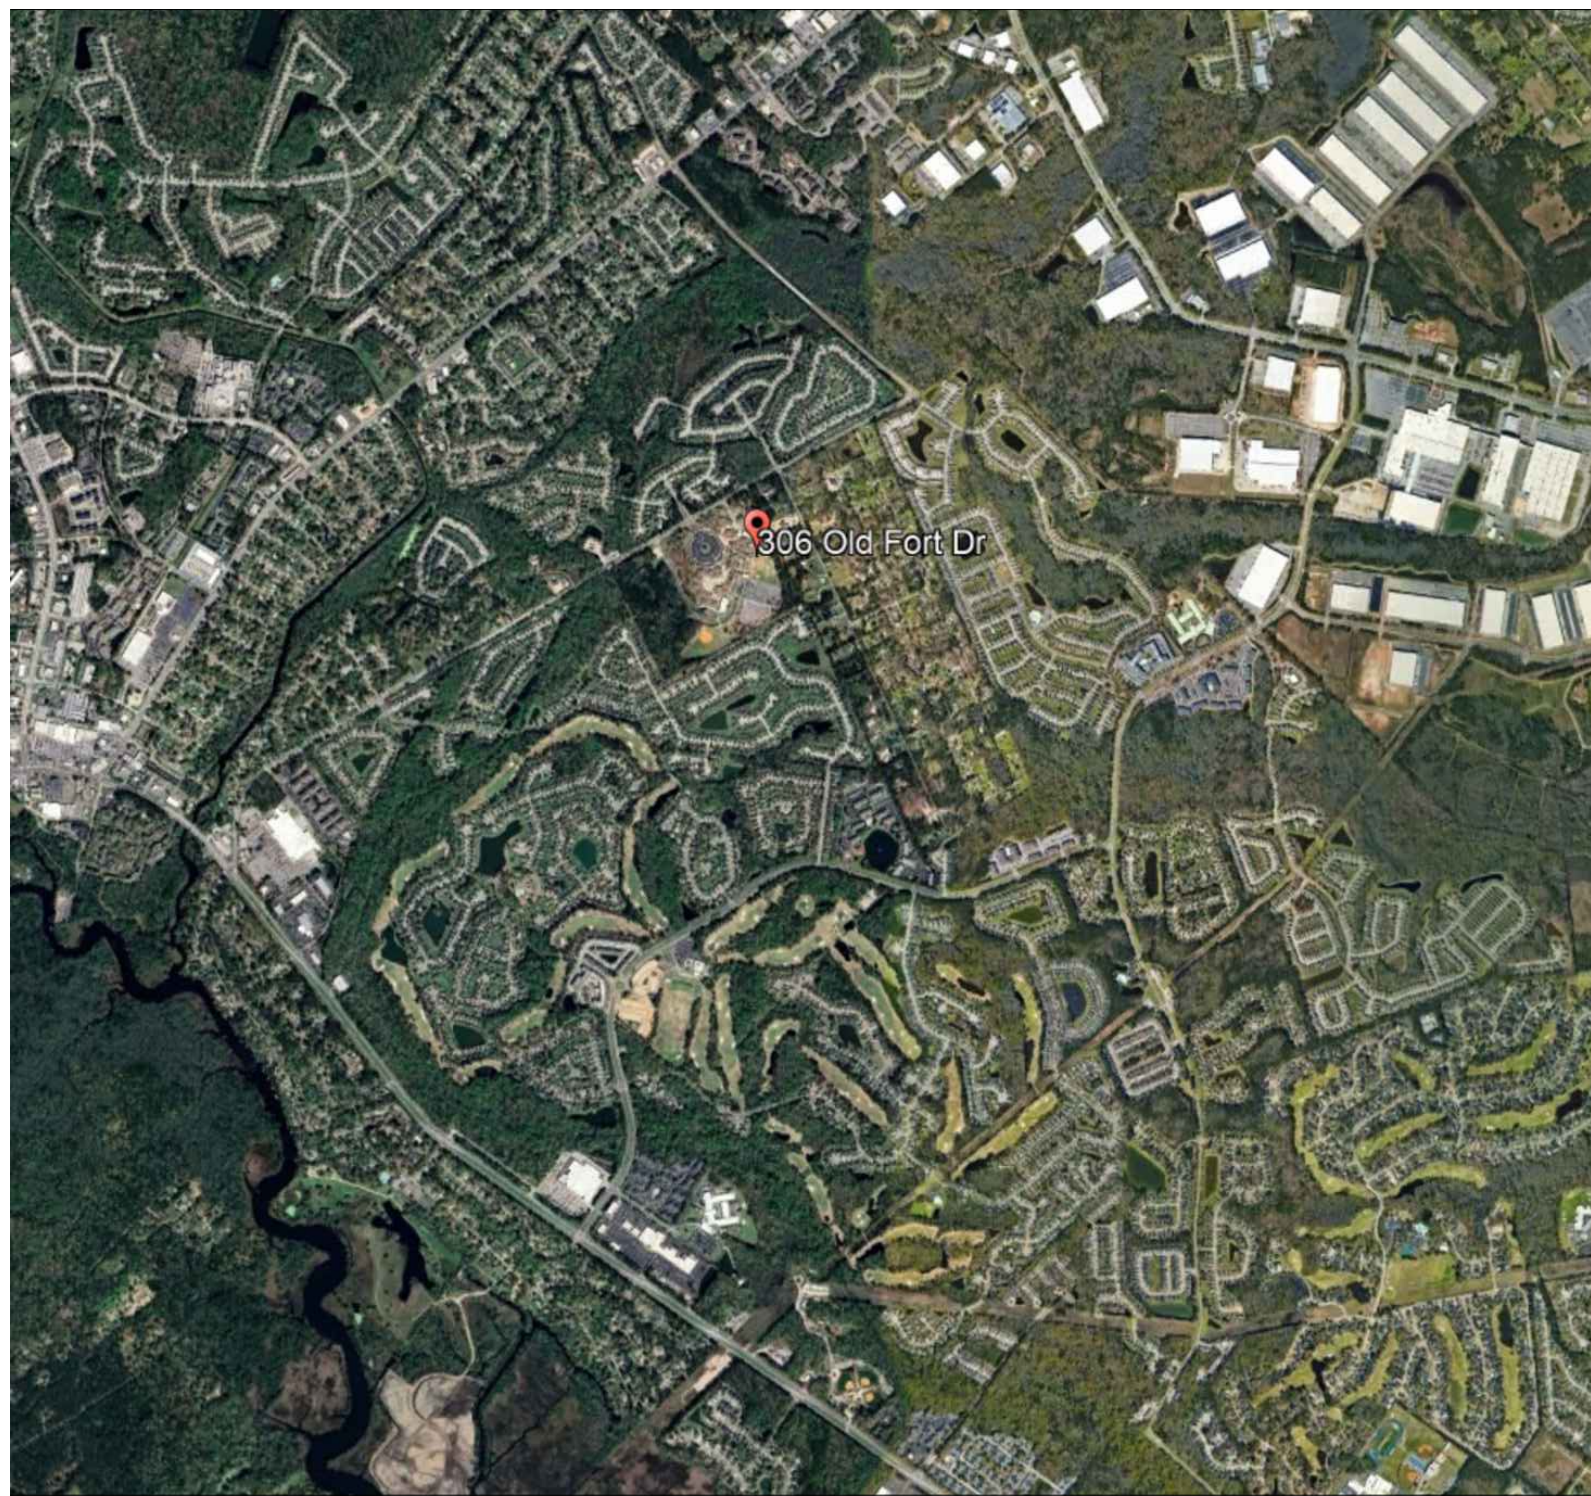

A VICINITY MAP
SCALE: N.T.S.

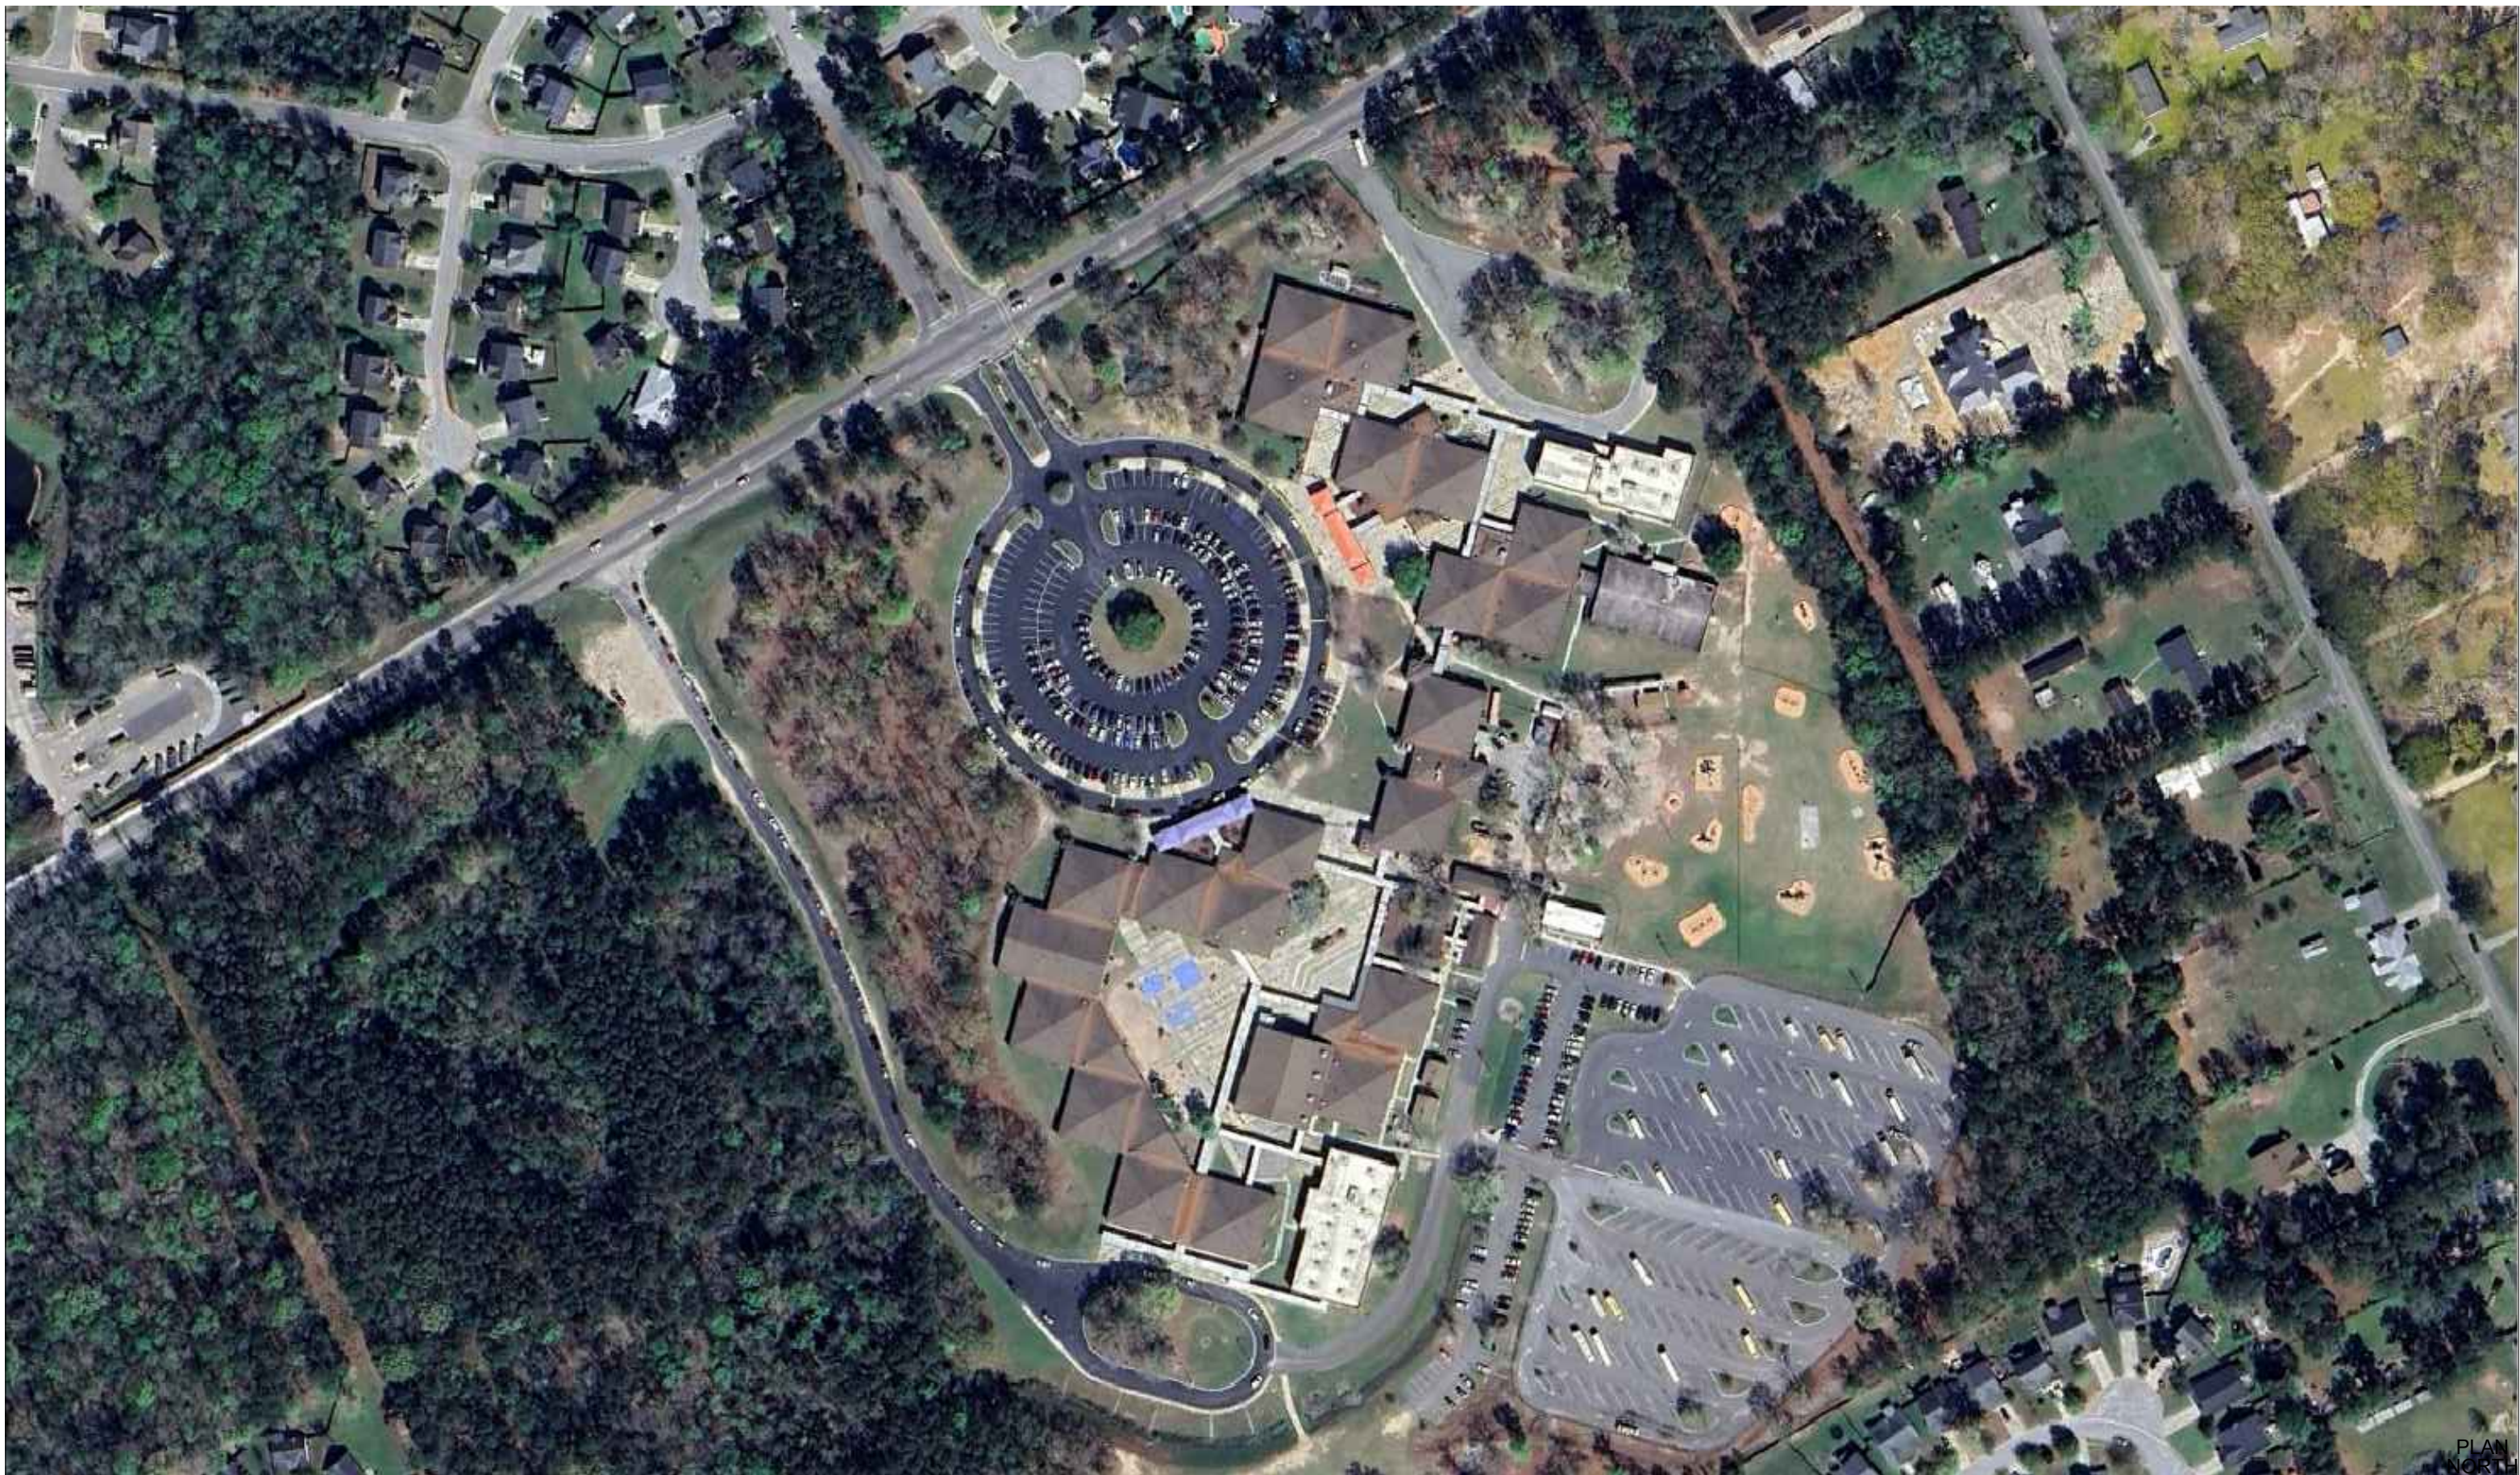


B SITE PLAN
SCALE: N.T.S.

GENERAL NOTES:
1. THESE DOCUMENTS ARE THE PROPERTY OF REI ENGINEERS, INC. (REI) AND REI RETAINS ALL RIGHTS THEREIN, INCLUDING COPYRIGHTS. IT MAY ONLY BE USED IN A MANNER CONSISTENT WITH REI'S RIGHTS WHILE REI IS PROVIDING SERVICE FOR THE SPECIFIC PROJECT IDENTIFIED OR REFERRED TO HEREIN OR EXTENSIONS THERETO. IT MAY NOT BE USED FOR ANY OTHER PURPOSE EXCEPT WITH THE EXPRESS WRITTEN AGREEMENT OF, AND COMPENSATION TO, REI ENGINEERS, INC.
2. DIMENSIONS, DETAIL, COMPONENTS AND EQUIPMENT PENETRATION LOCATIONS ARE FOR INFORMATION ONLY. CONTRACTOR IS RESPONSIBLE TO FIELD VERIFY ALL INFORMATION PROVIDED.
3. ONLY ONE DETAIL INDICATOR MAY BE SHOWN FOR EACH TYPE OF ROOF PENETRATION. ALL OTHER SIMILAR PENETRATIONS ARE TO BE FLASHED AS REQUIRED BY THE TYPICAL DETAIL INDICATOR, UNLESS OTHERWISE NOTED.
4. NOTES ARE INTENDED TO PROVIDE TYPICAL LOCATIONS OF WORK. IT IS THE CONTRACTOR'S RESPONSIBILITY TO QUANTIFY ALL LOCATIONS.
DETAIL NOTES:
1. LIGHT LINES REPRESENT EXISTING CONSTRUCTION TO REMAIN AND DARK LINES REPRESENT NEW COMPONENTS TO BE PROVIDED.
ELEVATION NOTES:
1. ELEVATIONS ARE PROVIDED FOR REFERENCE. ACTUAL CONDITIONS MAY VARY ON EACH BUILDING ELEVATION. CONTRACTOR SHALL FIELD VERIFY CONDITIONS PRESENT ON EACH ELEVATION.

ABBREVIATION LIST:
AB ABANDONED
ALUM. ALUMINUM
BLDG. BUILDING
CJ CONTROL JOINT
DS DOWNSPOUT
EJ EXPANSION JOINT
EPDM ETHYLENE PROPYLENE DIENE MONOMER
EX EXISTING
GALV. GALVANIZE
GA GAUGE
HT HEIGHT
MAX. MAXIMUM
MIN. MINIMUM
N.I.C NOT IN CONTRACT
NOM. NOMINAL
N.T.S. NOT TO SCALE
O.C. ON CENTER
OF OVERFLOW
PS PRESSURE SENSITIVE
PVC POLYVINYL CHLORIDE
RPLC. REPLACEMENT
SF SQUARE FEET
S.S. STAINLESS STEEL
SIM. SIMILAR
TERM. TERMINATE/TERMINATION
TYP. TYPICAL

DRAWING INDEX:
G-001 COVER
XW101 BUILDING ELEVATIONS KEY PLAN
XW102 ELEVATION NOTES
XW201 ELEVATIONS
XW202 ELEVATIONS
XW203 ELEVATIONS
XW204 ELEVATIONS
XW205 ELEVATIONS
XW206 ELEVATIONS
XW207 ELEVATIONS
XW208 ELEVATIONS
XW209 ELEVATIONS
XW210 ELEVATIONS
XW211 ELEVATIONS
XW212 ELEVATIONS
XW501 DETAILS
XW502 DETAILS

BUILDING CODE REFERENCE:
2021 SC BUILDING CODE
2009 IECC
2021 SC EXISTING BUILDING CODE
2021 SC FIRE CODE
2021 SC FUEL GAS CODE
2021 SC MECHANICAL CODE
2021 SC PLUMBING CODE

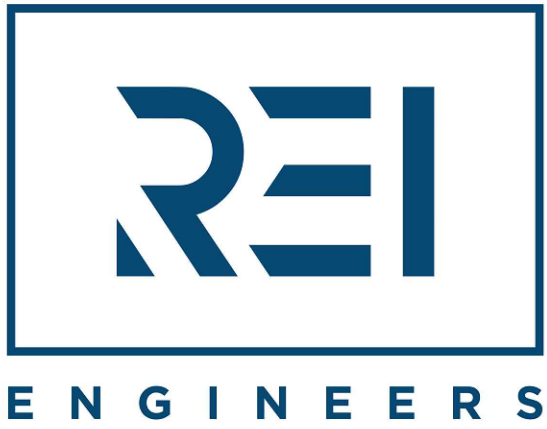

Engineering solutions for tomorrow®

4995 Lacross Rd. | Suite 1325
Charleston, SC 29406

SOUTH CAROLINA
CERTIFICATE OF
AUTHORIZATION #1906

www.reiengineers.com

SEALS:



PROJECT NAME:

DORCHESTER SCHOOL
DISTRICT TWO
OAKBROOK ES AND MS
EXTERIOR WALL
RENOVATION

286/306 OLD FORT DRIVE
LADSON, SC 29456

PROJECT NO:

024CHS-058

ISSUE:

NO.	DATE	DESCRIPTION
CD	05-20-25	CONTRACT DOCUMENTS

THIS LINE IS 1 INCH ON
THE ORIGINAL DRAWING


IF IT IS NOT 1 INCH ON THIS PAGE,
SCALE DRAWING ACCORDINGLY.

SHEET TITLE

COVER

DRAWING

G-001

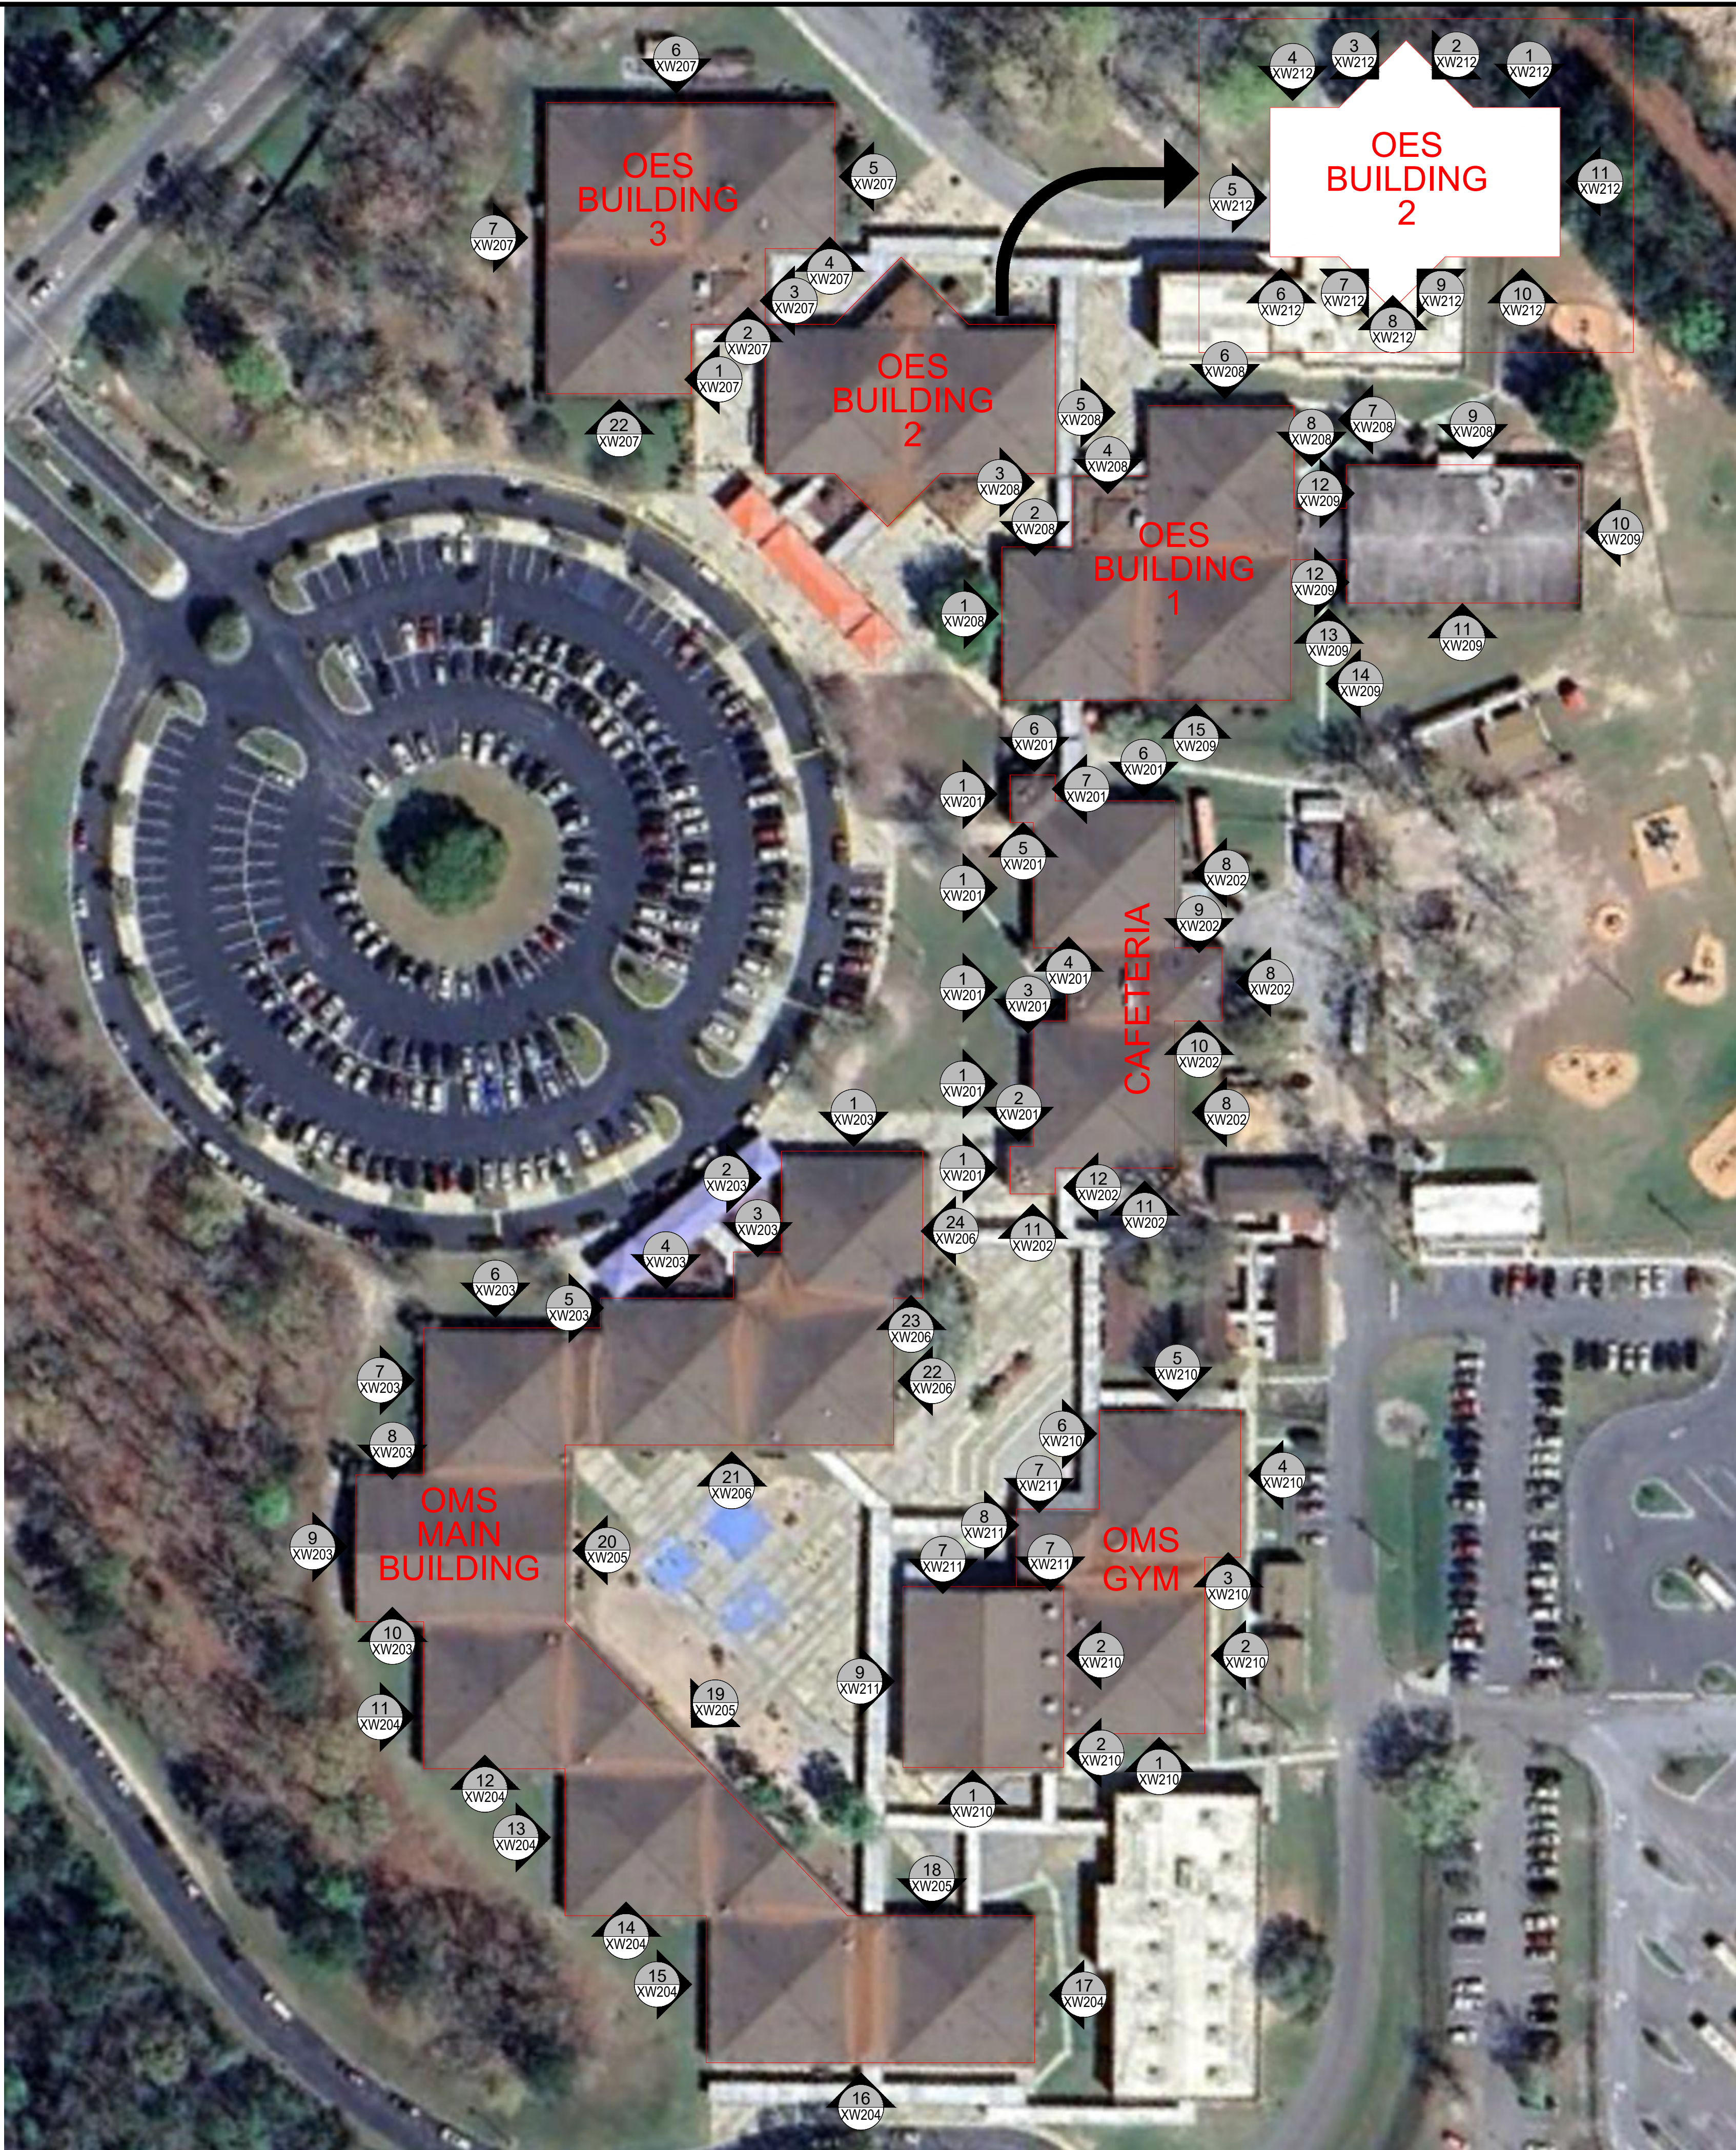

ENGINEERS

Engineering solutions for tomorrow®

4995 Lacross Rd. | Suite 1325
Charleston, SC 29406

SOUTH CAROLINA
CERTIFICATE OF
AUTHORIZATION #1906

www.reiengineers.com

SEALS:



PROJECT NAME:

DORCHESTER SCHOOL
DISTRICT TWO
OAKBROOK ES AND MS
EXTERIOR WALL
RENOVATION

286/306 OLD FORT DRIVE
LADSON, SC 29456

PROJECT NO:

024CHS-058

ISSUE:

NO.	DATE	DESCRIPTION
CD	05-20-25	CONTRACT DOCUMENTS

THIS LINE IS 1 INCH ON
THE ORIGINAL DRAWING

IF IT IS NOT 1 INCH ON THIS PAGE,
SCALE DRAWING ACCORDINGLY.

SHEET TITLE

BUILDING
ELEVATIONS
KEY PLAN

DRAWING

XW101



SHEET NOTES:

1. REMOVE EXISTING CONTROL JOINT SEALANT AND BACKER ROD AT BOTH SIDES OF DOWNSPOUT. PROPERLY PREPARE SUBSTRATE AS DETERMINED FROM SAMPLE ADHESION TESTS AND PROVIDE AND INSTALL BACKER ROD AND SEALANT. REMOVE AND REINSTALL ANY EXISTING COMPONENTS AS NECESSARY TO PROPERLY PERFORM WORK INDICATED. REFER TO SPECIFICATION SECTION 07 92 00 "ELASTOMERIC JOINT SEALANT".
2. REPLACE DAMAGED BRICK MASONRY UNITS AS SPECIFIED IN SECTION 04 20 00 "UNIT MASONRY".
3. REMOVE EXISTING WEEP TUBES AT LINTEL. PREPARE, PRIME AND PAINT EXPOSED AREAS OF EXISTING LINTEL. PROVIDE NEW SPECIFIED WEEPS SPACED A MAX OF 16" O.C. ENSURE WALL CAVITY IS MAINTAINED CLEAR OF DEBRIS AND THAT THROUGH WALL FLASHING IS NOT DAMAGED.
4. SEAL PENETRATIONS IN THE EXTERIOR WALLS AS SPECIFIED. REFER TO DETAIL 1 ON SHEET XW501.
5. REMOVE EXISTING CONTROL JOINT SEALANT AND BACKER ROD, IF ANY, AROUND PERIMETER OF DOORS/WINDOWS. PROPERLY PREPARE SUBSTRATE AND PROVIDE AND INSTALL BACKER ROD AND SEALANT. REFER TO SPECIFICATION SECTION 07 92 00 "ELASTOMERIC JOINT SEALANT". REMOVE AND REINSTALL ANY EXISTING COMPONENTS AS NECESSARY TO PROPERLY PERFORM WORK INDICATED. REFER TO DETAIL 4 ON SHEET XW501.
6. REMOVE EXISTING CONTROL JOINT SEALANT AND BACKER ROD, IF ANY, AT GRADE TO WALL JOINT. PROPERLY PREPARE SUBSTRATE AND PROVIDE AND INSTALL BACKER ROD AND SEALANT. REMOVE AND REINSTALL ANY EXISTING COMPONENTS AS NECESSARY TO PROPERLY PERFORM WORK INDICATED. REFER TO SPECIFICATION SECTION 07 92 00 "ELASTOMERIC JOINT SEALANT".
7. REPOINT BRICK MASONRY MORTAR JOINTS AS SPECIFIED IN SECTION 04 05 24 "MASONRY REPOINTING". REFER TO DETAIL 3 ON SHEET XW501.
8. REPOINT CONCRETE MASONRY UNIT (CMU) MORTAR JOINTS AND REPAIR CRACKS IN CMU AS SPECIFIED IN SECTION 04 05 24 "MASONRY REPOINTING". PROVIDE AND INSTALL HELICAL REPAIR TIES AT LOCATIONS WHERE CMU HAS CRACKS. REFER TO DETAIL 5 ON SHEET XW501.
9. CUT BACK EXISTING WINDOW GASKET FLUSH WITH THE WINDOW FRAME. PROVIDE AND INSTALL NEW BOND BREAKER TAPE AND GLAZING SEALANT AT PERIMETER OF WINDOW AS SPECIFIED IN SECTION 07 92 00 "ELASTOMERIC JOINT SEALANTS". REFER TO DETAIL 4 ON SHEET XW501.
10. PREPARE, PRIME AND PAINT ENTIRETY OF EXTERIOR DOORS AND FRAMES. REFER TO SPECIFICATION SECTION 09 91 13 "EXTERIOR PAINT".
11. REMOVE EXISTING CONTROL JOINT SEALANT AND BACKER ROD. PROVIDE AND INSTALL BACKER ROD AND SEALANT. REMOVE AND REINSTALL ANY EXISTING COMPONENTS AS NECESSARY TO PROPERLY PERFORM WORK INDICATED. REFER TO SPECIFICATION SECTION 07 92 00 "ELASTOMERIC JOINT SEALANT". REFER TO DETAIL 2 ON SHEET XW501.
12. CUT NEW CONTROL JOINT AND PROPERLY PREPARE SUBSTRATE TO RECEIVE NEW BACKER ROD AND SEALANT. REFER TO SPECIFICATION SECTION 07 92 00 "ELASTOMERIC JOINT SEALANT". REFER TO DETAIL 2 ON SHEET XW501.
13. REPAIR HOLES IN CONCRETE MASONRY UNITS AS SPECIFIED.
14. PROVIDE NEW FASCIA EDGE METAL TO MATCH EXISTING. REFER TO DETAIL 6 ON SHEET XW502.
15. REMOVE AND DISPOSE OF EXISTING DAMAGED DOOR HARDWARE. PROVIDE AND INSTALL NEW DOOR HARDWARE TO MATCH EXISTING COMPONENTS.
16. REMOVE AND DISPOSE OF EXISTING DAMAGED 1X6 WOOD FASCIA BOARD. PROVIDE AND INSTALL NEW WOOD FASCIA BOARD. PAINT FASCIA BOARD IN ITS ENTIRETY TO MATCH COLOR OF EXISTING FASCIA BOARD.
17. PREPARE, PRIME AND PAINT DAMAGED OR PEELING PAINT AREAS TO MATCH EXISTING COLOR. REFER TO SPECIFICATION SECTION 09 91 13 "EXTERIOR PAINT".



ENGINEERS

Engineering solutions for tomorrow®

4995 Lacross Rd. | Suite 1325
Charleston, SC 29406

SOUTH CAROLINA
CERTIFICATE OF
AUTHORIZATION #1906

www.reiengineers.com

SEALS:



PROJECT NAME:

DORCHESTER SCHOOL
DISTRICT TWO
OAKBROOK ES AND MS
EXTERIOR WALL
RENOVATION

286/306 OLD FORT DRIVE
LADSON, SC 29456

PROJECT NO:

024CHS-058

ISSUE:

NO.	DATE	DESCRIPTION
CD	05-20-25	CONTRACT DOCUMENTS

THIS LINE IS 1 INCH ON
THE ORIGINAL DRAWING


IF IT IS NOT 1 INCH ON THIS PAGE,
SCALE DRAWING ACCORDINGLY.

SHEET TITLE


ELEVATION
NOTES

DRAWING


XW102

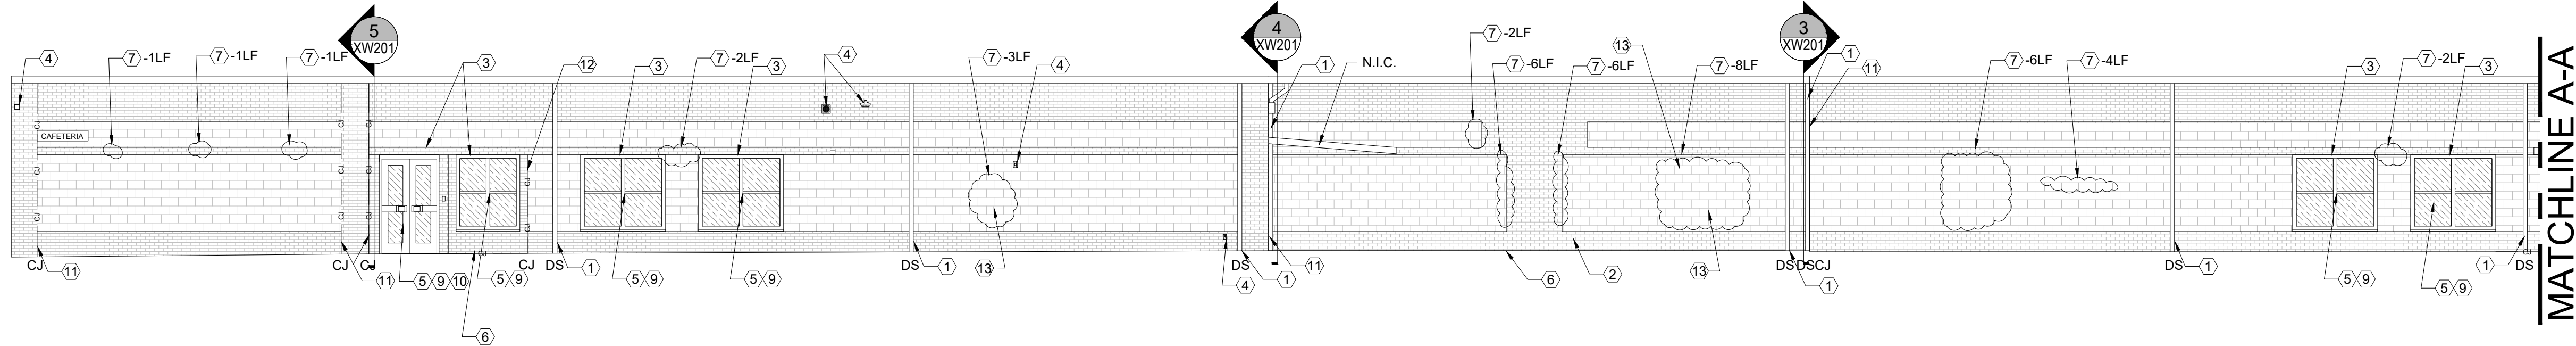


1 ELEVATION PLAN
SCALE: 1/8" = 1'-0"

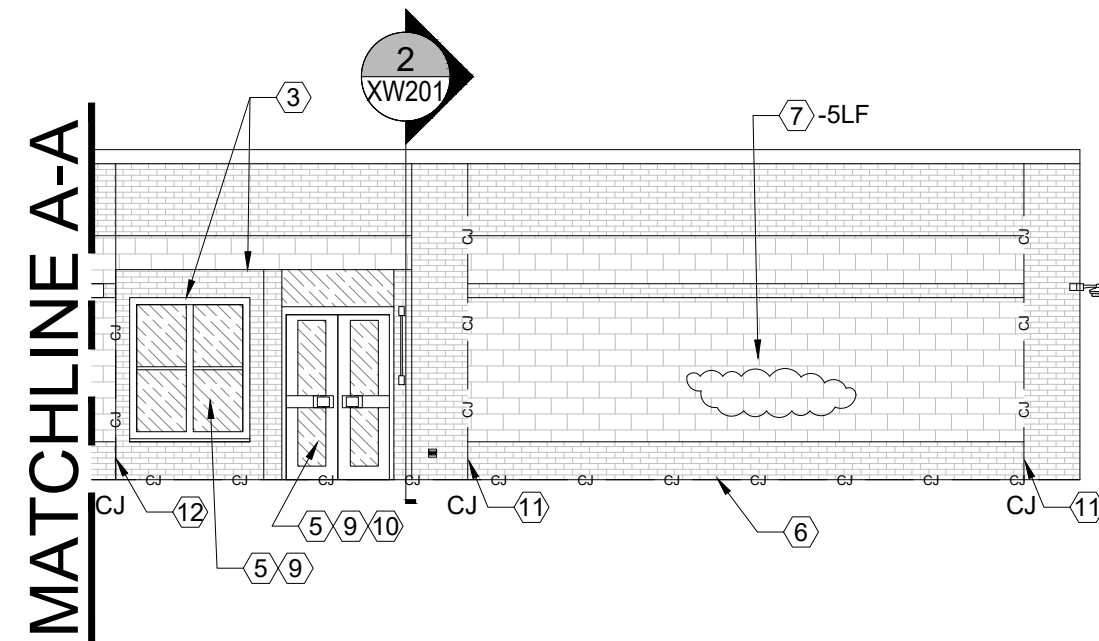


1 ELEVATION PLAN
SCALE: 1/8" = 1'-0"

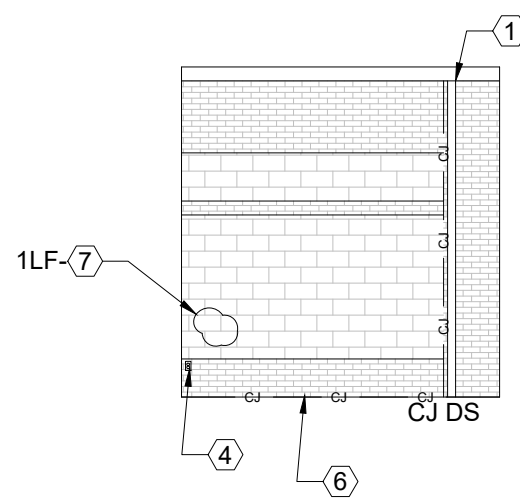


2 ELEVATION PLAN
Scale = 1/8"=1'-0"

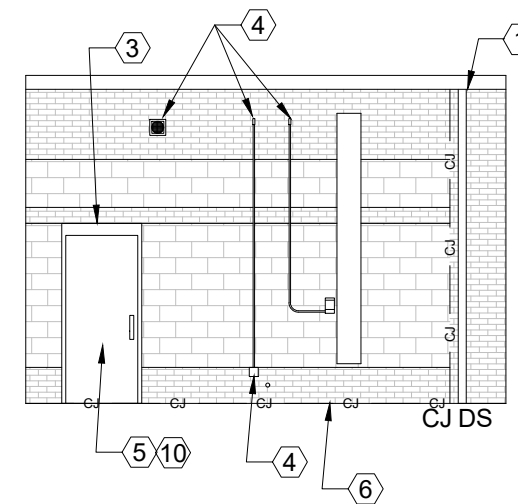


3 ELEVATION PLAN
Scale = 1/8"=1'-0"

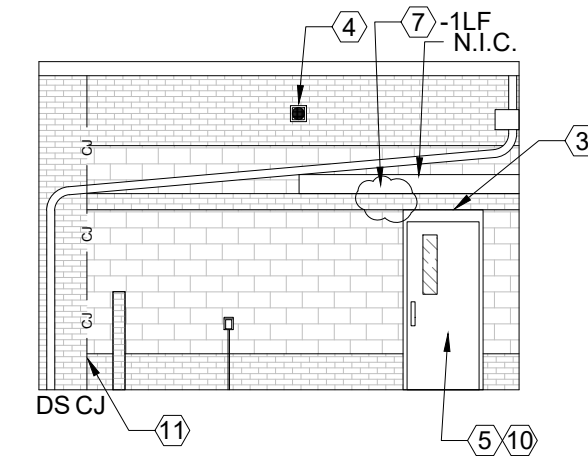


4 ELEVATION PLAN
Scale = 1/8"=1'-0"

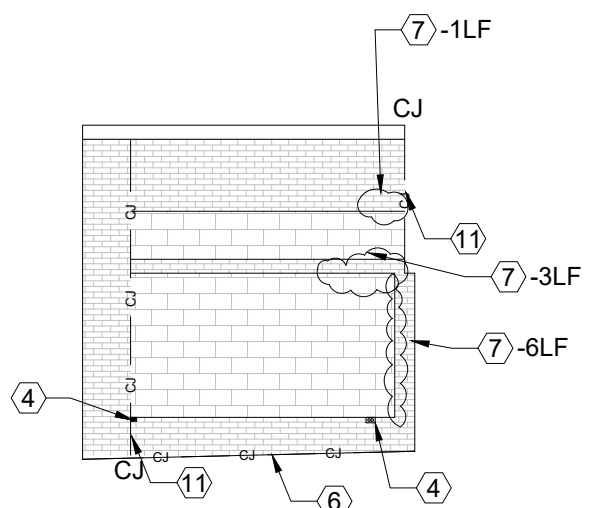

5 ELEVATION PLAN
Scale = 1/8"=1'-0"

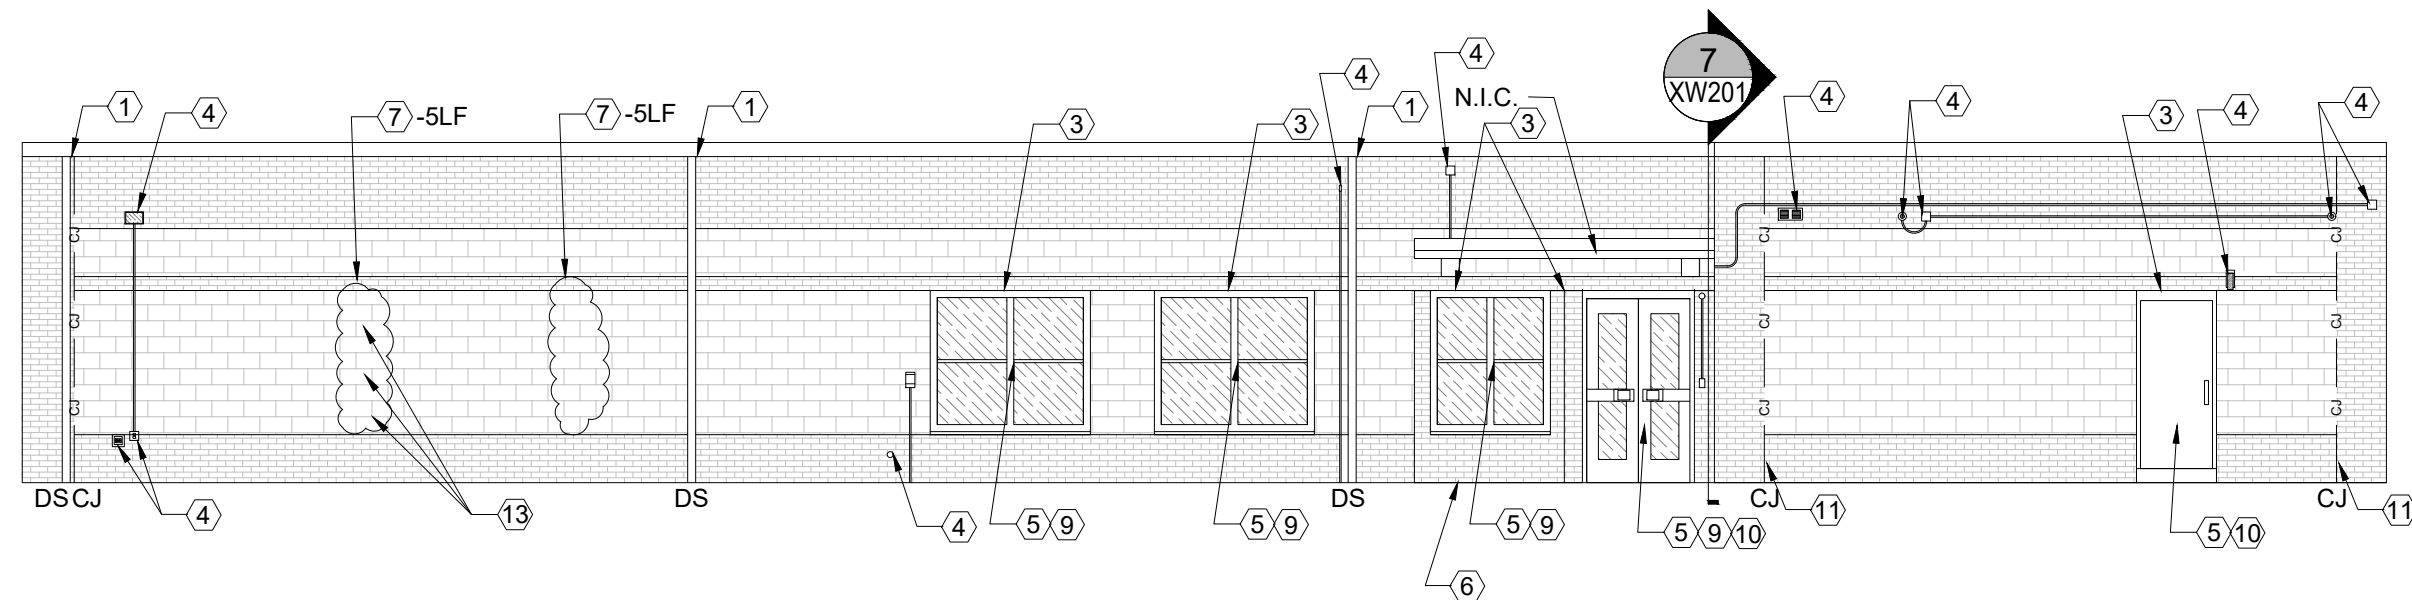


6 ELEVATION PLAN
SCALE: 1/8" = 1'-0"

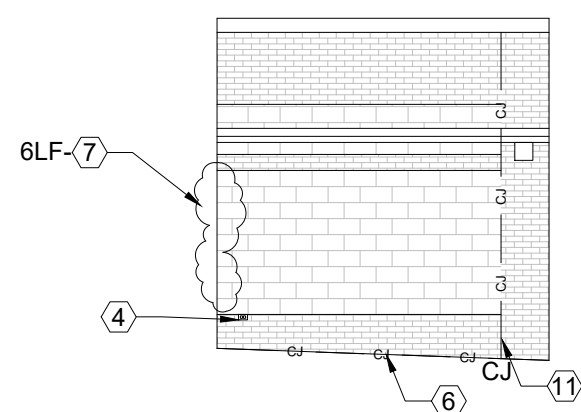

7 ELEVATION PLAN
Scale = 1/8" = 1'-0"

- GENERAL NOTES:
1. THESE DOCUMENTS ARE THE PROPERTY OF REI ENGINEERS, INC. (REI) AND REI RETAINS ALL RIGHTS THEREIN, INCLUDING COPYRIGHTS. IT MAY ONLY BE USED IN A MANNER CONSISTENT WITH REI'S RIGHTS WHILE REI IS PROVIDING SERVICE FOR THE SPECIFIC PROJECT IDENTIFIED OR REFERRED TO HEREIN OR EXTENSIONS THEREOF. IT MAY NOT BE USED FOR ANY OTHER PURPOSE EXCEPT WITH THE EXPRESS WRITTEN AGREEMENT OF, AND COMPENSATION TO, REI ENGINEERS, INC.
 2. DIMENSIONS, DETAIL COMPONENTS AND EQUIPMENT PENETRATION LOCATIONS ARE FOR INFORMATION ONLY. CONTRACTOR IS RESPONSIBLE TO FIELD VERIFY ALL INFORMATION PROVIDED.
 3. ONLY ONE DETAIL INDICATOR MAY BE SHOWN FOR EACH TYPE OF ROOF PENETRATION. ALL OTHER SIMILAR PENETRATIONS ARE TO BE FLASHED AS REQUIRED BY THE TYPICAL DETAIL INDICATOR, UNLESS OTHERWISE NOTED.
 4. NOTES ARE INTENDED TO PROVIDE TYPICAL LOCATIONS OF WORK. IT IS THE CONTRACTOR'S RESPONSIBILITY TO QUANTIFY ALL LOCATIONS.
- SHEET NOTES:
1. SEE SHEET XW102 FOR ALL SHEET NOTES.

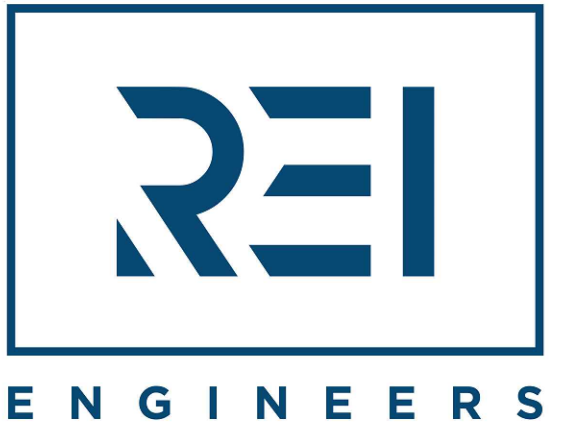

Engineering solutions for tomorrow®

4995 Lacross Rd. | Suite 1325
Charleston, SC 29406

SOUTH CAROLINA
CERTIFICATE OF
AUTHORIZATION #1906

www.reiengineers.com

SEALS:



PROJECT NAME:

DORCHESTER SCHOOL
DISTRICT TWO
OAKBROOK ES AND MS
EXTERIOR WALL
RENOVATION

286/306 OLD FORT DRIVE
LADSON, SC 29456

PROJECT NO:

024CHS-058

ISSUE:

NO.	DATE	DESCRIPTION
CD	05-20-25	CONTRACT DOCUMENTS

THIS LINE IS 1 INCH ON
THE ORIGINAL DRAWING

IF IT IS NOT 1 INCH ON THIS PAGE,
SCALE DRAWING ACCORDINGLY.

SHEET TITLE

CAFETERIA
ELEVATIONS

DRAWING

XW201



KEY

—	WALL EDGE
-EJ-	EXPANSION/CONTROL JOINT
///	NOT IN CONTRACT
⊕	ELEVATION
(#)	SHEET NOTE NO.
# SH1	DETAIL INDICATOR
# SH1	SECTION INDICATOR

KEY PLAN




1/8" = 1'-0" 8 0 8 16

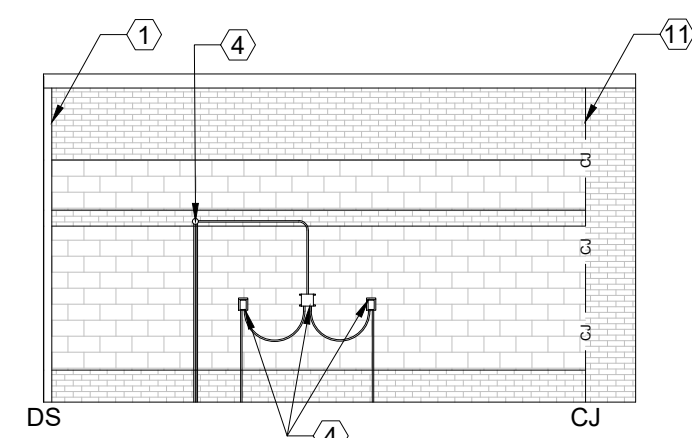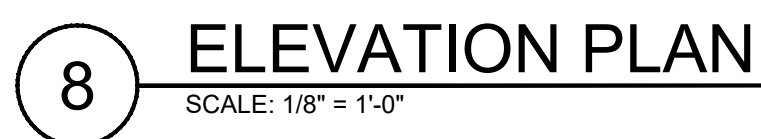

9 ELEVATION PLAN
Scale = 1/8"=1'-0"

10 ELEVATION PLAN
Scale = 1/8"=1'-0"

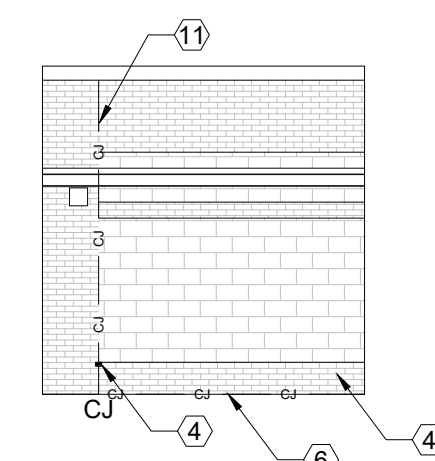

11 ELEVATION PLAN
SCALE: 1/8" = 1'-0"

12 ELEVATION PLAN
Scale = 1/8"=1'-0"


A circular professional engineer seal for the State of South Carolina. The outer ring contains the text "SOUTH CAROLINA" at the top and "LICENSED PROFESSIONAL ENGINEER" at the bottom. In the center, it reads "No. 40529". To the right of the center, it says "07/2004". The seal is signed with a blue ink signature, "DANIEL GONZALES", and dated "5-20-2005" at the bottom.




ISSUE:		
NO.	DATE	DESCRIPTION
CD	05-20-25	CONTRACT DOCUMENTS

XW202



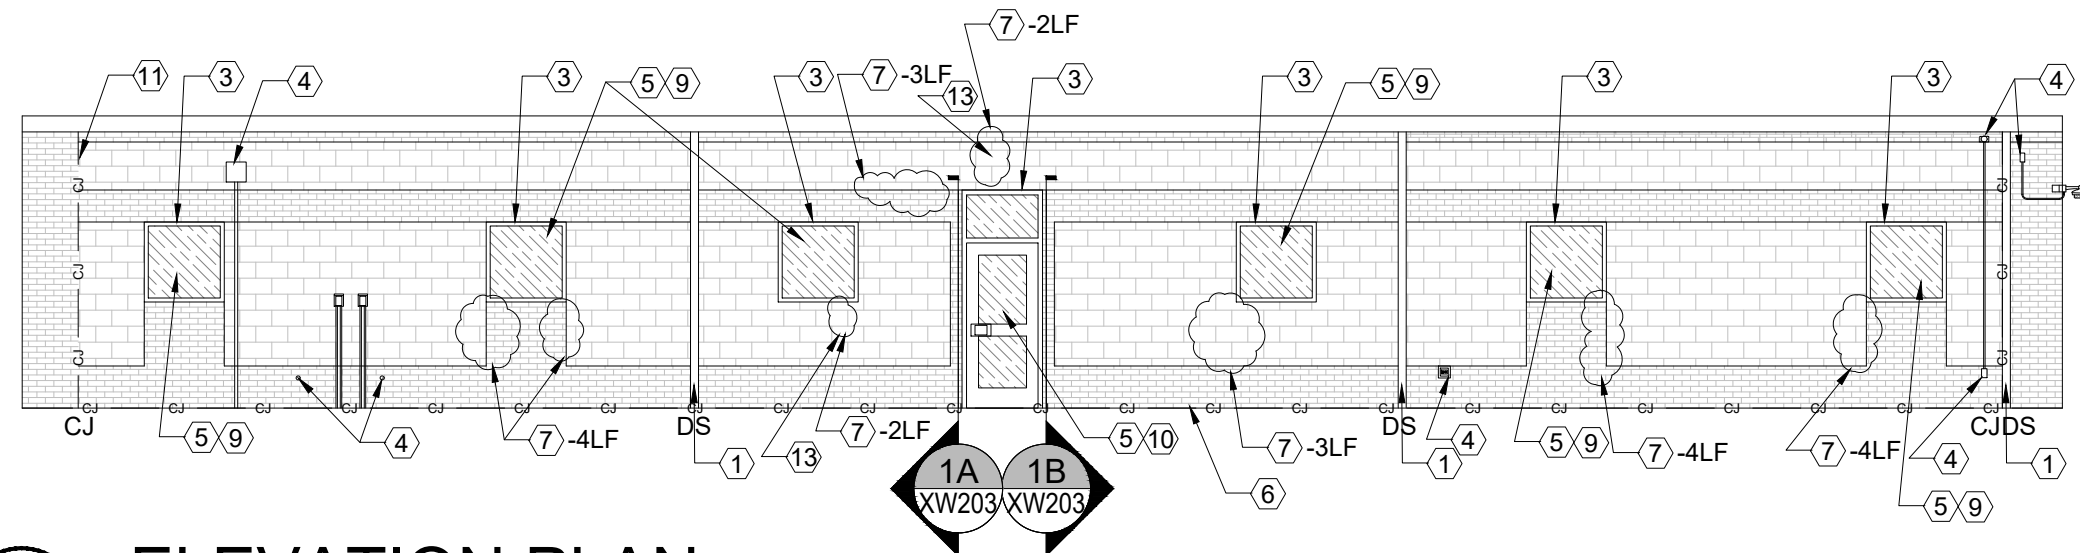


1 ELEVATION PLAN
SCALE: 1/8" = 1'-0"

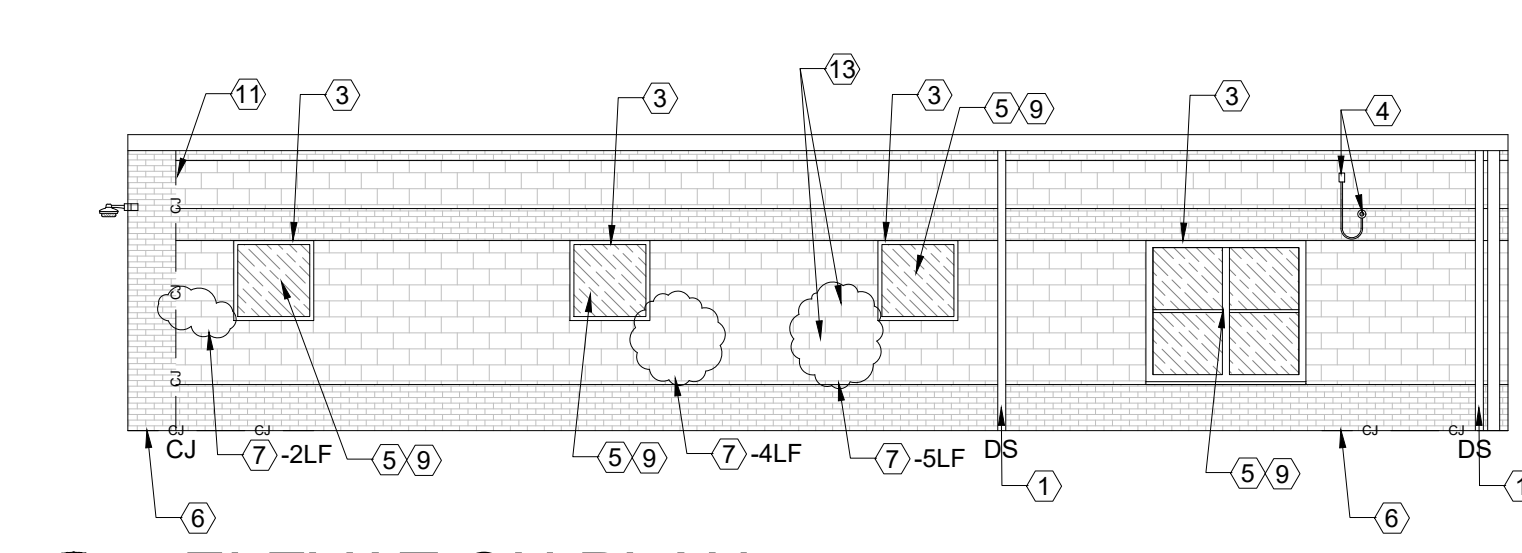

2 ELEVATION PLAN
SCALE: 1/8" = 1'-0"

GENERAL NOTES:
1. THESE DOCUMENTS ARE THE PROPERTY OF REI ENGINEERS, INC. (REI) AND REI RETAINS ALL RIGHTS THEREIN, INCLUDING COPYRIGHTS. IT MAY ONLY BE USED IN A MANNER CONSISTENT WITH REI'S RIGHTS WHILE REI IS PROVIDING SERVICE FOR THE SPECIFIC PROJECT IDENTIFIED OR REFERRED TO HEREIN OR EXTENSIONS THERETO. IT MAY NOT BE USED FOR ANY OTHER PURPOSE EXCEPT WITH THE EXPRESS WRITTEN AGREEMENT OF, AND COMPENSATION TO, REI ENGINEERS, INC.
2. DIMENSIONS, DETAIL COMPONENTS AND EQUIPMENT PENETRATION LOCATIONS ARE FOR INFORMATION ONLY. CONTRACTOR IS RESPONSIBLE TO FIELD VERIFY ALL INFORMATION PROVIDED.
3. ONLY ONE DETAIL INDICATOR MAY BE SHOWN FOR EACH TYPE OF ROOF PENETRATION. ALL OTHER SIMILAR PENETRATIONS ARE TO BE FLASHED AS REQUIRED BY THE TYPICAL DETAIL INDICATOR, UNLESS OTHERWISE NOTED.
4. NOTES ARE INTENDED TO PROVIDE TYPICAL LOCATIONS OF WORK. IT IS THE CONTRACTOR'S RESPONSIBILITY TO QUANTIFY ALL LOCATIONS.
SHEET NOTES:
1. SEE SHEET XW102 FOR ALL SHEET NOTES.

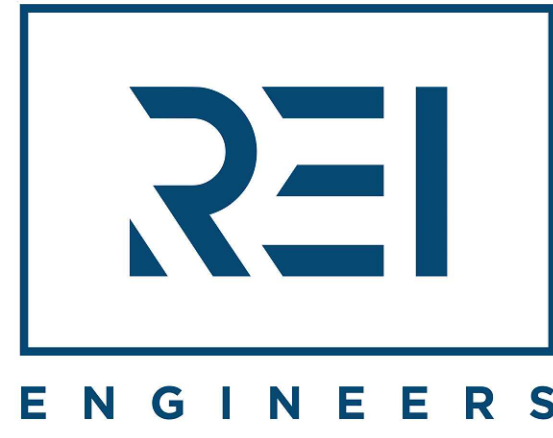

Engineering solutions for tomorrow®

4995 Lacross Rd. | Suite 1325
Charleston, SC 29406

SOUTH CAROLINA
CERTIFICATE OF
AUTHORIZATION #1906

www.reiengineers.com

SEALS:



PROJECT NAME:
**DORCHESTER SCHOOL
DISTRICT TWO
OAKBROOK ES AND MS
EXTERIOR WALL
RENOVATION**

286/306 OLD FORT DRIVE
LADSON, SC 29456


PROJECT NO:
024CHS-058

ISSUE:		
NO.	DATE	DESCRIPTION
CD	05-20-25	CONTRACT DOCUMENTS


THIS LINE IS 1 INCH ON
THE ORIGINAL DRAWING
IF IT IS NOT 1 INCH ON THIS PAGE,
SCALE DRAWING ACCORDINGLY.

SHEET TITLE
**OMS MAIN
BUILDING
ELEVATIONS**


DRAWING
XW203

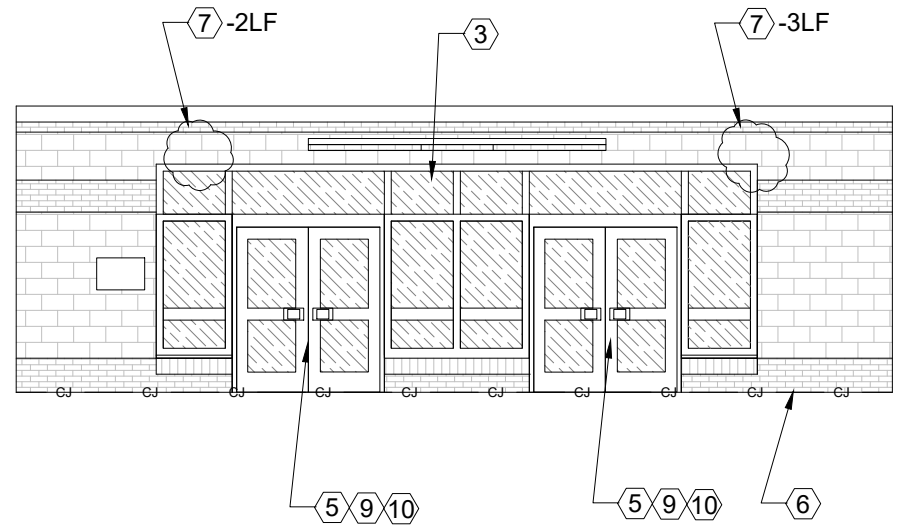


3 ELEVATION PLAN
SCALE: 1/8" = 1'-0"

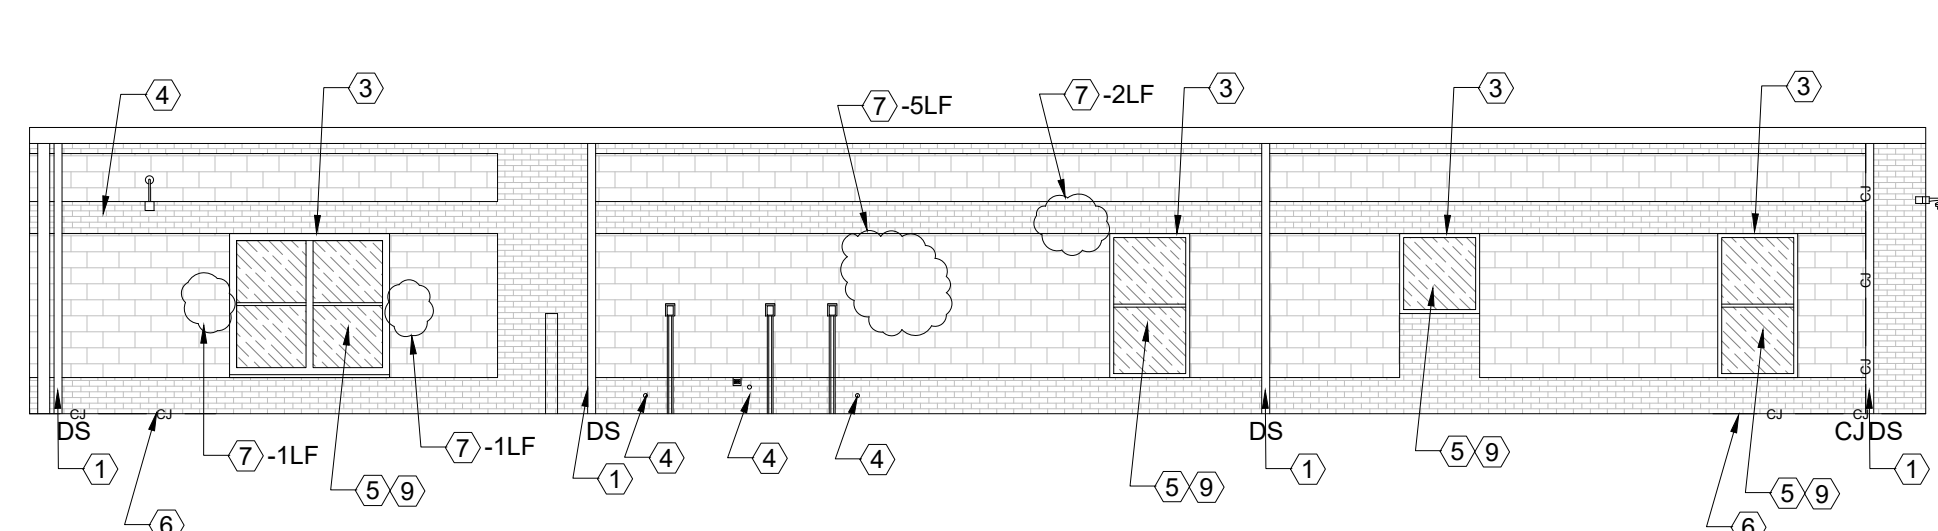


4 ELEVATION PLAN
SCALE: 1/8" = 1'-0"

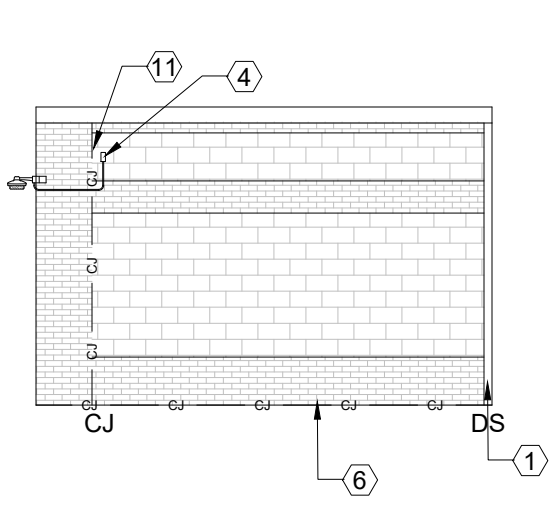


5 ELEVATION PLAN
SCALE: 1/8" = 1'-0"

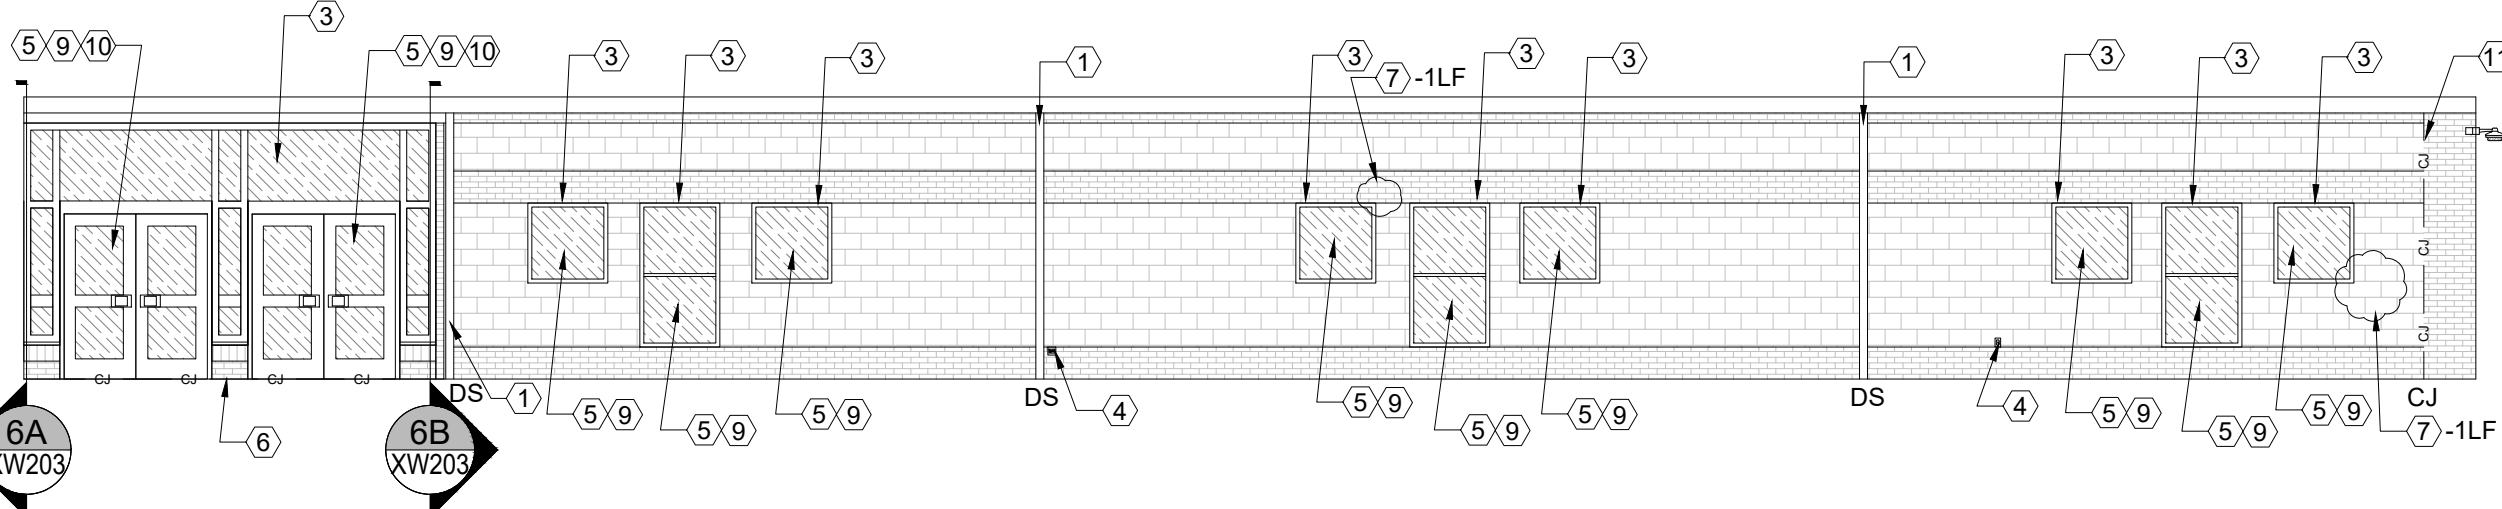


6 ELEVATION PLAN
SCALE: 1/8" = 1'-0"

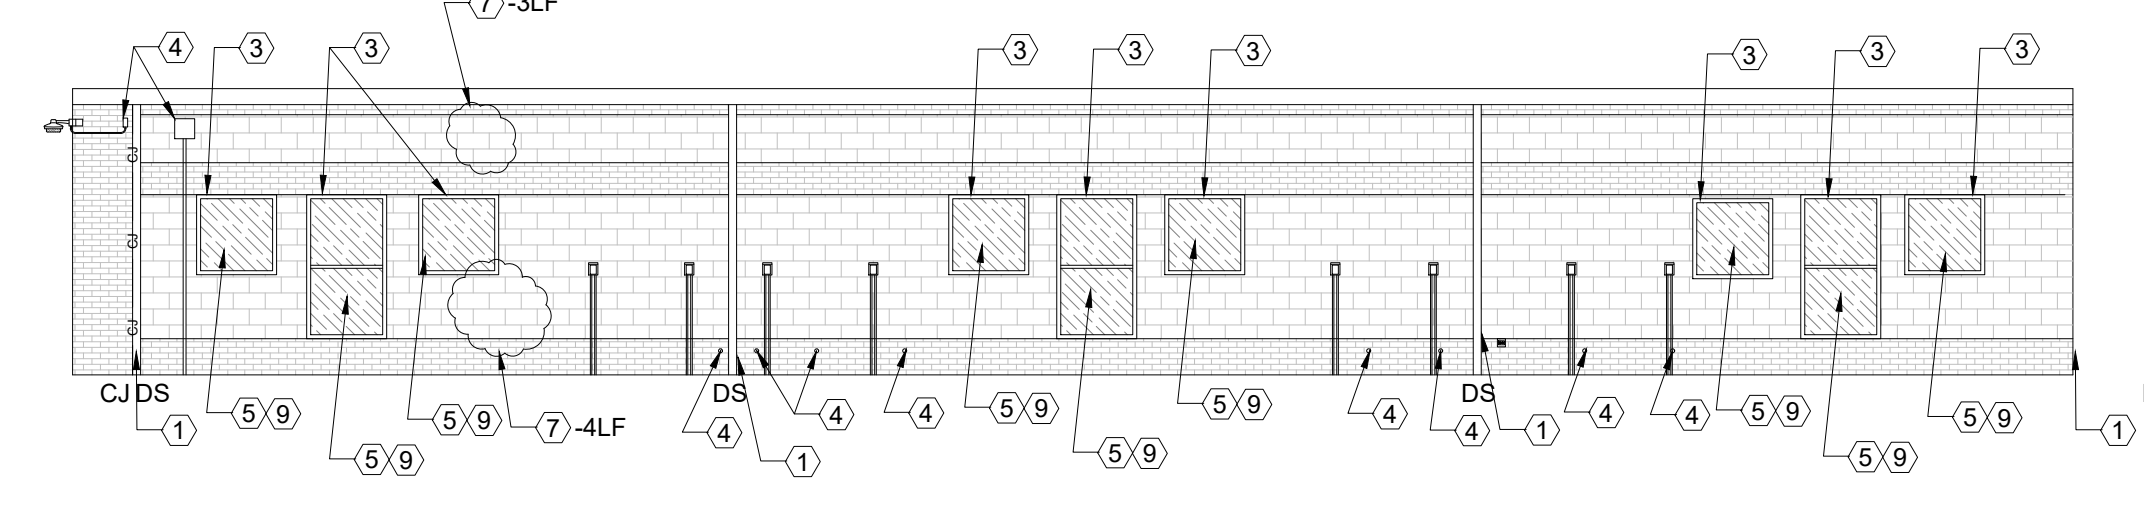


7 ELEVATION PLAN
SCALE: 1/8" = 1'-0"

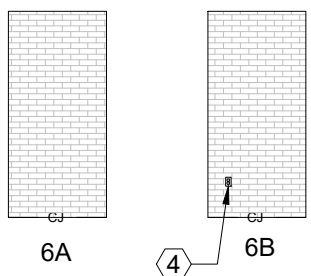


6 ELEVATION PLAN
Scale = 1/8"=1'-0"

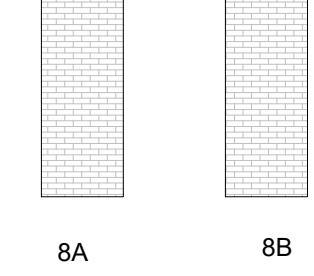


8 ELEVATION PLAN
Scale = 1/8"=1'-0"

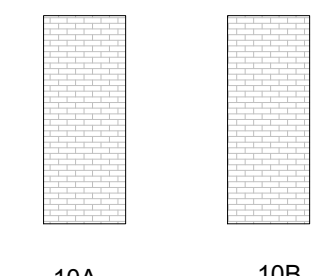


10 ELEVATION PLAN
Scale = 1/8"=1'-0"

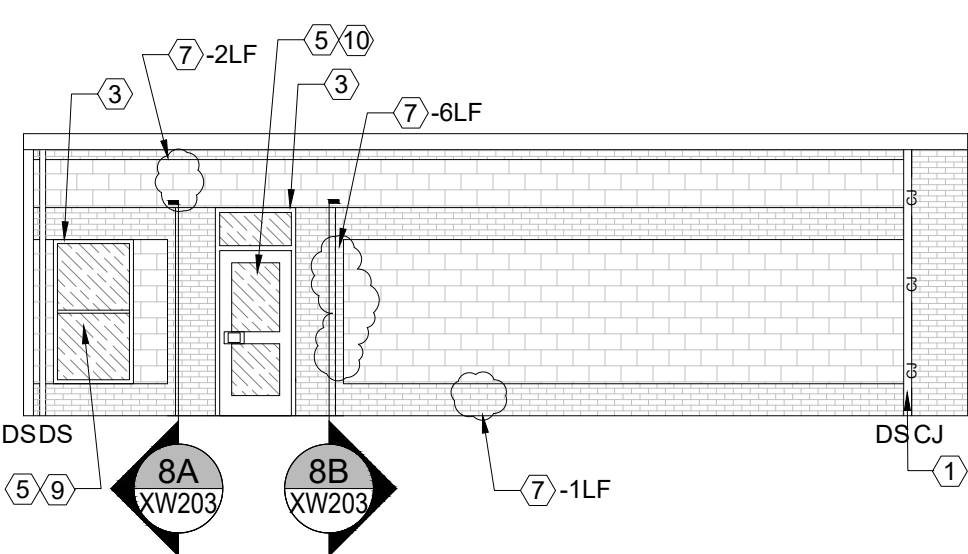

8 ELEVATION PLAN
Scale = 1/8"=1'-0"

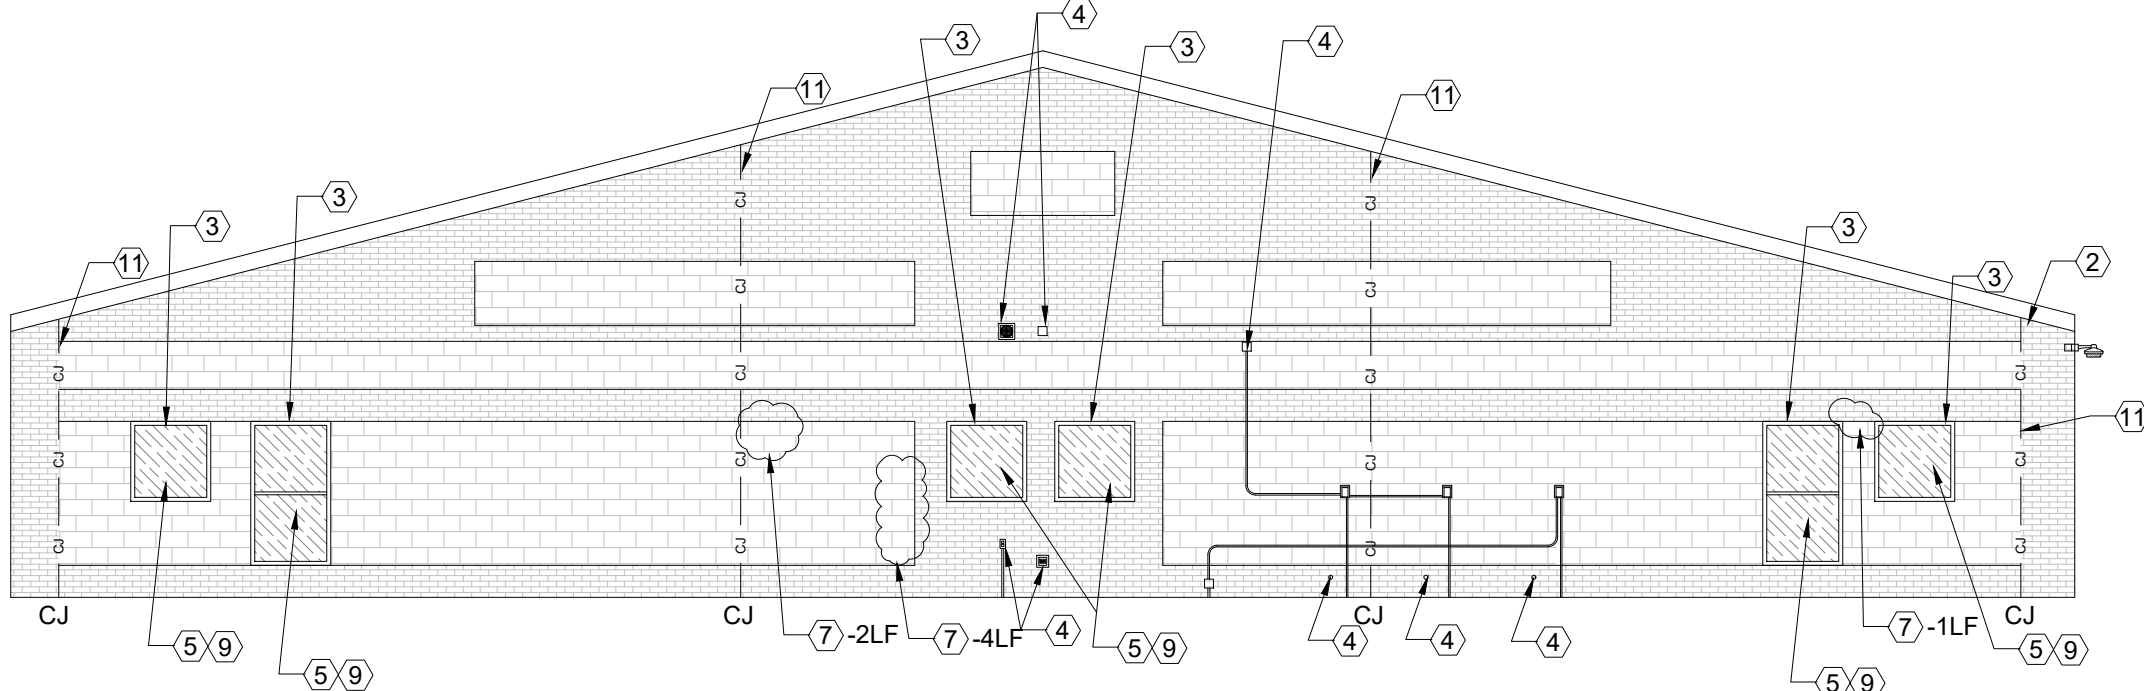

9 ELEVATION PLAN
SCALE: 1/8" = 1'-0"

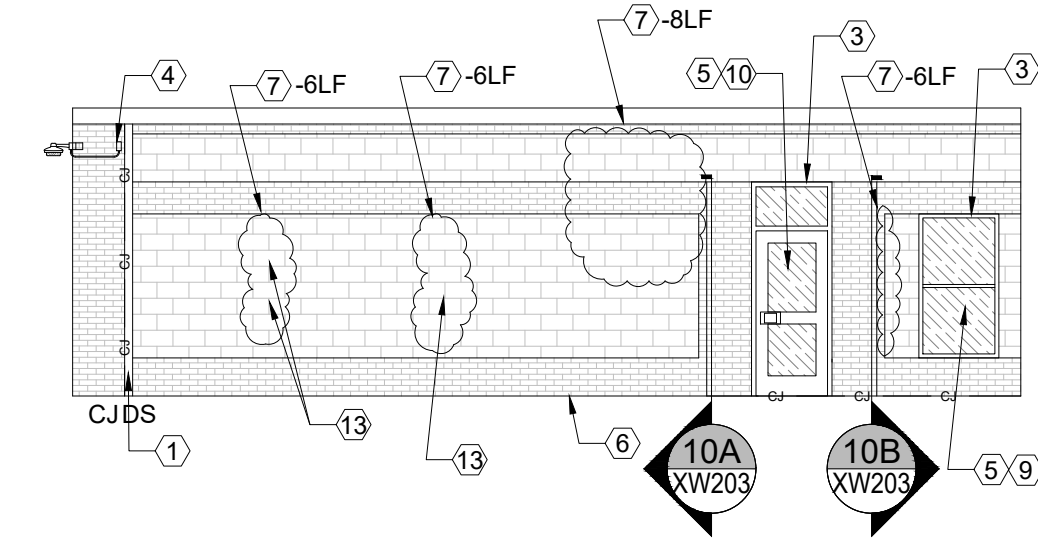


10 ELEVATION PLAN
Scale = 1/8"=1'-0"


KEY		
—	WALL EDGE	
-ej-	EXPANSION/CONTROL JOINT	
///	NOT IN CONTRACT	
⊕	ELEVATION	
#	NOTE NO.	
# SHT	DETAIL INDICATOR	
# SHT	SECTION INDICATOR	

KEY PLAN




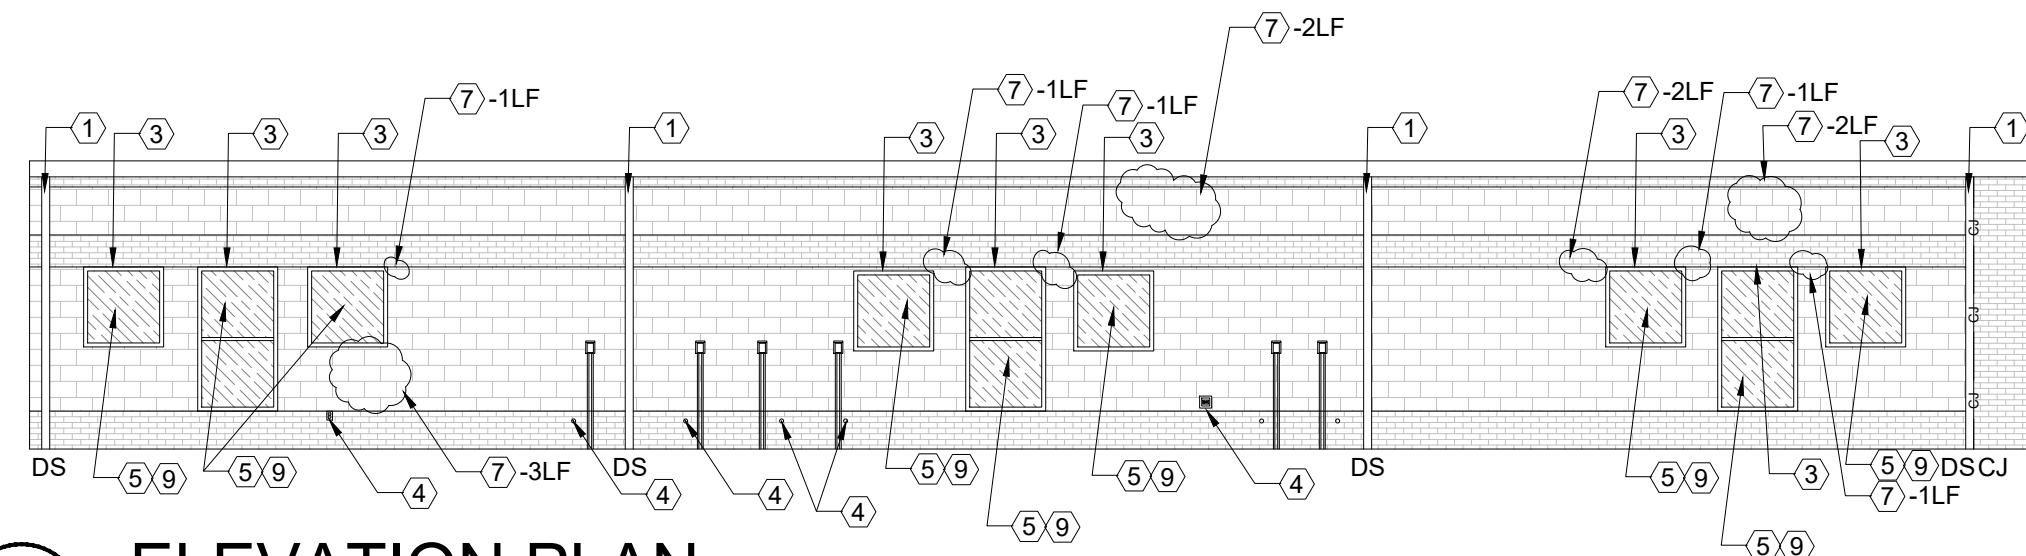


11 ELEVATION PLAN
SCALE: 1/8" = 1'-0"

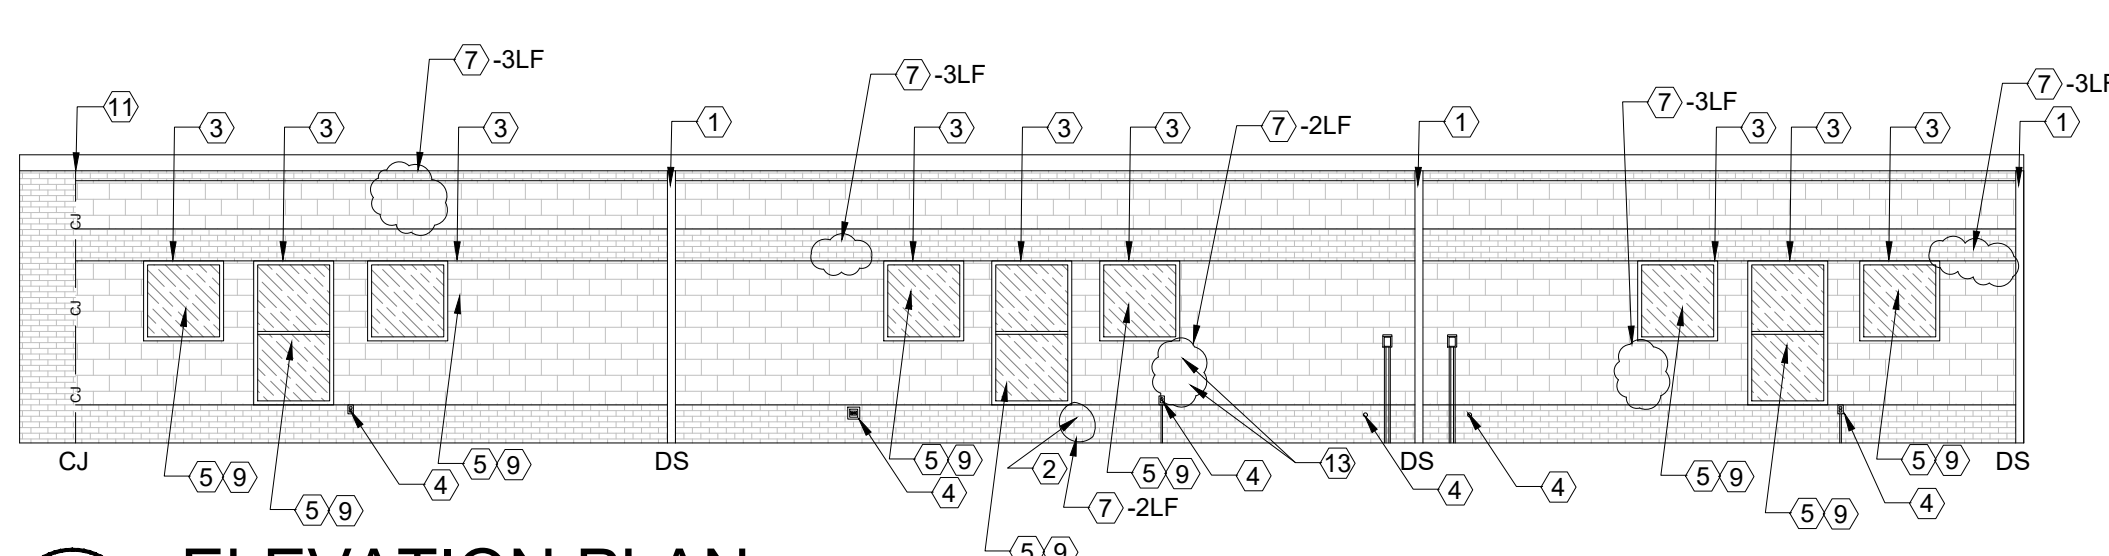


12 ELEVATION PLAN
SCALE: 1/8" = 1'-0"

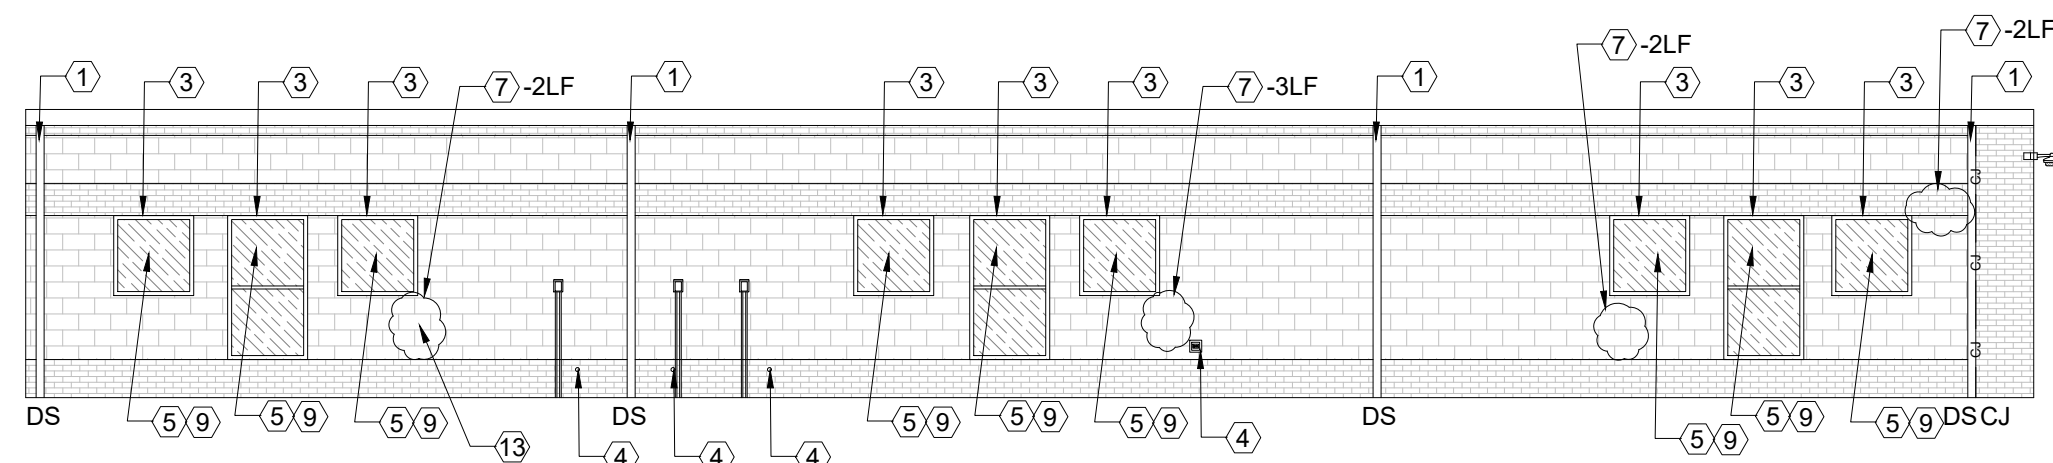


13 ELEVATION PLAN
SCALE: 1/8" = 1'-0"

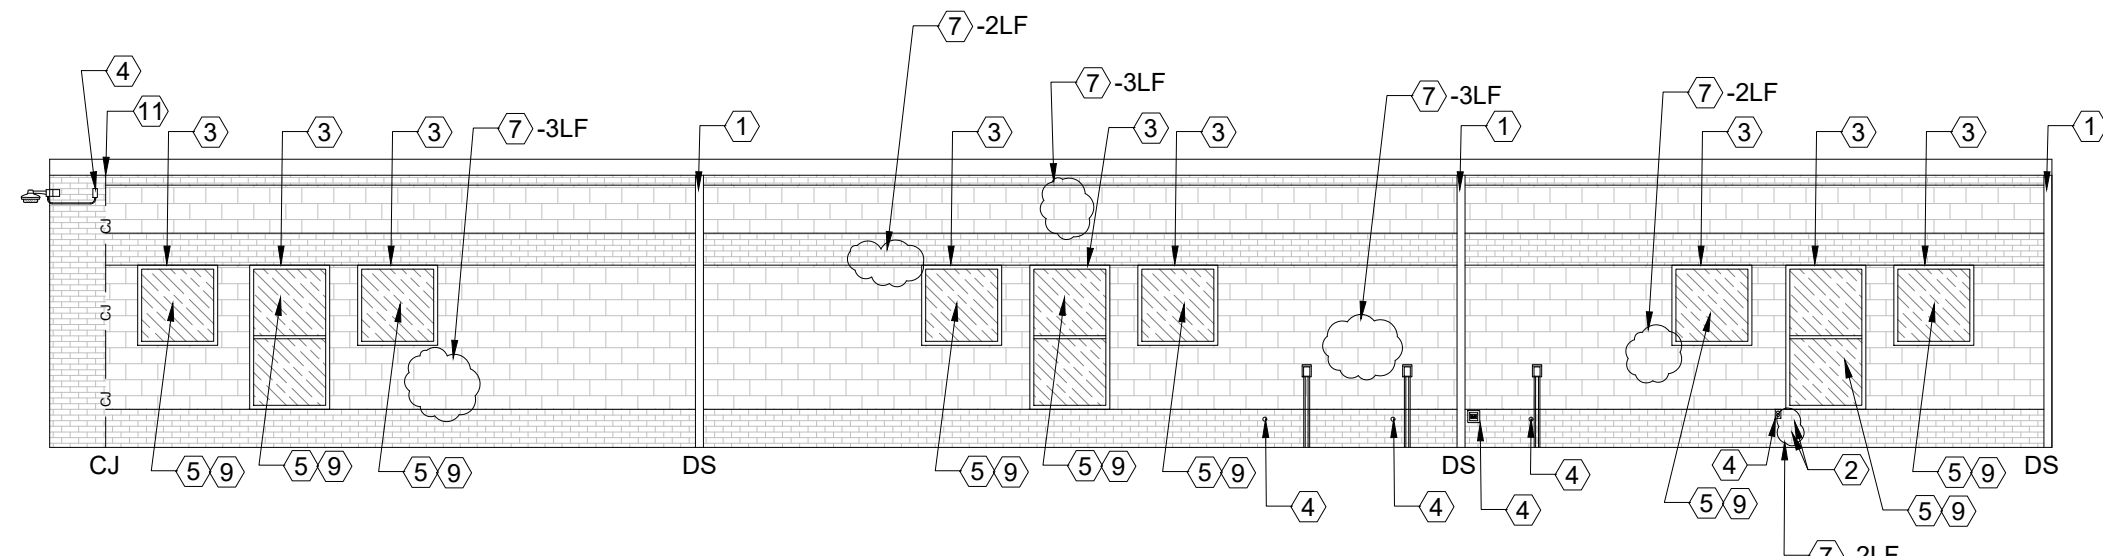


14 ELEVATION PLAN
SCALE: 1/8" = 1'-0"

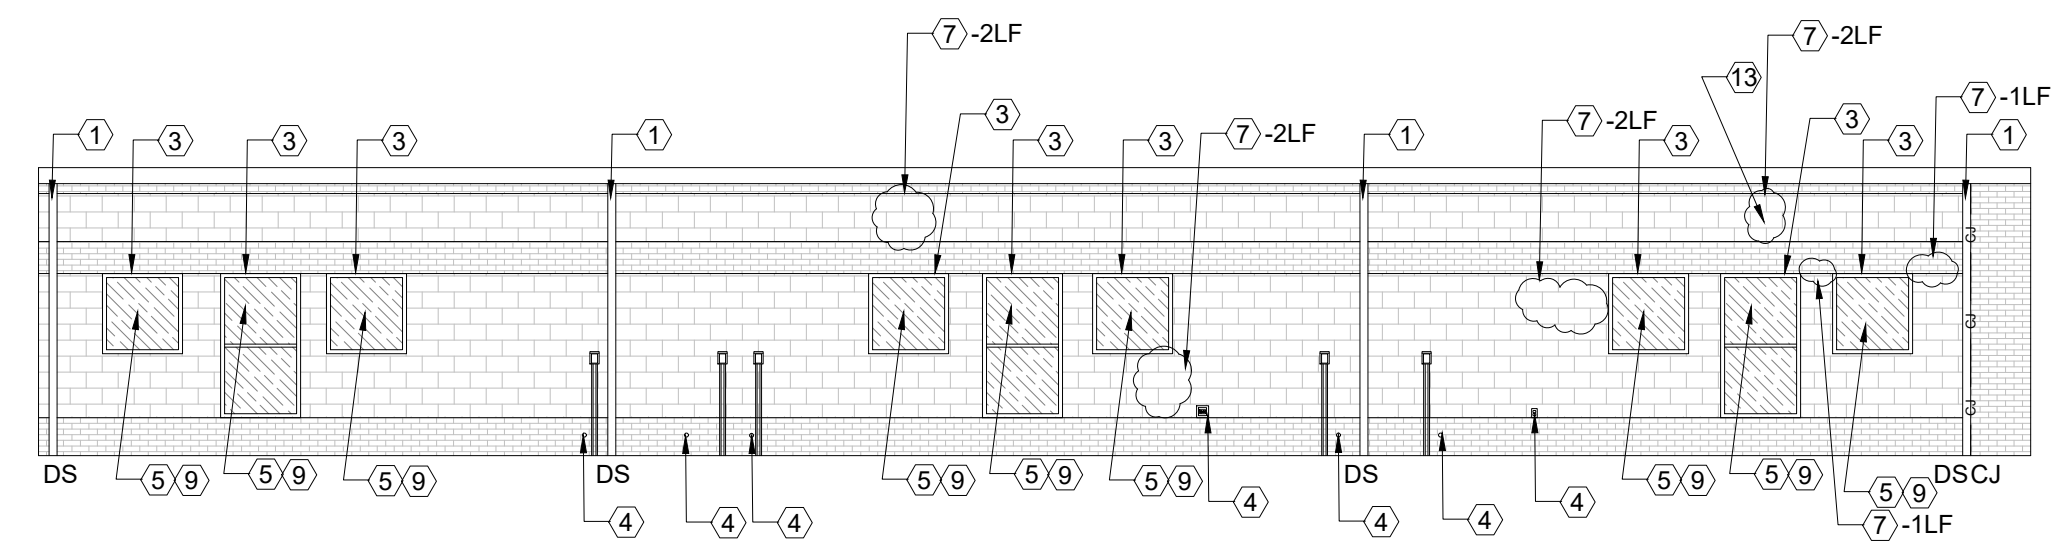


15 ELEVATION PLAN
SCALE: 1/8" = 1'-0"

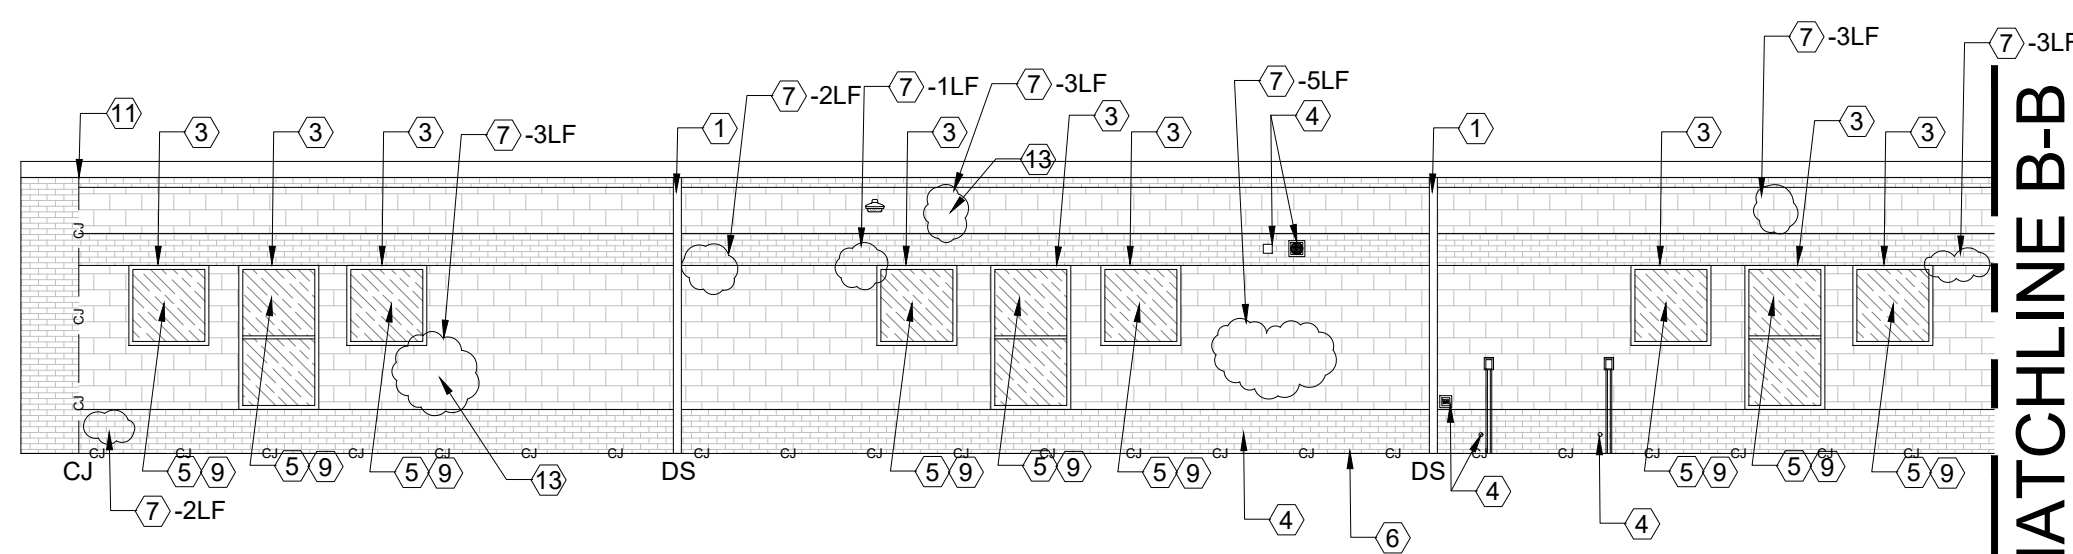

16 ELEVATION PLAN
SCALE: 1/8" = 1'-0"

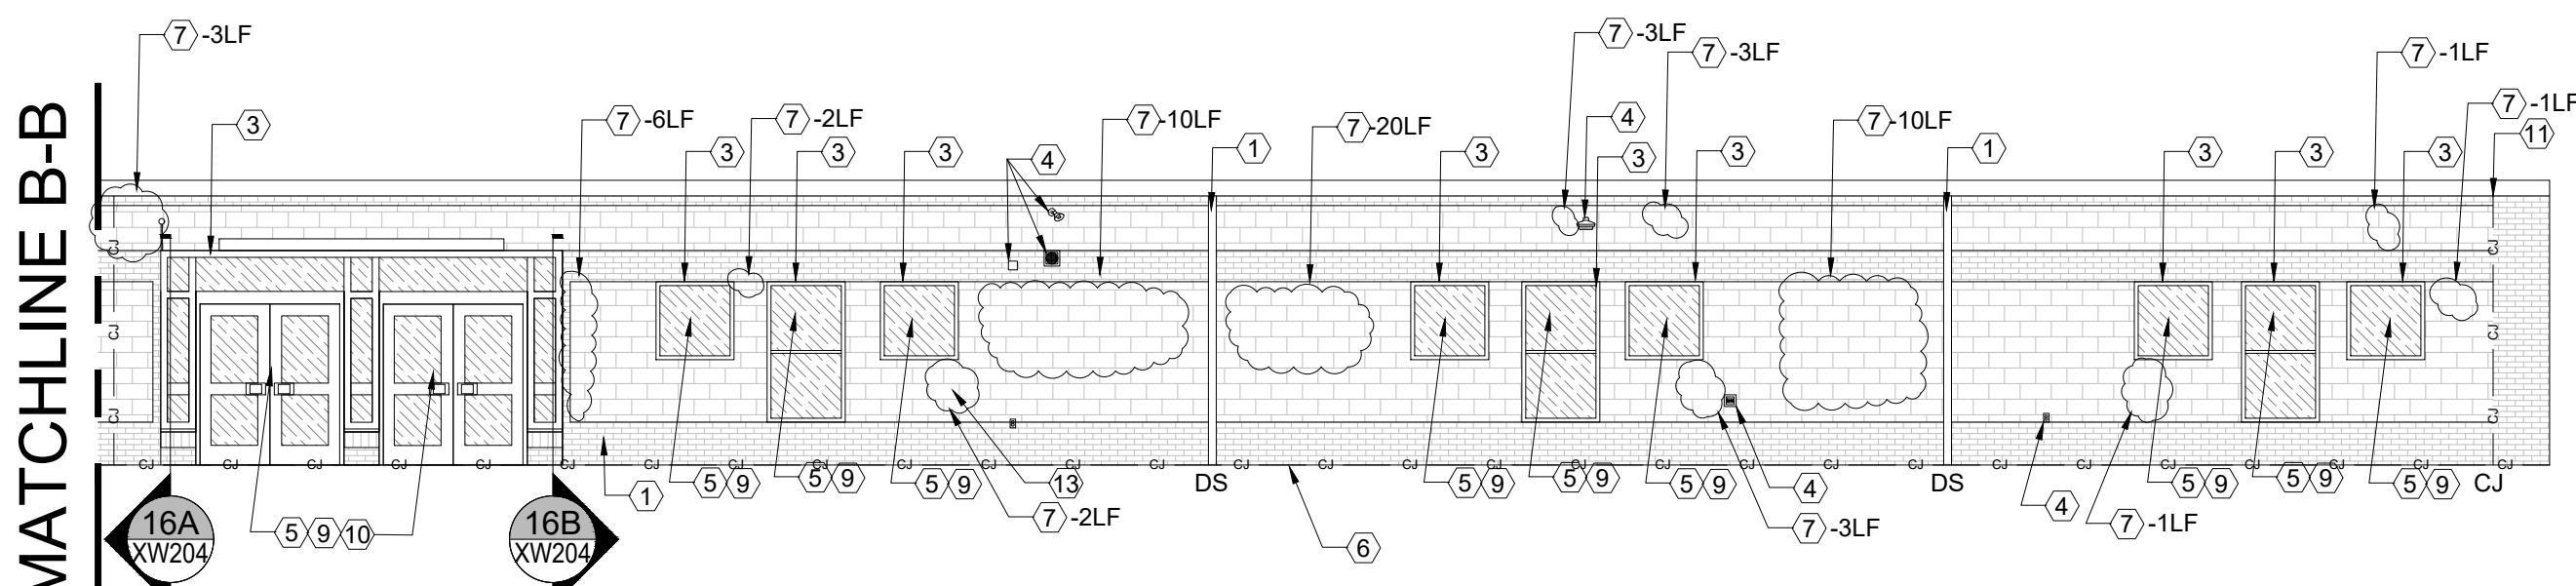


16 ELEVATION PLAN
SCALE: 1/8" = 1'-0"

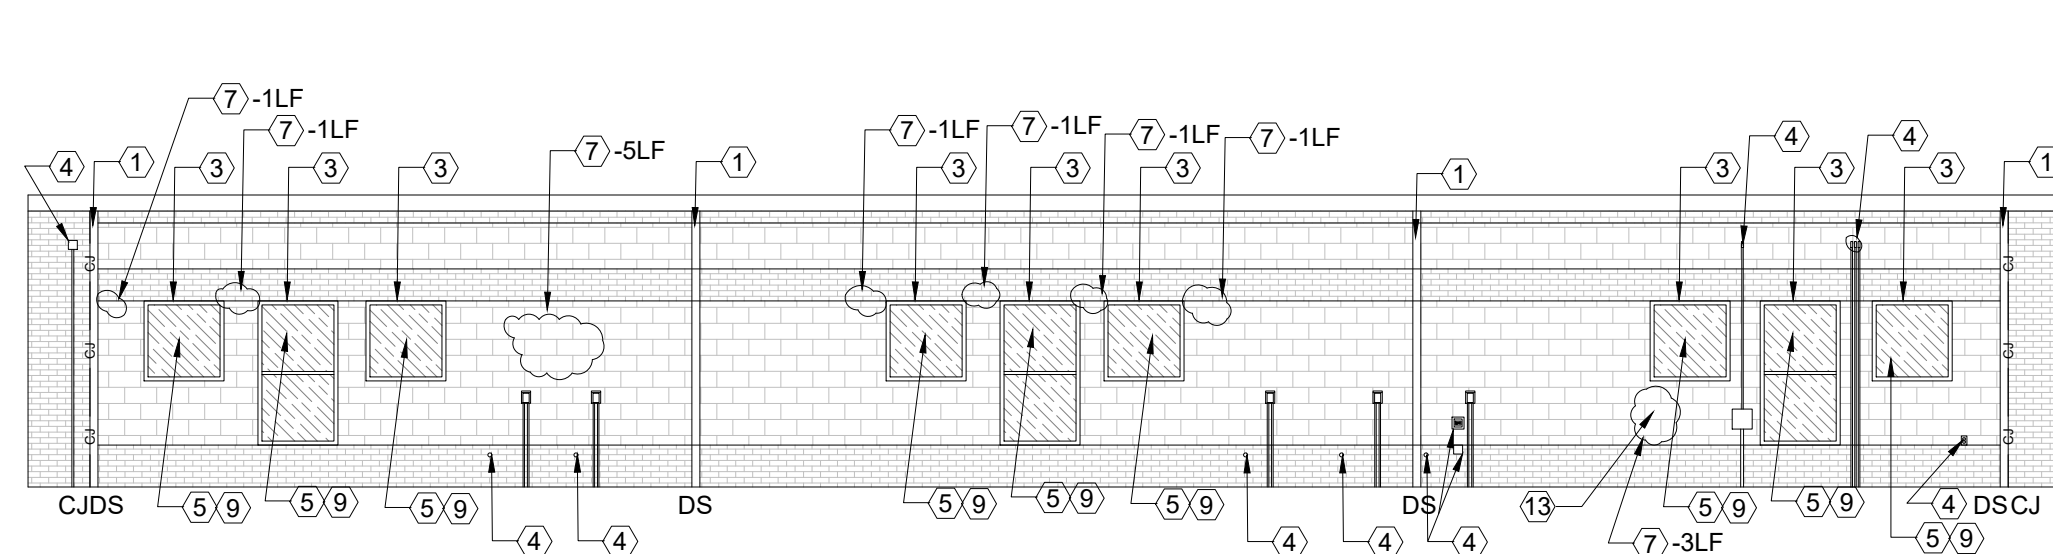

17 ELEVATION PLAN
SCALE: 1/8" = 1'-0"

- GENERAL NOTES:
1. THESE DOCUMENTS ARE THE PROPERTY OF REI ENGINEERS, INC. (REI) AND REI RETAINS ALL RIGHTS THEREIN, INCLUDING COPYRIGHTS. IT MAY ONLY BE USED IN A MANNER CONSISTENT WITH REI'S RIGHTS WHILE REI IS PROVIDING SERVICE FOR THE SPECIFIC PROJECT IDENTIFIED OR REFERRED TO HEREIN OR EXTENSIONS THERETO. IT MAY NOT BE USED FOR ANY OTHER PURPOSE EXCEPT WITH THE EXPRESS WRITTEN AGREEMENT OF, AND COMPENSATION TO, REI ENGINEERS, INC.
 2. DIMENSIONS, DETAIL COMPONENTS AND EQUIPMENT PENETRATION LOCATIONS ARE FOR INFORMATION ONLY. CONTRACTOR IS RESPONSIBLE TO FIELD VERIFY ALL INFORMATION PROVIDED.
 3. ONLY ONE DETAIL INDICATOR MAY BE SHOWN FOR EACH TYPE OF ROOF PENETRATION. ALL OTHER SIMILAR PENETRATIONS ARE TO BE FLASHED AS REQUIRED BY THE TYPICAL DETAIL INDICATOR, UNLESS OTHERWISE NOTED.
 4. NOTES ARE INTENDED TO PROVIDE TYPICAL LOCATIONS OF WORK. IT IS THE CONTRACTOR'S RESPONSIBILITY TO QUANTIFY ALL LOCATIONS.
- SHEET NOTES:
1. SEE SHEET XW102 FOR ALL SHEET NOTES.

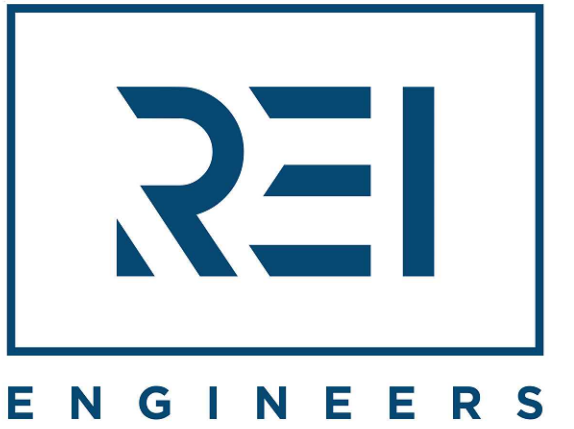

Engineering solutions for tomorrow®

4995 Lacross Rd. | Suite 1325
Charleston, SC 29406

SOUTH CAROLINA
CERTIFICATE OF
AUTHORIZATION #1906

www.reiengineers.com

SEALS:



PROJECT NAME:
**DORCHESTER SCHOOL
DISTRICT TWO
OAKBROOK ES AND MS
EXTERIOR WALL
RENOVATION**

286/306 OLD FORT DRIVE
LADSON, SC 29456

PROJECT NO:
024CHS-058

ISSUE:		
NO.	DATE	DESCRIPTION
CD	05-20-25	CONTRACT DOCUMENTS

THIS LINE IS 1 INCH ON
THE ORIGINAL DRAWING


IF IT IS NOT 1 INCH ON THIS PAGE,
SCALE DRAWING ACCORDINGLY.

SHEET TITLE

**OMS MAIN
BUILDING
ELEVATIONS**

DRAWING


XW204





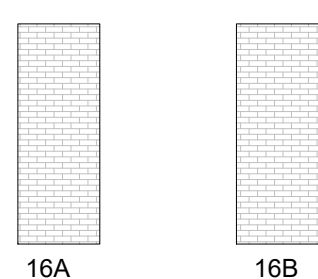


16 ELEVATION PLAN
SCALE: 1/8" = 1'-0"




KEY PLAN


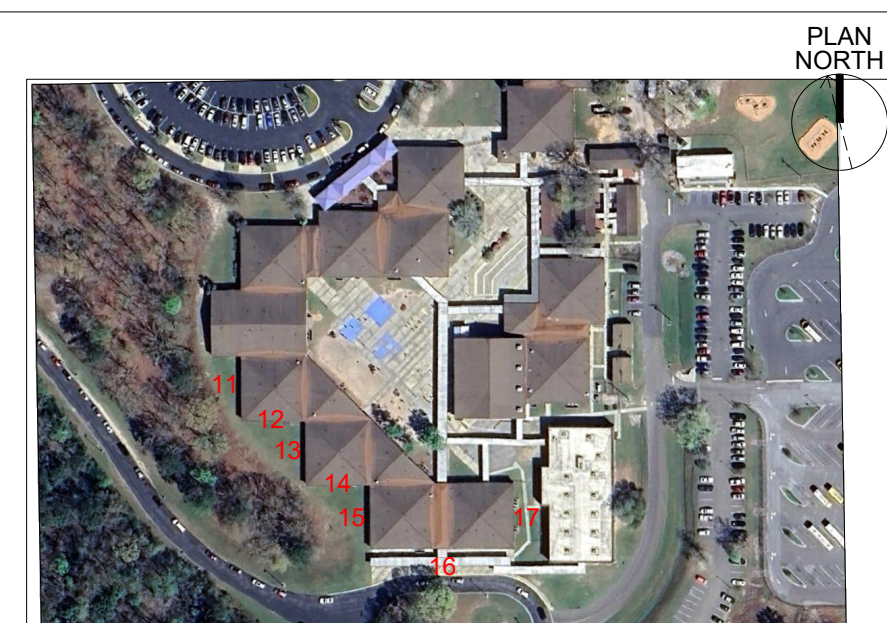


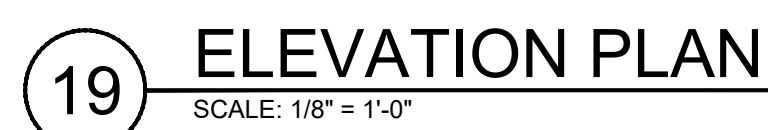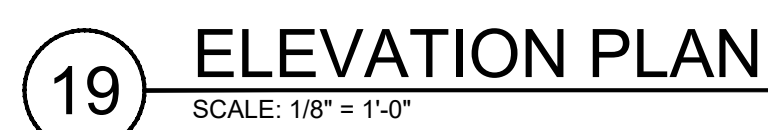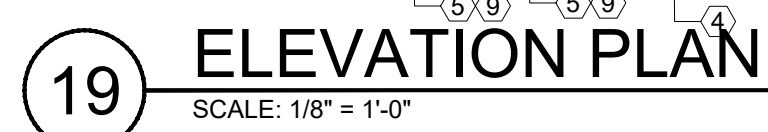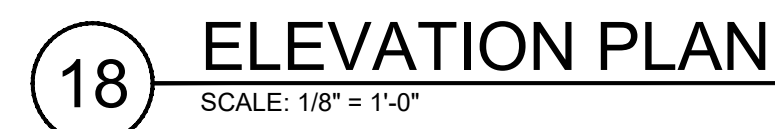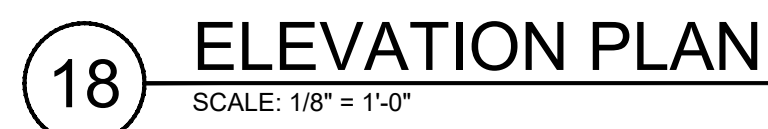

REI
ENGINEERS

XW205

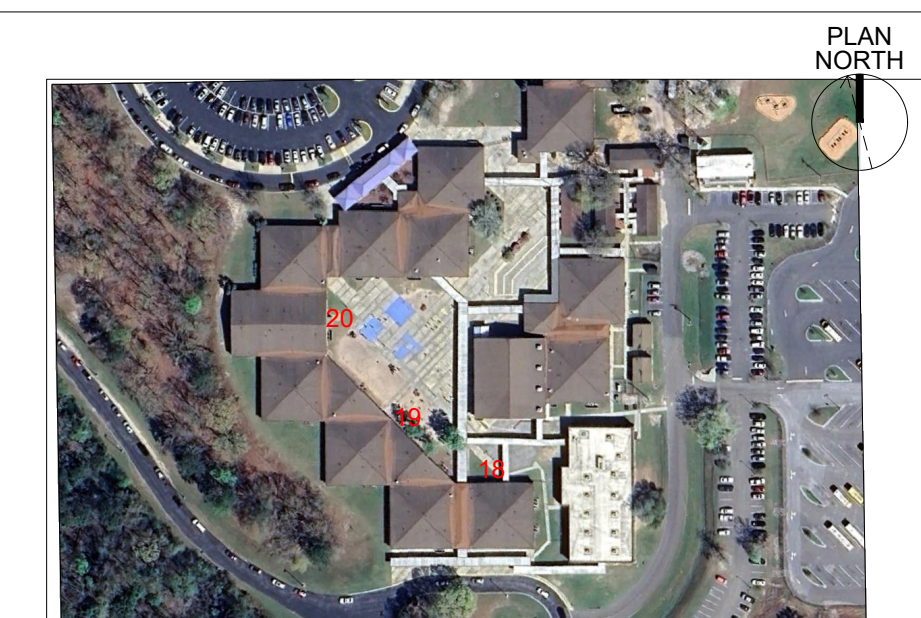

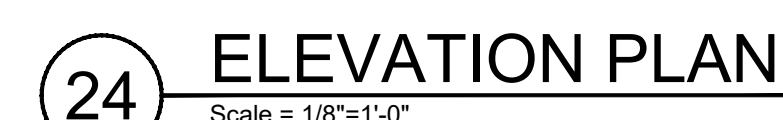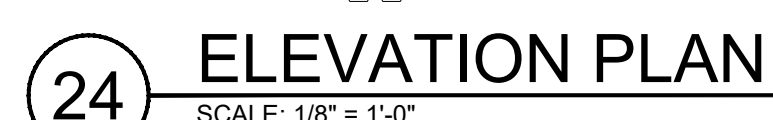


REI
ENGINEERS

XW206





1. SEE SHEET XW102 FOR ALL SHEET NOTES.

 

4995 Lacross Rd. | Suite 1325
Charleston, SC 29406

SOUTH CAROLINA
CERTIFICATE OF
AUTHORIZATION #1906

www.reiengineers.com

SEALS:



PROJECT NAME:

DORCHESTER SCHOOL
DISTRICT TWO
OAKBROOK ES AND MS
EXTERIOR WALL
RENOVATION

286/306 OLD FORT DRIVE
LADSON, SC 29456

PROJECT NO:

024CHS-058

ISSUE:

NO.	DATE	DESCRIPTION
CD	05-20-25	CONTRACT DOCUMENTS

THIS LINE IS 1 INCH ON
THE ORIGINAL DRAWING









IF IT IS NOT 1 INCH ON THIS PAGE,
SCALE DRAWING ACCORDINGLY.

SHEET TITLE

OES BUILDING 3 ELEVATIONS

DRAWING

XW207

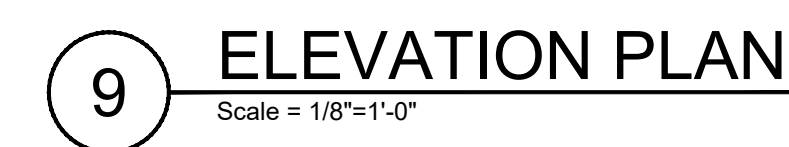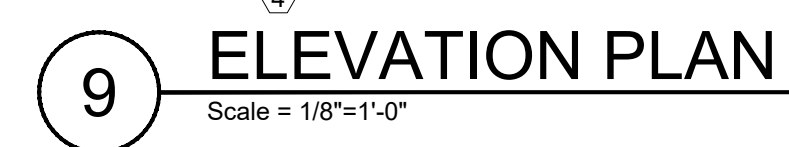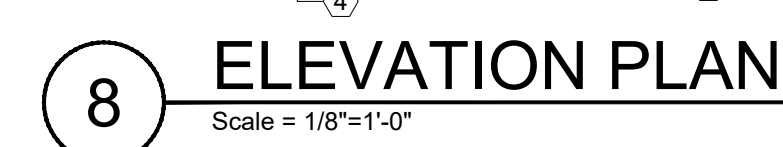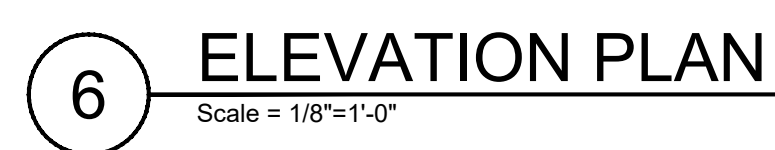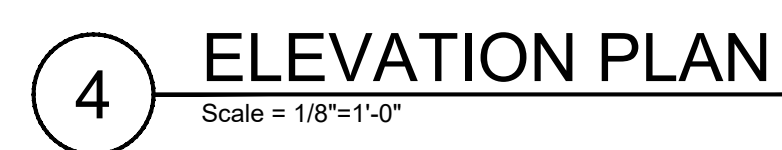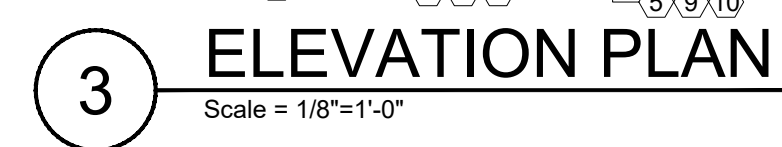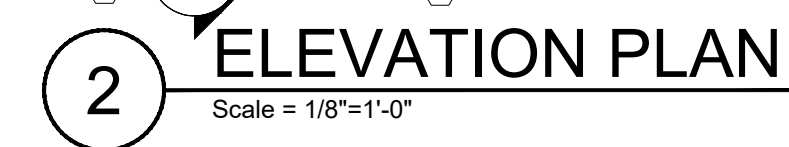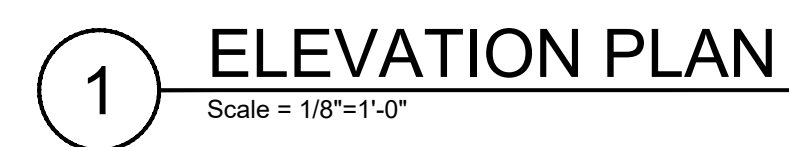

DRAWING

XW208



4995 Lacross Rd. | Suite 1325
Charleston, SC 29406

SOUTH CAROLINA
CERTIFICATE OF
AUTHORIZATION #1906

www.reiengineers.com

SEALS:



PROJECT NAME:

DORCHESTER SCHOOL
DISTRICT TWO
OAKBROOK ES AND MS
EXTERIOR WALL
RENOVATION

286/306 OLD FORT DRIVE
LADSON, SC 29456

PROJECT NO:

024CHS-058

ISSUE:

NO.	DATE	DESCRIPTION
CD	05-20-25	CONTRACT DOCUMENTS

THIS LINE IS 1 INCH ON
THE ORIGINAL DRAWING

IF IT IS NOT 1 INCH ON THIS PAGE,
SCALE DRAWING ACCORDINGLY.









SHEET TITLE

OES BUILDING 1 ELEVATIONS

DRAWING

XW208



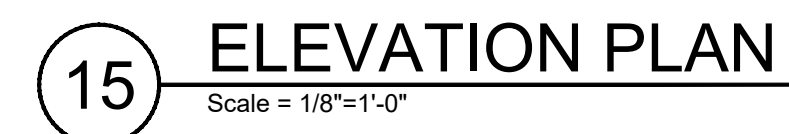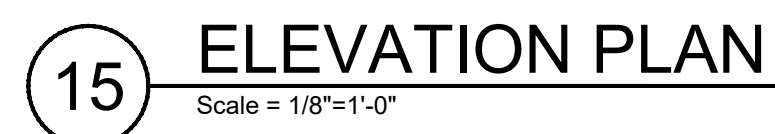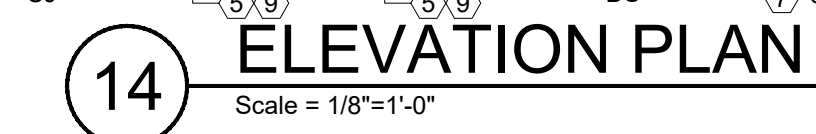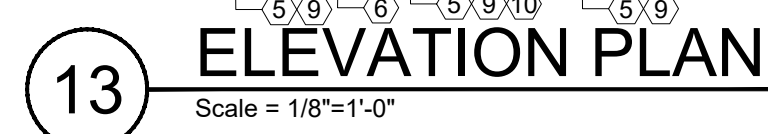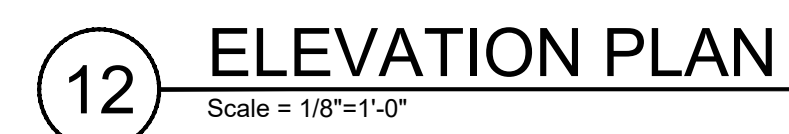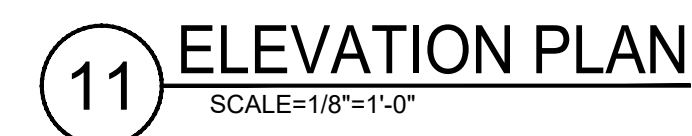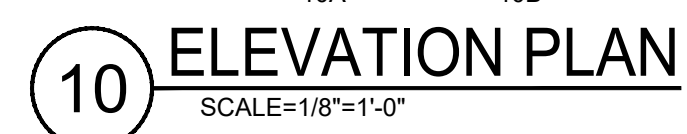
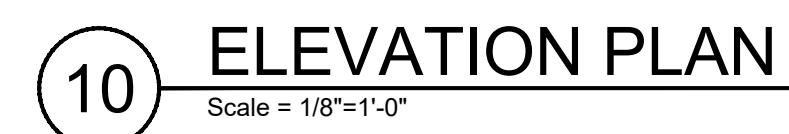







A circular professional engineer seal for the State of South Carolina. The outer ring contains the text "SOUTH CAROLINA" at the top and "LICENSED PROFESSIONAL ENGINEER" at the bottom. In the center, the license number "No. 40529" is printed. The seal is signed with a blue ink signature, "David Gonzalez", and the date "5-20-2025" is handwritten below the signature.



NO.	DATE	DESCRIPTION
CD	05-20-25	CONTRACT DOCUMENTS

XW209

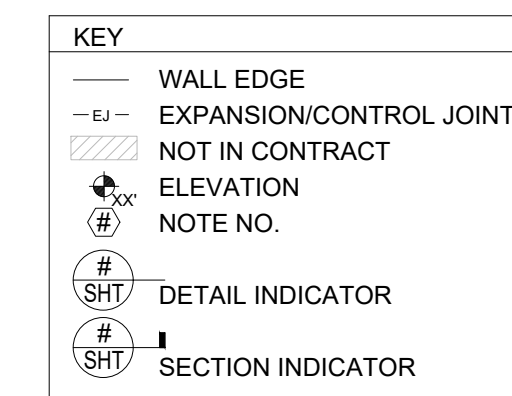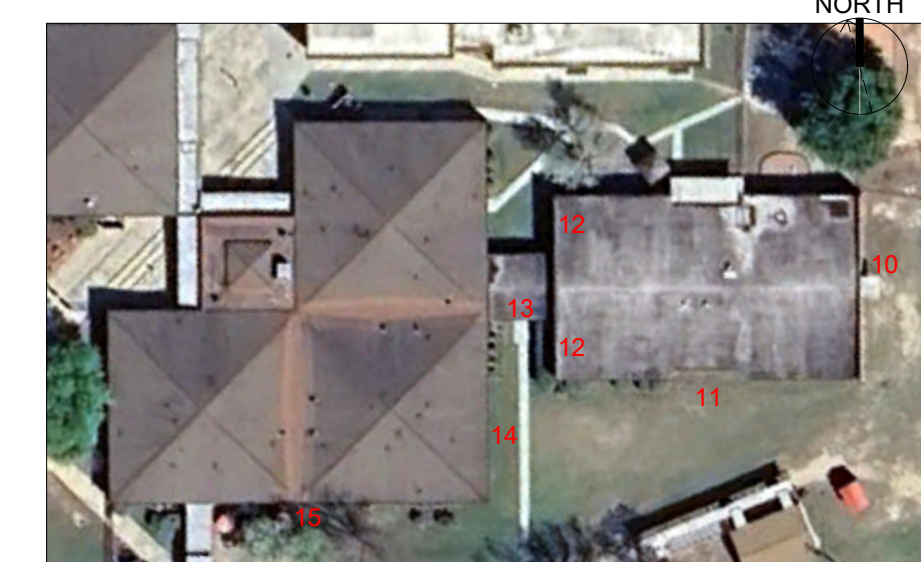PLAN
NORTH

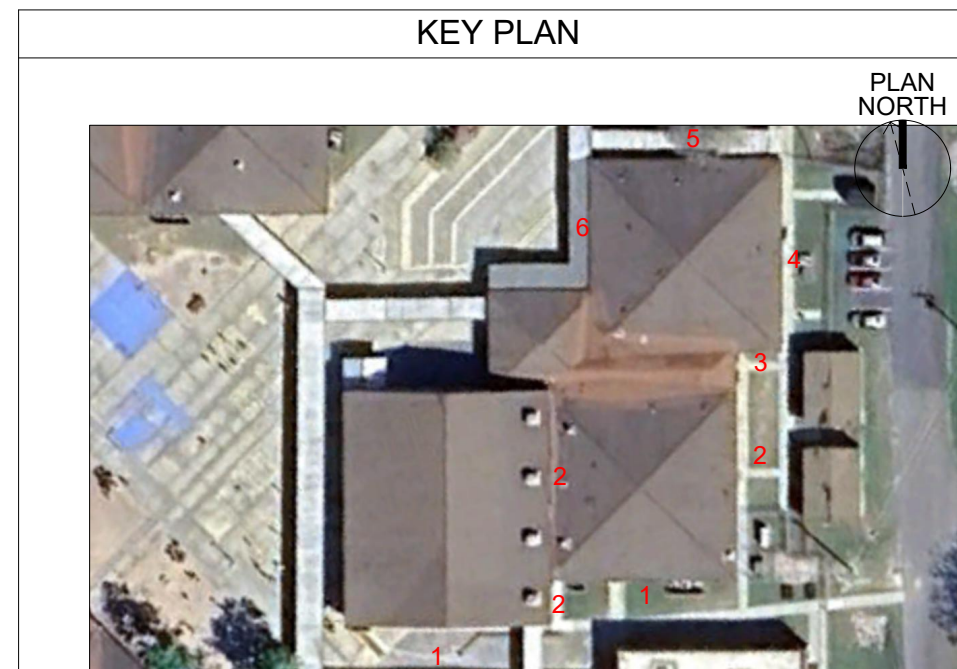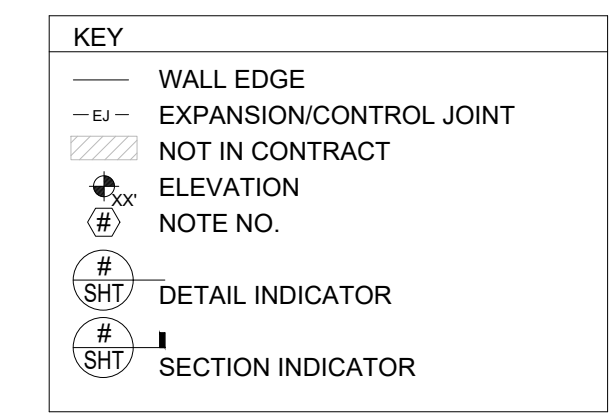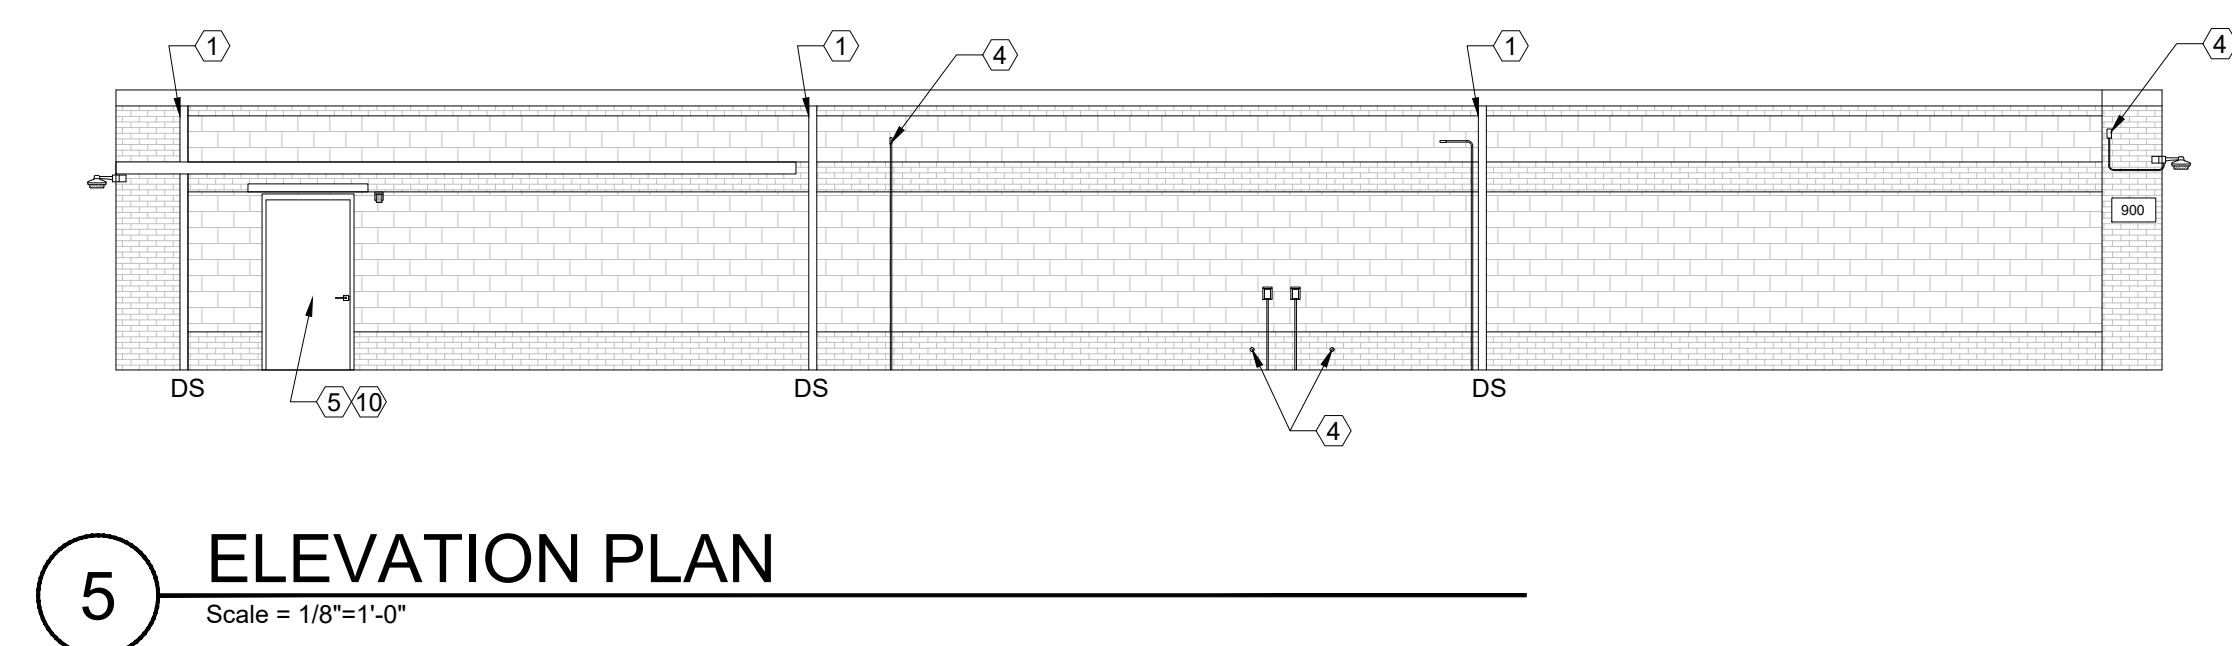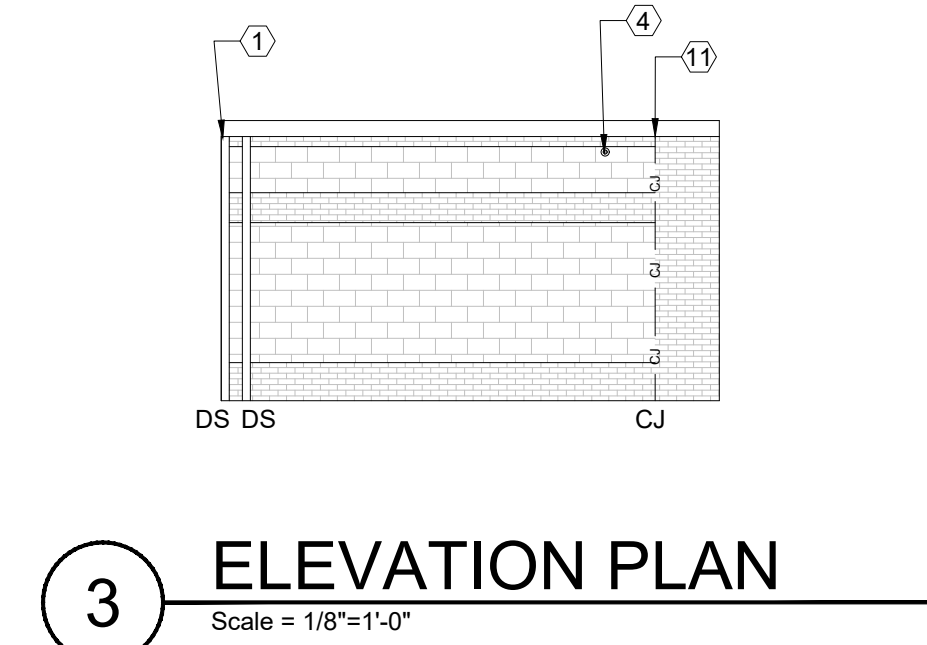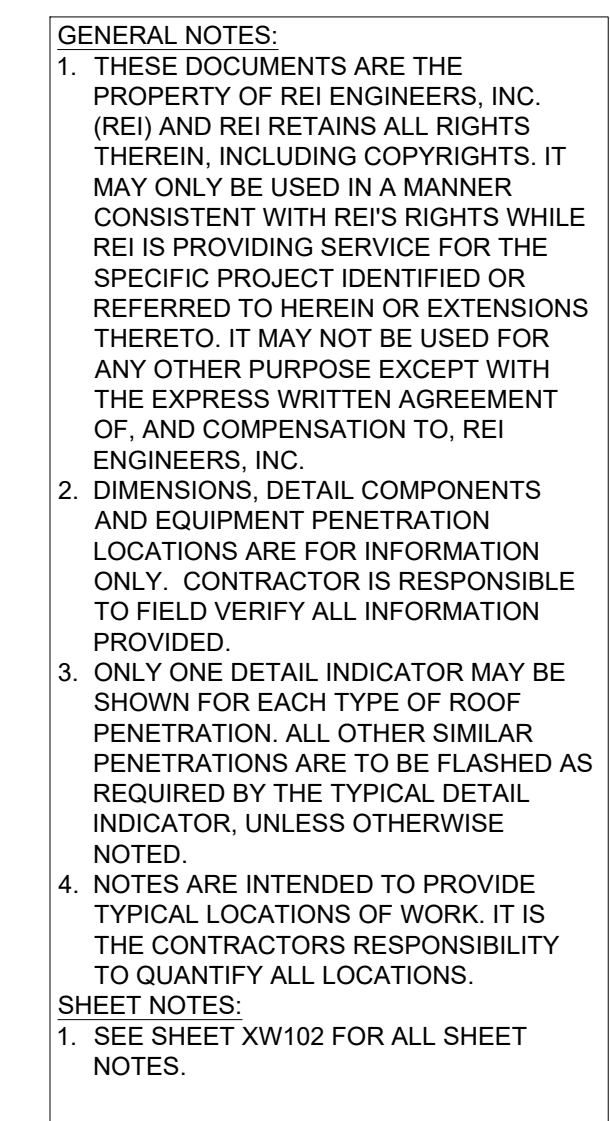

REI
ENGINEERS

Engineering solutions for tomorrow®

4995 Lacross Rd. | Suite 1325
Charleston, SC 29406

SOUTH CAROLINA
CERTIFICATE OF
AUTHORIZATION #1906

www.reiengineers.com

SEALS:



PROJECT NAME:

DORCHESTER SCHOOL
DISTRICT TWO
OAKBROOK ES AND MS
EXTERIOR WALL
RENOVATION

286/306 OLD FORT DRIVE
LADSON, SC 29456

PROJECT NO:

024CHS-058

ISSUE:

NO.	DATE	DESCRIPTION
CD	05-20-25	CONTRACT DOCUMENTS

THIS LINE IS 1 INCH ON
THE ORIGINAL DRAWING

IF IT IS NOT 1 INCH ON THIS PAGE,
SCALE DRAWING ACCORDINGLY.


SHEET TITLE

OMS GYM ELEVATIONS


DRAWING

XW210




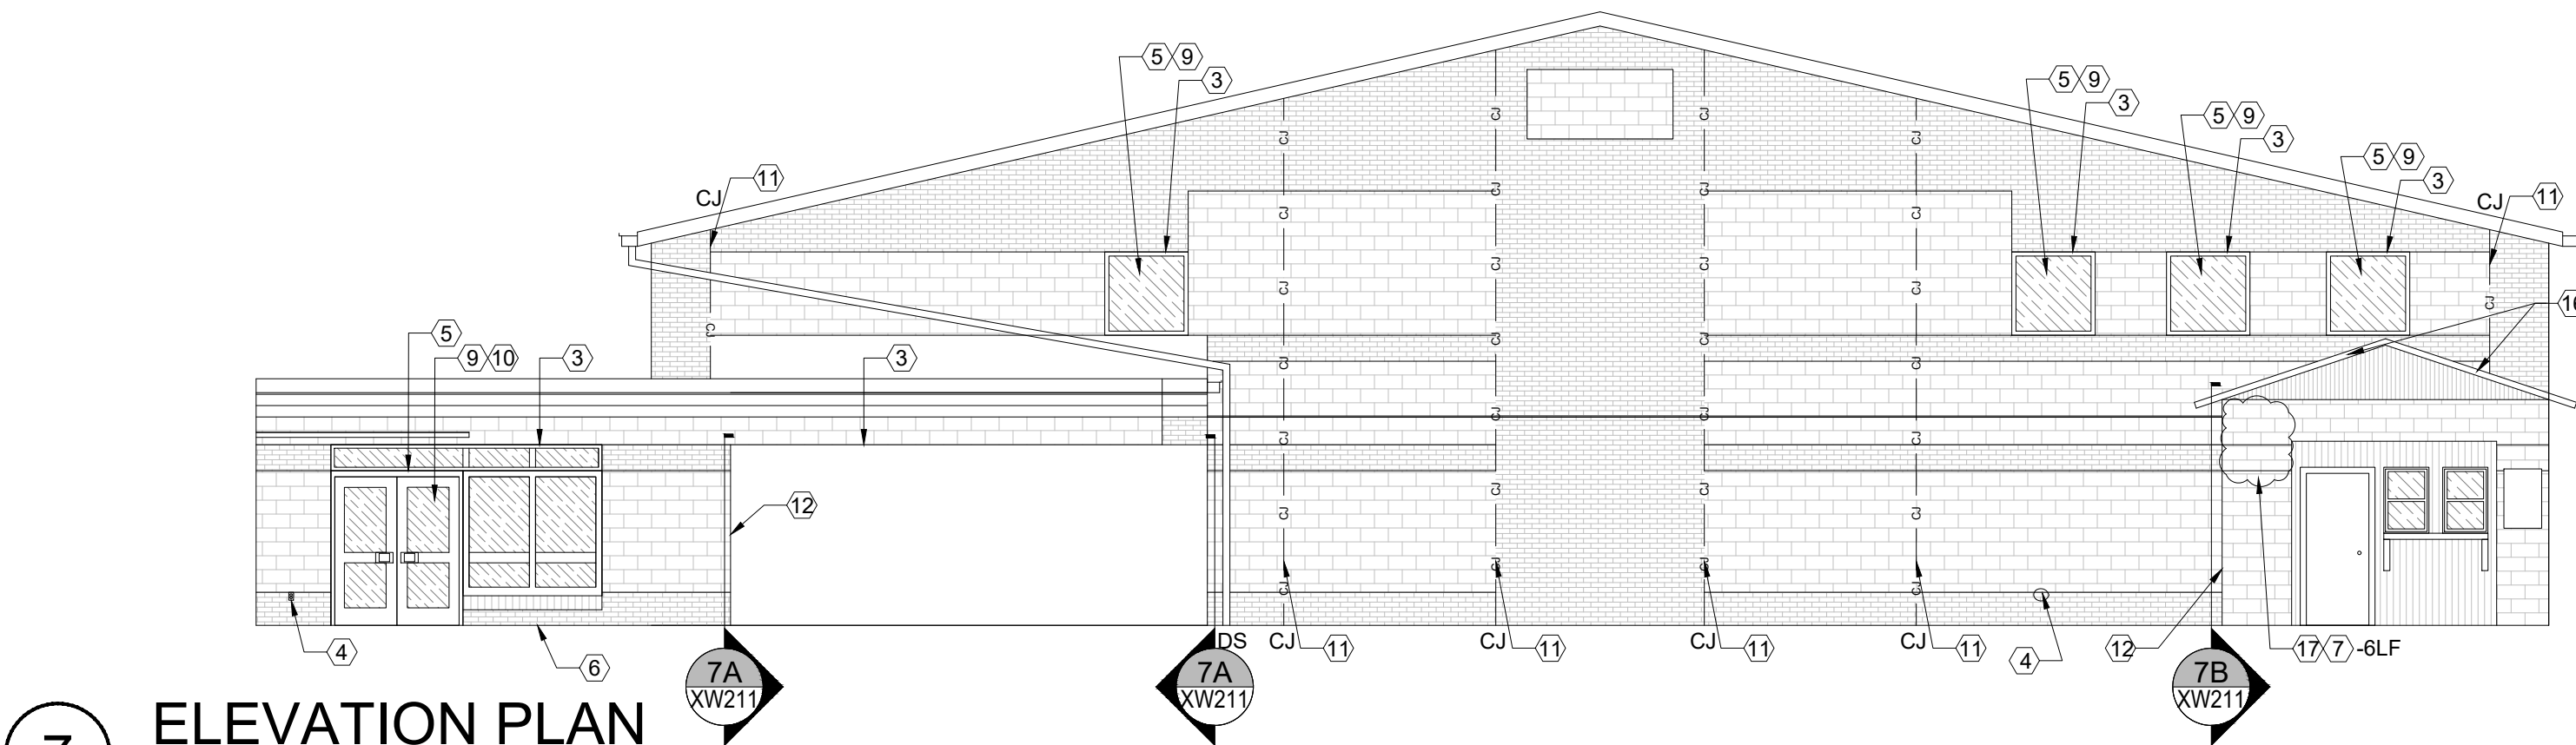


7 ELEVATION PLAN
Scale = 1/8"=1'-0"

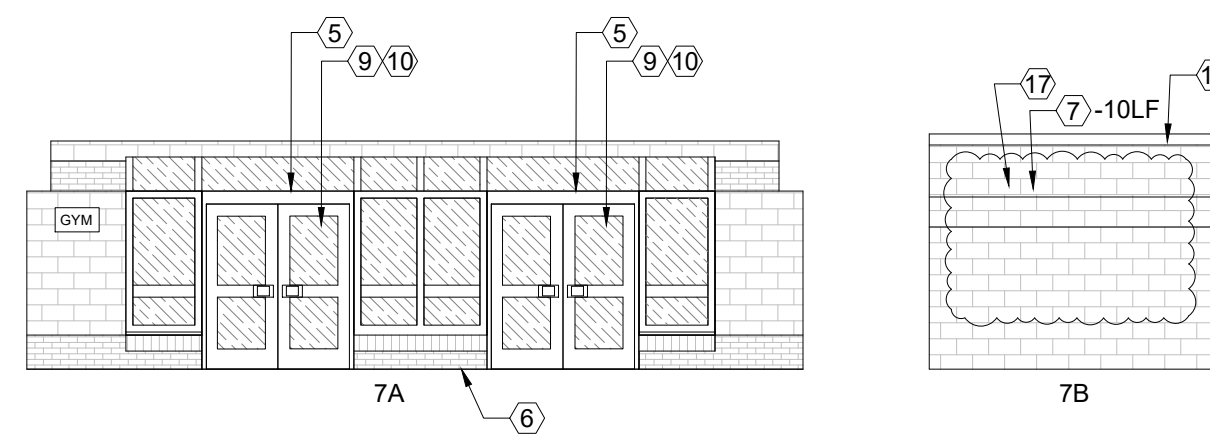

7 ELEVATION PLAN
Scale = 1/8"=1'-0"

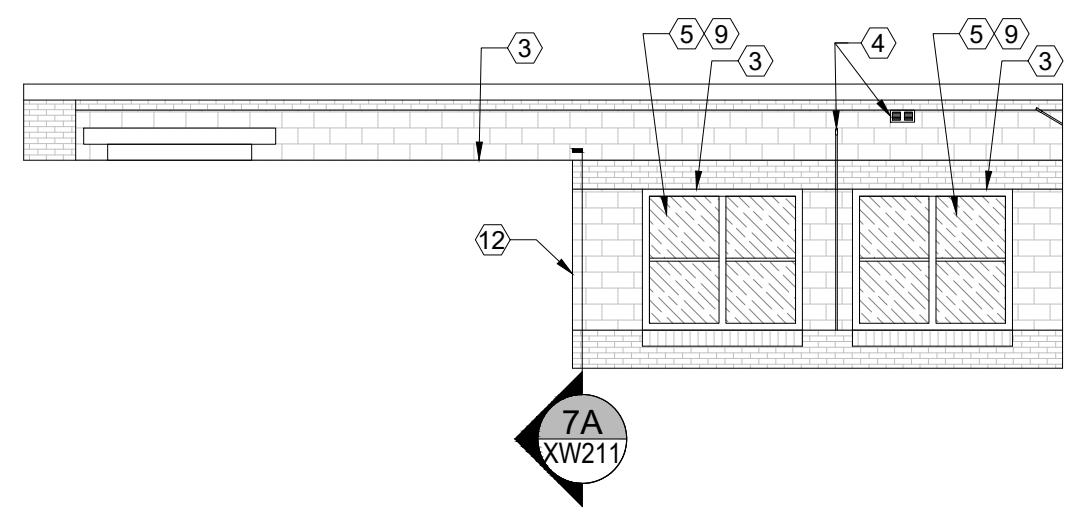


8 ELEVATION PLAN
Scale = 1/8"=1'-0"

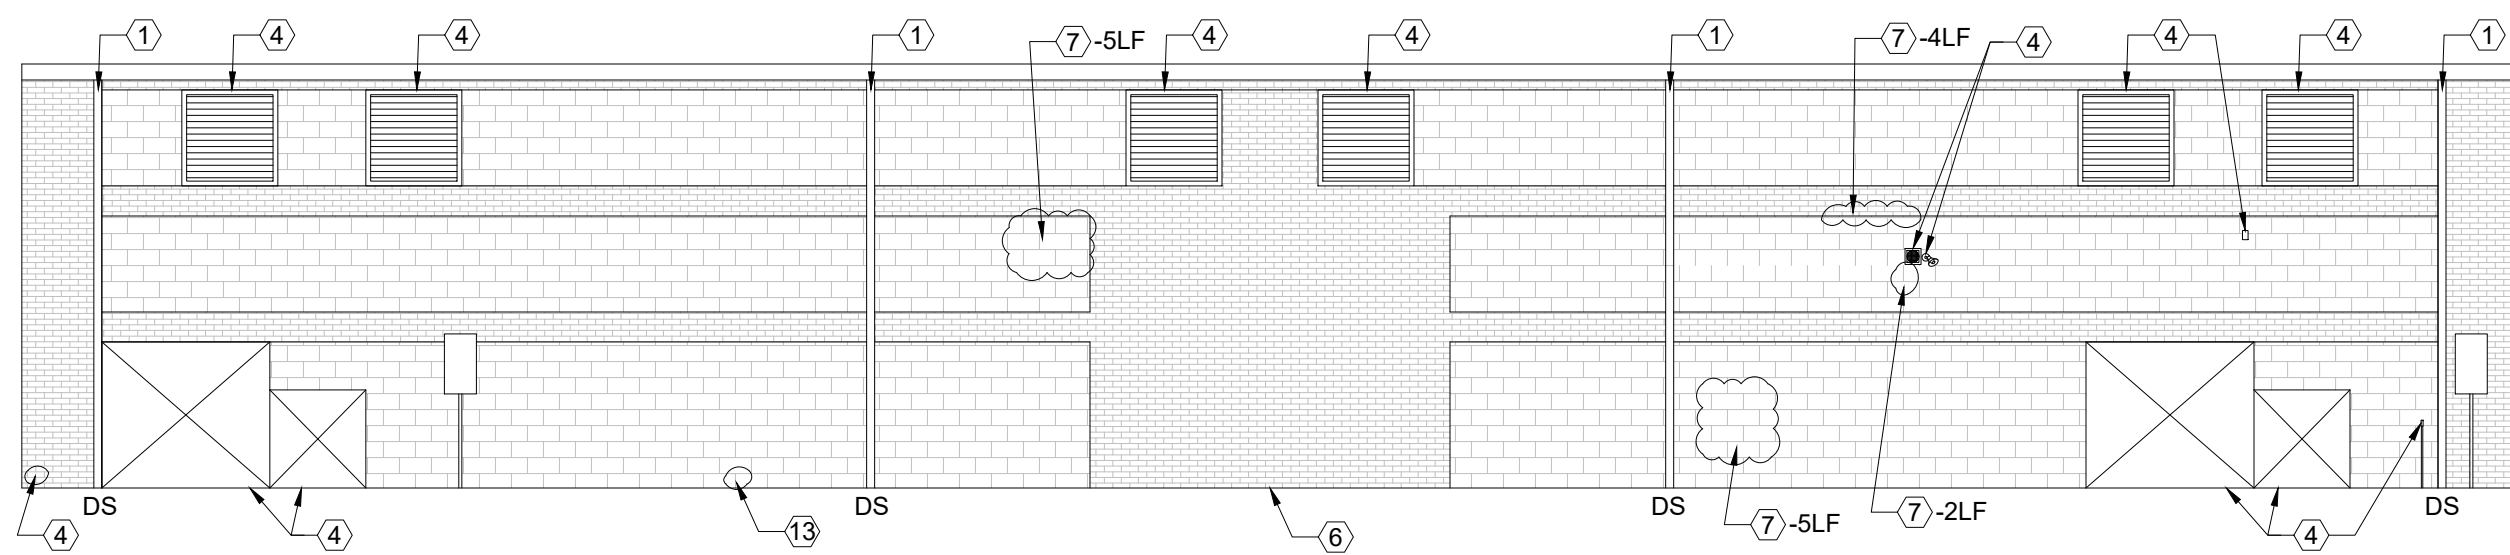

9 ELEVATION PLAN
Scale = 1/8"=1'-0"

GENERAL NOTES:
1. THESE DOCUMENTS ARE THE PROPERTY OF REI ENGINEERS, INC. (REI) AND REI RETAINS ALL RIGHTS THEREIN, INCLUDING COPYRIGHTS. IT MAY ONLY BE USED IN A MANNER CONSISTENT WITH REI'S RIGHTS WHILE REI IS PROVIDING SERVICE FOR THE SPECIFIC PROJECT IDENTIFIED OR REFERRED TO HEREIN OR EXTENSIONS THERETO. IT MAY NOT BE USED FOR ANY OTHER PURPOSE EXCEPT WITH THE EXPRESS WRITTEN AGREEMENT OF, AND COMPENSATION TO, REI ENGINEERS, INC.
2. DIMENSIONS, DETAIL COMPONENTS AND EQUIPMENT PENETRATION LOCATIONS ARE FOR INFORMATION ONLY. CONTRACTOR IS RESPONSIBLE TO FIELD VERIFY ALL INFORMATION PROVIDED.
3. ONLY ONE DETAIL INDICATOR MAY BE SHOWN FOR EACH TYPE OF ROOF PENETRATION. ALL OTHER SIMILAR PENETRATIONS ARE TO BE FLASHED AS REQUIRED BY THE TYPICAL DETAIL INDICATOR, UNLESS OTHERWISE NOTED.
4. NOTES ARE INTENDED TO PROVIDE TYPICAL LOCATIONS OF WORK. IT IS THE CONTRACTORS RESPONSIBILITY TO QUANTIFY ALL LOCATIONS.
SHEET NOTES:
1. SEE SHEET XW102 FOR ALL SHEET NOTES.

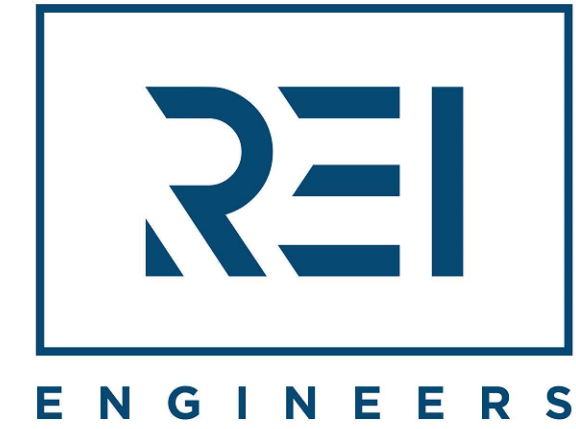

Engineering solutions for tomorrow®

4995 Lacross Rd. | Suite 1325
Charleston, SC 29406

SOUTH CAROLINA
CERTIFICATE OF
AUTHORIZATION #1906

www.reiengineers.com

SEALS:



PROJECT NAME:
**DORCHESTER SCHOOL
DISTRICT TWO
OAKBROOK ES AND MS
EXTERIOR WALL
RENOVATION**

286/306 OLD FORT DRIVE
LADSON, SC 29456

PROJECT NO:
024CHS-058

ISSUE:		
NO.	DATE	DESCRIPTION
CD	05-20-25	CONTRACT DOCUMENTS

THIS LINE IS 1 INCH ON
THE ORIGINAL DRAWING
IF IT IS NOT 1 INCH ON THIS PAGE,
SCALE DRAWING ACCORDINGLY.

SHEET TITLE


**OMS GYM
ELEVATIONS**

DRAWING


XW211

KEY	
—	WALL EDGE
—EJ—	EXPANSION/CONTROL JOINT
///	NOT IN CONTRACT
⬆	ELEVATION
(#)	NOTE NO.
(# SHT)	DETAIL INDICATOR
(# SHT)	SECTION INDICATOR

KEY PLAN

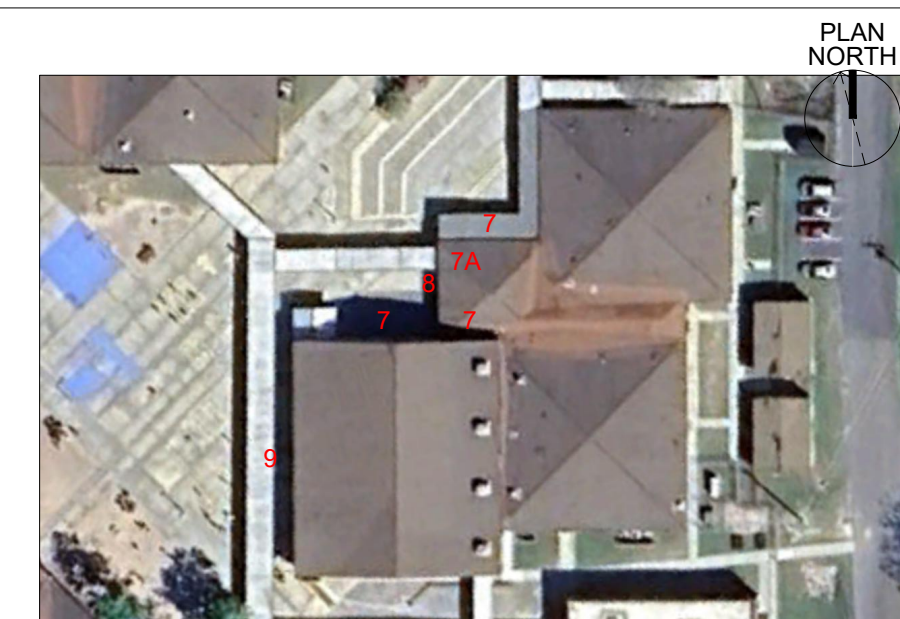


1/8" = 1'-0" 8 0 8 16

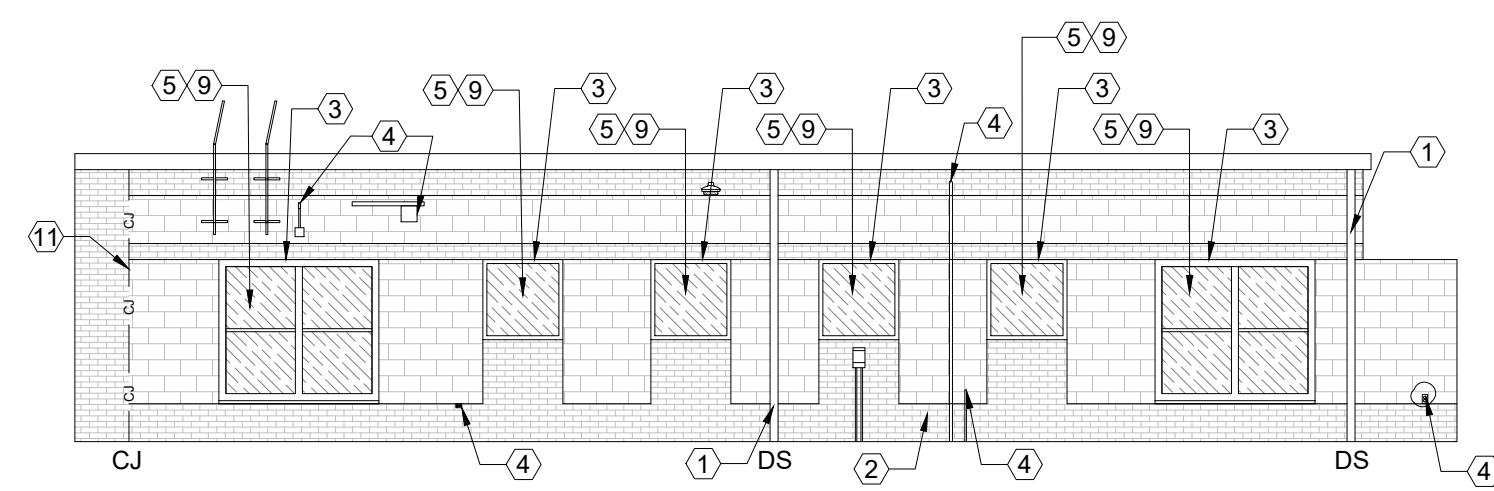


1 ELEVATION PLAN

Scale = 1/8"=1'-0"

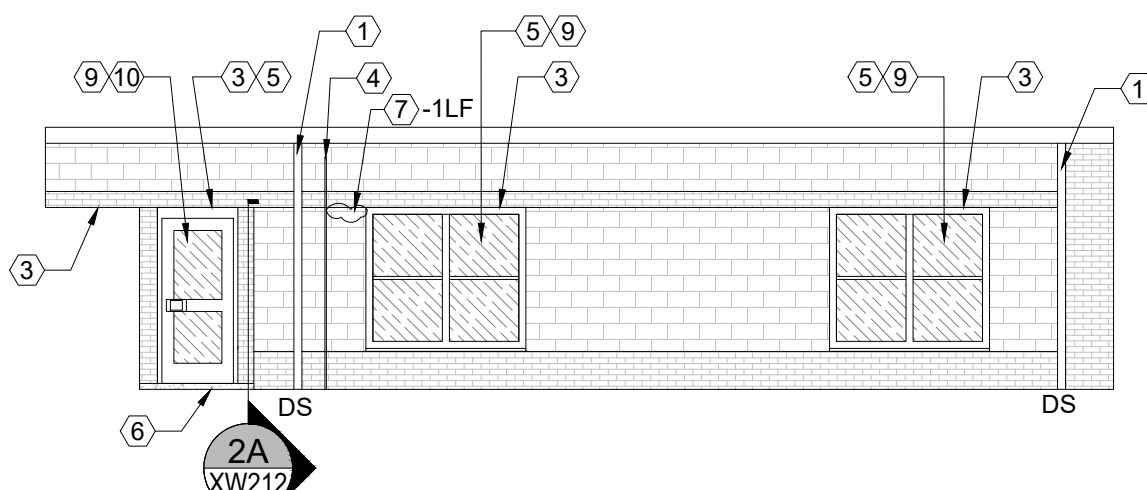


2 ELEVATION PLAN

Scale = 1/8"=1'-0"

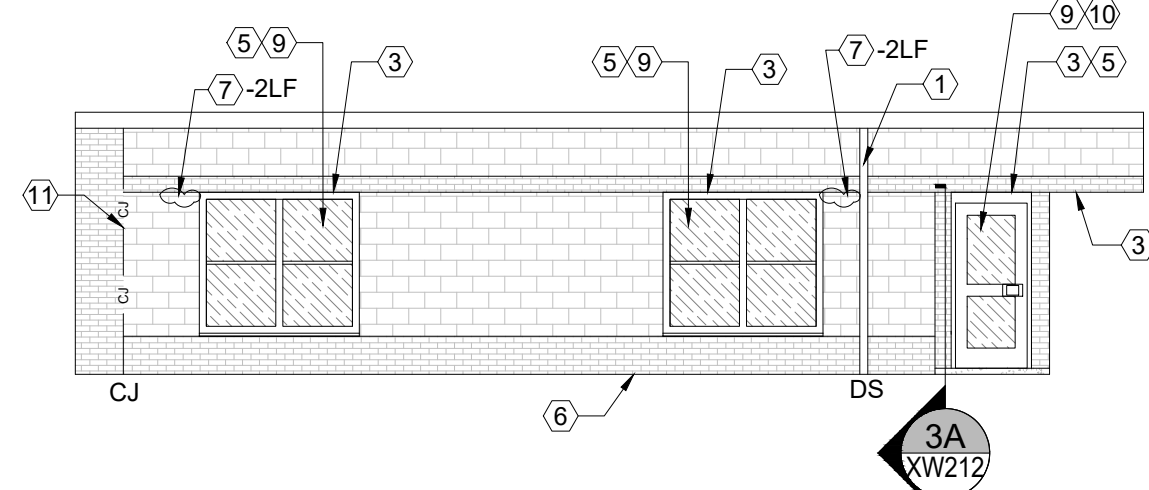


3 ELEVATION PLAN

Scale = 1/8"=1'-0"

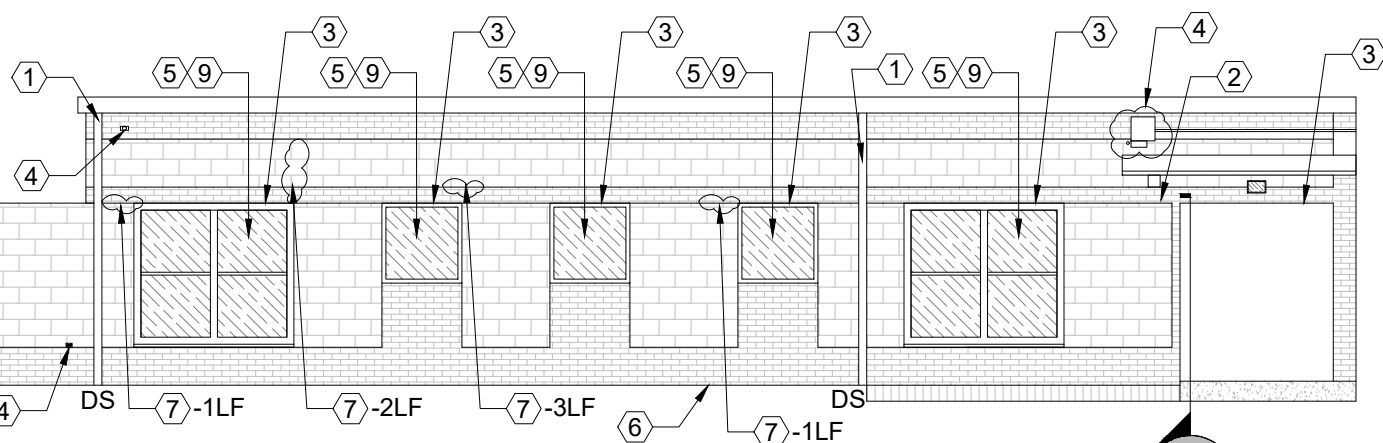


4 ELEVATION PLAN

Scale = 1/8"=1'-0"

 


2A ELEVATION PLAN

SCALE=1/8"=1'-0"

 


3A ELEVATION PLAN

SCALE=1/8"=1'-0"

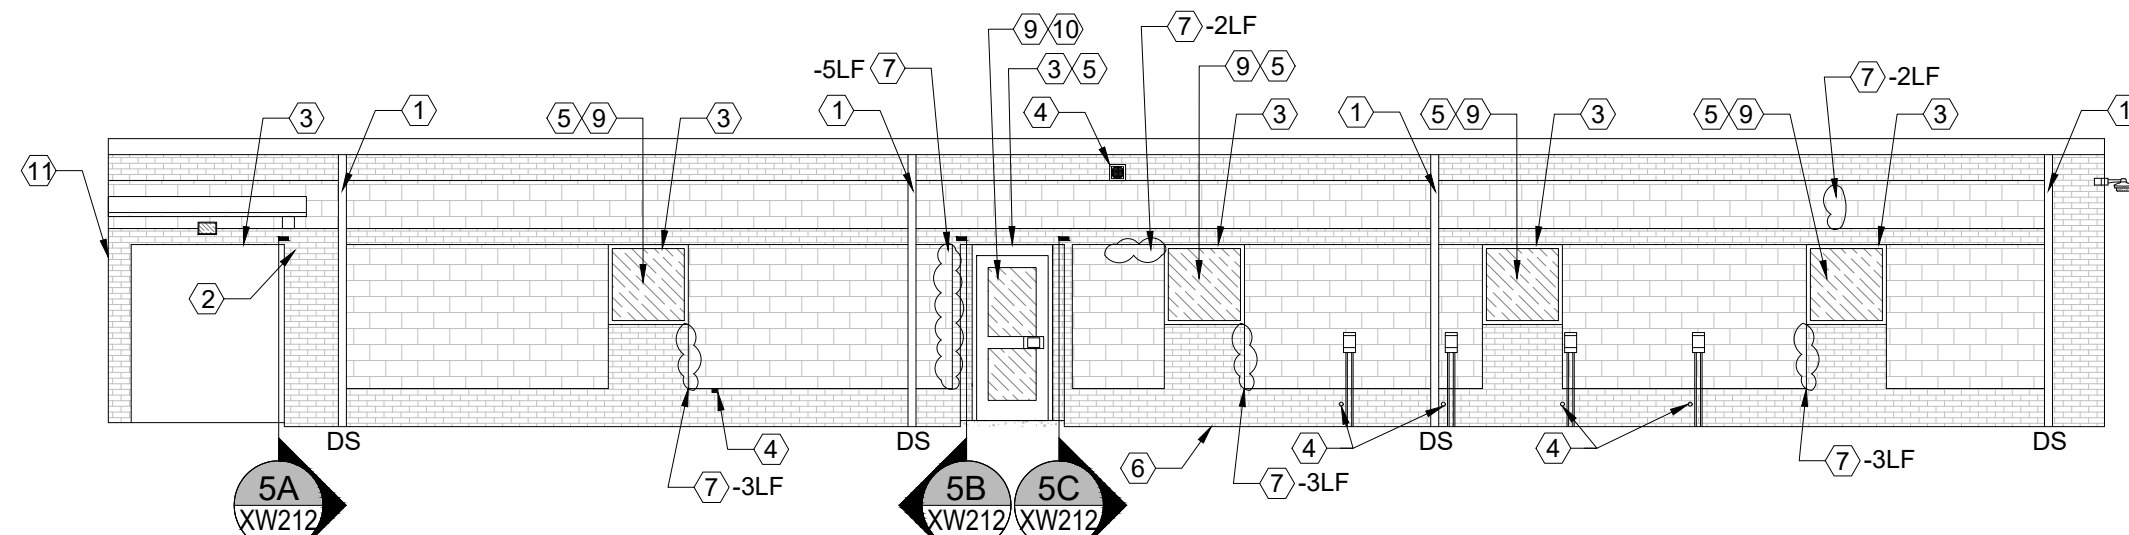


5 ELEVATION PLAN

Scale = 1/8"=1'-0"

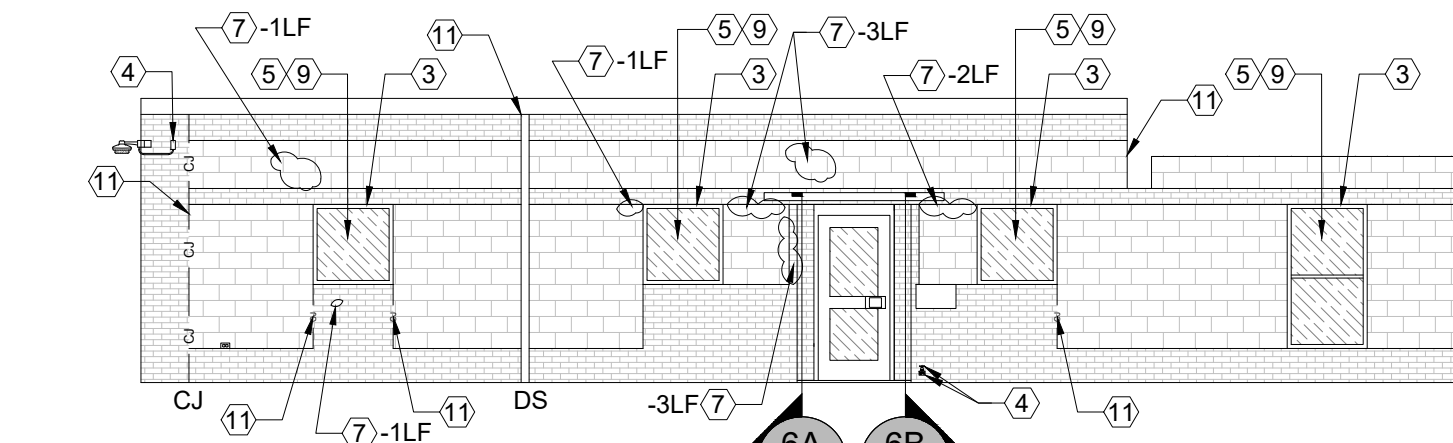


6 ELEVATION PLAN

Scale = 1/8"=1'-0"

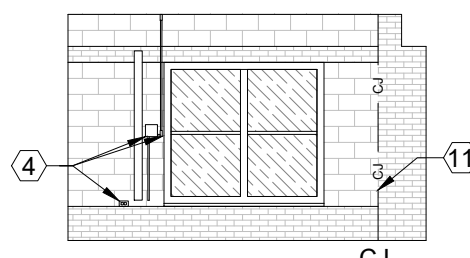


7 ELEVATION PLAN

Scale = 1/8"=1'-0"

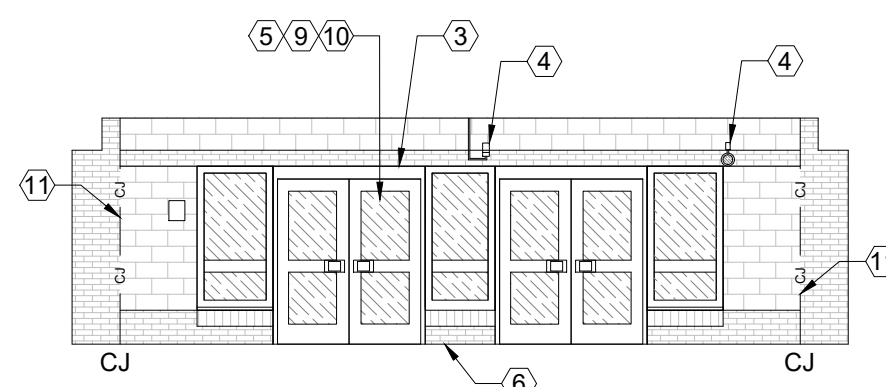


8 ELEVATION PLAN

Scale = 1/8"=1'-0"

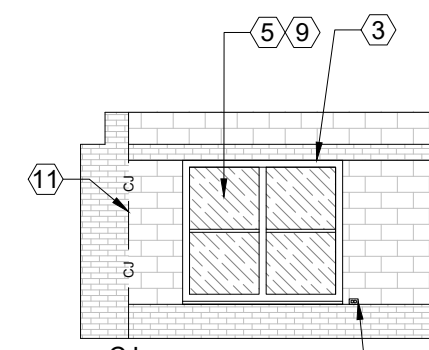


9 ELEVATION PLAN

Scale = 1/8"=1'-0"

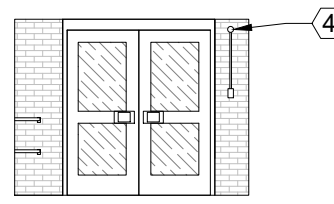


4A ELEVATION PLAN

SCALE=1/8"=1'-0"

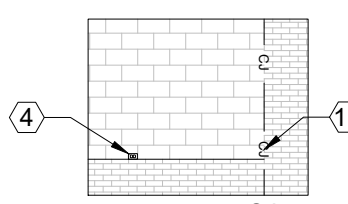


5A ELEVATION PLAN

SCALE=1/8"=1'-0"

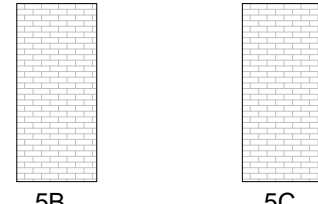


5 ELEVATION PLAN

Scale = 1/8"=1'-0"

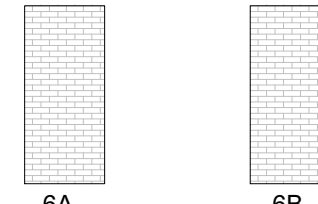


6 ELEVATION PLAN

Scale = 1/8"=1'-0"

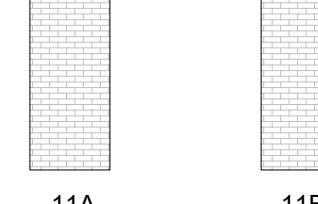


11 ELEVATION PLAN

Scale = 1/8"=1'-0"

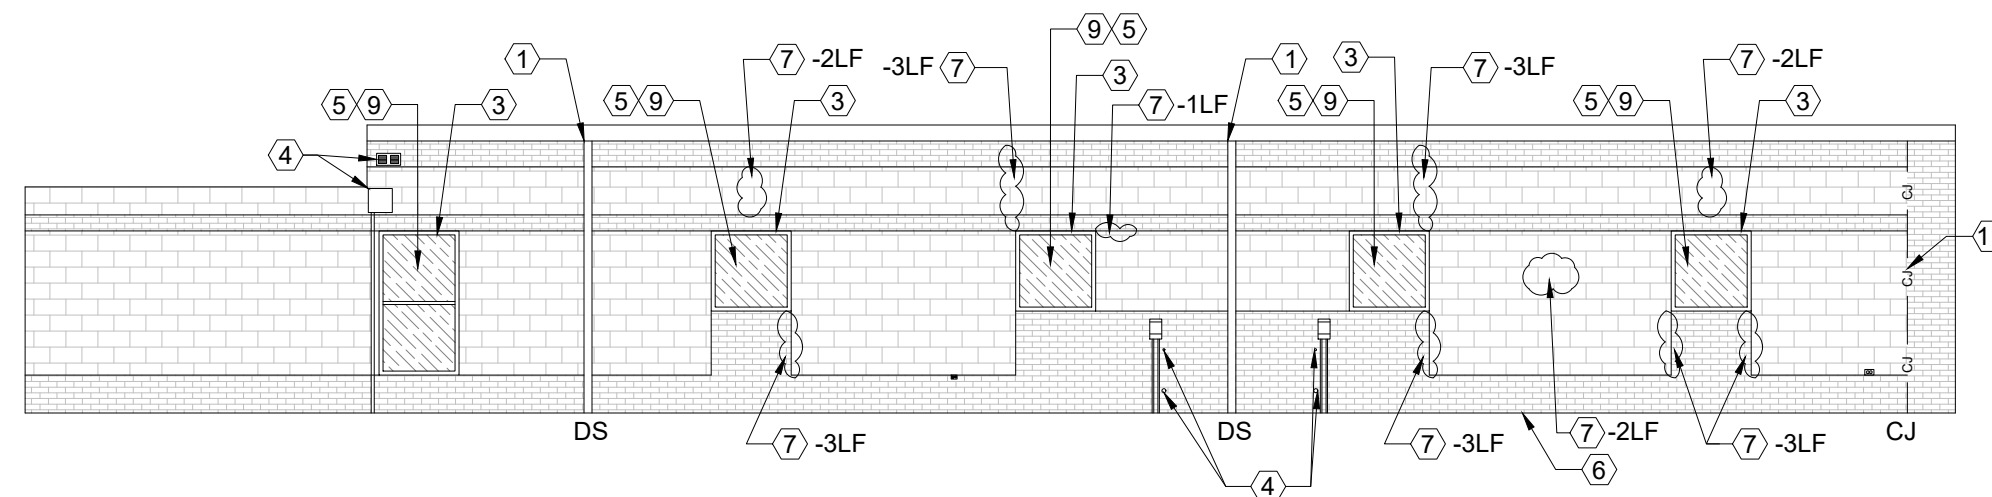

10 ELEVATION PLAN

Scale = 1/8"=1'-0"

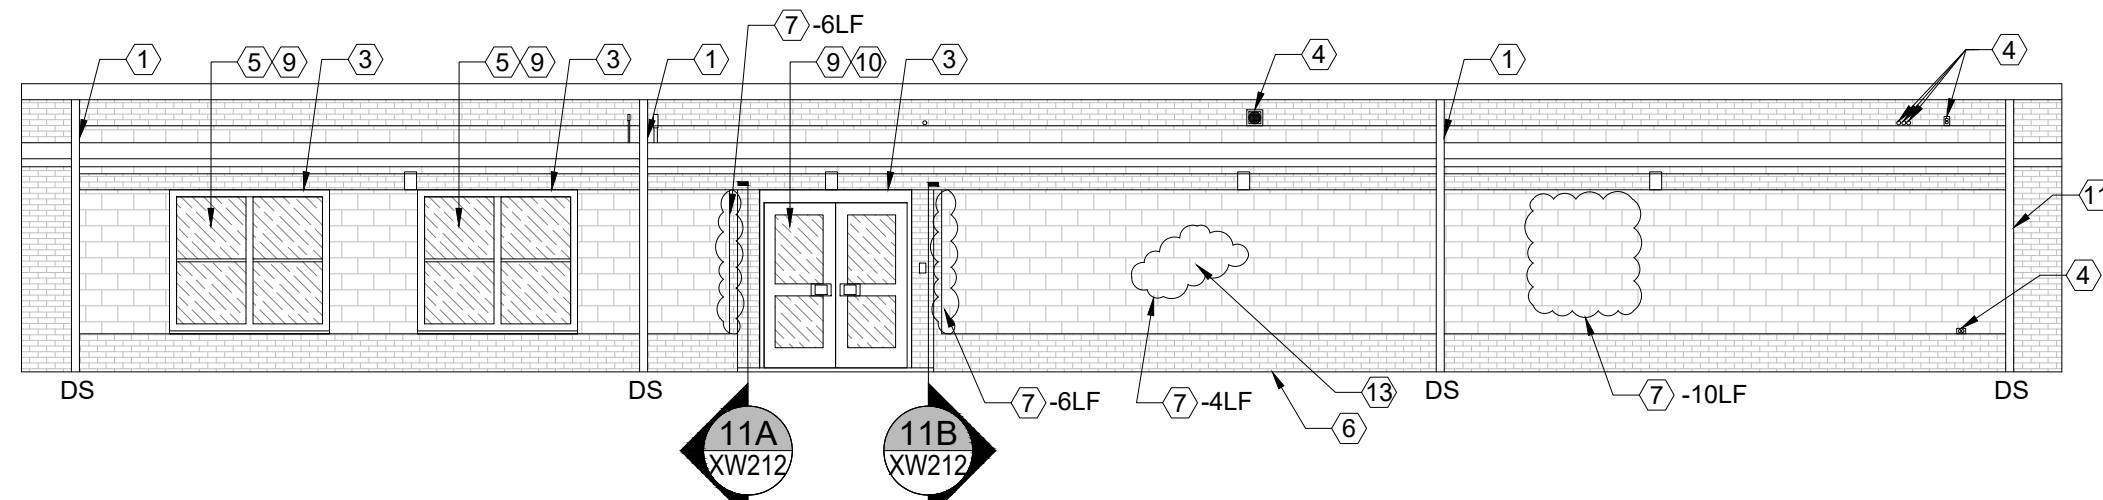

11 ELEVATION PLAN

Scale = 1/8"=1'-0"


GENERAL NOTES:
1. THESE DOCUMENTS ARE THE PROPERTY OF REI ENGINEERS, INC. (REI) AND REI RETAINS ALL RIGHTS THEREIN, INCLUDING COPYRIGHTS. IT MAY ONLY BE USED IN A MANNER CONSISTENT WITH REI'S RIGHTS WHILE REI IS PROVIDING SERVICE FOR THE SPECIFIC PROJECT IDENTIFIED OR REFERRED TO HEREIN OR EXTENSIONS THERETO. IT MAY NOT BE USED FOR ANY OTHER PURPOSE EXCEPT WITH THE EXPRESS WRITTEN AGREEMENT OF, AND COMPENSATION TO, REI ENGINEERS, INC.
2. DIMENSIONS, DETAIL COMPONENTS AND EQUIPMENT PENETRATION LOCATIONS ARE FOR INFORMATION ONLY. CONTRACTOR IS RESPONSIBLE TO FIELD VERIFY ALL INFORMATION PROVIDED.
3. ONLY ONE DETAIL INDICATOR MAY BE SHOWN FOR EACH TYPE OF ROOF PENETRATION. ALL OTHER SIMILAR PENETRATIONS ARE TO BE FLASHED AS REQUIRED BY THE TYPICAL DETAIL INDICATOR, UNLESS OTHERWISE NOTED.
4. NOTES ARE INTENDED TO PROVIDE TYPICAL LOCATIONS OF WORK. IT IS THE CONTRACTOR'S RESPONSIBILITY TO QUANTIFY ALL LOCATIONS.
SHEET NOTES:
1. SEE SHEET XW102 FOR ALL SHEET NOTES.

KEY
— WALL EDGE
— EJ — EXPANSION/CONTROL JOINT
— NOT IN CONTRACT
— ELEVATION
— NOTE NO.
— DETAIL INDICATOR
— SECTION INDICATOR

KEY PLAN



1/8" = 1'-0"

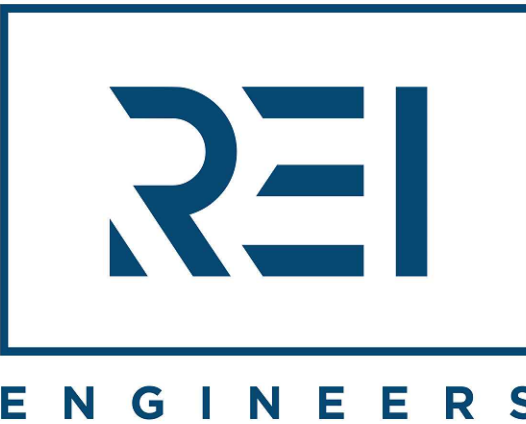

Engineering solutions for tomorrow®

4995 Lacross Rd. | Suite 1325
Charleston, SC 29406

SOUTH CAROLINA
CERTIFICATE OF
AUTHORIZATION #1906

www.reiengineers.com

SEALS:



PROJECT NAME:

DORCHESTER SCHOOL
DISTRICT TWO
OAKBROOK ES AND MS
EXTERIOR WALL
RENOVATION

286/306 OLD FORT DRIVE
LADSON, SC 29456

PROJECT NO:

024CHS-058

ISSUE:

NO.	DATE	DESCRIPTION
CD	05-20-25	CONTRACT DOCUMENTS

THIS LINE IS 1 INCH ON
THE ORIGINAL DRAWING



IF IT IS NOT 1 INCH ON THIS PAGE,
SCALE DRAWING ACCORDINGLY.

SHEET TITLE


OES BUILDING 2
ELEVATIONS

DRAWING

XW212

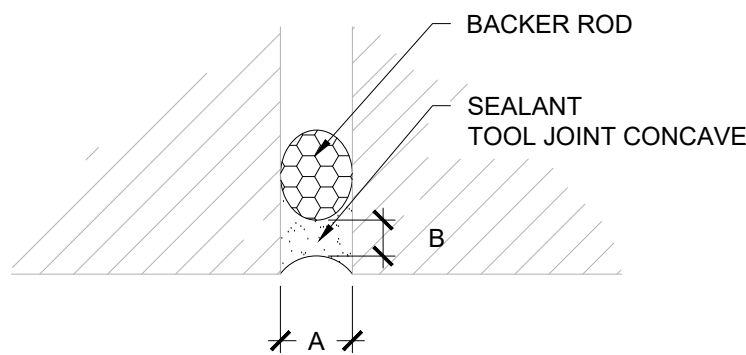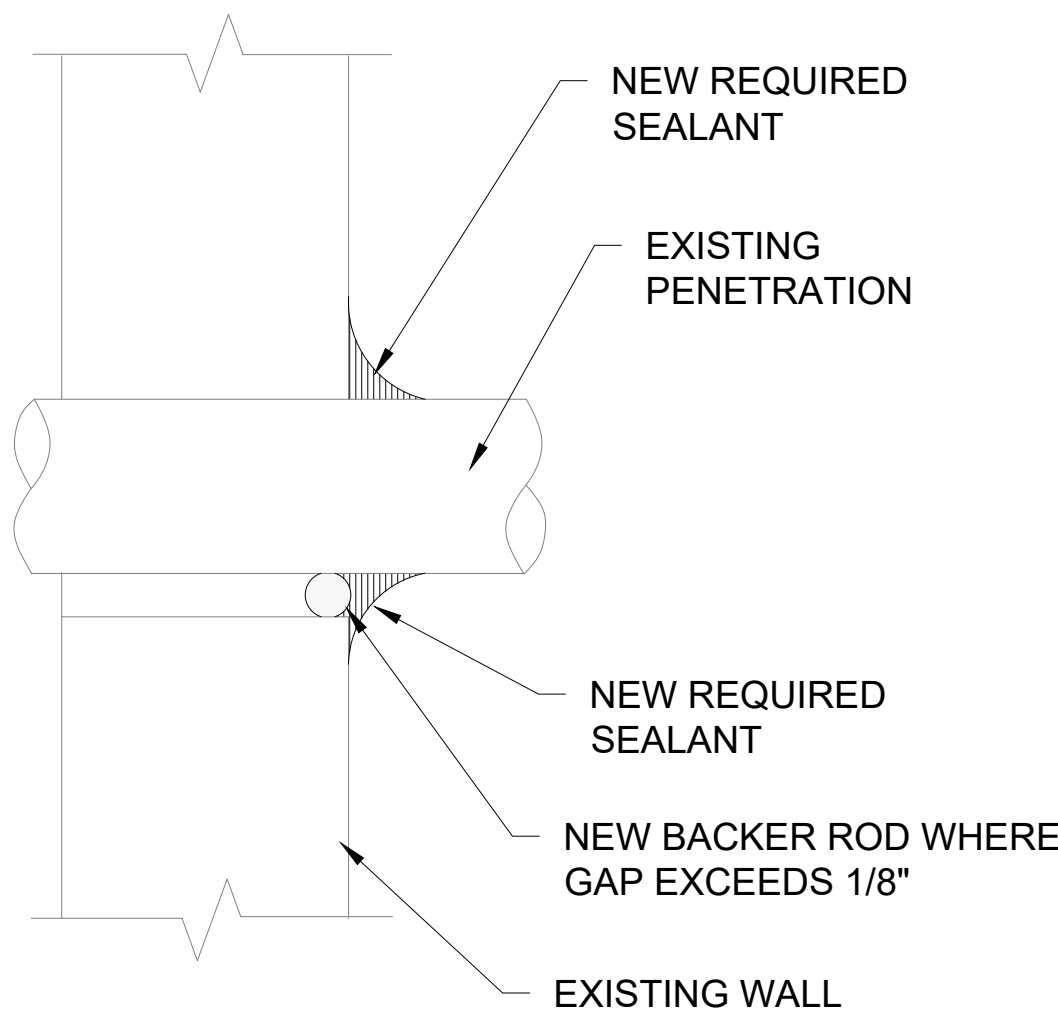

- NOTES:
1. DIMENSION A SHALL BE 1/4" MINIMUM
 2. DIMENSION B SHALL BE 1/4" MIN. AND 1/2" MAX.
 3. RATIO OF A:B SHALL BE 2:1 MINIMUM.
 4. BACKER ROD DIAMETER SHALL BE 25% LARGER THAN JOINT WIDTH.

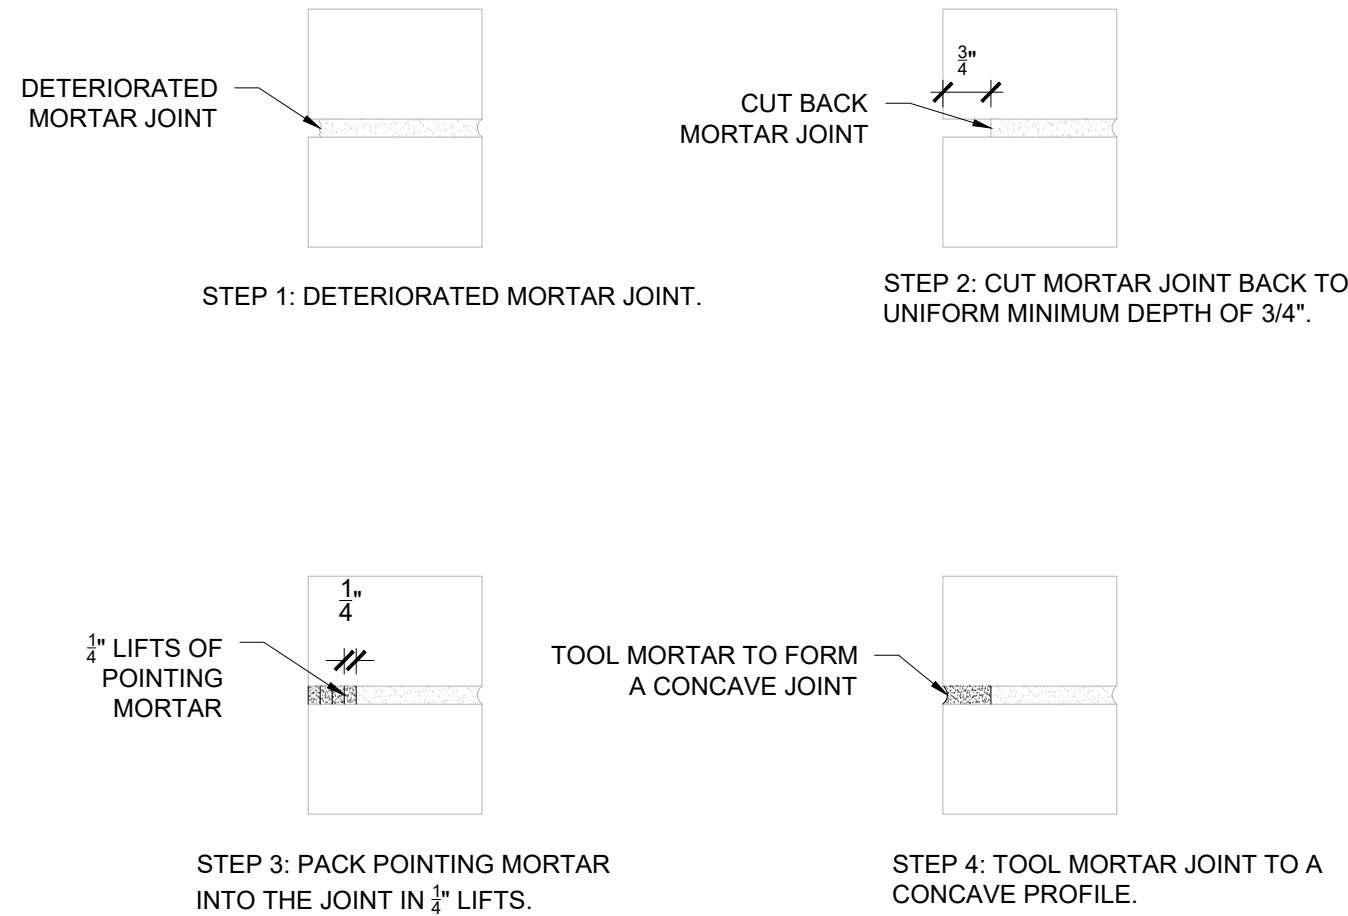

- NOTES:
1. PROVIDE REPOINTING WHERE INDICATED IN CONTRACT DRAWINGS AND BASED ON VISUAL INSPECTION IN ACCORDANCE WITH UNIT PRICES AND QUANTITY ALLOWANCES.



Engineering solutions for tomorrow®

4995 Lacross Rd. | Suite 1325
Charleston, SC 29406

SOUTH CAROLINA
CERTIFICATE OF
AUTHORIZATION #1906

www.reiengineers.com

SEALS:



PROJECT NAME:

DORCHESTER SCHOOL
DISTRICT TWO
OAKBROOK ES AND MS
EXTERIOR WALL
RENOVATION

286/306 OLD FORT DRIVE
LADSON, SC 29456

PROJECT NO:

024CHS-058

ISSUE:

NO.	DATE	DESCRIPTION
CD	05-20-25	CONTRACT DOCUMENTS

THIS LINE IS 1 INCH ON
THE ORIGINAL DRAWING

IF IT IS NOT 1 INCH ON THIS PAGE,
SCALE DRAWING ACCORDINGLY.


SHEET TITLE

DETAILS

DRAWING


XW501

- GENERAL NOTES:
1. THESE DOCUMENTS ARE THE PROPERTY OF REI ENGINEERS, INC. (REI) AND REI RETAINS ALL RIGHTS THEREIN, INCLUDING COPYRIGHTS. IT MAY ONLY BE USED IN A MANNER CONSISTENT WITH REI'S RIGHTS WHILE REI IS PROVIDING SERVICE FOR THE SPECIFIC PROJECT IDENTIFIED OR REFERRED TO HEREIN OR EXTENSIONS THERETO. IT MAY NOT BE USED FOR ANY OTHER PURPOSE EXCEPT WITH THE EXPRESS WRITTEN AGREEMENT OF, AND COMPENSATION TO, REI ENGINEERS, INC.
 2. DIMENSIONS, DETAIL COMPONENTS AND EQUIPMENT PENETRATION LOCATIONS ARE FOR INFORMATION ONLY. CONTRACTOR IS RESPONSIBLE TO FIELD VERIFY ALL INFORMATION PROVIDED.
- SHEET NOTES:
1. FOR DETAILS, LIGHT LINES REPRESENT EXISTING CONSTRUCTION TO REMAIN AND DARK LINES REPRESENT NEW COMPONENTS TO BE PROVIDED.
 2. ANY WHOLE OR PARTIAL INSULATION BOARD OR PORTION OF ANY BOARD WHICH FALLS IN THE PERIMETERS & CORNERS OUTLINED SHALL BE SUBJECT TO THE FASTENING REQUIREMENTS FOR THE HIGHEST WIND ZONE ENCOUNTERED, ACROSS THE ENTIRE BOARD.

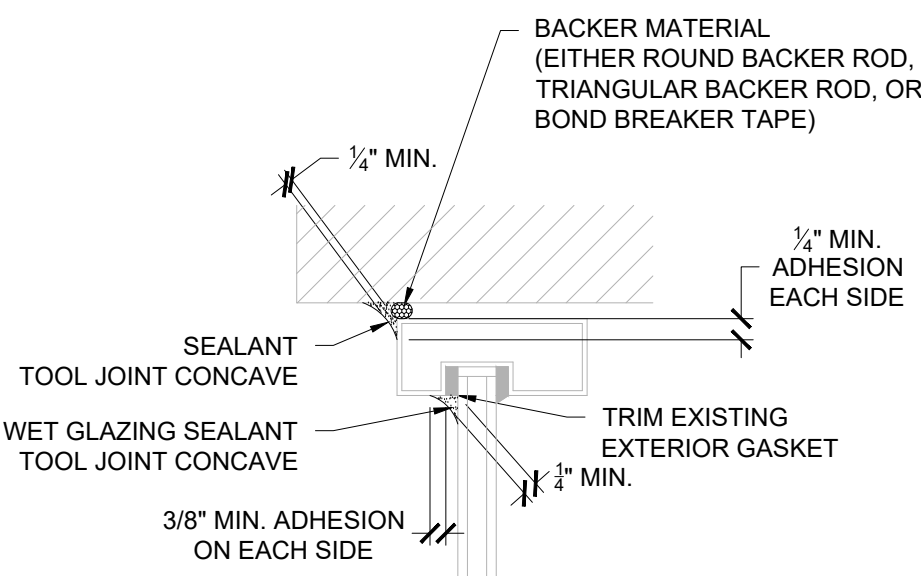

- INSTALLATION NOTES:
1. CUT HORIZONTAL SLOTS IN MORTAR BEADS, EXTENDING 20" BEYOND EXISTING MASONRY CRACKS.
 2. CLEAN SLOTS OF REMAINING DEBRIS USING WATER. INJECT REPAIR GROUT IN THE BACK OF EACH HORIZONTAL SLOT.
 3. INSERT HELICAL REPAIR TIE.
 4. INJECT REPAIR GROUT, FINISHING 3/8" FROM THE FACE OF EXISTING MASONRY.
 5. REPOINT MASONRY WITH APPROPRIATE MORTAR.

HELICAL REPAIR TIE
MIN. 1-1/4" EMBEDMENT
SET IN MANUFACTURERS GROUT,
TOOL EXPOSED EDGE OF GROUT
TO MATCH EXISTING MORTAR COLOR

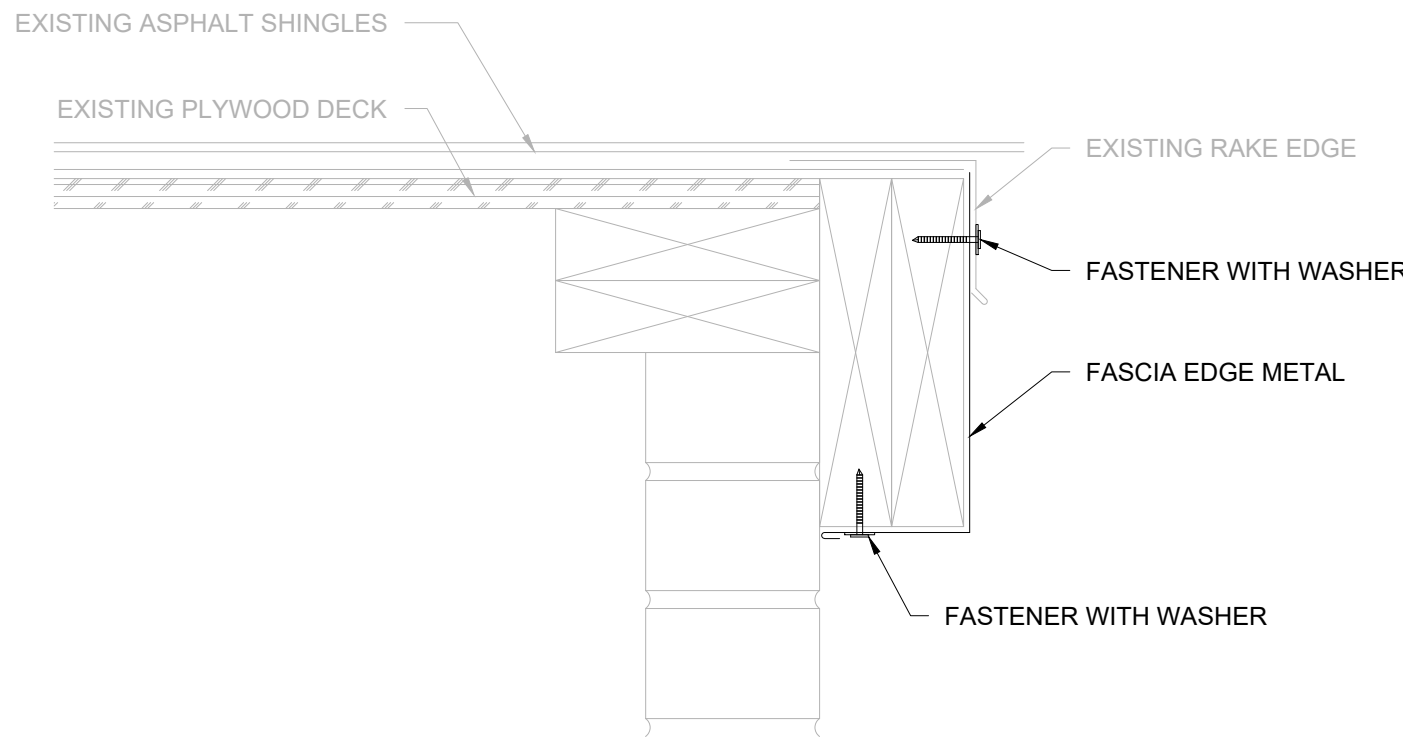

NOTES:
1. CONTRACTOR SHALL FIELD VERIFY EXISTING ROOF EDGE CONSTRUCTION AND COMPONENTS PRIOR TO SHEET METAL FABRICATION.

6

METAL EDGE

SCALE: 3" = 1'-0"

GENERAL NOTES:
1. THESE DOCUMENTS ARE THE PROPERTY OF REI ENGINEERS, INC. (REI) AND REI RETAINS ALL RIGHTS THEREIN, INCLUDING COPYRIGHTS. IT MAY ONLY BE USED IN A MANNER CONSISTENT WITH REI'S RIGHTS WHILE REI IS PROVIDING SERVICE FOR THE SPECIFIC PROJECT IDENTIFIED OR REFERRED TO HEREIN OR EXTENSIONS THERETO. IT MAY NOT BE USED FOR ANY OTHER PURPOSE EXCEPT WITH THE EXPRESS WRITTEN AGREEMENT OF, AND COMPENSATION TO, REI ENGINEERS, INC.
2. DIMENSIONS, DETAIL COMPONENTS AND EQUIPMENT PENETRATION LOCATIONS ARE FOR INFORMATION ONLY. CONTRACTOR IS RESPONSIBLE TO FIELD VERIFY ALL INFORMATION PROVIDED.
SHEET NOTES:
1. FOR DETAILS, LIGHT LINES REPRESENT EXISTING CONSTRUCTION TO REMAIN AND DARK LINES REPRESENT NEW COMPONENTS TO BE PROVIDED.
2. ANY WHOLE OR PARTIAL INSULATION BOARD OR PORTION OF ANY BOARD WHICH FALLS IN THE PERIMETERS & CORNERS OUTLINED SHALL BE SUBJECT TO THE FASTENING REQUIREMENTS FOR THE HIGHEST WIND ZONE ENCOUNTERED, ACROSS THE ENTIRE BOARD.



E N G I N E E R S

Engineering solutions for tomorrow®

4995 Lacross Rd. | Suite 1325
Charleston, SC 29406

SOUTH CAROLINA
CERTIFICATE OF
AUTHORIZATION #1906

www.reiengineers.com

SEALS:



PROJECT NAME:

DORCHESTER SCHOOL
DISTRICT TWO
OAKBROOK ES AND MS
EXTERIOR WALL
RENOVATION

286/306 OLD FORT DRIVE
LADSON, SC 29456

PROJECT NO:

024CHS-058

ISSUE:

NO.	DATE	DESCRIPTION
CD	05-20-25	CONTRACT DOCUMENTS

THIS LINE IS 1 INCH ON
THE ORIGINAL DRAWING

IF IT IS NOT 1 INCH ON THIS PAGE,
SCALE DRAWING ACCORDINGLY.

SHEET TITLE

DETAILS

DRAWING

XW502