



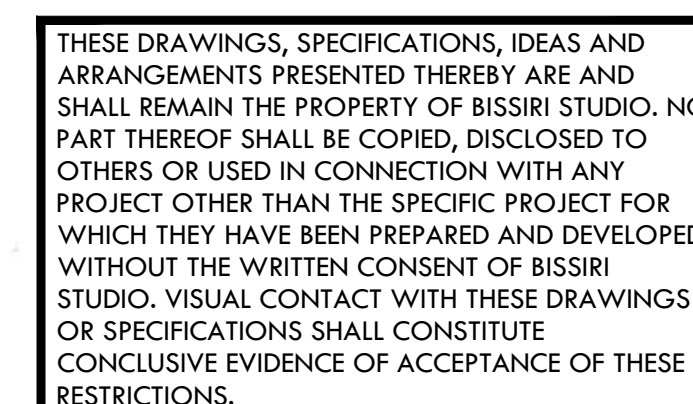

930 Colorado Blvd. Unit #1
Los Angeles, CA 90041
(818) 506-0432
ibissiri@bissiristudio.com

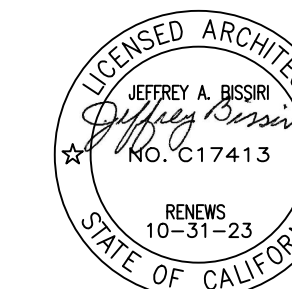

Ventura Unified School District Ventura High School Modernization


2155 East Main Street, Ventura CA 93003

DRAWN BY:	-
CHECKED BY:	JB


[illegible]

DRAWING TITLE:
BUILDING "T" EXISTING
ROOF FRAMING PLAN


DATE:	SHEET :
SCALE:	ST-1

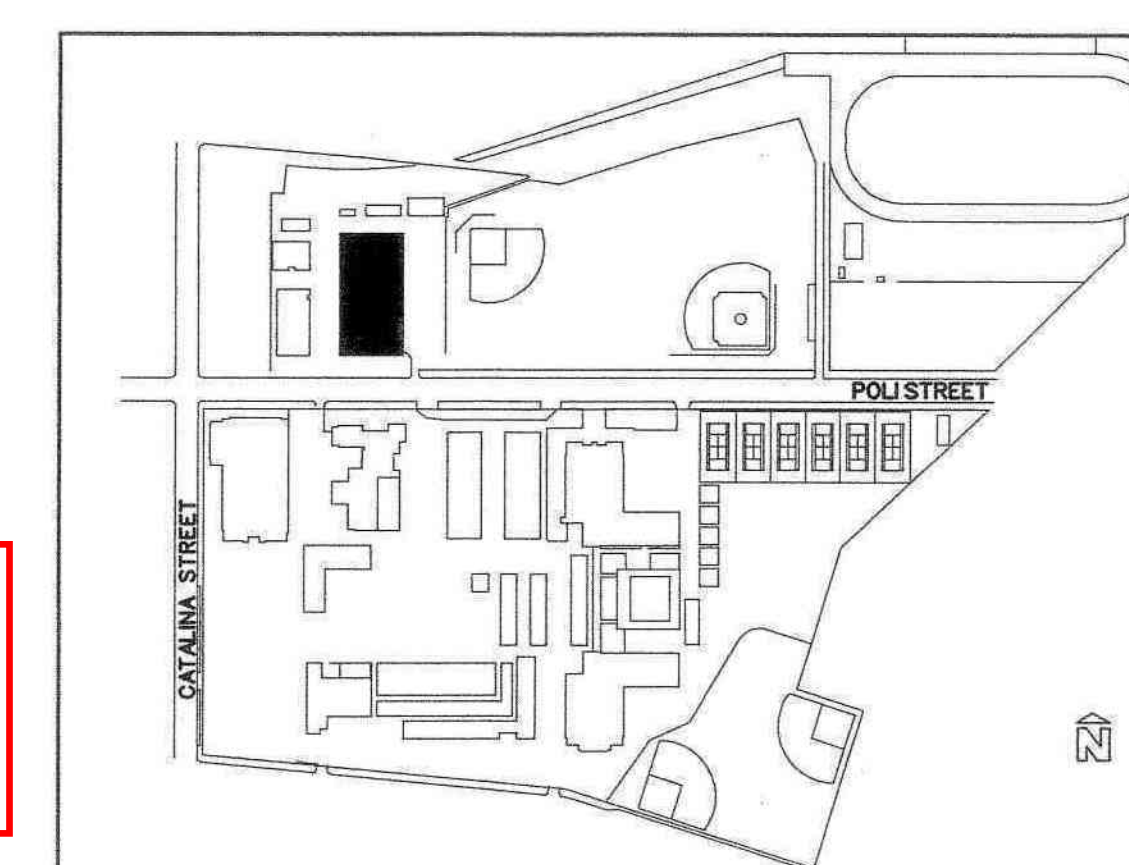

TEMPORARY SHORING BY CONTRACTOR
REQUIRED AT TRUSSES WHILE WELDING:

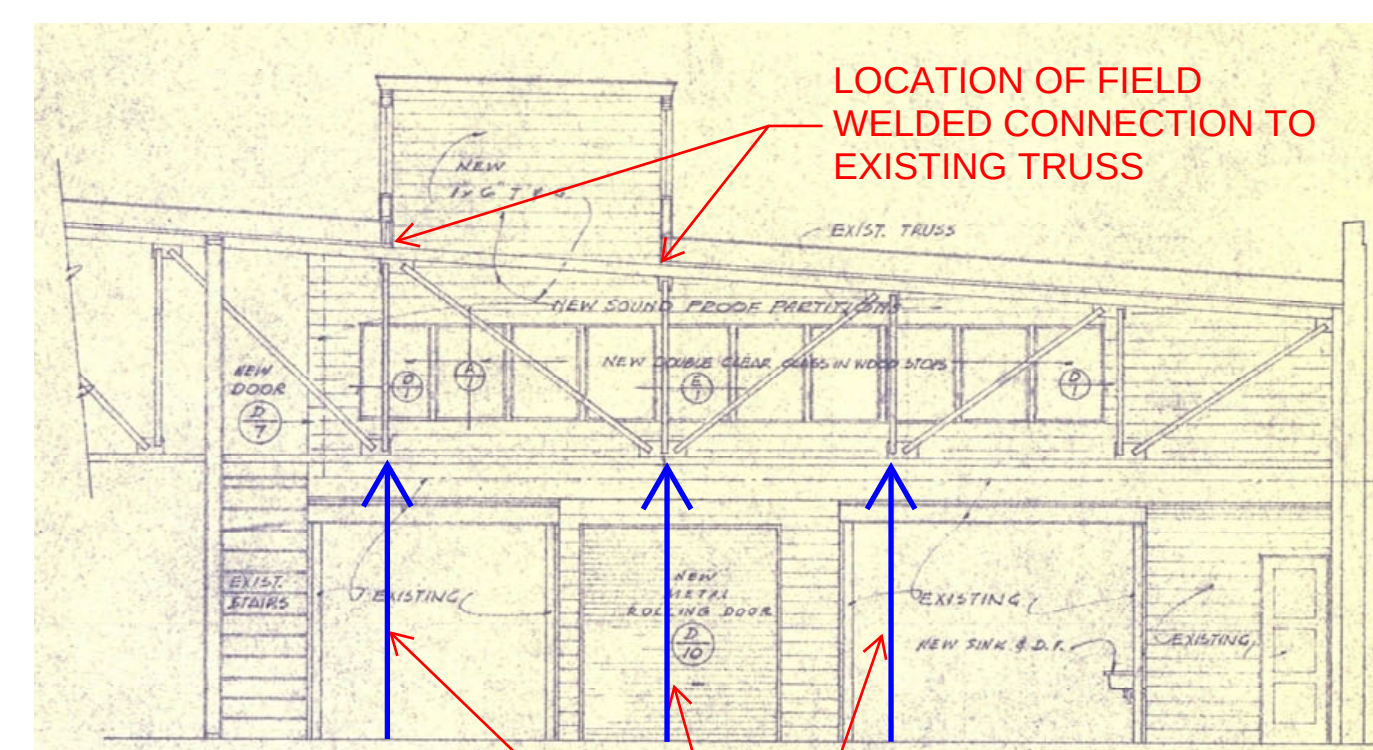


3 SHORING LOCATIONS EACH TRUSS. SHORING RESISTS FURTHER DEFLECTION DUE TO HEAT OF WELDING. 4,000 LB MINIMUM SHORING ASSEMBLY CAPACITY EACH SHORING POINT.

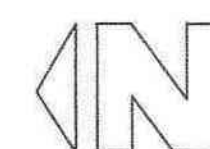


EXISTING ROOF FRAMING PLAN - BLDG. "T"
SCALE: 1/8"=1'-0"

AS REVISED BY CHANGE ORDER #19
APPROVED WORK IN THIS CHANGE
ORDER SHOWN HIGHLIGHTED
YELLOW.

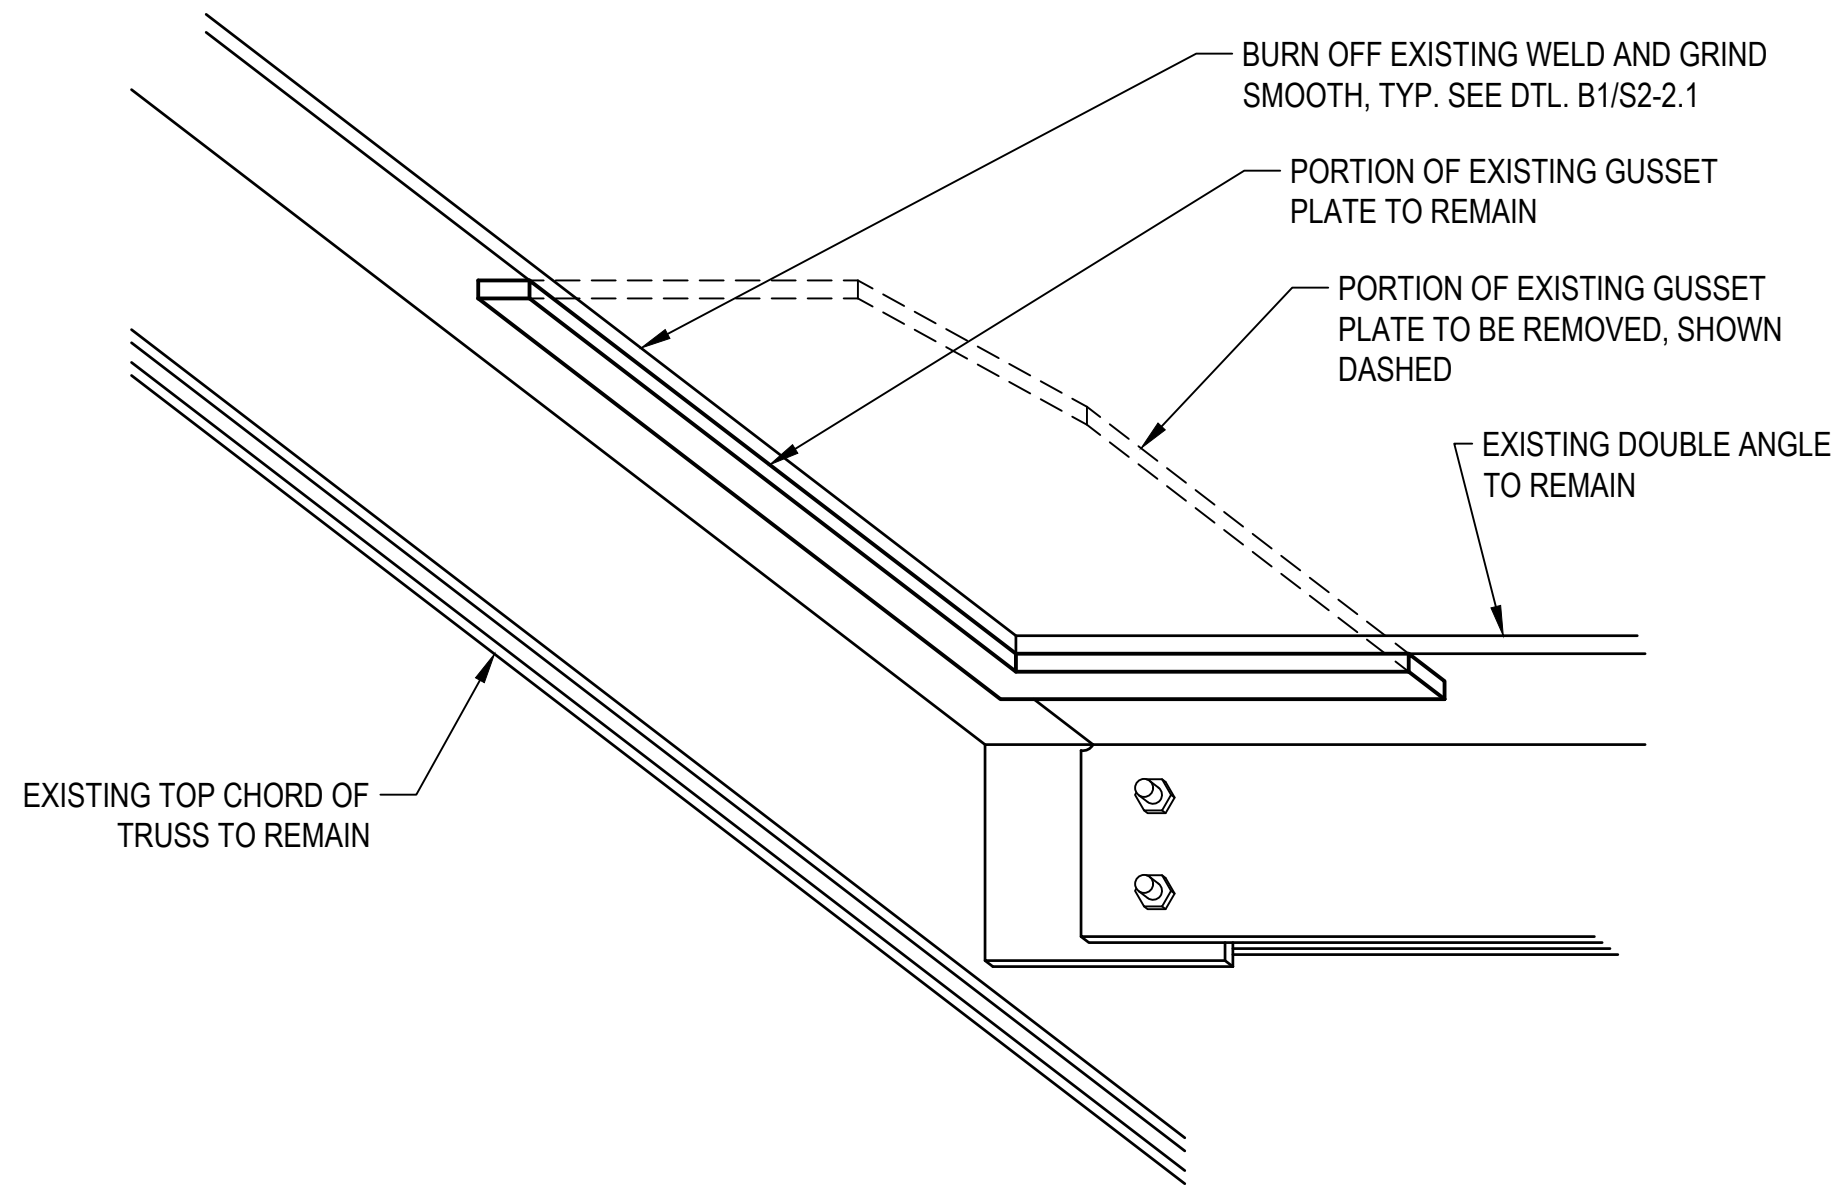


- GENERAL NOTES**
1. EXISTING CROSS BRACE NOT SHOWN FOR CLARITY - CROSS BRACE TO BE REMOVED
 2. SEE NEW DTL. A/S2-2.1 & A1/S2-2.1 FOR ADDITIONAL INFO NOT SHOWN HERE

A2 PARTIAL DEMOLITION FROM BELOW
REF. SCALE: 3" = 1'-0"

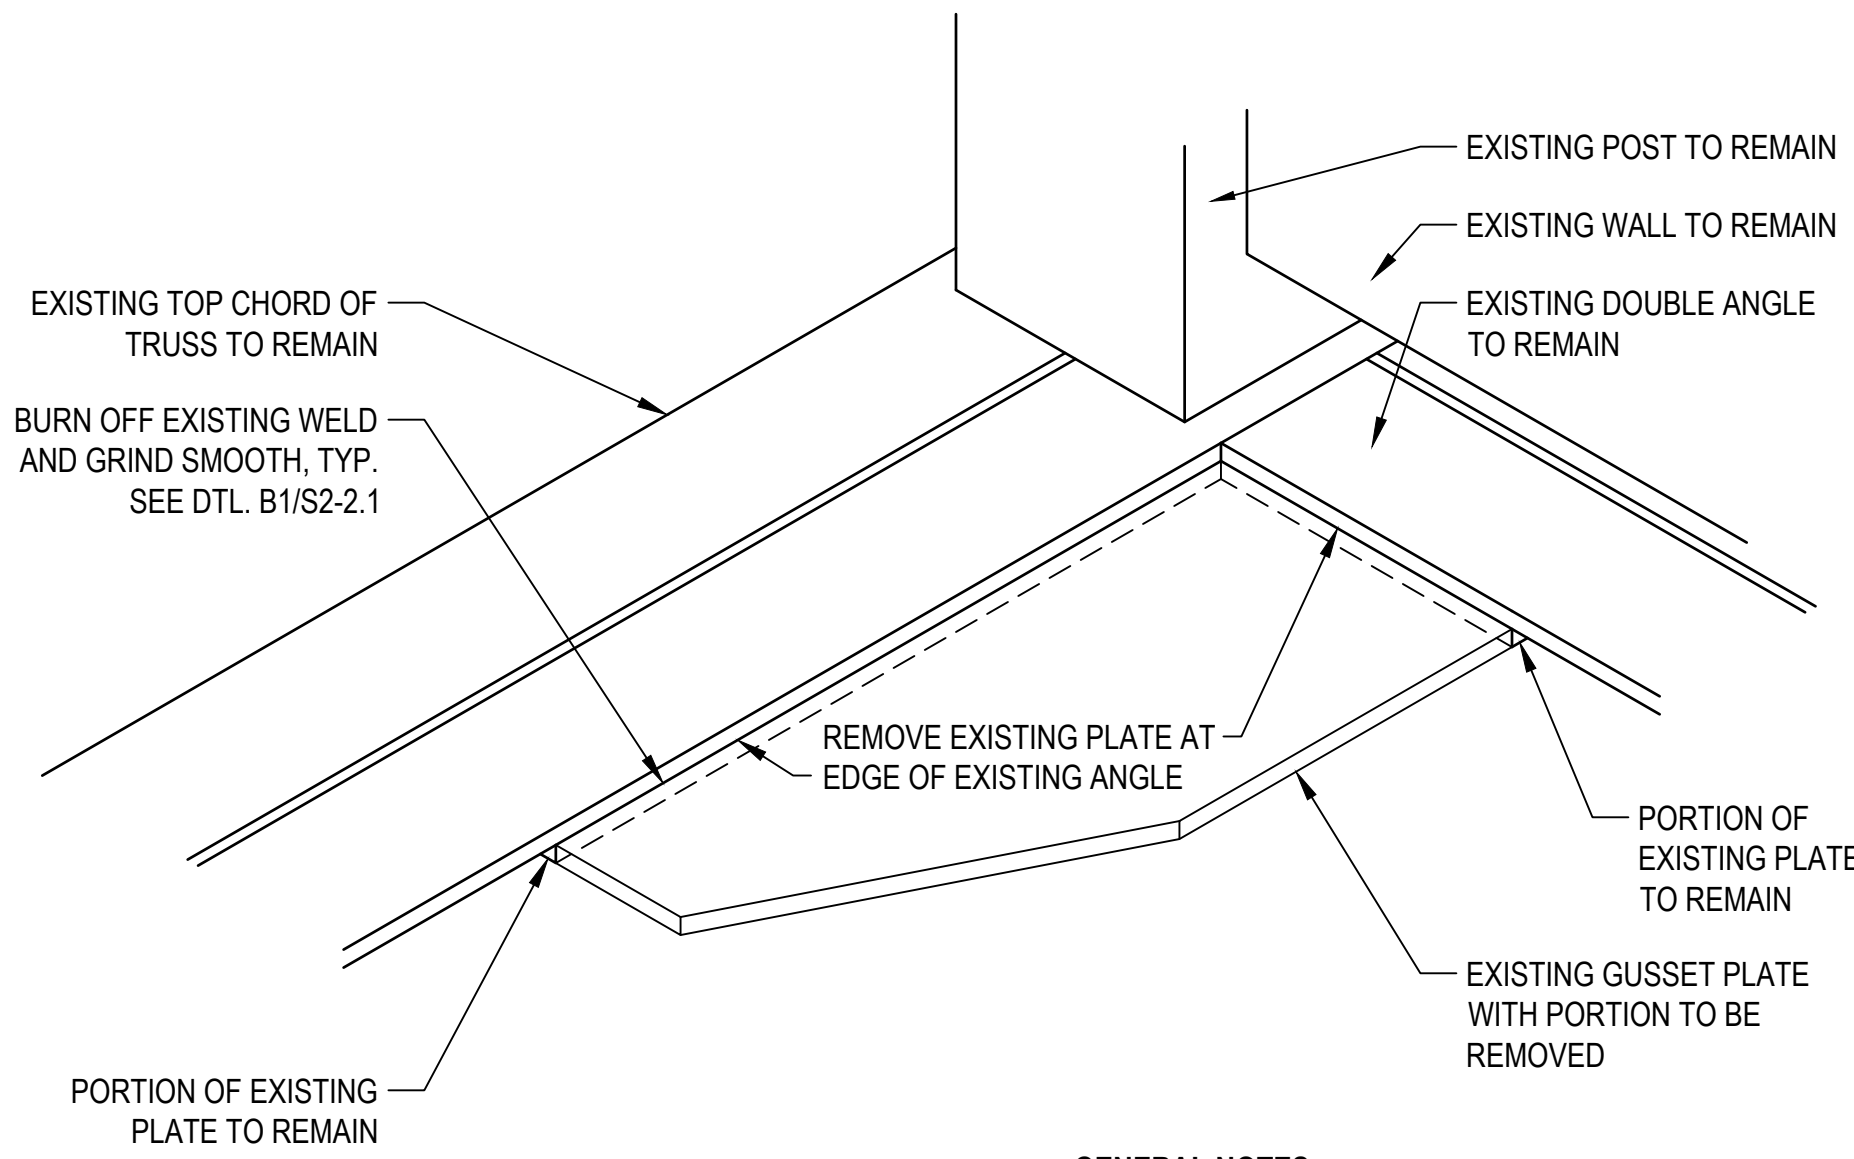


- GENERAL NOTES**
1. EXISTING CROSS BRACE NOT SHOWN FOR CLARITY - CROSS BRACE TO BE REMOVED
 2. SEE NEW DTL. A/S2-2.1 & A2/S2-2.1 FOR ADDITIONAL INFO NOT SHOWN HERE

A1 PARTIAL DEMOLITION
REF. SCALE: 3" = 1'-0"

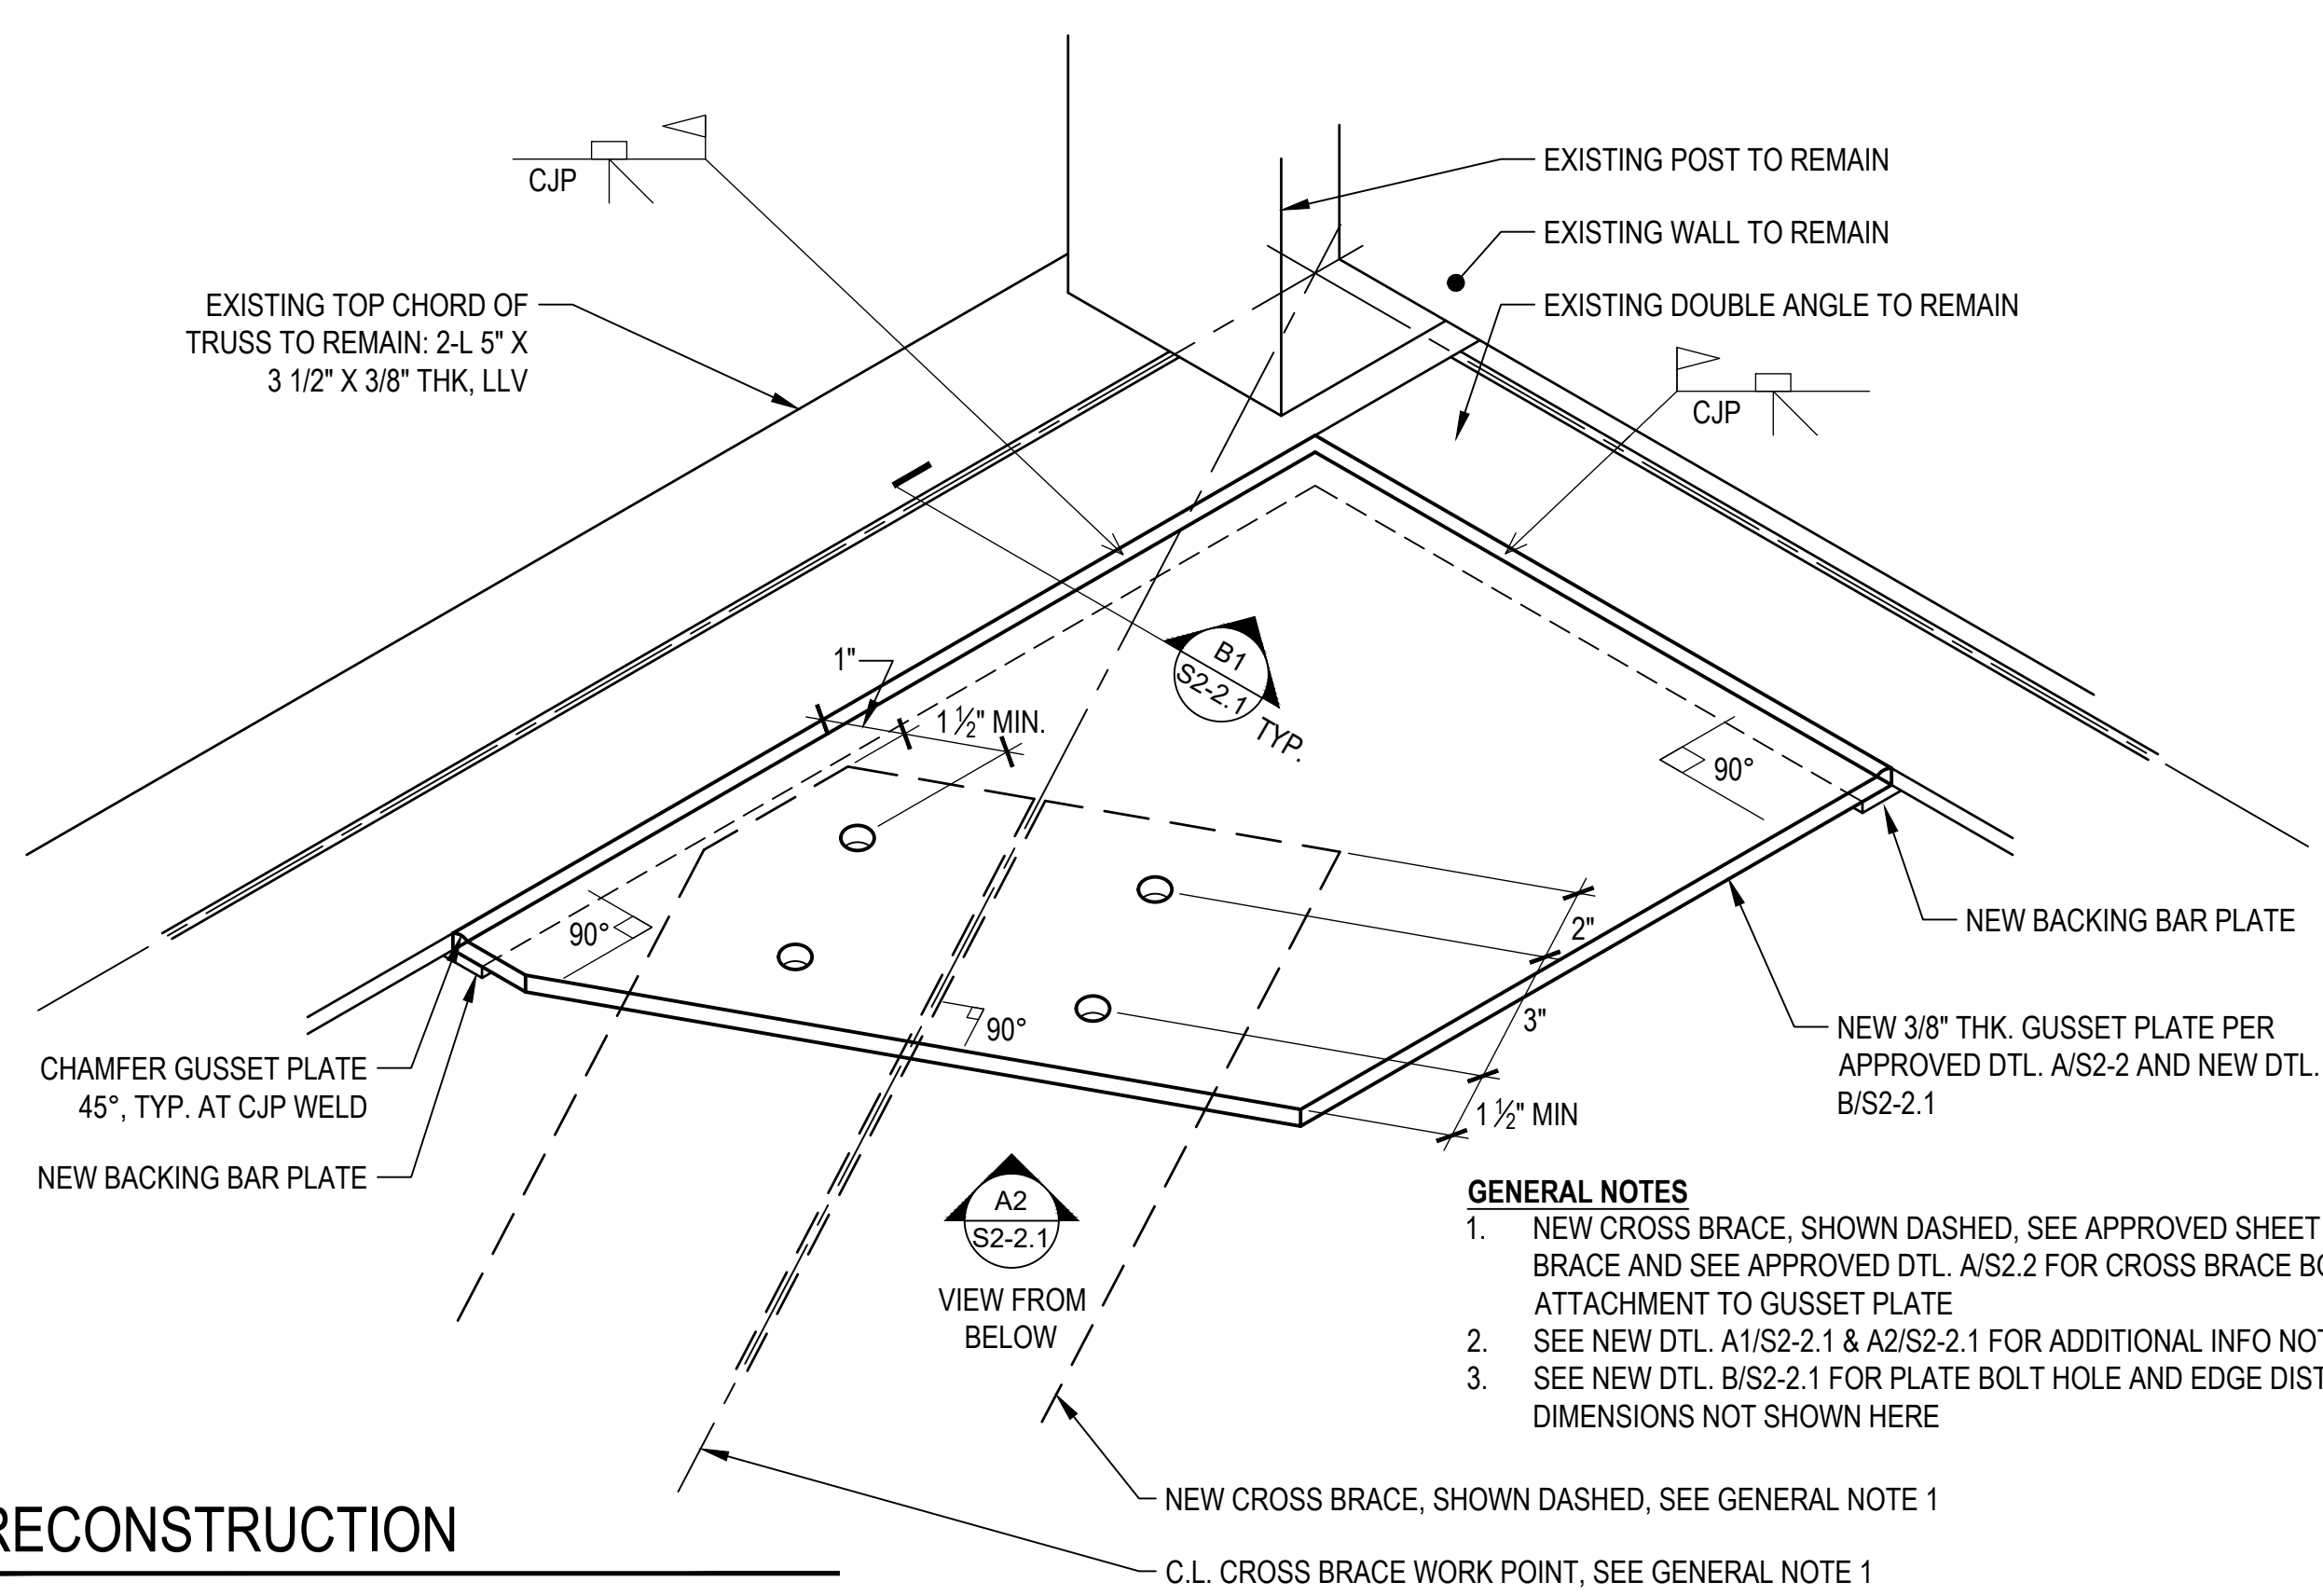


- GENERAL NOTES**
1. NEW CROSS BRACE, SHOWN DASHED, SEE APPROVED SHEET ST-1 FOR CROSS BRACE AND SEE APPROVED DTL. A/S2.2 FOR CROSS BRACE BOLTED ATTACHMENT TO GUSSET PLATE
 2. SEE NEW DTL. A1/S2-2.1 & A2/S2-2.1 FOR ADDITIONAL INFO NOT SHOWN HERE
 3. SEE NEW DTL. B/S2-2.1 FOR PLATE BOLT HOLE AND EDGE DISTANCE DIMENSIONS NOT SHOWN HERE

A RECONSTRUCTION
REF. SCALE: 3" = 1'-0"

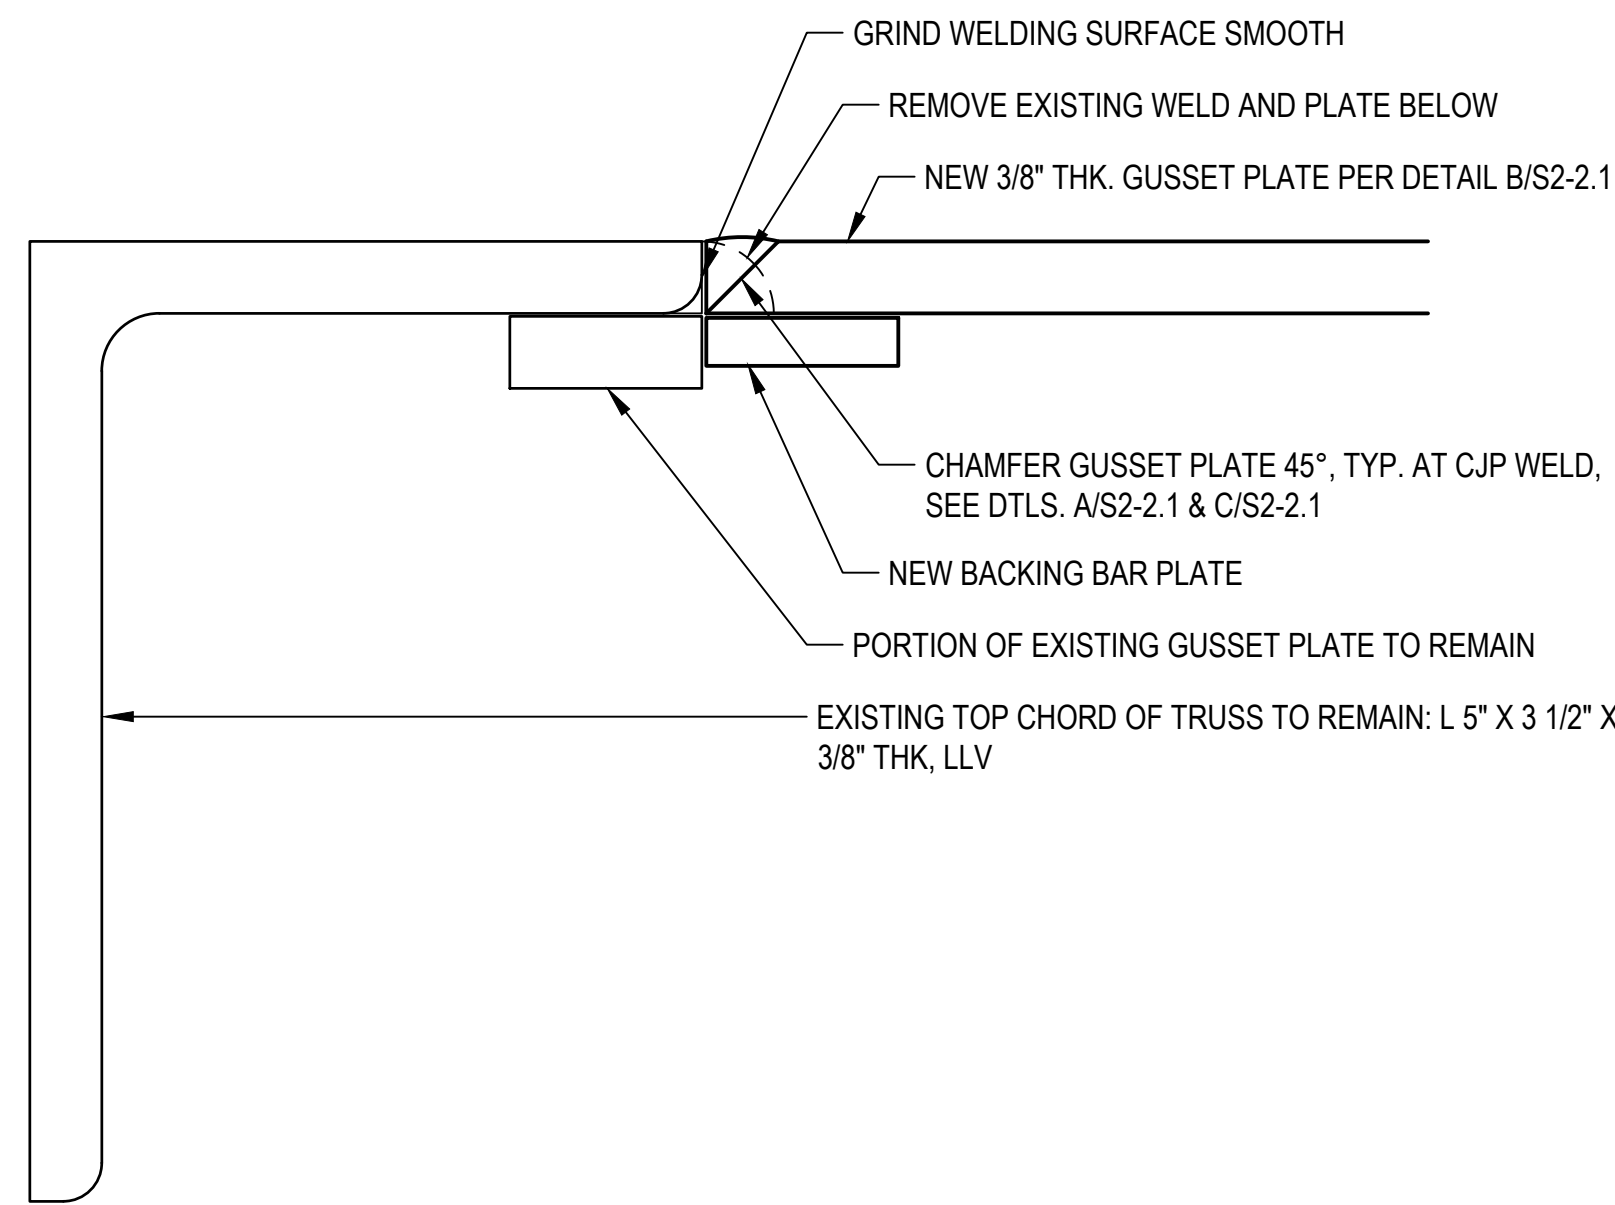


B1 GUSSETT PLATE AT TRUSS
REF. SCALE: FULL

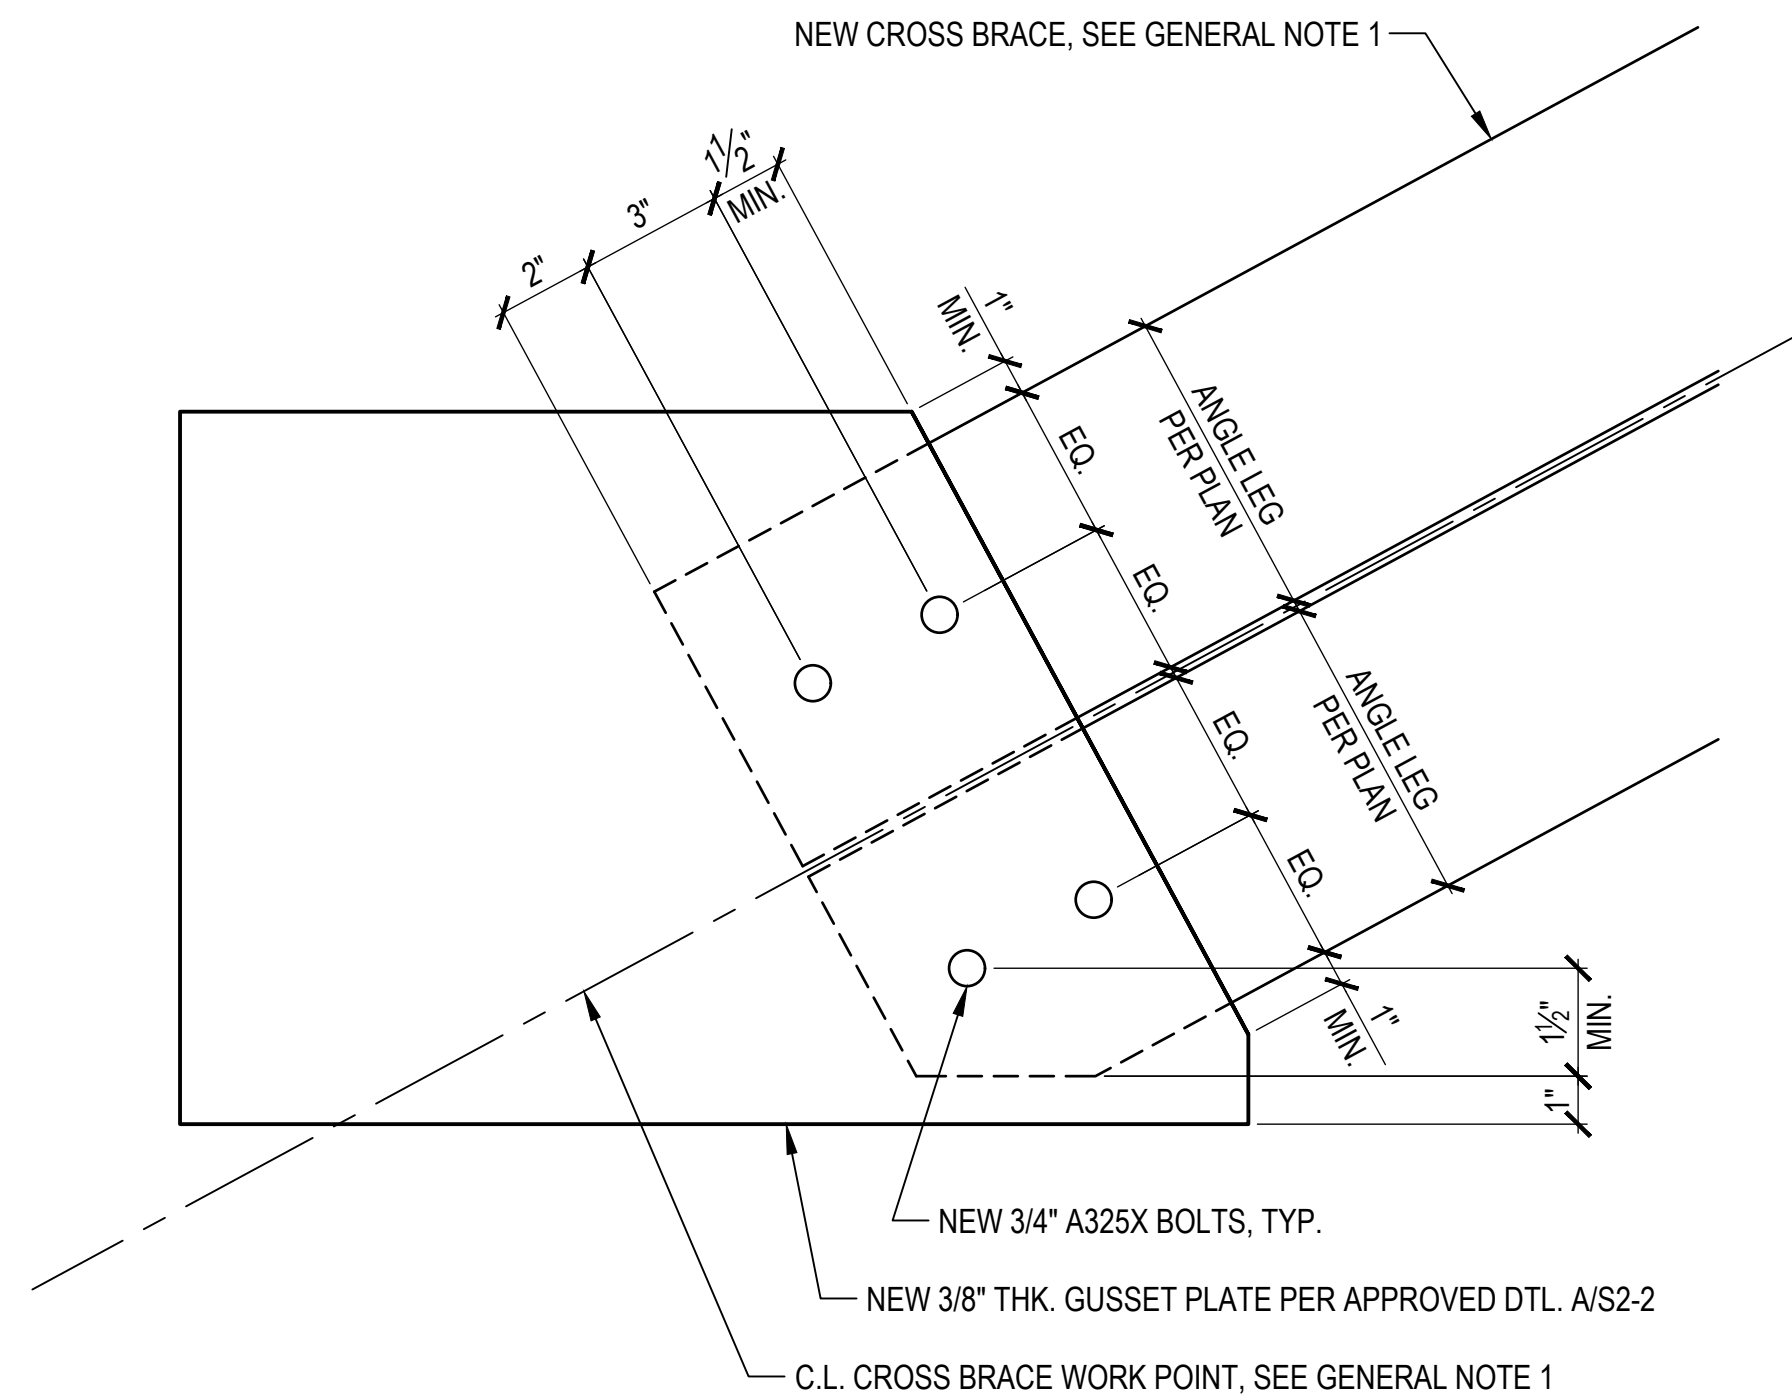


- GENERAL NOTE**
1. NEW CROSS BRACE, SEE APPROVED SHEET ST-1 FOR CROSS BRACE AND SEE APPROVED DTL. A/S2.2 FOR CROSS BRACE BOLTED ATTACHMENT TO GUSSET PLATE

B GUSSETT PLATE
REF. SCALE: 3" = 1'-0"

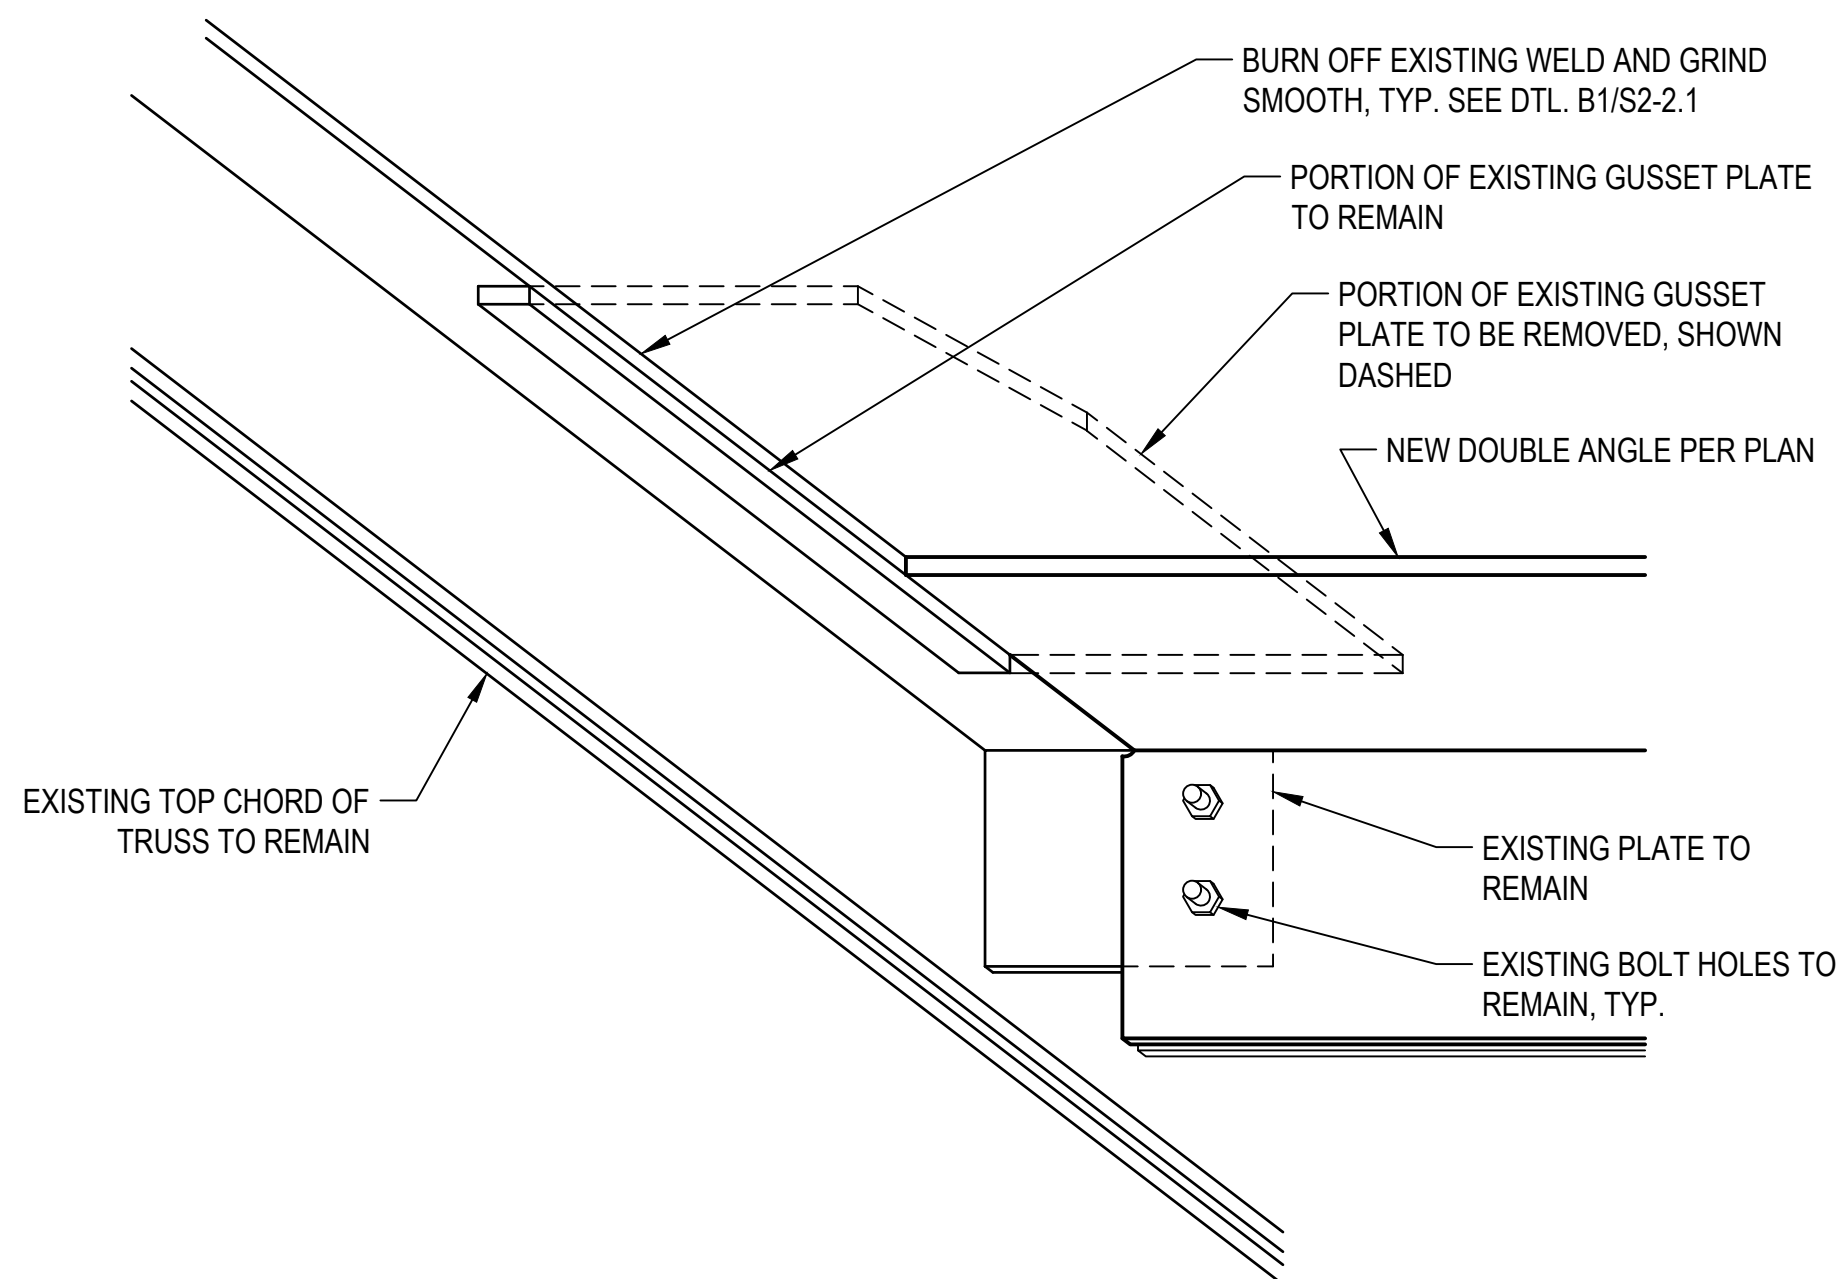


- GENERAL NOTES**
1. EXISTING CROSS BRACE NOT SHOWN FOR CLARITY - CROSS BRACE TO BE REMOVED
 2. SEE NEW DTL. C/S2-2.1 & C1/S2-2.1 FOR ADDITIONAL INFO NOT SHOWN HERE

C2 PARTIAL DEMOLITION FROM BELOW
REF. SCALE: 3" = 1'-0"

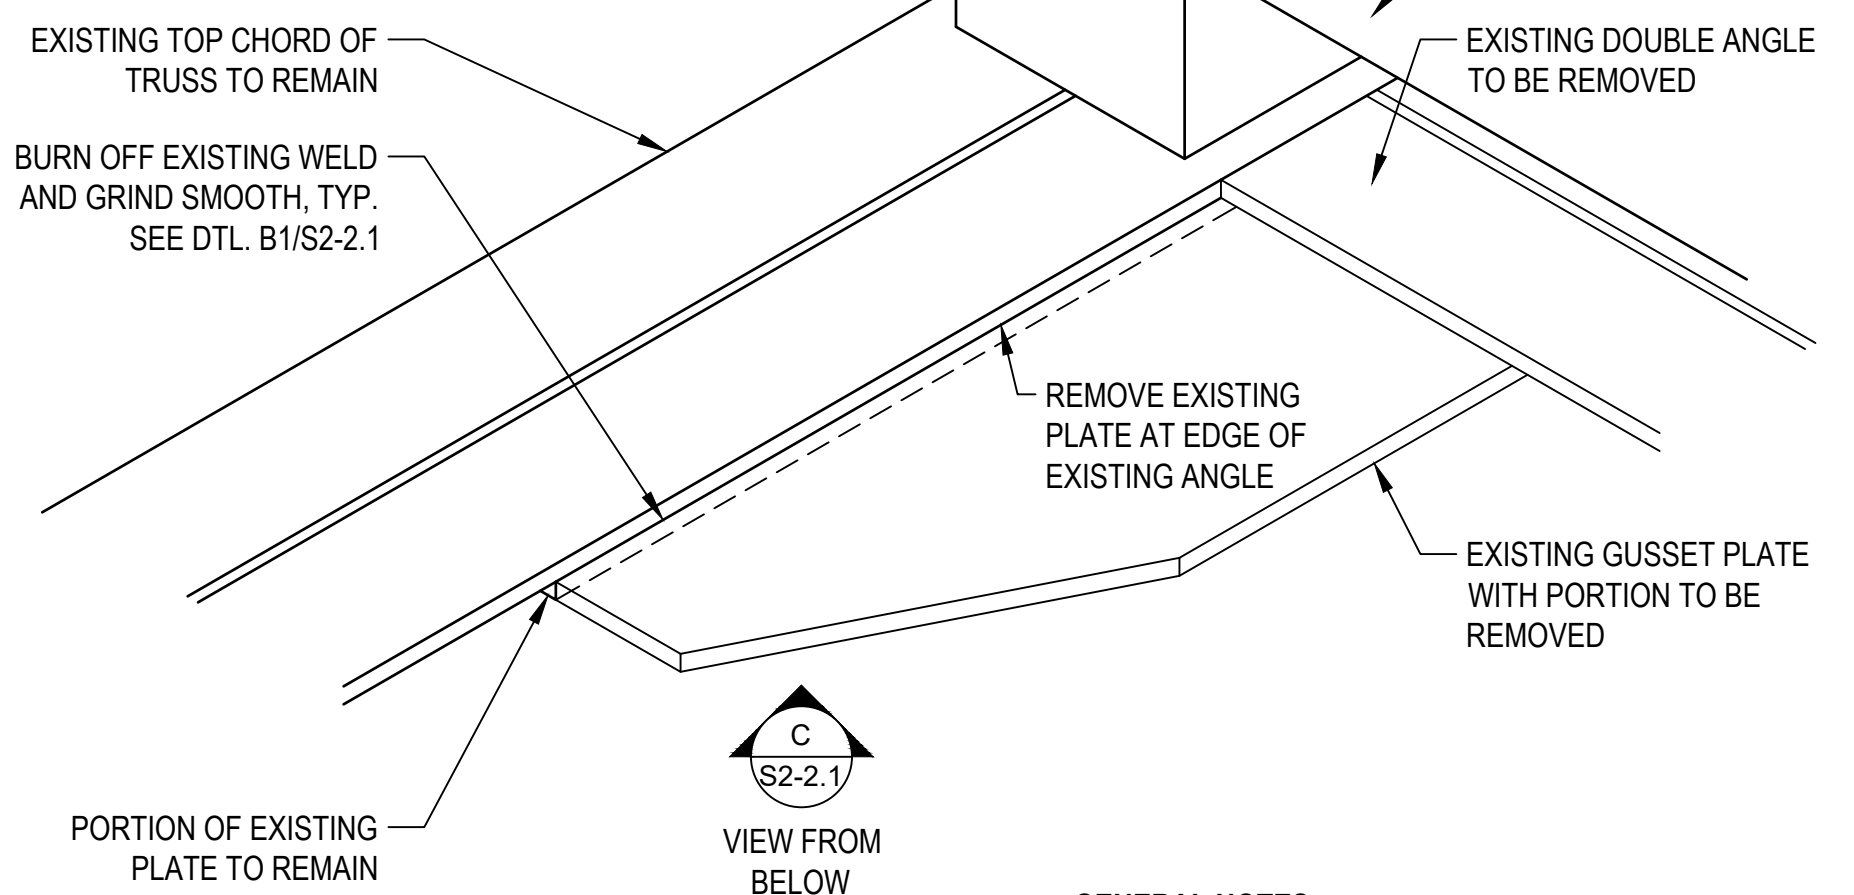

- GENERAL NOTES**
1. EXISTING CROSS BRACE NOT SHOWN FOR CLARITY - CROSS BRACE TO BE REMOVED
 2. SEE NEW DTL. C/S2-2.1 & C2/S2-2.1 FOR ADDITIONAL INFO NOT SHOWN HERE

C1 PARTIAL DEMOLITION
REF. SCALE: 3" = 1'-0"

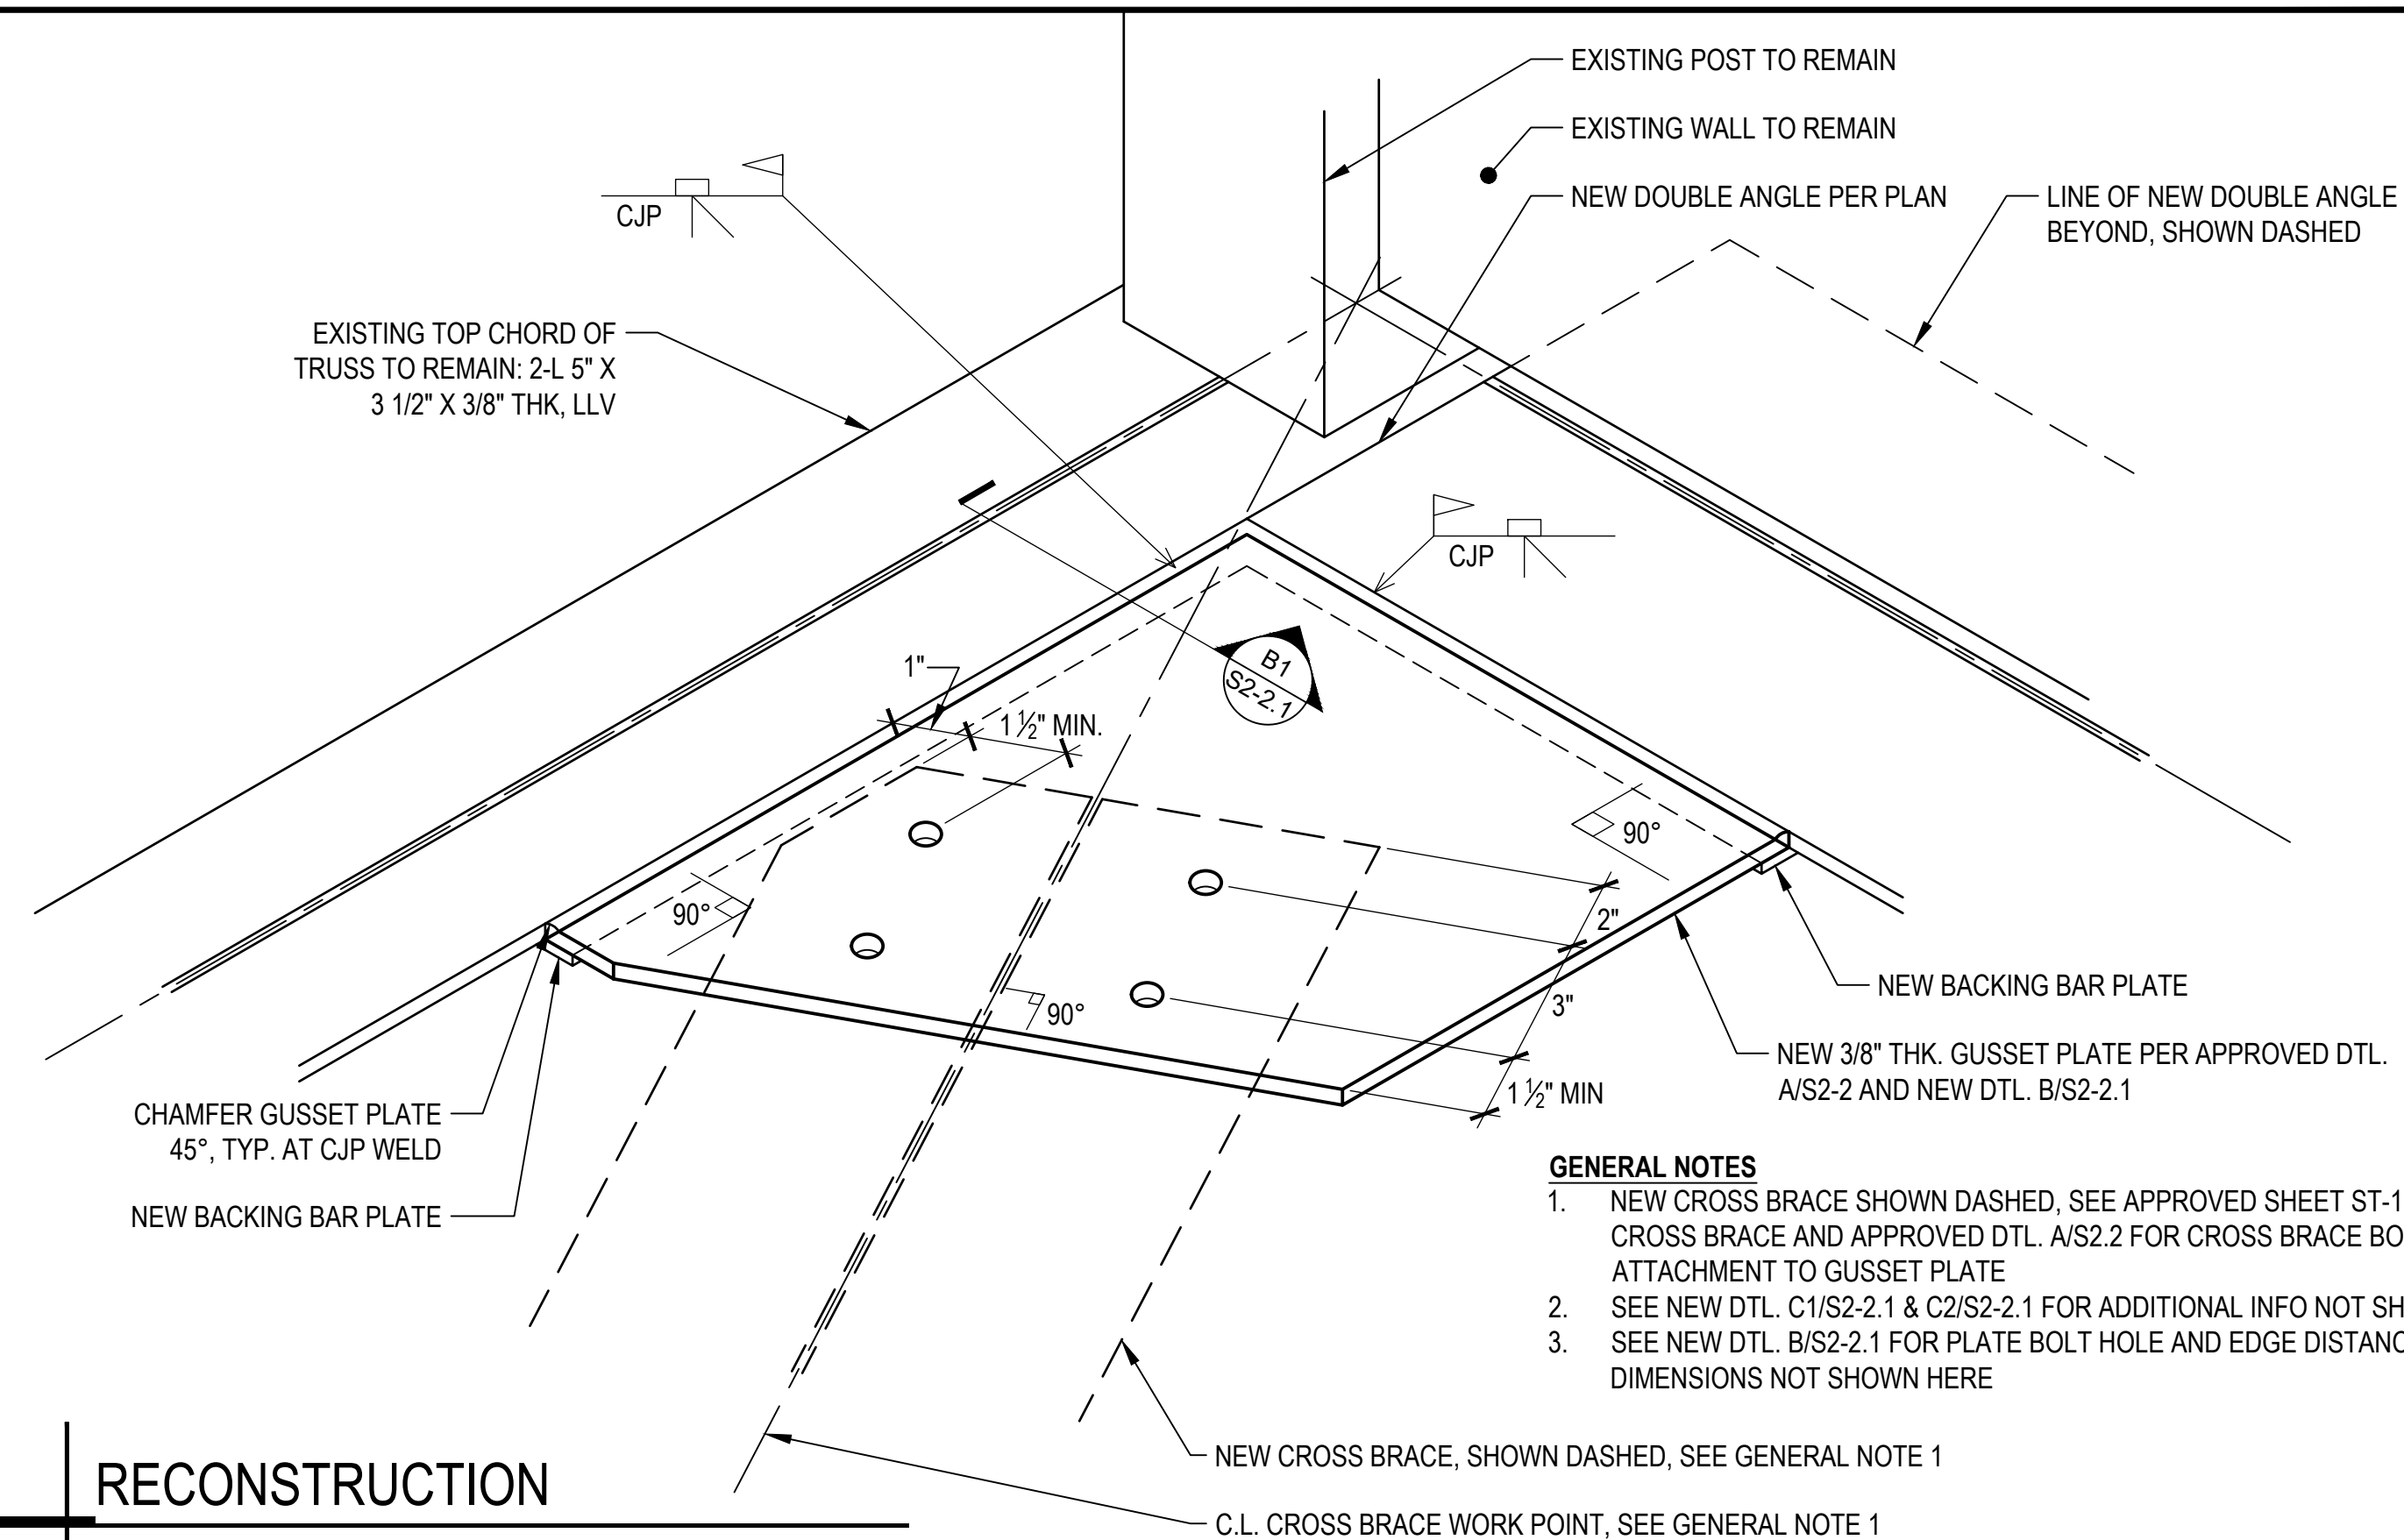

- GENERAL NOTES**
1. NEW CROSS BRACE SHOWN DASHED, SEE APPROVED SHEET ST-1 FOR CROSS BRACE AND APPROVED DTL. A/S2.2 FOR CROSS BRACE BOLTED ATTACHMENT TO GUSSET PLATE
 2. SEE NEW DTL. C1/S2-2.1 & C2/S2-2.1 FOR ADDITIONAL INFO NOT SHOWN HERE
 3. SEE NEW DTL. B/S2-2.1 FOR PLATE BOLT HOLE AND EDGE DISTANCE DIMENSIONS NOT SHOWN HERE


C RECONSTRUCTION
REF. SCALE: 3" = 1'-0"

BISSIRI ST
Jeffrey Bissiri AIA

APPROVED FOR THE CITY OF VENTURA
APP: 03-10142, INC.
REVIEWED FOR: FLS/BJ, ACS/BJ
DATE: 08/09/2023

430 Colorado Blvd. Unit #1
Los Angeles, CA 90041
(818) 506-0432
jbissiri@bissiristudio.com

THESE DRAWINGS, SPECIFICATIONS, IDEAS AND ARRANGEMENTS PRESENTED THEREBY ARE AND SHALL REMAIN THE PROPERTY OF BISSIRI STUDIO. NO PART THEREOF SHALL BE COPIED, DISCLOSED TO OTHERS OR USED IN CONNECTION WITH ANY PROJECT OTHER THAN THE SPECIFIC PROJECT FOR WHICH THEY HAVE BEEN PREPARED AND DEVELOPED WITHOUT THE WRITTEN CONSENT OF BISSIRI STUDIO. VISUAL CONTACT WITH THESE DRAWINGS OR SPECIFICATIONS SHALL CONSTITUTE CONCLUSIVE EVIDENCE OF ACCEPTANCE OF THESE RESTRICTIONS.

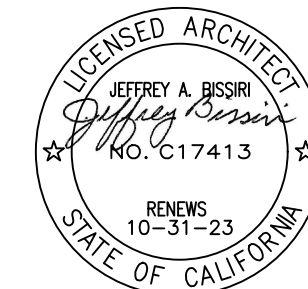

CONSULTANTS:

AGENCY APPROVAL:

Ventura Unified School District
Ventura High School
Modernization

2155 East Main Street, Ventura CA 93003

DRAWN BY:		
CHECKED BY:		
NO.	REVISION / ISSUE	DATE

DRAWING TITLE:

DETAILS

DATE: MAY 2, 2023
SCALE: AS NOTED

S2-2.1