


VENTURA UNIFIED SCHOOL DISTRICT

PIERPONT ELEMENTARY SCHOOL

1254 Marthas Vineyard Court, Ventura, CA 93001

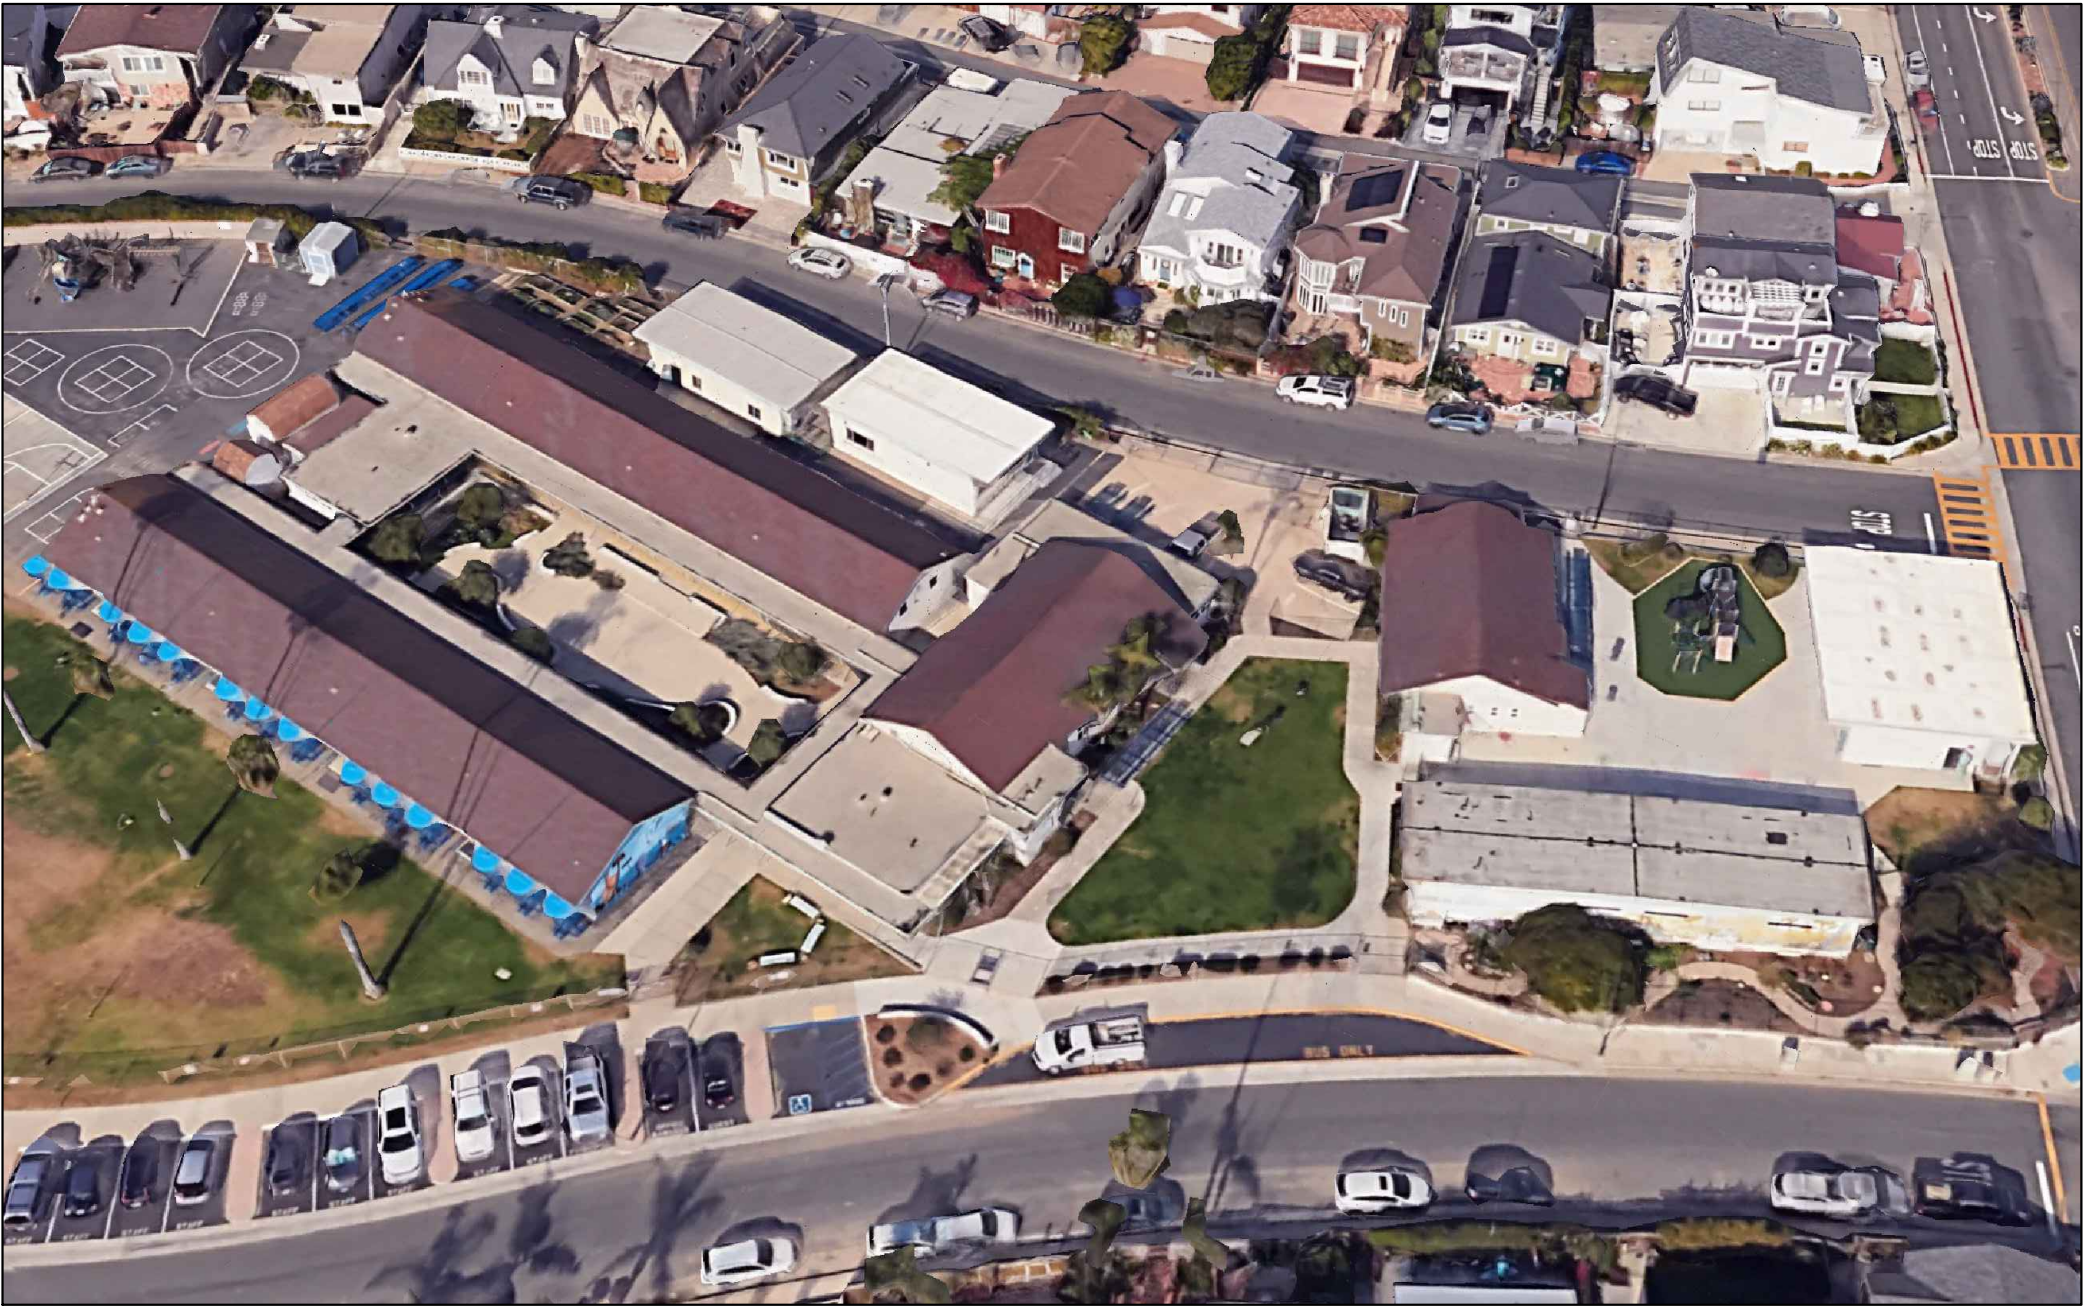

DRAWING INDEX

- A-001 COVERSHEET
- A-101 OVERALL CAMPUS PLAN
- A-101A ROOF PLAN
- A-501 ROOF DETAILS
- A-502 ROOF DETAILS
- A-503 ROOF DETAILS
- A-504 ROOF DETAILS




VENTURA UNIFIED SCHOOL DISTRICT

PIERPONT
ELEMENTARY SCHOOL
1254 Marthas Vineyard Ct
Ventura, CA 93001

SCALE:	AS NOTED
DATE:	10/16/2024
PROJ. #:	
DRAWN BY:	

COVERSHEET

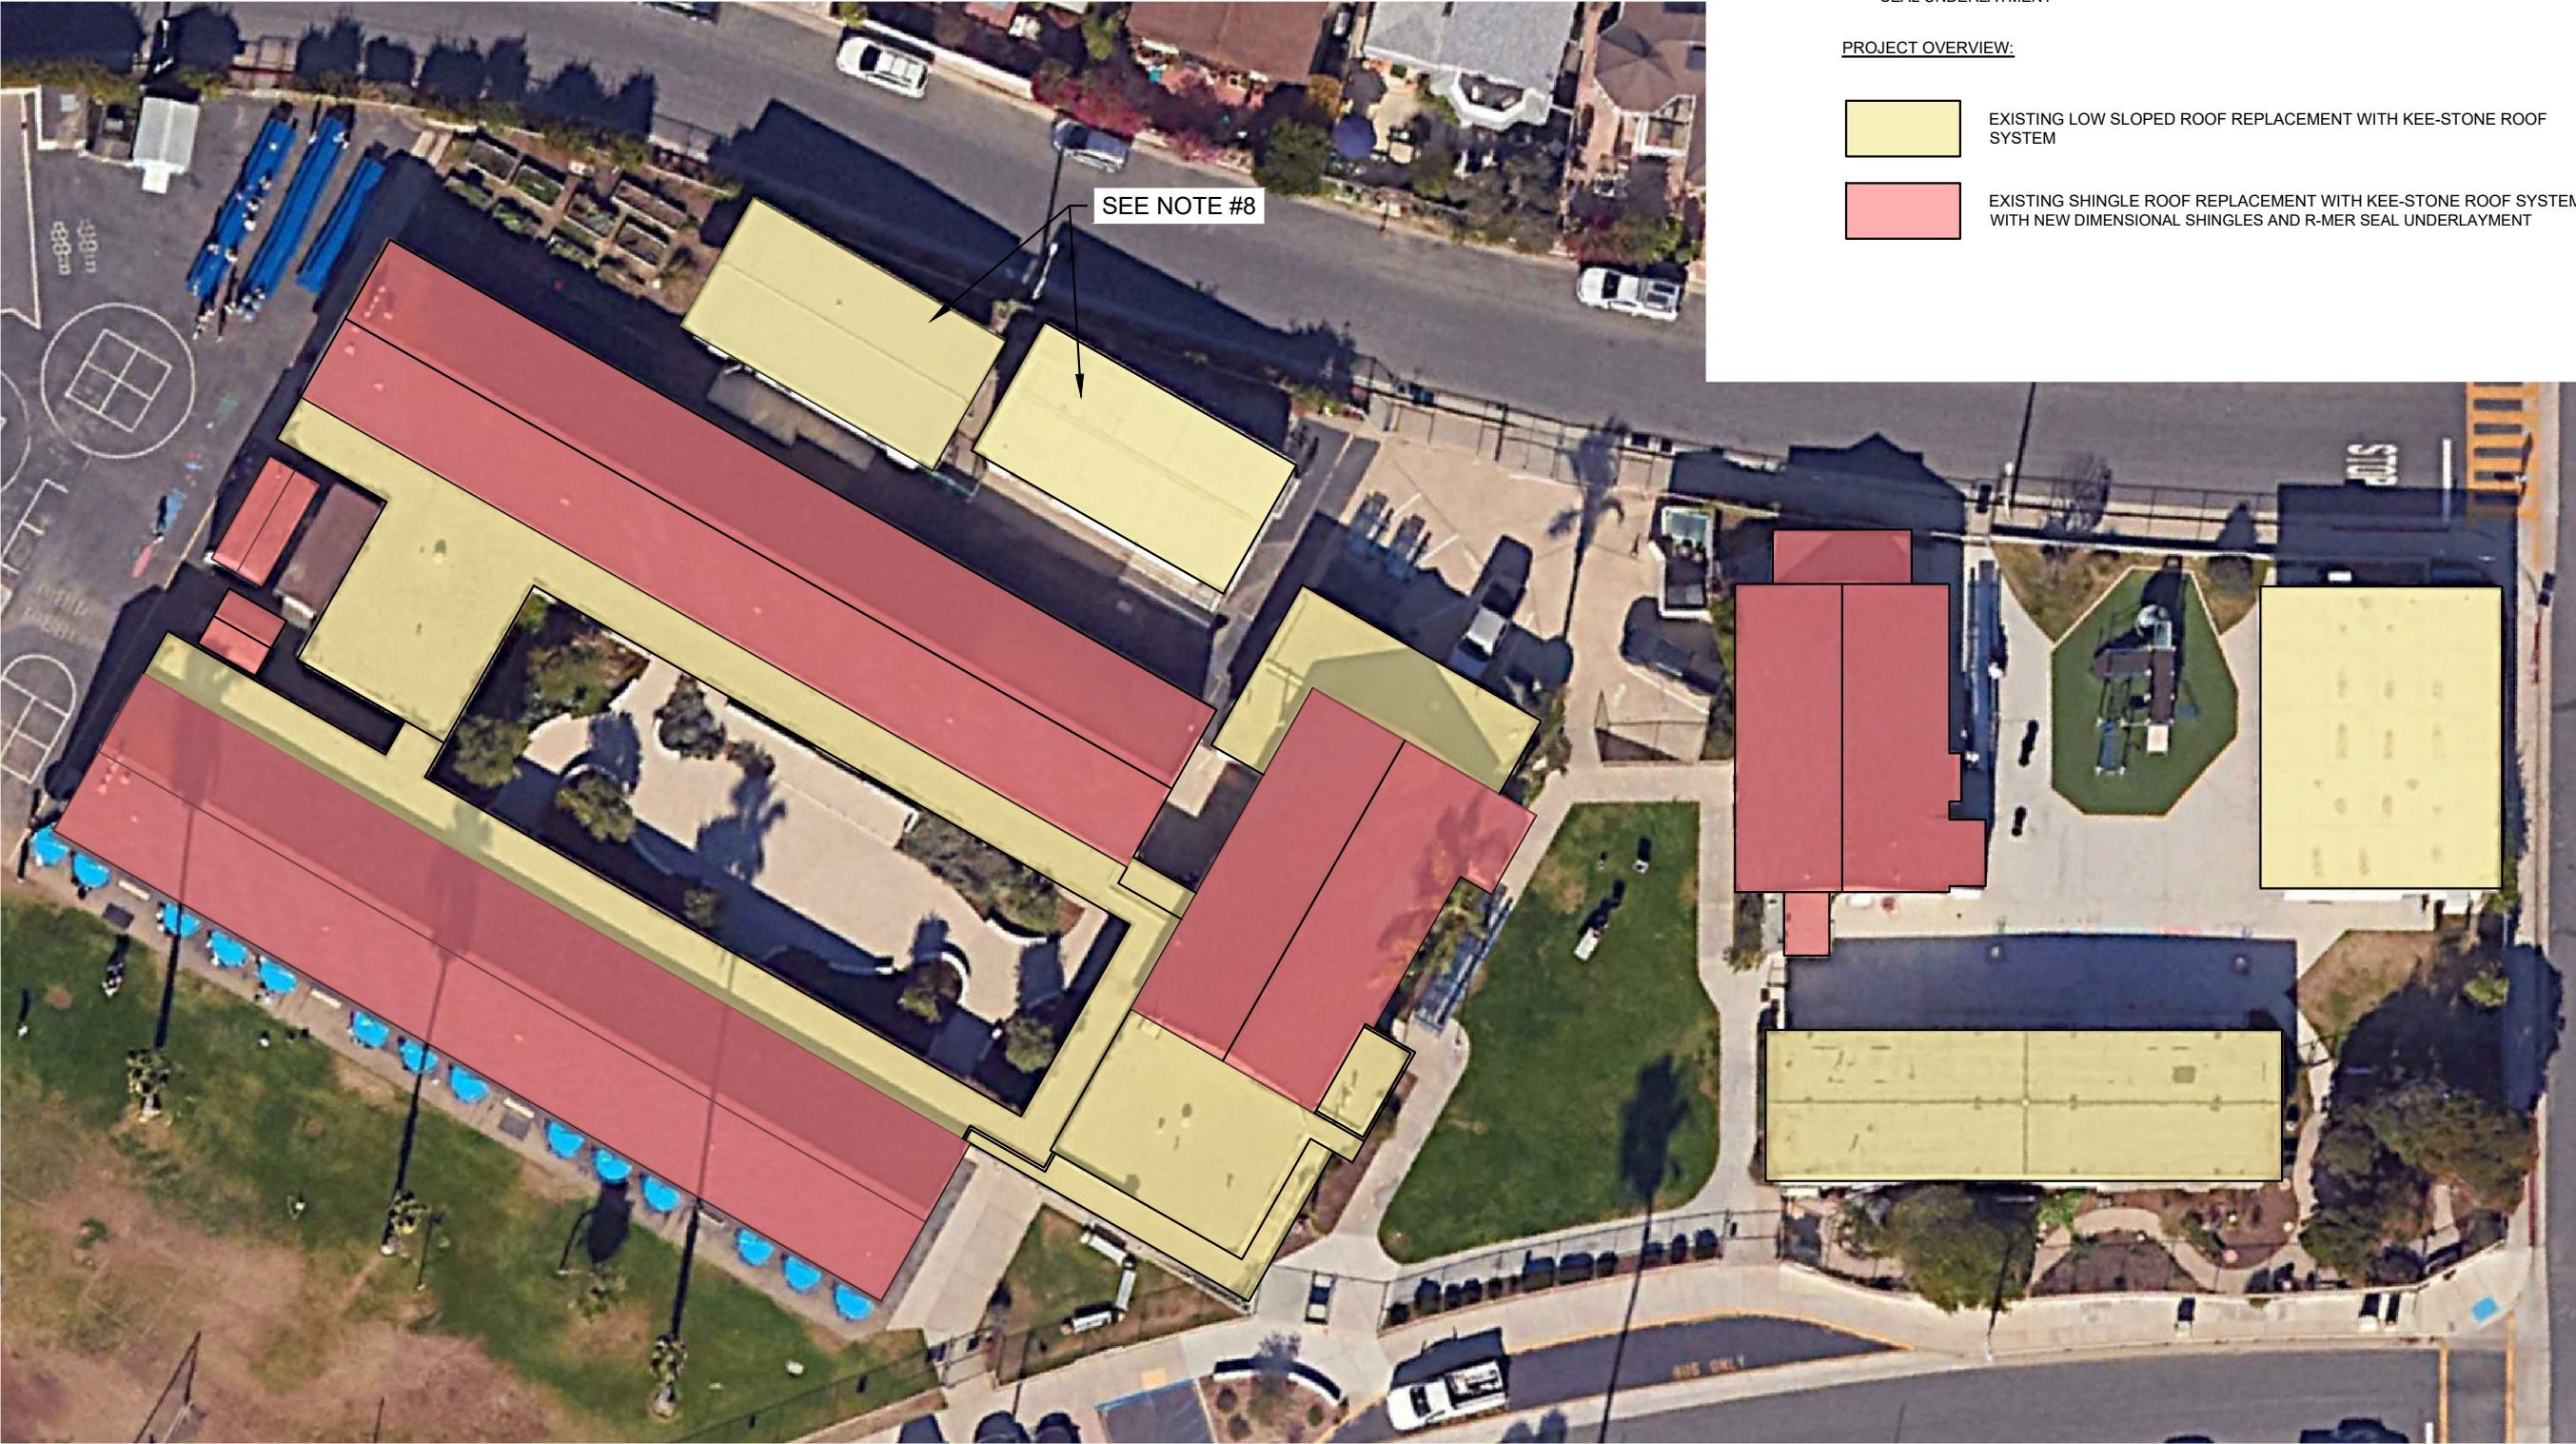

- GENERAL NOTES:**
- 1. ALL DEBRIS SHOULD BE DISPOSED OF IN A CERTIFIED LANDFILL.
 - 2. ALL DETAILS NOT SPECIFIED SHALL MEET MANUFACTURER REQUIREMENTS.
 - 3. CONTRACTOR TO VERIFY ALL CONDITIONS.
 - 4. CONTRACTOR TO PROTECT ALL GROUNDS AND CONCRETE FROM DAMAGE.
 - 5. REFERENCE DATA SHEETS FOR SPECIFIC PRODUCT INFORMATION
 - 6. CONTRACTOR TO ADD LINE ITEM PRICING FOR DECK REPLACEMENT PER SQUARE FOOT
 - 7. CONTRACTOR TO ADD LINE ITEM FOR PRICING FOR FASCIA REPLACEMENT BY LINEAR FOOT. CONTRACTOR TO INCLUDE REPLACEMENT OF ALL FASCIA ON RESTROOM BUILDING AS PART OF BASE BID.
 - 8. CONTRACTOR TO SCRAPE, TREAT, AND PAINT INCLUDED IN BASE BID AT LOCATIONS. RESTORE METAL FASCIA, SOFFIT AND FLASHINGS WITH R-MER COAT METAL RESTORATION

- SCOPE OF WORK:**
- 1. REPLACE EXISTING LOW SLOPE ROOFING WITH KEE-STONE ROOFING SYSTEM
 - 2. REPLACE EXISTING SHINGLE ROOFING WITH NEW DIMENSIONAL SHINGLES AND R-MER SEAL UNDERLAYMENT

- PROJECT OVERVIEW:**
-  EXISTING LOW SLOPED ROOF REPLACEMENT WITH KEE-STONE ROOF SYSTEM
 -  EXISTING SHINGLE ROOF REPLACEMENT WITH KEE-STONE ROOF SYSTEM WITH NEW DIMENSIONAL SHINGLES AND R-MER SEAL UNDERLAYMENT



**VENTURA UNIFIED
SCHOOL DISTRICT**

PIERPONT
ELEMENTARY SCHOOL
1254 Marthas Vineyard Ct
Ventura, CA 93001


SCALE: AS NOTED

DATE: 10/16/2024

PROJ. #:

DRAWN BY:

OVERALL
CAMPUS PLAN

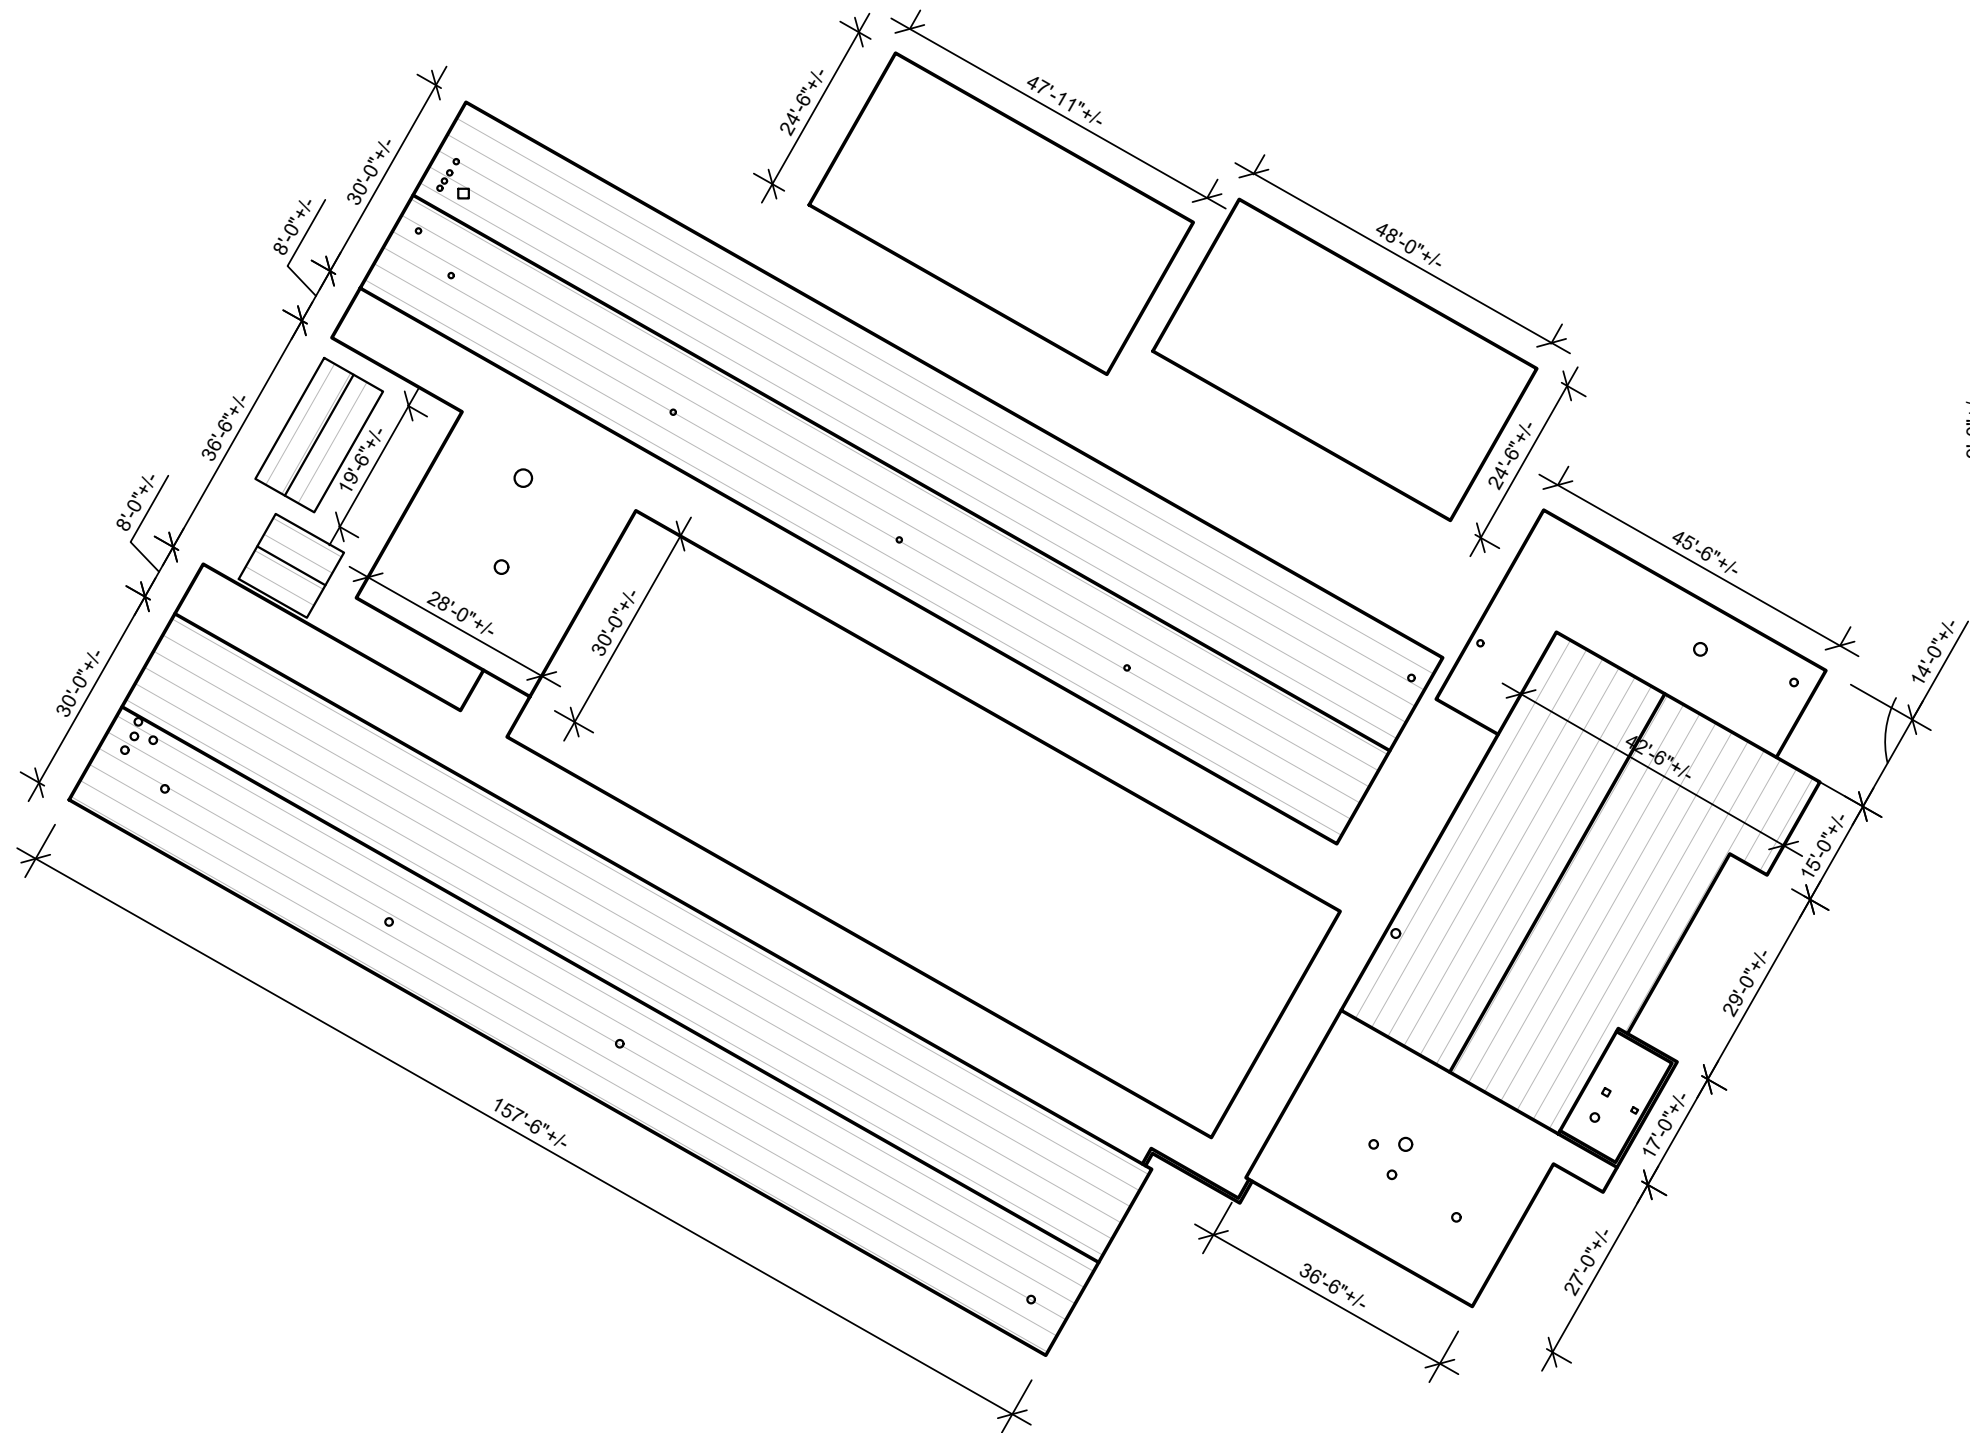

GENERAL NOTES:

- 1.) IT IS THE ROOFING CONTRACTOR'S RESPONSIBILITY TO FAMILIARIZE THEMSELVES WITH ALL DETAILS INVOLVED IN THE ROOFING CONTRACT.
- 2.) ALL DRAWINGS ARE GRAPHIC REPRESENTATION OF APPROXIMATE LOCATIONS OF EXISTING AND NEW MATERIALS. IT IS THE CONTRACTOR'S RESPONSIBILITY TO VERIFY ALL EXISTING CONDITIONS PRIOR TO COMMENCEMENT OF WORK.
- 3.) THE ROOFING CONTRACTOR TO PROTECT ALL ADJACENT SURFACES NOT SCHEDULED FOR WORK AND TO REPAIR ANY DAMAGED AREAS AS A RESULT OF CONTRACTOR WORK AT NO ADDITIONAL COST TO THE OWNER.
- 4.) THE ROOFING CONTRACTOR SHALL BE RESPONSIBLE TO MAINTAIN WATER TIGHTNESS AND PROVIDE PROTECTION AT ANY/ALL OPENINGS IN THE ROOF LEFT AT THE END OF EACH CONSTRUCTION DAY.
- 5.) CONTRACTOR SHALL FIELD VERIFY ALL DIMENSIONS, CONDITIONS AND QUANTITIES.

LEGEND



**VENTURA UNIFIED
SCHOOL DISTRICT**

PIERPONT
ELEMENTARY SCHOOL
1254 Marthas Vineyard Ct
Ventura, CA 93001


SCALE: AS NOTED

DATE: 10/16/2024


PROJ. #:

DRAWN BY:

ENLARGED
ROOF PLANS

 


A-501

 


A-50



A-5

 

A-50

 


A-5



PIERPONT
ELEMENTARY SCHOOL
1254 Marthas Vineyard Ct
Ventura, CA 93001


DRAWN BY:

A-501

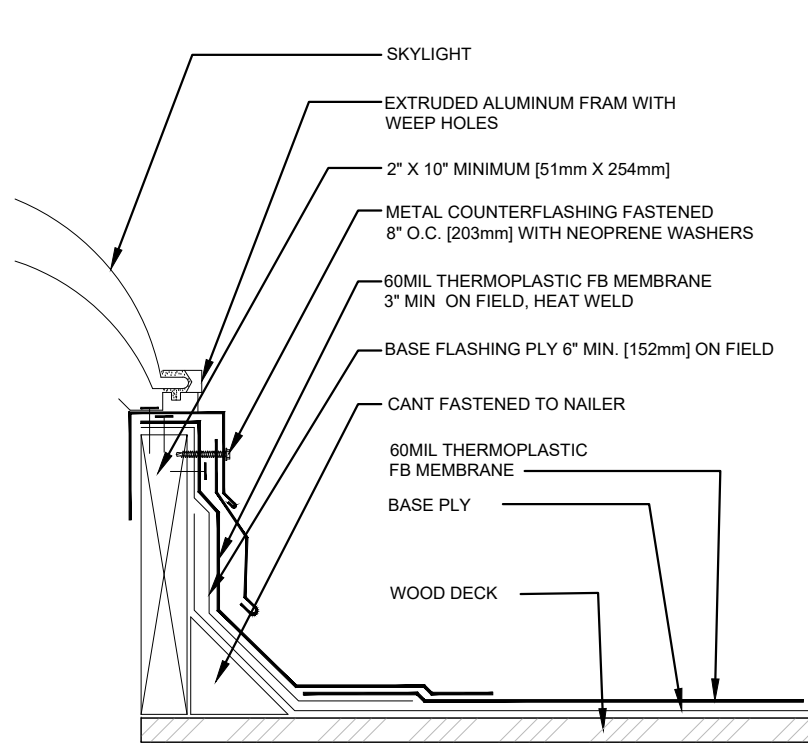


ALL PLIES SET IN BITUMEN SEE SPECIFICATIONS FOR SURFACING

1 ROOF SKYLIGHT KEE DETAIL
A-502 SCALE: N.T.S.

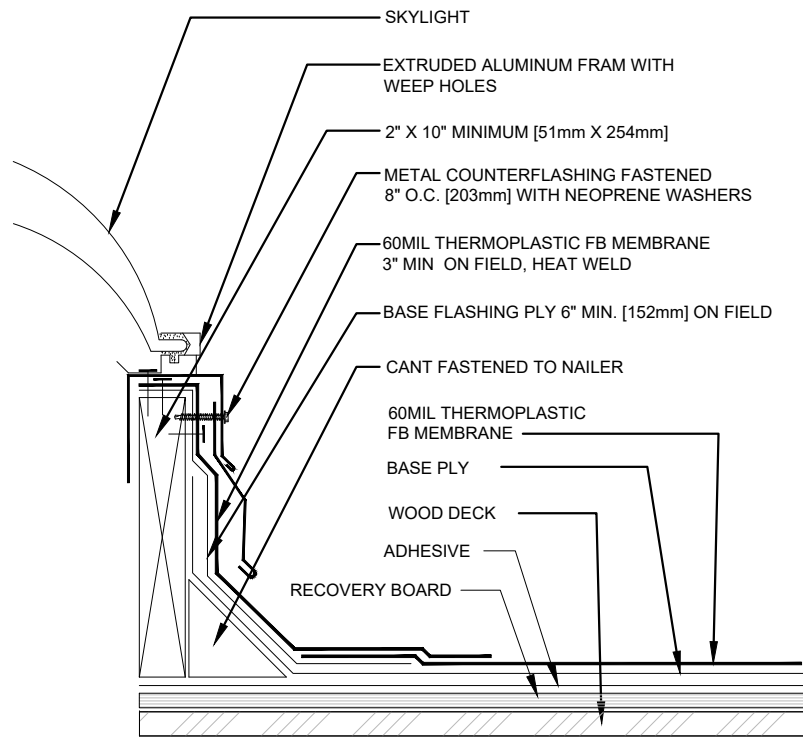


ALL PLIES SET IN BITUMEN SEE SPECIFICATIONS FOR SURFACING

2 ROOF SKYLIGHT KEE 2 DETAIL
A-502 SCALE: N.T.S.

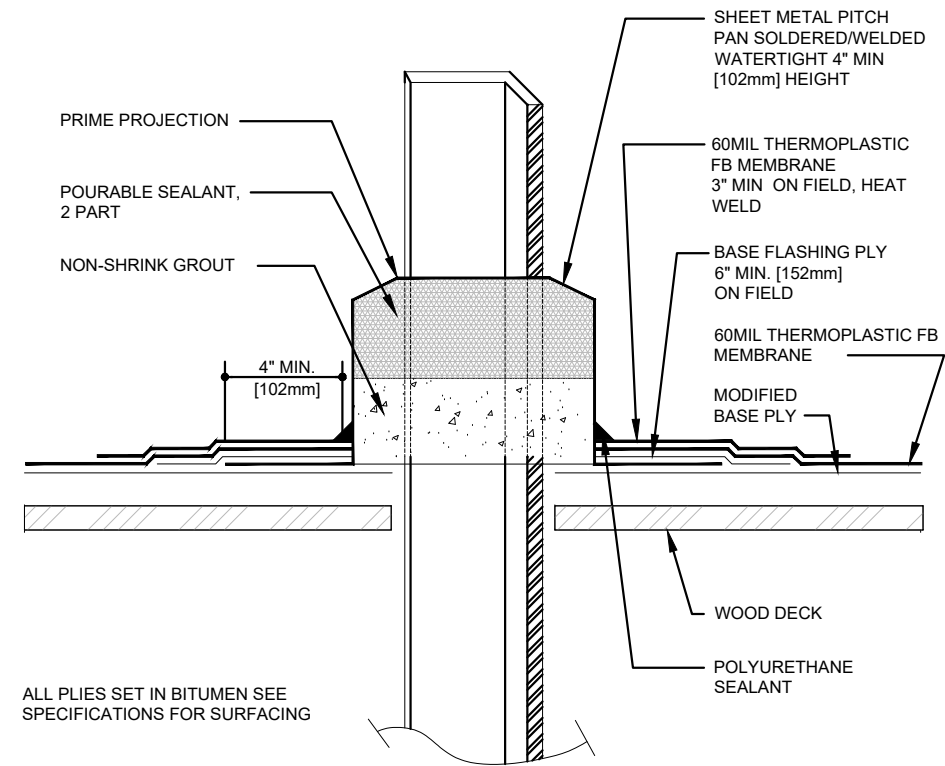


ALL PLIES SET IN BITUMEN SEE SPECIFICATIONS FOR SURFACING

3 PITCH POCKET KEE DETAIL
A-502 SCALE: N.T.S.


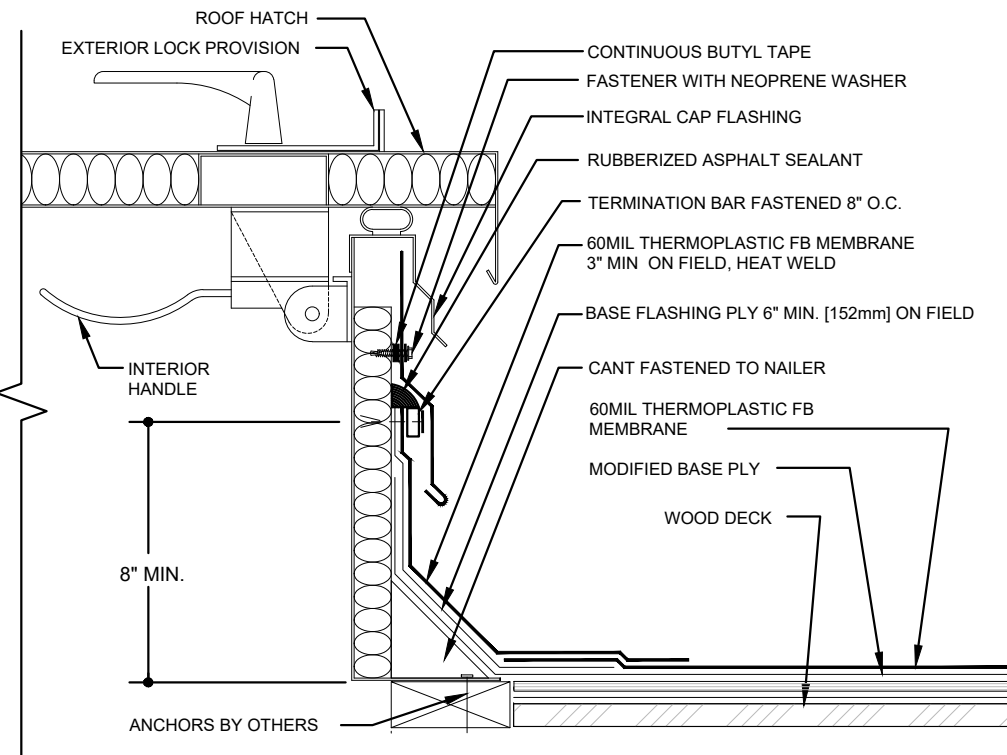


4 ROOF HATCH DETAIL
A-502 SCALE: N.T.S.

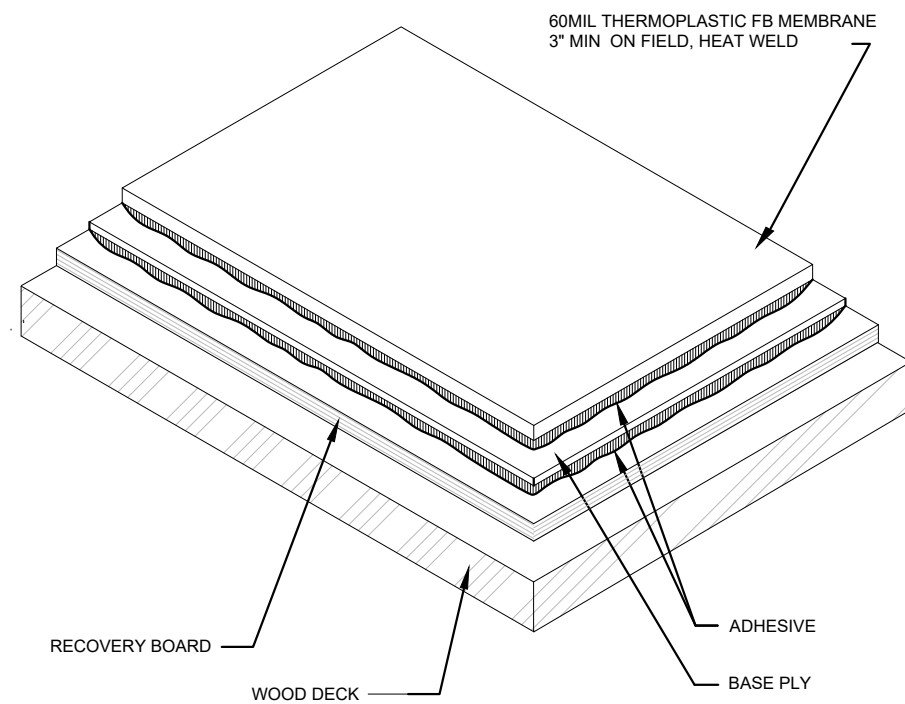

SEE SPECIFICATIONS FOR ADHESIVES

5 TYPICAL CROSS SECTION - KEE
A-502 SCALE: N.T.S.

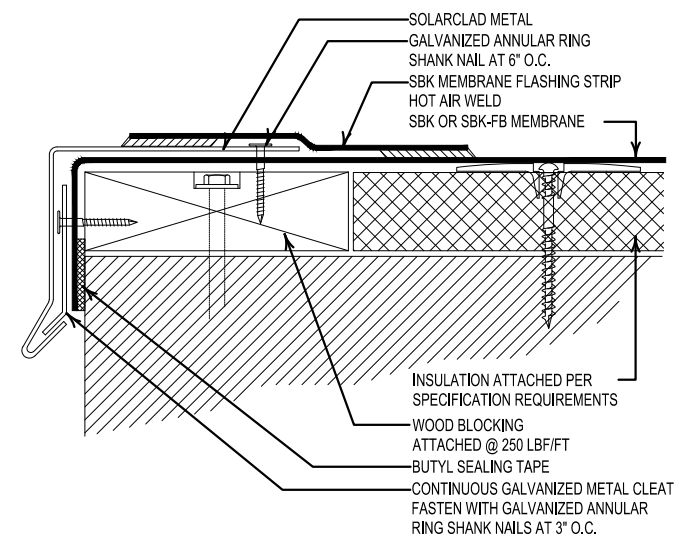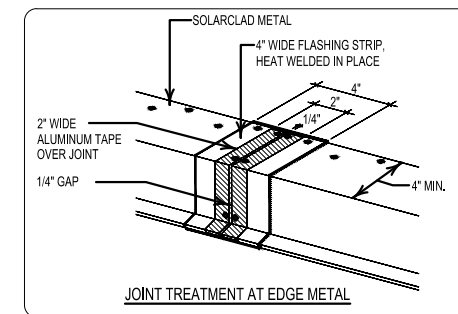

6 TYPICAL EDGE FLASHING DETAIL
A-502 SCALE: N.T.S.



VENTURA UNIFIED SCHOOL DISTRICT

PIERPONT
ELEMENTARY SCHOOL
1254 Marthas Vineyard Ct
Ventura, CA 93001

SCALE: AS NOTED


DATE: 10/16/2024

PROJ. #:

DRAWN BY:


ROOF DETAILS

A-502

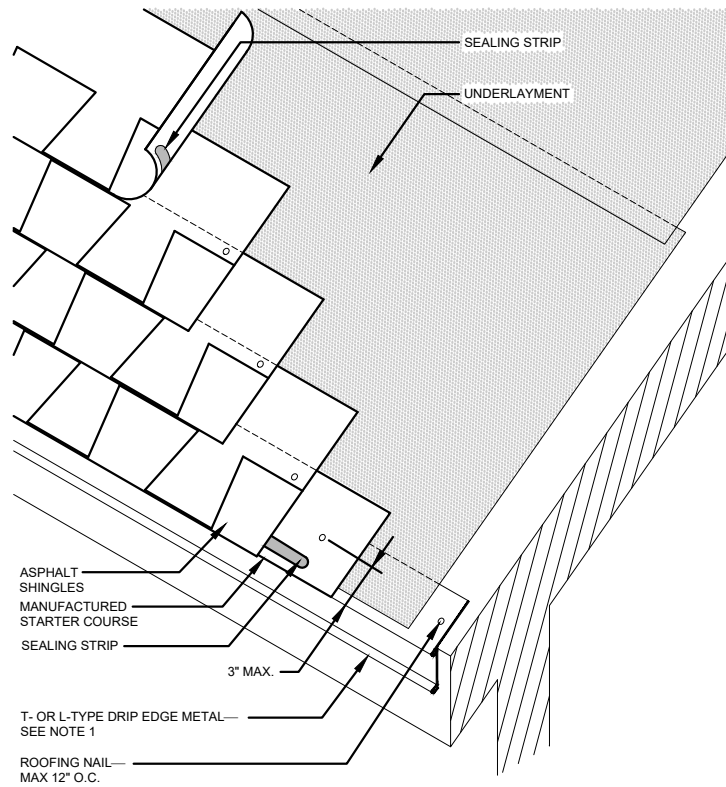


- NOTES:
1. FOR L-TYPE DRIP EDGE METAL, STARTER COURSE EXTENDS UP TO 3/4" BEYOND THE PERIMETER EDGE ACCORDING TO MANUFACTURER'S RECOMMENDATIONS.
 2. REFER TO THE INTRODUCTION OF THE CONSTRUCTION DETAILS CHAPTER FOR ADDITIONAL INFORMATION.

1 SHINGLE EAVE DETAIL
A-503 SCALE: N.T.S.

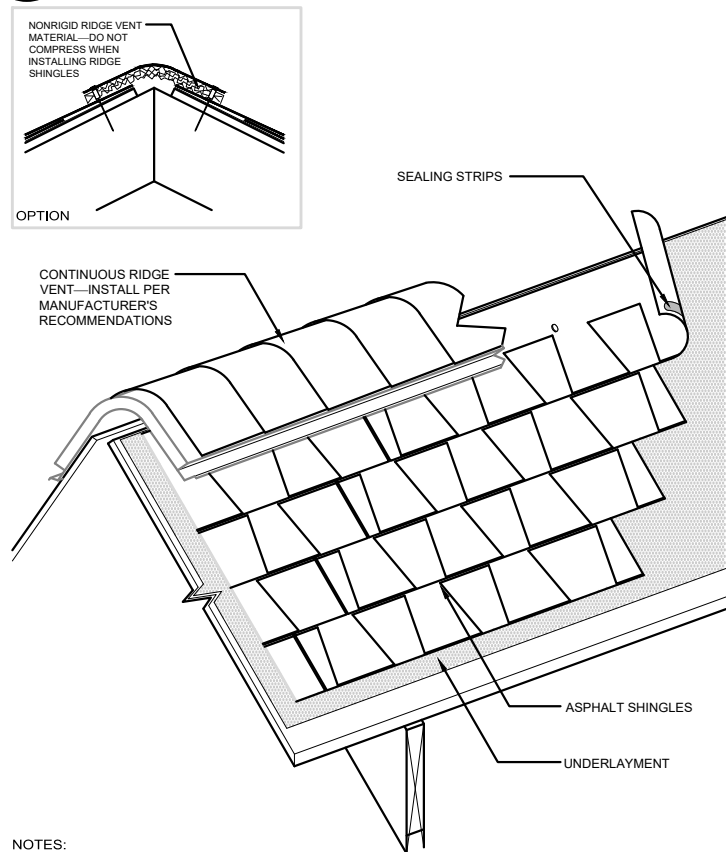


- NOTES:
1. RIDGE VENT TYPES VARY. FOLLOW MANUFACTURER'S INSTALLATION RECOMMENDATIONS.
 2. REFER TO THE INTRODUCTION OF THE CONSTRUCTION DETAILS CHAPTER FOR ADDITIONAL INFORMATION.

4 SHINGLE RAKE WITH RIDGE VENT DETAIL
A-503 SCALE: N.T.S.

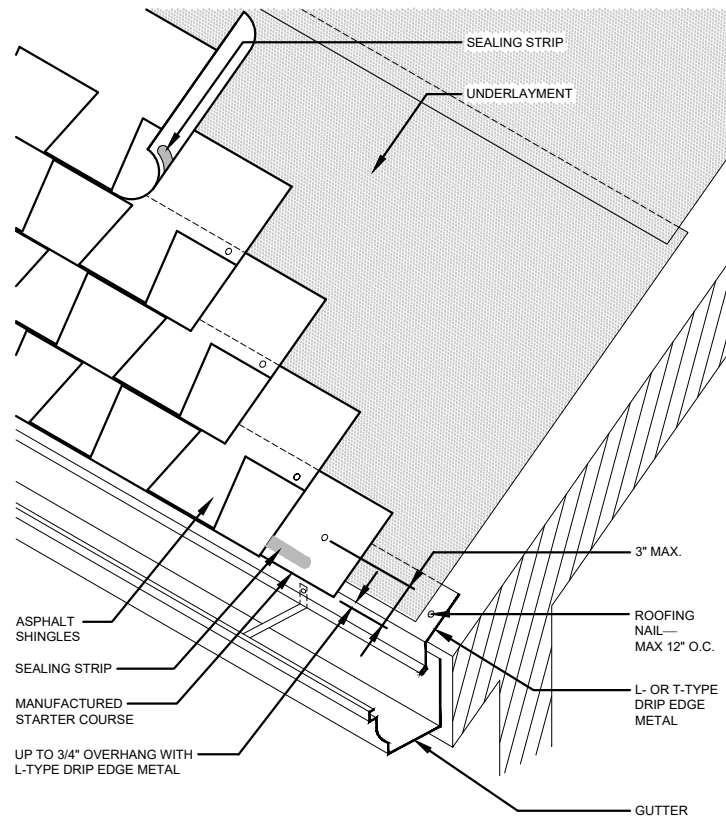


- NOTES:
1. THIS DETAIL SHOWS ONE TYPE OF GUTTER SUPPORT. GUTTER SECUREMENT AND SUPPORT OPTIONS VARY.
 2. REFER TO THE INTRODUCTION OF THE CONSTRUCTION DETAILS CHAPTER FOR ADDITIONAL INFORMATION.

2 SHINGLE EAVE WITH GUTTER DETAIL
A-503 SCALE: N.T.S.

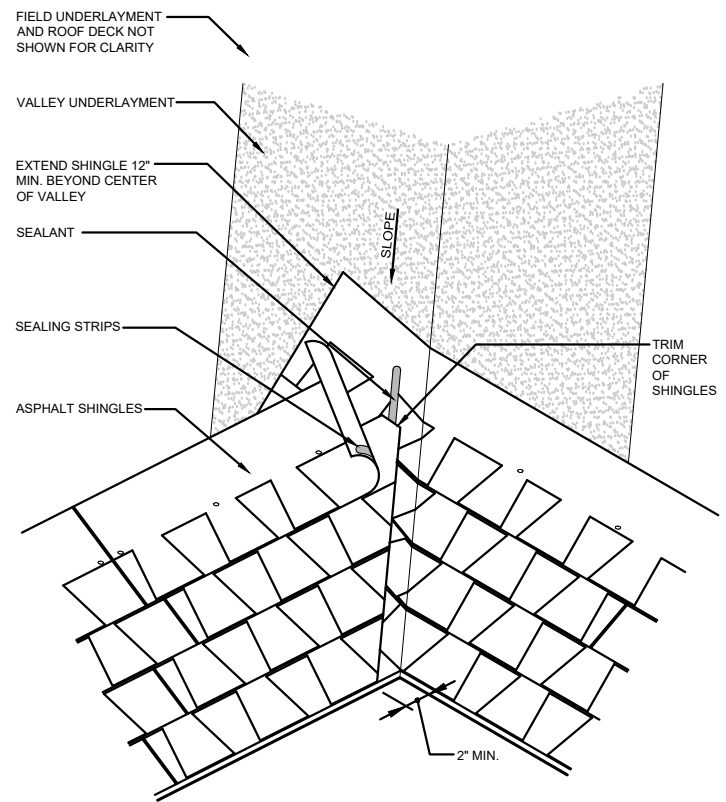


- NOTES:
1. VALLEY UNDERLAYMENT TYPE MAY VARY DEPENDING ON CLIMATIC CONDITIONS.
 2. NO FASTENERS WITHIN 6 INCHES OF VALLEY CENTER.
 3. THE CUT SIDE OF THE VALLEY SHOULD BE ON THE SIDE WITH THE GREATEST ROOF AREA.
 4. REFER TO THE INTRODUCTION OF THE CONSTRUCTION DETAILS CHAPTER FOR ADDITIONAL INFORMATION.

5 SHINGLE CLOSED CUT VALLEY DETAIL
A-503 SCALE: N.T.S.

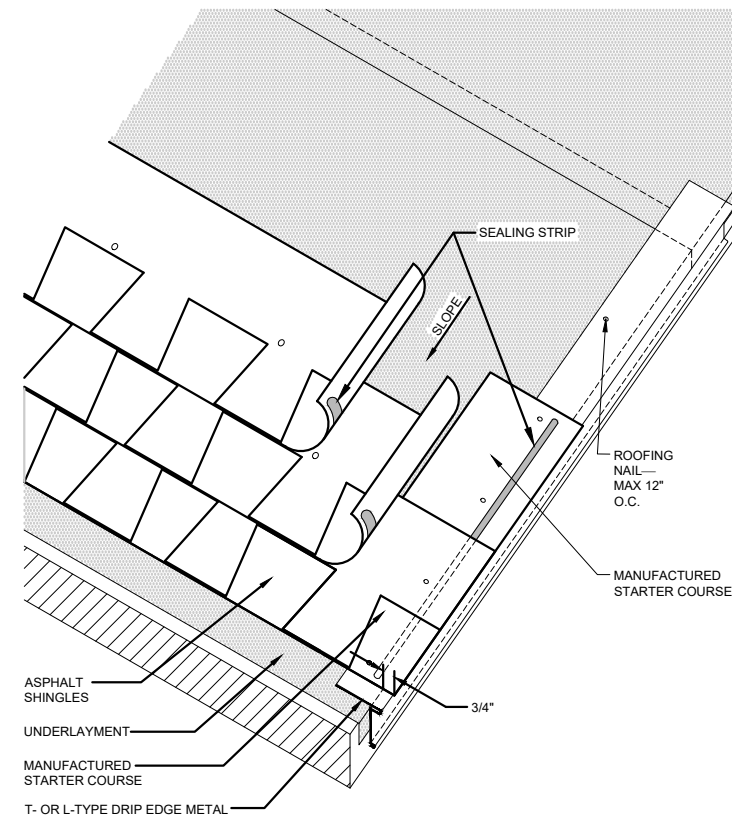

- NOTE:
1. REFER TO THE INTRODUCTION OF THE CONSTRUCTION DETAILS CHAPTER FOR ADDITIONAL INFORMATION.

3 SHINGLE RAKE DETAIL
A-503 SCALE: N.T.S.

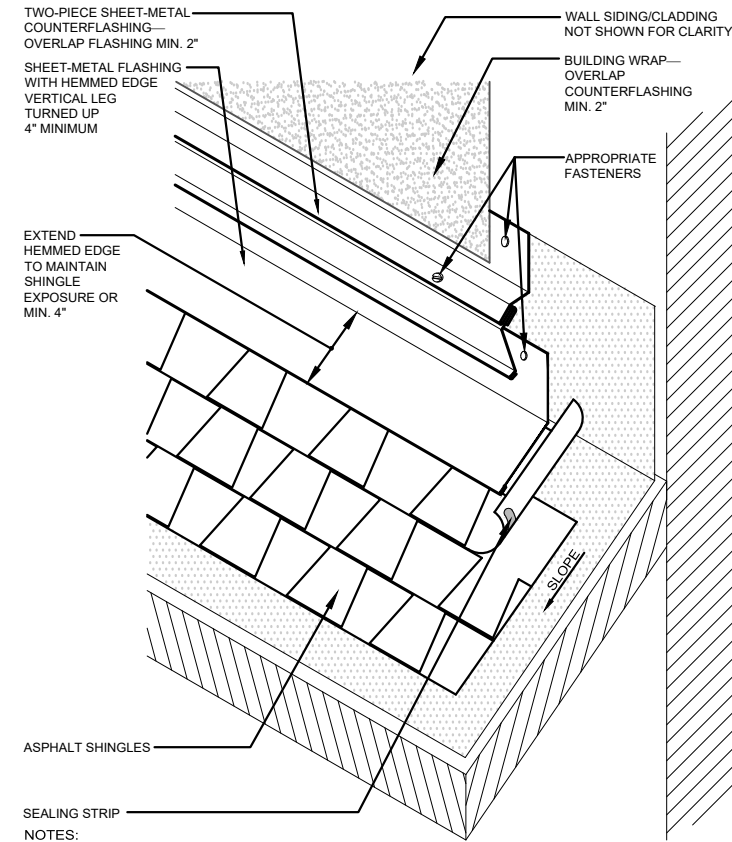

- NOTES:
1. FOR SECUREMENT AND JOINERY INFORMATION FOR SHEET METAL AND COUNTERFLASHING, REFER TO THE NRCA ROOFING MANUAL: ARCHITECTURAL METAL FLASHING AND CONDENSATION AND AIR LEAKAGE CONTROL.
 2. REFER TO THE INTRODUCTION OF THE CONSTRUCTION DETAILS CHAPTER FOR ADDITIONAL INFORMATION.

6 SHINGLE HEAD WALL FLASHING DETAIL
A-503 SCALE: N.T.S.




VENTURA UNIFIED
SCHOOL DISTRICT

PIERPONT
ELEMENTARY SCHOOL
1254 Marthas Vineyard Ct
Ventura, CA 93001

SCALE: AS NOTED
DATE: 10/16/2024
PROJ. #:
DRAWN BY:


ROOF DETAILS

A-503

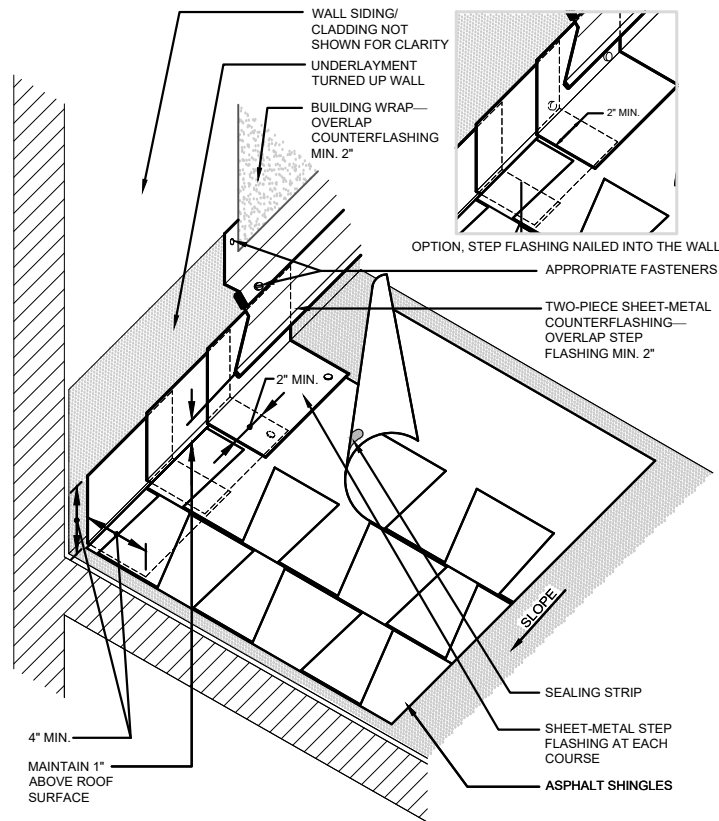


- NOTES:
1. FOR SECUREMENT AND JOINERY INFORMATION FOR SHEET METAL AND COUNTERFLASHING, REFER TO THE NRCA ROOFING MANUAL: ARCHITECTURAL METAL FLASHING AND CONDENSATION AND AIR LEAKAGE CONTROL.
 2. REFER TO THE INTRODUCTION OF THE CONSTRUCTION DETAILS CHAPTER FOR ADDITIONAL INFORMATION.

1 SHINGLE SIDE WALL 2 PIECE COUNTERFLASHING DETAIL
A-504 SCALE: N.T.S.

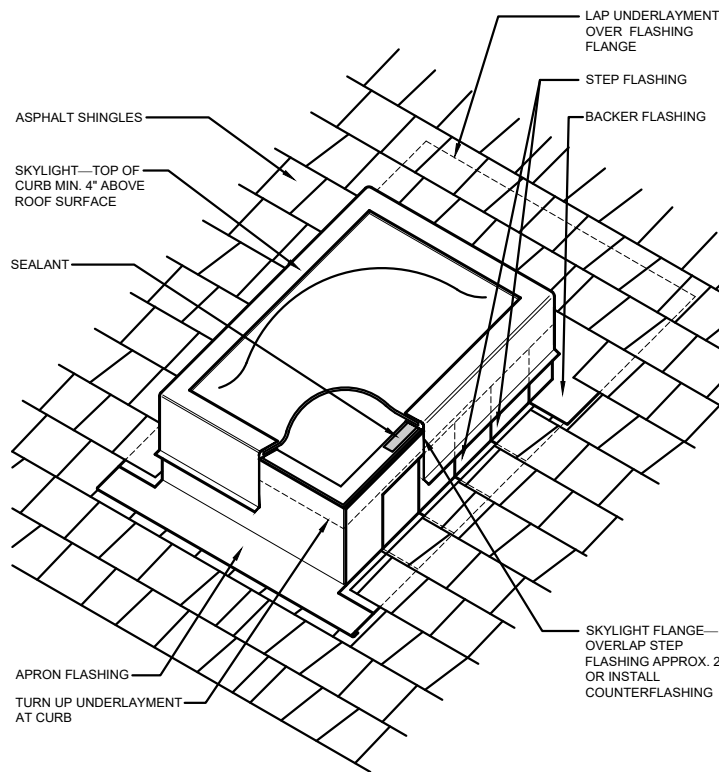


- NOTES:
1. WHERE DEEMED NECESSARY, HOLD SHINGLES UP ONE COURSE DEPENDING ON ANTICIPATED DEBRIS AND/OR SNOW ACCUMULATION.
 2. INSTALL CRICKET AT SKYLIGHTS WIDER THAN 24 INCHES.
 3. REFER TO THE INTRODUCTION OF THE CONSTRUCTION DETAILS CHAPTER FOR ADDITIONAL INFORMATION.

4 SHINGLE FLASHED CURB DETAIL
A-504 SCALE: N.T.S.

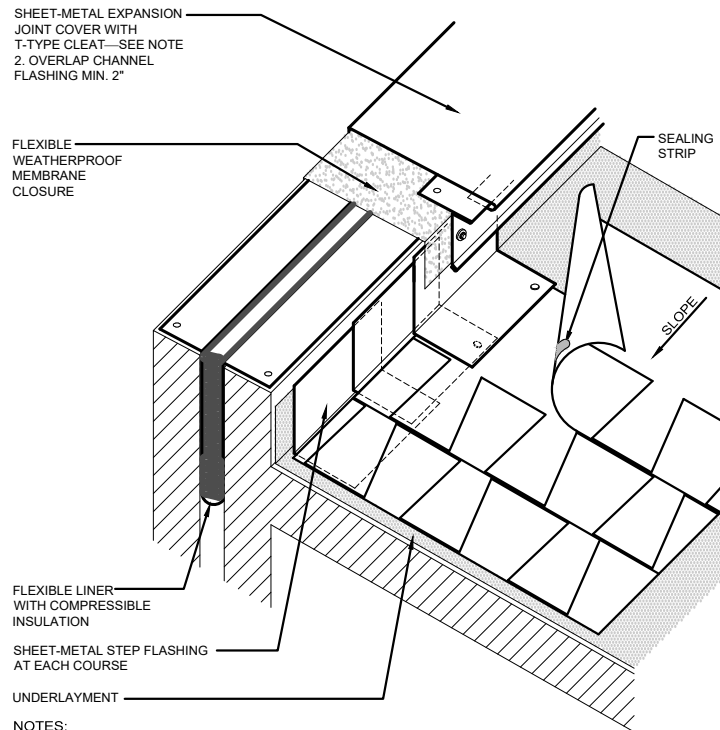


- NOTES:
1. FLASHING REQUIREMENTS ARE TYPICAL FOR BOTH SIDES OF THE EXPANSION JOINT. SEE DETAIL ASPH-12 FOR ADDITIONAL INFORMATION.
 2. FOR SECUREMENT AND JOINERY INFORMATION FOR SHEET METAL AND COUNTERFLASHING, REFER TO THE NRCA ROOFING MANUAL: ARCHITECTURAL METAL FLASHING AND CONDENSATION AND AIR LEAKAGE CONTROL.
 3. REFER TO THE INTRODUCTION OF THE CONSTRUCTION DETAILS CHAPTER FOR ADDITIONAL INFORMATION.

2 SHINGLE EXPANSION JOINT DETAIL
A-504 SCALE: N.T.S.

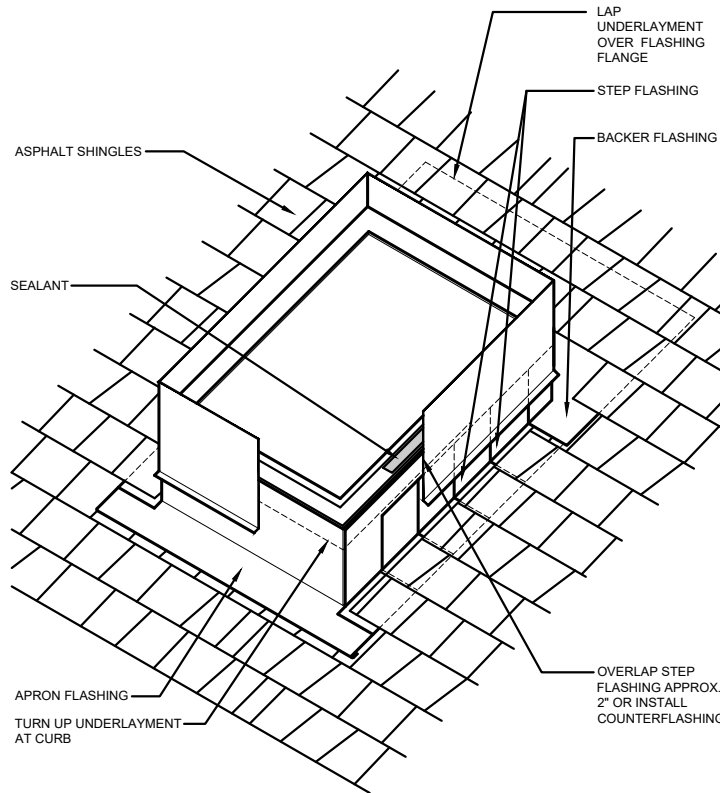


- NOTES:
1. WHERE DEEMED NECESSARY, HOLD SHINGLES UP ONE COURSE DEPENDING ON ANTICIPATED DEBRIS AND/OR SNOW ACCUMULATION.
 2. INSTALL CRICKET AT SKYLIGHTS WIDER THAN 24 INCHES.
 3. REFER TO THE INTRODUCTION OF THE CONSTRUCTION DETAILS CHAPTER FOR ADDITIONAL INFORMATION.

5 SHINGLE EQUIPMENT CURB DETAIL
A-504 SCALE: N.T.S.

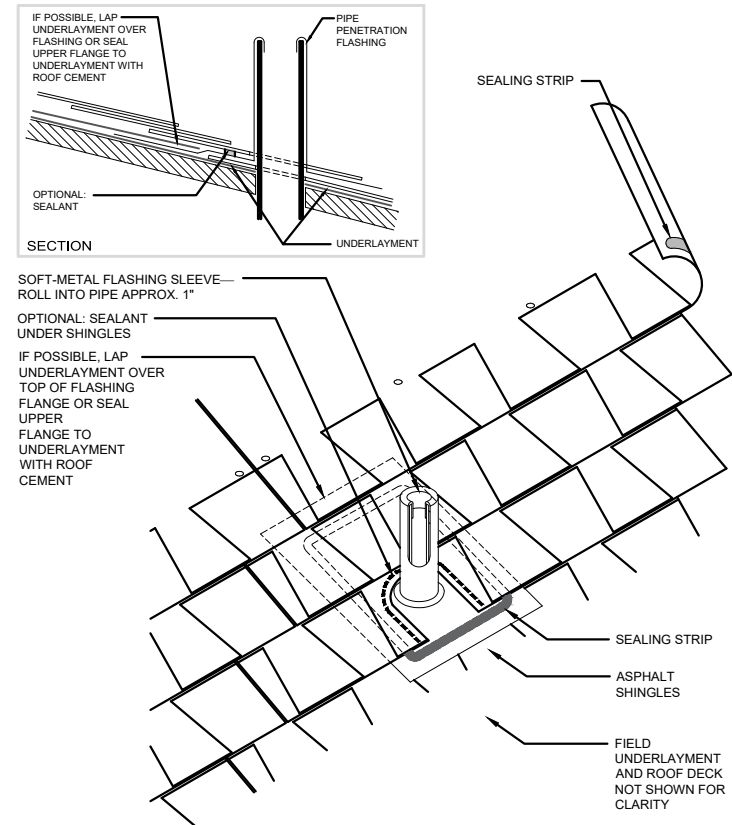

- NOTE:
1. REFER TO THE INTRODUCTION OF THE CONSTRUCTION DETAILS CHAPTER FOR ADDITIONAL INFORMATION.

3 SHINGLE VENT PIPE PENETRATION DETAIL
A-504 SCALE: N.T.S.

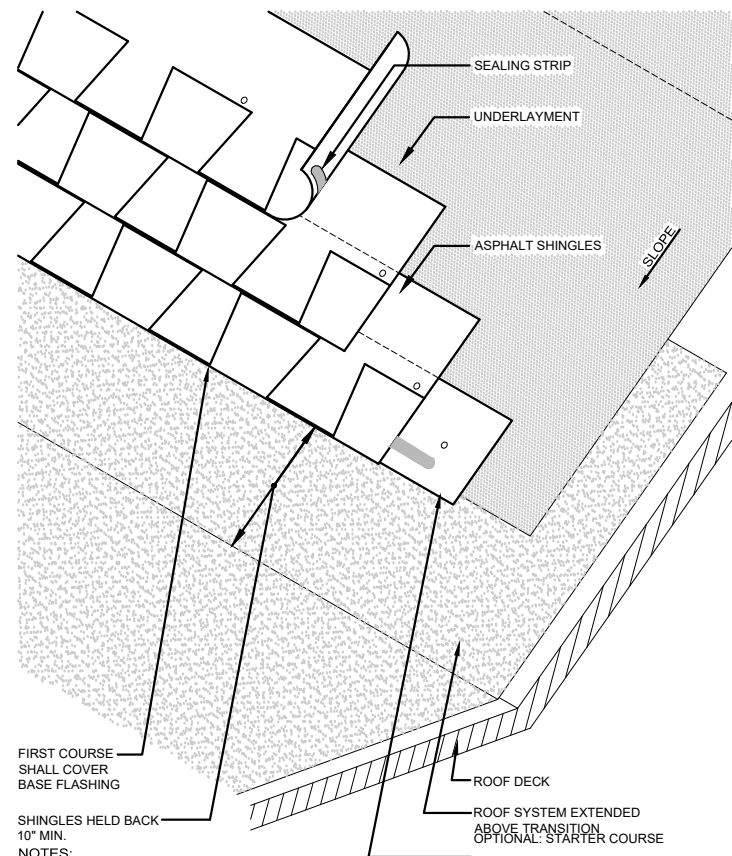

- NOTES:
1. COMPATIBILITY OF UNDERLAYMENT AND LOW-SLOPE MEMBRANE SHOULD BE CONSIDERED.
 2. REFER TO THE INTRODUCTION OF THE CONSTRUCTION DETAILS CHAPTER FOR ADDITIONAL INFORMATION.

6 SHINGLE STEEP TO LOW ROOF TRANSITION DETAIL
A-504 SCALE: N.T.S.



VENTURA UNIFIED
SCHOOL DISTRICT

PIERPONT
ELEMENTARY SCHOOL
1254 Marthas Vineyard Ct
Ventura, CA 93001

SCALE: AS NOTED
DATE: 10/16/2024
PROJ. #:
DRAWN BY:

ROOF DETAILS