

Roesling Nakamura Terada Architects

www.rntarchitects.com

285 N Ventura Ave | Ste 102 | Ventura, CA 93001 | P805.626.5330 | F805.626.5350

VENTURA UNIFIED SCHOOL DISTRICT

BID ADDENDUM NO. 1

ISSUED 3/21/2025

TO THE CONTRACT DOCUMENTS, SPECIFICATIONS AND PLANS FOR VENTURA UNIFIED SCHOOL DISTRICT

**PORTABLE TEAM ROOM
VENTURA HIGH SCHOOL
PROJECT NO. E12-25**

THE BIDDER SHALL CERTIFY ON THE BID FORM THAT THE INFORMATION CONTAINED
IN THIS BID ADDENDUM WAS RECEIVED.

BID DUE DATE: Friday, March 28st by 1:00 pm

The following additions, modifications, corrections, deletions and clarifications are hereby made
to the Contract Documents of the subject Project and constitute **Addendum Number 1**. This
Addendum is hereby incorporated into the contract documents by reference.

I. GENERAL INFORMATION

A. Contract Documents

No change.


II. REVISED SPECIFICATIONS AND DRAWINGS

A. Specifications – All Projects

No change.

PORTABLE RESTROOM BUILDING REPLACEMENT
AT EP FOSTER ELEMENTARY
PROJECT NO **FB-24-13**

ADDENDUM NO. 1

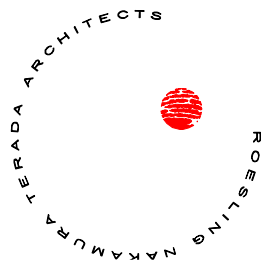

B. Drawings

- Item 1 **Paint updates –**
A-2.1 – minor clarifications and adjustments and a new painted logo approach
- Item 2 **Accessible path updates –**
A-2.2 Included note for removal and reinstallation of existing bicycle parking.
Clarification of keynote 02-01.
- Item 3 **Electrical existing infrastructure updates –**
E-100, E-200 - Updated electrical site plan to reflect site infrastructure updates related to scoreboard project.

---- REVISED DOCUMENTS ATTACHED. ----








END OF **BID ADDENDUM NO. 1**

ISSUED 3/21/2025

III. RESPONSES TO REQUESTS FOR INFORMATION

No.	QUESTION	RESPONSE	RESPONSE BY
1.	Is pre-qualification required for subcontractors?	Prequalification is required for the Class B License Contractor only. No prequalification of MEP subcontractors will be required for this project.	VUSD
2.	Is there a soils report available for the Ventura High School Portable Team Room and Site Work project?	A soils report was not prepared for this project and is judged not to be relevant to the project scope.	VUSD

Autodesk Docs/1/1032 - VUSD VHS Athletic Fieldhouse and Portable Bldg/1032 VUSD VHS Port Team Room - r422.rvt
All ideas, arrangements and plans indicated or represented by this drawing are owned by, and the property of, Roeling Nakamura Terada Architects, Inc. and were created, evolved, and developed for use on and in connection with the project. None of such ideas, arrangements, or plans shall be used by or disclosed to any person, firm, or corporation for any purpose whatsoever without the written permission of Roeling Nakamura Terada Architects, Inc. Filing of these drawings or application with any public agency is not a publication of same. No reproduction is therefore permissible without the written consent of RNT.

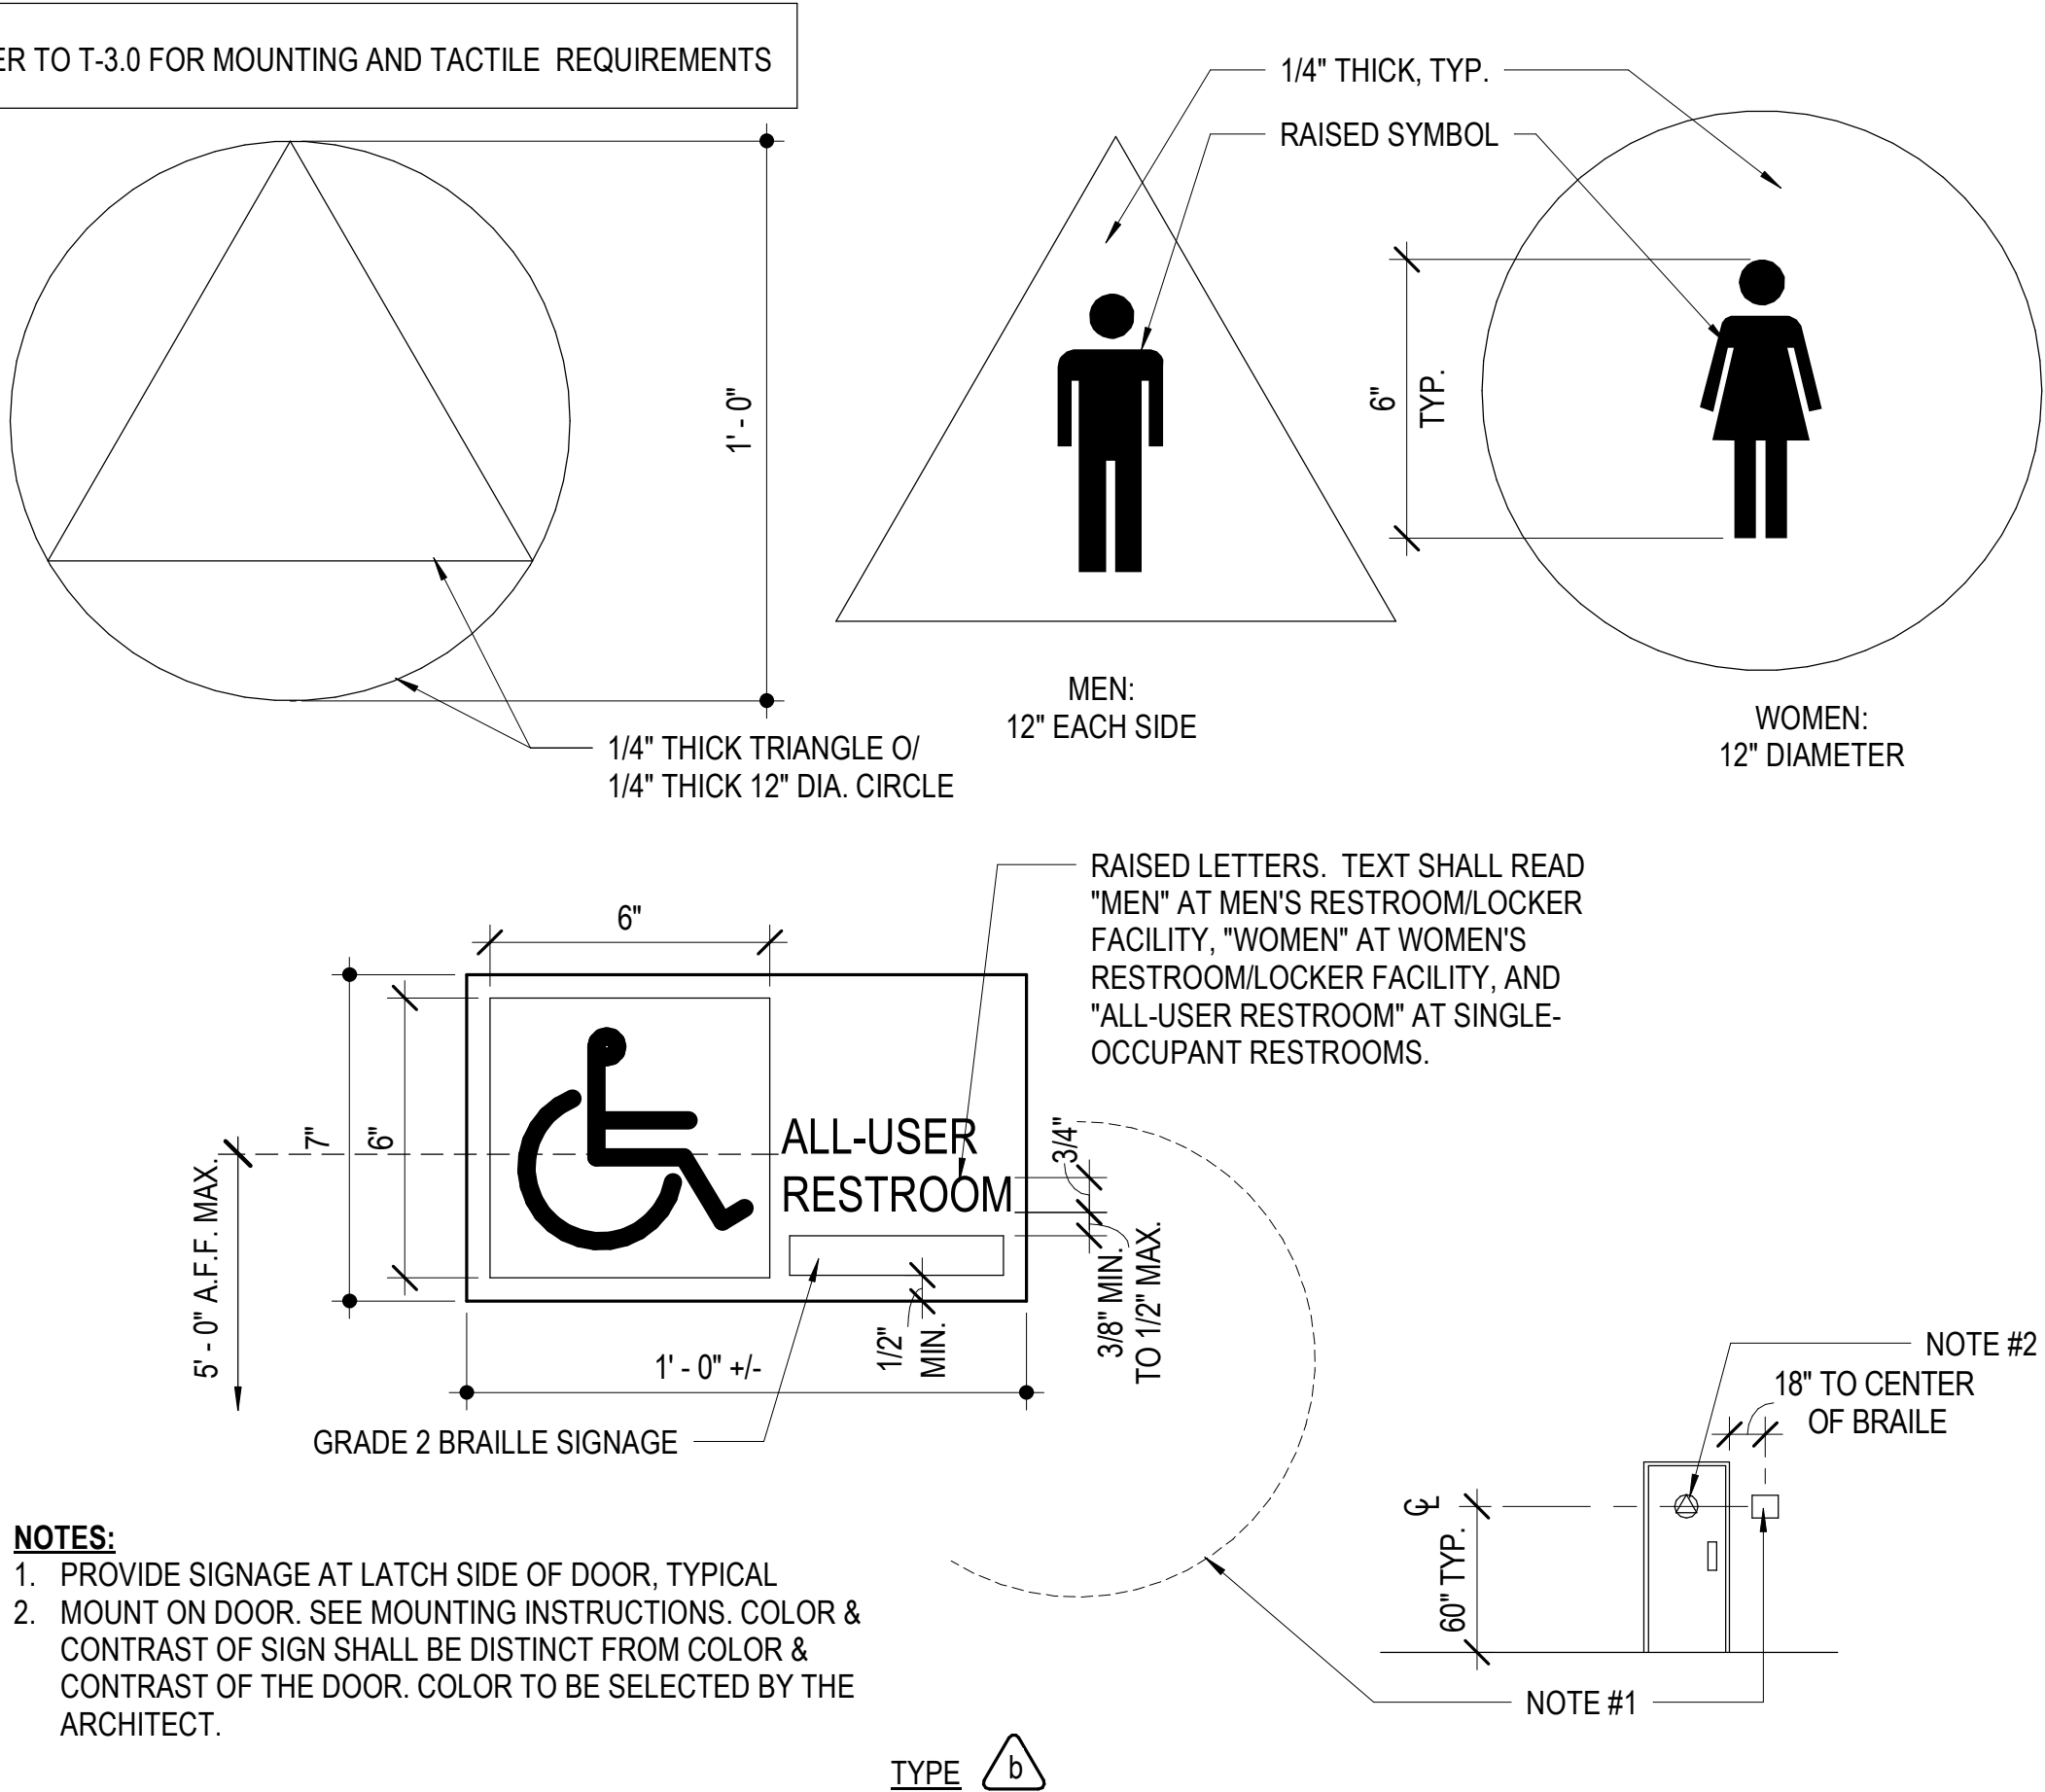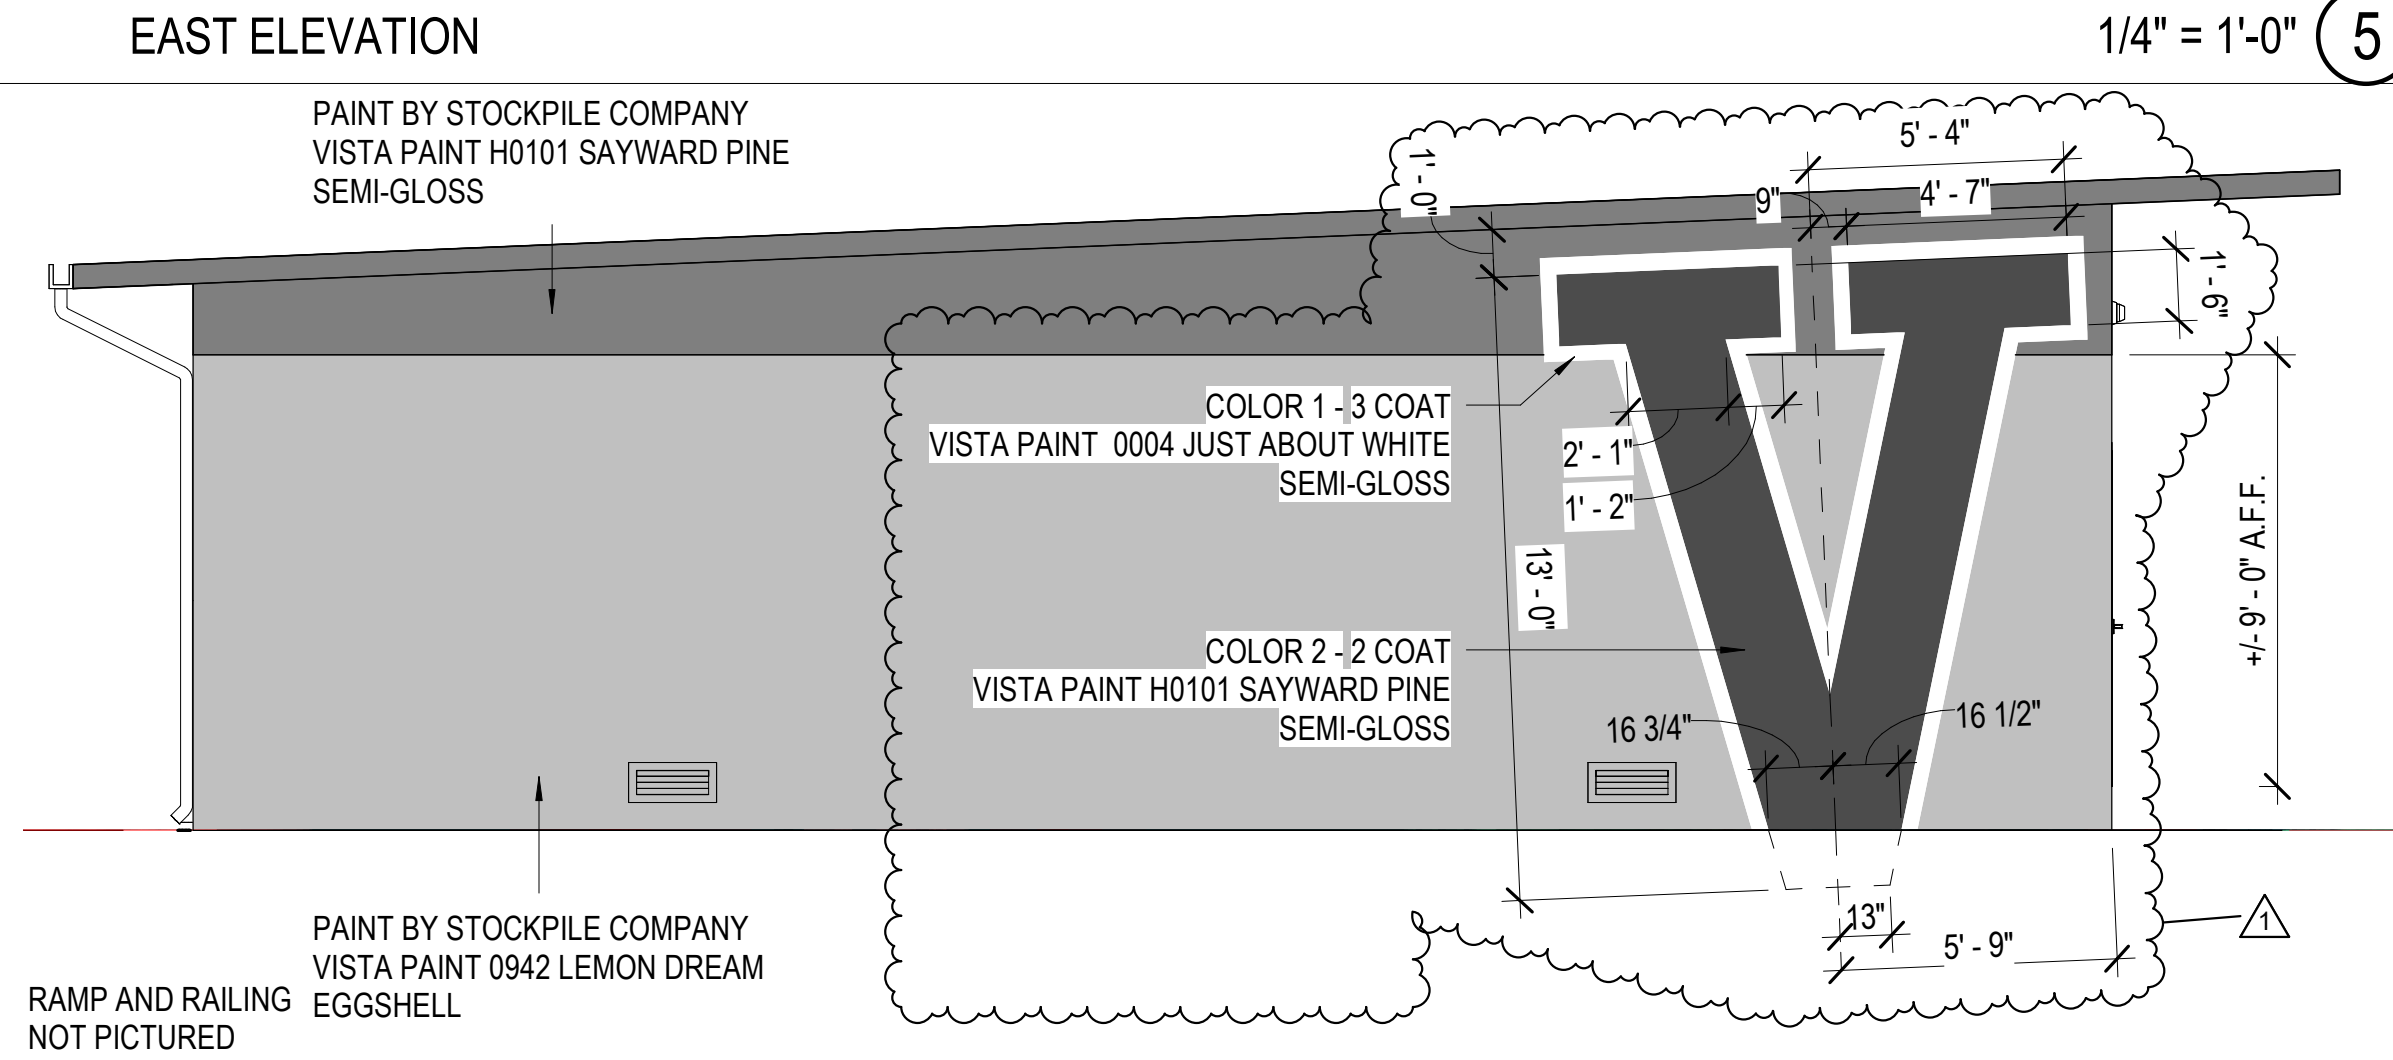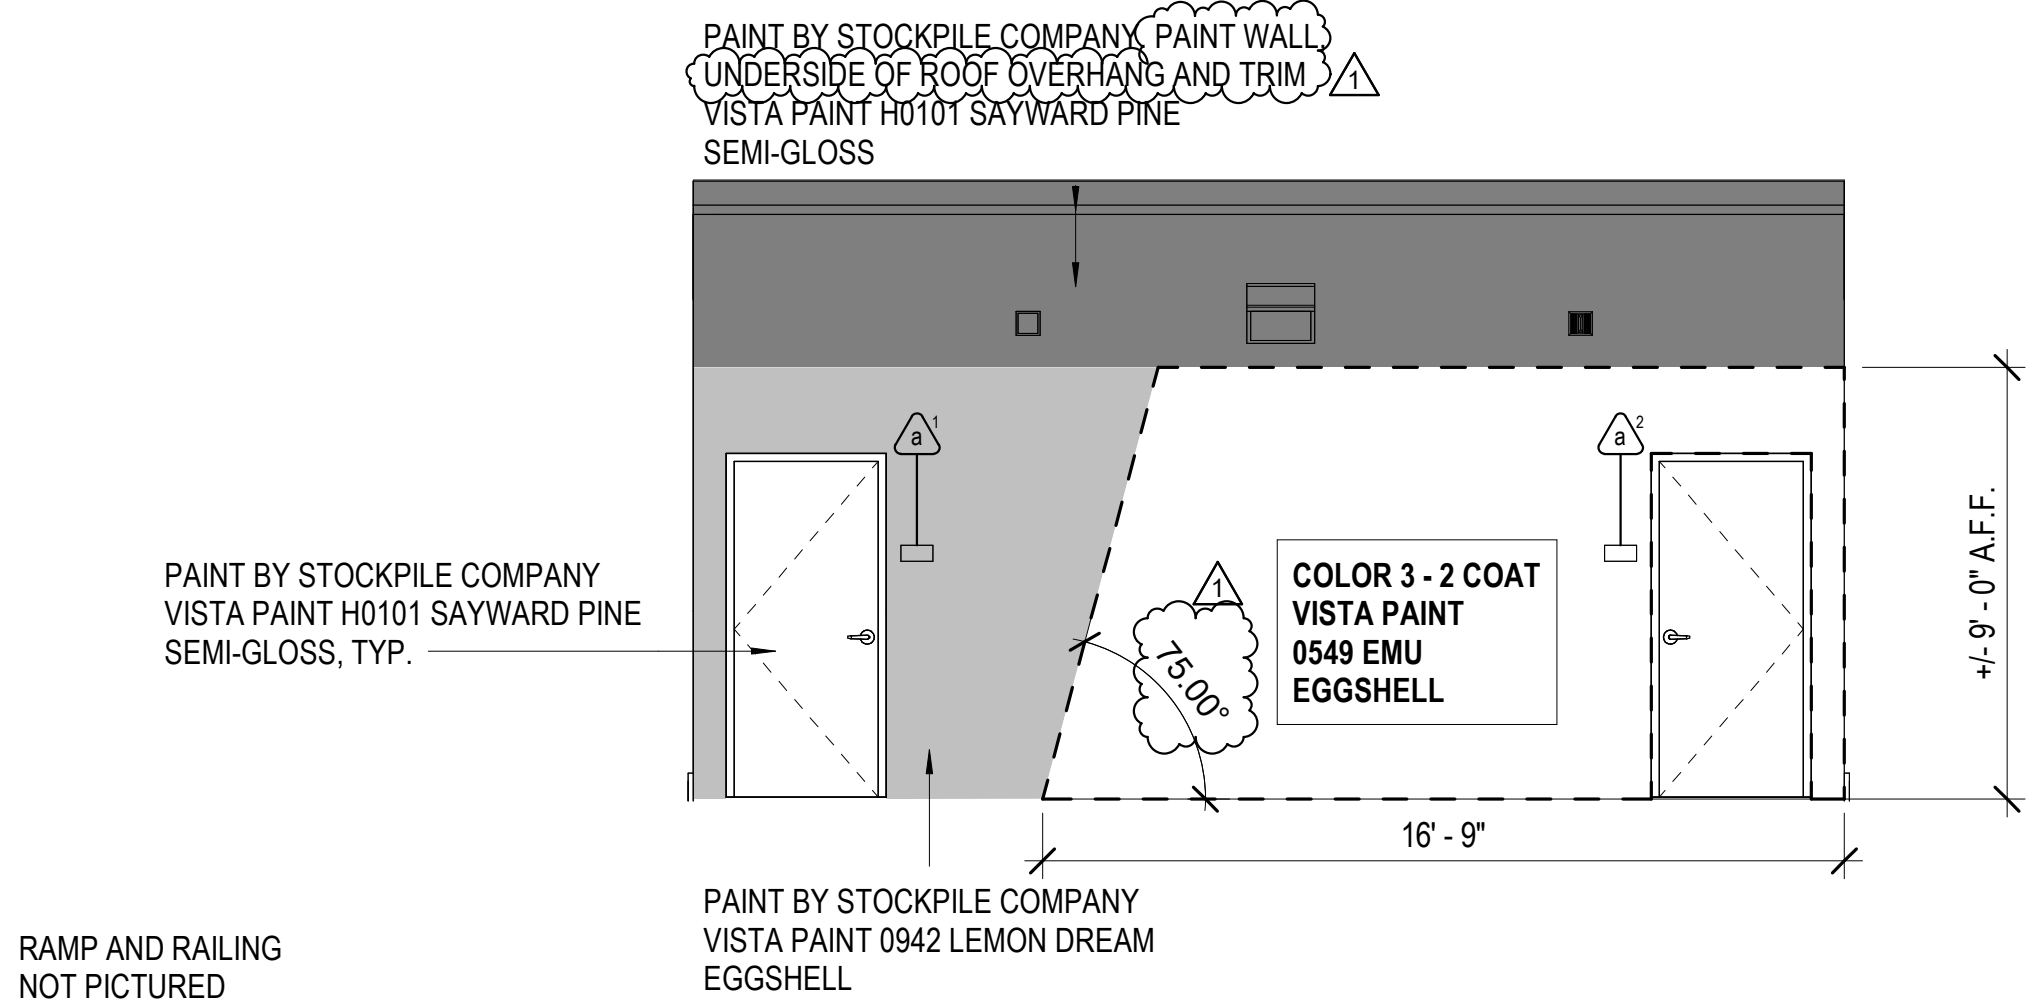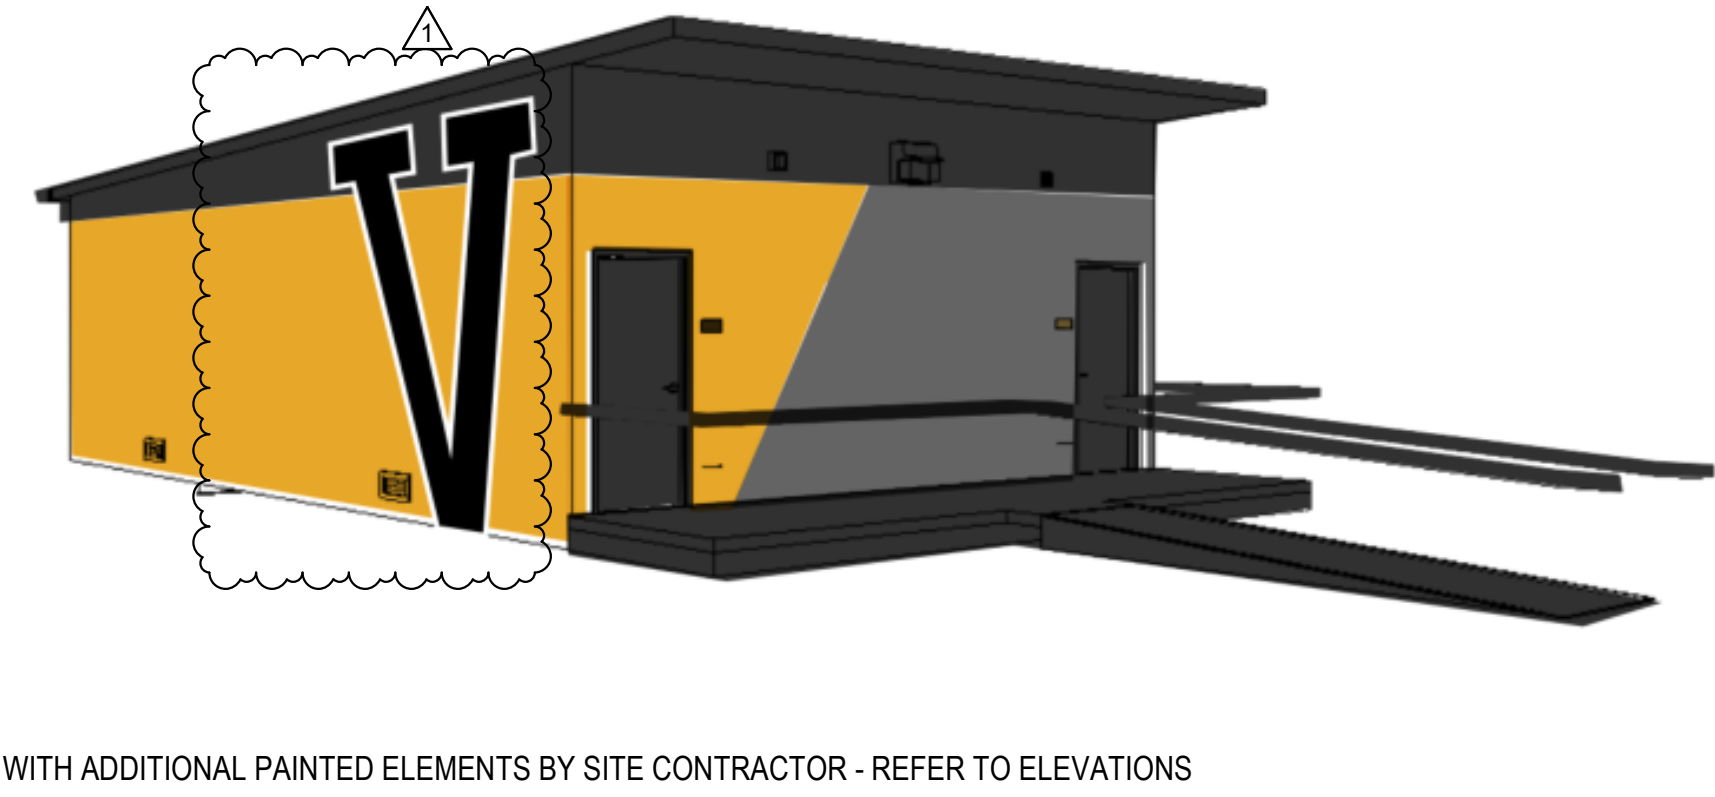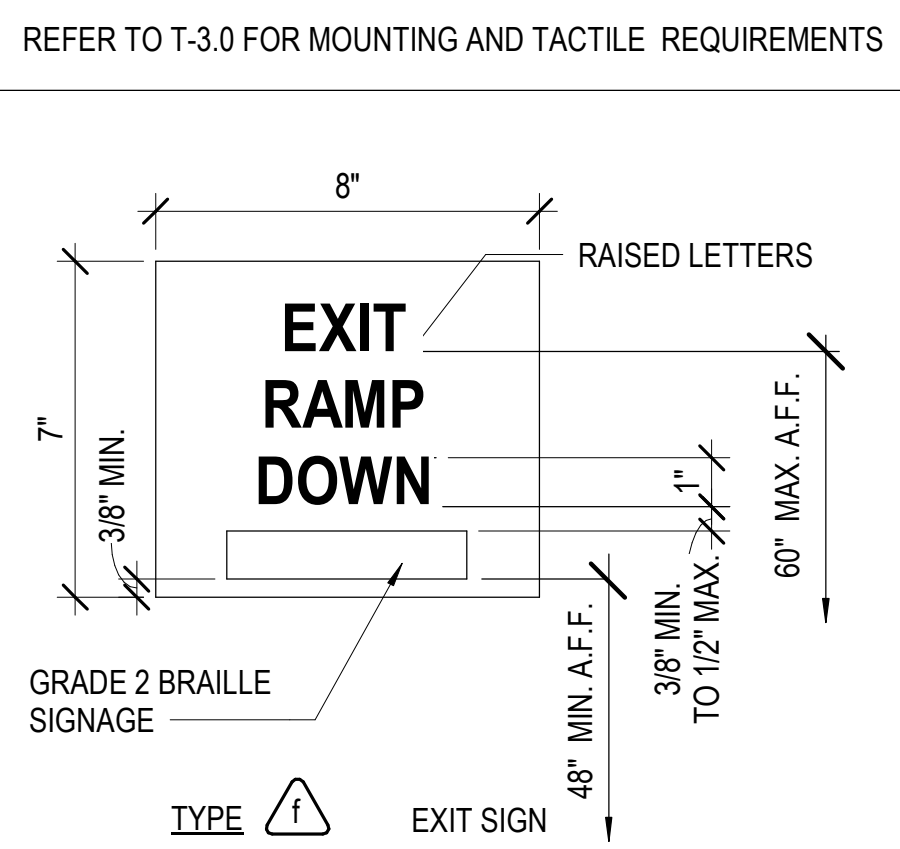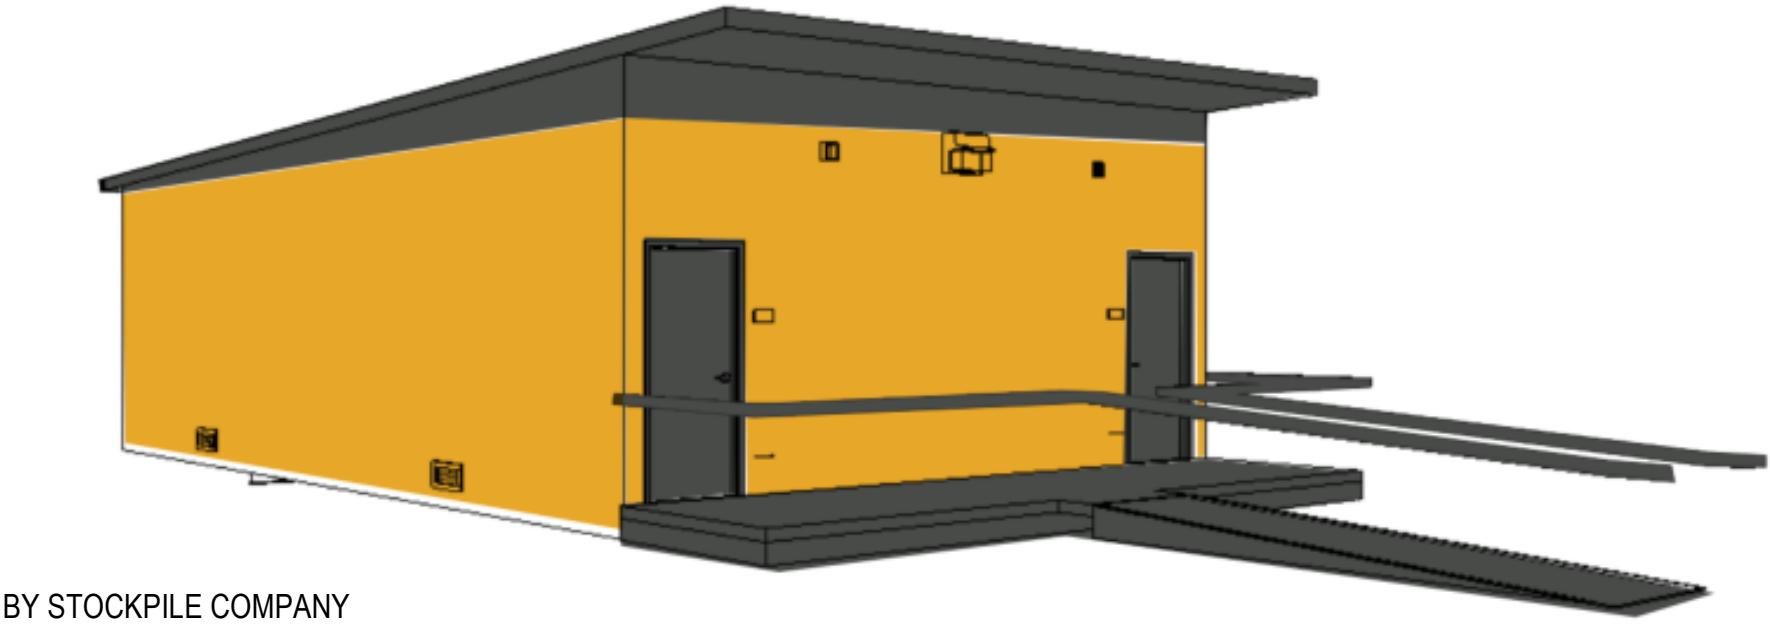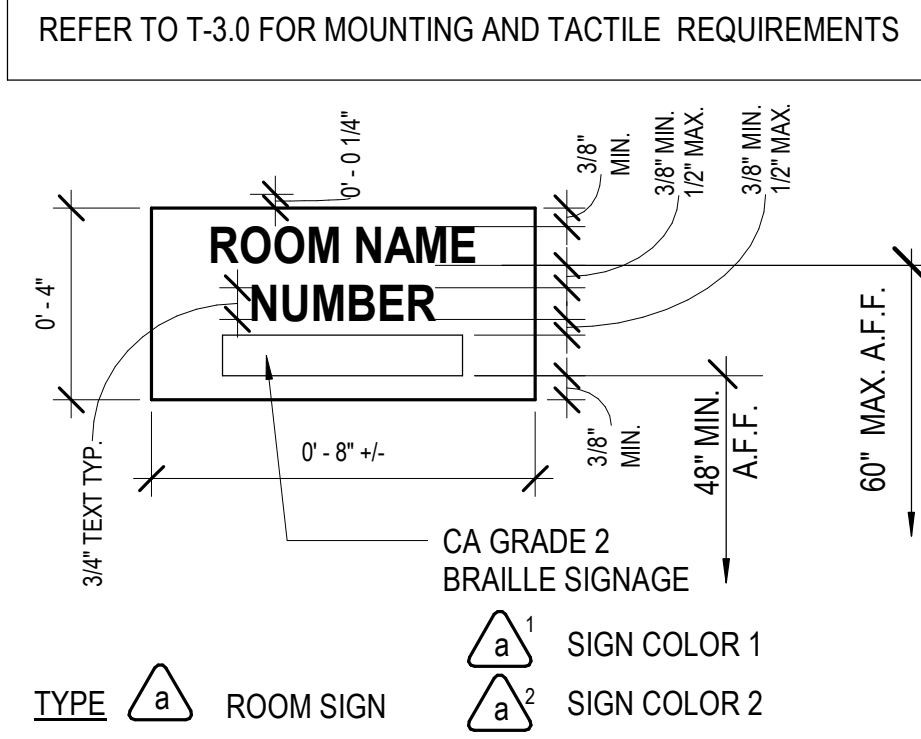

N.T.S

SOUTH ELEVATION

1/4" = 1'-0"

C1030 SIGNAGE @ RESTROOM DOOR

3" = 1'-0"

ROELING NAKAMURA TERADA ARCHITECTS

Roeling Nakamura
Terada Architects

285 N Ventura Ave #102
Ventura, CA 93001
P 805.626.5330
F 805.626.5330
www.RNTarchitects.com

TYSON CLINE
No. C-34436
REN. 1-31-25
STATE OF CALIFORNIA

VENTURA
UNIFIED
SCHOOL
DISTRICT

VENTURA HIGH
SCHOOL
PORT. TEAM
ROOM

2 N CATALINA STREET,
VENTURA, CA 93001

DSA SUBMITTAL

DSA A# 03-124683
DSA File No.: 56-H7


No.	Description	Date
1	BID ADD 01	03-21-2025

Sheet Name

ELEVATIONS
& DETAILS

RNT Project No. 1023.00
Date 01/15/2025
Drawn by CY
Checked by TC
Sheet Number

A-2.1

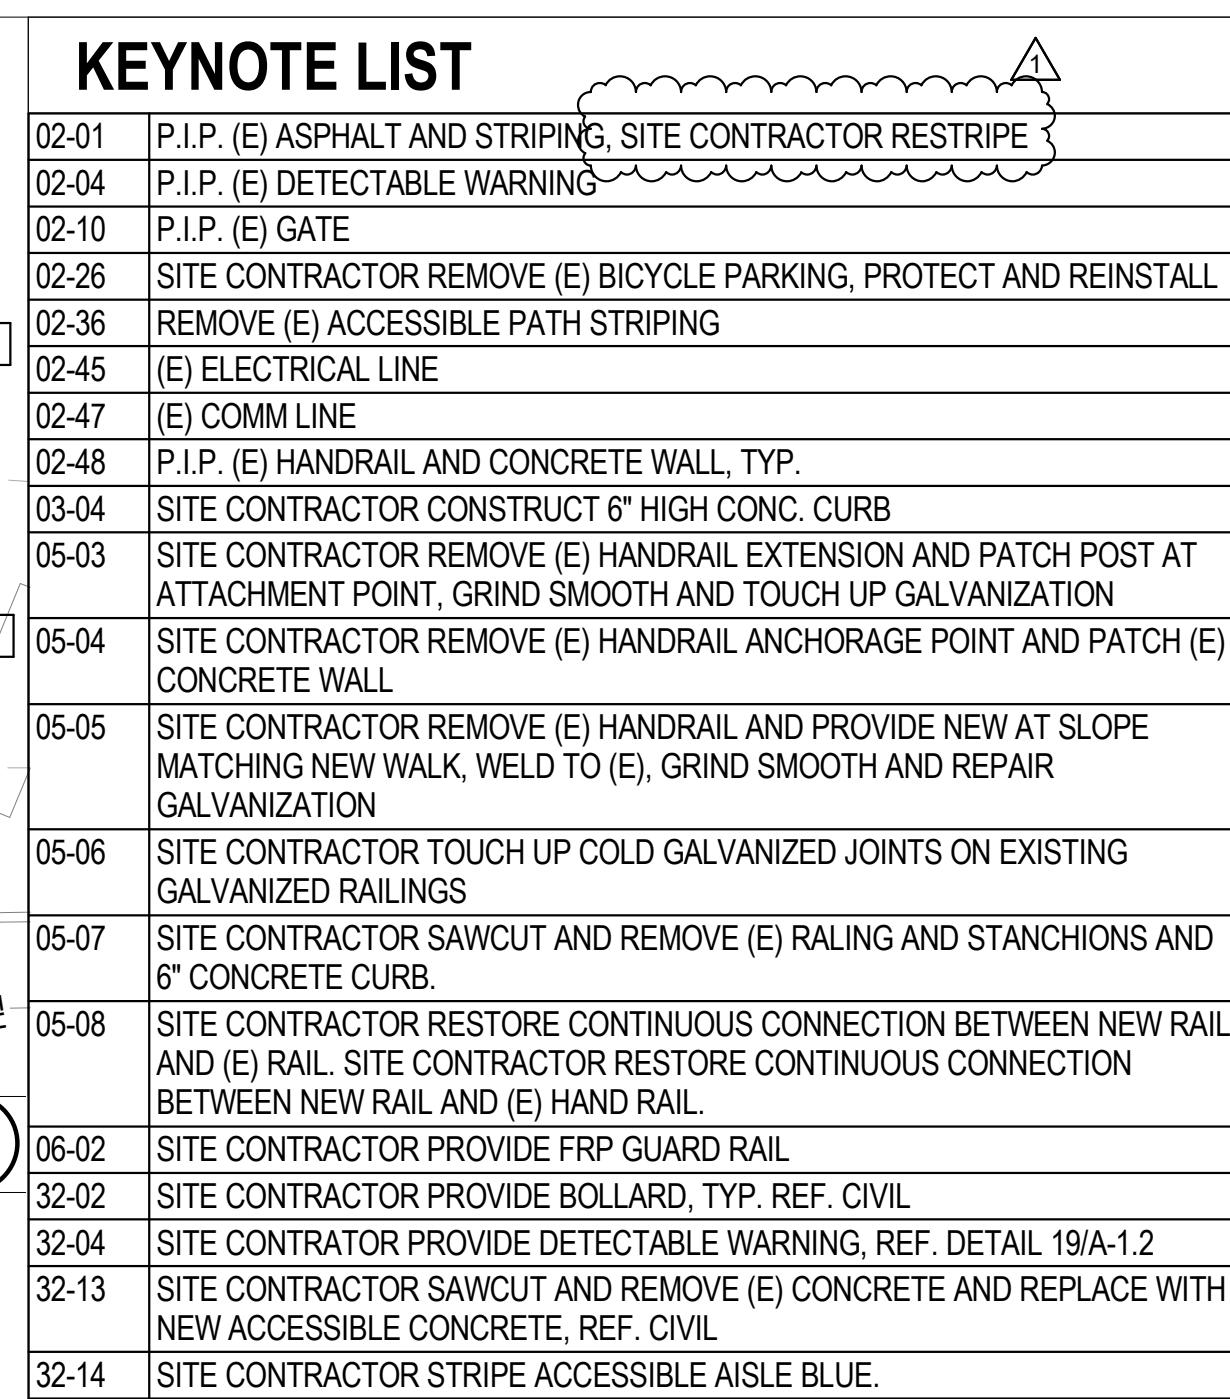

(E) GALV. STEEL TUBE HAND RAIL
EXPANSION JOINT AT EAST WALL, SEALANT, SAND WHILE WET

3 1/2" EMBED.

REINFORCED CONC. WALK, REF. CIVIL DRAWINGS

18" MIN. #4 REBAR DOWEL, EA. SIDE, EPOXY SET.

NOTE: CLEAN FACE OF (E) CONCRETE WHERE EXPOSED BY LOWER WALK ELEVATION

FRP PANEL LEGEND

- (1Y) G = GRAY
Y = YELLOW


PANEL SIZE (APPROX. V.I.F.)
NO CUTS MID-CELL

NOTES:

1. FIBER REINFORCED PLASTIC GRATING POLYMER TO BE EXTERIOR RATED.
2. BASIS OF DESIGN: MCNICHOLS MS-S-100, SGF POLYESTER RESIN.
3. DO NOT CUT PANELS IN MIDDLE OF GRID CELL.
4. FACE CONCAVE SURFACE AWAY FROM CONCRETE WALK.

The diagram shows a series of FRP guardrail panels installed along a concrete wall. The panels are labeled with codes like 1Y, 2Y, 3G, 3Y, 4G, 4Y, and 5Y. Dimensions include panel width (± 48" TYP.), panel height (± 45" TYP.), and overall length (± 68' - 0" V.I.F.). A handrail is shown at the top, and a concrete wall is indicated at the bottom right.

SITE PLAN - LANDING AND RAIL 1/2" = 1'-0" (10)

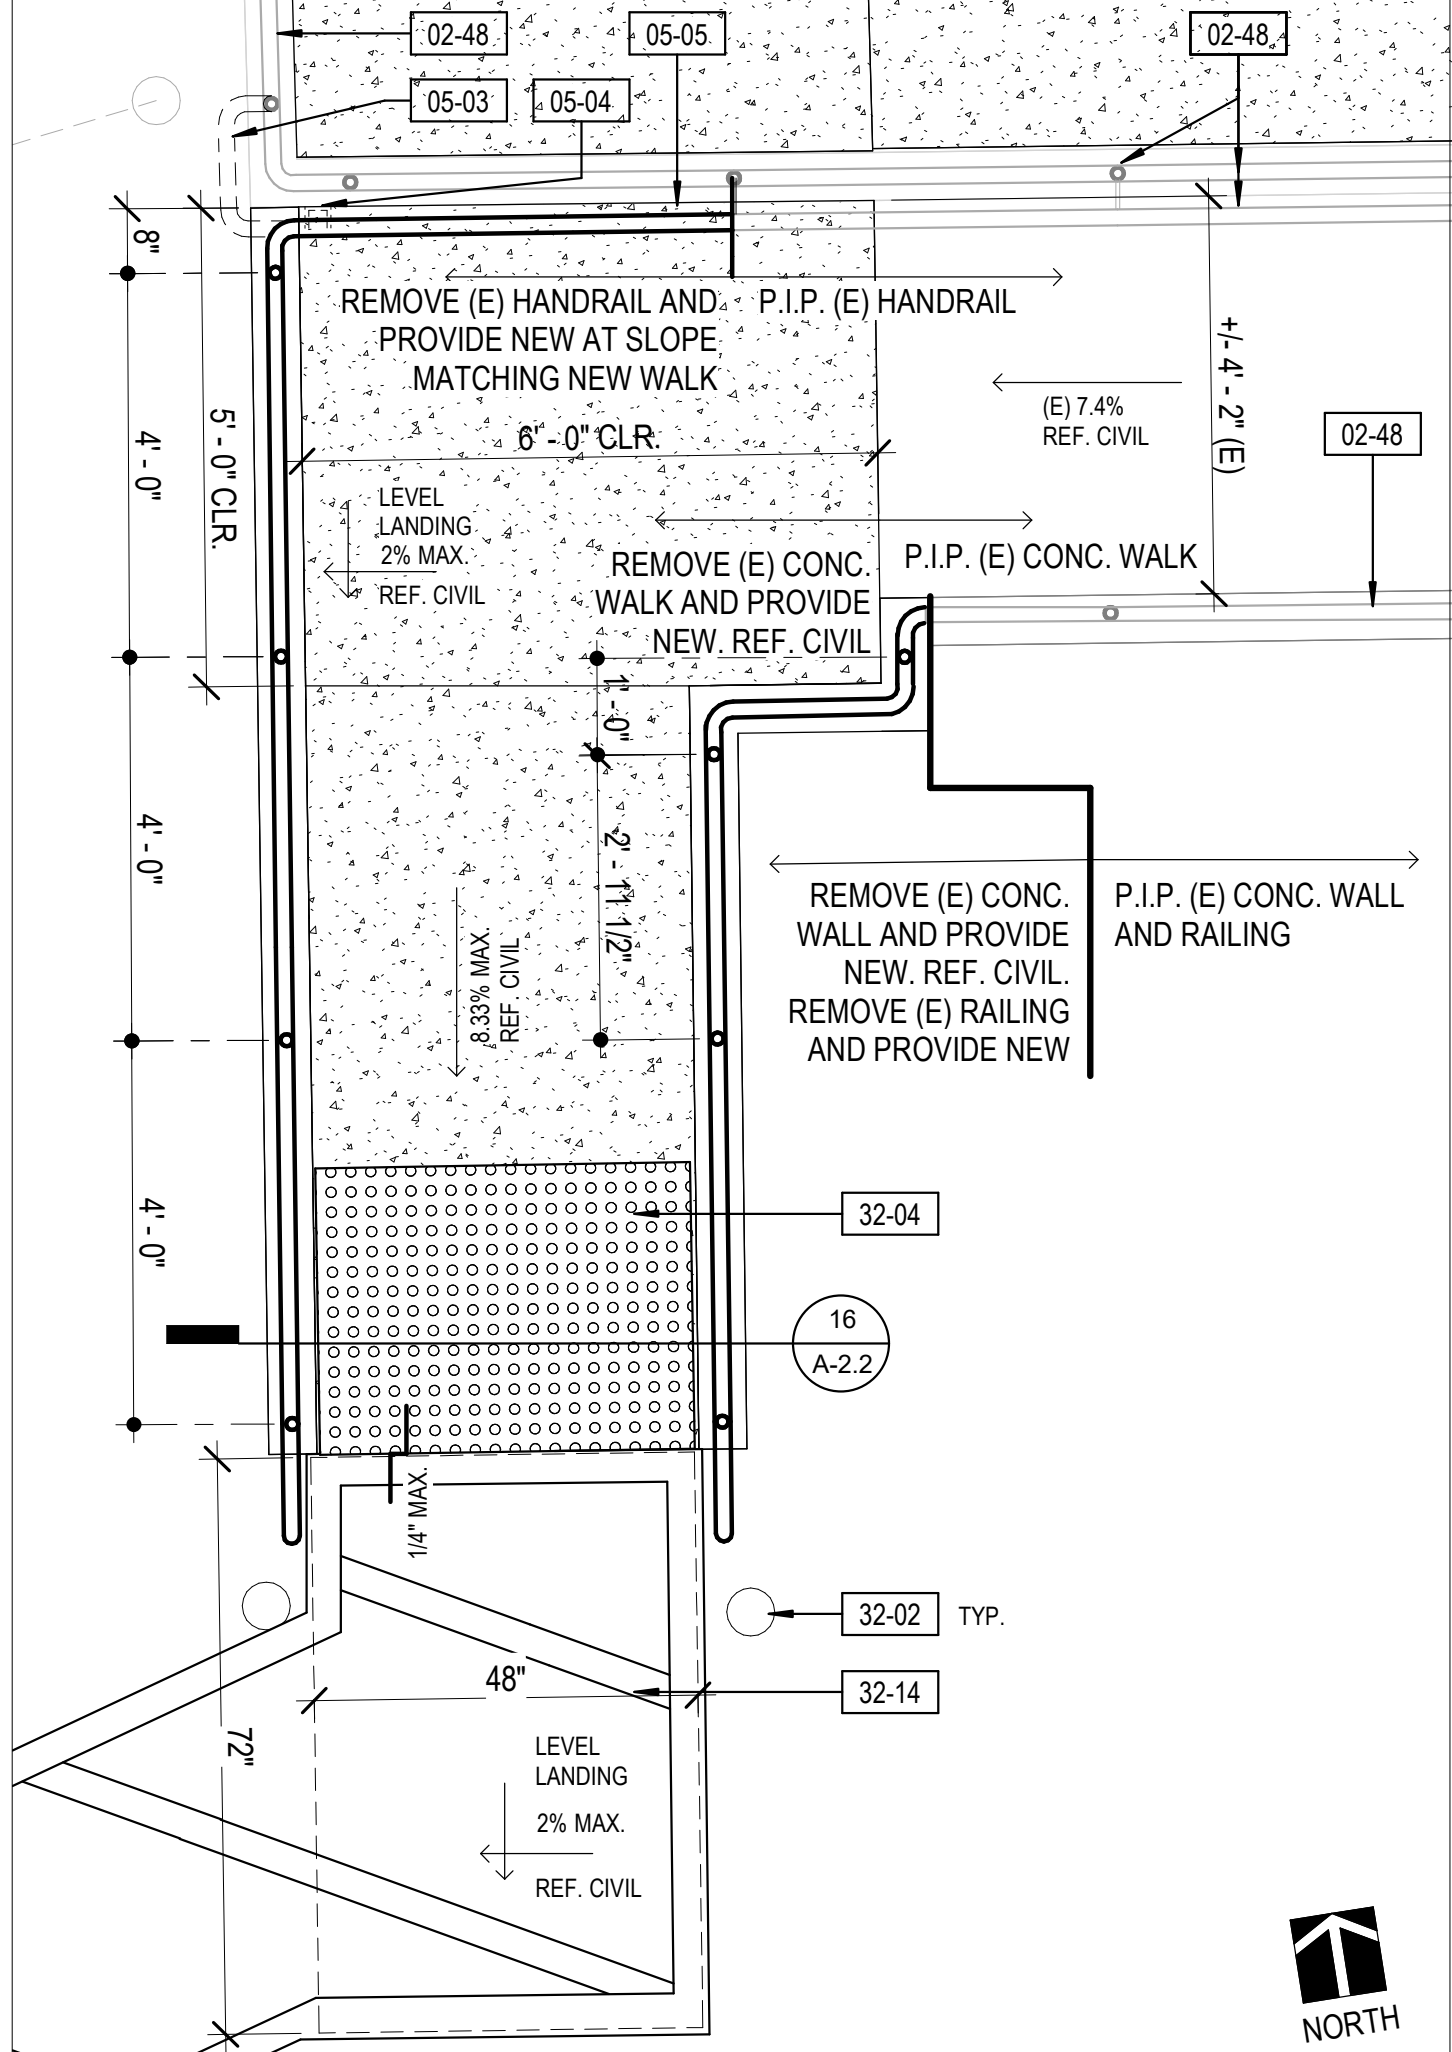
$$1\frac{1}{2}'' = 1'-0'' \quad (16)$$

42" MIN. GUARD RAIL HEIGHT

1' - 1 1/2"

1' - 1 1/2"

3/4"

2"

3"

3"

4"

2' - 10"

SGF POLYESTER
1.5" X 1.5" X 1" FRP

MOLDED SMOOTH
GRATING, EXTERIOR
GRADE

TYPE M CLIP WITH
COORDINATED
HARDWARE FROM MFR.
3/8" S.S. BOLT, PROVIDE
MATCHING WASHER

GALV. STEEL WELDED
GUARD STANDOFF, TYP.
OF 3 PER POST

(E) GALV. STEEL TUBE
HAND RAIL, SUPPORT
POST APPROX. 48" O.C.
+/- 1", V.I.F.

(E) CURB, SLOPE VARIES

CONC. WALK, REF. CIVIL
DRAWINGS

(E) CONC. WALL

+/- 2" CLR.

1 1/2"

1 1/2"

3" TYP. U.O.N.

1 1/2"

3" TYP. U.O.N.

TYPICAL

END CONDITION

ELEVATIONS

4"

1/8" TYP.

6"

TYPICAL

4"

1/8" TYP.

3 1/4"

END CONDITION

PLANS

TOP STAND-OFF

2"

1 1/2"

1 1/2"

7 3/4"

10 3/4"

3"

3 3/4"



4"

$$1\frac{1}{2}'' = 1'-0'' \quad (20)$$



02-01	P.I.P. (E) ASPHALT AND STRIPING, SITE CONTRACTOR RESTRIPE
02-04	P.I.P. (E) DETECTABLE WARNING
02-10	P.I.P. (E) GATE
02-26	SITE CONTRACTOR REMOVE (E) BICYCLE PARKING, PROTECT AND REINSTALL
02-36	REMOVE (E) ACCESSIBLE PATH STRIPING
02-45	(E) ELECTRICAL LINE
02-47	(E) COMM LINE
02-48	P.I.P. (E) HANDRAIL AND CONCRETE WALL, TYP.
03-04	SITE CONTRACTOR CONSTRUCT 6" HIGH CONC. CURB
05-03	SITE CONTRACTOR REMOVE (E) HANDRAIL EXTENSION AND PATCH POST AT ATTACHMENT POINT, GRIND SMOOTH AND TOUCH UP GALVANIZATION
05-04	SITE CONTRACTOR REMOVE (E) HANDRAIL ANCHORAGE POINT AND PATCH (E) CONCRETE WALL
05-05	SITE CONTRACTOR REMOVE (E) HANDRAIL AND PROVIDE NEW AT SLOPE MATCHING NEW WALK, WELD TO (E), GRIND SMOOTH AND REPAIR GALVANIZATION
05-06	SITE CONTRACTOR TOUCH UP COLD GALVANIZED JOINTS ON EXISTING GALVANIZED RAILINGS
05-07	SITE CONTRACTOR SAWCUT AND REMOVE (E) RAILING AND STANCHIONS AND 6" CONCRETE CURB.
05-08	SITE CONTRACTOR RESTORE CONTINUOUS CONNECTION BETWEEN NEW RAIL AND (E) RAIL. SITE CONTRACTOR RESTORE CONTINUOUS CONNECTION BETWEEN NEW RAIL AND (E) HAND RAIL.
06-02	SITE CONTRACTOR PROVIDE FRP GUARD RAIL
32-02	SITE CONTRACTOR PROVIDE BOLLARD, TYP. REF. CIVIL
32-04	SITE CONTRACTOR PROVIDE DETECTABLE WARNING, REF. DETAIL 19/A-1.2
32-13	SITE CONTRACTOR SAWCUT AND REMOVE (E) CONCRETE AND REPLACE WITH NEW ACCESSIBLE CONCRETE, REF. CIVIL
32-14	SITE CONTRACTOR STRIPE ACCESSIBLE AISLE BLUE.



SCALE: 1" = 40'-0"

  


C:\Users\Ken's PC\JMPE Electrical Engineering\DWG - Documents\DWG\2024\DWGS\24470\24470 E-200.dwg, 3/20/2025 10:56:47 PM, Ken's PC
All ideas, arrangements and plans indicated or represented by this drawing are owned by, and the property of, Roesling Nakamura Terada Architects, Inc. Filing of these drawings or applications with any public agency is not a publication of same. No reproduction is therefore permissible without the written consent of RNT.
any person, firm, or corporation for any purpose whatsoever without the written permission of Roesling Nakamura Terada Architects, Inc.

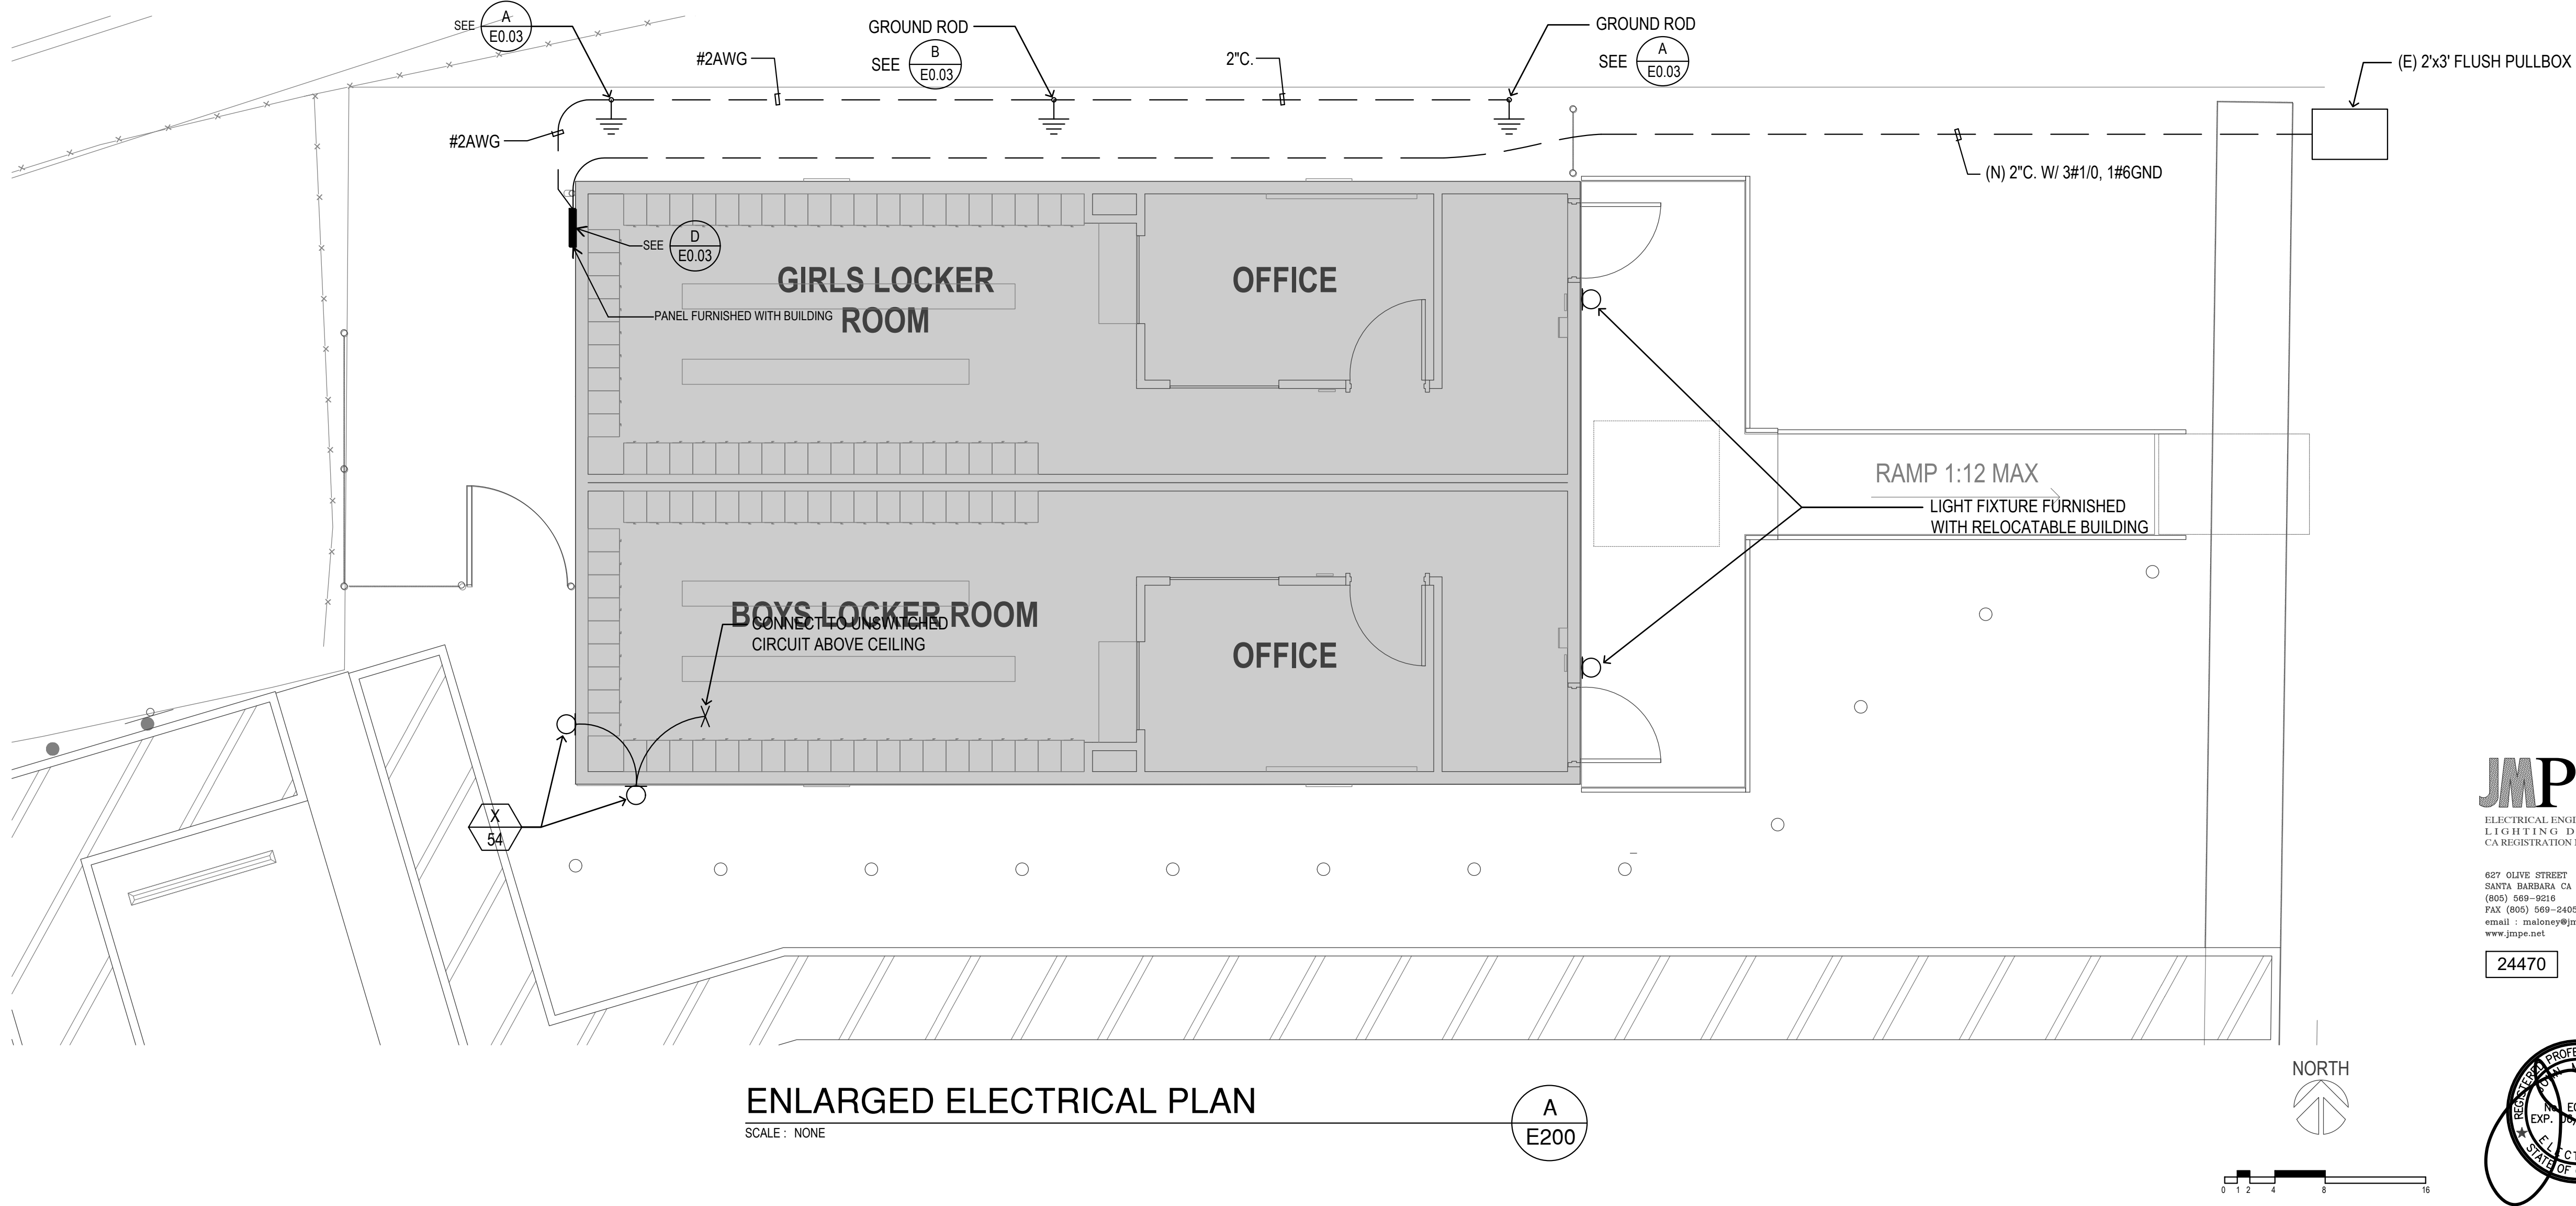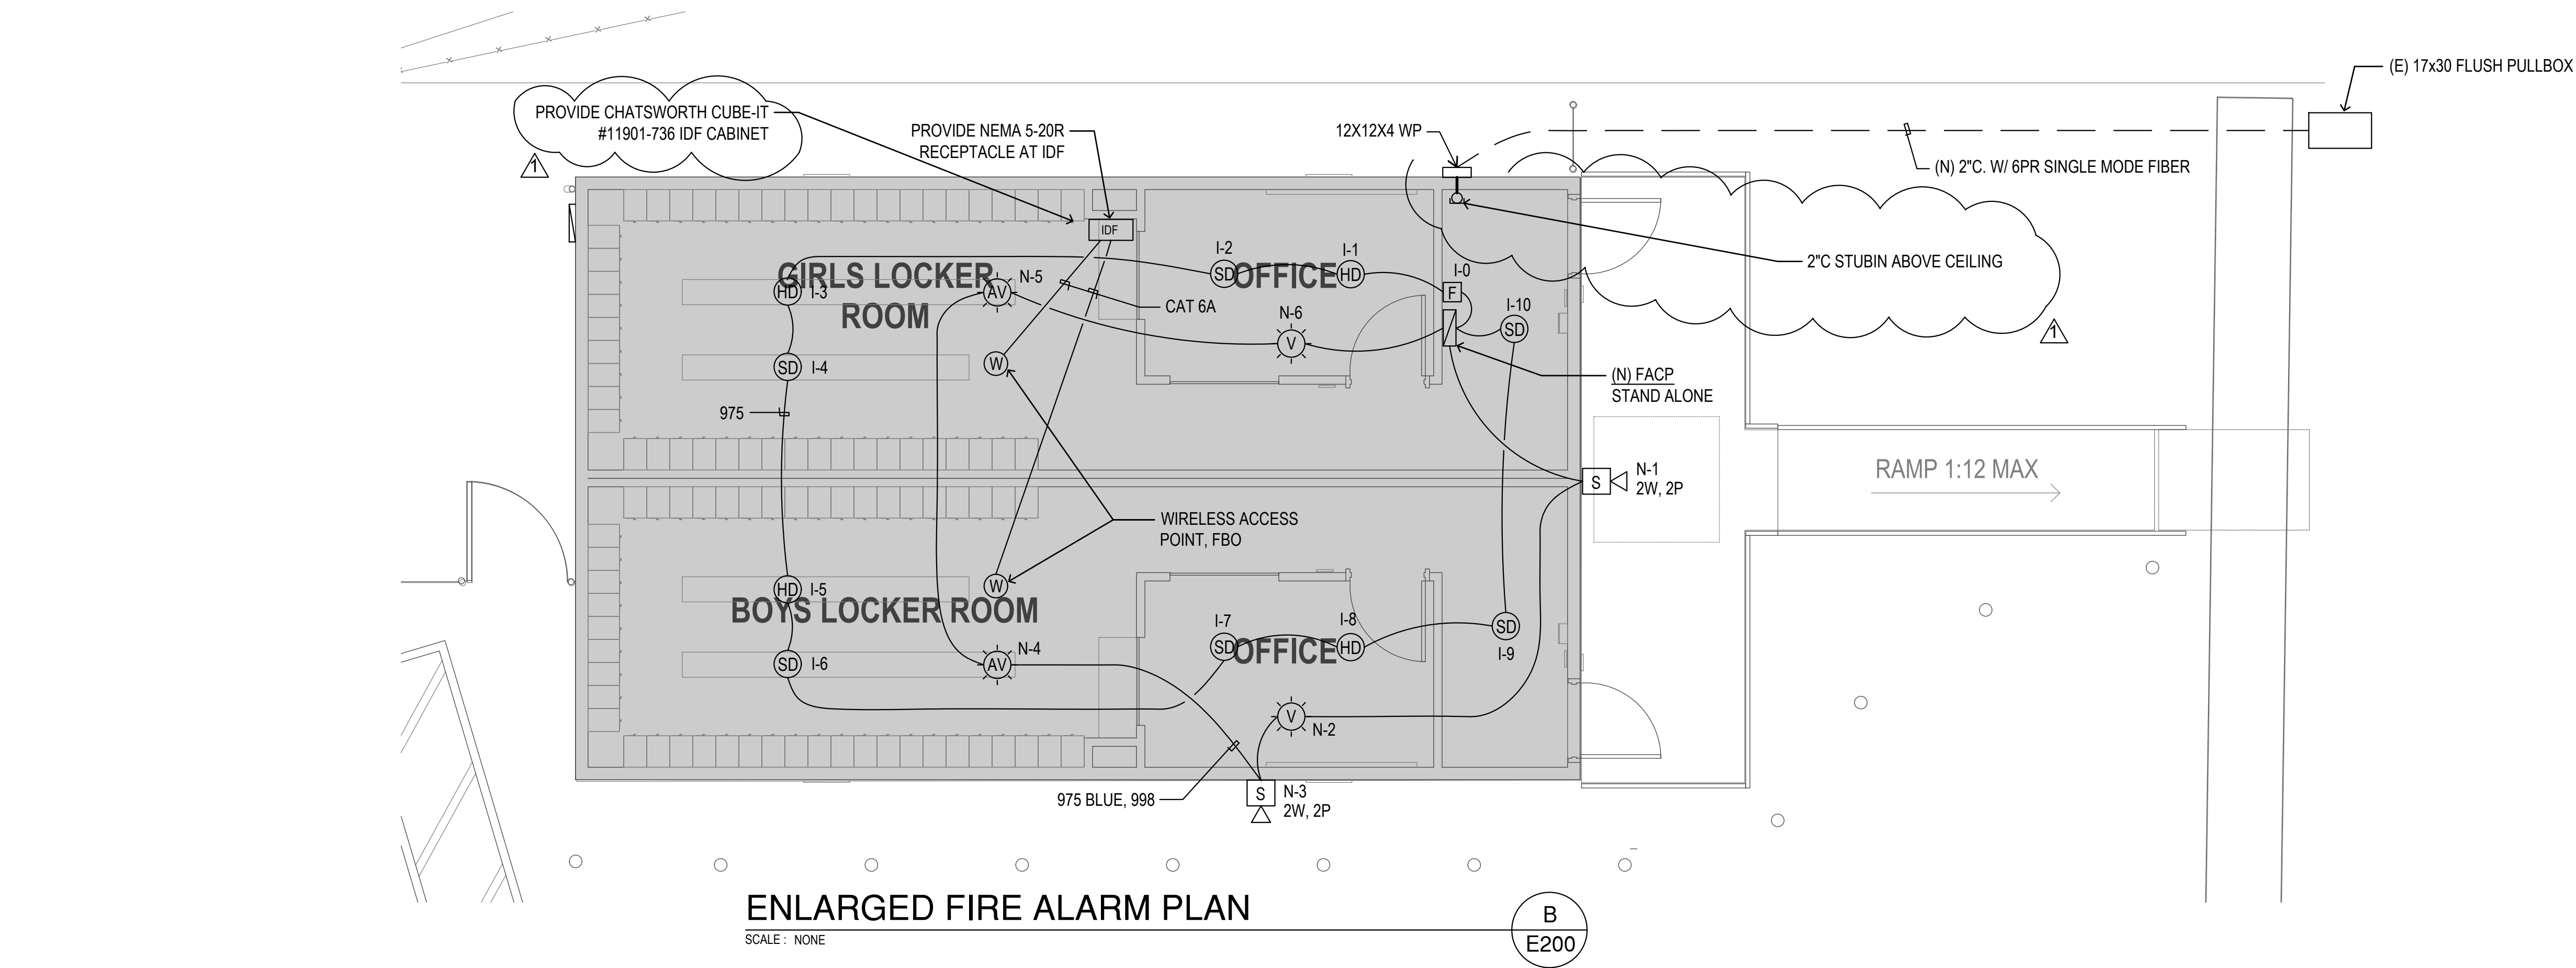

JMPE
ELECTRICAL ENGINEERING
LIGHTING DESIGN
CA REGISTRATION NO E13083

627 OLIVE STREET
SANTA BARBARA, CA 93101
(805) 969-9216
FAX (805) 969-9405
email: maloney@jmpe.net
www.jmpe.net

24470

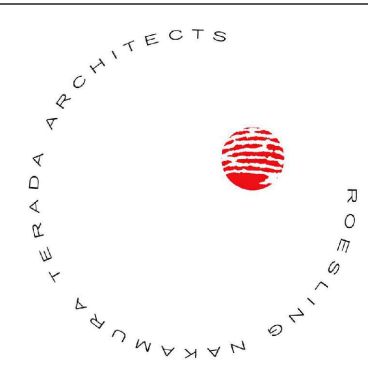

**Roesling Nakamura
Terada Architects**
285 N Ventura Ave #102
Ventura, CA 93001
P805.626.5330
F805.626.5350
www.RNTArchitects.com



**VENTURA
UNIFIED
SCHOOL
DISTRICT**

**VENTURA
HIGH SCHOOL
TEMP. TEAM
ROOM**

2 N. CATALINA STREET
VENTURA, CA 93001

No.	Description	Date
1	BID ADD01	3/19/25

Sheet Name

**ENLARGED
ELECTRICAL
PLANS**

RNT Project No.	1023.00
Date	3/20/2025
Drawn by	CY
Checked by	TC
Sheet Number	

E-200