



Auburn Pool

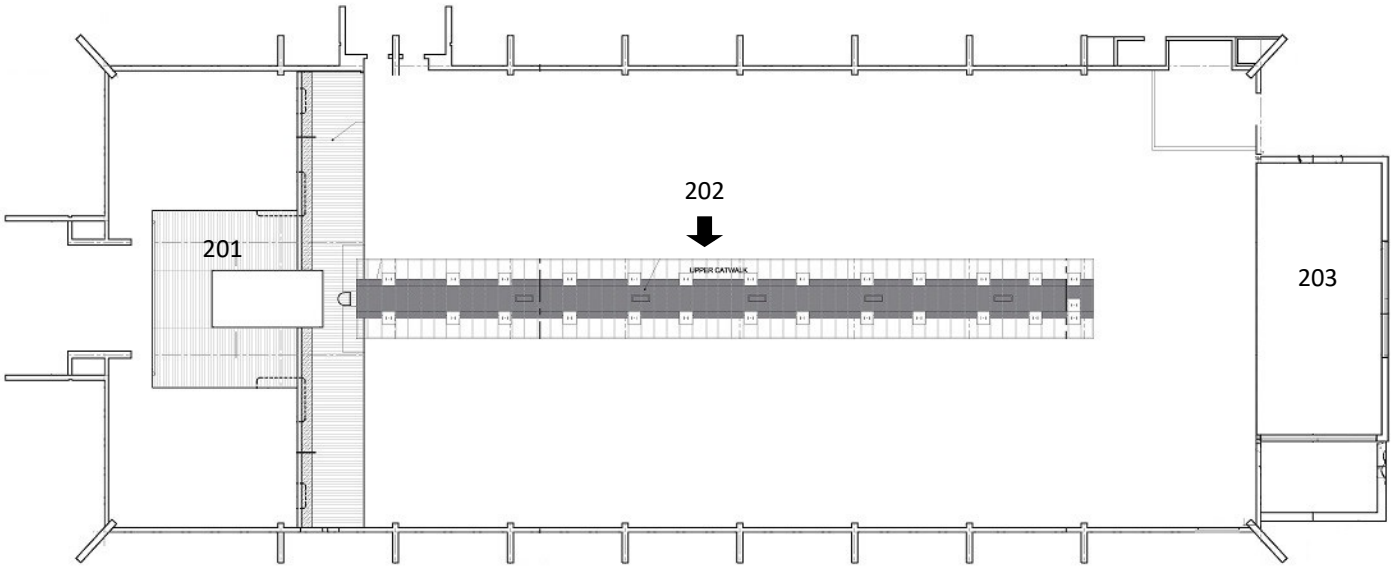

D1 FLOOR PLAN - LEVEL 2
SCALE: 1/8" = 1'-0" (AT FULL SIZE)

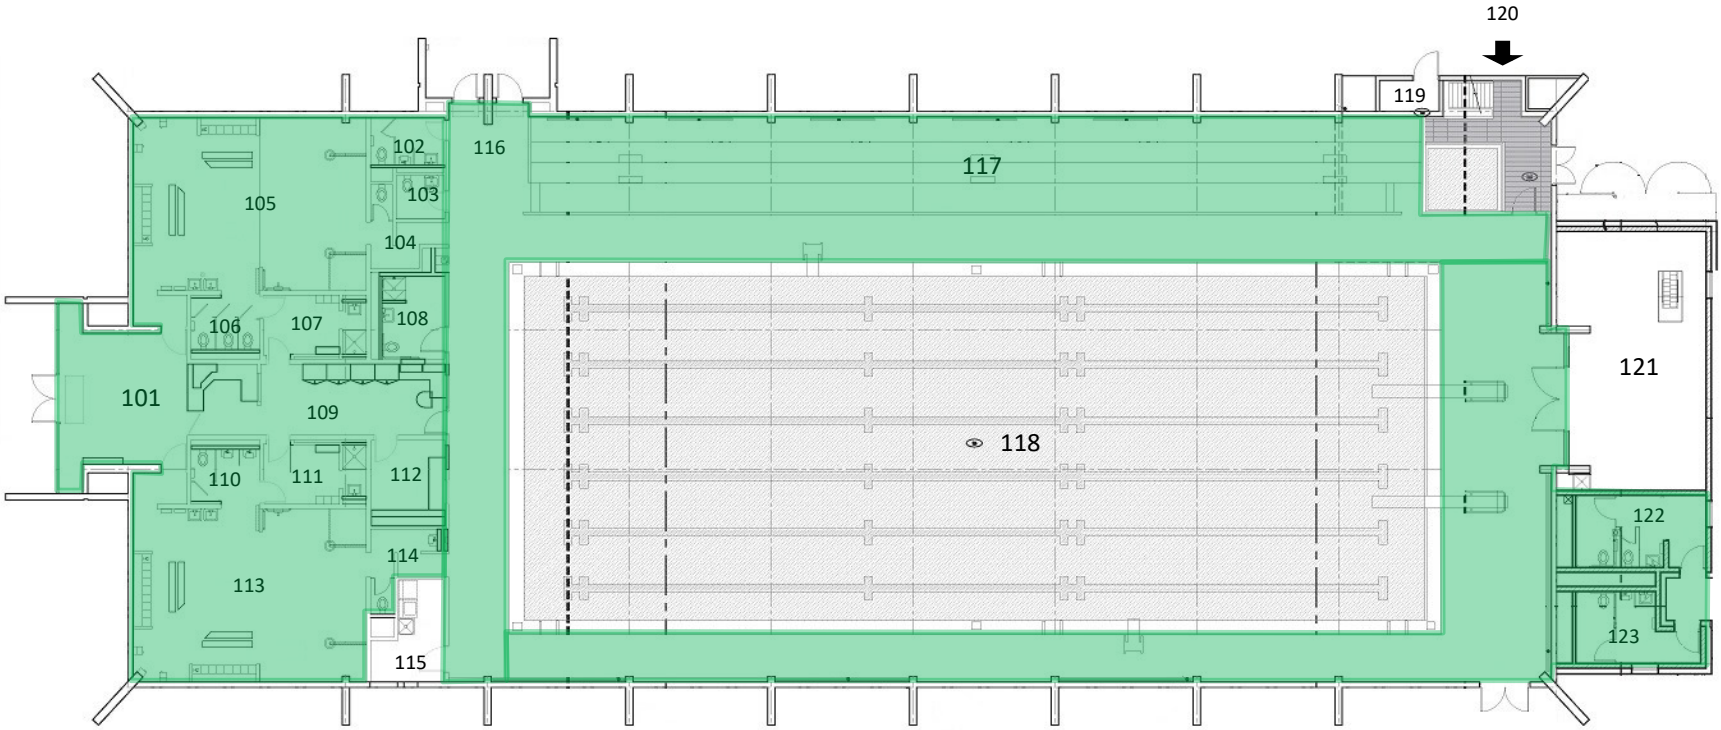

K1 FLOOR PLAN - LEVEL 1
SCALE: 1/8" = 1'-0" (AT FULL SIZE)

