
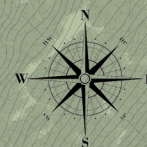


Items labeled in yellow indicate possible/conceptual campus additions

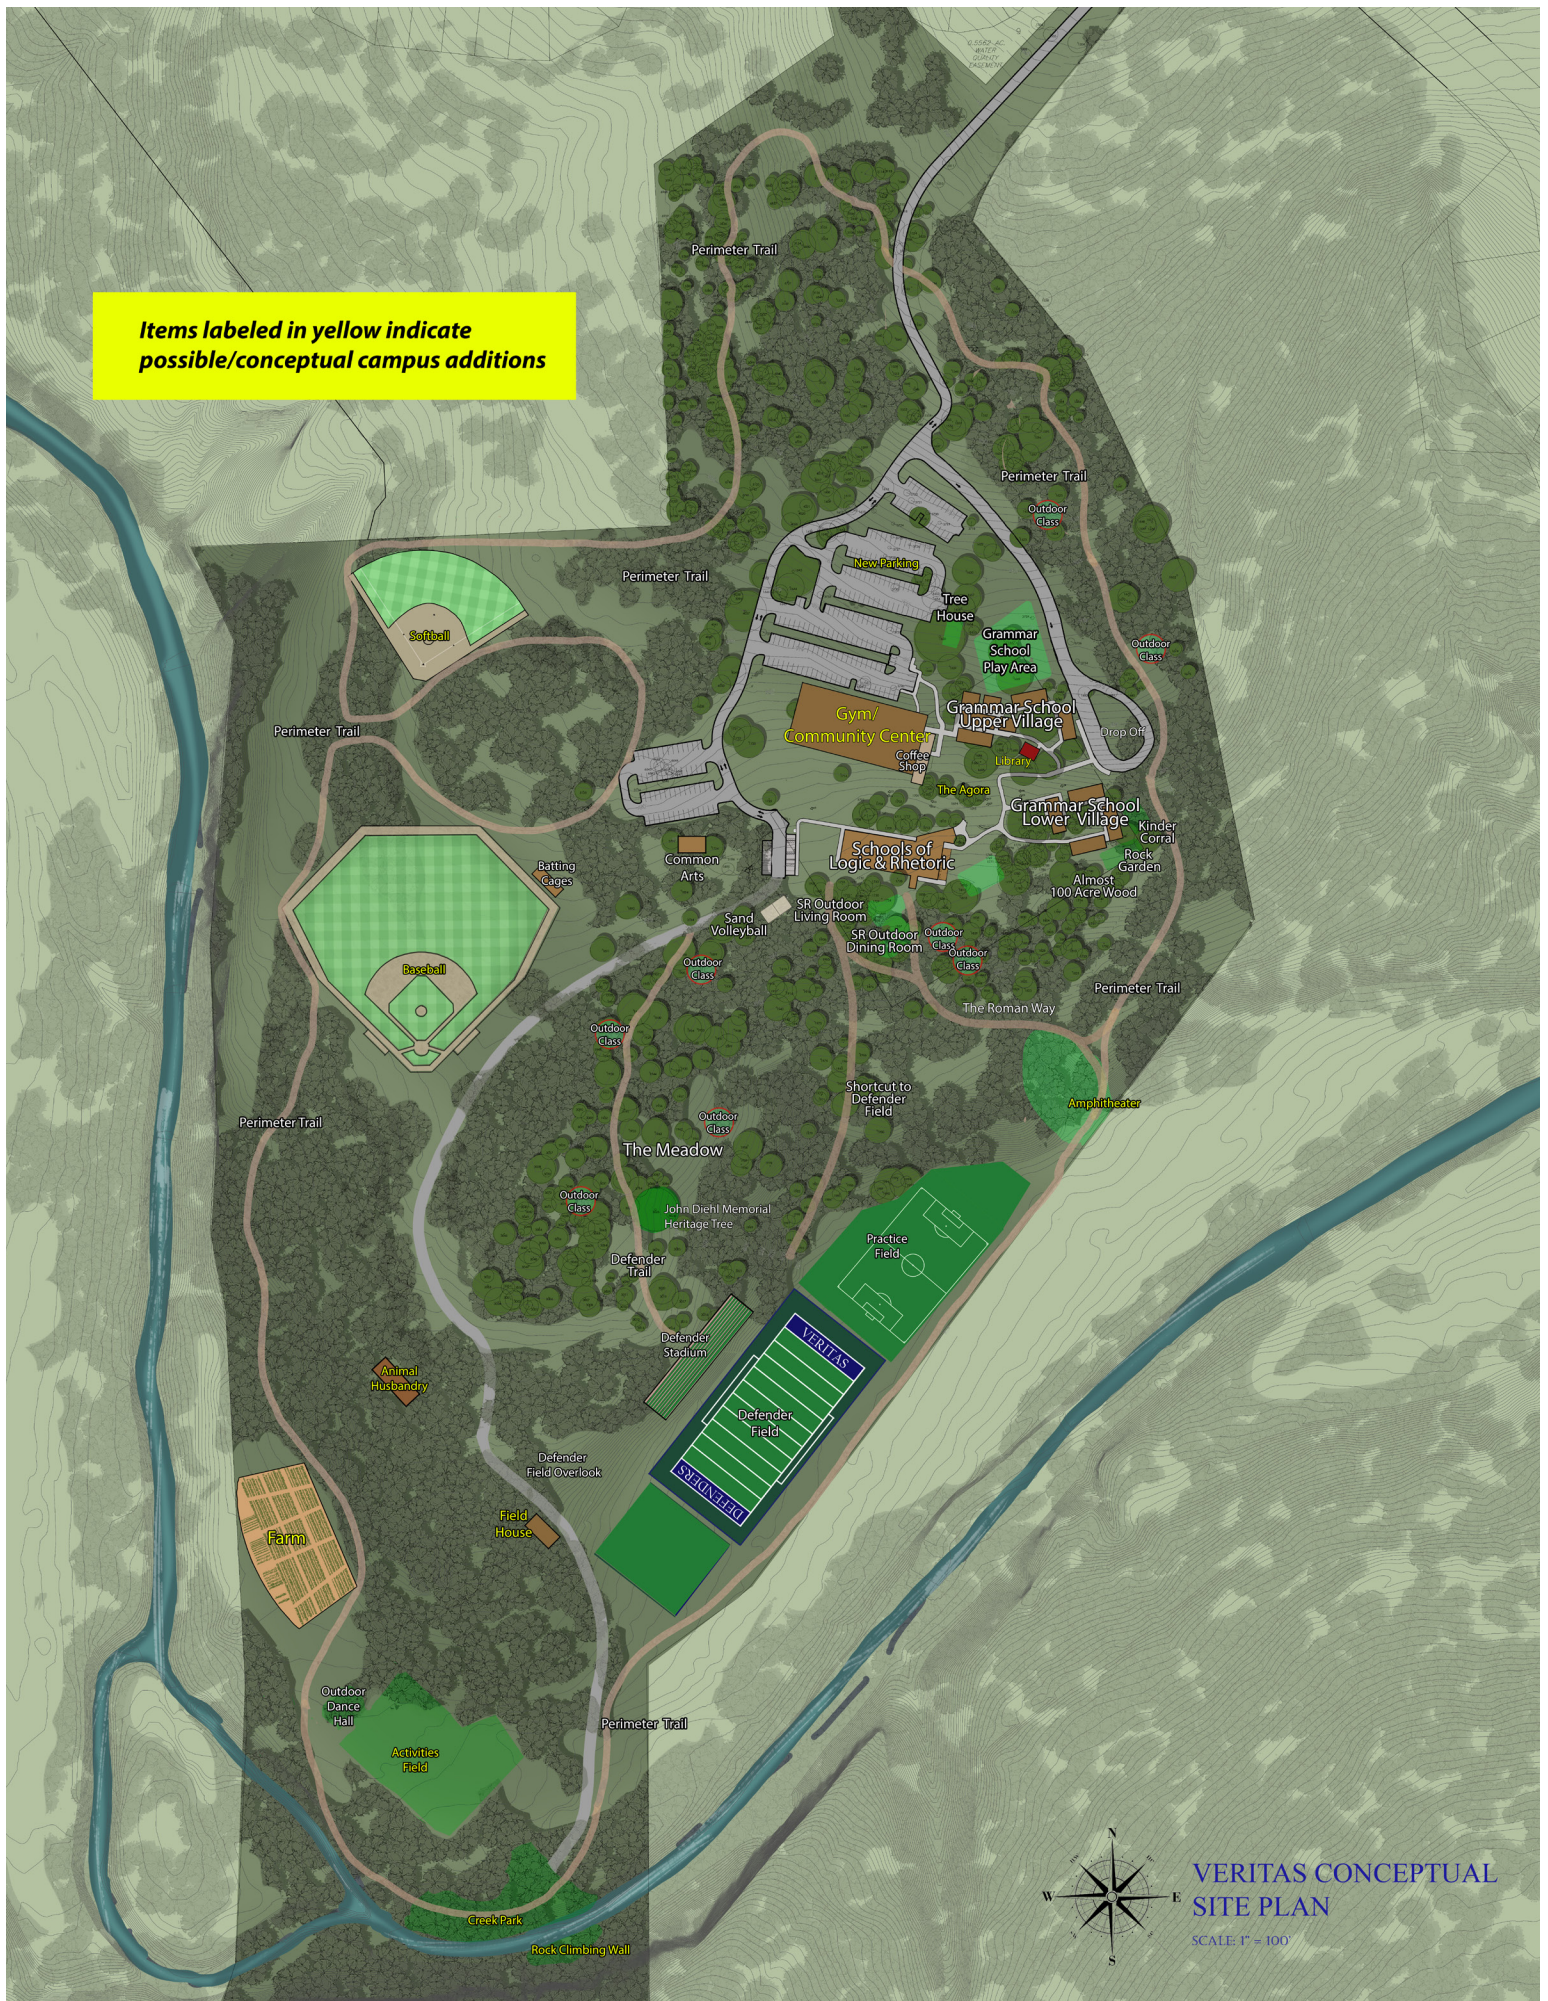

VERITAS CONCEPTUAL
SITE PLAN

SCALE 1" = 100'