


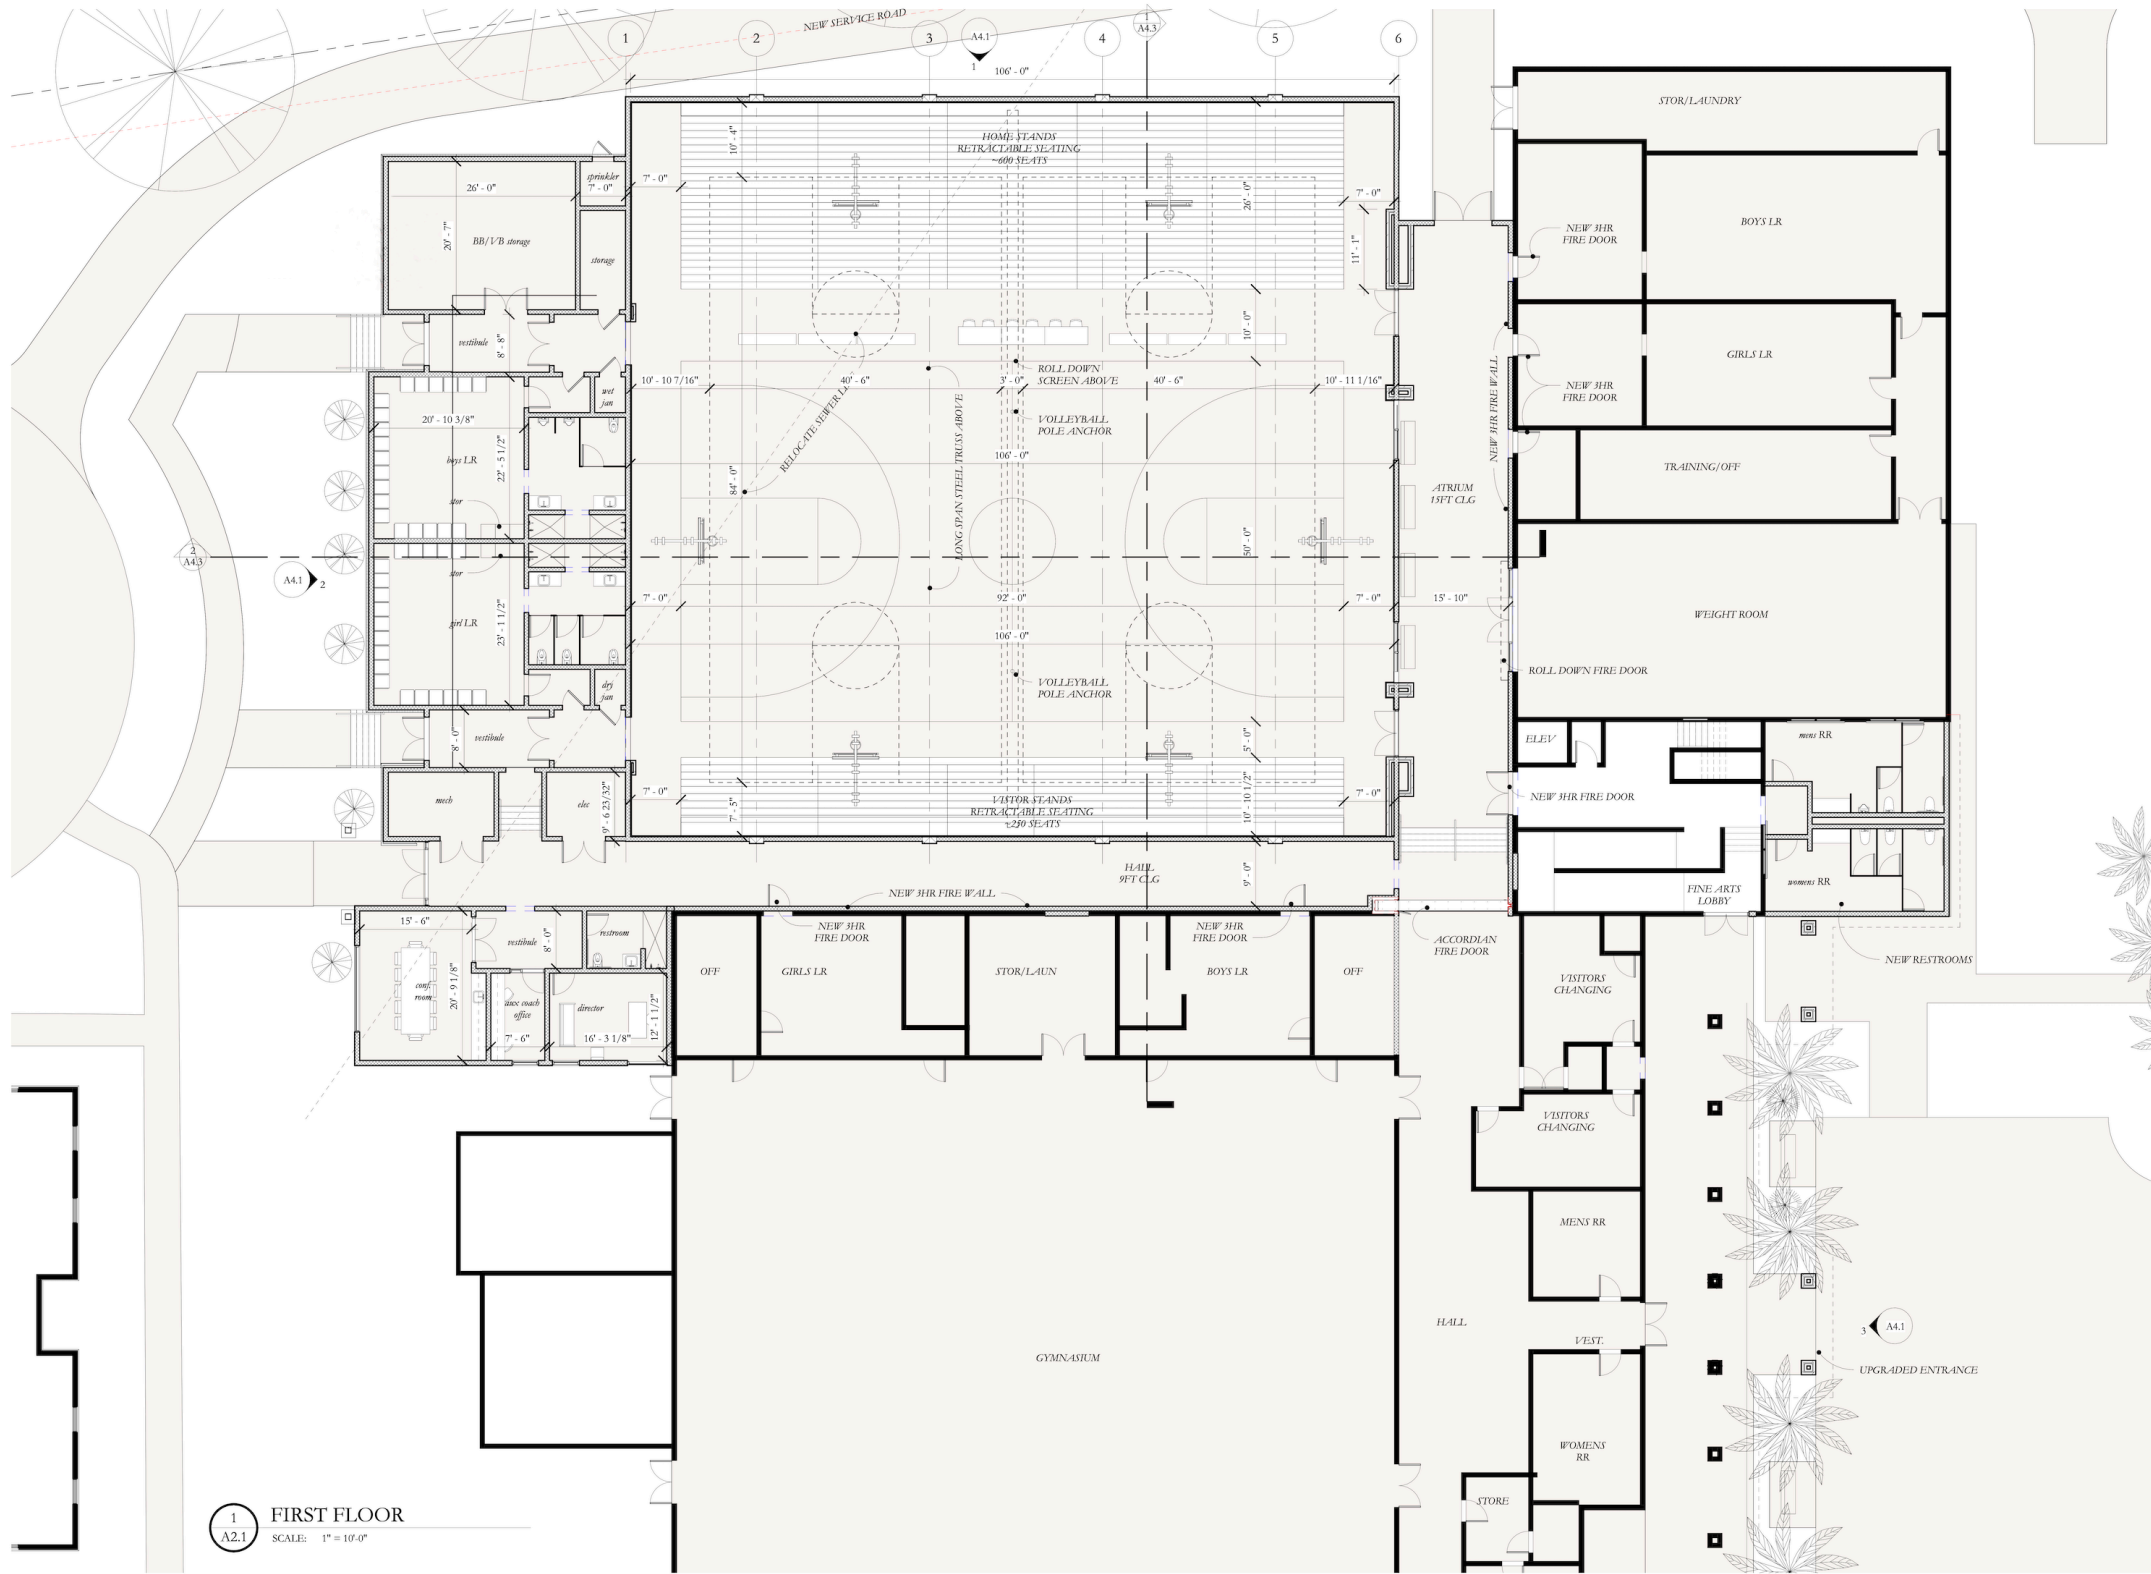

1 FIRST FLOOR
SCALE: 1" = 10'-0"

JOSHUA G. YOUNGNER
ARCHITECT, P.C.
100 Sylvan Drive, Suite 299
Saint Simons Island, Georgia 31522
(912) 771-5281
www.JGYArchitect.com
Joshua G. Youngner Architect, P.C.

Dunwoody/Beeland,
Architects, Inc.
www.dunwoodybeeland.com

This drawing may be utilized only for the
purpose of constructing or installing the
work shown thereon at the site of the work
specified. Any other use of this drawing,
including without limitation any
reproduction or alteration of this drawing,
without prior written approval of Joshua
G. Youngner Architect, P.C. is prohibited.


FREDERICA ACADEMY
GYMNASIUM
200 MURRAY WAY
ST SIMONS ISLAND, GEORGIA

#	REVISION	DATE


Sheet Title:
FIRST FLOOR
PLAN

Project #: 202318
Date: 05/07/24


A2.1

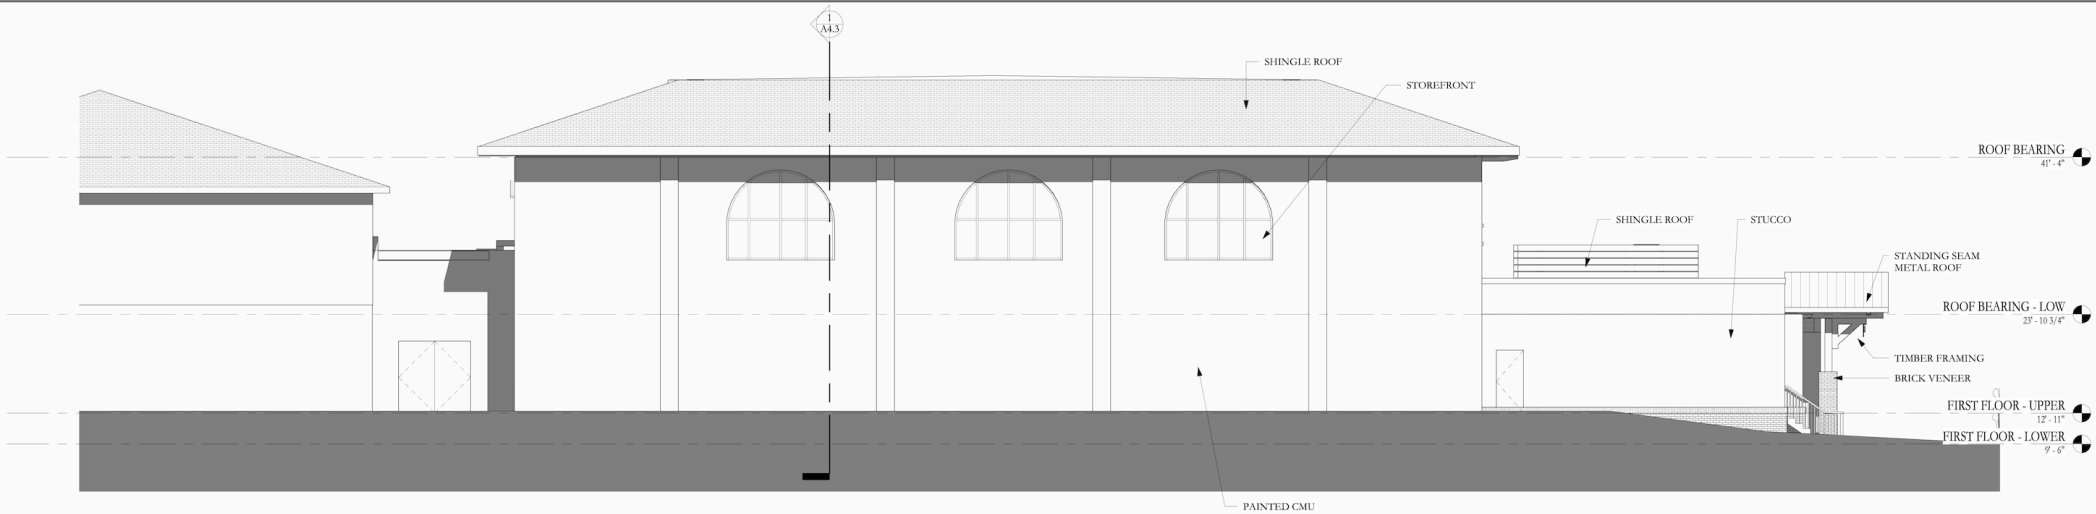

1 NORTH ELEVATION
SCALE: 1/8" = 1'-0"

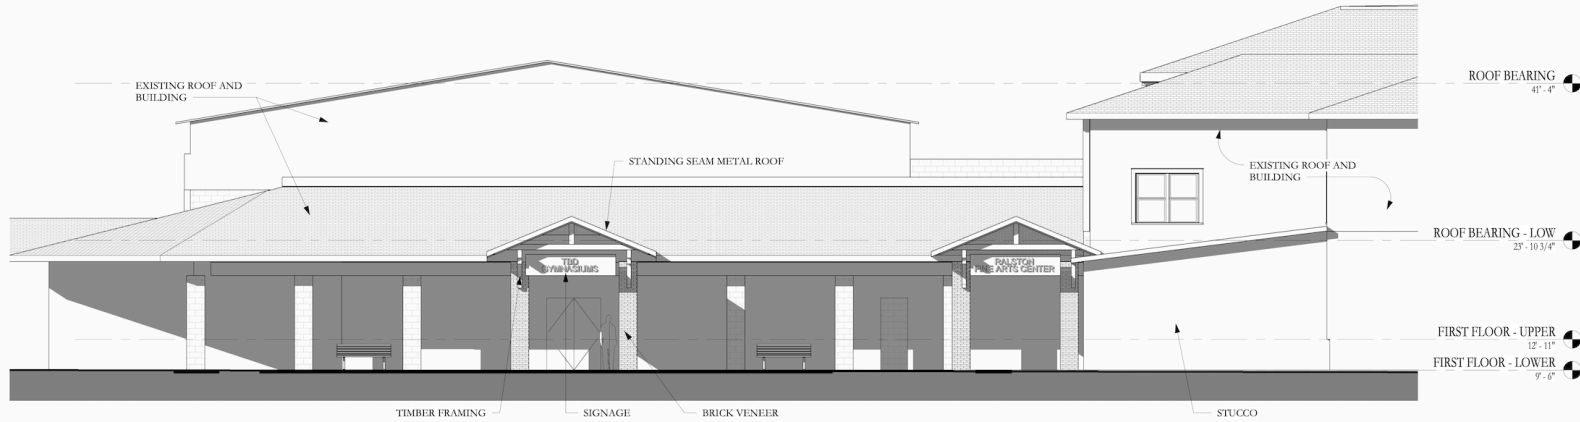

3 EAST ELEVATION
SCALE: 1/8" = 1'-0"

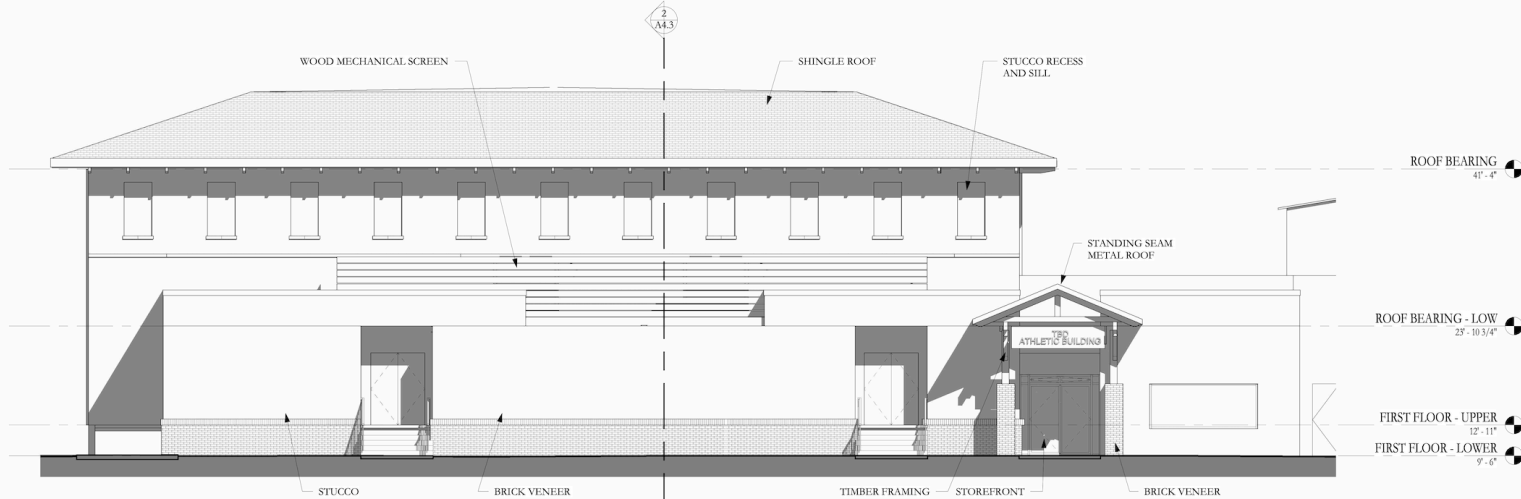

2 WEST ELEVATION
SCALE: 1/8" = 1'-0"

JOSHUA G. YOUNGNER
ARCHITECT, P.C.
100 Sylvan Drive, Suite 209
Saint Simons Island, Georgia 31522
(912) 771-5281
www.jgyarchitect.com
Joshua G. Youngner Architect, P.C.

Dunwody/Beeland,
Architects, Inc.
www.dunwodybeeland.com

This drawing may be utilized only for the
purpose of constructing or installing the
work shown thereon at the site of the work
specified. Any other use of this drawing,
including without limitation any
reproduction or alteration of this drawing,
without prior written approval of Joshua
G. Youngner Architect, P.C. is prohibited.

FREDERICA ACADEMY
GYMNASIUM

200 MURRAY WAY
ST SIMONS ISLAND, GEORGIA

#	REVISION	DATE

Sheet Title:
ELEVATIONS

Project #: 202318
Date: 05/07/24

A4.1


08/05/2024 DESIGN REVIEW



**THE DUNN FAMILY
SPORTS COMPLEX**

**RALSTON
FINE ARTS CENTER**



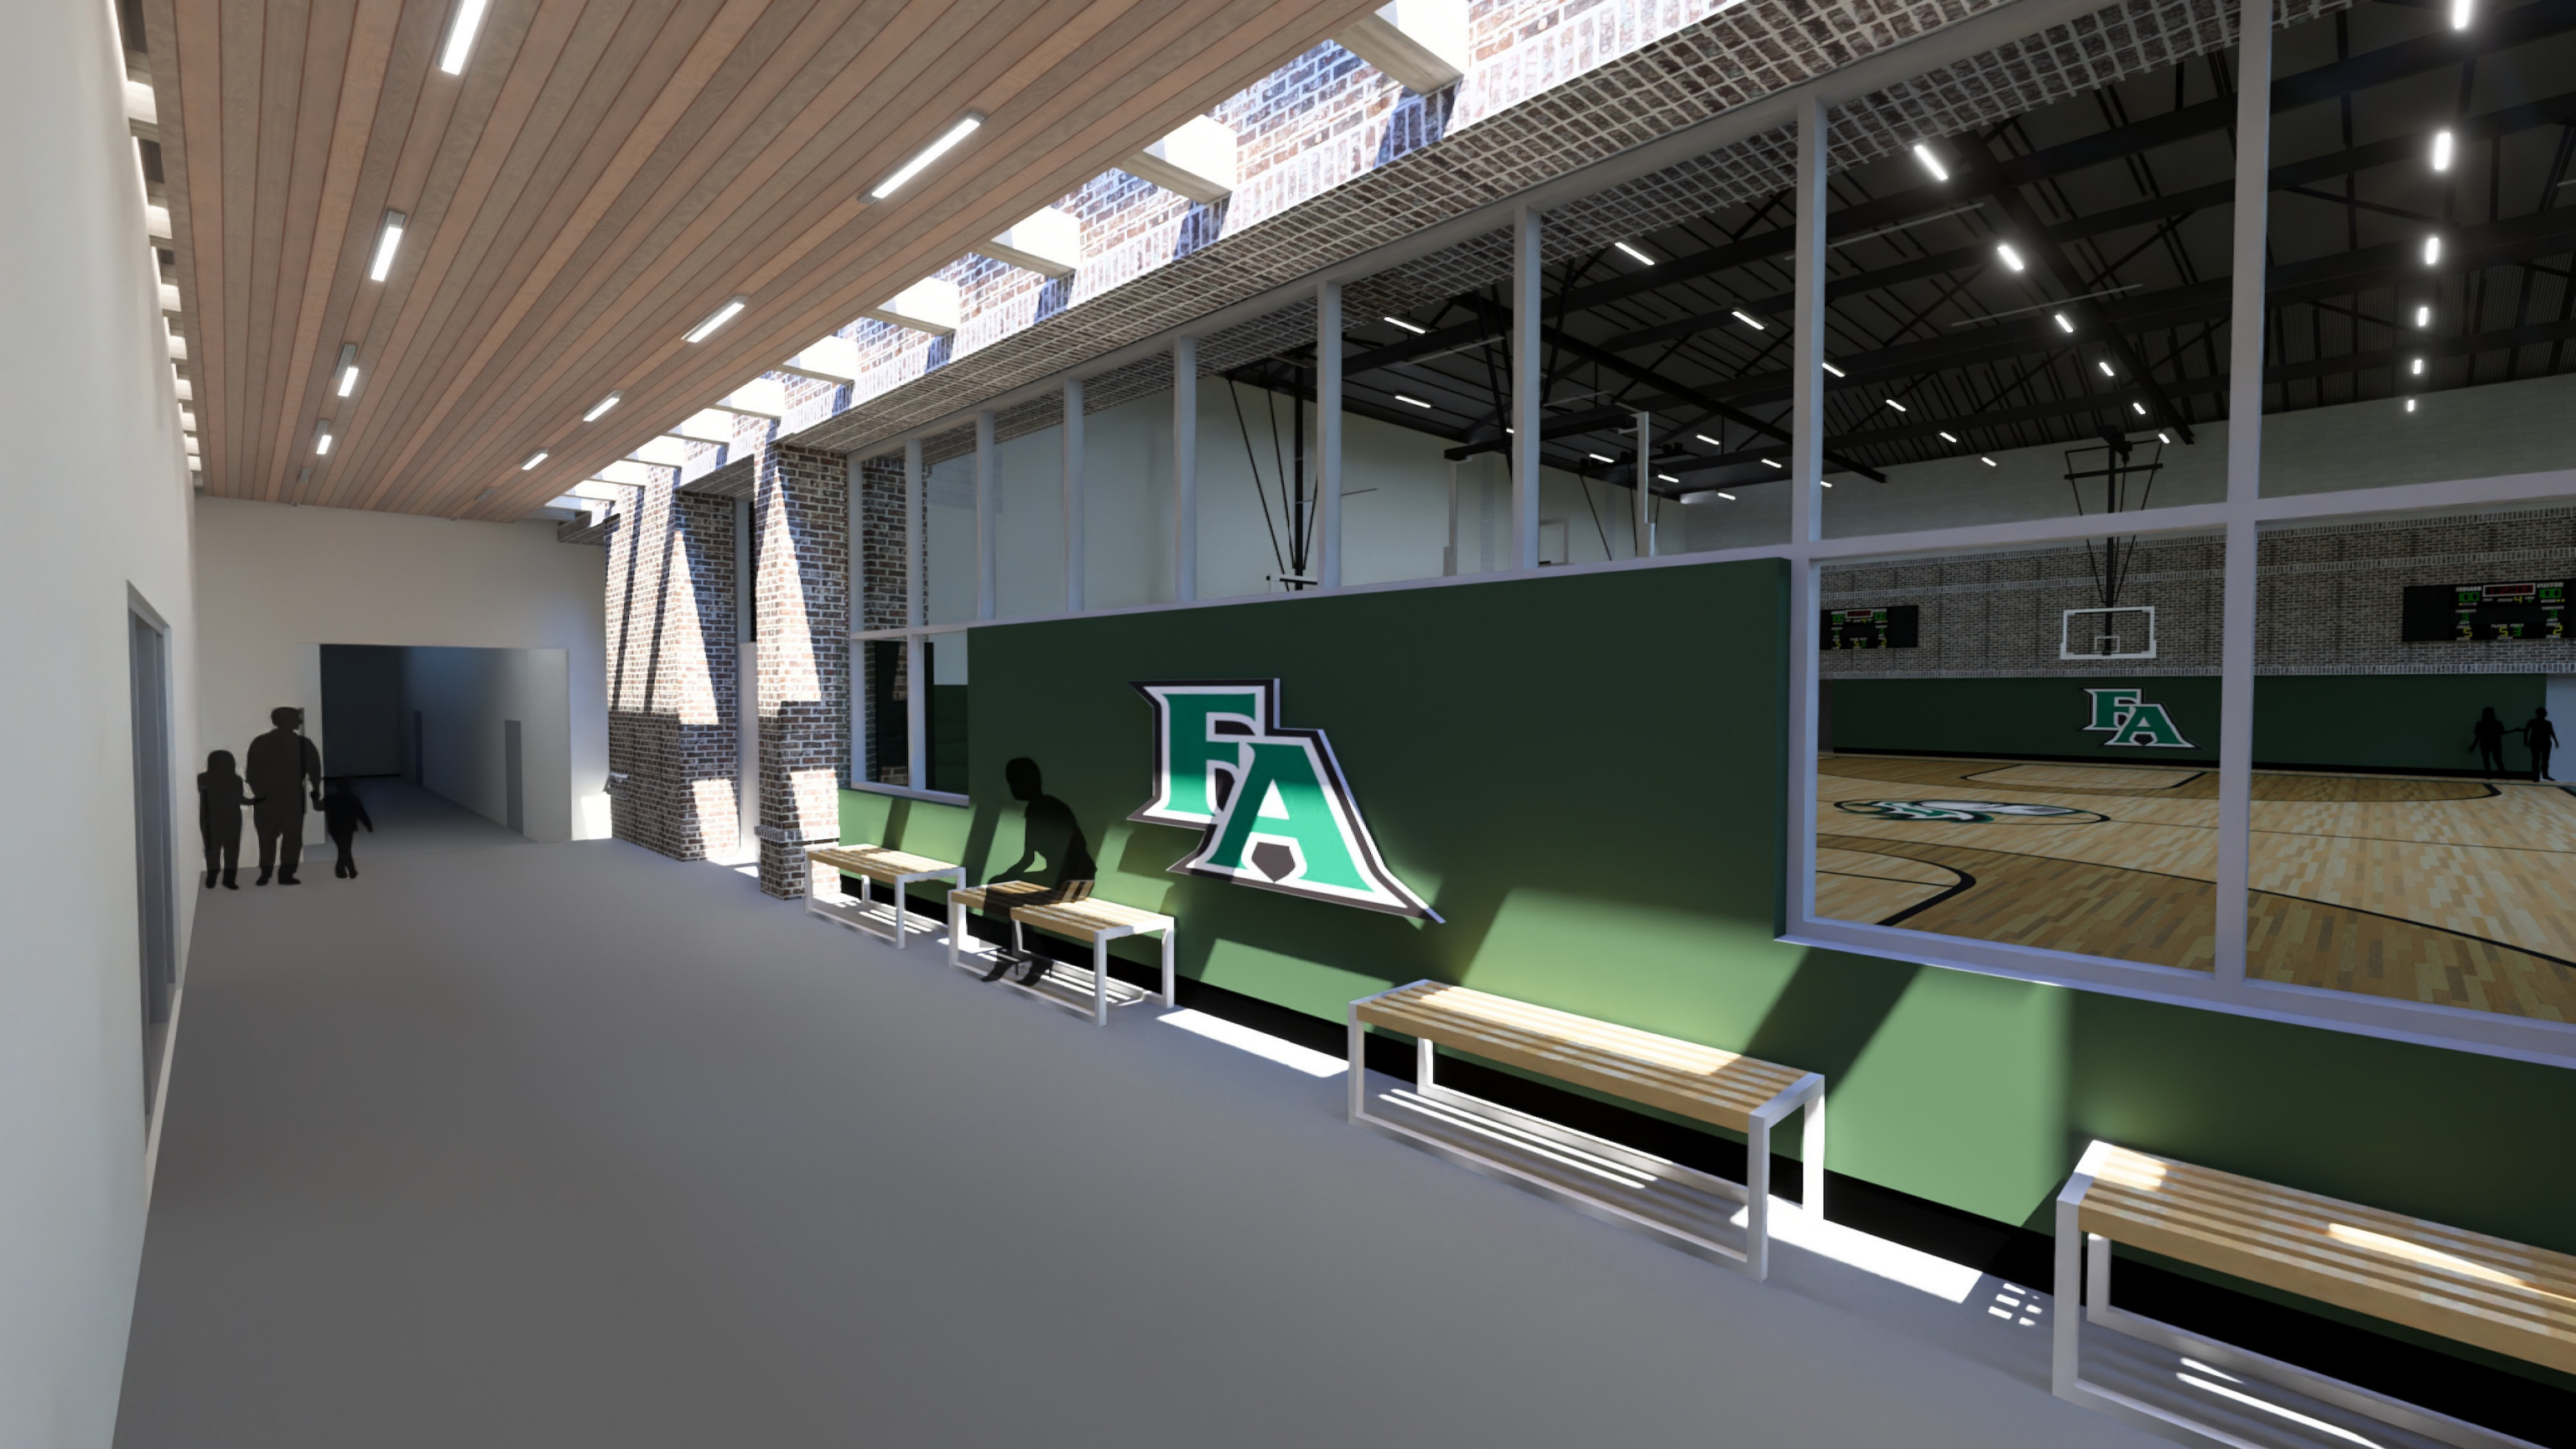







TERRY THOMAS ATHLETIC
ADMINISTRATION BUILDING