

Date: 1-20-25

Career Technical Education Building
Payette School District #371
915 S. Main Street
Payette ID 83661
Tenant Improvement

Clarification #1

The following additional information have been added to the attached sheets and clouded as clarification #1 and shall be incorporated into the project and project construction estimates:

Sheet A1.00

- Wall type legend interior metal stud framing basis of design for metal stud framing. Wall Type A, B, C, D.
- Wall Type E furring for metal finish.

Sheet A1.09

- Added information to Detail 1 – Enlarged Framing Plan
- Added Information to Detail 2
- Added Information to Detail 3
- Added Detail 4
- Added Detail 5
- Added Detail 6

Sheet A1.10

- Detail 2 – Added information
- Detail 3 – Added Information
- Detail 5 - Added information

Sheet A3.00

- Building Sections 1-3 – Added partition head of wall references

Sheet A6.00

- Detail 4 – Added information
- Detail 6 – Added information


Sheet A6.01

- Detail 1 thru 4 – Clarified z-channel


Sheet A6.02

- Details 1 thru 4 – Clarified casework details
- Details 6 and 7 – Added information
- Added Details – 13 thru 18


End Of Clarification

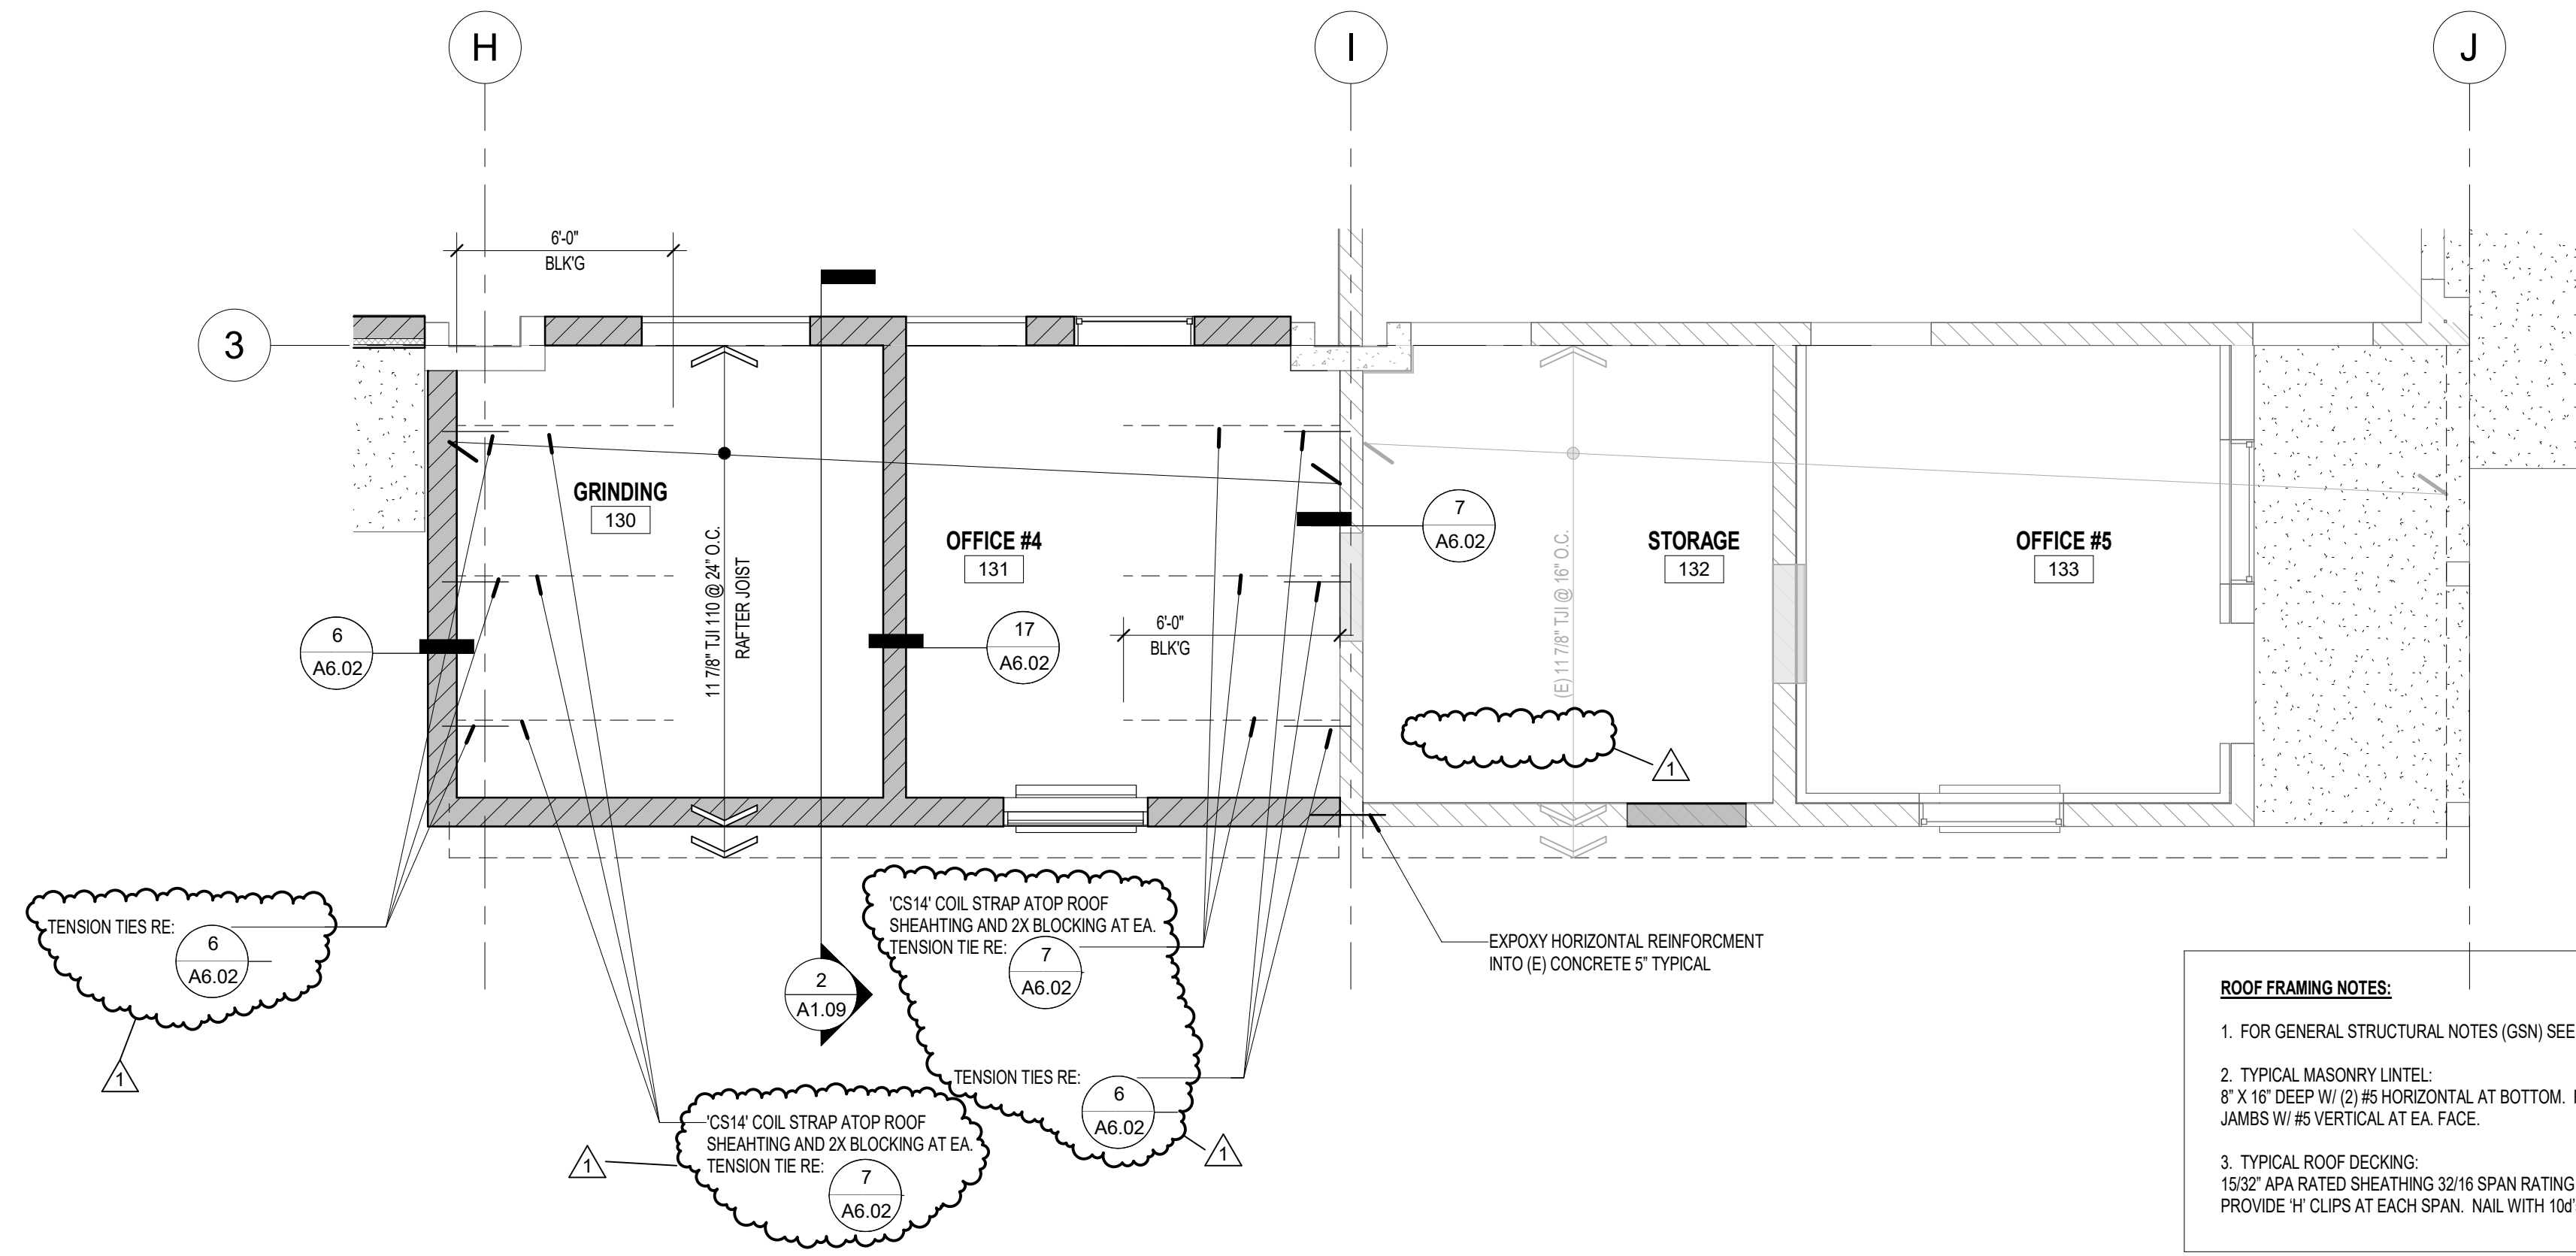


1 ENLARGED FRAMING PLAN
SCALE: 1/4" = 1'-0"

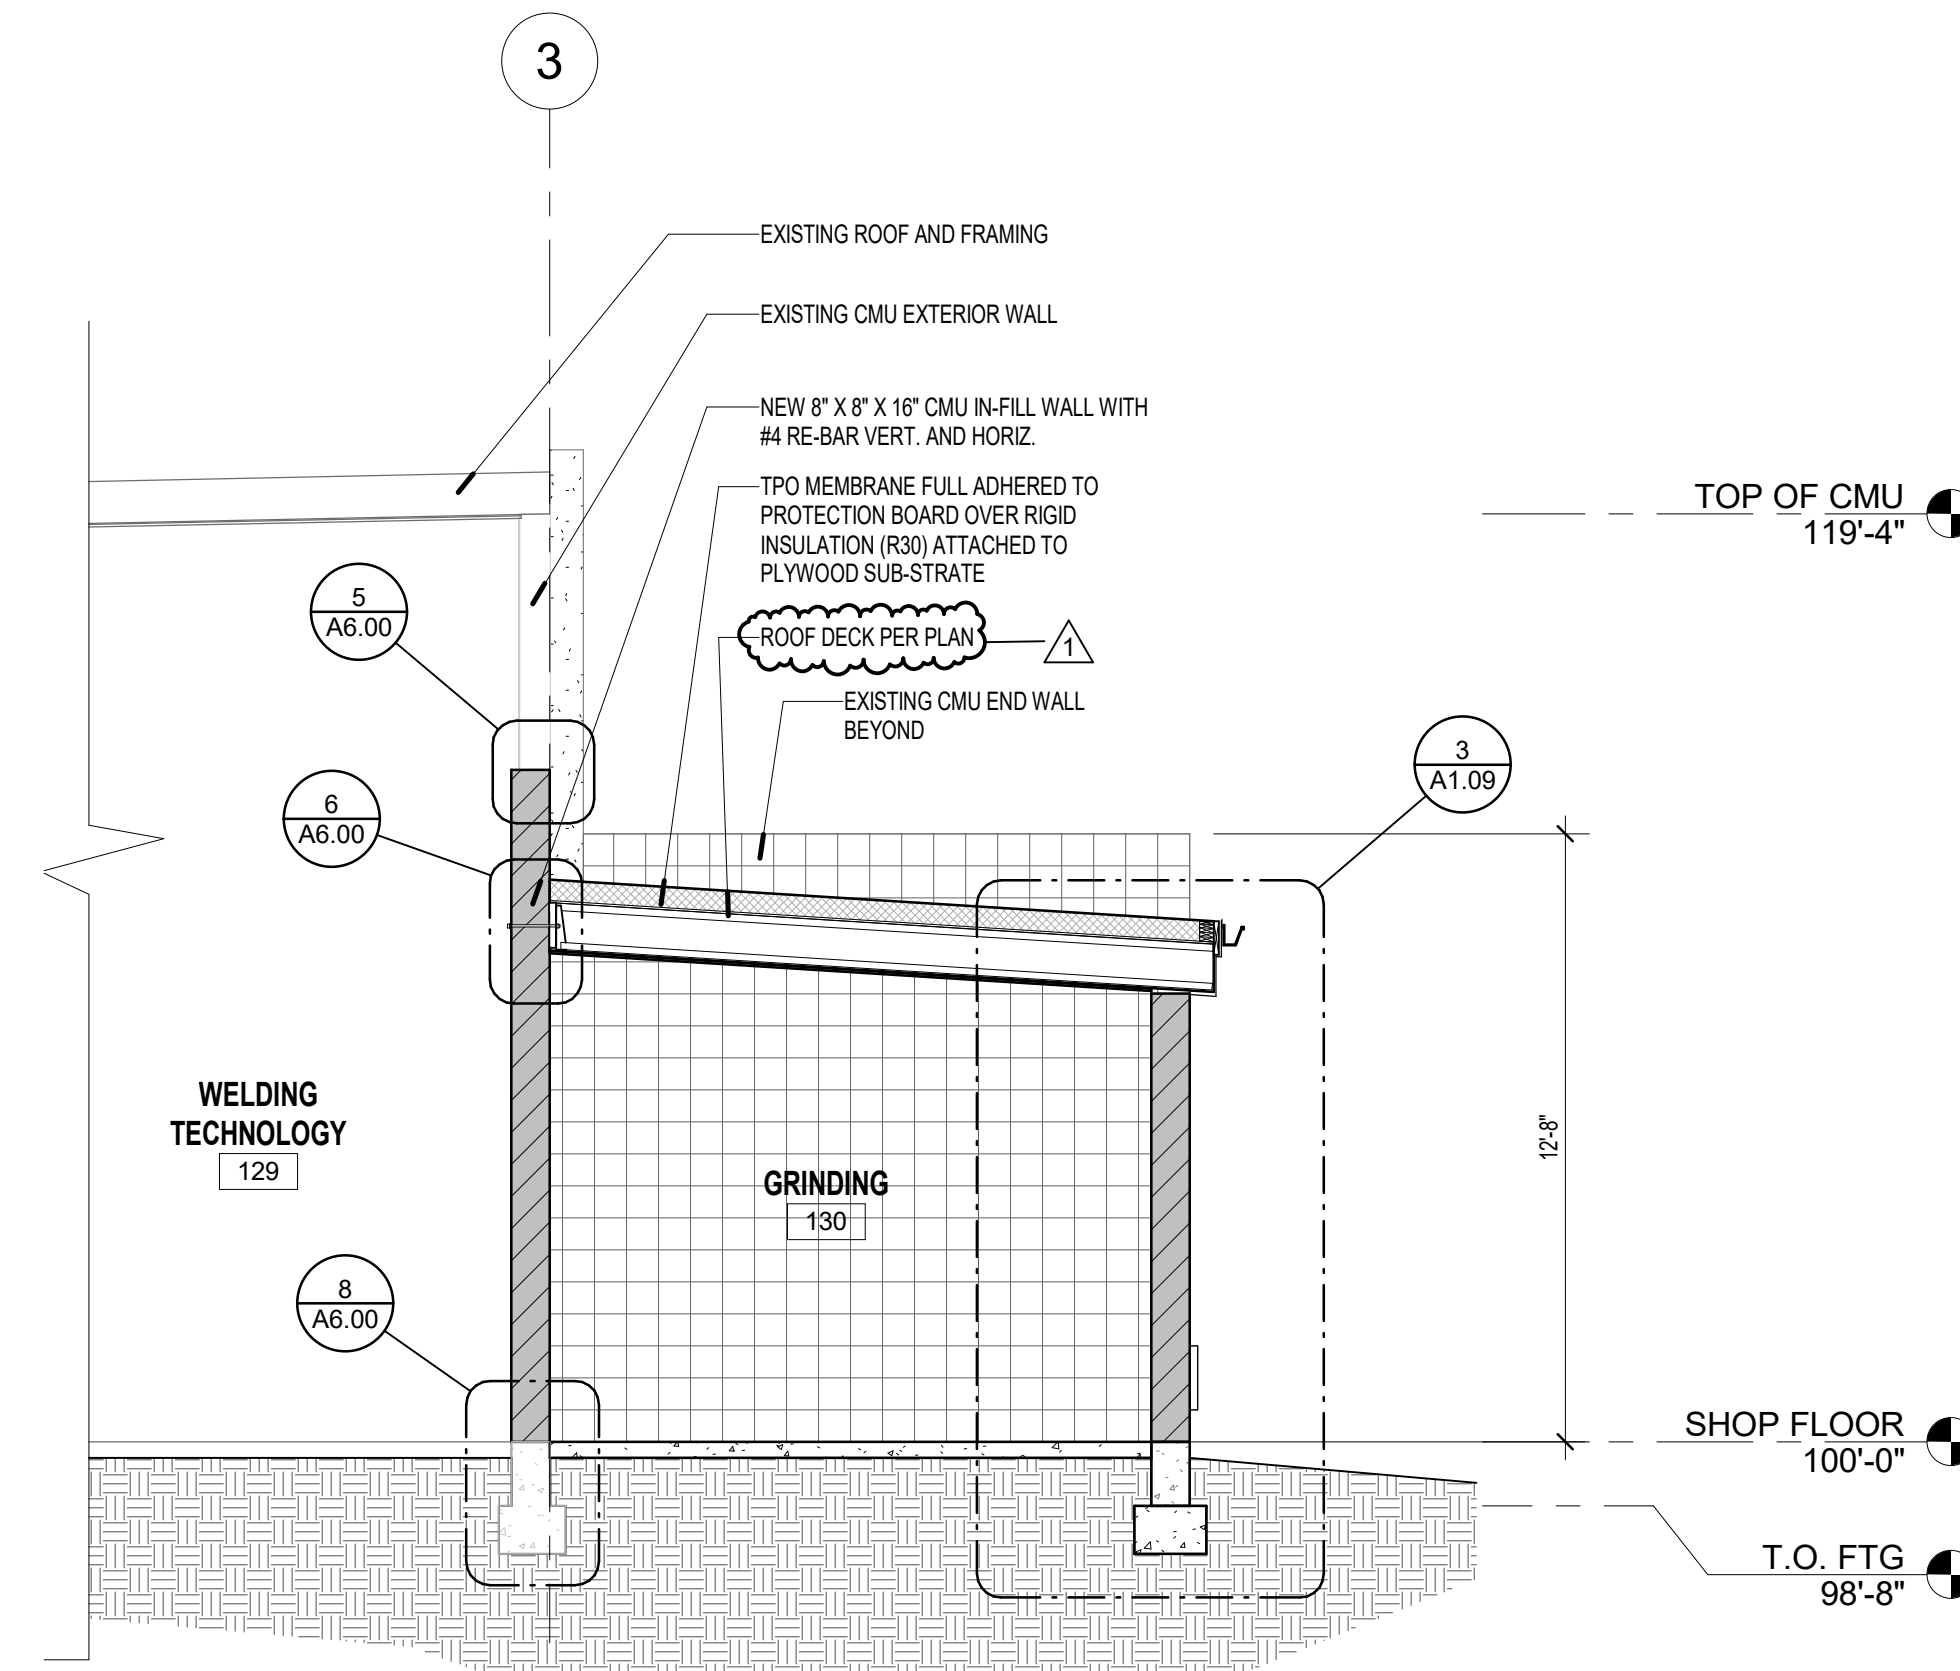


2 PARTIAL SECTION
SCALE: 1/4" = 1'-0"

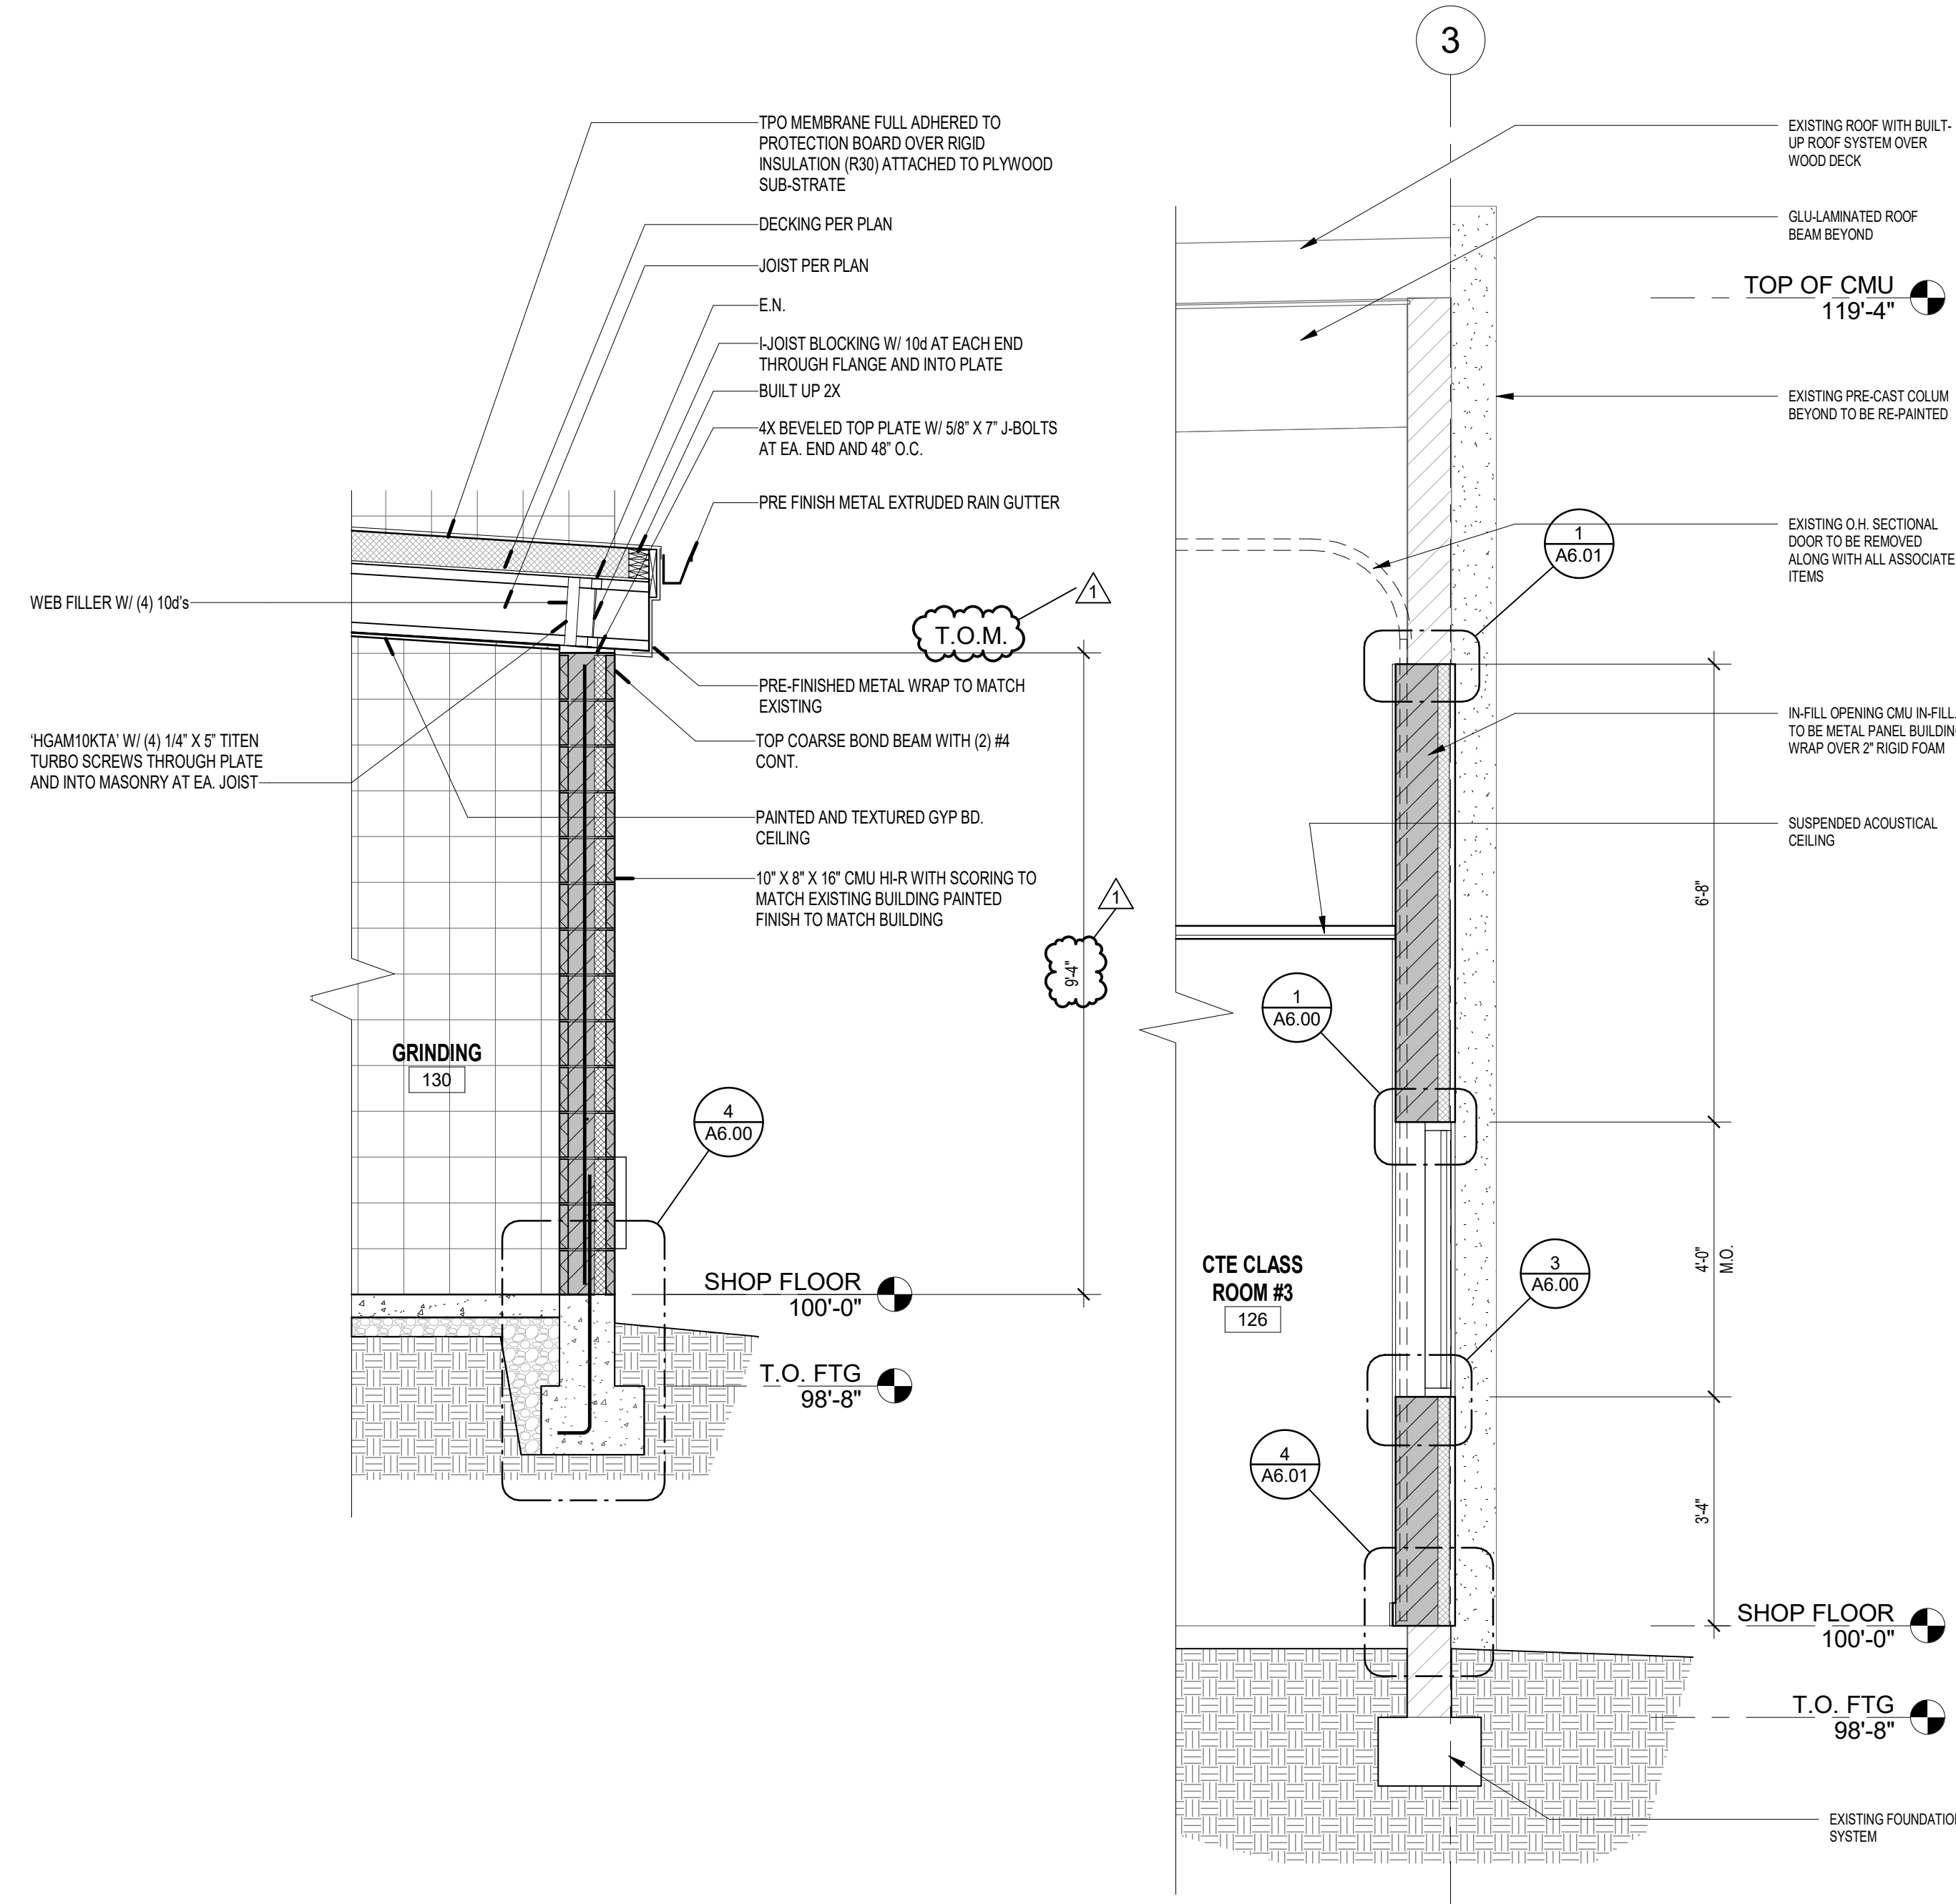


3 WALL SECTION
SCALE: 1/2" = 1'-0"

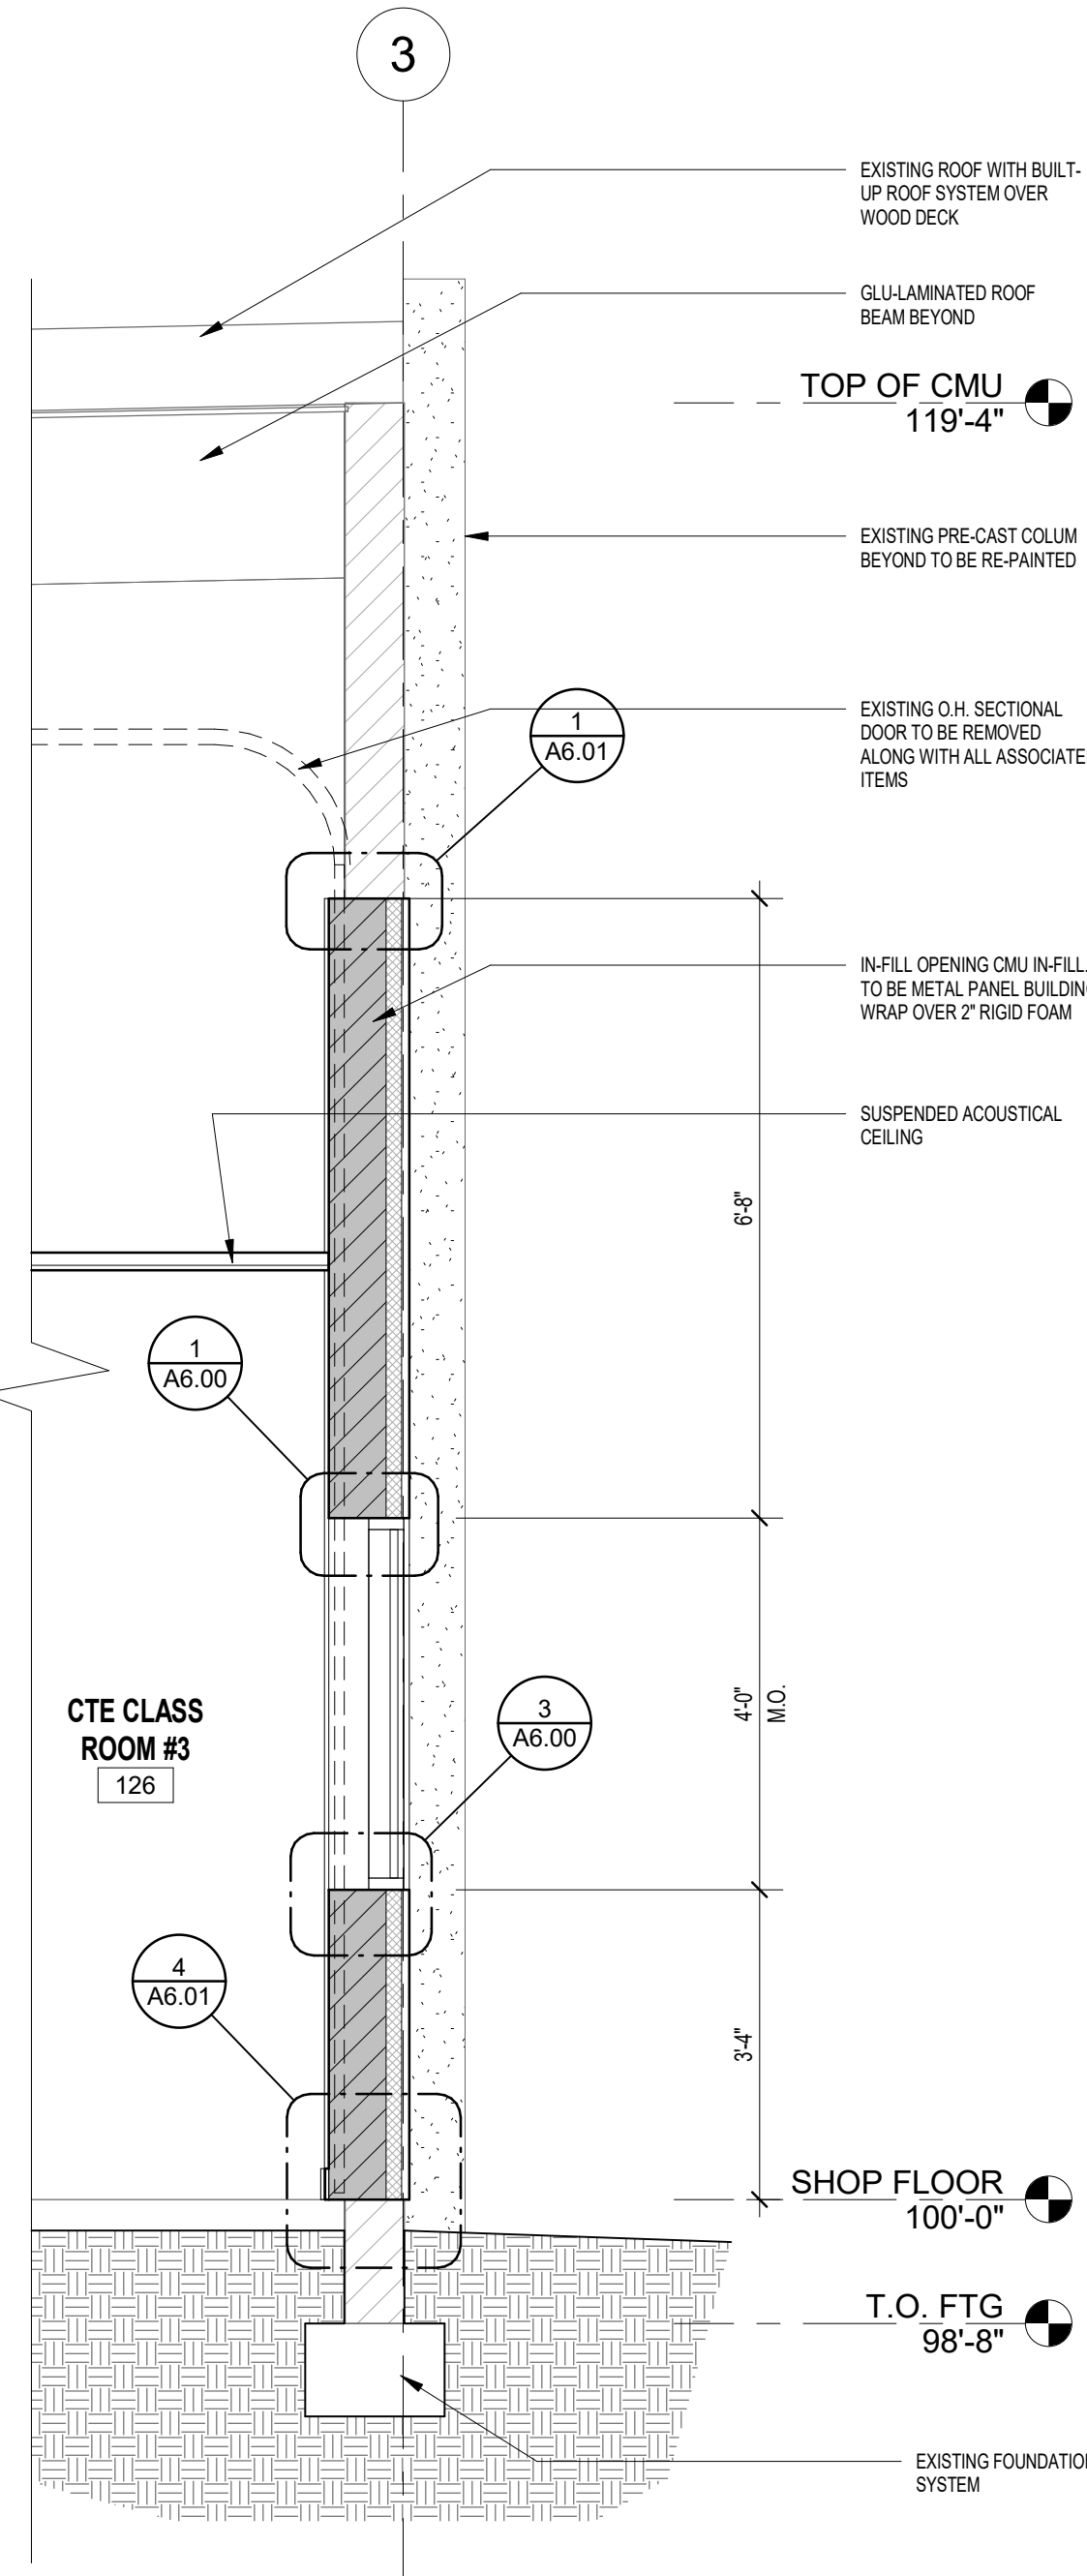


4 WALL SECTION AT IN-FILL
SCALE: 1/2" = 1'-0"

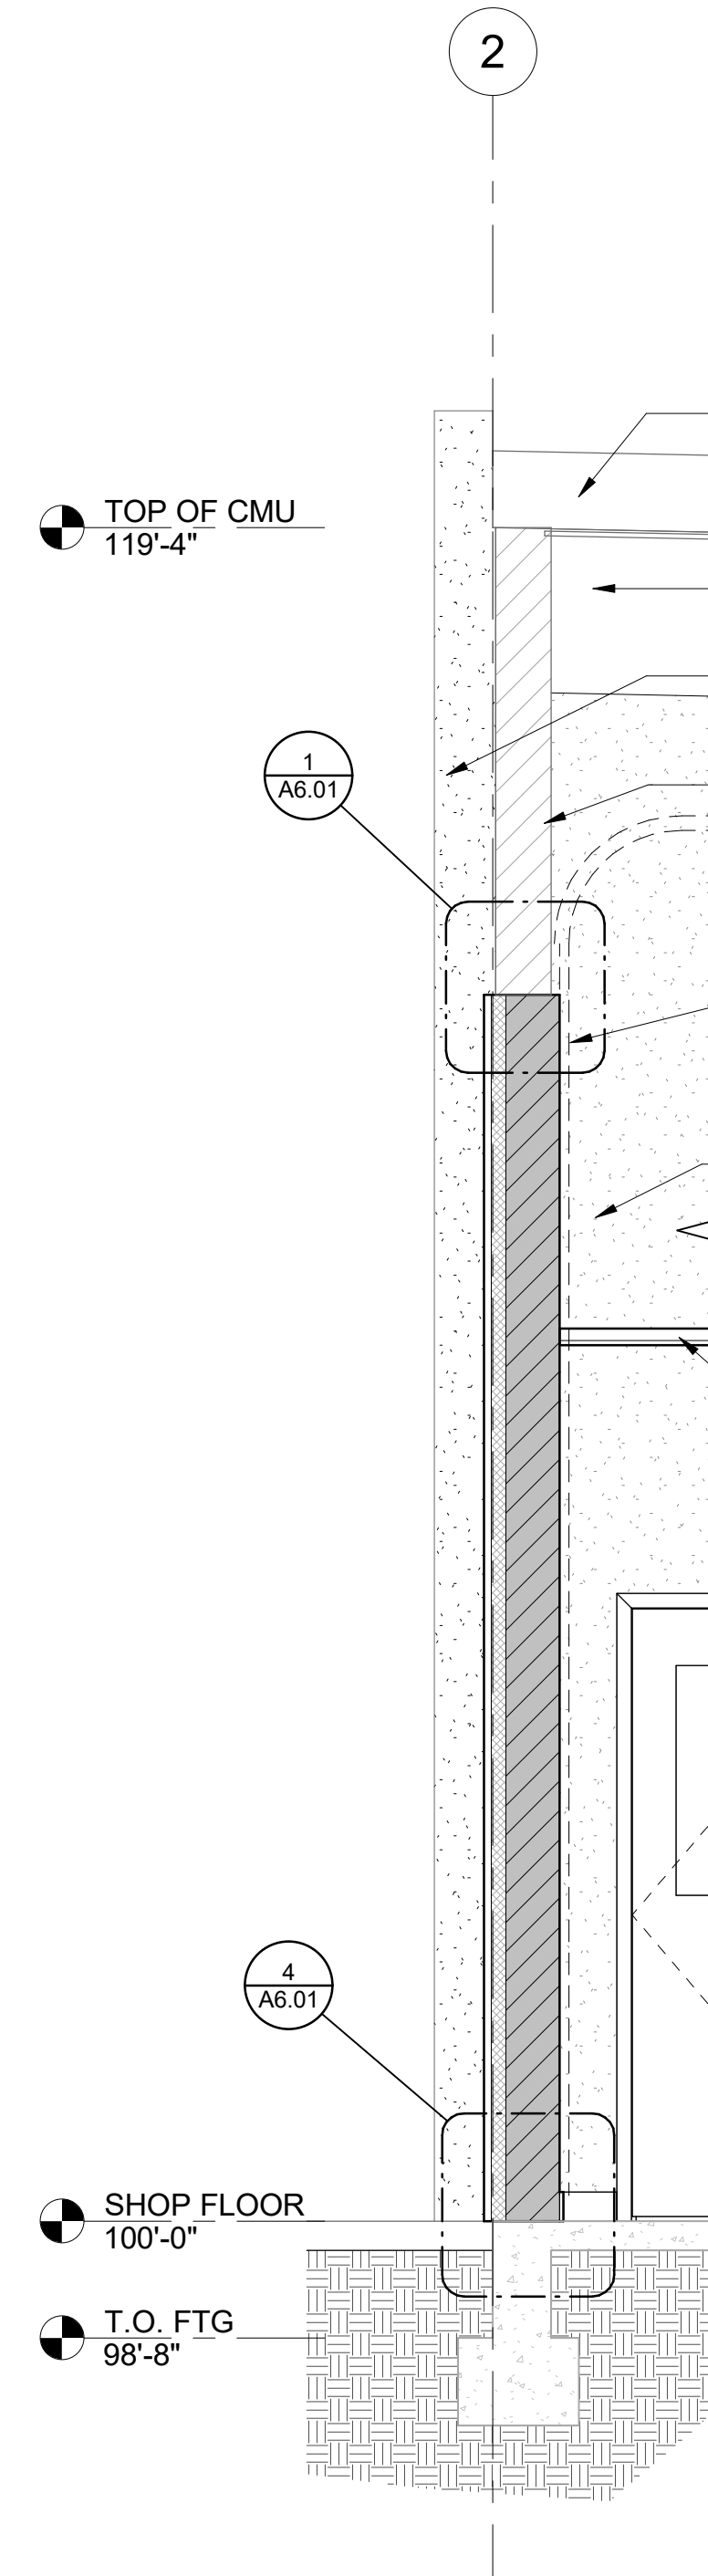


5 WALL SECTION AT IN-FILL
SCALE: 1/2" = 1'-0"

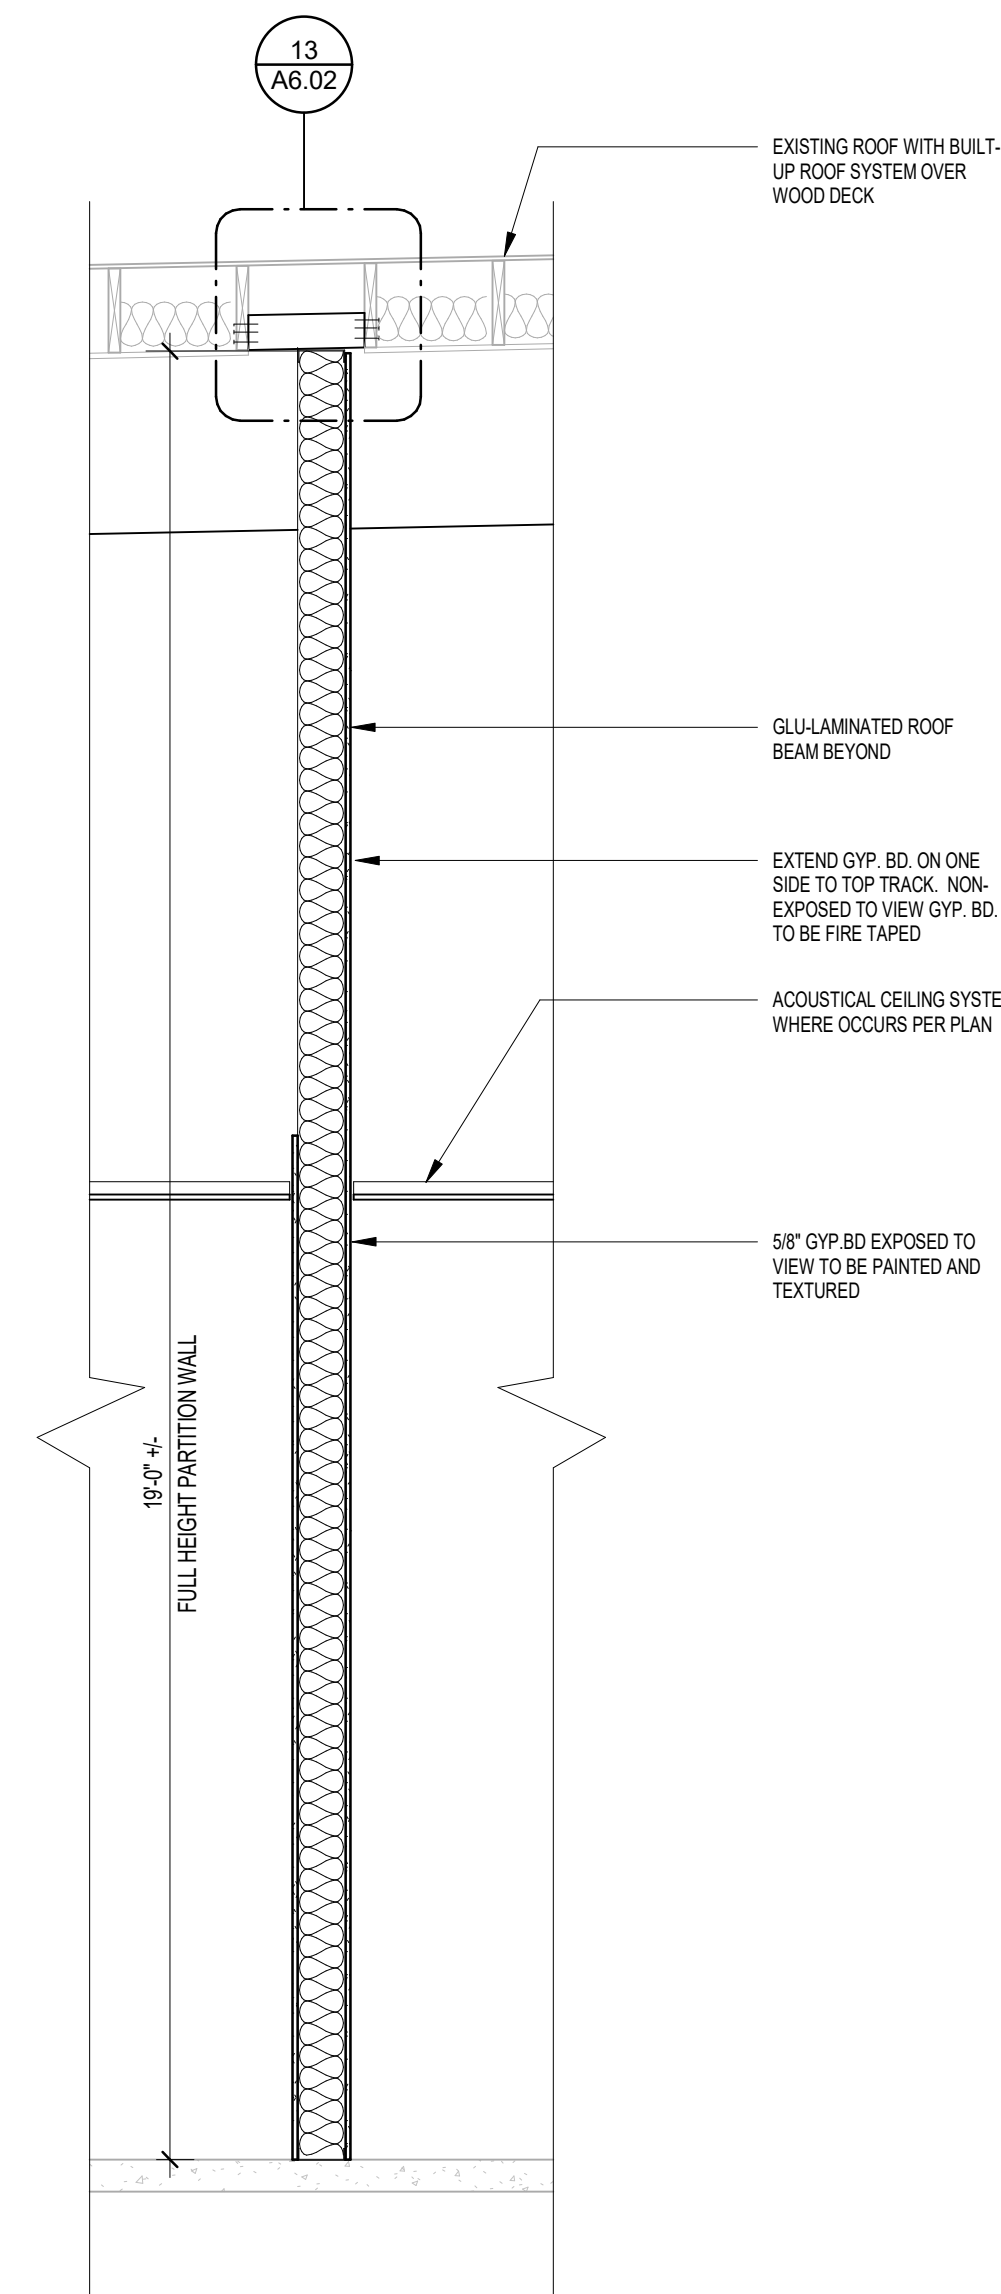


6 INTERIOR PARTITION WALL AT CLASS ROOMS
SCALE: 1/2" = 1'-0"

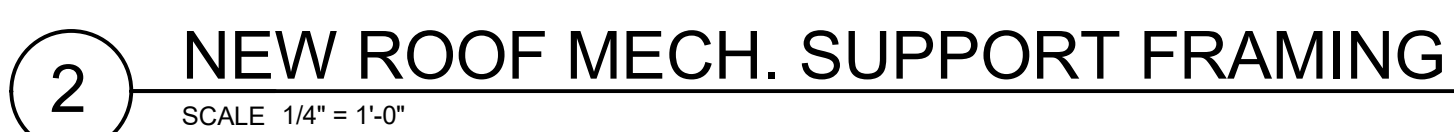


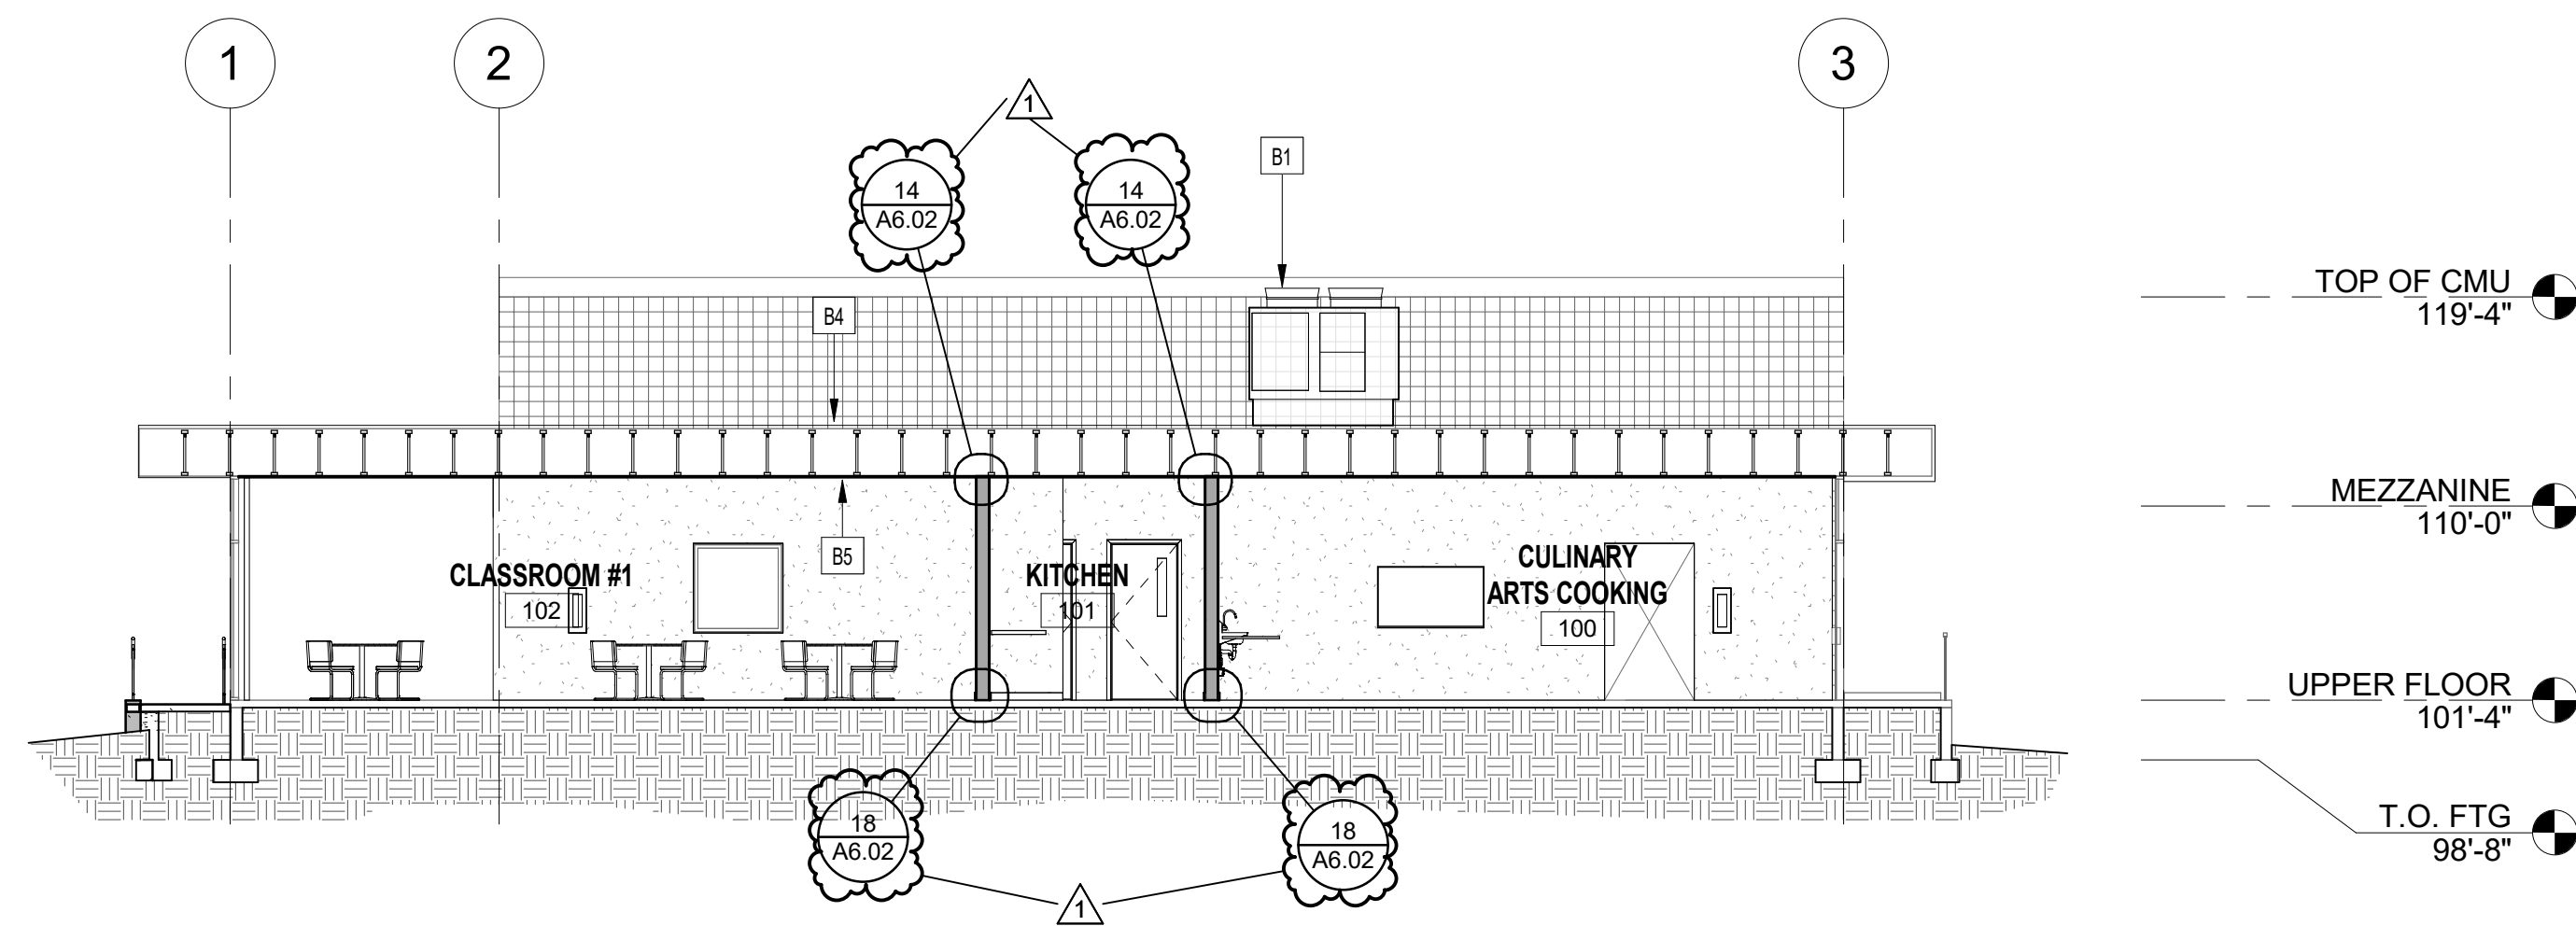

1 BUILDING CROSS SECTION
SCALE 1/8" = 1'-0"

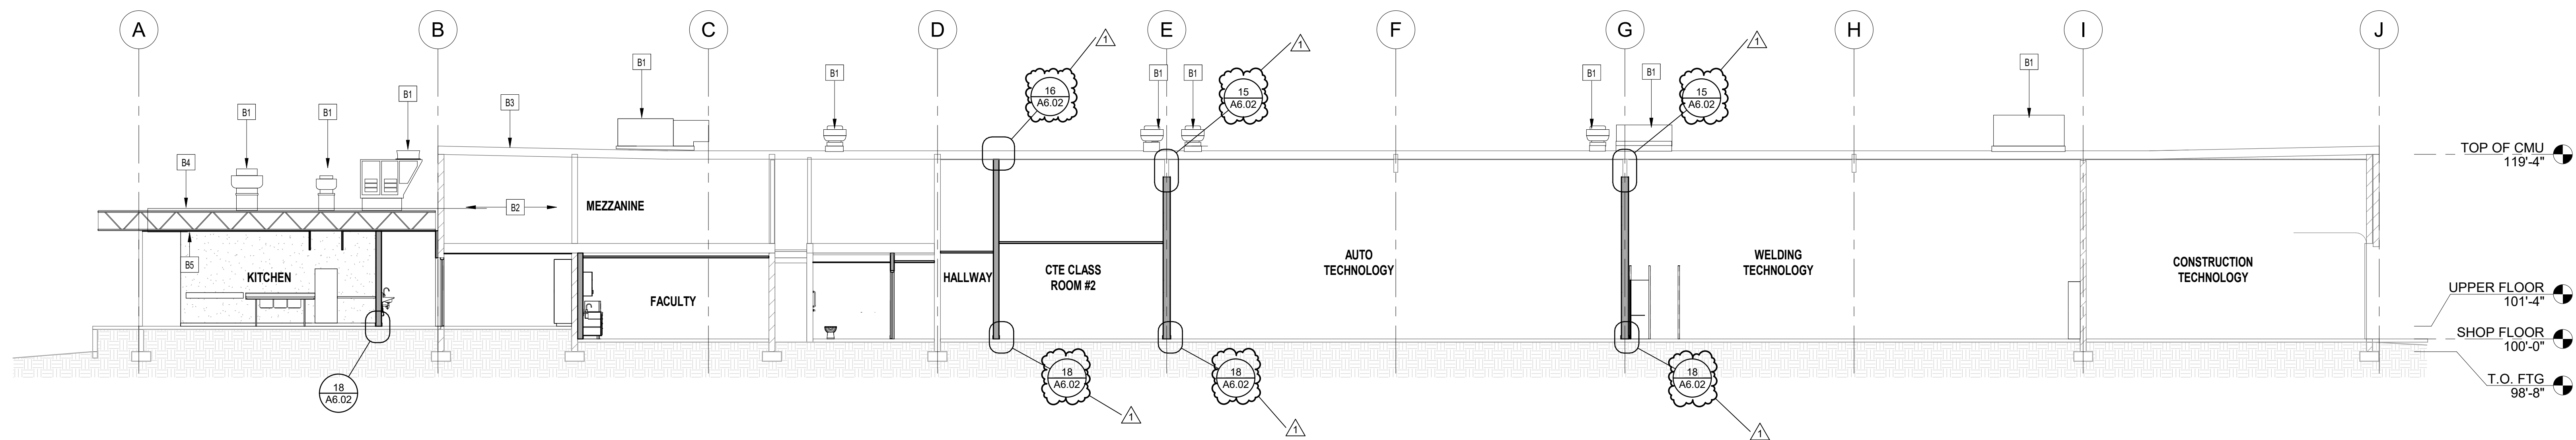


2 BUILDING CROSS SECTION
SCALE 1/8" = 1'-0"

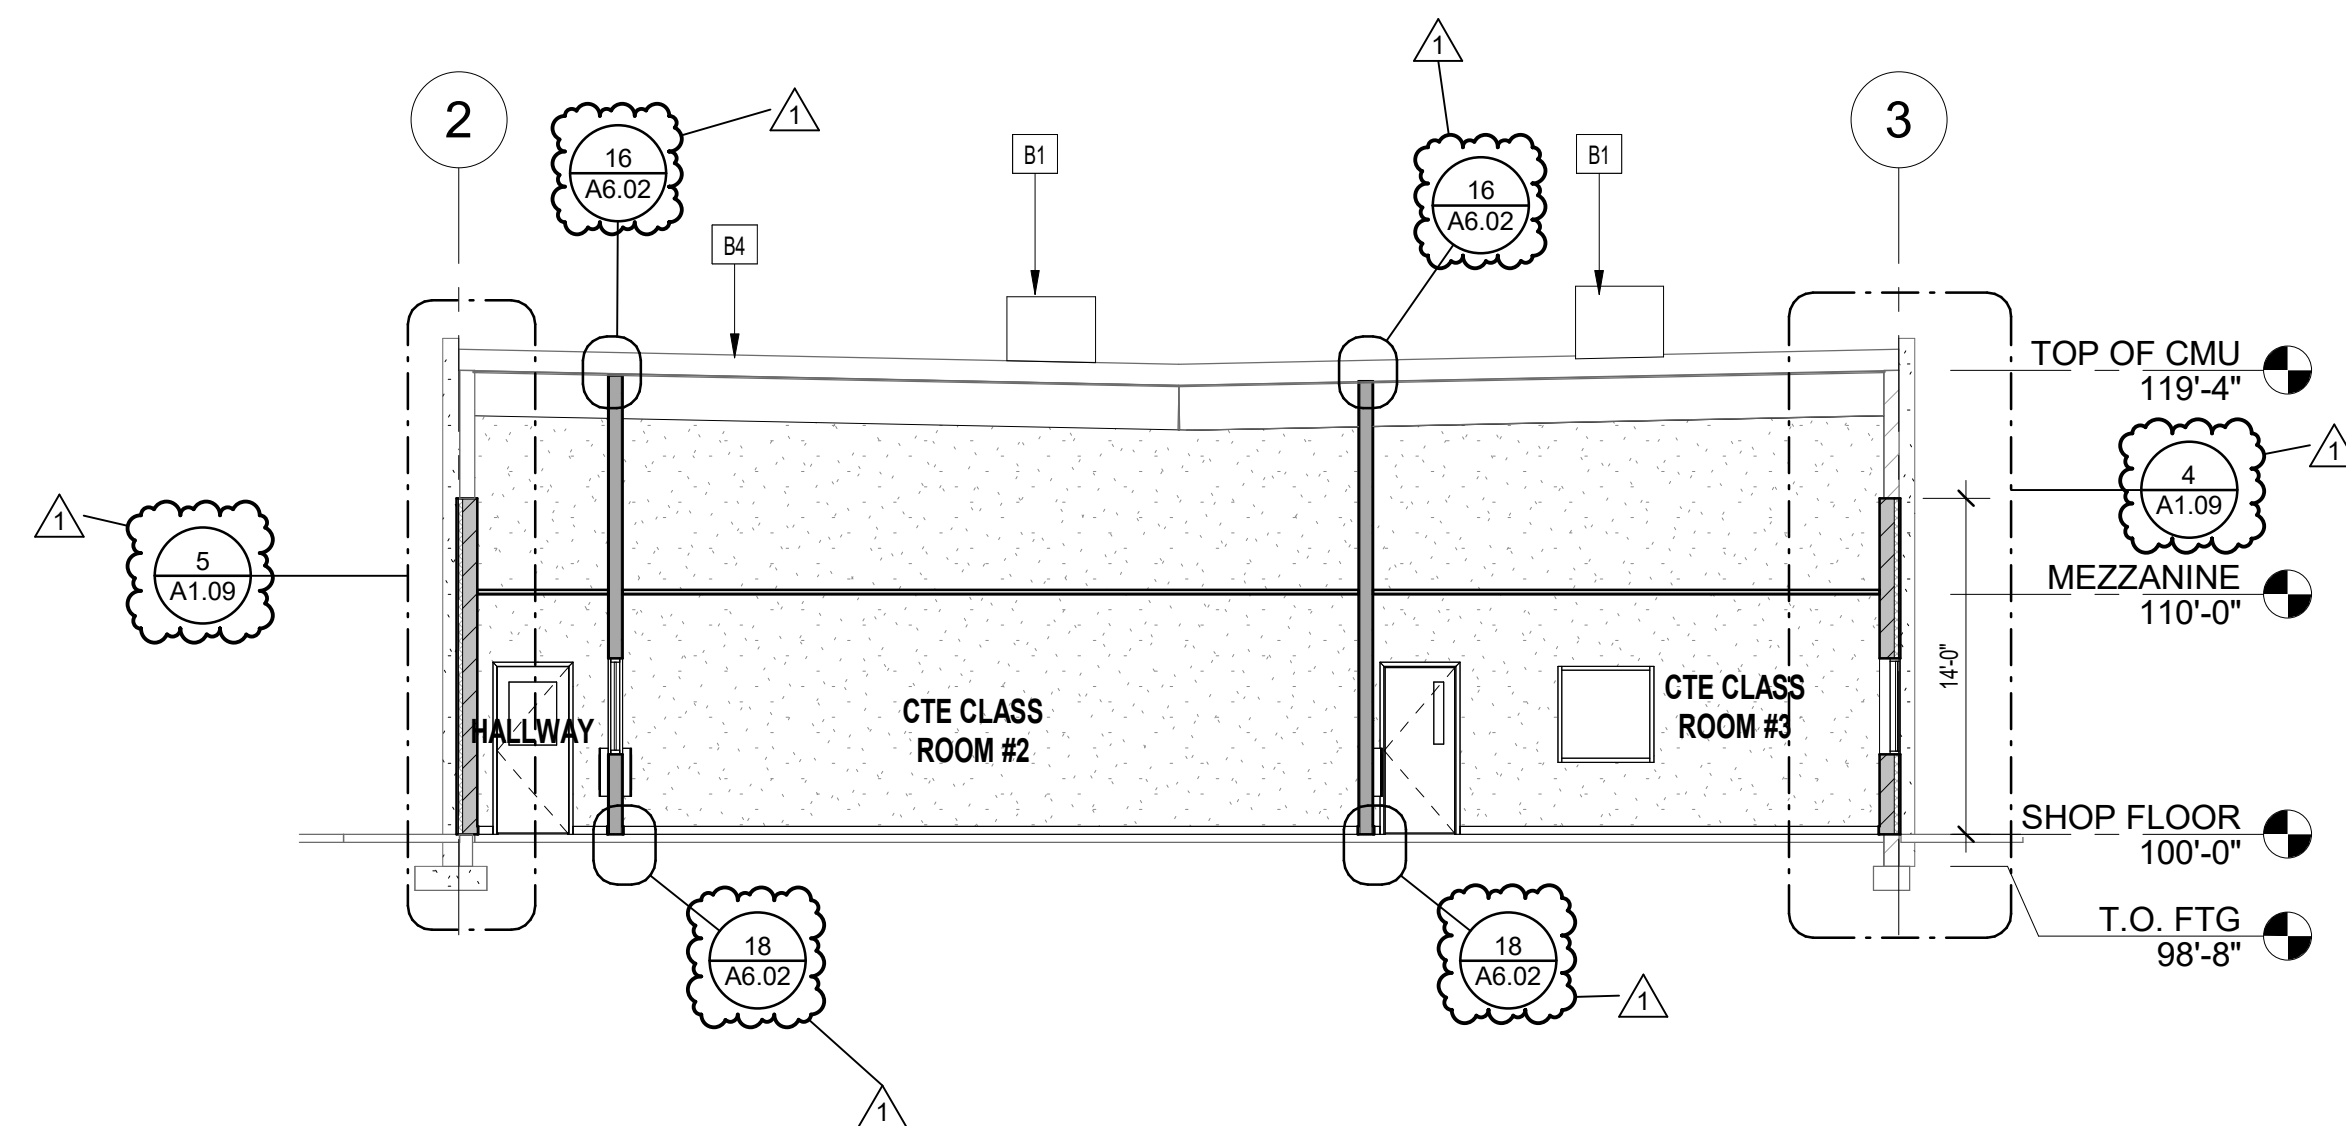

3 BUILDING CROSS SECTION
SCALE 1/8" = 1'-0"


KEYNOTES

KEYNOTE	DESCRIPTION
B1	NEW ROOF MOUNTED MECHANICAL EQUIPMENT ON THE ROOF ON FACTORY CURBS. REFER TO MECHANICAL DRAWINGS FOR BALANCE OF INFORMATION.
B2	EXISTING MEZZANINE MECHANICAL SPACE. REPOINT EXISTING FAILED GROUT JOINTS AT EXPOSED CMU WALLS.
B3	EXISTING SINGLE PLY ROOF MEMBRANE OVER SUBSTRATE PATCH AND REPAIR WHERE NEW EQUIPMENT IS BEING ADDED OR REMOVED.
B4	EXISTING SINGLE PLY ROOF MEMBRANE OVER SUBSTRATE PATCH AND REPAIR WHERE NEW EQUIPMENT IS BEING ADDED OR REMOVED.
B5	EXISTING ACOUSTICAL CEILING TILES THAT ARE DIRECTLY ATTACHED TO EXISTING GYP. BD. TO BE REMOVED. INSTALL NEW NEW GYP. BD. FINISH TO BE PAINTED AND TEXTURED.

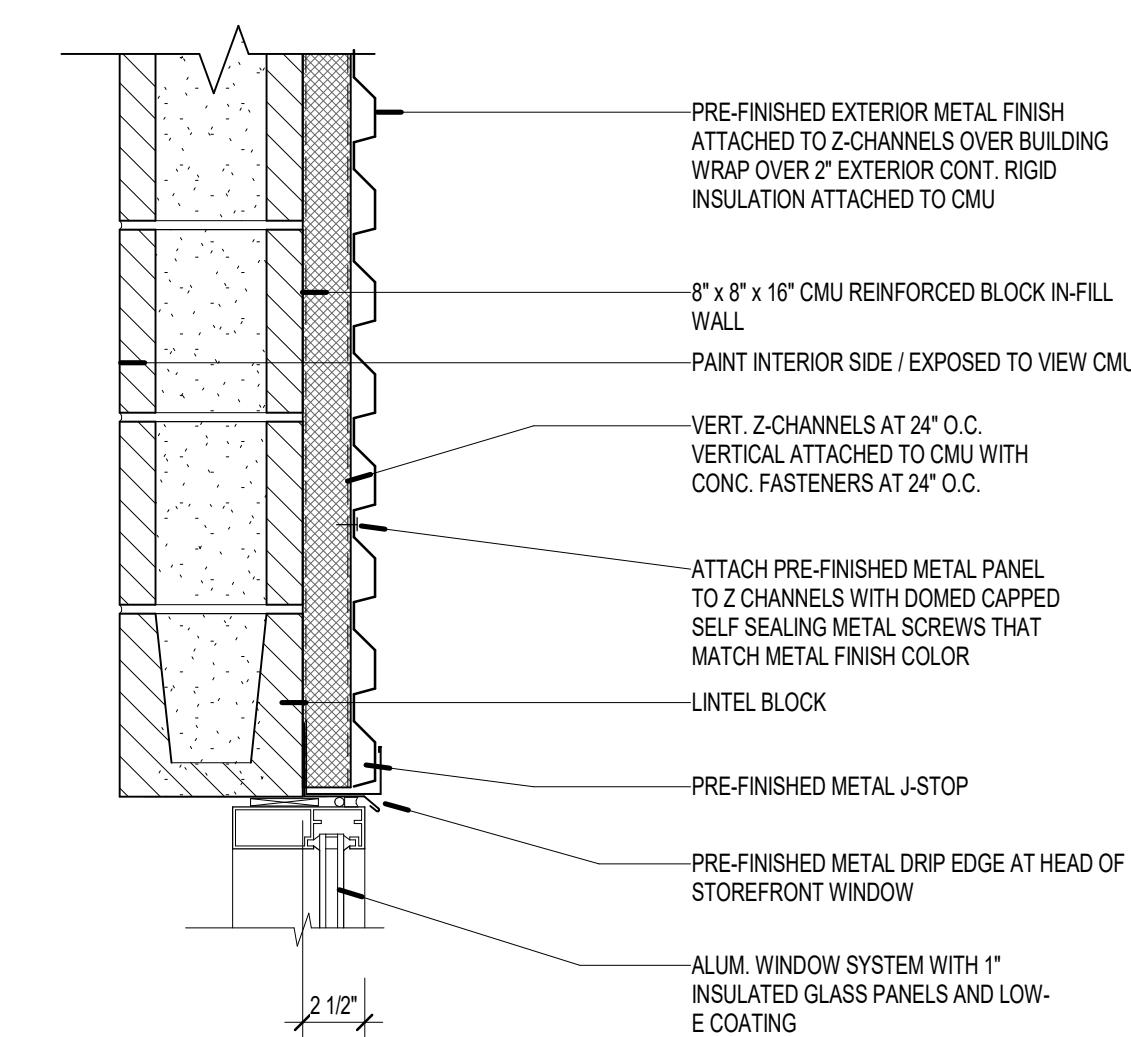


1 ALUM. WINDOW HEAD

SCALE 1 1/2" = 1'-0"

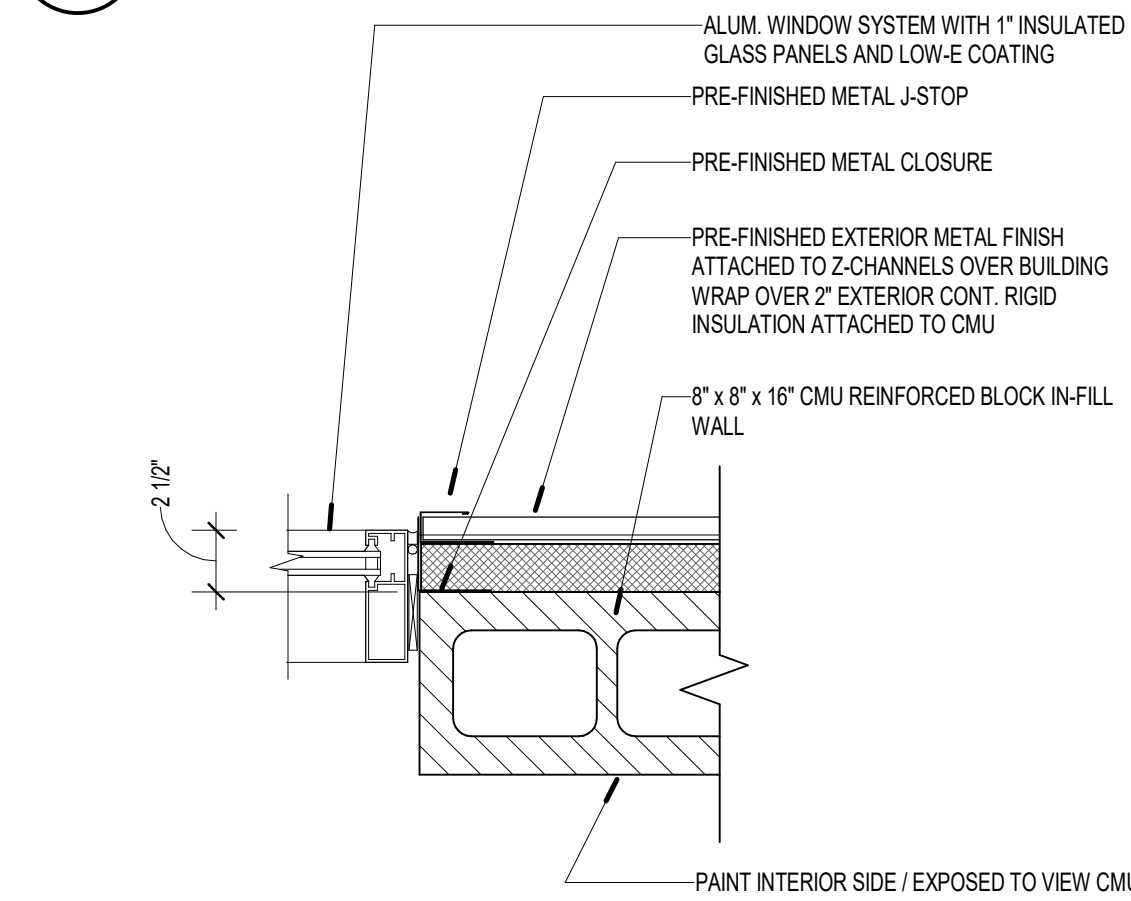


2 ALUM. WINDOW JAMB

SCALE 1 1/2" = 1'-0"

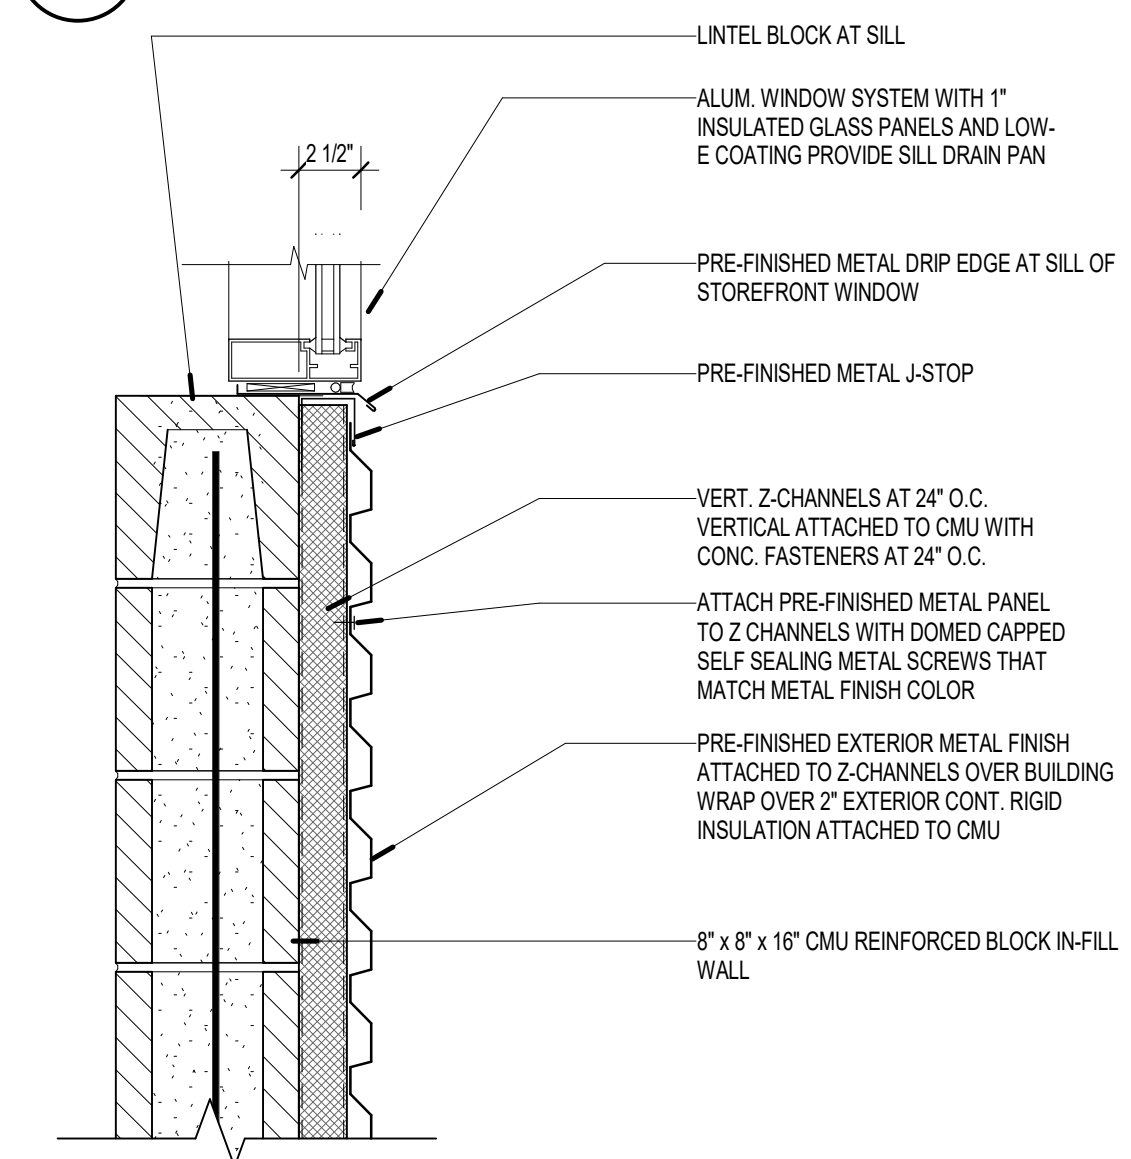


3 ALUM. WINDOW SILL

SCALE 1 1/2" = 1'-0"

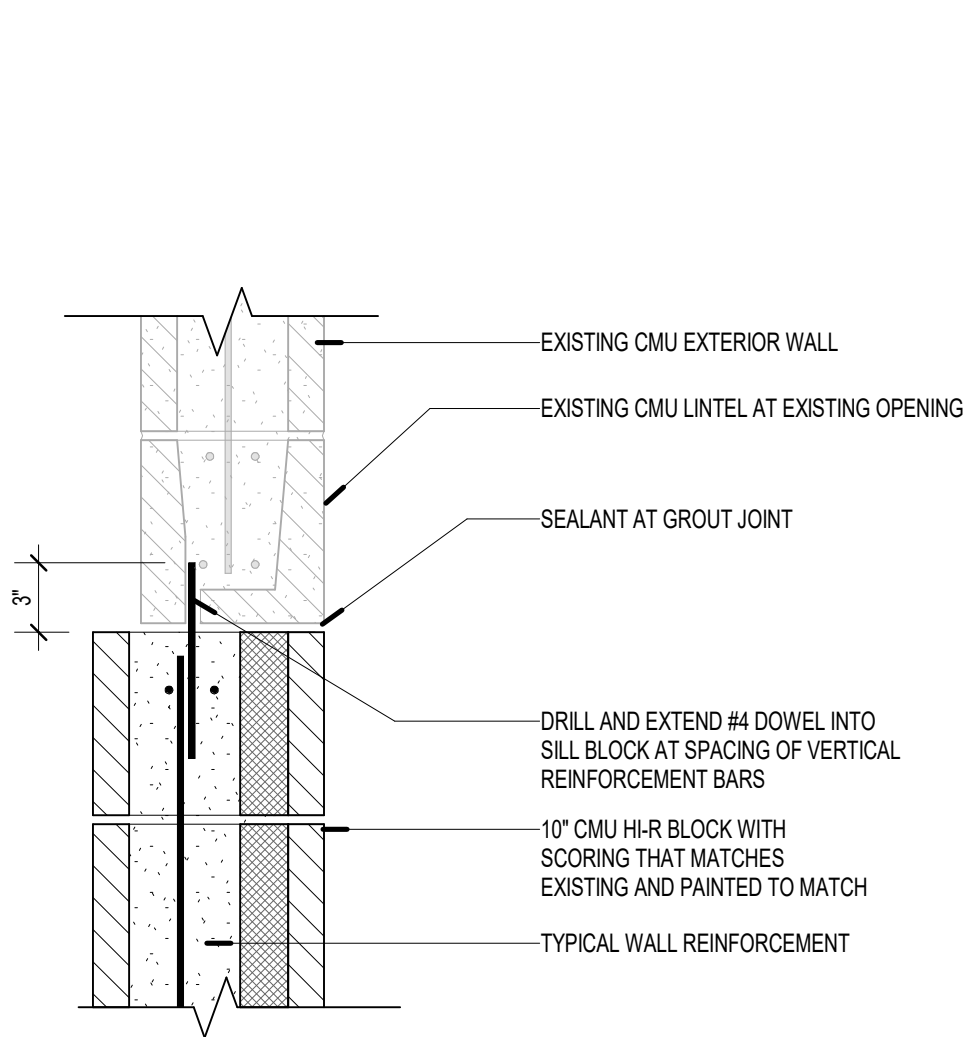


5 CMU IN-FILL HEAD

SCALE 1 1/2" = 1'-0"

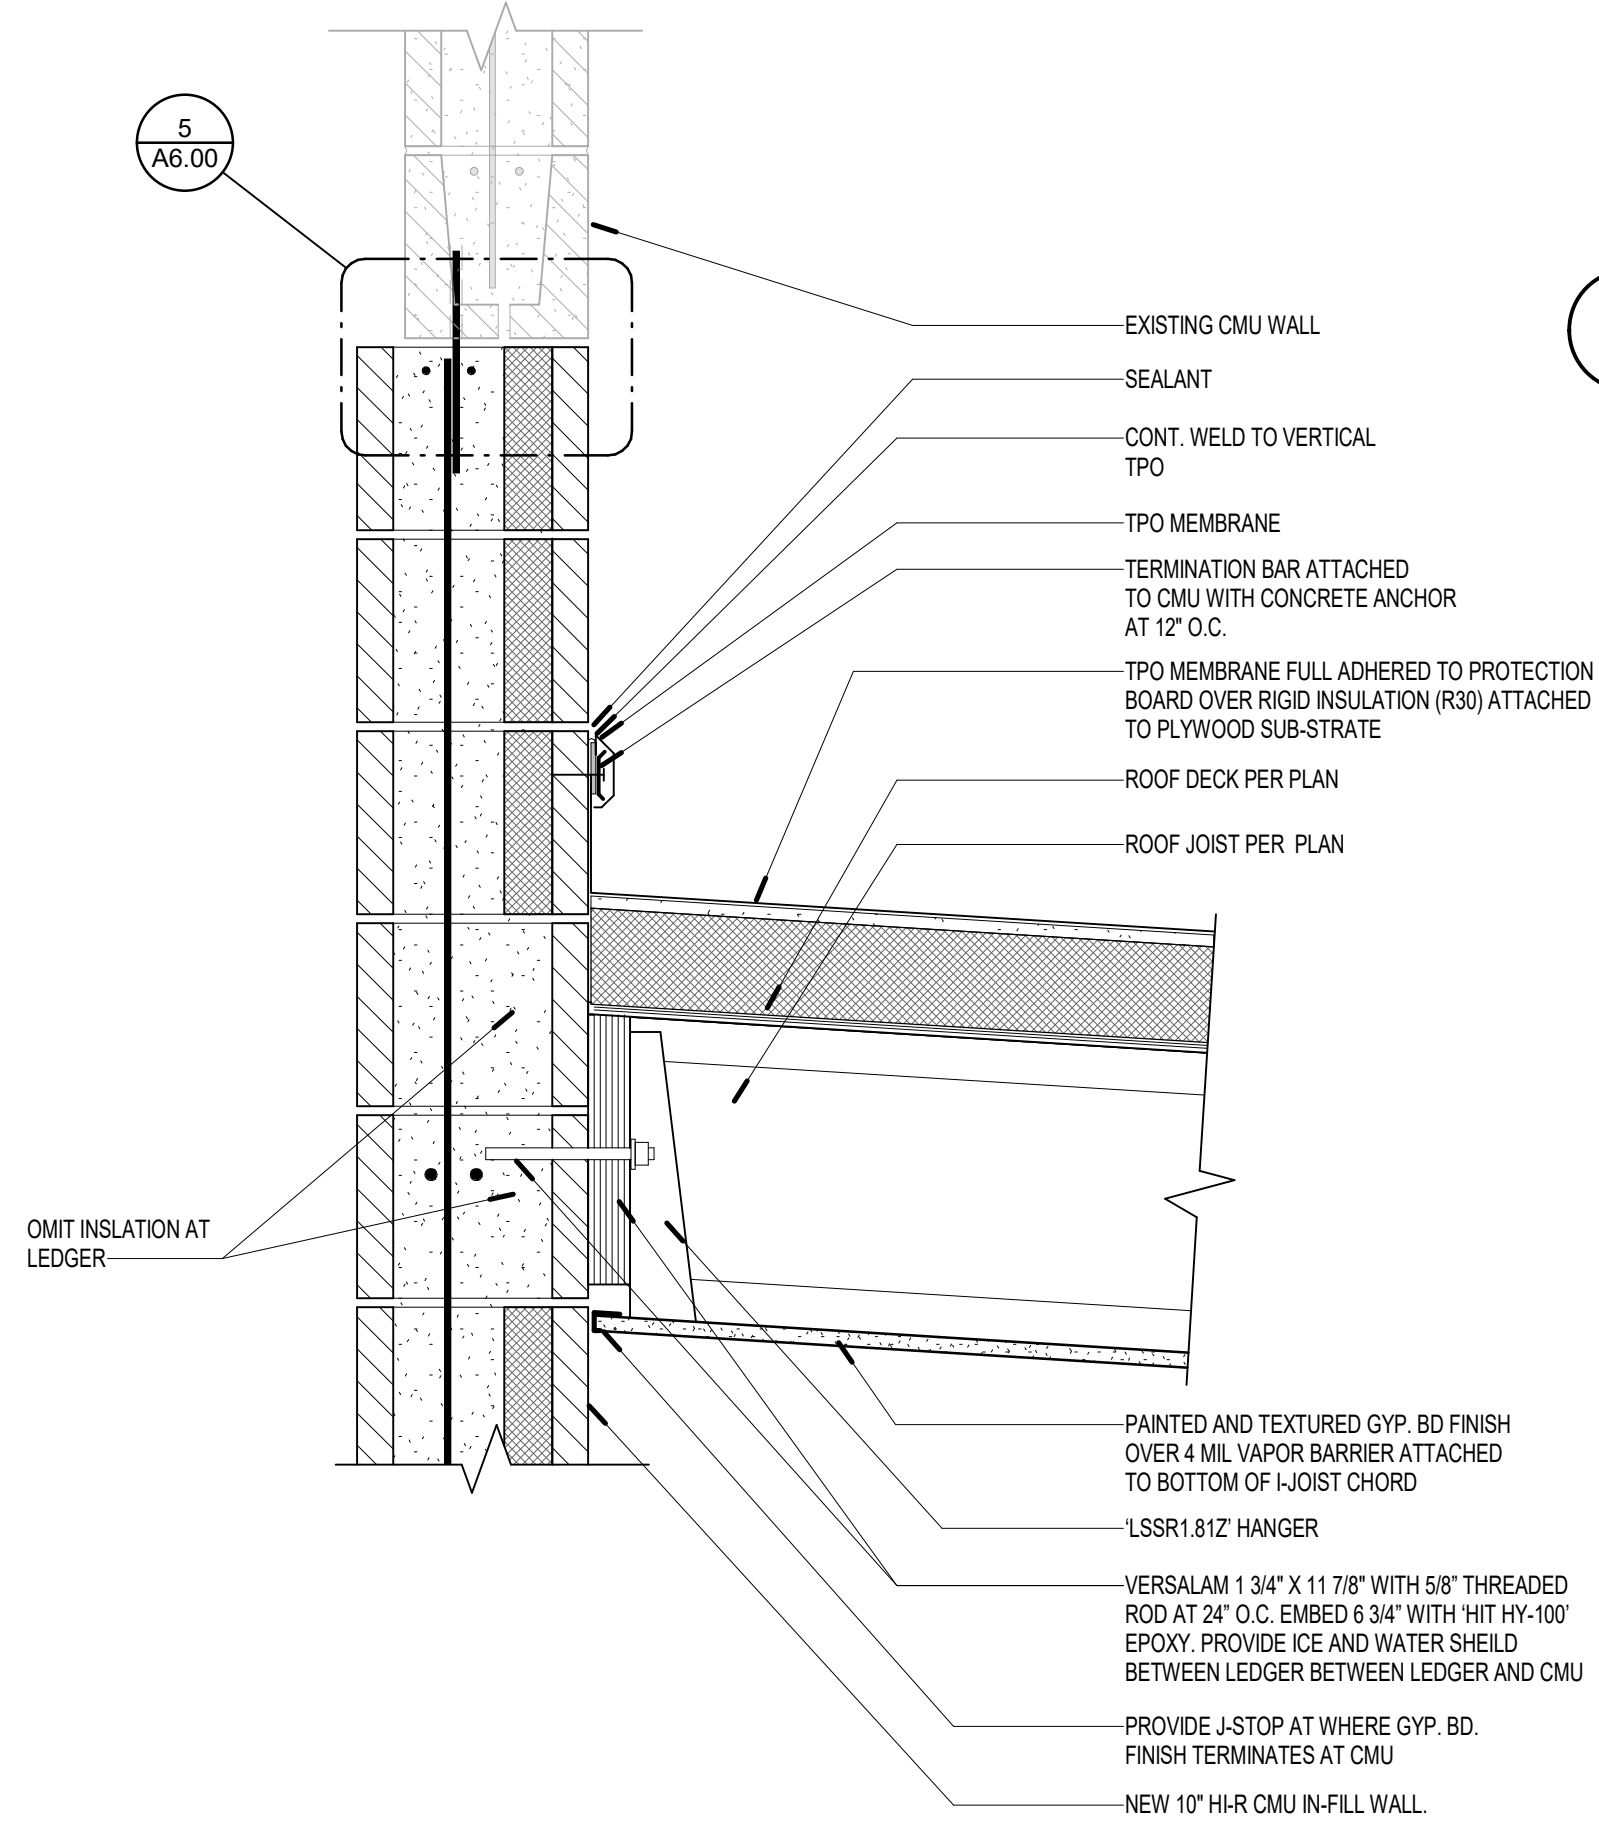


6 ROOF TO CMU

SCALE 1 1/2" = 1'-0"

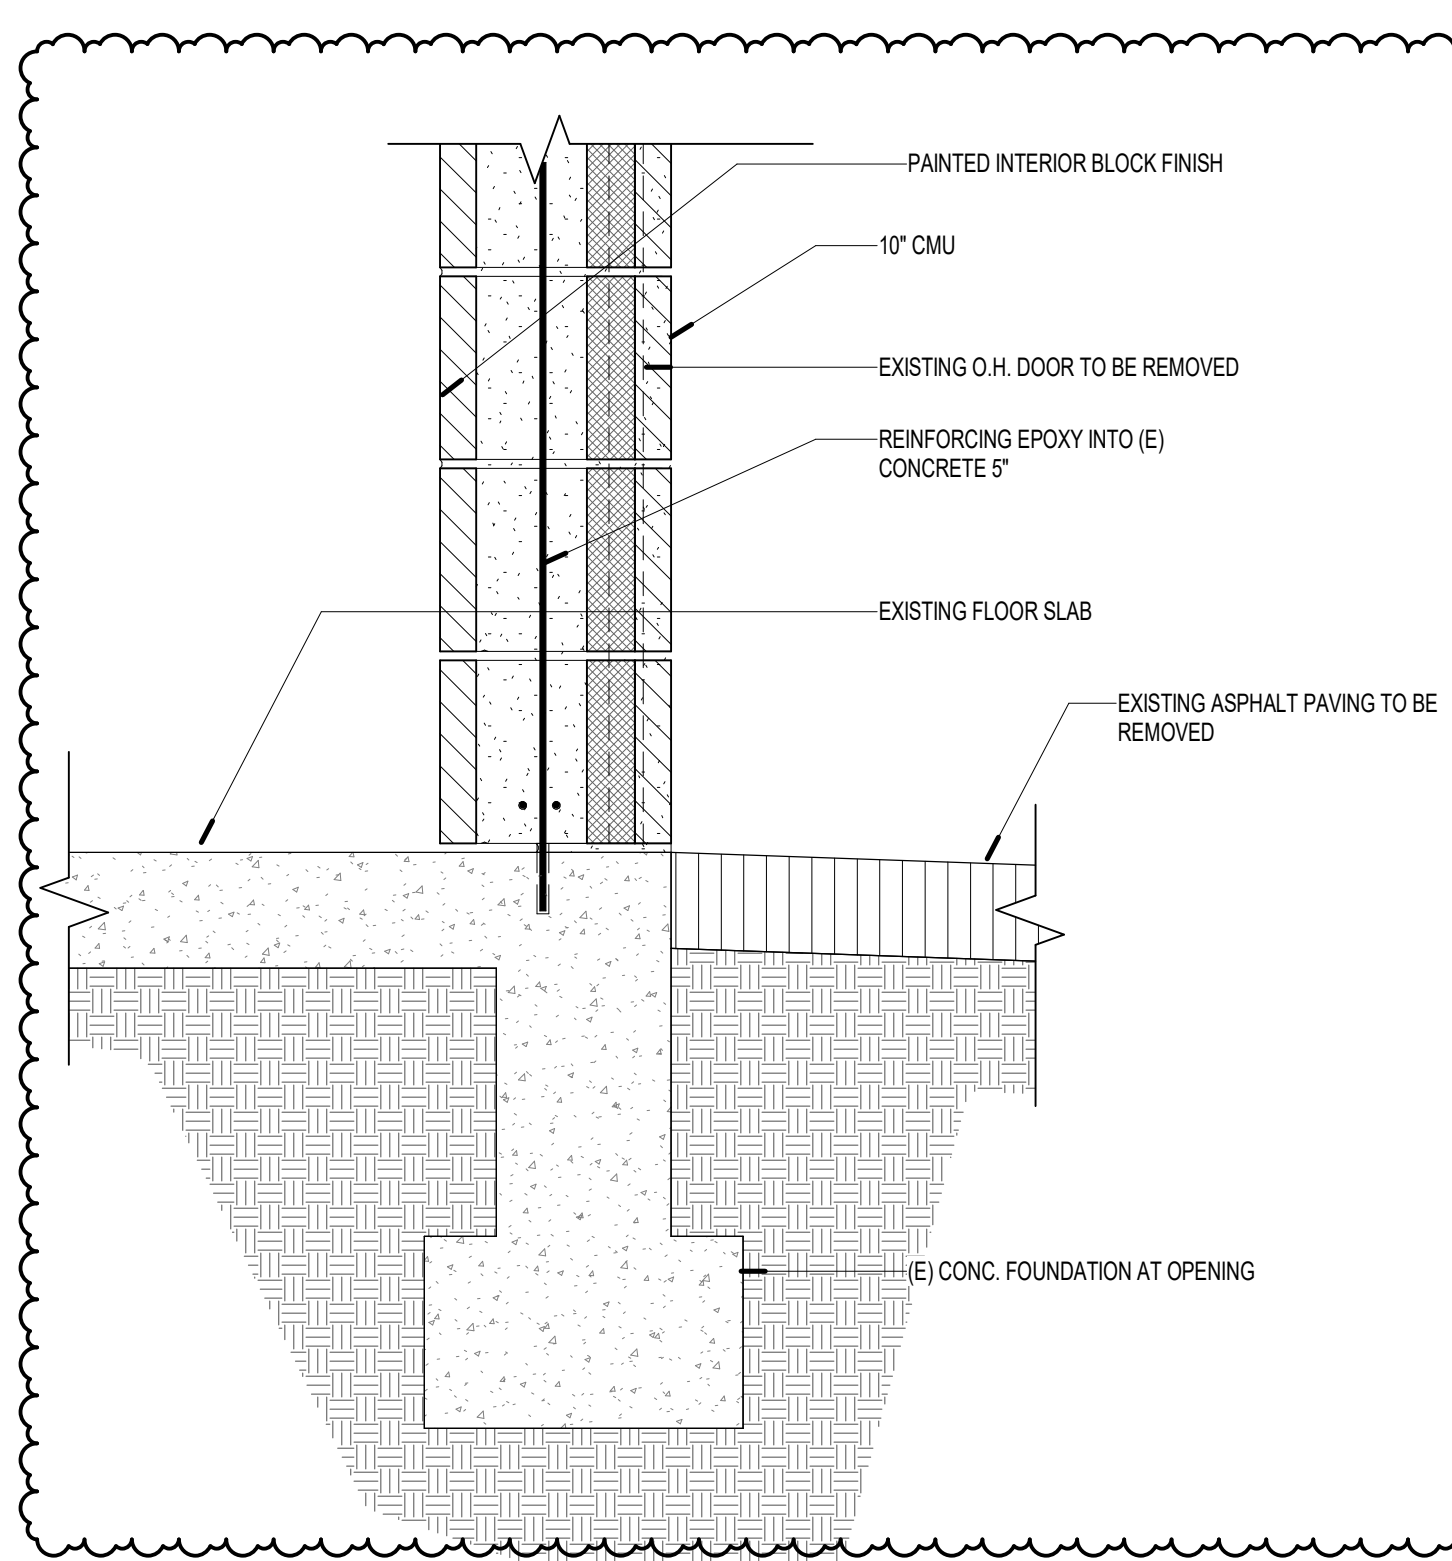


8 CMU IN-FILL WALL

SCALE 1 1/2" = 1'-0"

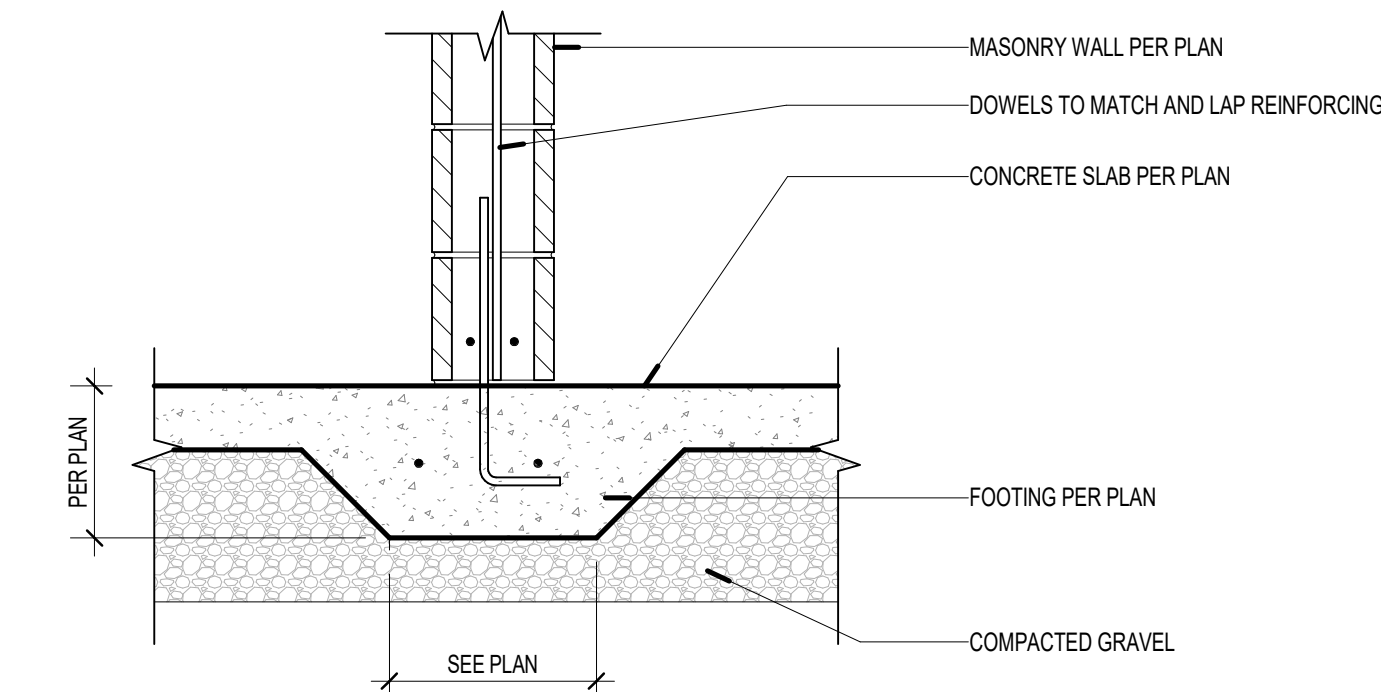


9 CMU INTERIOR FT'G

SCALE 1" = 1'-0"

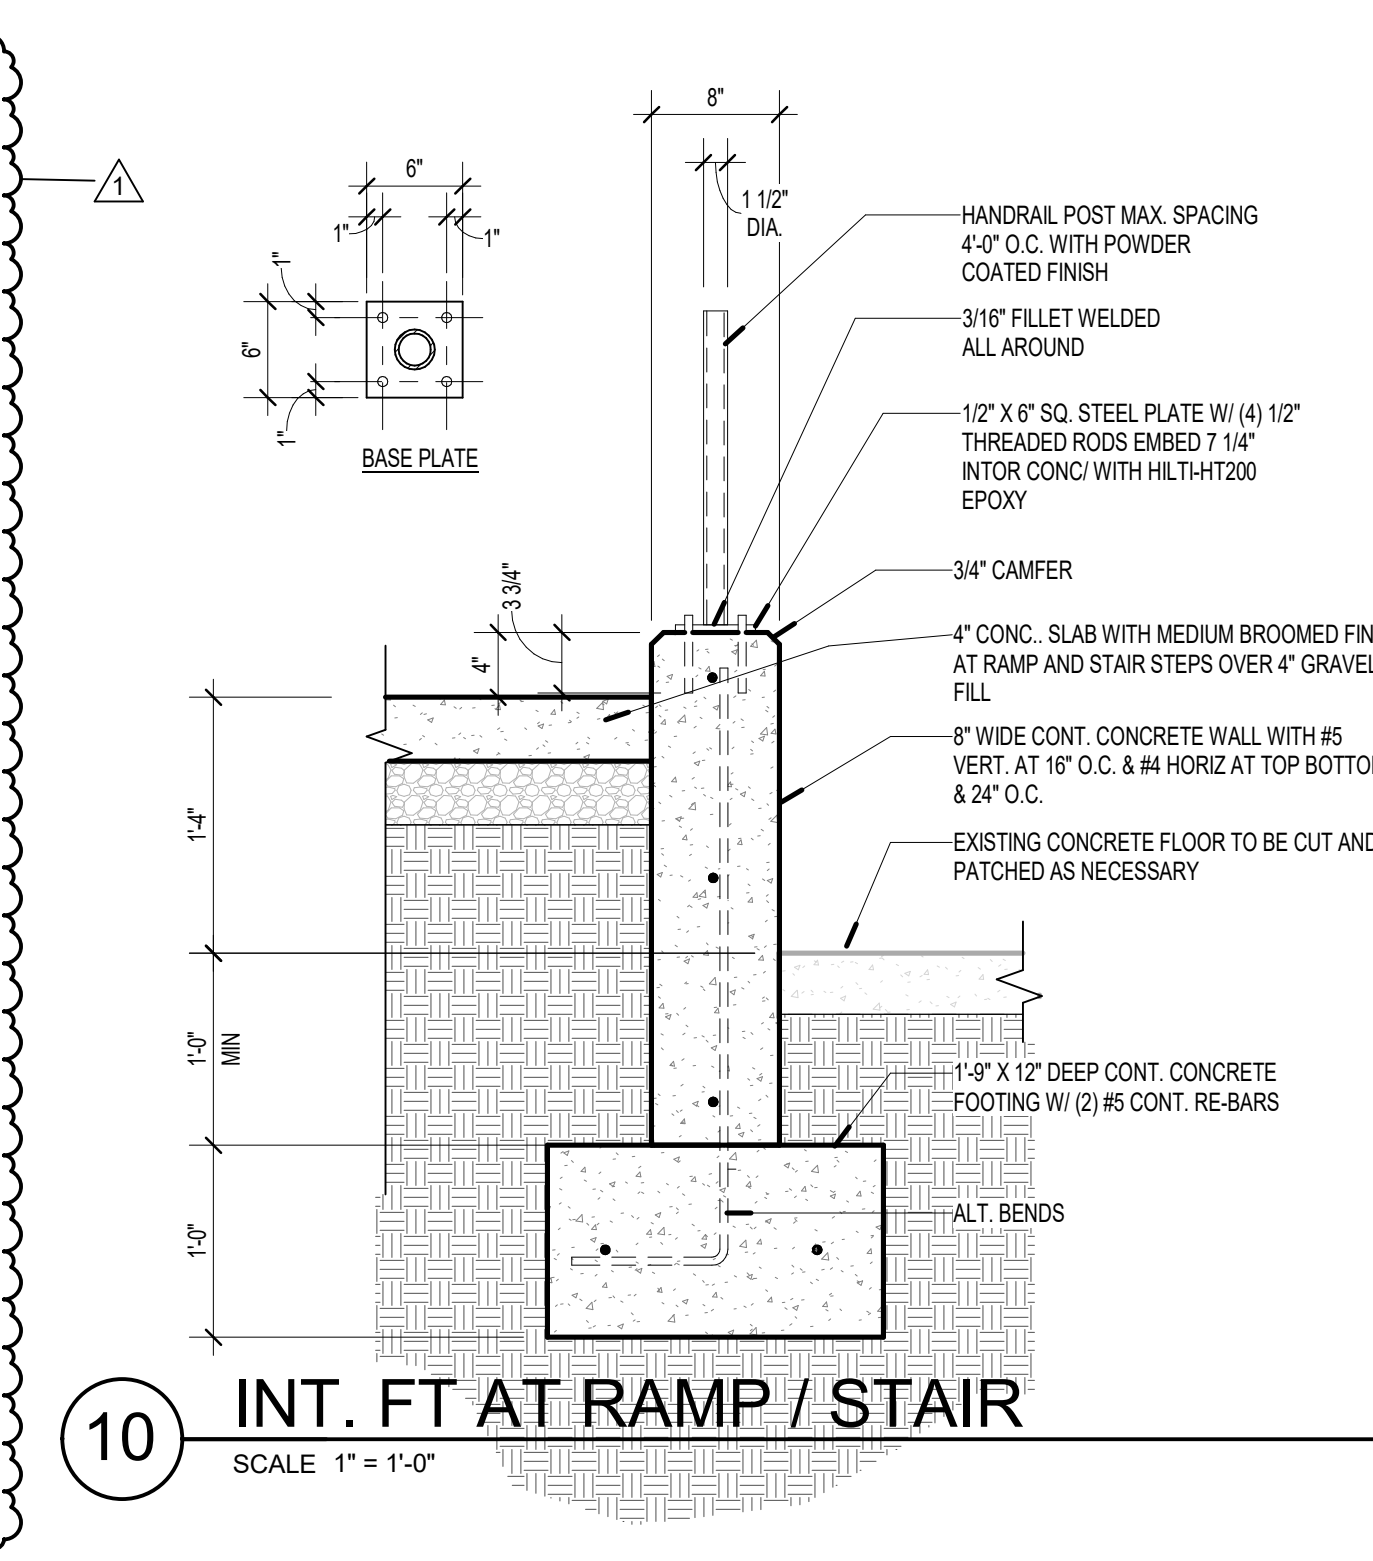


10 INT. FT AT RAMP / STAIR

SCALE 1" = 1'-0"

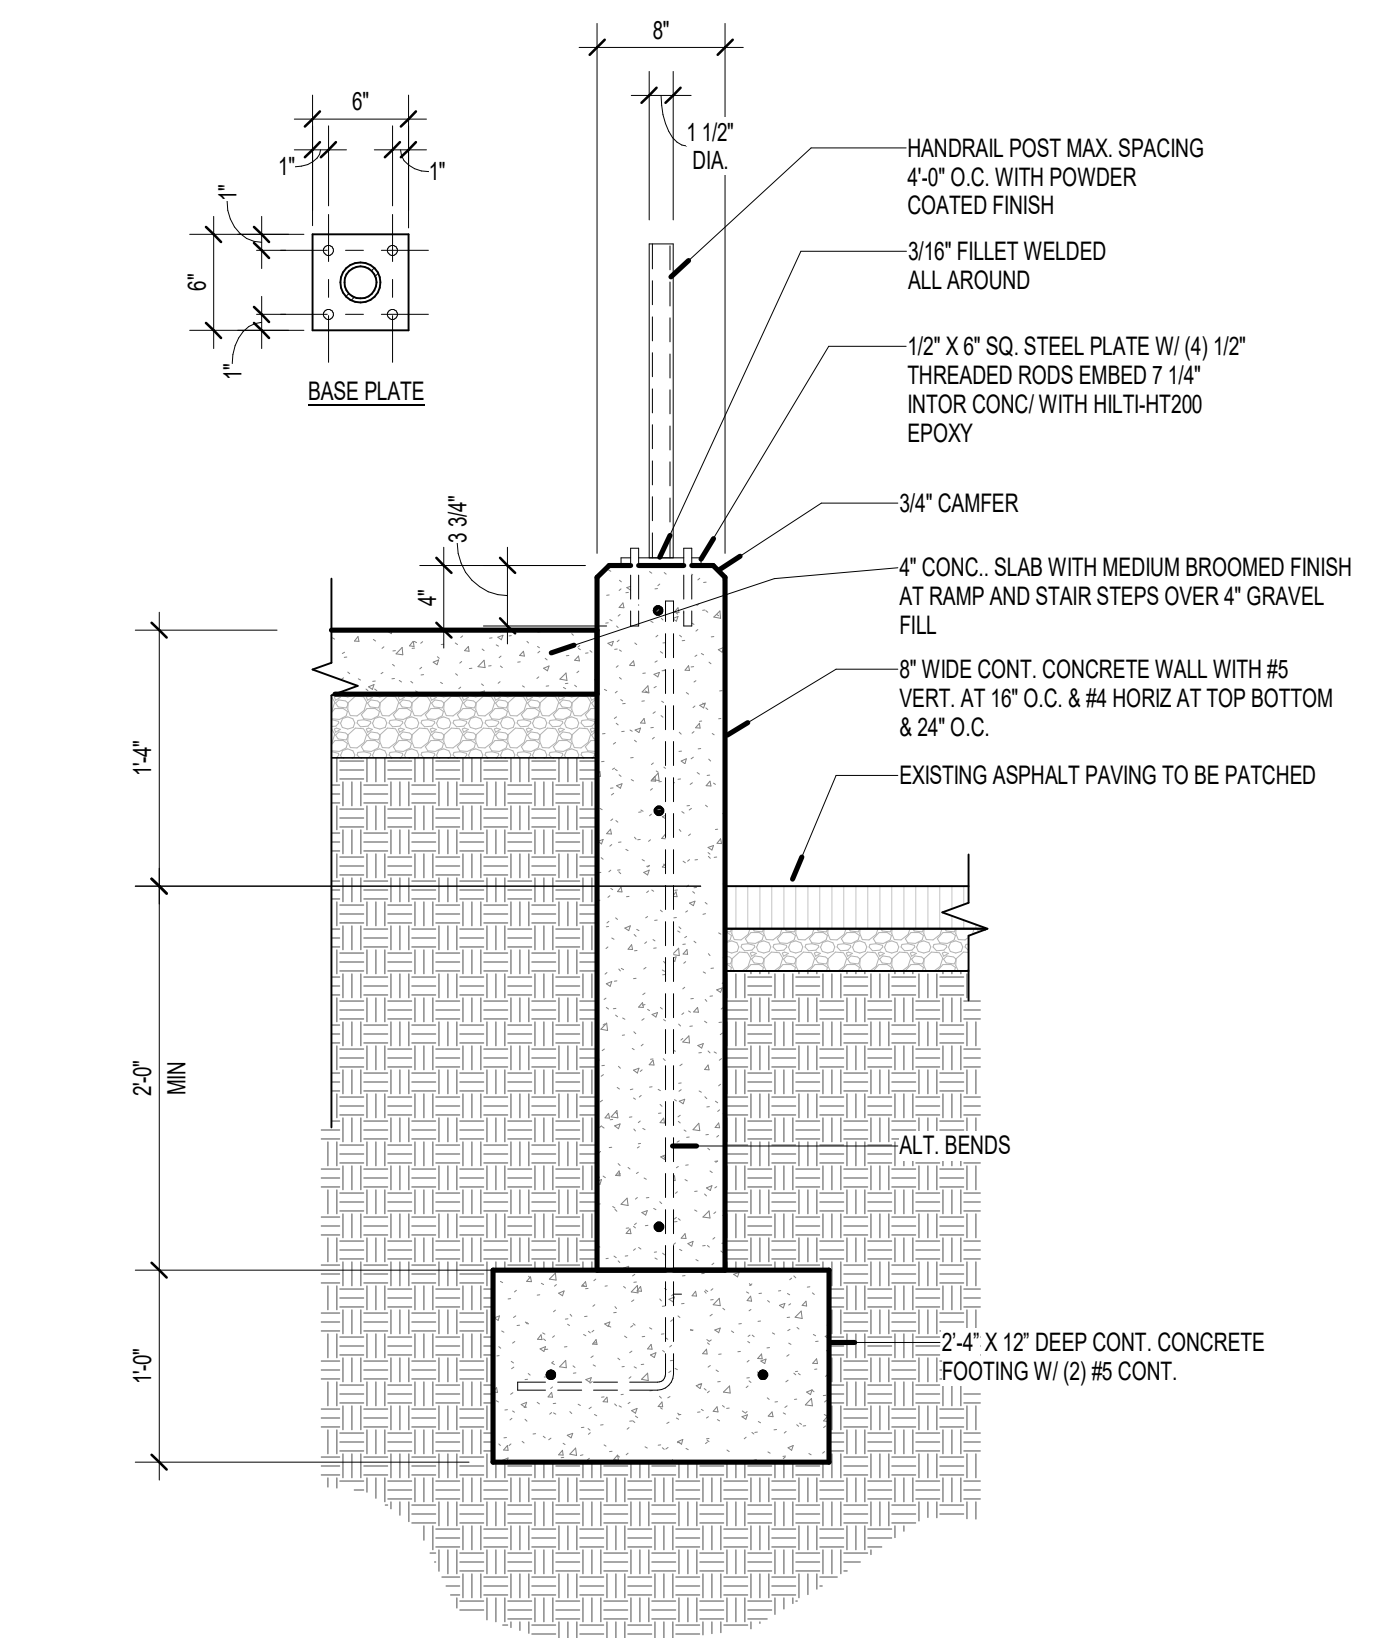


11 EXT. FT'G RAMP / STAIR

SCALE 1" = 1'-0"

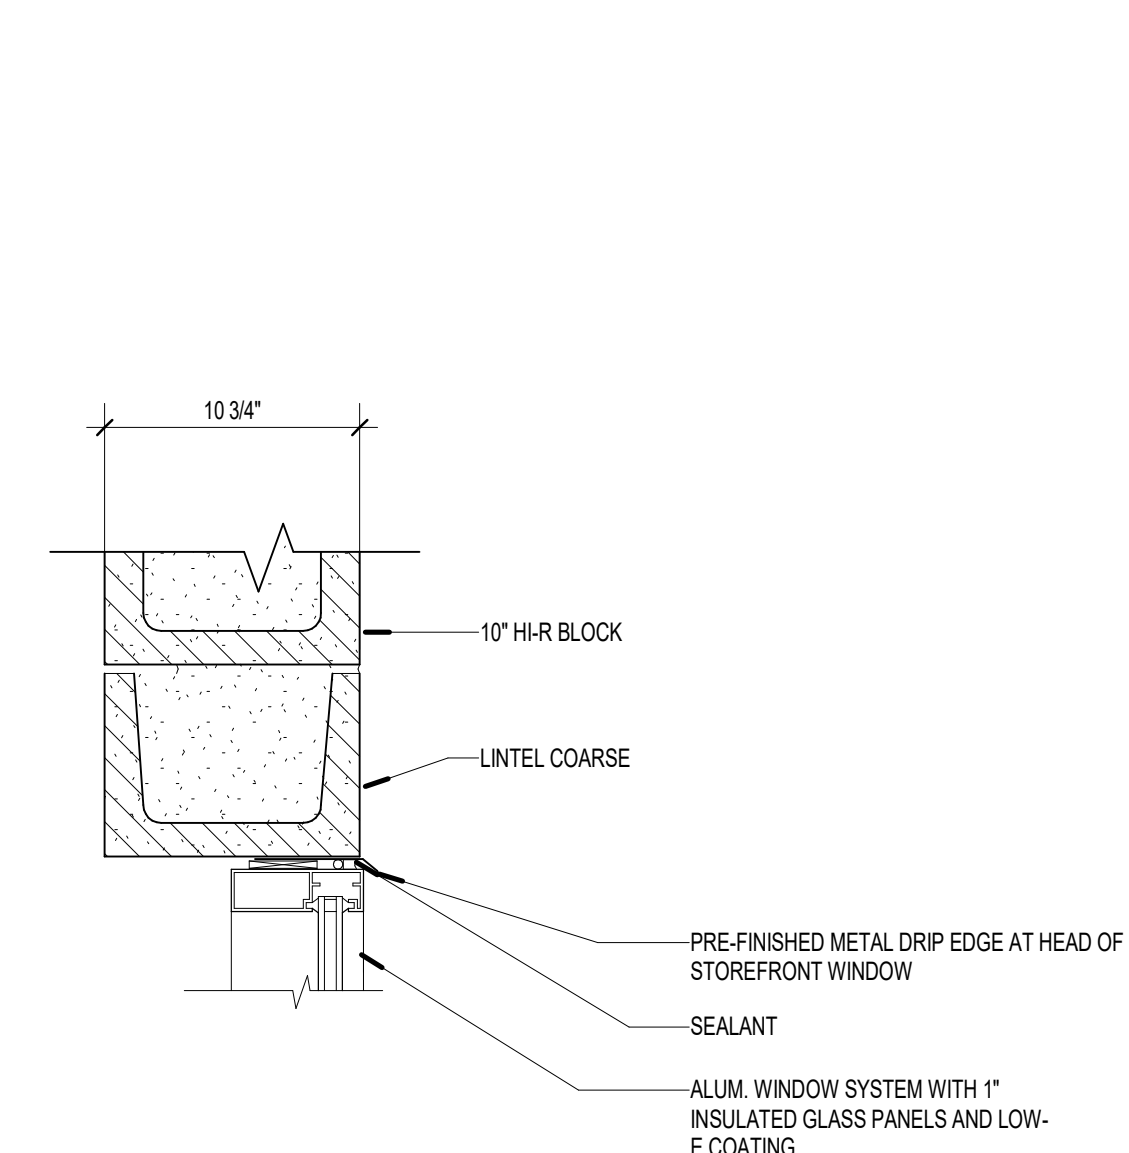


12 EXT. ALUM WINDOW

SCALE 1 1/2" = 1'-0"

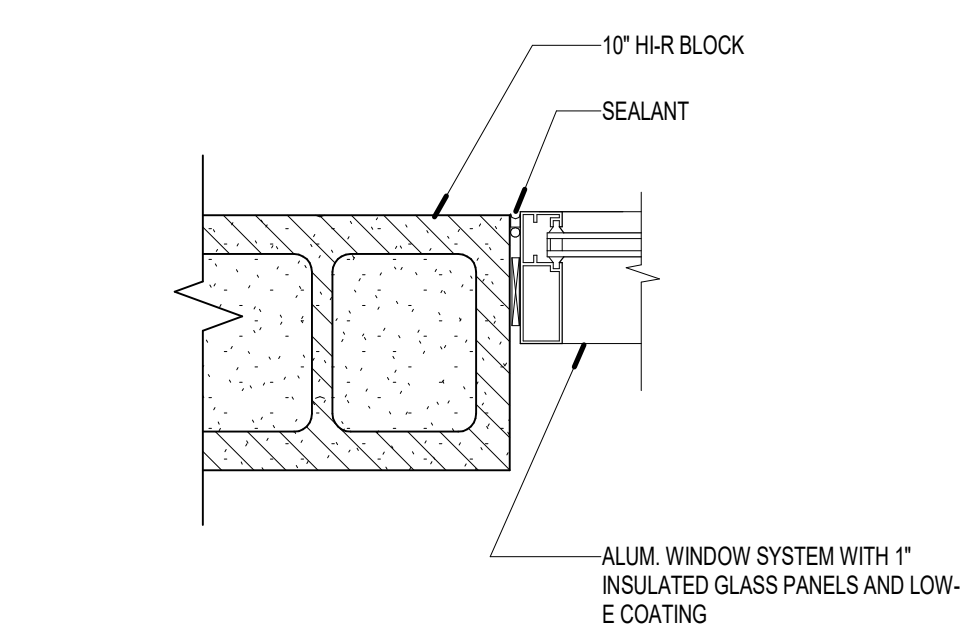


13 EXT. ALUM WINDOW

SCALE 1 1/2" = 1'-0"

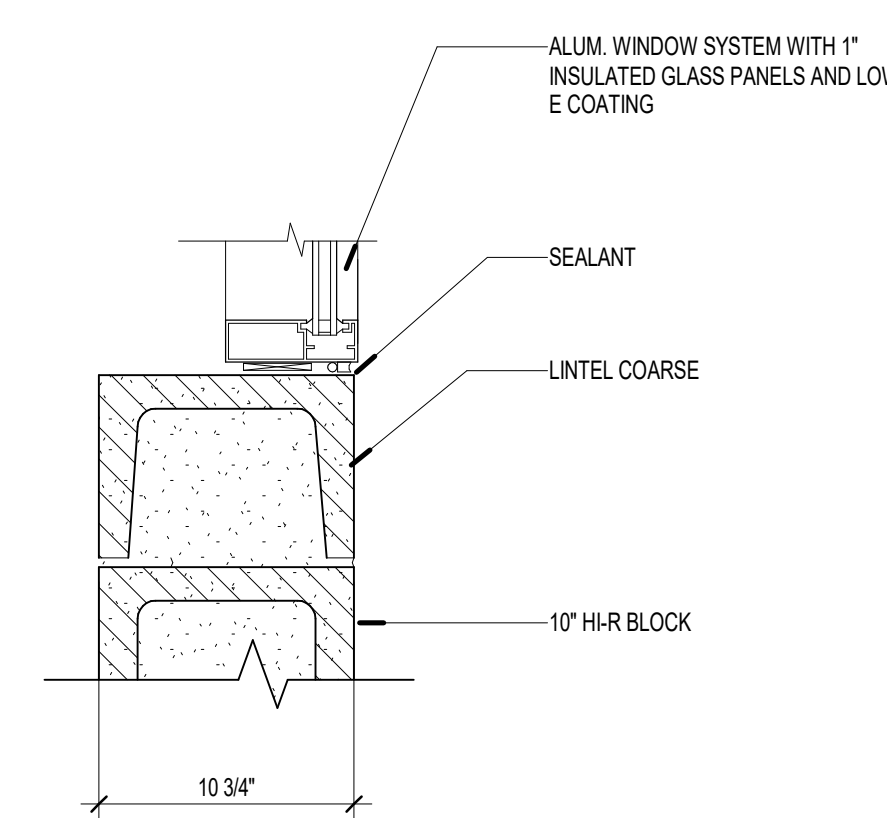


14 EXT. ALUM WINDOW

SCALE 1 1/2" = 1'-0"

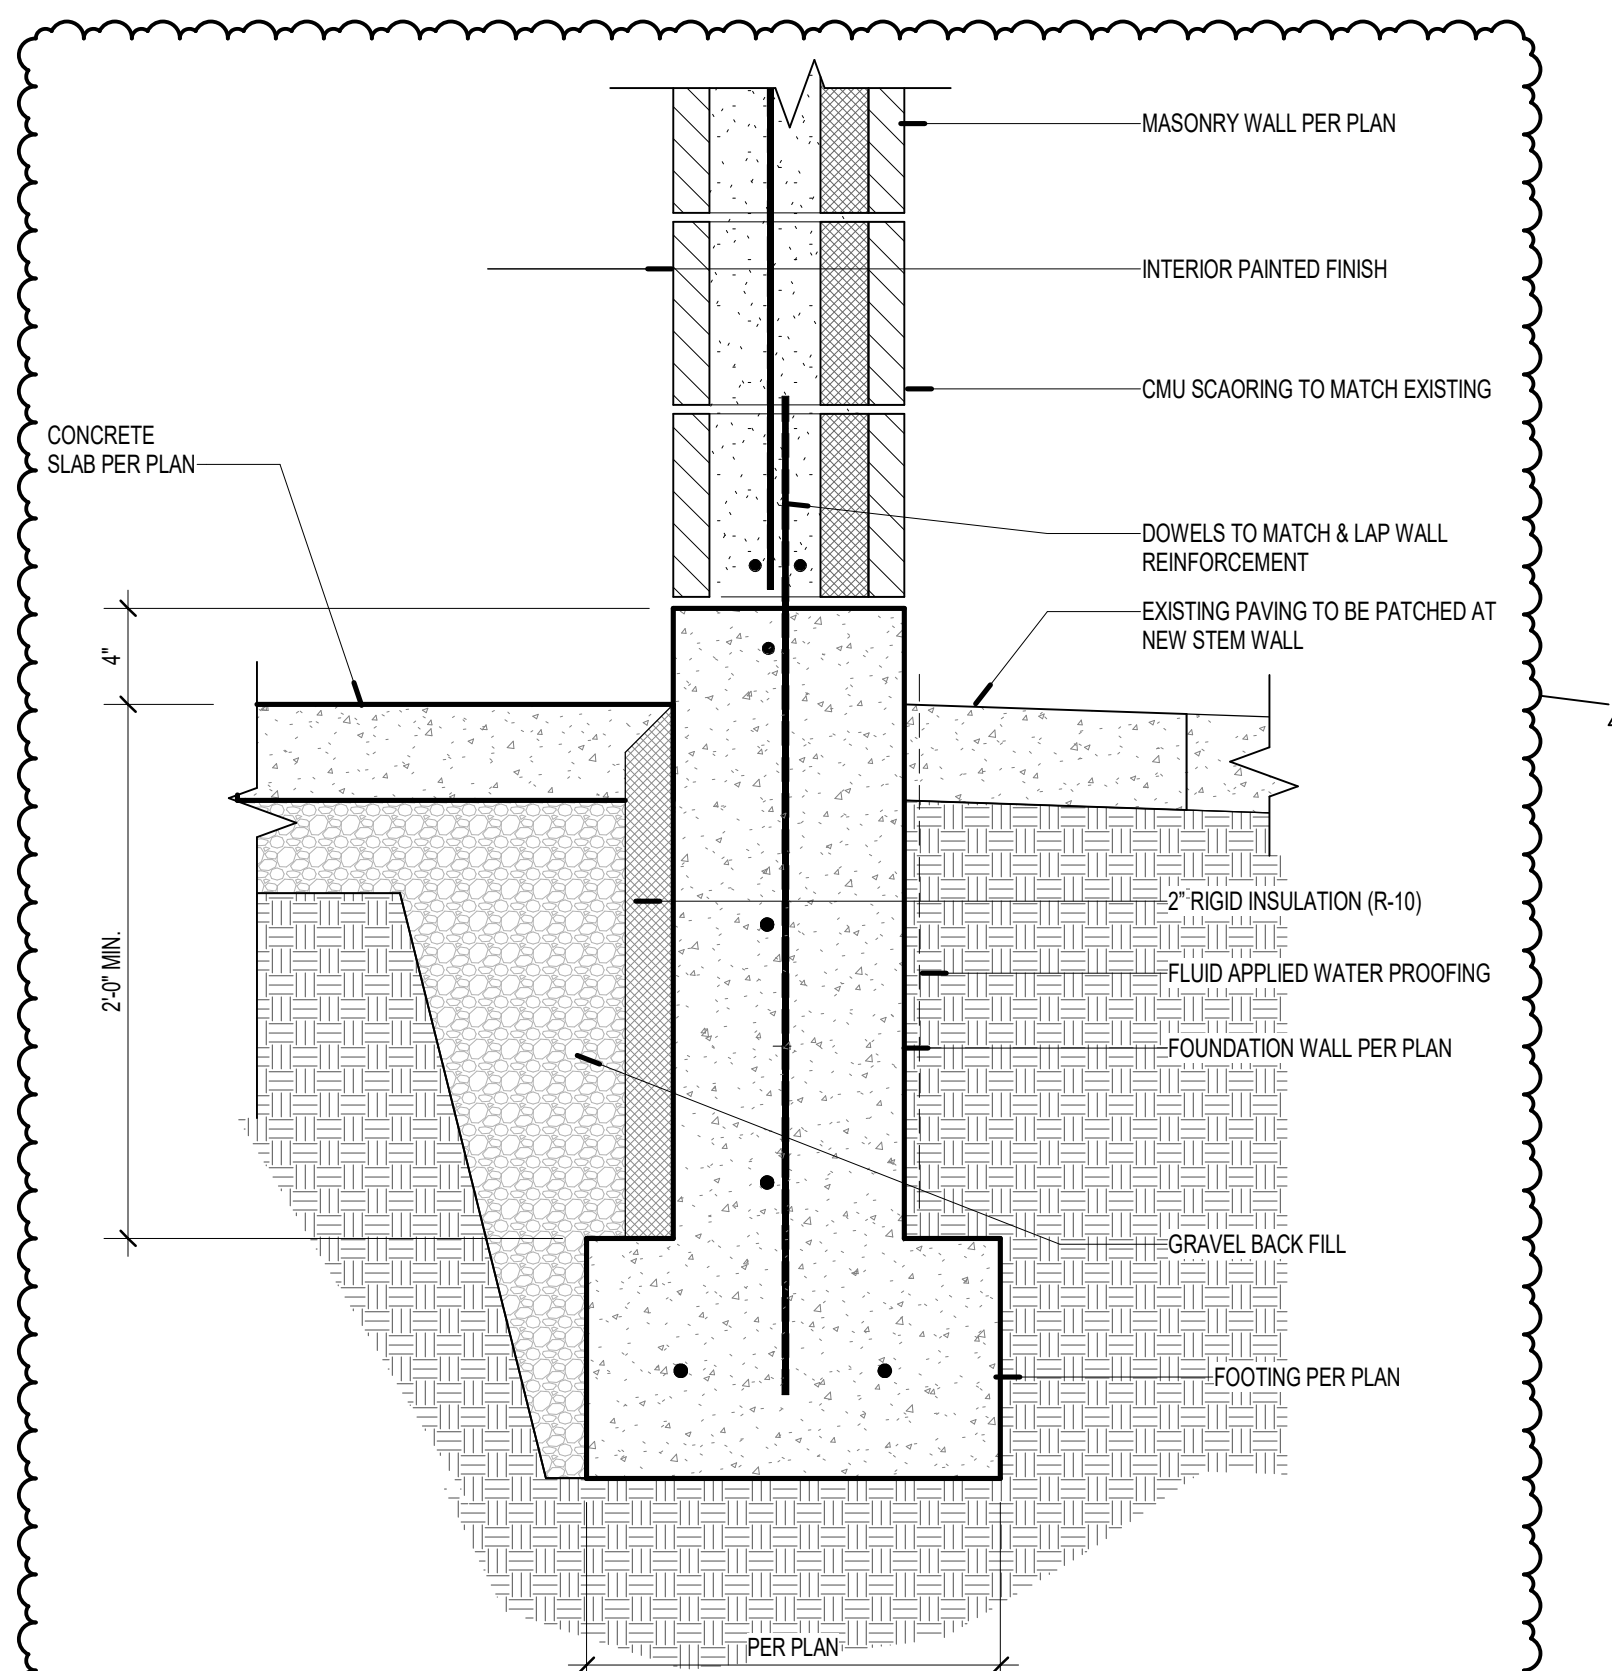


4 EXT. FOOTING AT CMU WALL


SCALE 1 1/2" = 1'-0"

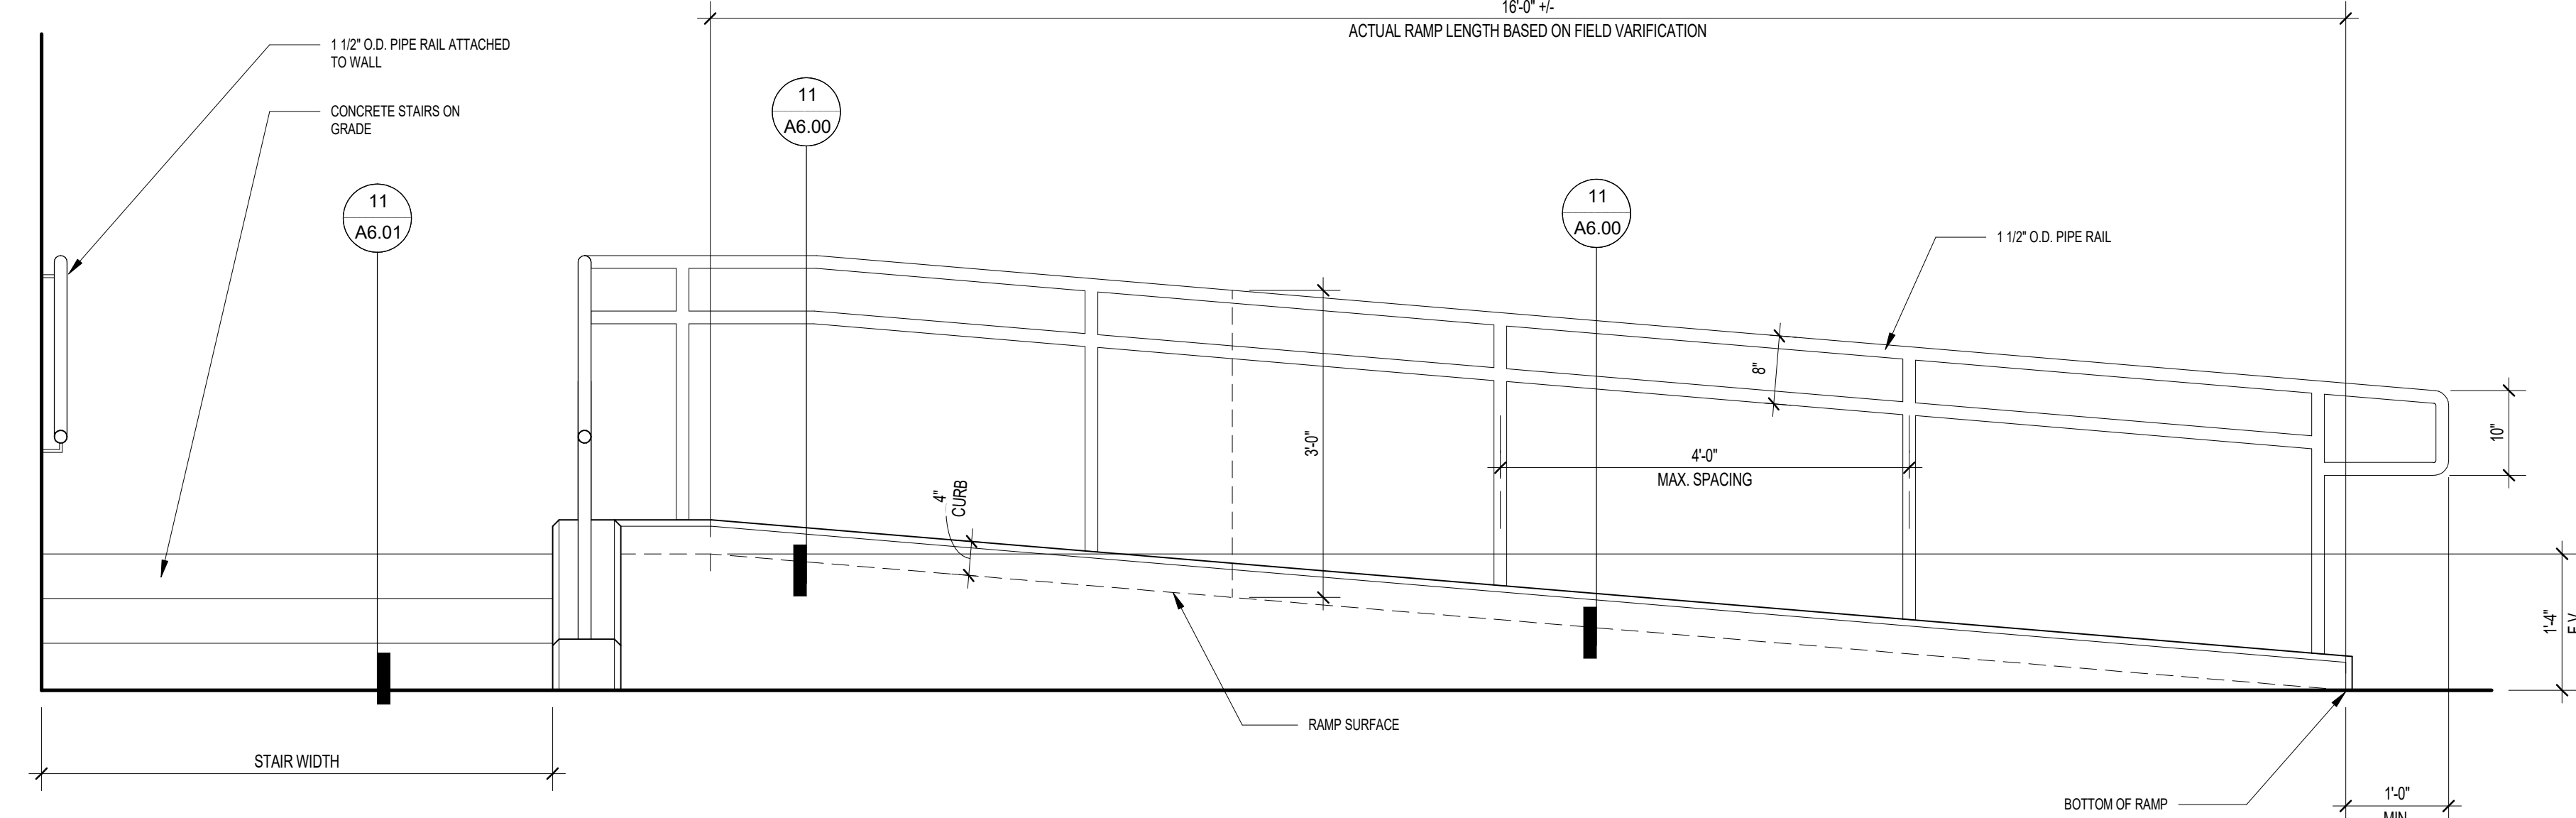


7 RAMP AND STAIR

SCALE 3/4" = 1'-0"

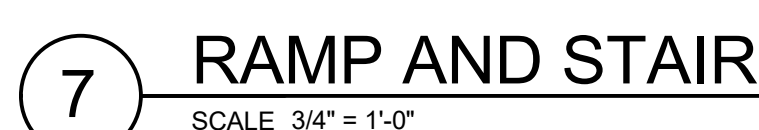


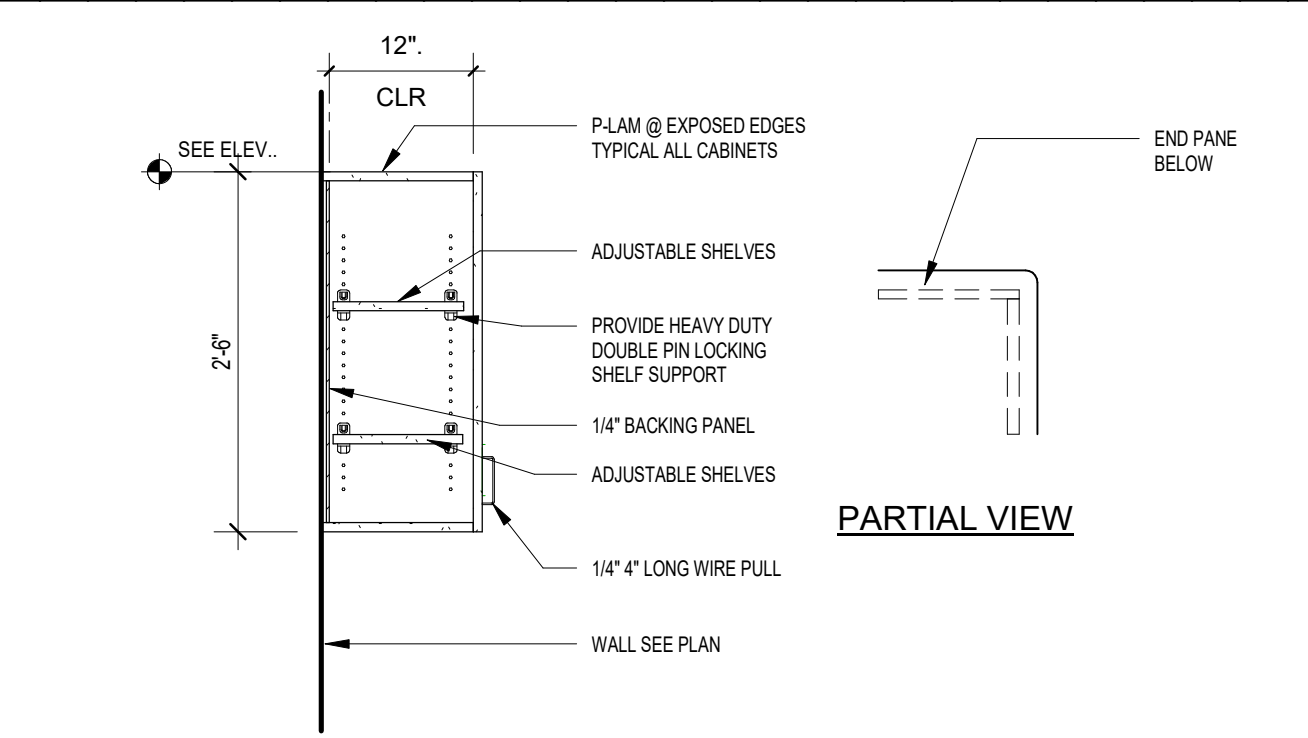


1 UPPER CABINET
SCALE 3/4" = 1'-0"

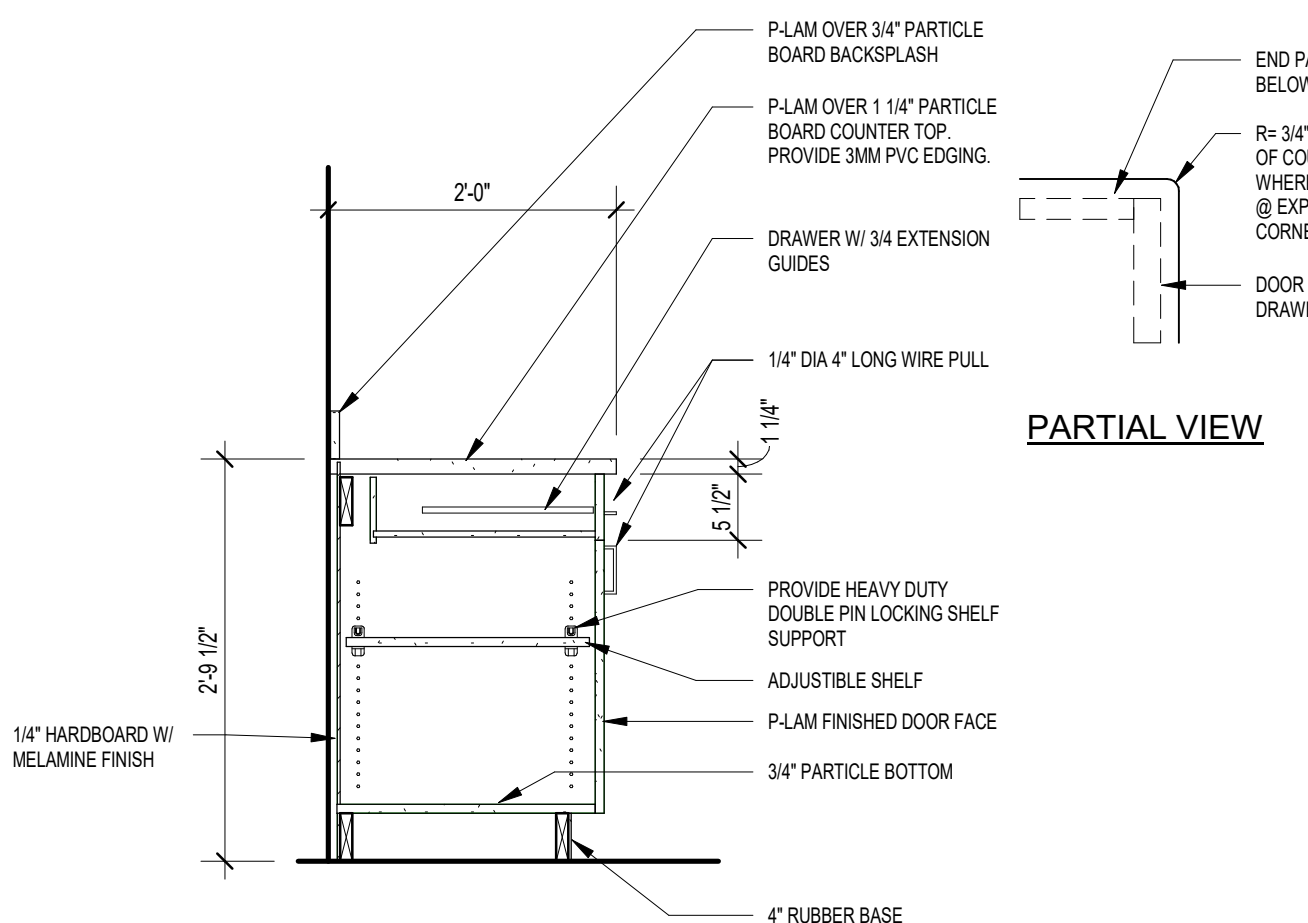


2 BASE CABINET
SCALE 3/4" = 1'-0"

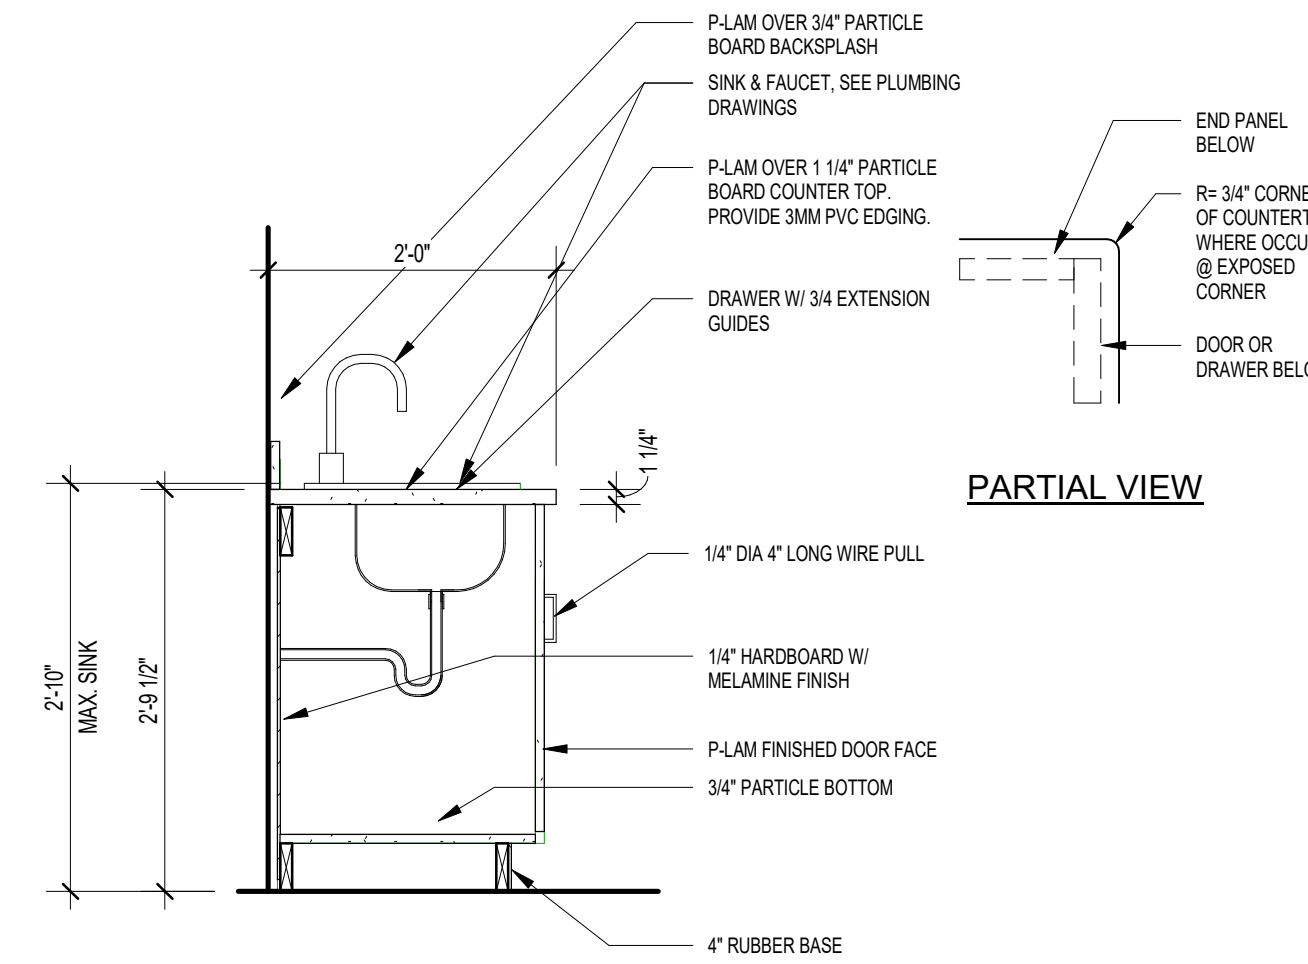


3 BASE CABINET SINK
SCALE 3/4" = 1'-0"

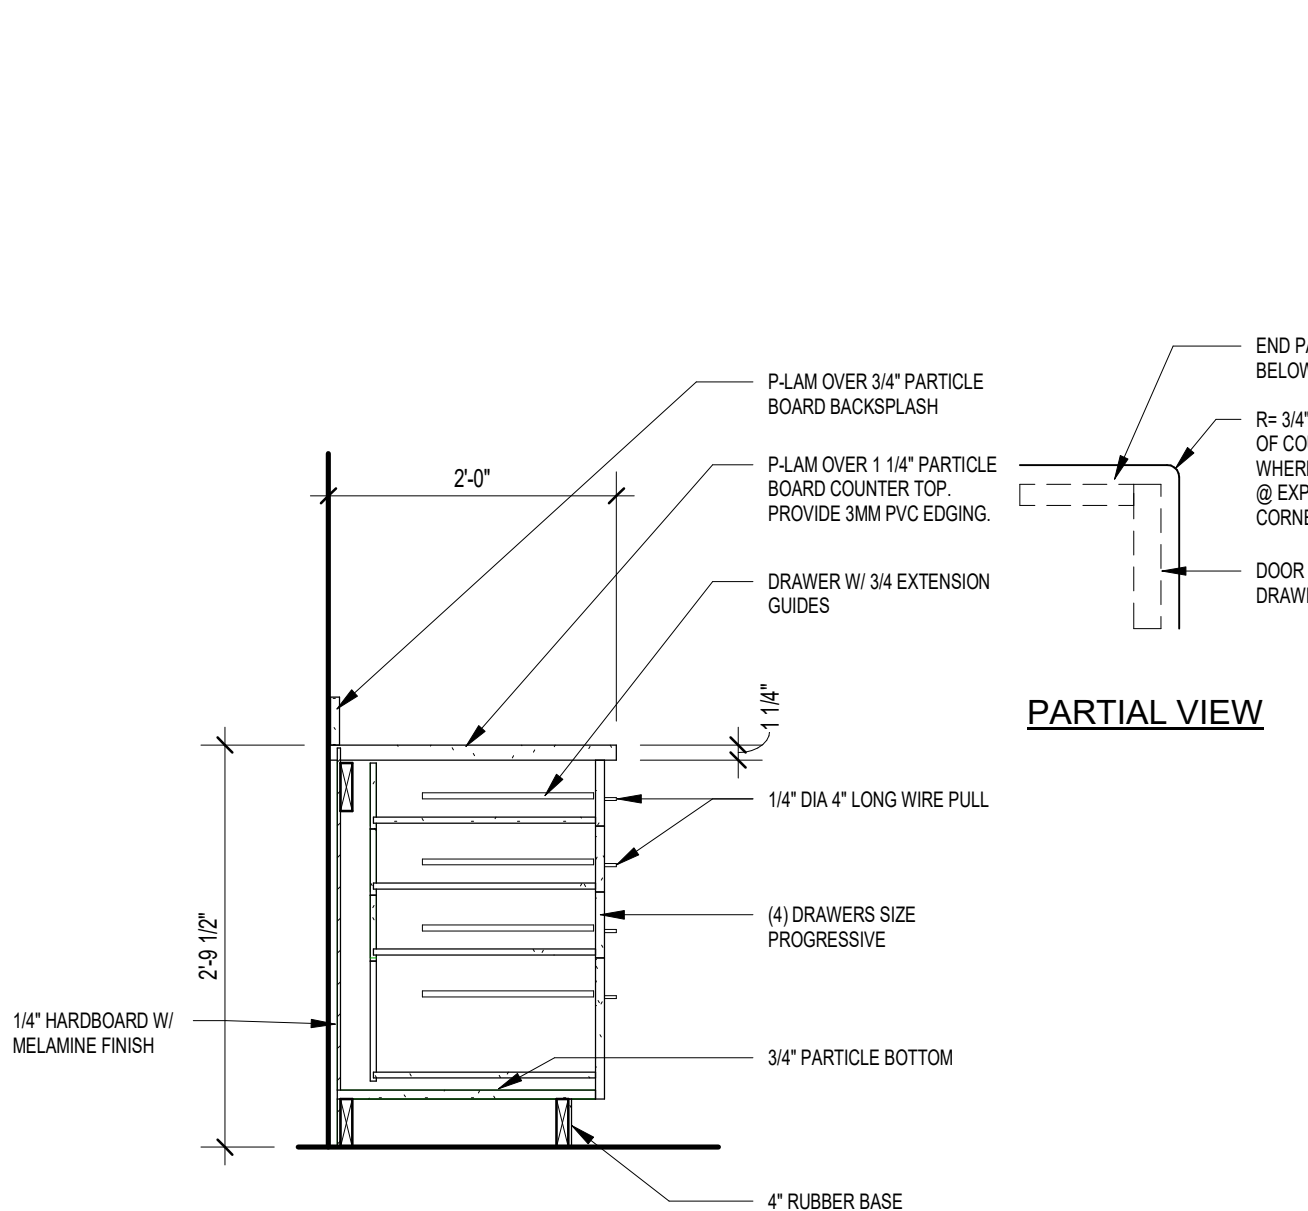


4 BASE CABINET WITH DRAWER
SCALE 3/4" = 1'-0"

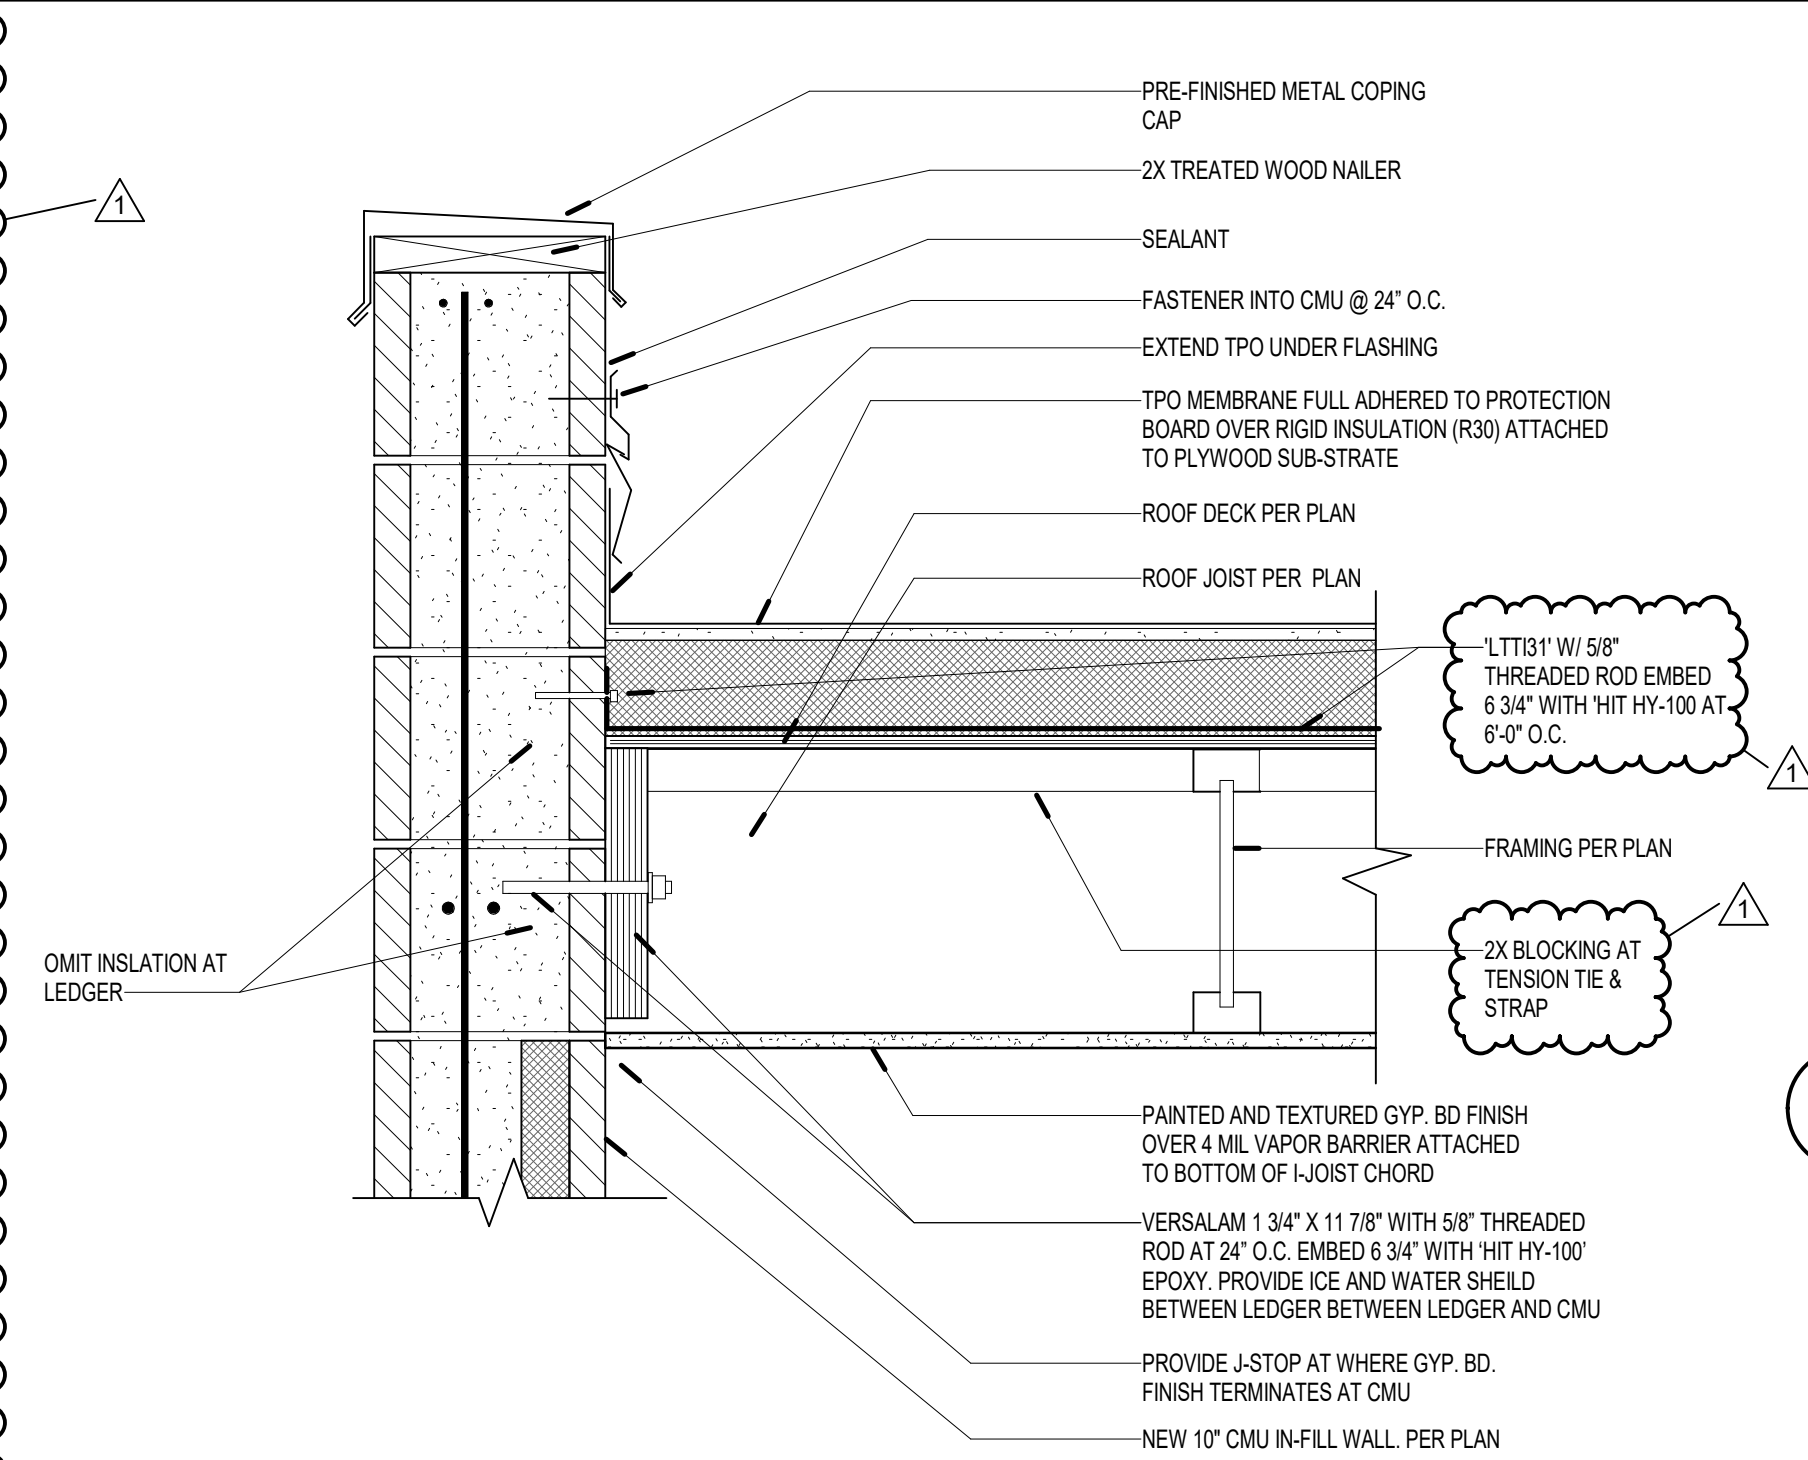


6 ROOF TO CMU
SCALE 1 1/2" = 1'-0"

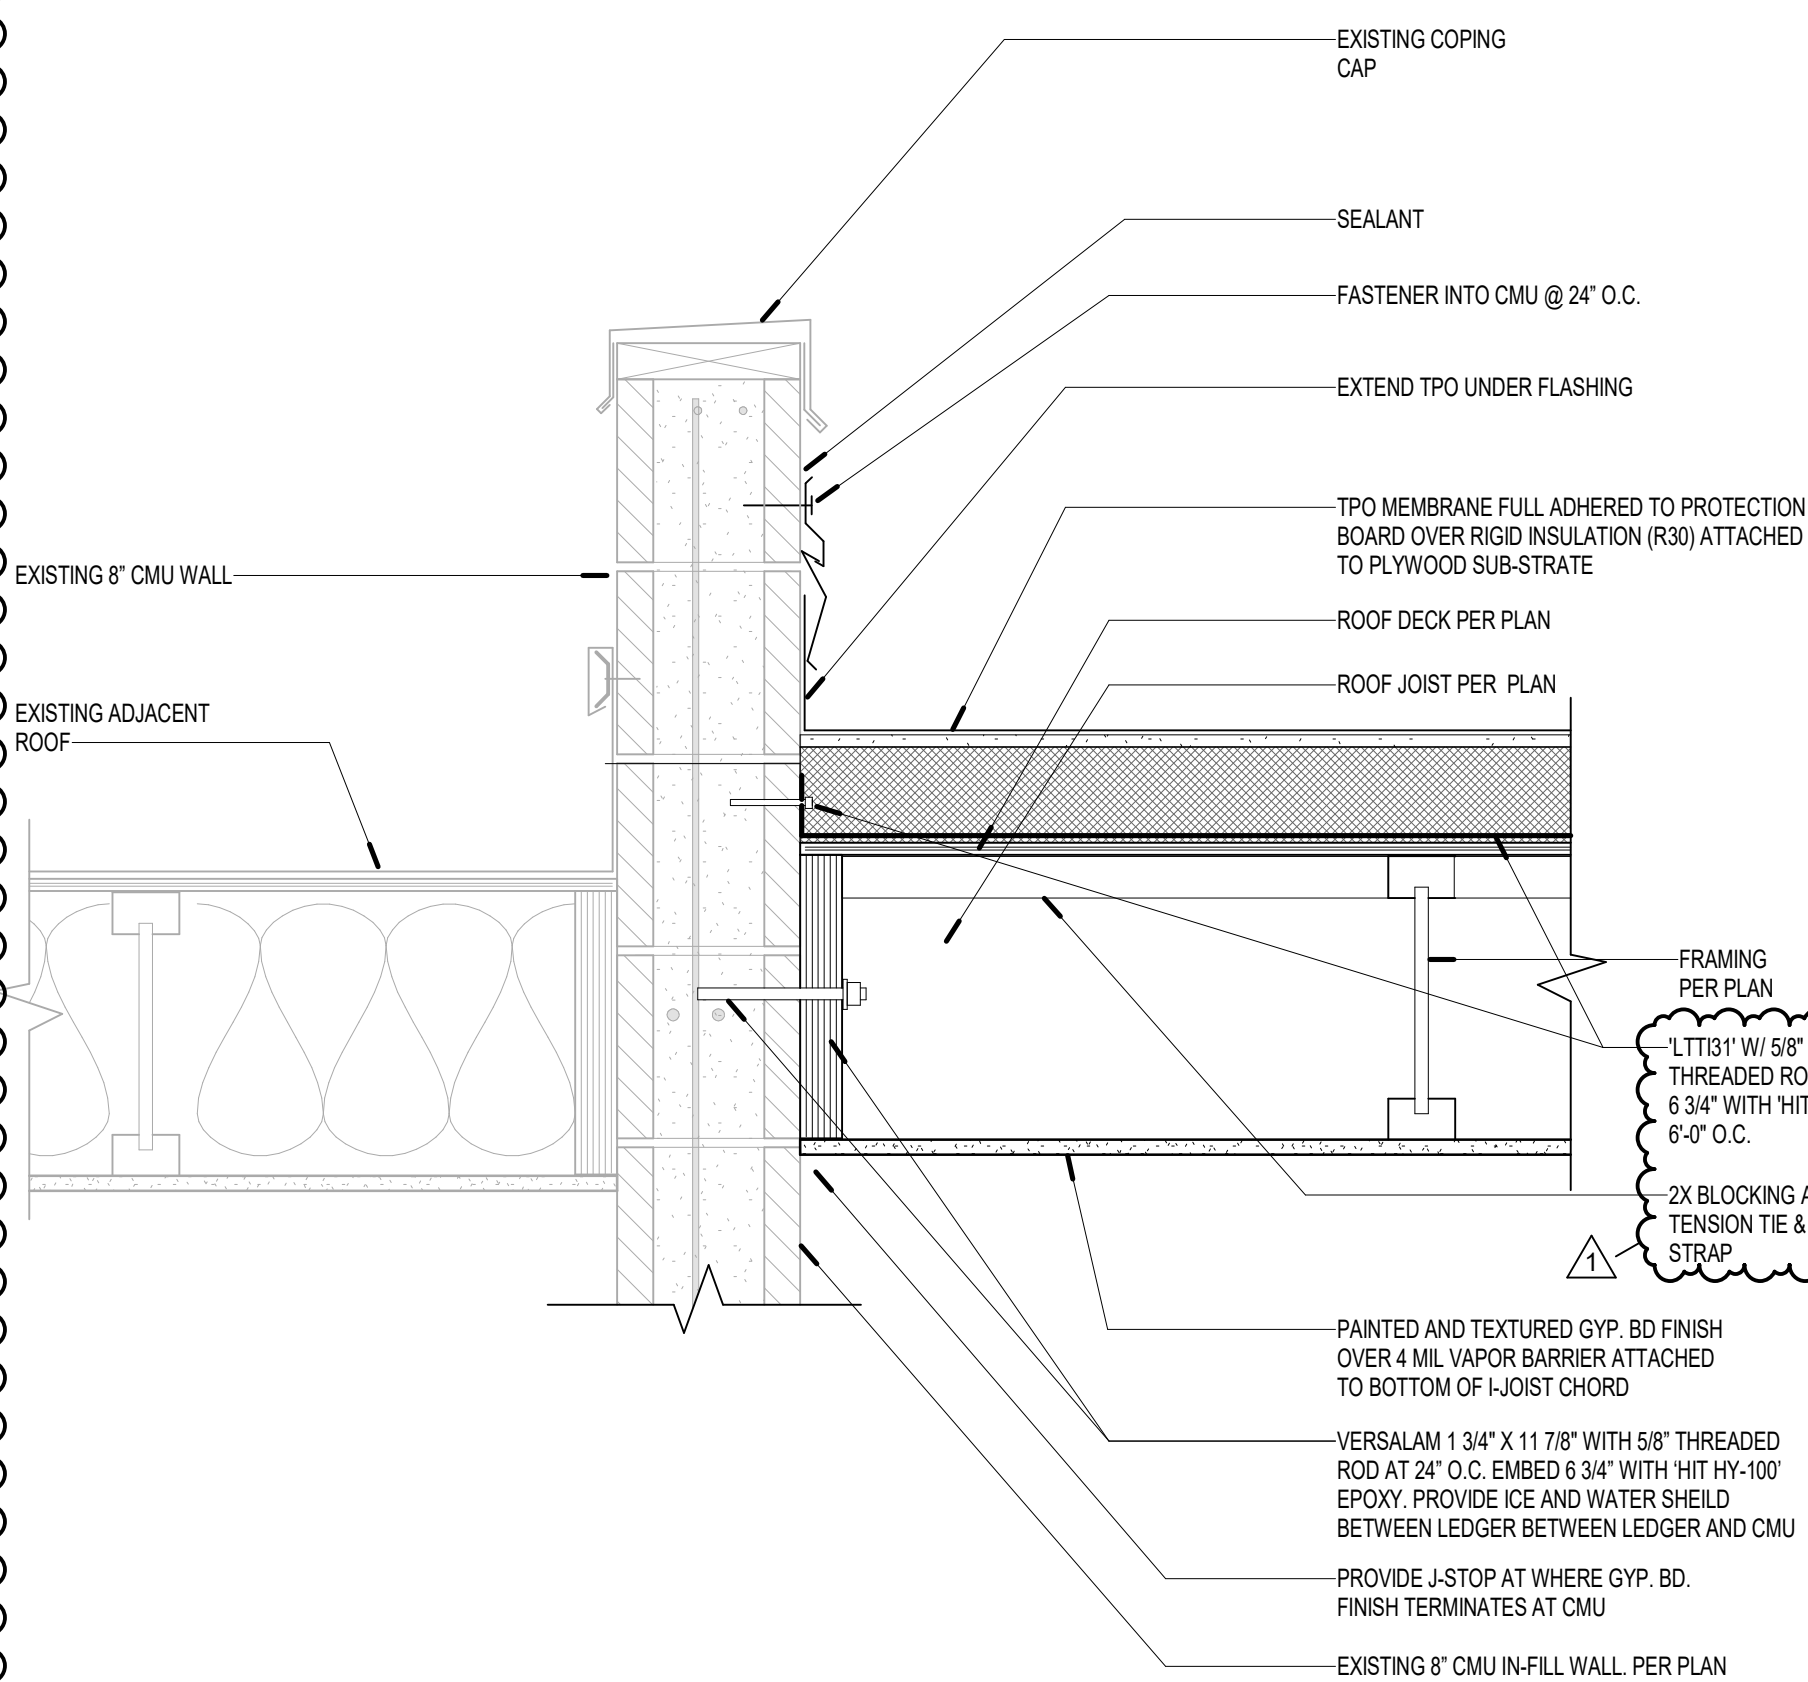


7 ROOF TO CMU
SCALE 1 1/2" = 1'-0"

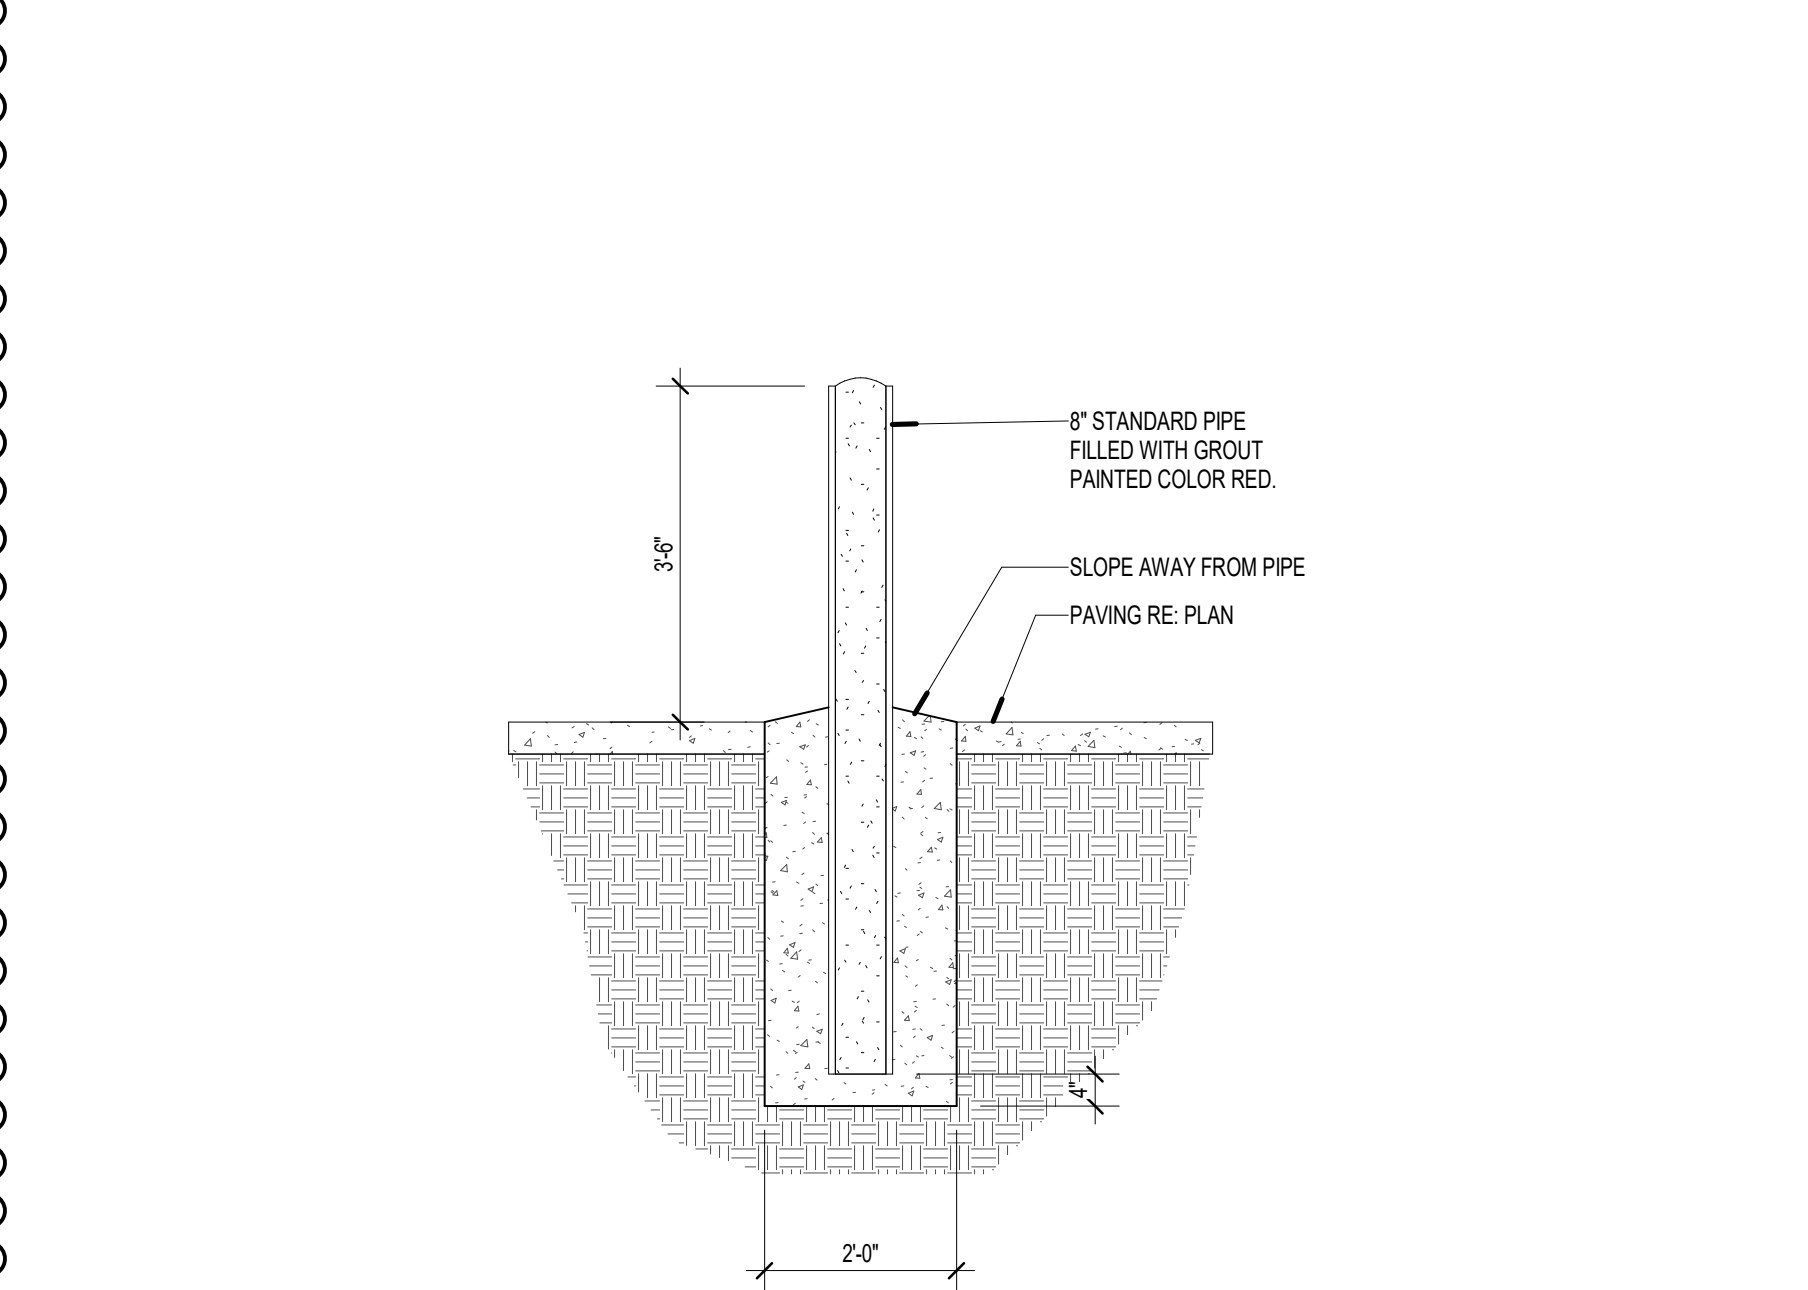


5 TRAFFIC BOLLARD
SCALE 1/2" = 1'-0"

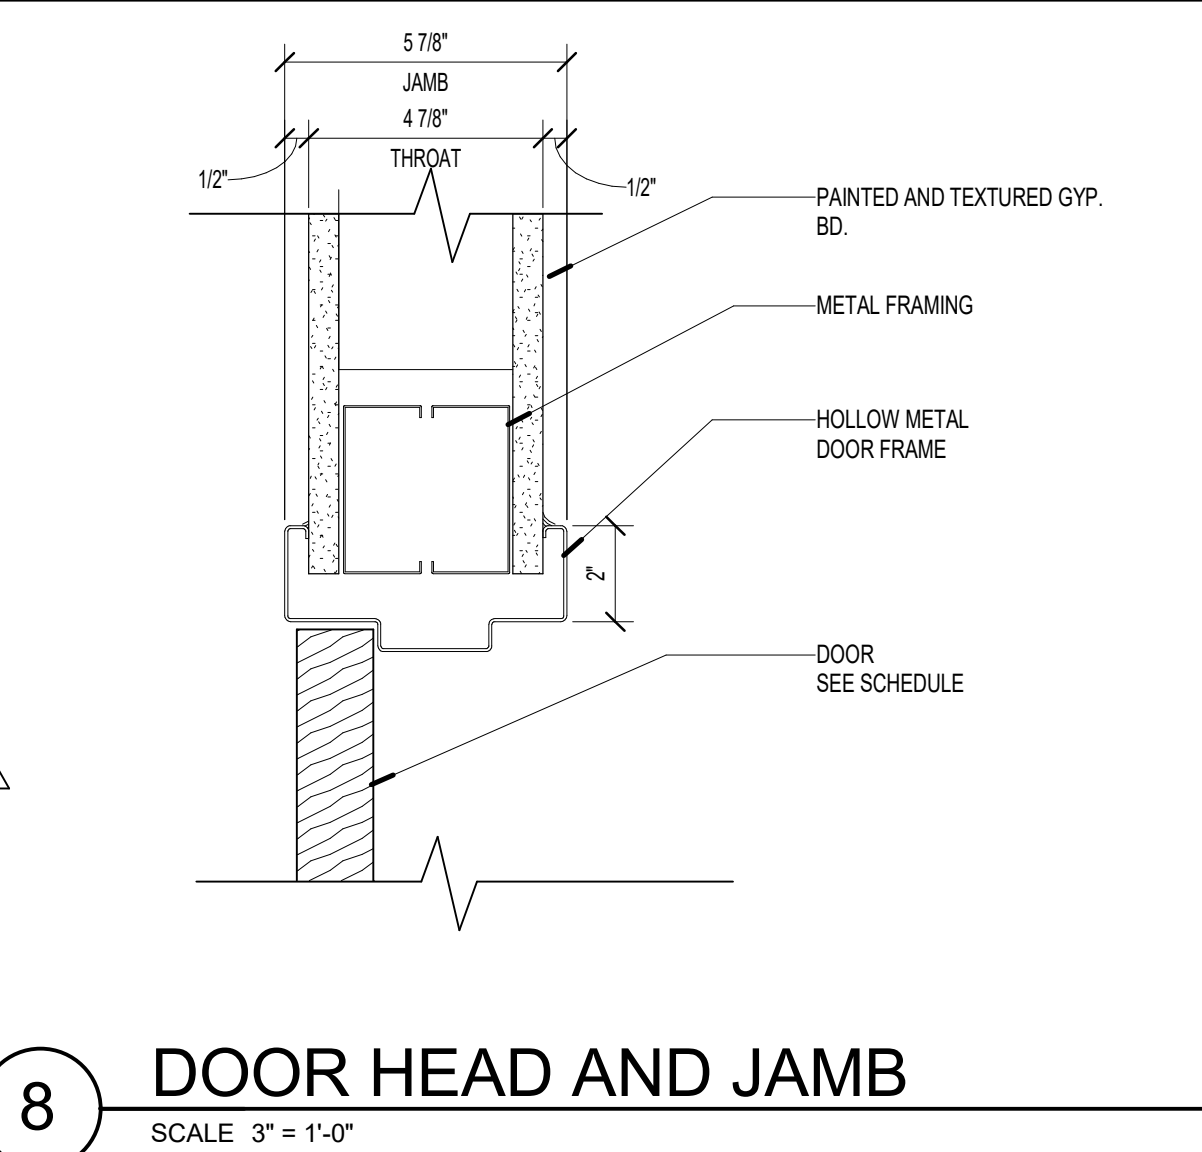


8 DOOR HEAD AND JAMB
SCALE 3" = 1'-0"

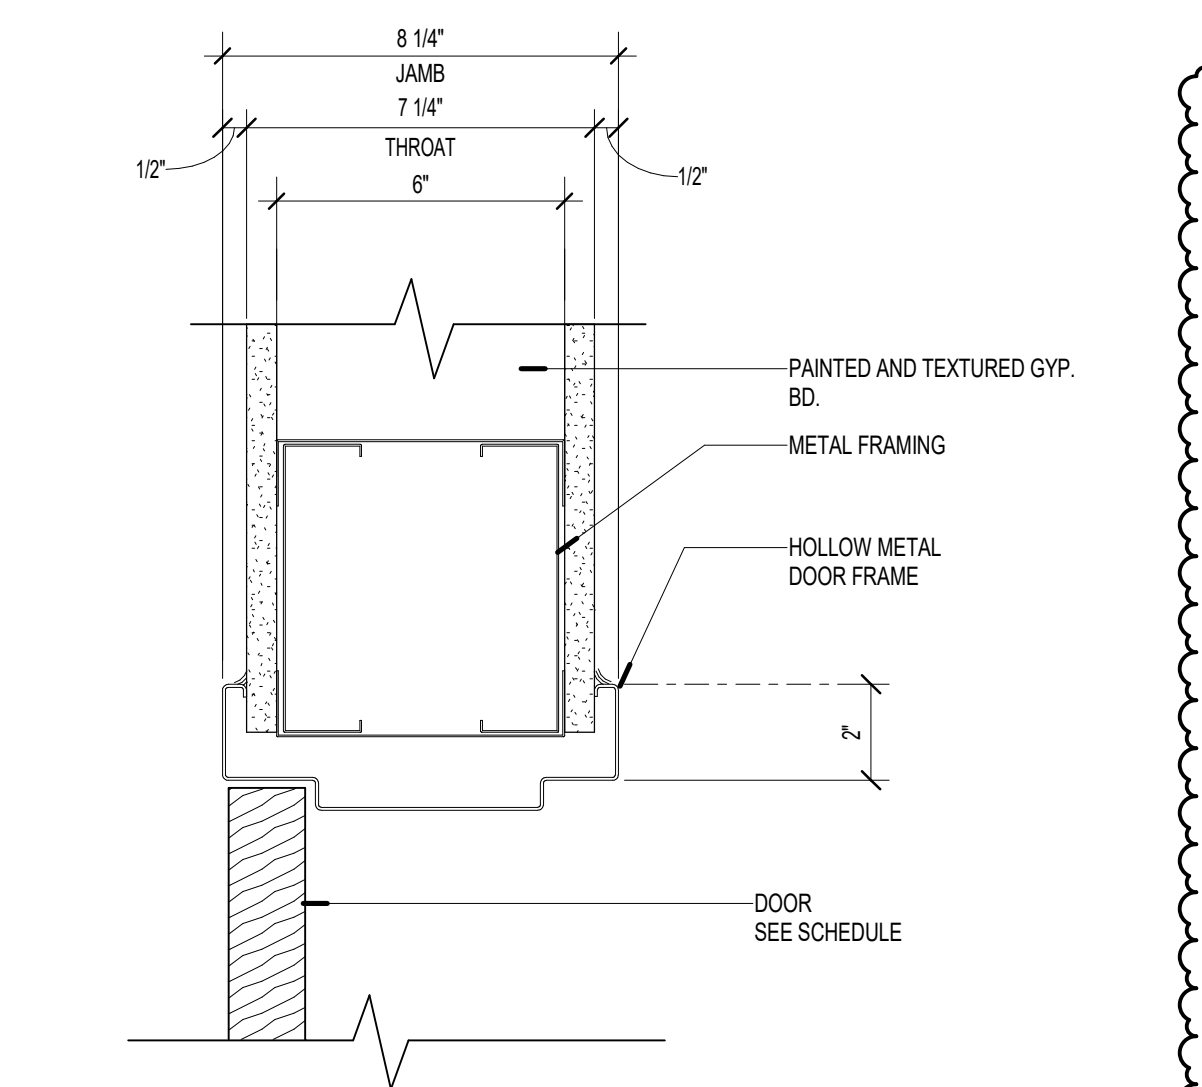


9 DOOR HEAD AND JAMB
SCALE 3" = 1'-0"

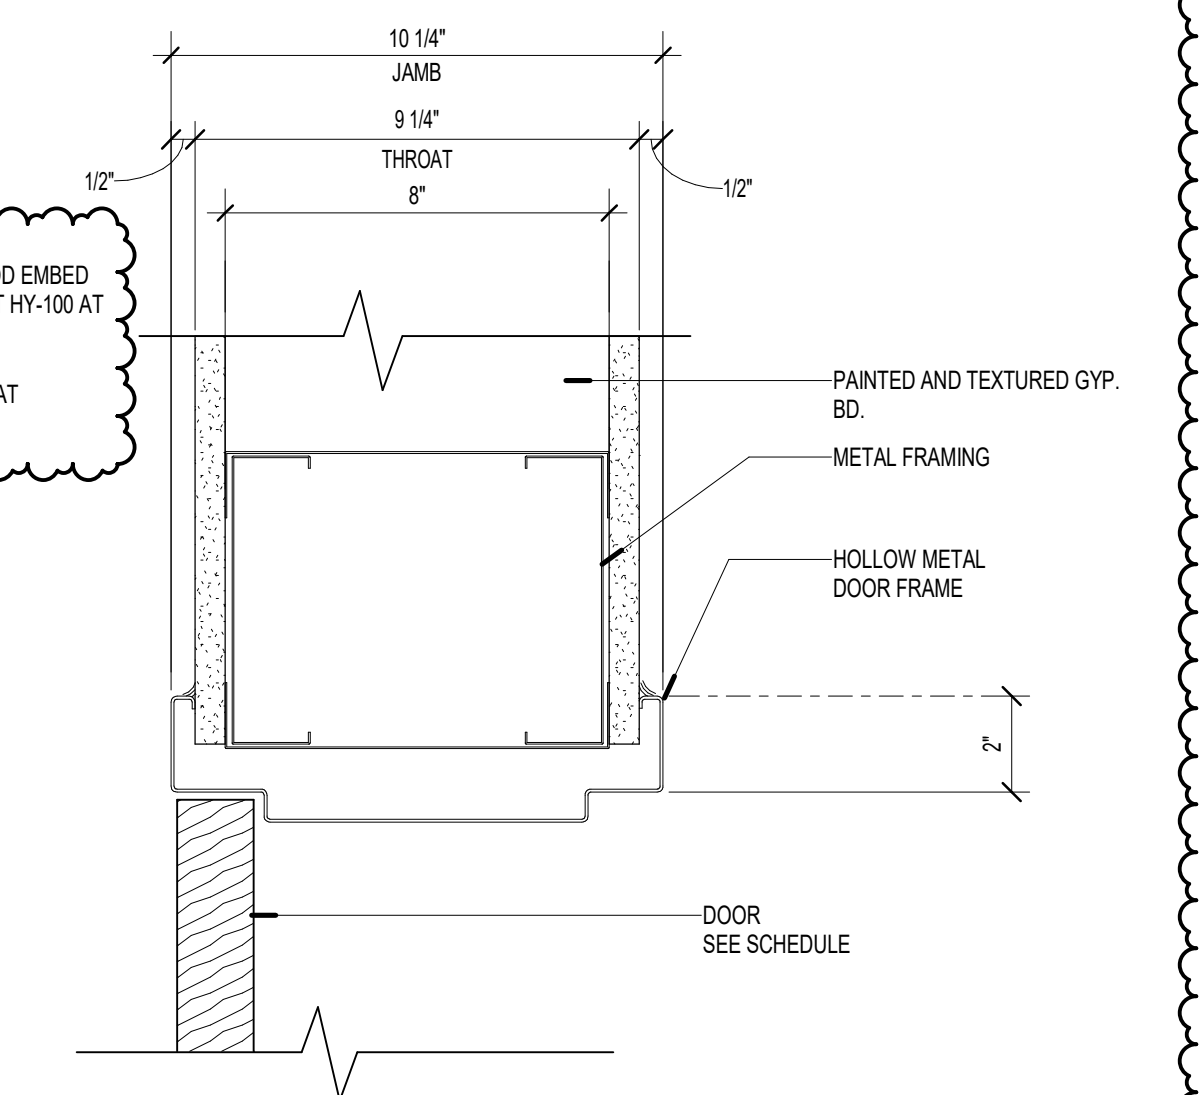


10 DOOR HEAD AND JAMB
SCALE 3" = 1'-0"

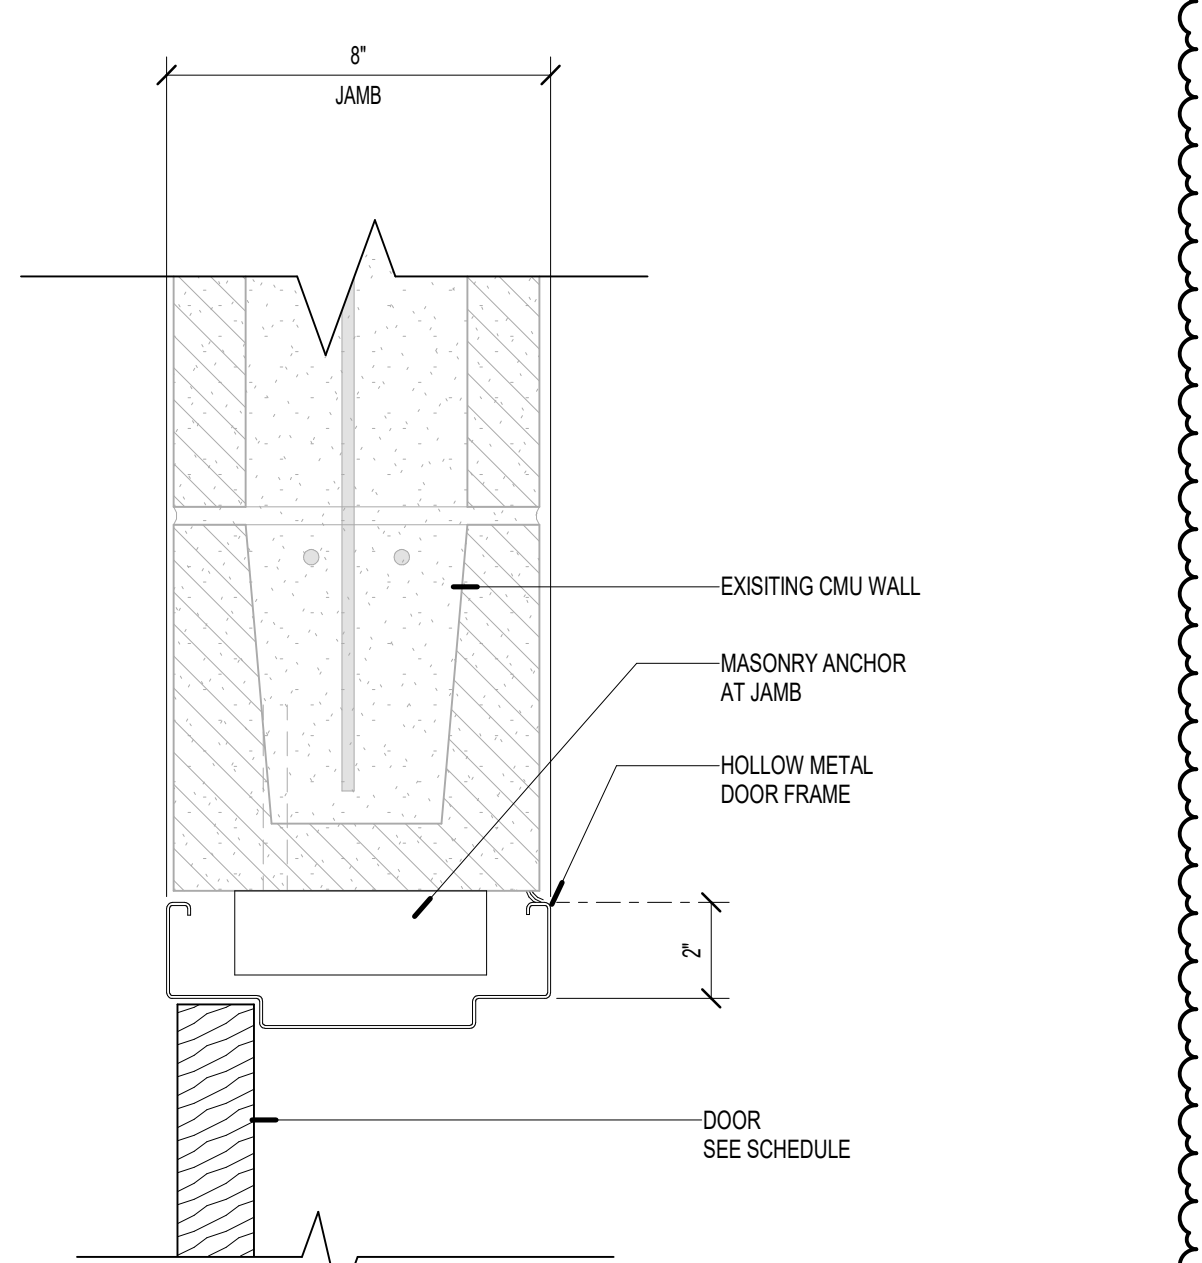


11 DOOR HEAD AND JAMB
SCALE 3" = 1'-0"

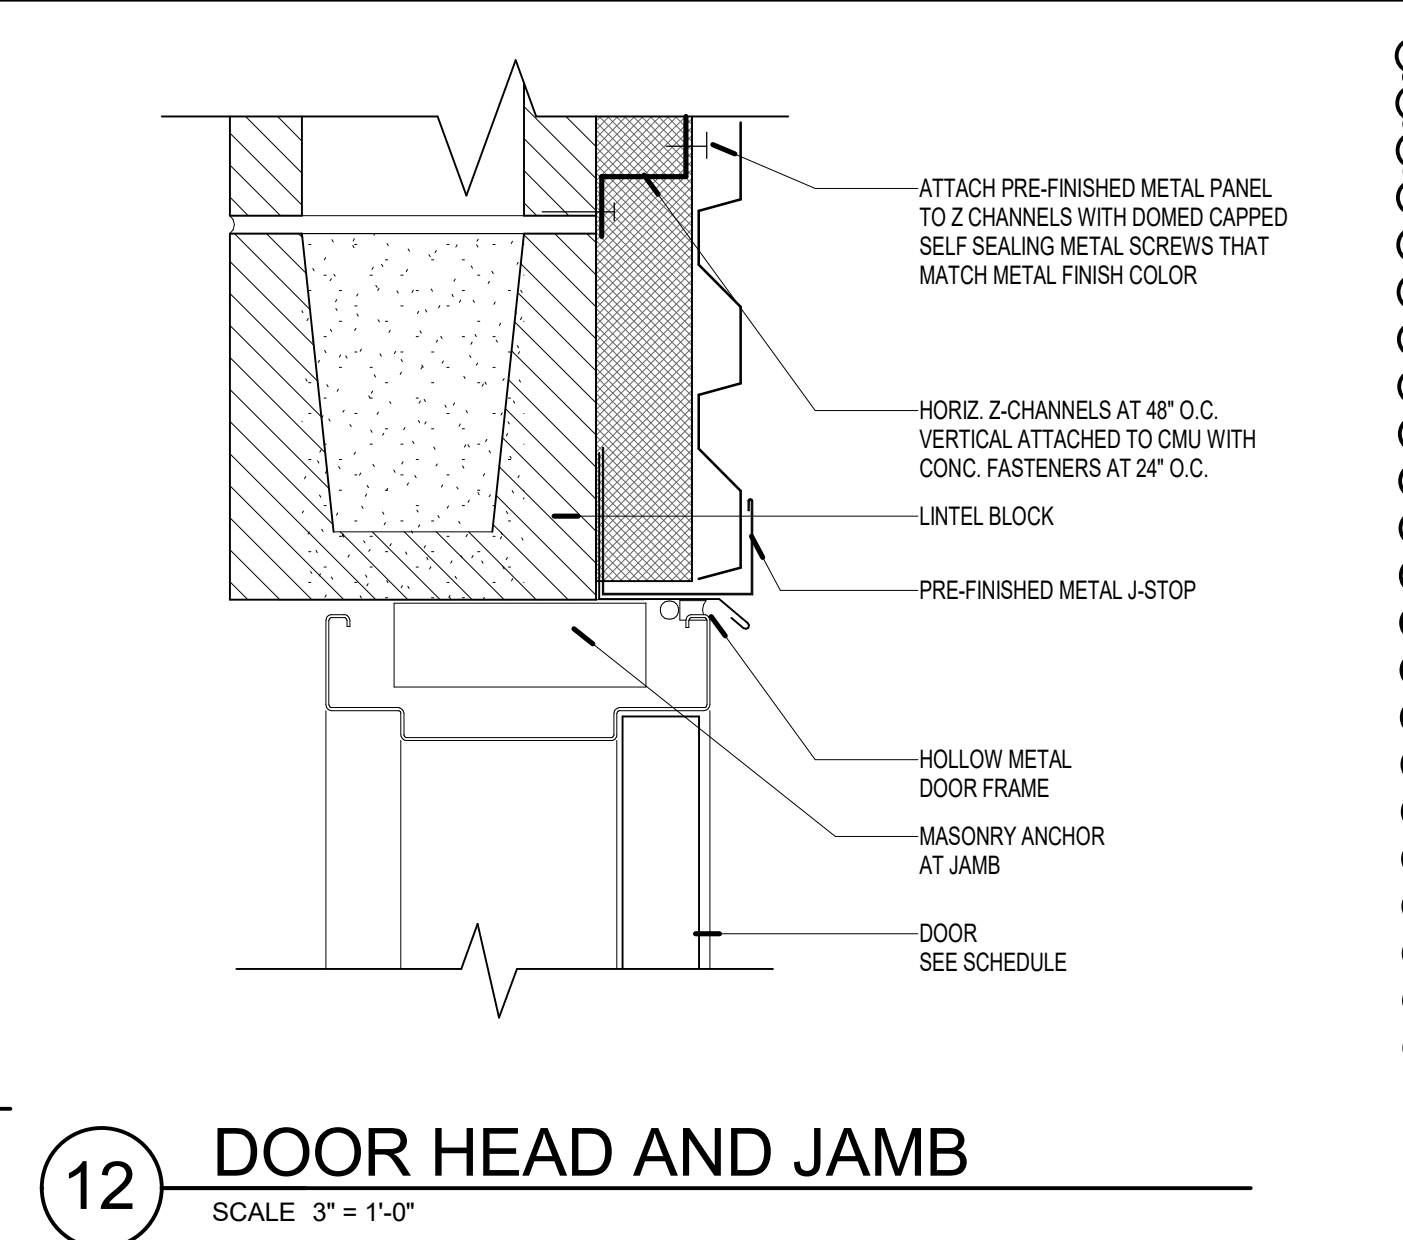


12 DOOR HEAD AND JAMB
SCALE 3" = 1'-0"

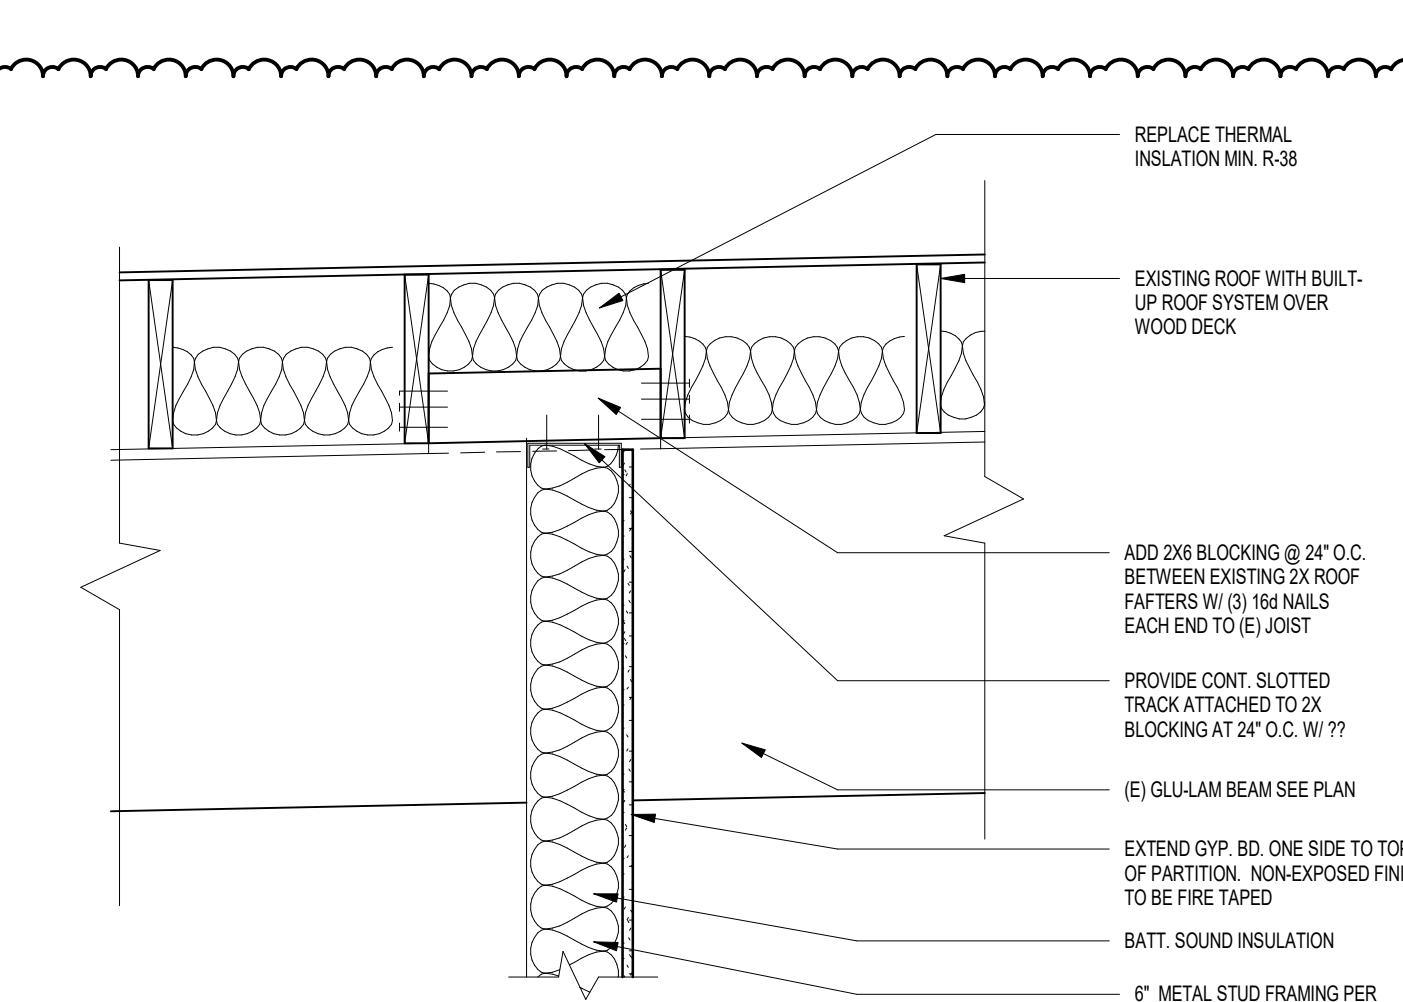


13 HEAD OF WALL
SCALE 1" = 1'-0"

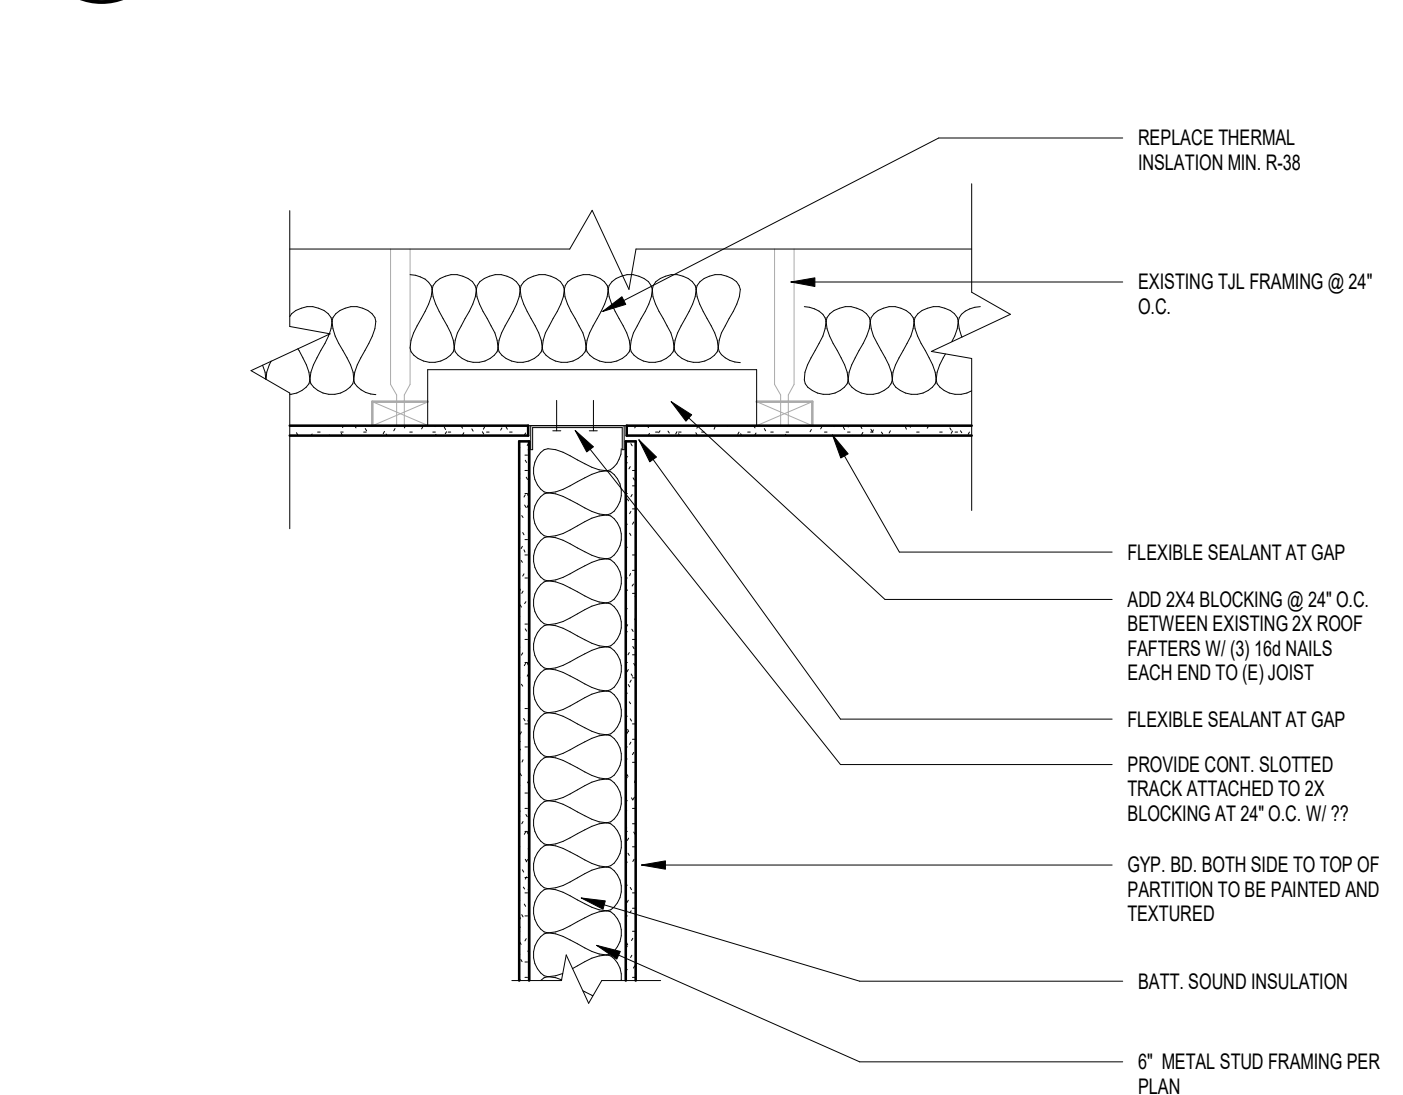


14 HEAD OF WALL
SCALE 1" = 1'-0"

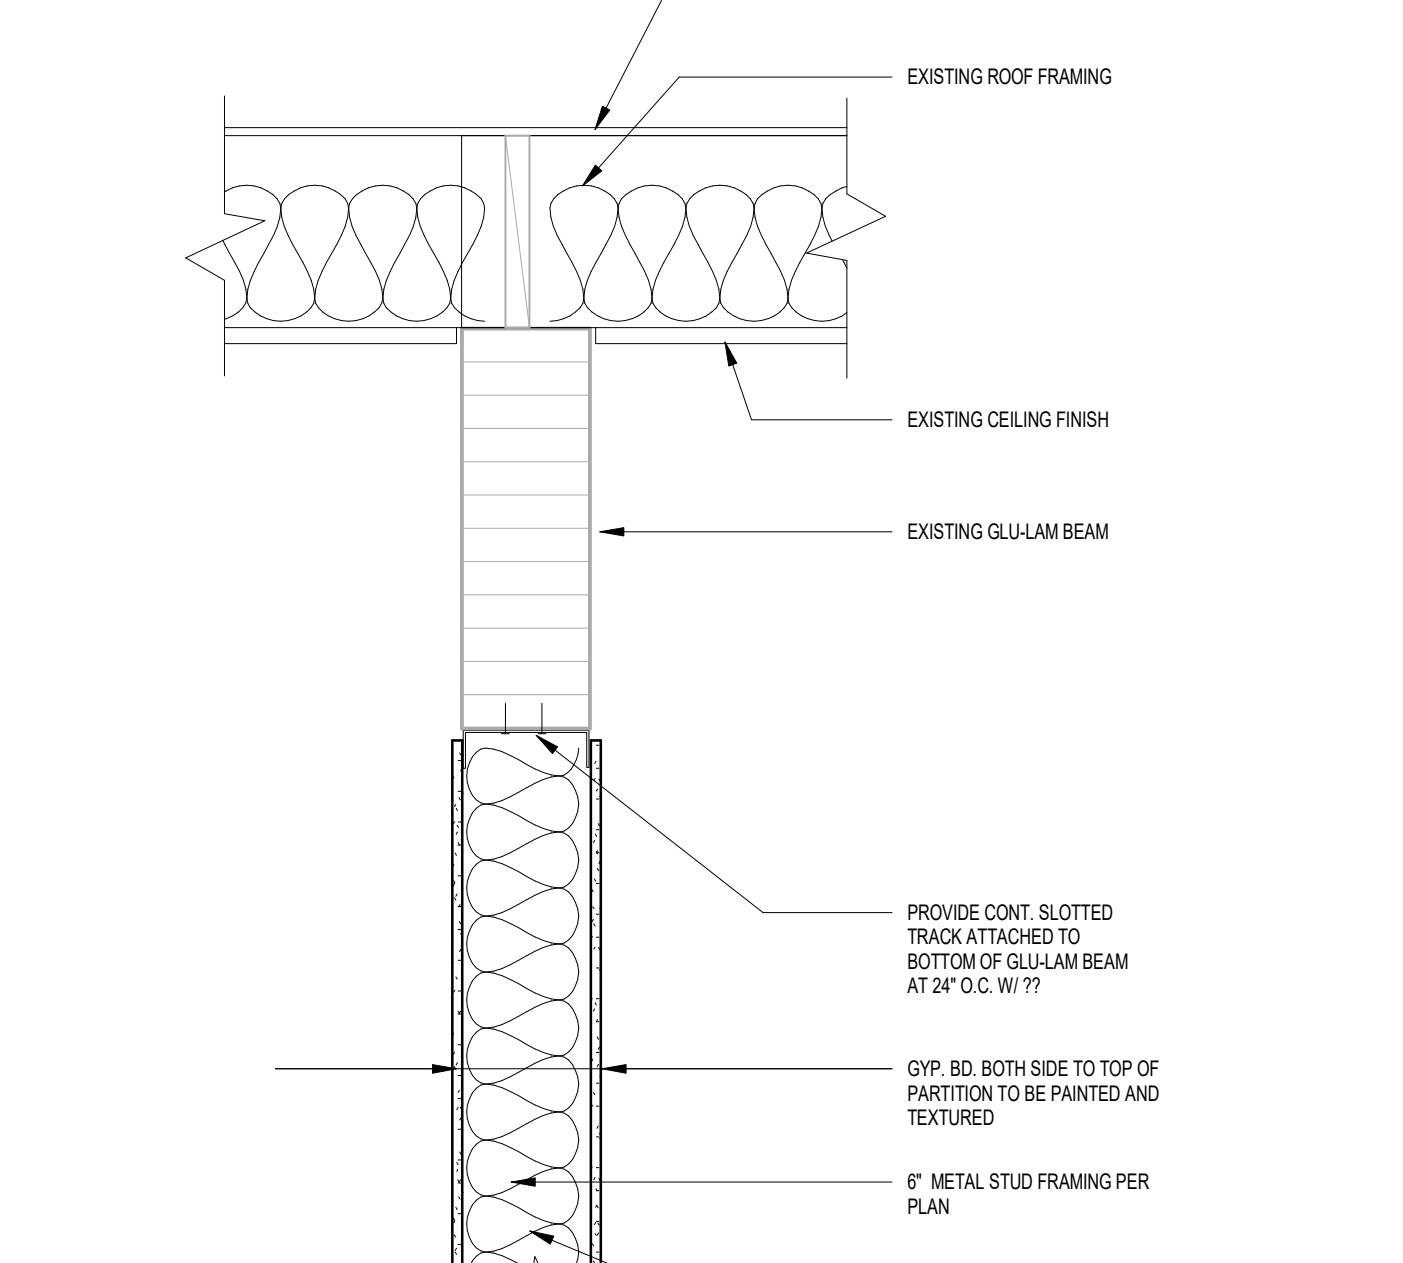


15 HEAD OF WALL
SCALE 1" = 1'-0"

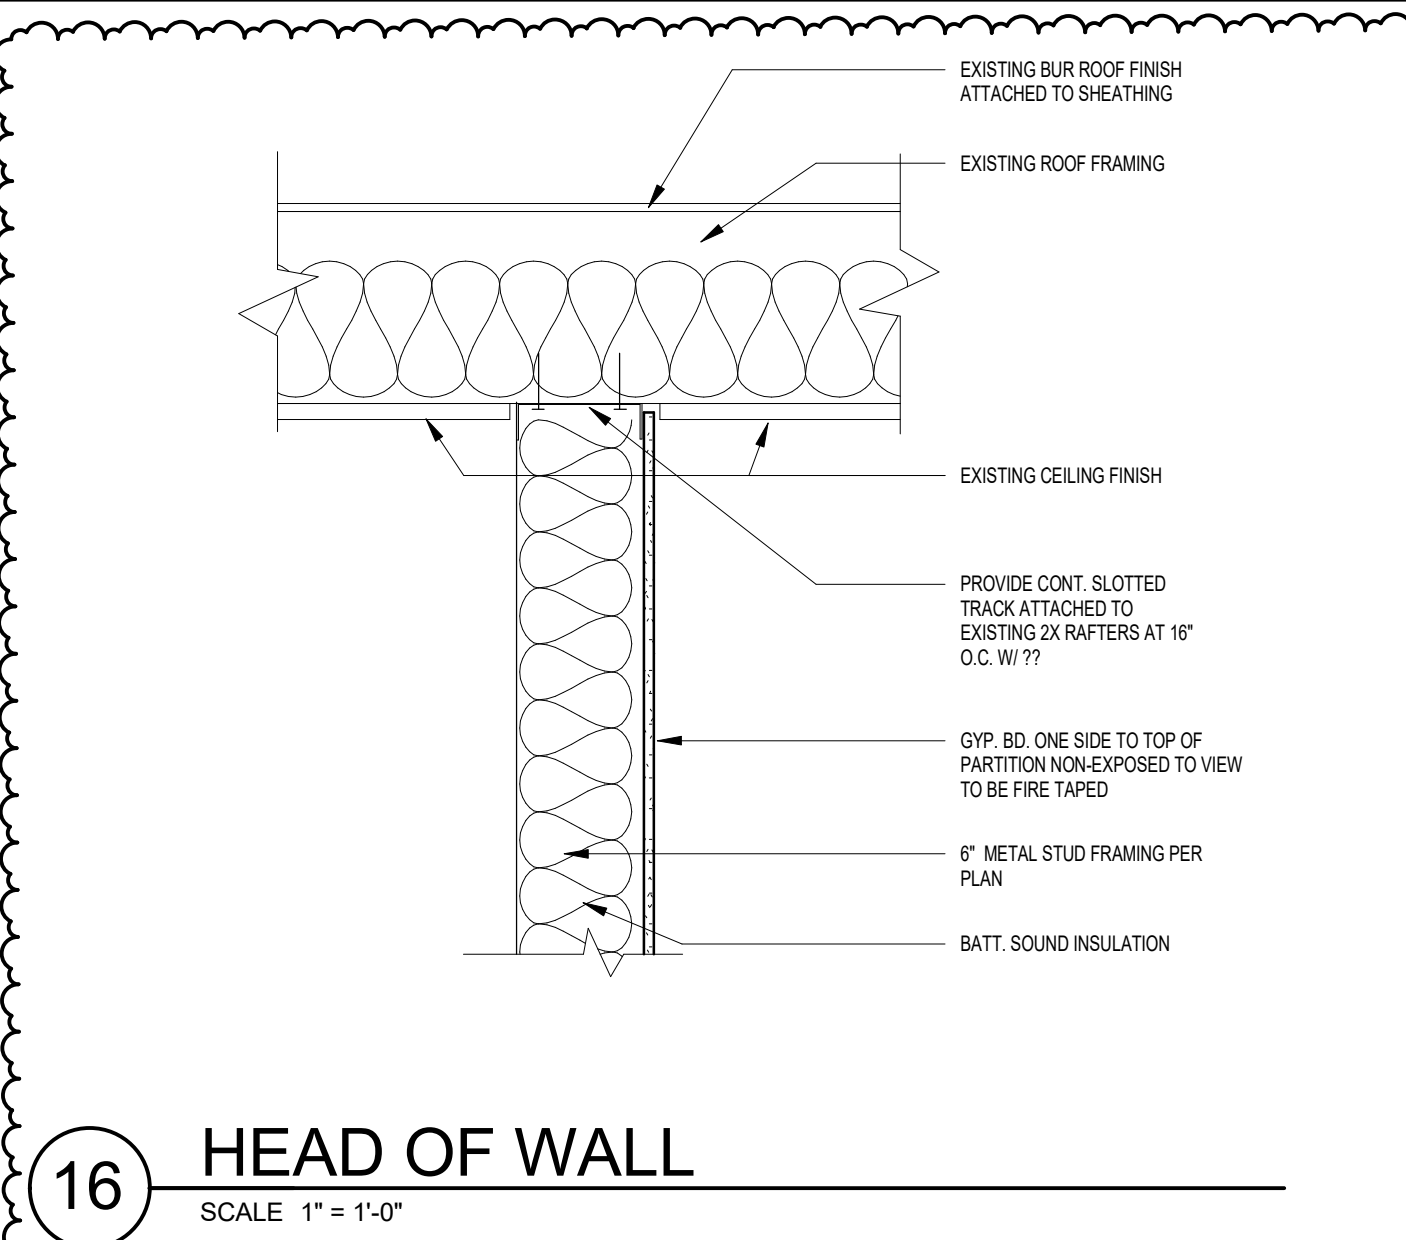

16 HEAD OF WALL
SCALE 1" = 1'-0"

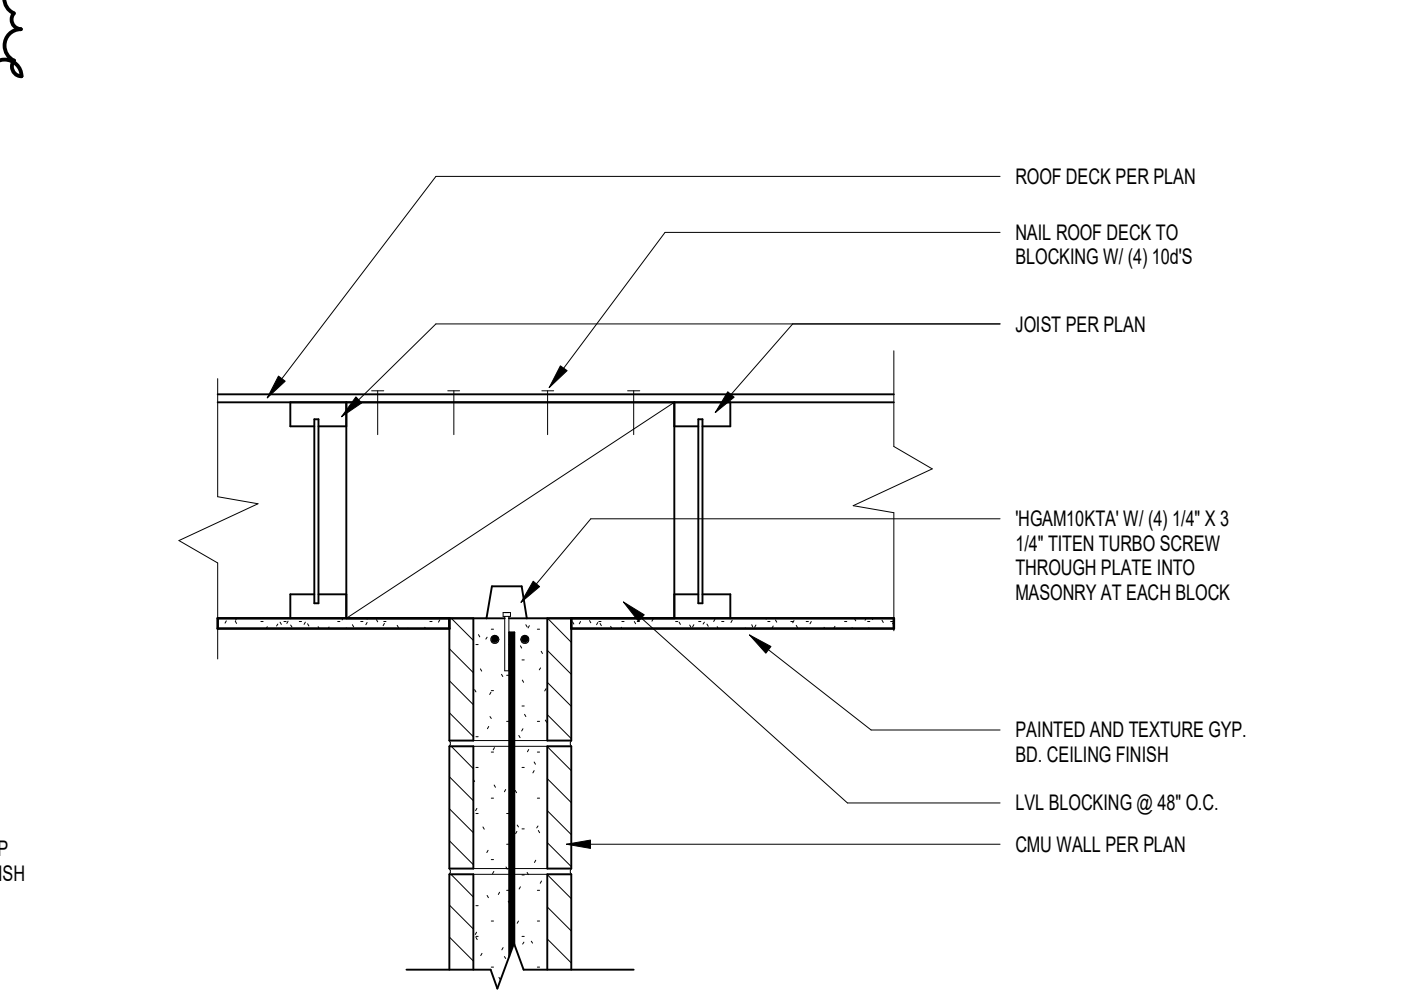

17 HEAD OF WALL
SCALE 1" = 1'-0"

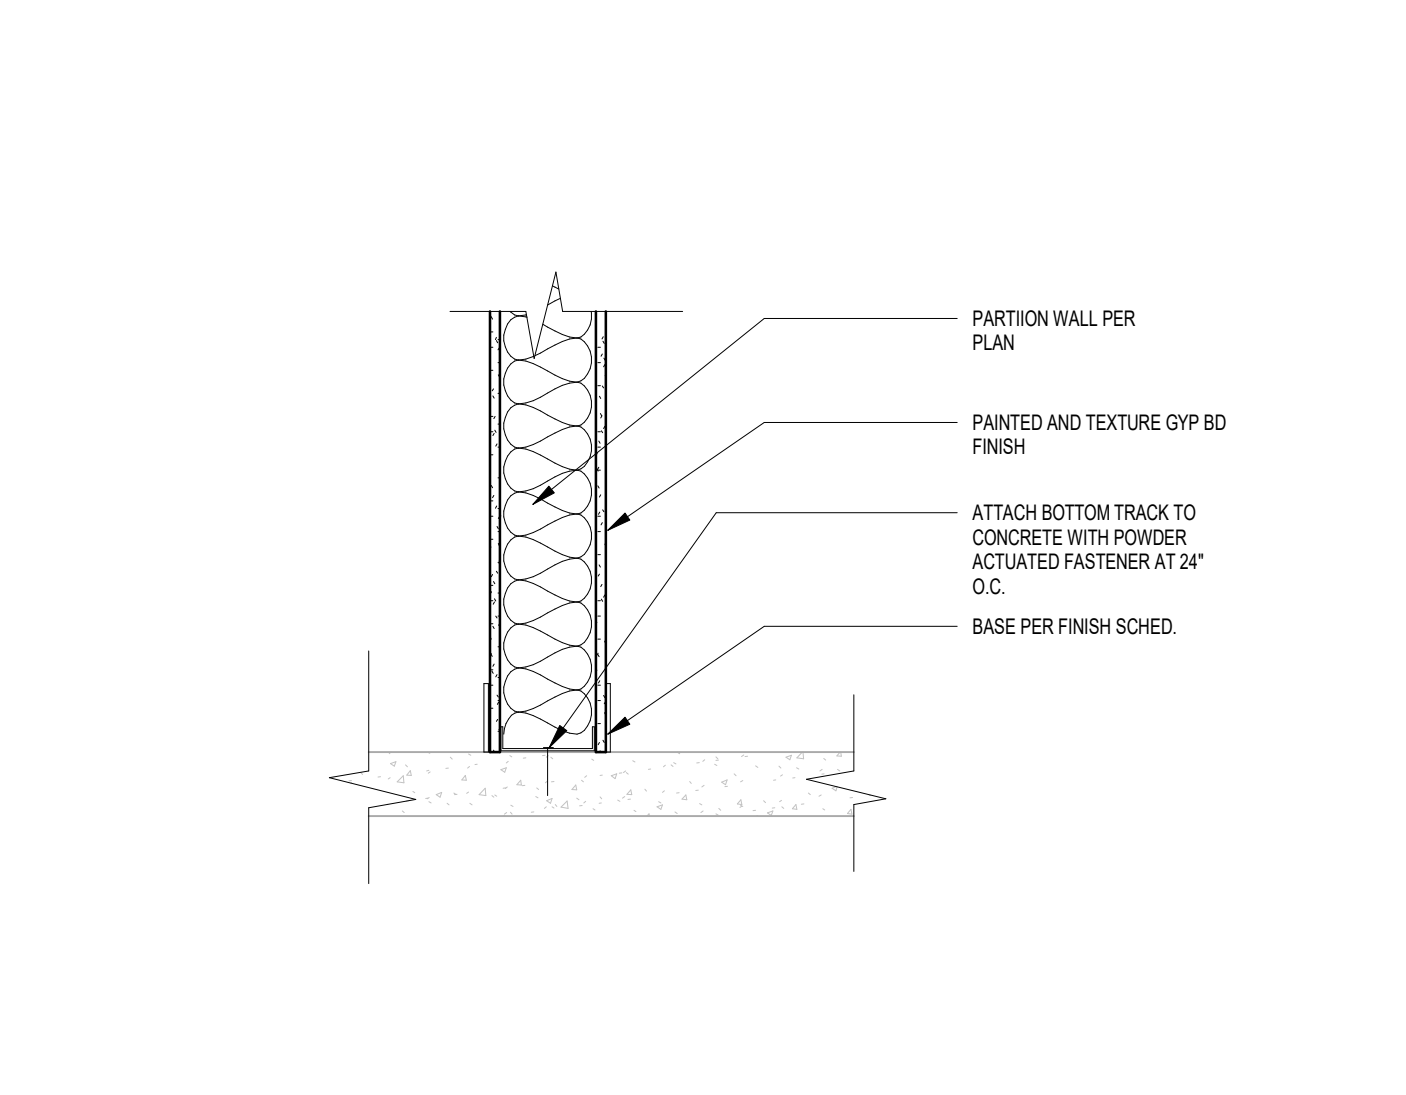

18 PARTITION BASE
SCALE 1" = 1'-0"

PROFESSIONAL OF
RECORD STAMP

REVISION
1 11/11/11 46

HS
ARCHITECTS
270 N. 27th St. BOISE, ID 83702

DATE
JAN 17, 2025
REF. NO.
24-106
AUTHOR
DKA
CLARIFICATION #1-12024

PROJECT
CAREER TECHNICAL EDUCATION BUILDING
PROJECT ADDRESS
915 S. MAIN STREET, PAYETTE IDAHO
DETAILS AND CASEWORK DETAILS
SHEET NO.

A6.02