

TOWN OF HOPKINTON, MASSACHUSETTS


HOPKINTON ADAPTIVE PLAYGROUND

CONSTRUCTION DOCUMENTS

129 HAYDEN ROWE ST, HOPKINTON, MA 01748

NOVEMBER 11, 2025

ALL WORK SHALL COMPLY WITH THE AMERICANS DISABILITIES ACT OF 1990 (ADA), MASS. ARCHITECTURAL ACCESS BOARD - 521 CMR, AND SECTION 504 OF THE REHABILITATION ACT OF 1973, SPECIFICALLY THE ADA STANDARDS FOR ACCESSIBLE DESIGN, LATEST EDITION, WITH ALL REVISIONS, AT A MINIMUM AND THE PUBLIC RIGHT-OF-WAY ACCESSIBILITY GUIDELINES (PROWAG) WHERE POSSIBLE.

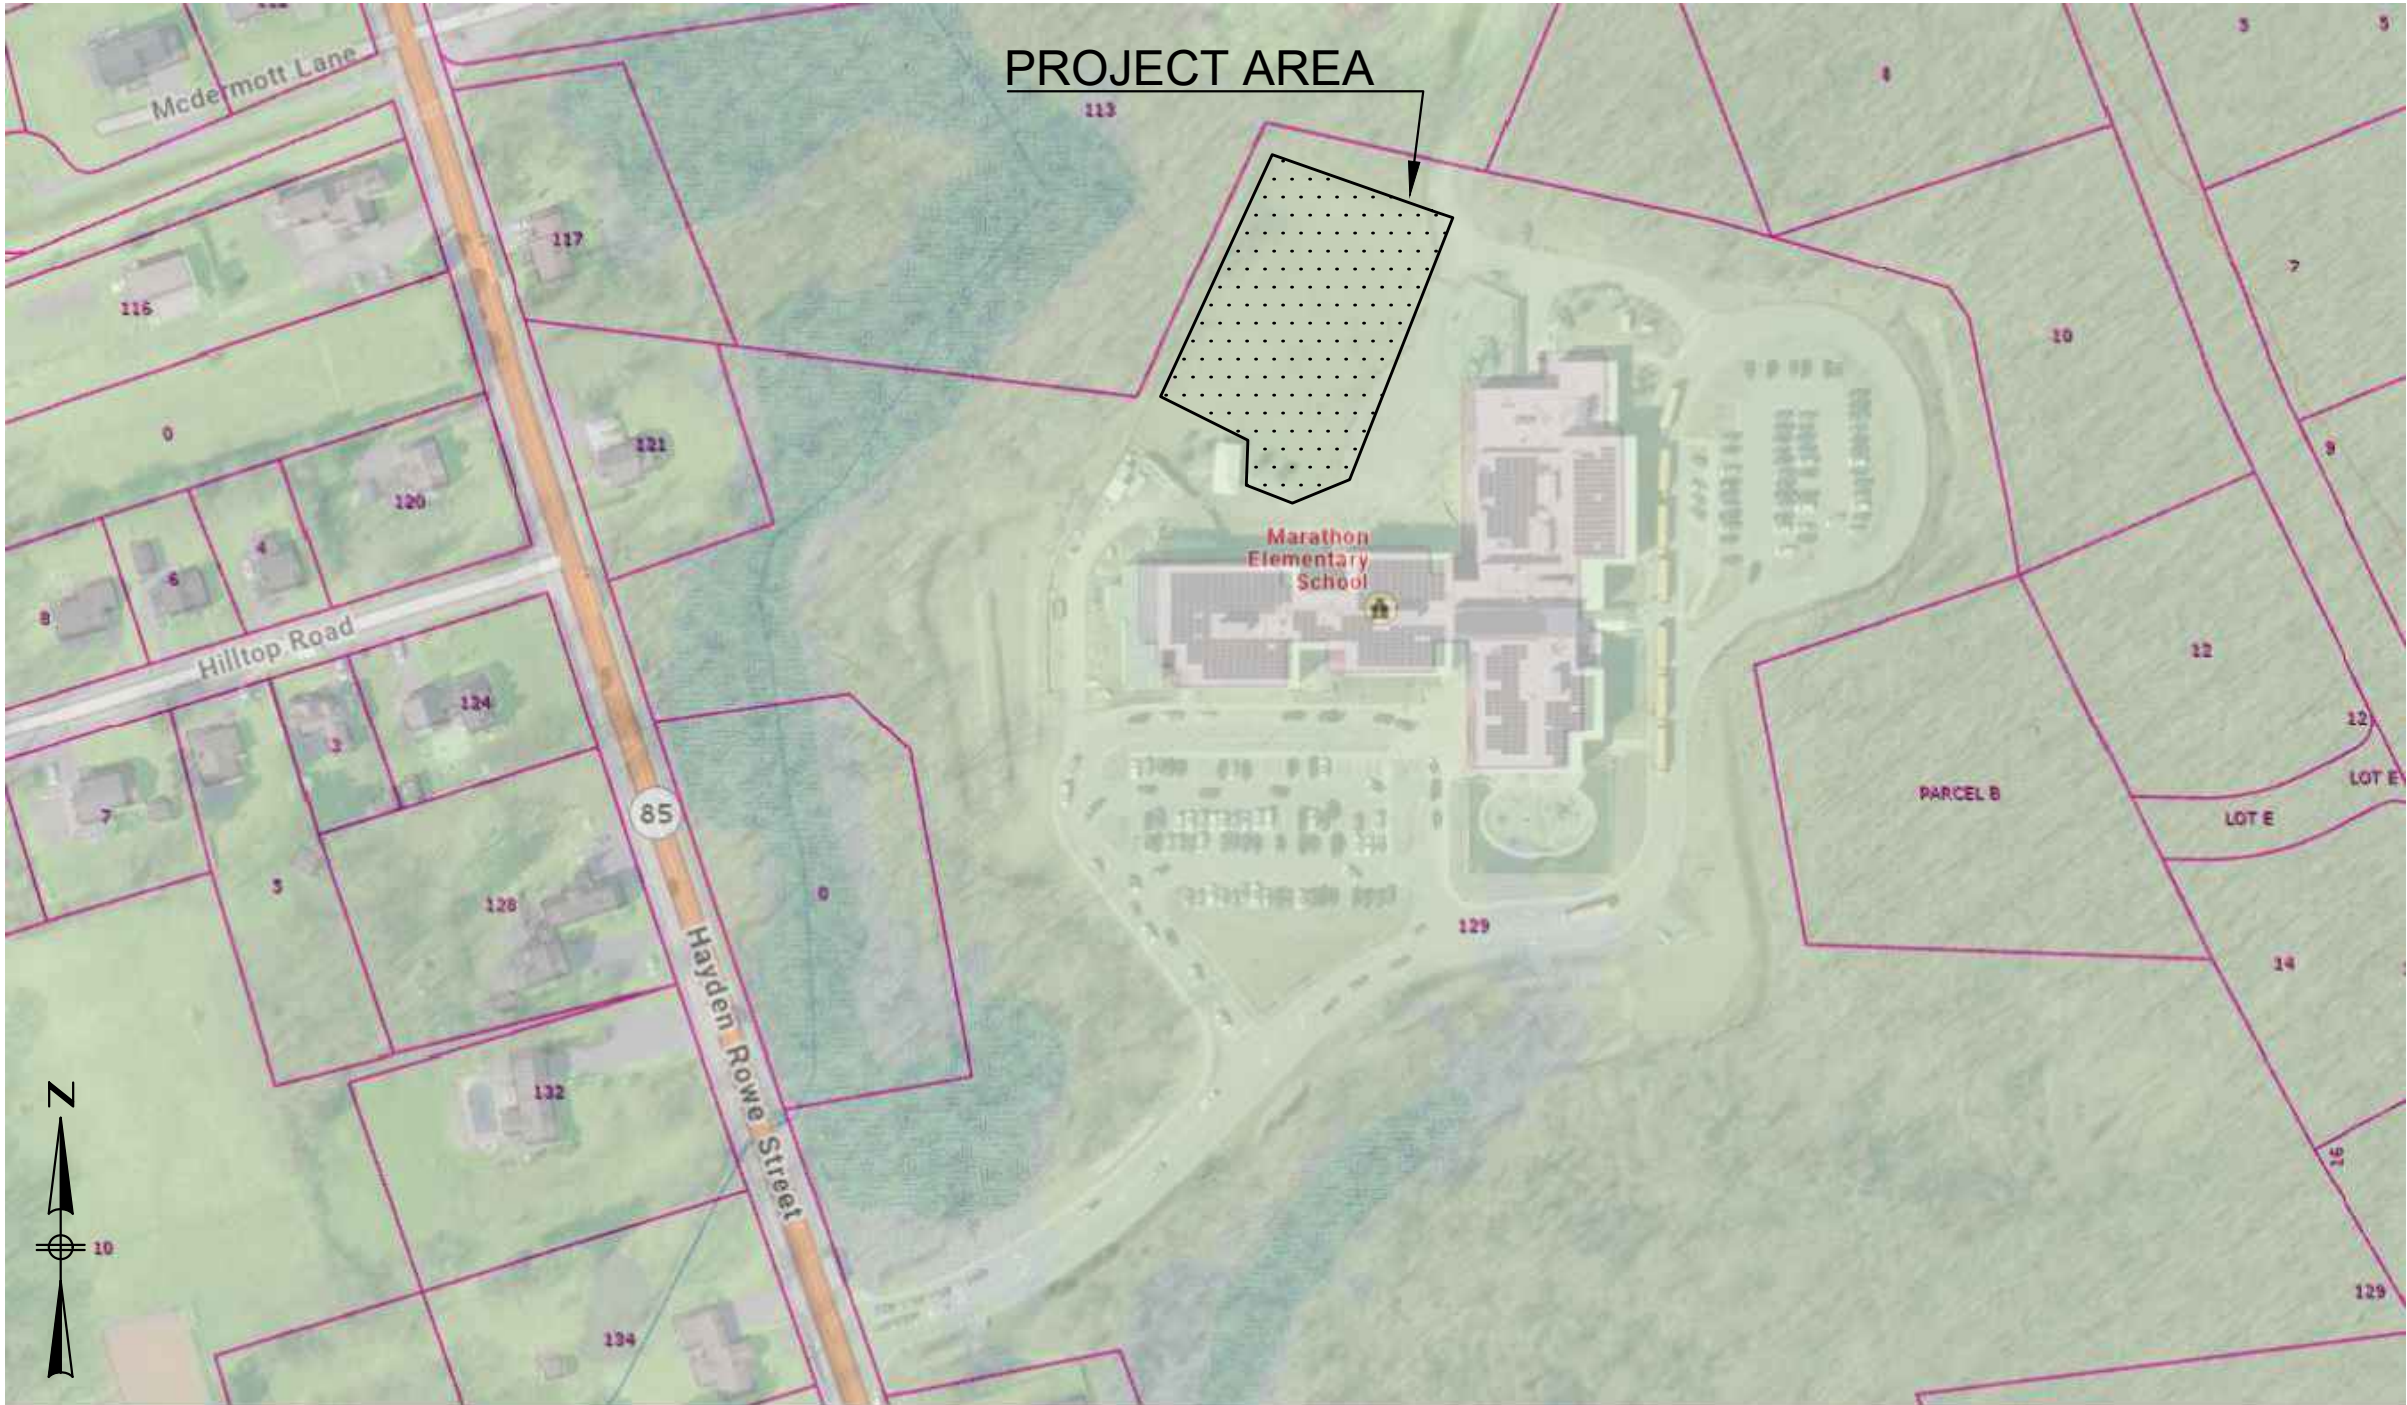

 PROJECT LOCATION

LOCATION MAP
NTS

PLAN INDEX

<u>SHEET NAME</u>	<u>NO.</u>
COVER SHEET	1
GENERAL NOTES	2
EXISTING CONDITIONS PLAN	3
SITE PREPARATION PLAN	4
SITE PLAN	5
LAYOUT PLAN	6
GRADING PLAN	7
PLAYGROUND LAYOUT PLAN	8
SITE SECTION	9
DETAILS- SITE PREPARATION	10
DETAILS - SITE WORK	11
DETAILS - SITE WORK AND PLANTING	12
DETAILS - SHADE STRUCTURE	13

PREPARED BY:



www.BETA-Inc.com



3


[illegible]

NO.	REVISIONS	DATE
DRAWN BY:	NS, SB, MH	
DESIGNED BY:	NS, SB	
CHECKED BY:	NS, DM, SR	
ISSUE DATE:	11/11/2025	
BETA JOB NO.:	11439	

SCALE IN FEET: 1"=10'

UNLESS OTHERWISE NOTED OR CHANGED BY REPRODUCTION

4

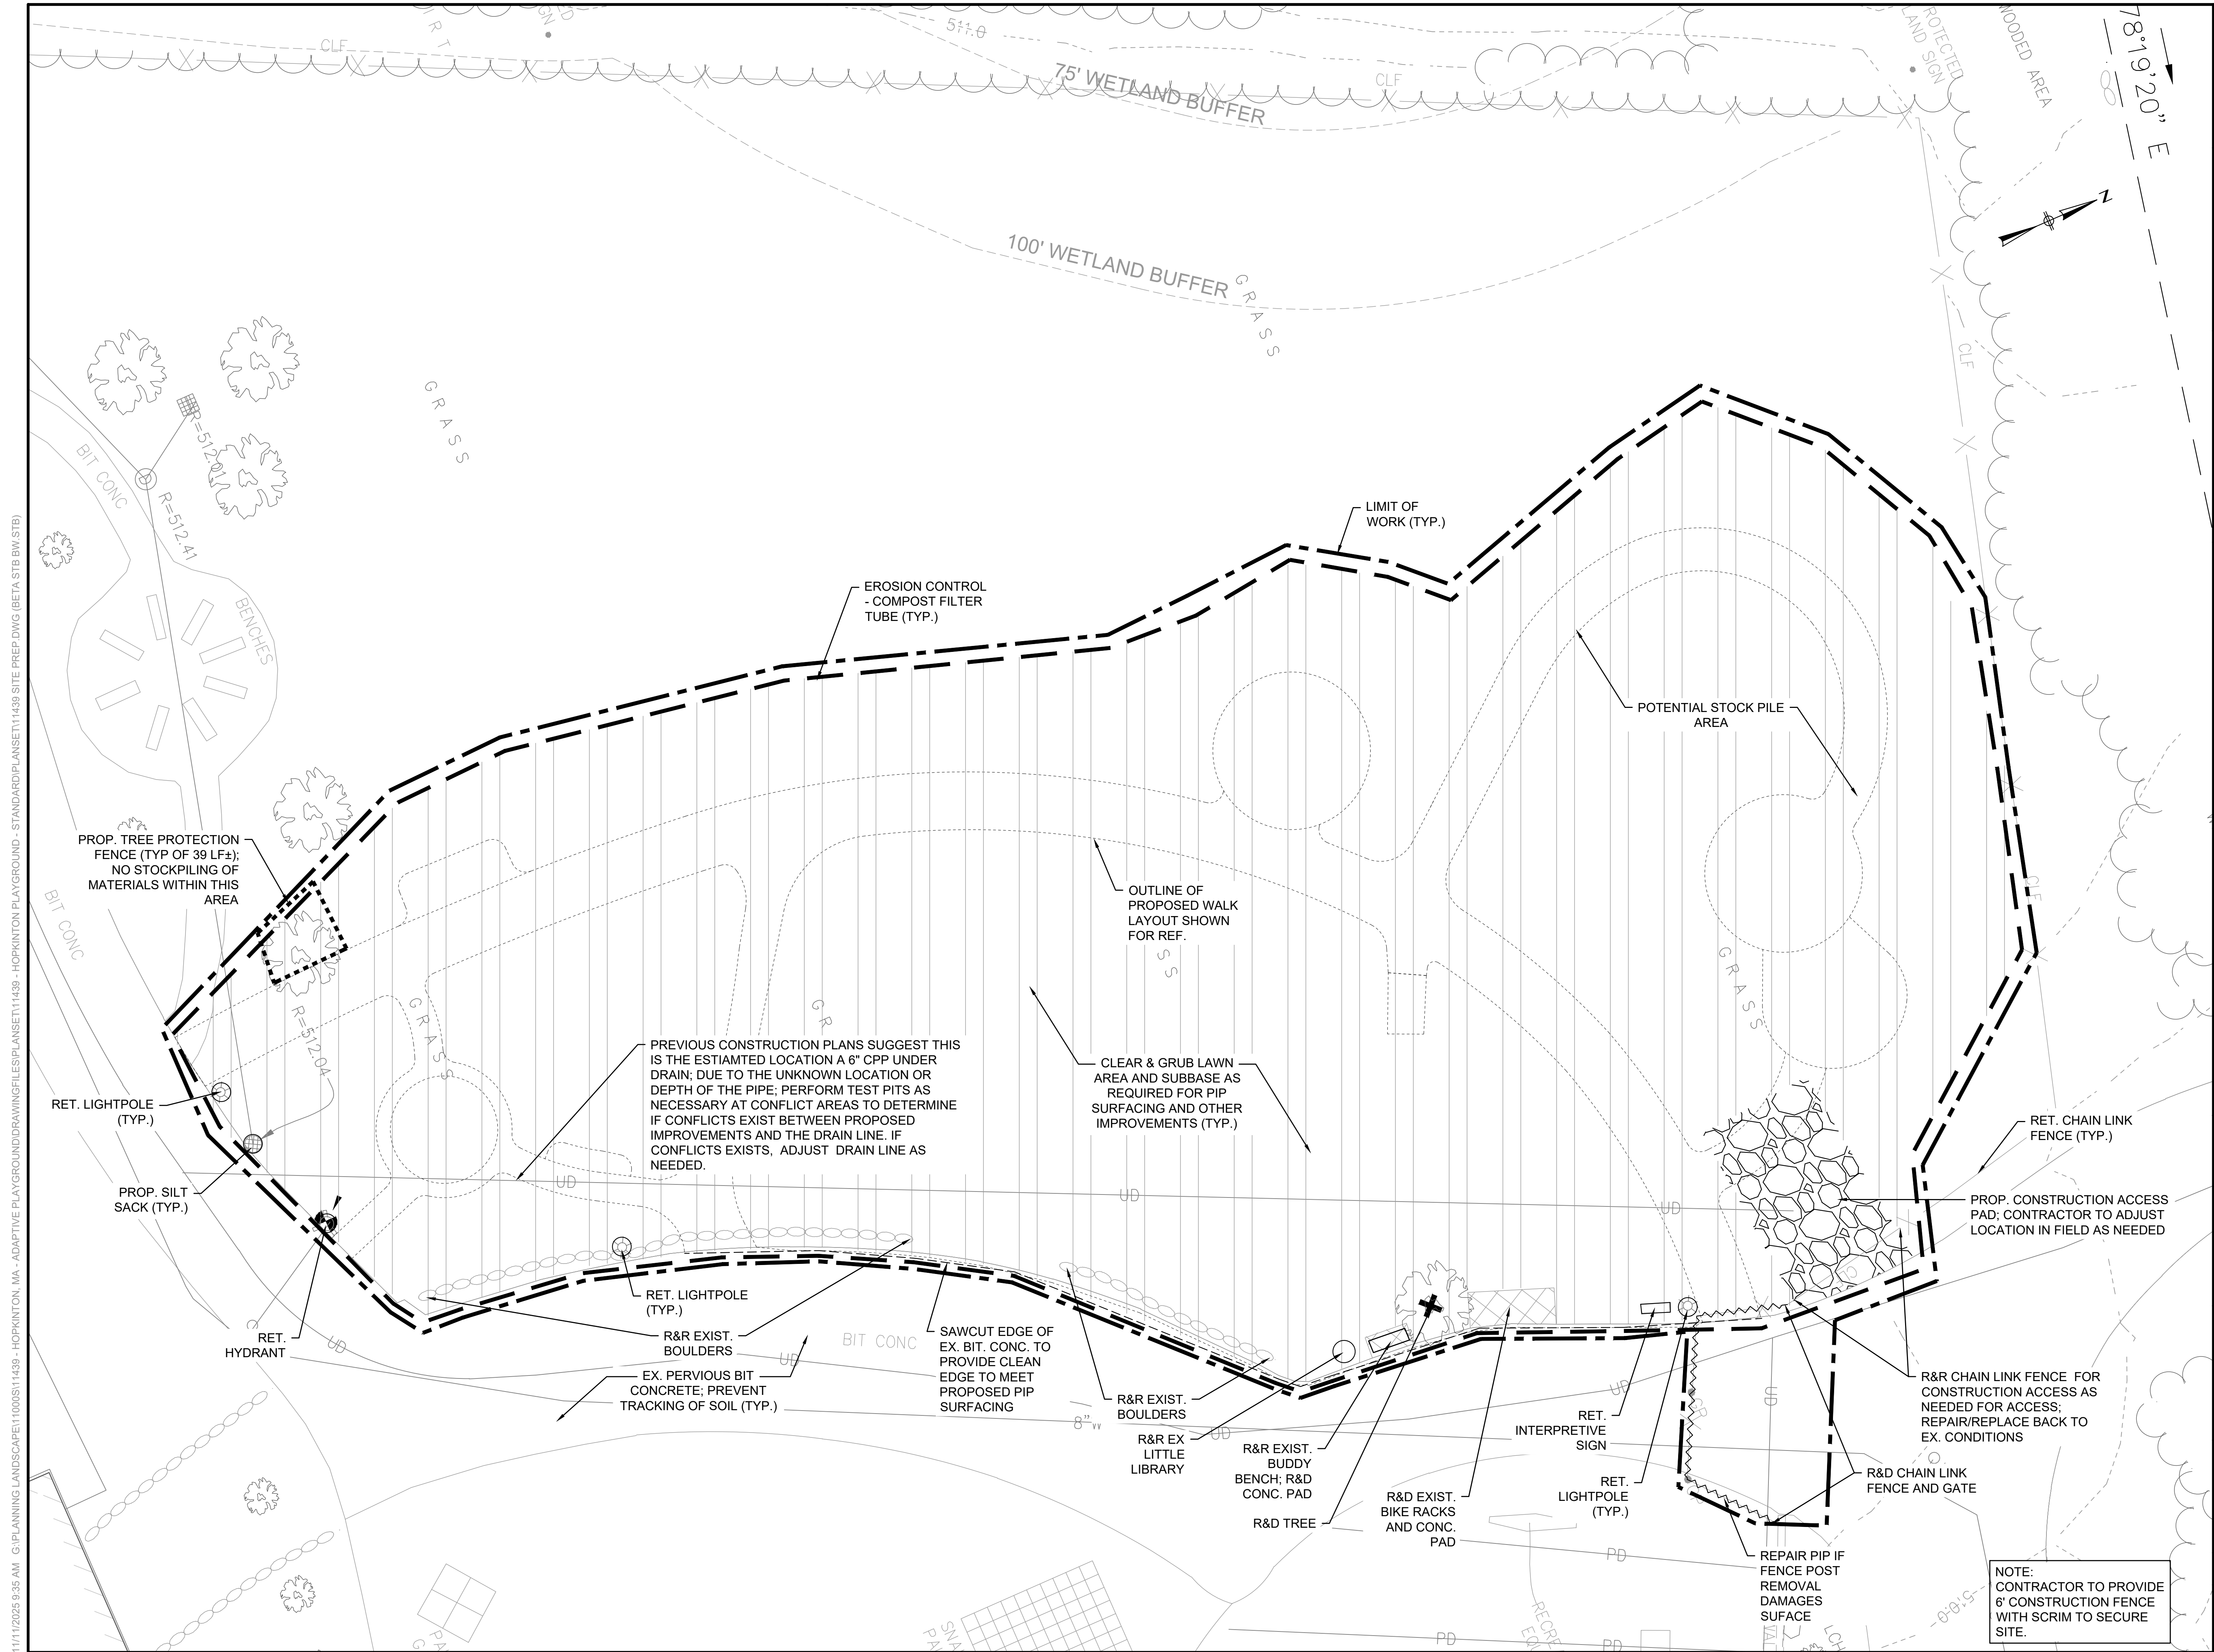

RESILIENT SAFETY SURFACING

LAYOUT NOTES

1. CONTRACTOR SHALL VERIFY ALL CONDITIONS IN THE FIELD AND REPORT ANY DISCREPANCIES THAT AFFECT THE LAYOUT OF PROPOSED WORK
2. CONTRACTOR SHALL COORDINATE WITH MANUFACTURER'S REP TO VERIFY LAYOUT OF PLAY STRUCTURES, SAFETY ZONES, AND PANELS WITHIN THE NEW POURED-IN-PLACE RESILIENT SAFETY SURFACING PRIOR TO FINAL INSTALLATION.
3. CONTRACTOR MAY BE DIRECTED BY ENGINEER OR EQUIPMENT MANUFACTURER OR REPRESENTATIVE TO INCREASE THE THICKNESS OF THE SAFETY WEARING COURSE UNDER CERTAIN FEATURES AND/OR AT THE BASE OF THE SLIDE.
4. EQUIPMENT INDICATED AS INSTALL ONLY SHALL BE PROVIDED BY THE CONTRACTOR. THE CONTRACTOR SHALL BE RESPONSIBLE FOR PROTECTING AND HANDLING THE EQUIPMENT.

MED. BLUE:	2200 SF
LIGHT BLUE:	3300 SF
GREEN:	2000 SF

[illegible]

PLANT LIST					
KEY	Count	BOTANICAL	COMMON	SIZE	NOTES
GTS	1	<i>Gleditsia triacanthos</i> var. <i>inermis</i> 'Shademaster'	Shademaster Honey Locust	2-2.5" Cal.	B&B
UAP	3	<i>Ulmus Americana</i> 'Princeton'	Princeton American Elm	2-2.5" Cal.	B&B
ARS	3	<i>Acer rubrum</i> 'Somerset'	Somerset Red Maple	2-2.5" Cal.	B&B

PREPARED BY



REGISTERED PROFESSIONAL



SUBCONSULTANT

PROJECT

Hopkinton Adaptive Playground

Construction Documents

Douglas Road
Lowell, MA

TITLE

SITE PLAN

[illegible]

NO.	REVISIONS	DATE
DRAWN BY:	NS, SB, MH	
DESIGNED BY:	NS, SB	
CHECKED BY:	NS, DM, SR	
ISSUE DATE:	11/11/2025	
BETA JOB NO.:	11439	

SCALE



UNLESS OTHERWISE NOTED OR CHANGED BY REPRODUCTION

SHEET NO

[illegible]

NO.	REVISIONS	DATE
DRAWN BY:	NS, SB, MH	
DESIGNED BY:	NS, SB	
CHECKED BY:	NS, DM, SR	
ISSUE DATE:	11/11/2025	
BETA JOB NO.:	11439	


SCALE IN FEET: 1"=10'

UNLESS OTHERWISE NOTED OR CHANGED BY REPRODUCTION

6



11/11/2025 9:50 AM G:\PLANNING LANDSCAPE\1000S\11439 - HOPKINTON, MA - ADAPTIVE PLAYGROUND\DRAWING\FILES\PLANSET\11439 - HOPKINTON PLAYGROUND - STANDARD\PLANSET\11439 GRADING PLAN.DWG (BETA STD BN/CTB)

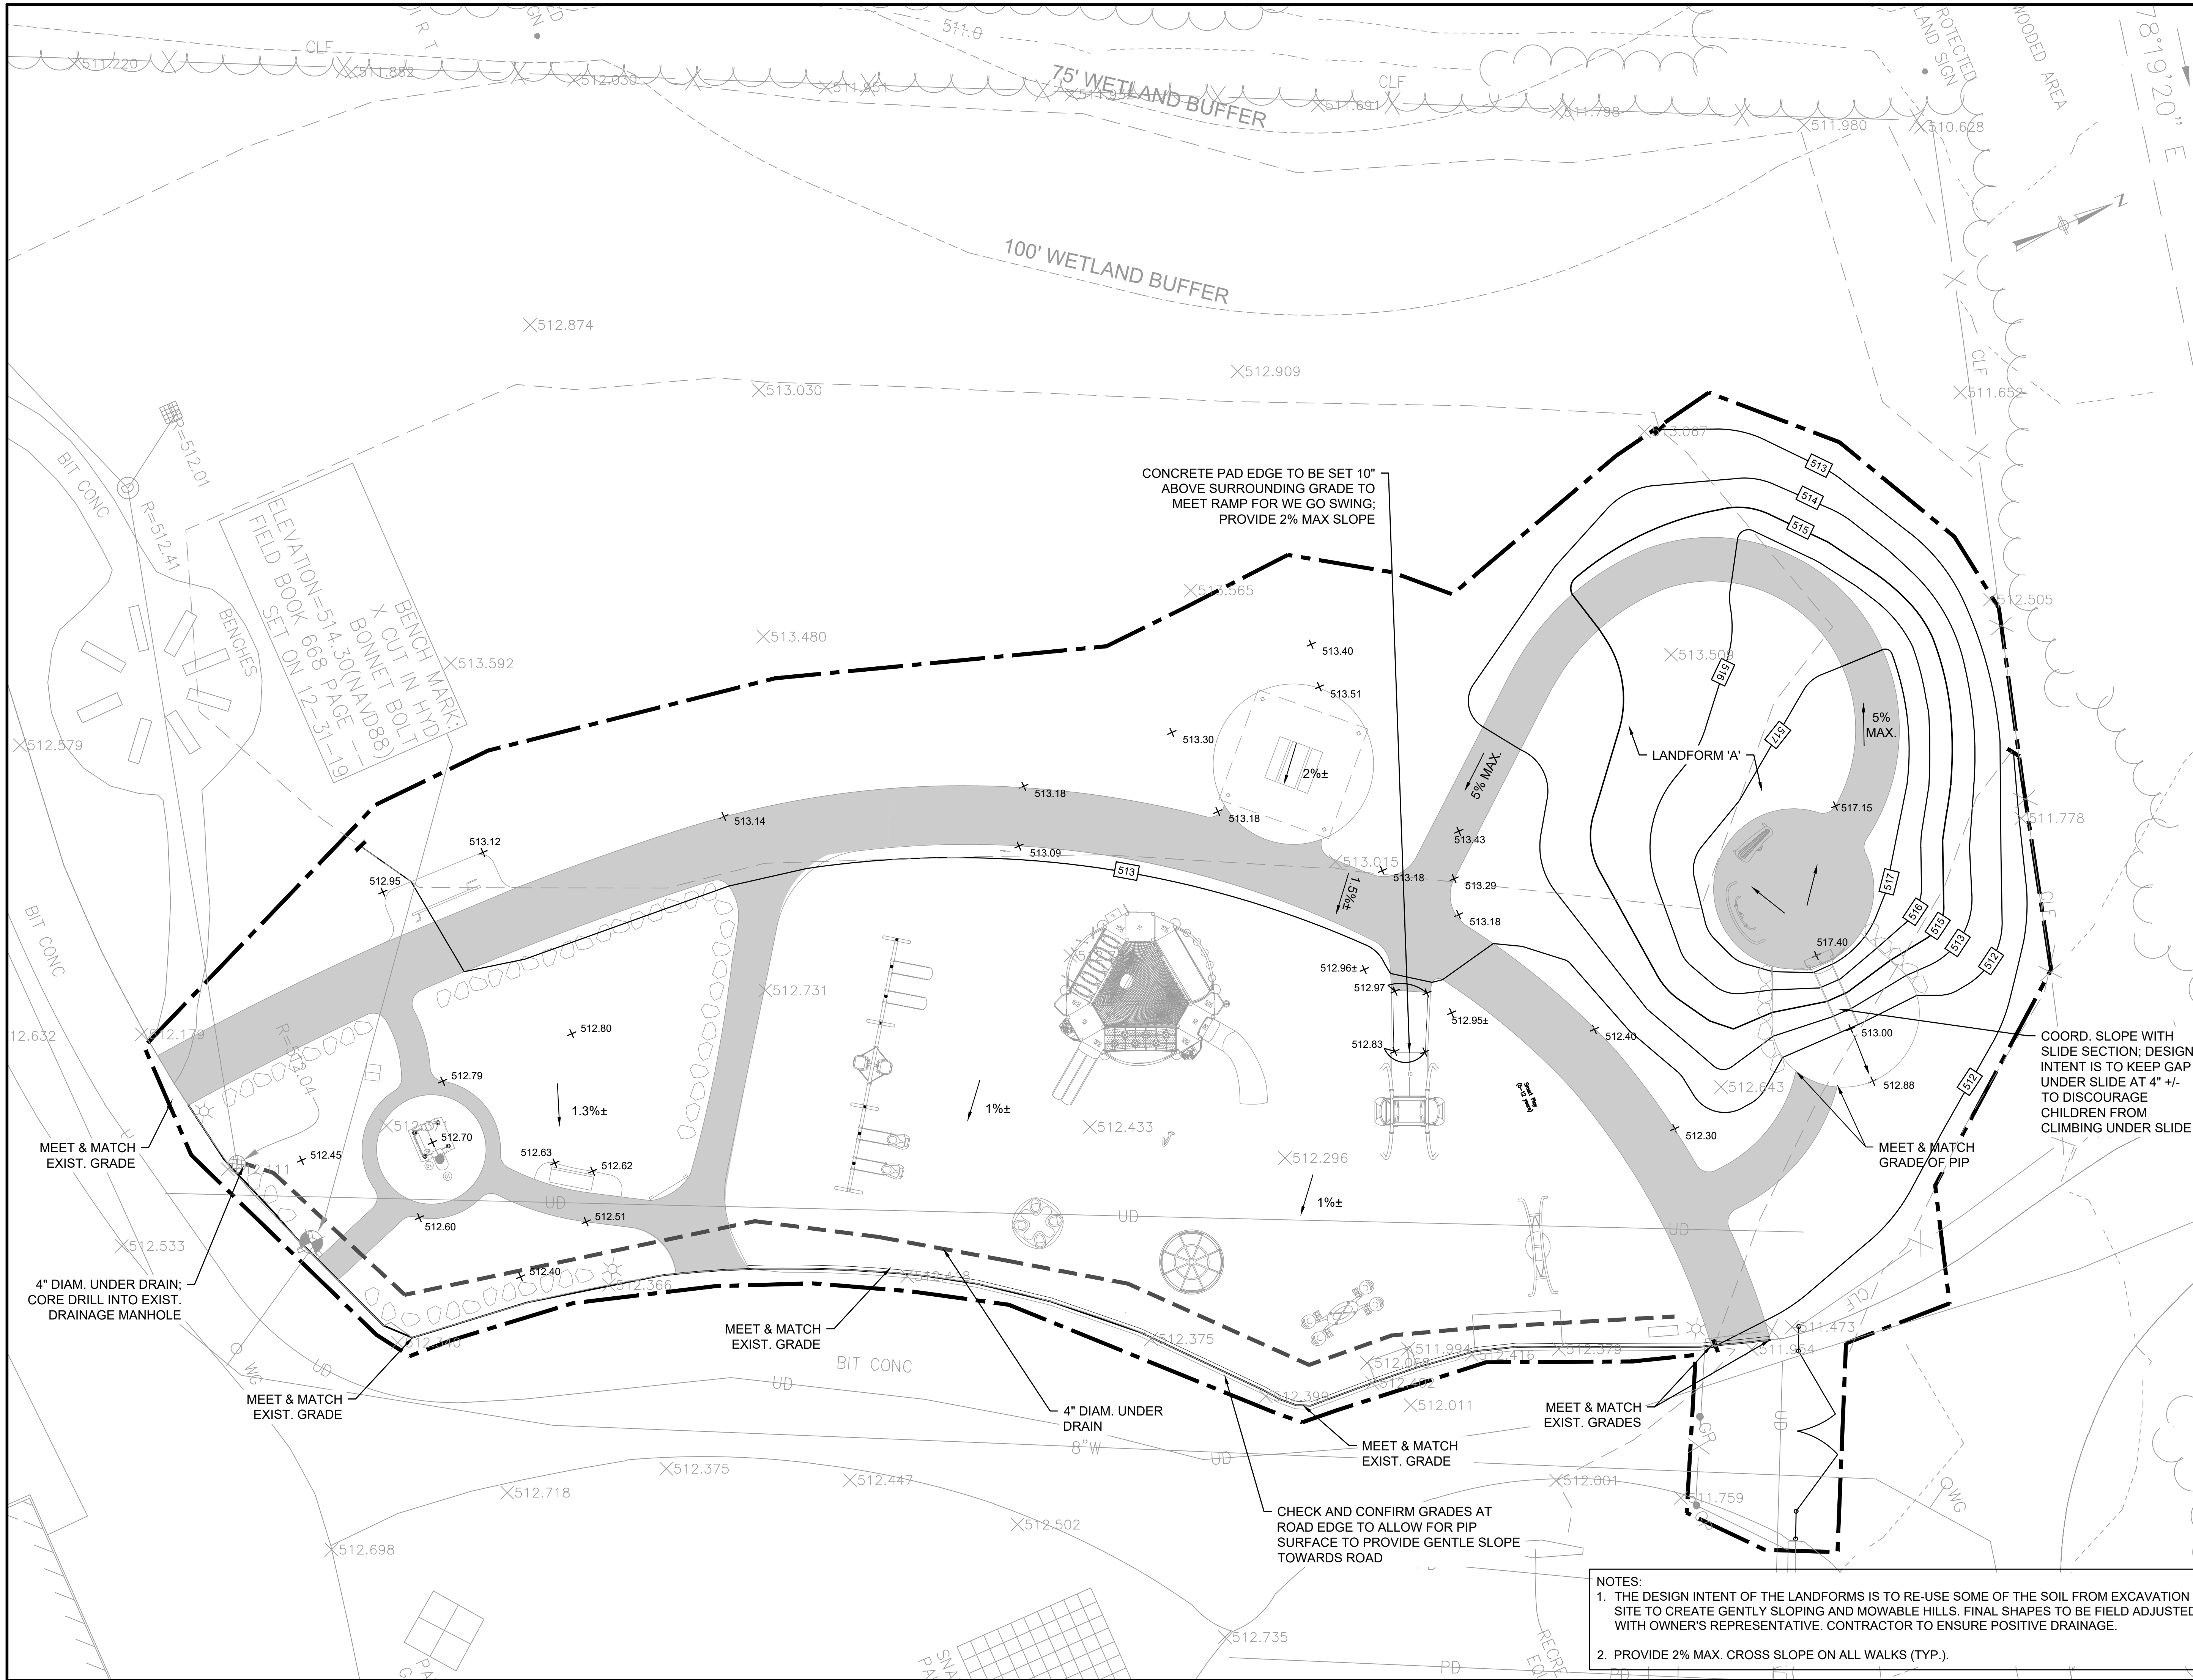

PREPARED BY



REGISTERED PROFESSIONAL



SUBCONSULTANT

PROJECT

Hopkinton Adaptive Playground

Construction Documents

Douglas Road
Lowell, MA

TITLE

GRADING
PLAN

NO.	REVISIONS	DATE
-----	-----------	------

DRAWN BY:	NS, SB, MH
-----------	------------

DESIGNED BY:	NS, SB
--------------	--------

CHECKED BY:	NS, DM, SR
-------------	------------

ISSUE DATE:	11/11/2025
-------------	------------


BETA JOB NO.:	11439
---------------	-------

SCALE



UNLESS OTHERWISE NOTED OR CHANGED BY REPRODUCTION

SHEET NO.

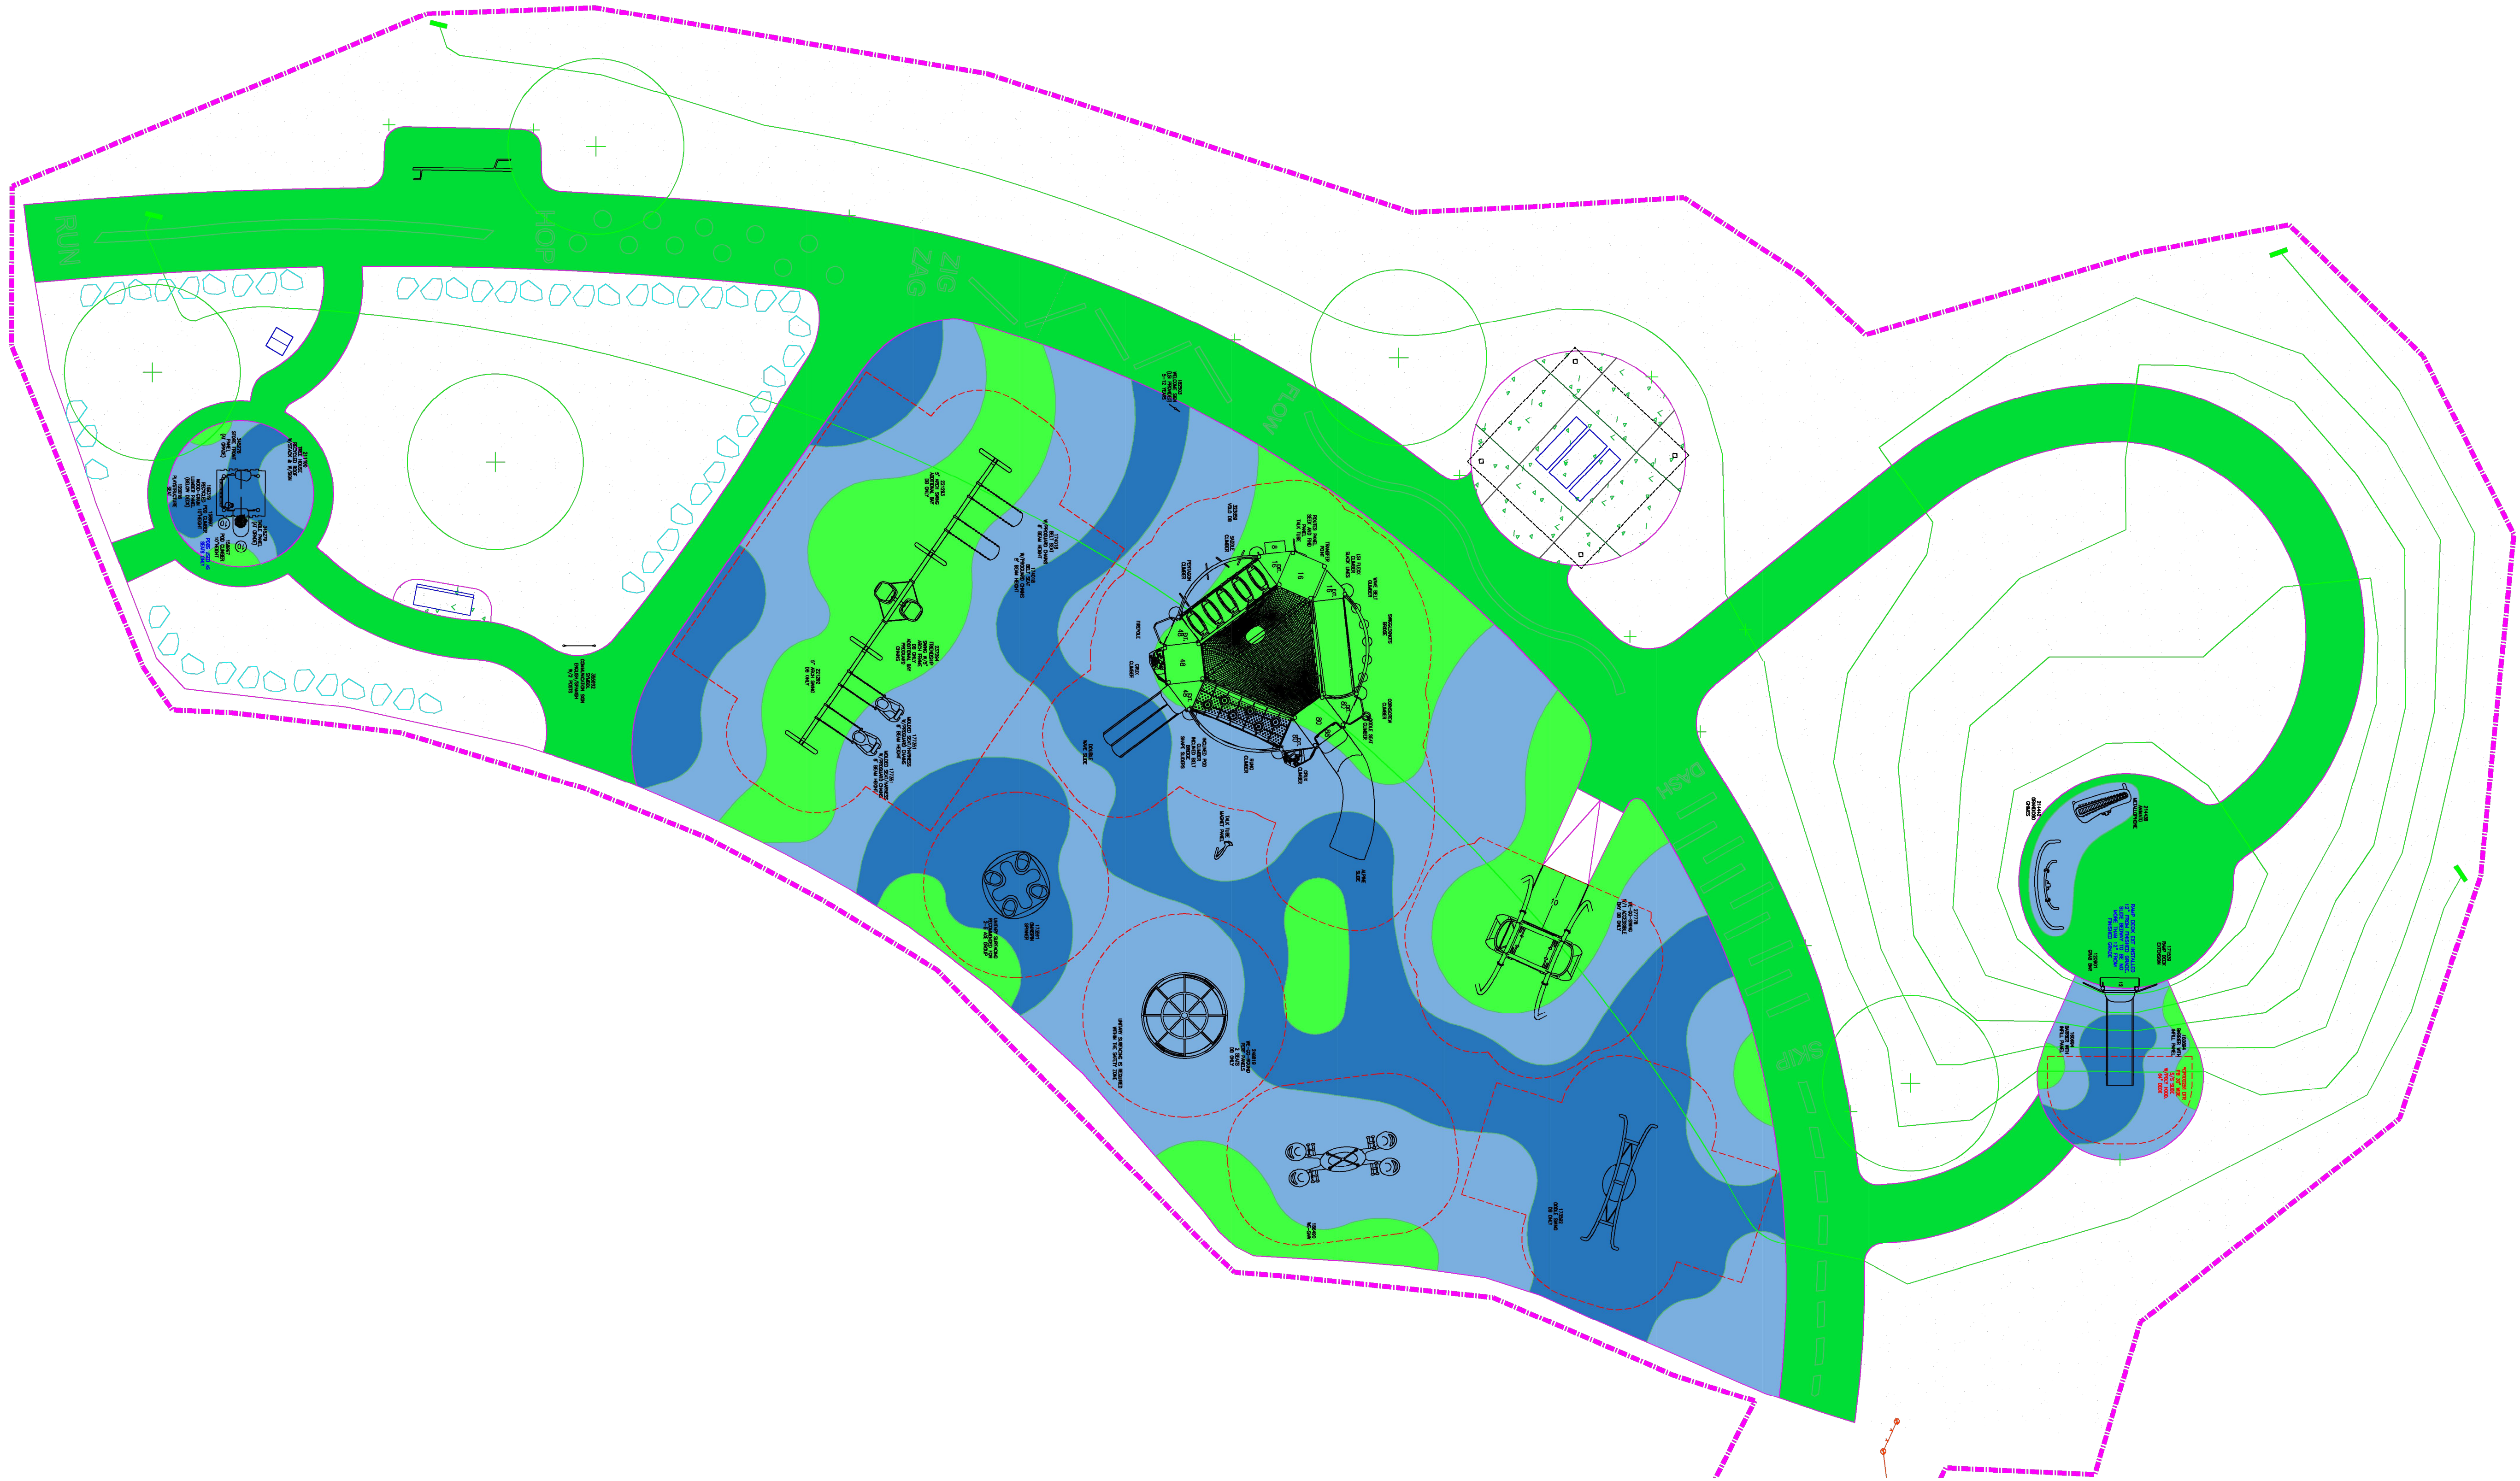

TOTAL ELEVATED PLAY COMPONENTS	15		
TOTAL ELEVATED COMPONENTS ACCESSIBLE BY RAMP	0	REQUIRED	0
TOTAL ELEVATED COMPONENTS ACCESSIBLE BY TRANSFER	12	REQUIRED	8
TOTAL ACCESSIBLE GROUND LEVEL COMPONENTS SHOWN	20	REQUIRED	5
TOTAL DIFFERENT TYPES OF GROUND LEVEL COMPONENTS	9	REQUIRED	9

HOPKINTON PLAYGROUND
HOPKINTON, MA

M.E. O'BRIEN &
SON, INC.
MEGHAN O'BRIEN

SYSTEM TYPE:
SMART

DRAWING #:
ME025600

landscape
structures



The play components identified on this plan are IPEMA certified. (Unless model number is preceded with *) The use and layout of these components conform to the requirements of ASTM F1487. To verify product certification, visit www.ipema.org

THIS PLAY AREA & PLAY EQUIPMENT IS DESIGNED FOR AGES 5-12 YEARS UNLESS OTHERWISE NOTED ON PLAN.

IT IS THE MANUFACTURERS OPINION THAT THIS PLAY AREA DOES CONFORM TO THE A.D.A. ACCESSIBILITY STANDARDS, ASSUMING AN ACCESSIBLE PROTECTIVE SURFACING IS PROVIDED, AS INDICATED, OR WITHIN THE ENTIRE USE ZONE.

THIS CONCEPTUAL PLAN WAS BASED ON INFORMATION AVAILABLE TO US. PRIOR TO CONSTRUCTION, DETAILED SITE INFORMATION INCLUDING SITE DIMENSIONS, TOPOGRAPHY, EXISTING UTILITIES, SOIL CONDITIONS, AND DRAINAGE SOLUTIONS SHOULD BE OBTAINED, EVALUATED, & UTILIZED IN THE FINAL DESIGN. PLEASE VERIFY ALL DIMENSIONS OF PLAY AREA, SIZE, ORIENTATION, AND LOCATION OF ALL EXISTING UTILITIES, EQUIPMENT, AND SITE FURNISHINGS PRIOR TO ORDERING. SLIDES SHOULD NOT FACE THE HOT AFTERNOON SUN.

CHOOSE A PROTECTIVE SURFACING MATERIAL THAT HAS A CRITICAL HEIGHT VALUE TO MEET THE MAXIMUM FALL HEIGHT FOR THE EQUIPMENT (REF. ASTM F1487 STANDARD CONSUMER SAFETY PERFORMANCE SPECIFICATION FOR PLAYGROUND EQUIPMENT FOR PUBLIC USE, SECTION 8 CURRENT REVISION). THE SUBSURFACE MUST BE WELL DRAINED. IF THE SOIL DOES NOT DRAIN NATURALLY IT MUST BE TILED OR SLOPED 1/8" TO 1/4" PER FOOT TO A STORM SEWER OR A "FRENCH DRAIN".


AREA OF
ACCESSIBLE/PROTECTIVE
SURFACING
(POURED-IN-PLACE SUGGESTED)


IT IS THE MANUFACTURER'S OPINION AND INTENT THAT THE LAYOUT OF THESE COMPONENTS CONFORM WITH THE U.S. CONSUMER PRODUCT SAFETY COMMISSION'S (CPSC) "HANDBOOK FOR PUBLIC PLAYGROUND SAFETY".

DESIGNED BY:

JRA
COPYRIGHT: 7.23.2025
LANDSCAPE STRUCTURES, INC.
601 7th STREET SOUTH - P.O. BOX 198
DELAND, MINNESOTA 55328
PH: 1-800-328-0035 FAX: 1-763-972-6091

Date	Previous Drawing #	Initials
------	--------------------	----------

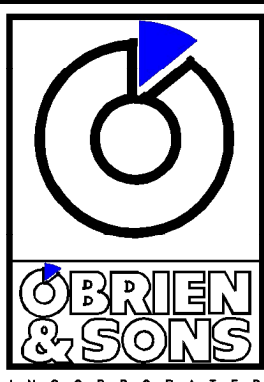

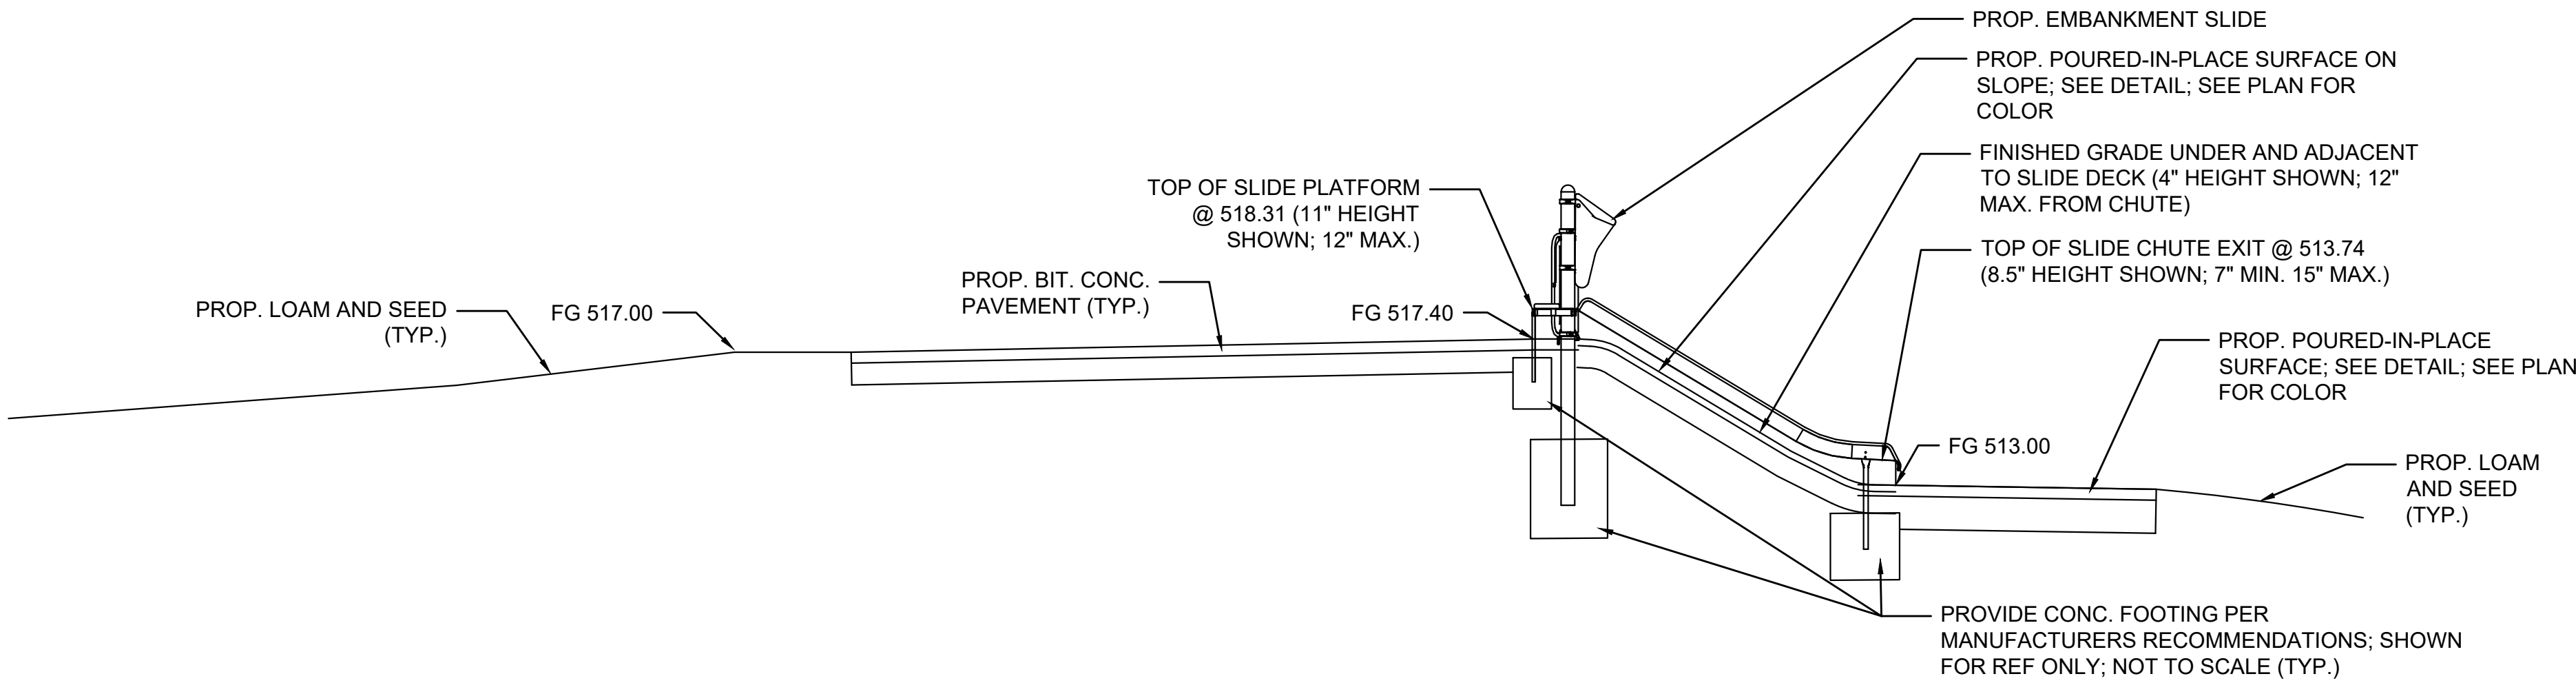

SITE SECTION A-A'
SCALE: $\frac{1}{4}$ " = 1' - 0"

PREPARED BY



REGISTERED PROFESSIONAL



SUBCONSULTANT

PROJECT

**Hopkinton Adaptive
Playground**

**Construction
Documents**

Douglas Road
Lowell, MA

TITLE

**SITE
SECTIONS**

NO.	REVISIONS	DATE
DRAWN BY: NS, SB, MH		
DESIGNED BY: NS, SB		
CHECKED BY: NS, DM, SR		
ISSUE DATE: 11/11/2025		
BETA JOB NO.: 11439		

SCALE



UNLESS OTHERWISE NOTED OR CHANGED BY REPRODUCTION

SHEET NO.

Construction Documents

TITLE 1

DETAILS- SITE PREPARATION

[illegible]DRAWN BY: NS, SB, MHDESIGNED BY: NS, SB



ISSUE DATE: 11/11/2025

BETA JOB NO.: 11439


Age Group	Percentage of Respondents
18-29	65%
30-49	75%
50-69	80%
70+	85%

AS SHOWN

UNLESS OTHERWISE NOTED OR CHANGED BY REPRODUCTION

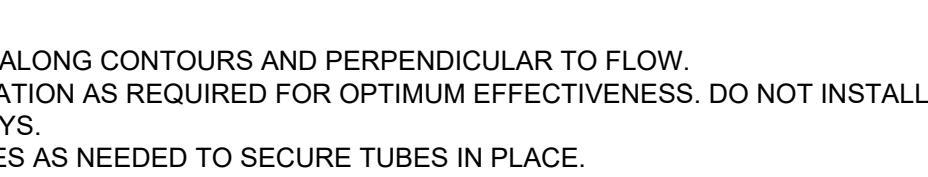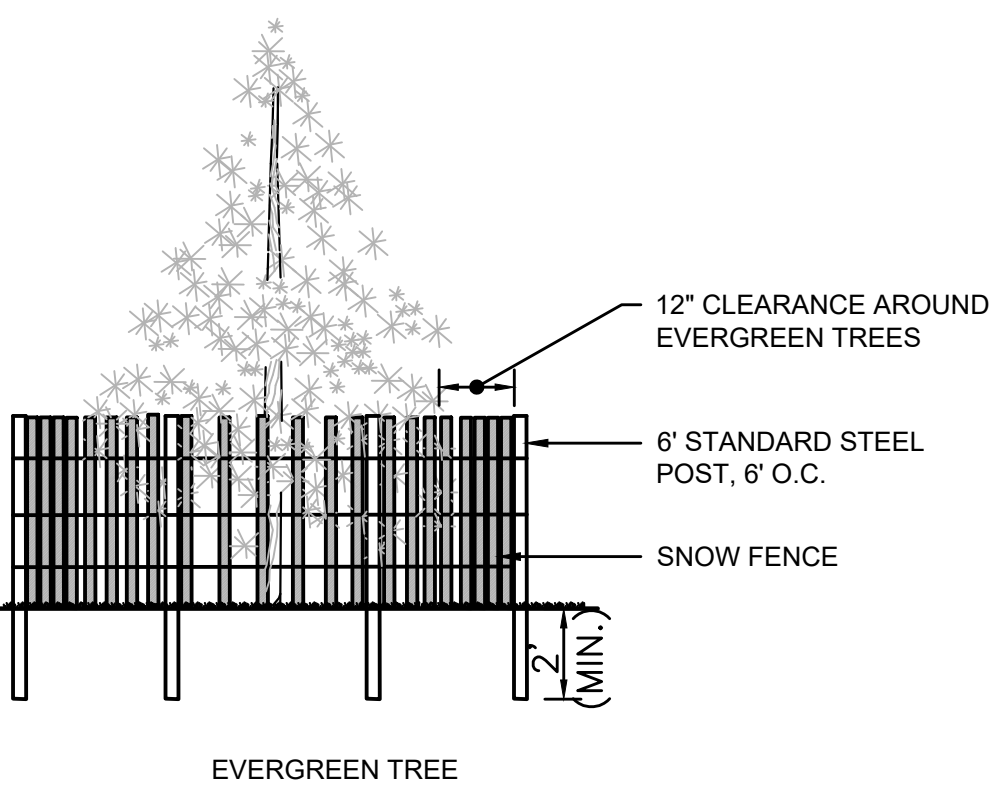SHEET NO. 4

NOT TO SCALE

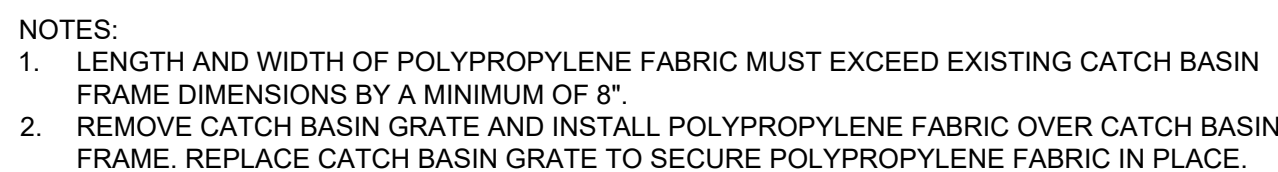

NOT TO SCALE



Hopkinton Adaptive Playground

Construction Documents

Douglas Road
Lowell, MA

TITLE

DETAILS - SITE WORK AND PLANTING

NO.	REVISIONS	DATE
-----	-----------	------

DRAWN BY: NS, SB, MH

DESIGNED BY: NS, SE

CHECKED BY: NS, DM, SF

ISSUE DATE: 11/11/2025

BETA JOB NO.: 11439


SCALE

AS SHOWN


UNLESS OTHERWISE NOTED OR CHANGED BY REPRODUCTION

SHEET NO.

12

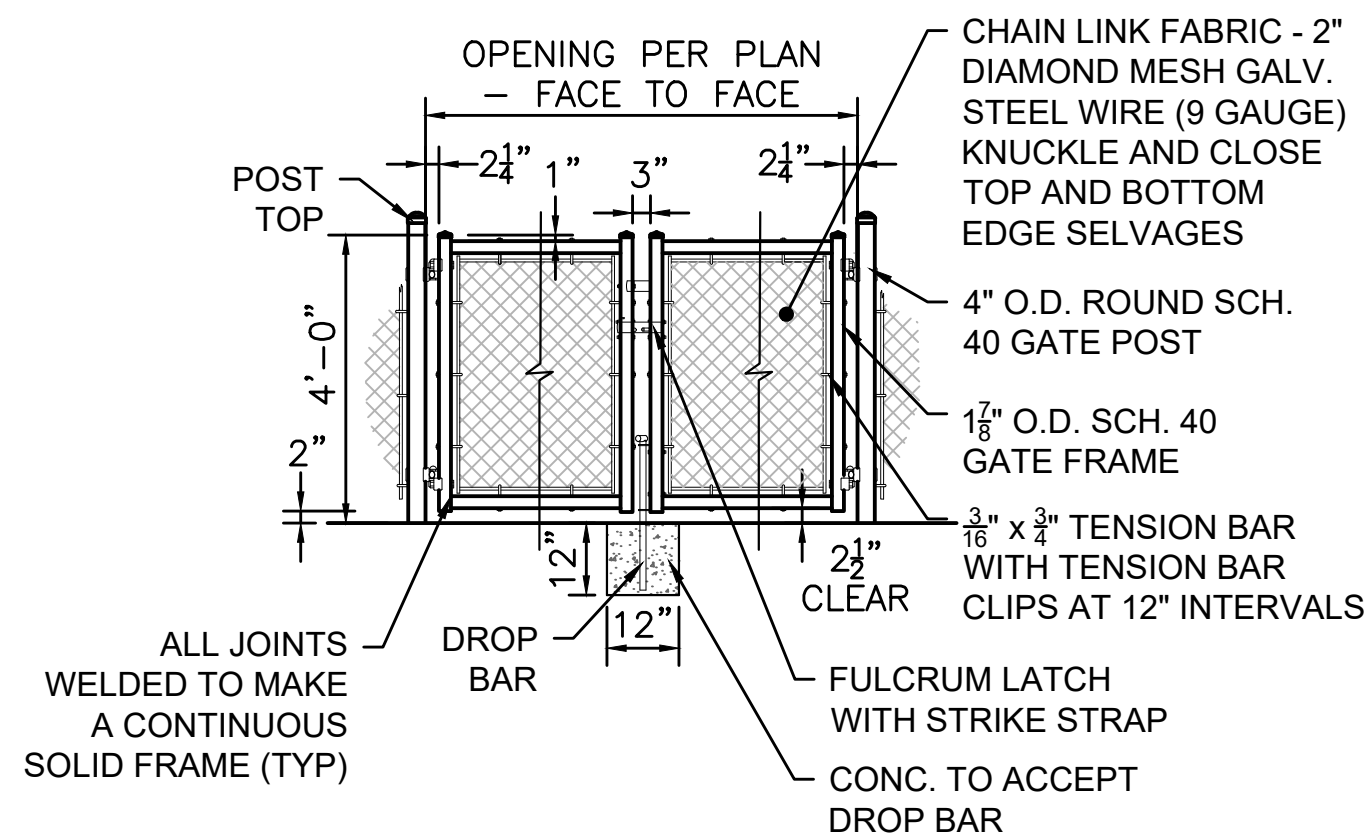

DOUBLE GATE ELEVATION

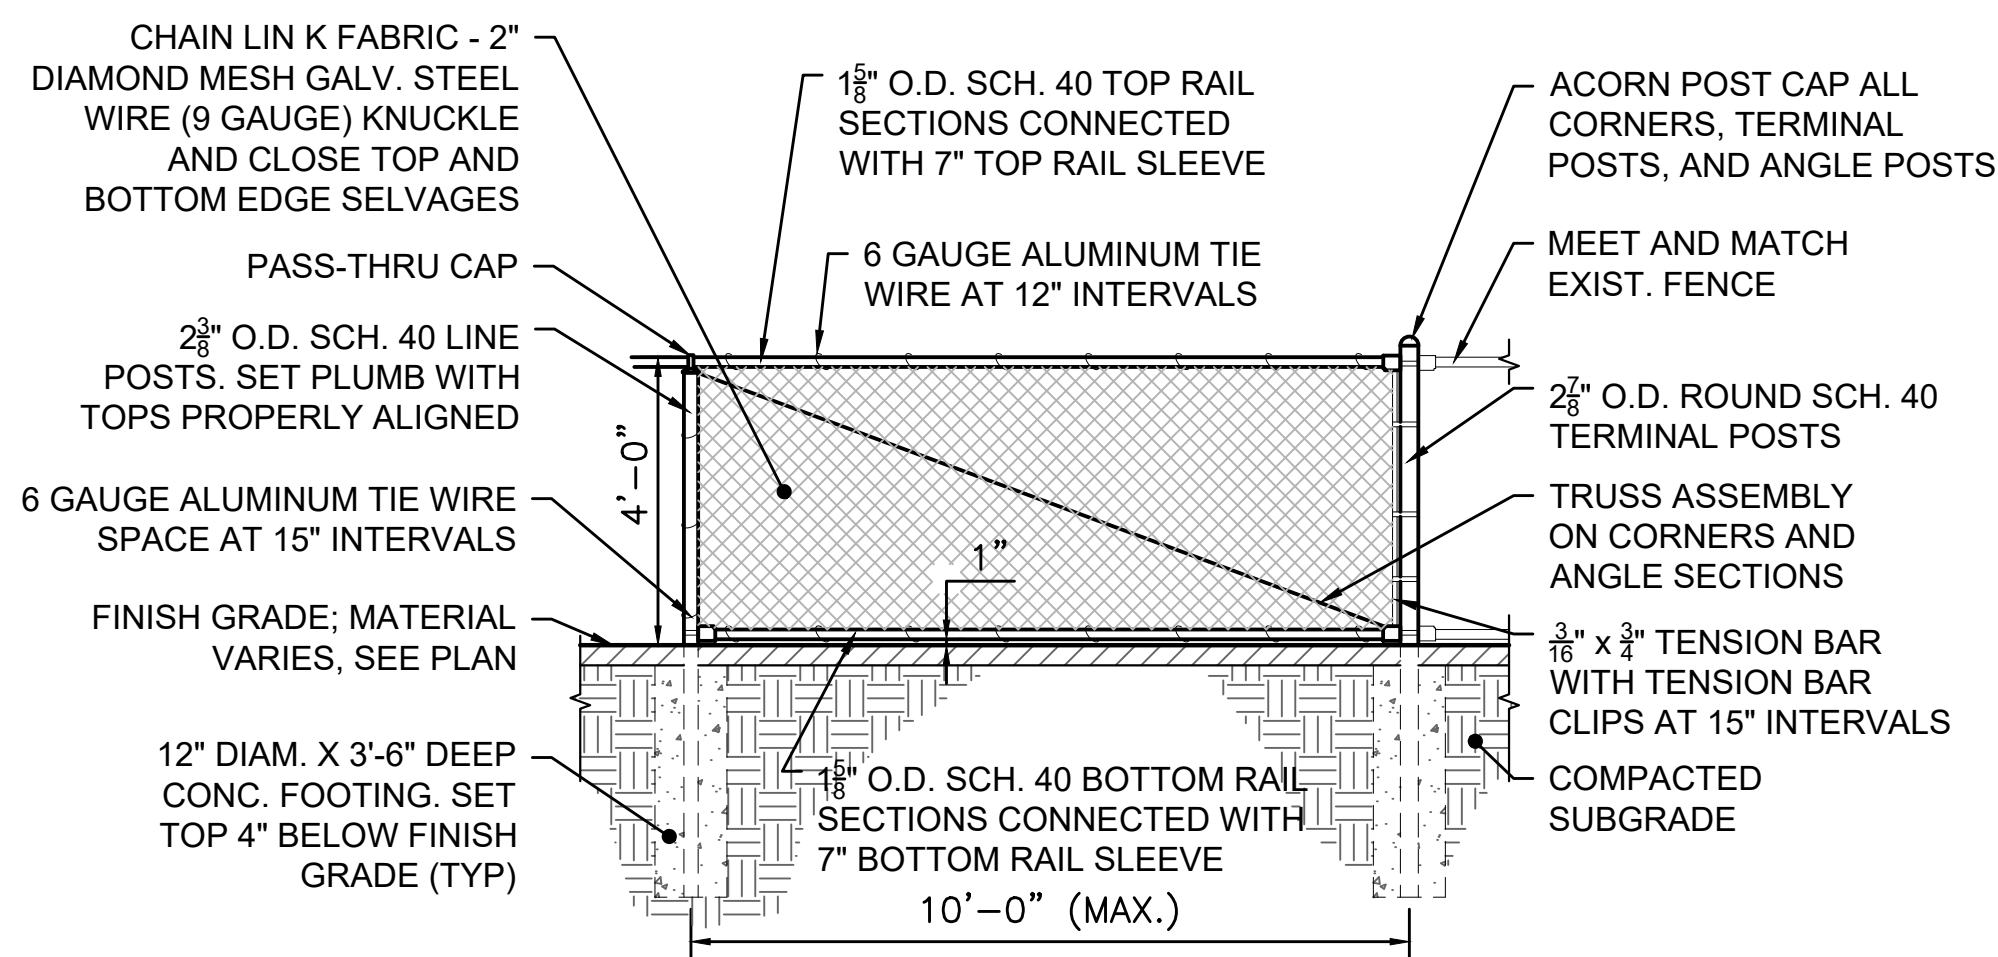


4' HIGH BLACK VINYL CHAIN LINK FENCE

NOT TO SCALE

NOTES:


1. ALL CHAIN LINK FENCE FABRIC SHALL BE KNUCKLED (TOP AND BOTTOM)
2. ALL CHAIN LINK FENCE POSTS, FABRIC, TIES AND MATERIALS SHALL BE BLACK PVC COATED.
3. CENTER UPRIGHT REQUIRED ON GATE LEAVES 8'-0" & WIDER. CENTER RAIL REQUIRED ON GATE LEAVE 6'-0" & HIGHER.
4. CONCRETE FOOTINGS SHALL BE FOUR (4) x THE POST DIAMETER, OR AS DESIGNATED ON INDIVIDUAL DETAILS.
5. ALL CHAIN LINK FABRIC SHALL BE INSTALLED ON THE USEABLE SIDE OF THE FENCE.
6. COORDINATE FINAL SIZES OF FRAMING AND POSTS FOR THE GATE WITH VENDOR PRIOR TO FABRICATION; ENLARGE SIZES AS NEEDED FOR 22" WIDE DOUBLE GATE TO ENSURE SUFFICIENT STRENGTH FOR LENGTH; PROVIDE EXTRA BRACING AND FRAMING AS NEEDED

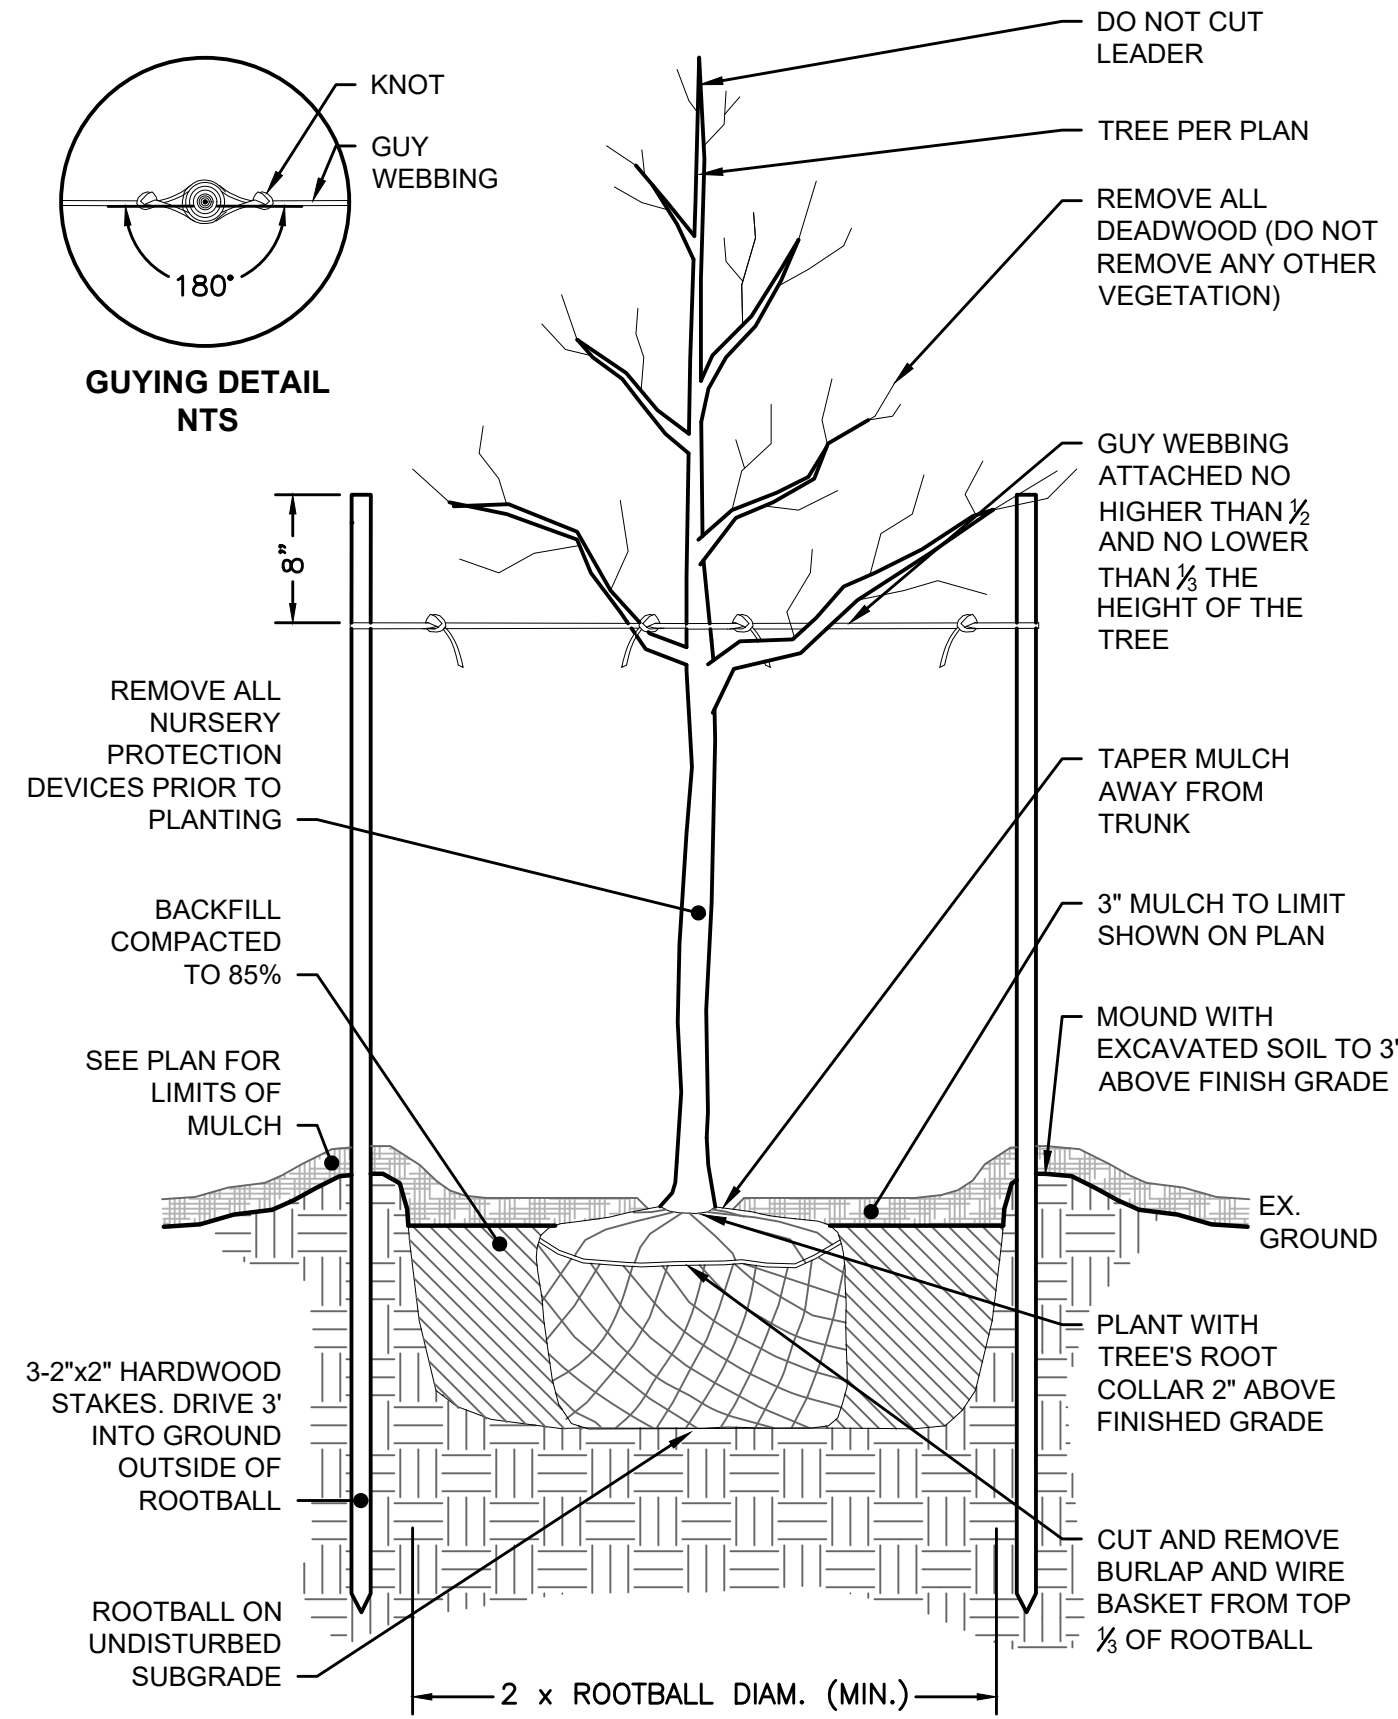

NOTE:
AFTER THE GUARANTEE PERIOD THE CONTRACTOR WILL BE RESPONSIBLE FOR THE
REMOVAL OF STAKES AND GUY WEBBING.

DECIDUOUS TREE STAKING & PLANTING


NOT TO SCALE

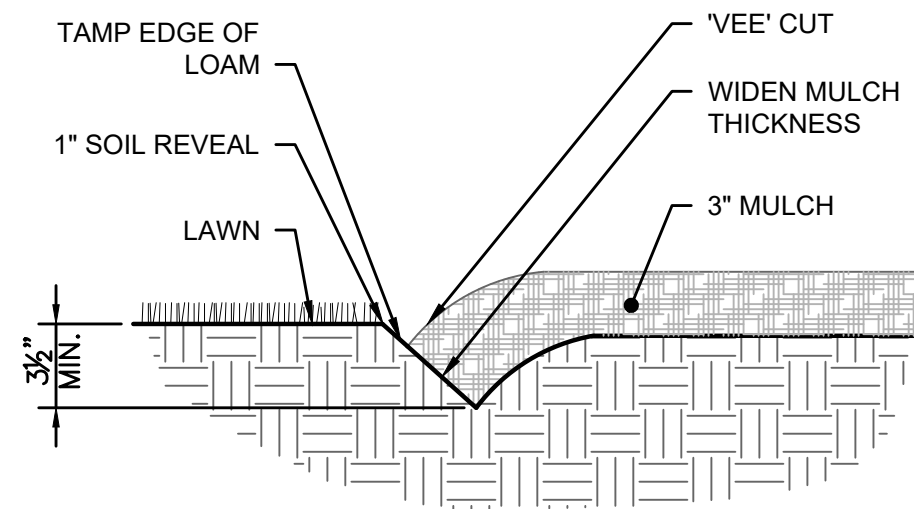

NOTE:
LOCATE BEDLINE AS SHOWN ON PLAN.

BEDLINE EDGE

NOT TO SCALE

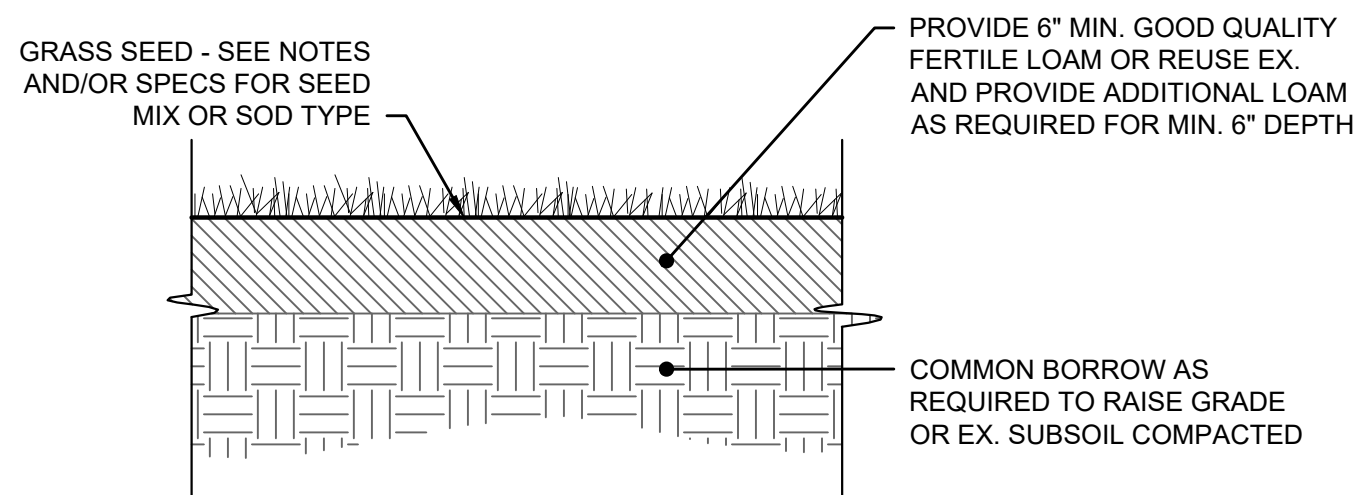

LOAM AND SEED

NOT TO SCALE

14'-0" SQ


1'-9 3/8"

A technical drawing showing the typical elevation of a shed. The structure has a gabled roof with a width of 12 feet at the base and a height of 6 feet from the ground to the eaves. The roof is labeled "OWNER SUPPLIED SHADE STRUCTURE". The main body of the shed is 11 feet - 8 5/8 inches high from the ground to the top of the walls. The clearance under the structure is 7 feet - 3 inches. The ground level is indicated by a dashed line labeled "FINISH GRADE".

GENERAL ROOF NOTES:

1. METAL ROOFING
 - 24 GAUGE
 - GALVALUME COATED
 - KYNAR 500 PAINTED
2. TRIM COLOR MATCHES ROOF
3. COLOR TO BE SELECTED BY OWNER.

SCALE: $\frac{1}{2}"=1'-0"$

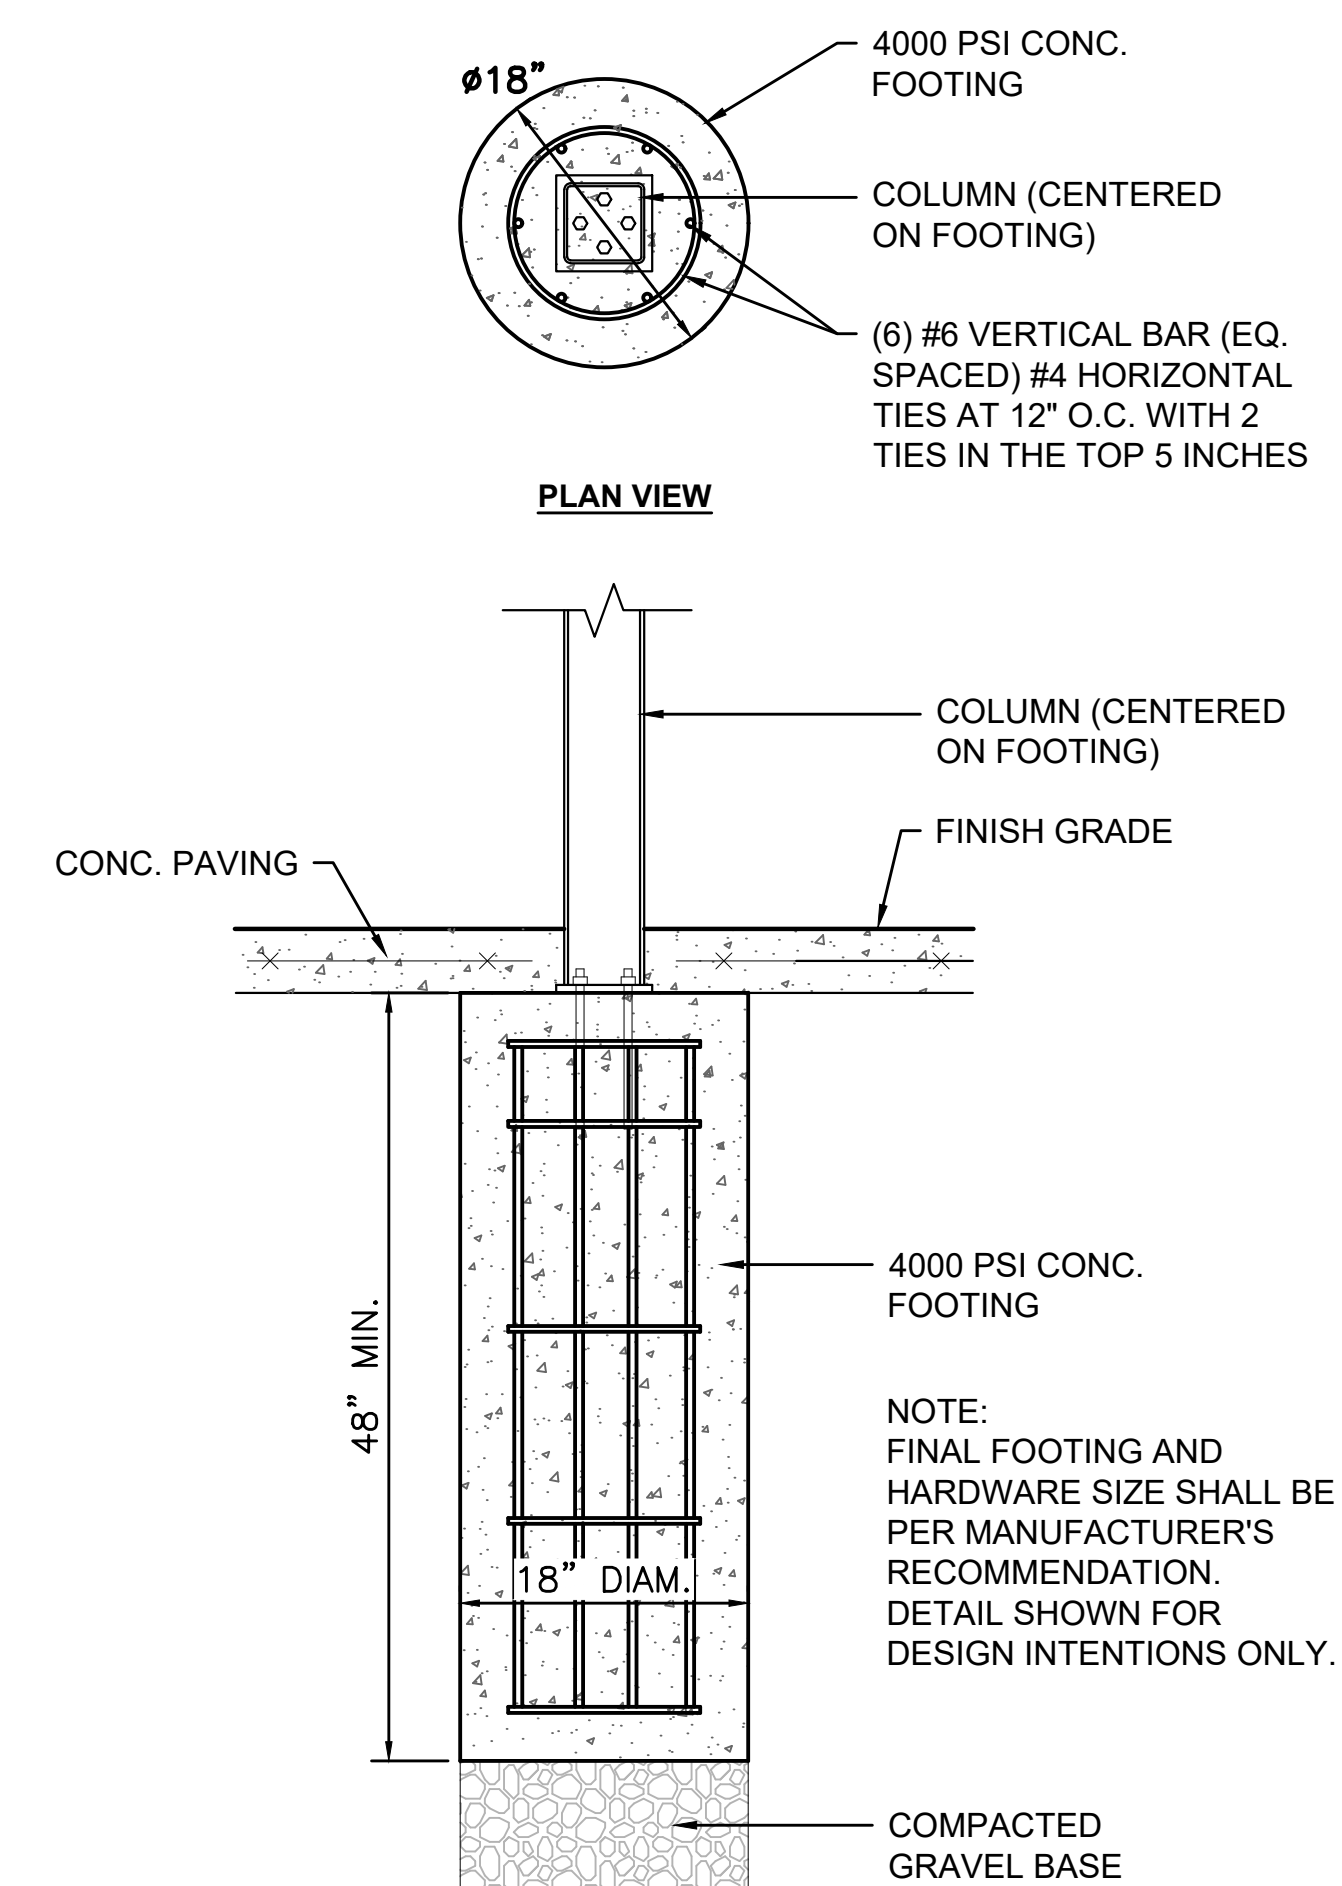

TYPICAL SECTION

SCALE: 1"=1'-0"

[illegible]

NO.	REVISIONS	DATE
DRAWN BY:	NS, SB, MH	
DESIGNED BY:	NS, SB	
CHECKED BY:	NS, DM, SR	
ISSUE DATE:	11/11/2025	
BETA JOB NO.:	11439	

UNLESS OTHERWISE NOTED OR CHANGED BY REPRODUCTION