



**742
MULTI-PURPOSE
ATHLETIC CENTER**

BOARD MEETING PRESENTATION
DECEMBER 3, 2025



PROJECT OVERVIEW

The 742 Multi-Purpose Athletic Center (MAC) is a new indoor athletic practice facility located on the grounds of Apollo High School in St. Cloud, Minnesota. Designed to serve both the school district and the broader community, the facility provides a year-round venue for physical education, athletics, and wellness. The project is anchored by a full-size indoor turf field housed under a pre-engineered metal frame structure, with adjacent support spaces for administration, restrooms, and mechanical systems.


The indoor turf field is designed for maximum flexibility, supporting a wide range of sports including soccer, football, softball, and lacrosse. Above the main field, a mezzanine level offers dedicated space for multisport training, including batting cages, golf simulators, and other performance-focused amenities. This layered approach allows for simultaneous use by different teams and programs, maximizing the facility’s value and impact for students and the community.

The design blends durable, modern materials with thoughtful detailing to create a space that is both high-performing and inspiring. The project reflects the district’s commitment to student success, community partnership, and long-term sustainability. Construction is anticipated to begin in May of 2026 and will position the 742 MAC as a cornerstone of health and activity for decades to come

PROJECT SCHEDULE

SCHEMATIC DESIGN	April 13 - July 2, 2025
DESIGN DEVELOPMENT	July 6 - September 19, 2025
CONSTRUCTION DOCUMENTS	September 22 - December 19, 2025
BIDDING	January - February, 2026
CONSTRUCTION	May 2026 - April 2027

P:\022-JLG\0225002-APOLLO HS REFERENCE\DWG\C201\0225002_C-BASE-PROPOSED.DWG ### 1/24/2025

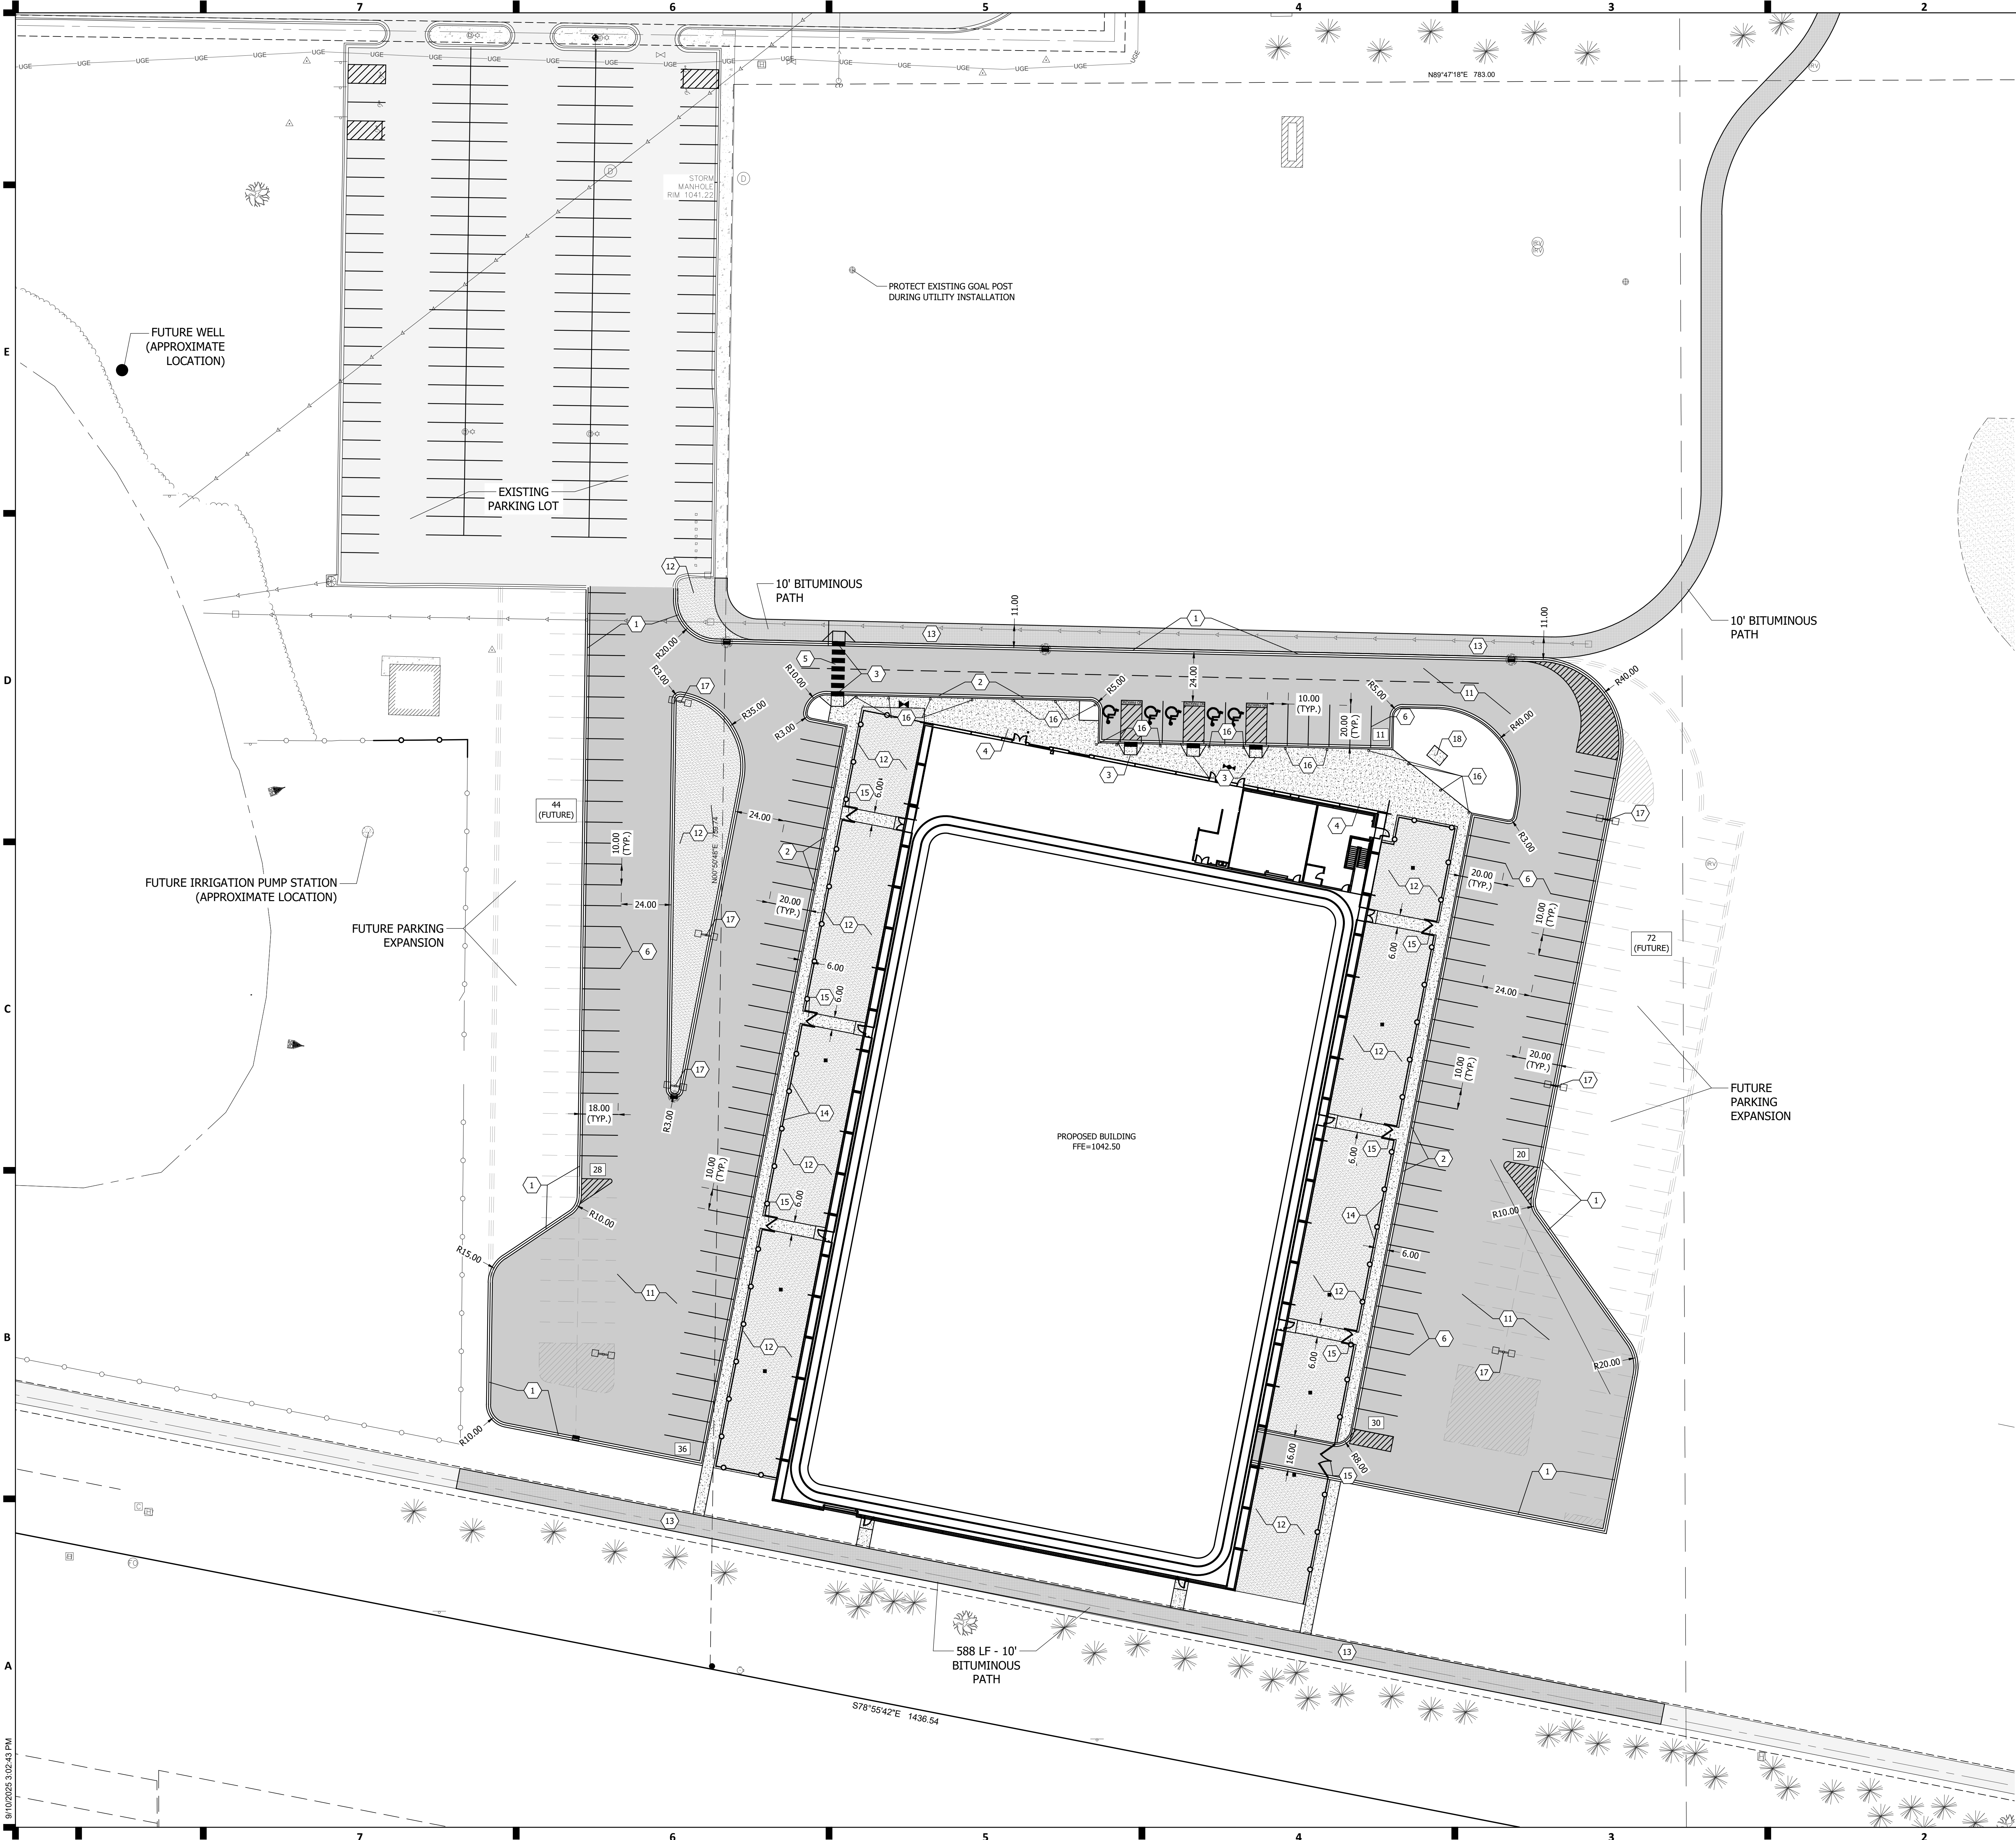

- NOTES:**
- ALL DIMENSIONS SHOWN ARE TO FLOW LINE, CENTERLINE OF FENCE, EDGE OF PAVEMENT, OR EXTERIOR FACE OF BUILDING, UNLESS OTHERWISE NOTED.
 - CONTRACTOR SHALL VERIFY ALL PLAN AND DETAIL DIMENSIONS PRIOR TO CONSTRUCTION.
 - ALL CROSSWALK STRIPING SHALL BE WHITE IN COLOR.
 - ALL INTERIOR PARKING STALL STRIPING SHALL BE 4" AND YELLOW IN COLOR.
 - ACCESSIBLE PARKING STALL STRIPING, ACCESS AISLE, SYMBOL, AND SIGNAGE SHALL BE IN ACCORDANCE WITH LOCAL AUTHORITY REQUIREMENTS.
 - CONTRACTOR SHALL MAINTAIN FULL ACCESS TO ADJACENT PROPERTIES DURING CONSTRUCTION AND TAKE ALL PRECAUTIONS NECESSARY TO AVOID PROPERTY DAMAGE TO ADJACENT PROPERTIES.
 - ALL SITE WORK SHALL BE PERFORMED IN ACCORDANCE WITH THE RECOMMENDATIONS OF THE GEOTECHNICAL ENGINEER.
 - CONTRACTOR SHALL PROVIDE A TEMPORARY PEDESTRIAN ACCESS ROUTE PLAN FOR ANY WORK PERFORMED WITHIN THE PUBLIC RIGHT-OF-WAY.
 - CONTRACTOR SHALL PROVIDE A TEMPORARY TRAFFIC CONTROL PLAN FOR ANY WORK PERFORMED WITHIN THE PUBLIC RIGHT-OF-WAY.
 - GOPHER STATE ONE CALL DAMAGE PREVENTION SYSTEM FOR BURIED UTILITIES. 1-800-252-1166. CONTRACTOR SHALL HIRE A PRIVATE UTILITY LOCATOR TO ASSIST WITH PRIVATE UTILITY LOCATES.

SITE LEGEND

	CLASS II RIP RAP
	LIGHT DUTY BITUMINOUS PAVEMENT
	HEAVY DUTY BITUMINOUS PAVEMENT
	CONCRETE SIDEWALK
	CURB AND GUTTER
	TIPPED CURB AND GUTTER
	CHAINLINK FENCE
	TRAFFIC CONTROL SIGNAGE
	PAINTED DIRECTIONAL ARROW
	PAINTED ACCESSIBLE PARKING SYMBOL


PROPERTY INFORMATION

TOTAL PROPERTY AREA	X AC
DISTURBED AREA	X ±AC
EXISTING IMPERVIOUS AREA	X AC
PROPOSED IMPERVIOUS AREA	X AC

PARKING INFORMATION

PARKING STALLS	120 STALLS
ACCESSIBLE STALLS	5 STALLS
TOTAL STALLS	125 STALLS
FUTURE PARKING STALLS	116 STALLS

- KEY NOTES:**
- D4 MOUNTABLE CURB AND GUTTER
 - B612 CURB AND GUTTER
 - ADA PEDESTRIAN RAMP (SEE DETAILS)
 - CONCRETE SIDEWALK
 - CROSSWALK STRIPING
 - PARKING STRIPING
 - "NO PARKING" SIGN & POST
 - "ACCESSIBLE PARKING" SIGN & POST
 - ACCESSIBLE PARKING MARKINGS
 - POLE/PYLON SIGN (SEE ARCH)
 - BITUMINOUS PAVEMENT
 - CLASS II RIP RAP
 - BITUMINOUS PATH
 - DECORATIVE FENCE (SEE ARCHITECTURAL)
 - GATE (SEE ARCHITECTURAL)
 - BOLLARDS W/LIGHTS (SEE ELECTRICAL)
 - LIGHT POLES (SEE ELECTRICAL)
 - TRANSFORMER CONCRETE PAD (SEE ELECTRICAL)

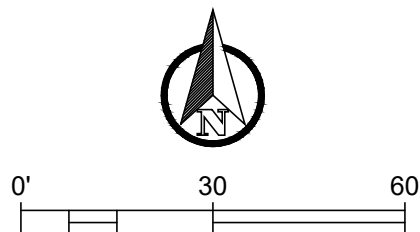

505 W Saint Germain Street
Suite 200
St. Cloud, MN 56301
phone: (202) 468-7008
www.jlgarchitects.com
copyright © 2025

DESIGN TREE
engineering + land surveying
Corporate Office: MN 56308
120 17th Avenue NW
888-216-1016

HEREBY CERTIFY THAT THIS PLAN, SPECIFICATION, OR REPORT WAS PREPARED BY ME OR UNDER MY CLOSE PERSONAL SUPERVISION AND THAT I AM A LICENSED PROFESSIONAL ENGINEER UNDER THE LAWS OF THE STATE OF MINNESOTA.

PRINTED NAME: JEREMY E. ANDERSON
DATE:
LICENSE #: 4423

THIS DRAWING AND THE INFORMATION THEREIN IS THE PROPERTY OF DESIGN TREE ENGINEERING INC. USE BY THE HOLDER OR DISCLOSURE TO OTHERS WITHOUT THE PERMISSION OF DESIGN TREE ENGINEERING INC. IS PROHIBITED. IT CONTAINS PROPRIETARY AND CONFIDENTIAL INFORMATION OF DESIGN TREE ENGINEERING INC. REPRODUCTION OF THE MATERIAL HEREIN WITHOUT WRITTEN PERMISSION OF DESIGN TREE ENGINEERING INC. VIOLATES THE COPYRIGHT LAWS OF THE UNITED STATES AND WILL SUBJECT THE VIOLATORS TO LEGAL PROSECUTION.

COPYRIGHT © 2025 BY DESIGN TREE ENGINEERING

REVISION SCHEDULE

NO.	DESCRIPTION	DATE
-----	-------------	------

**PRELIMINARY:
NOT FOR
CONSTRUCTION**

ST. CLOUD SCHOOL DISTRICT
742 MULTIPURPOSE ATHLETIC CENTER
ST. CLOUD, MN

DATE
09/19/25
PHASE
**DESIGN
DEVELOPMENT**
PROJECT
02225002
SHEET
C201
SITE PLAN



505 W Saint Germain Street
Suite 200
St. Cloud, MN 56301
phone: (320) 498-7008
www.jlgarchitects.com
copyright © 2025

SHEET SPEC ID LIST	
SPEC ID	SPEC SECTION & DESCRIPTION


KEYNOTES - SITE PLAN		
NO.	NOTE	REV.
01	6' HIGH FENCE AROUND SNOW BUFFER PERIMETER	
02	SELF-CLOSING GATE WITH PANIC HARDWARE	
03	SNOW BUFFER ZONE WITH ROCKS, SEE CIVIL	

REVISION SCHEDULE		
NO.	DESCRIPTION	DATE


ST. CLOUD SCHOOL DISTRICT
742 MULTIPURPOSE ATHLETIC FACILITY
ST. CLOUD, MN

DATE	10/20/2025
PHASE	BID PACK #1
PROJECT	19230.03
SHEET	A100
ARCHITECTURAL SITE PLAN	

VETERANS DRIVE

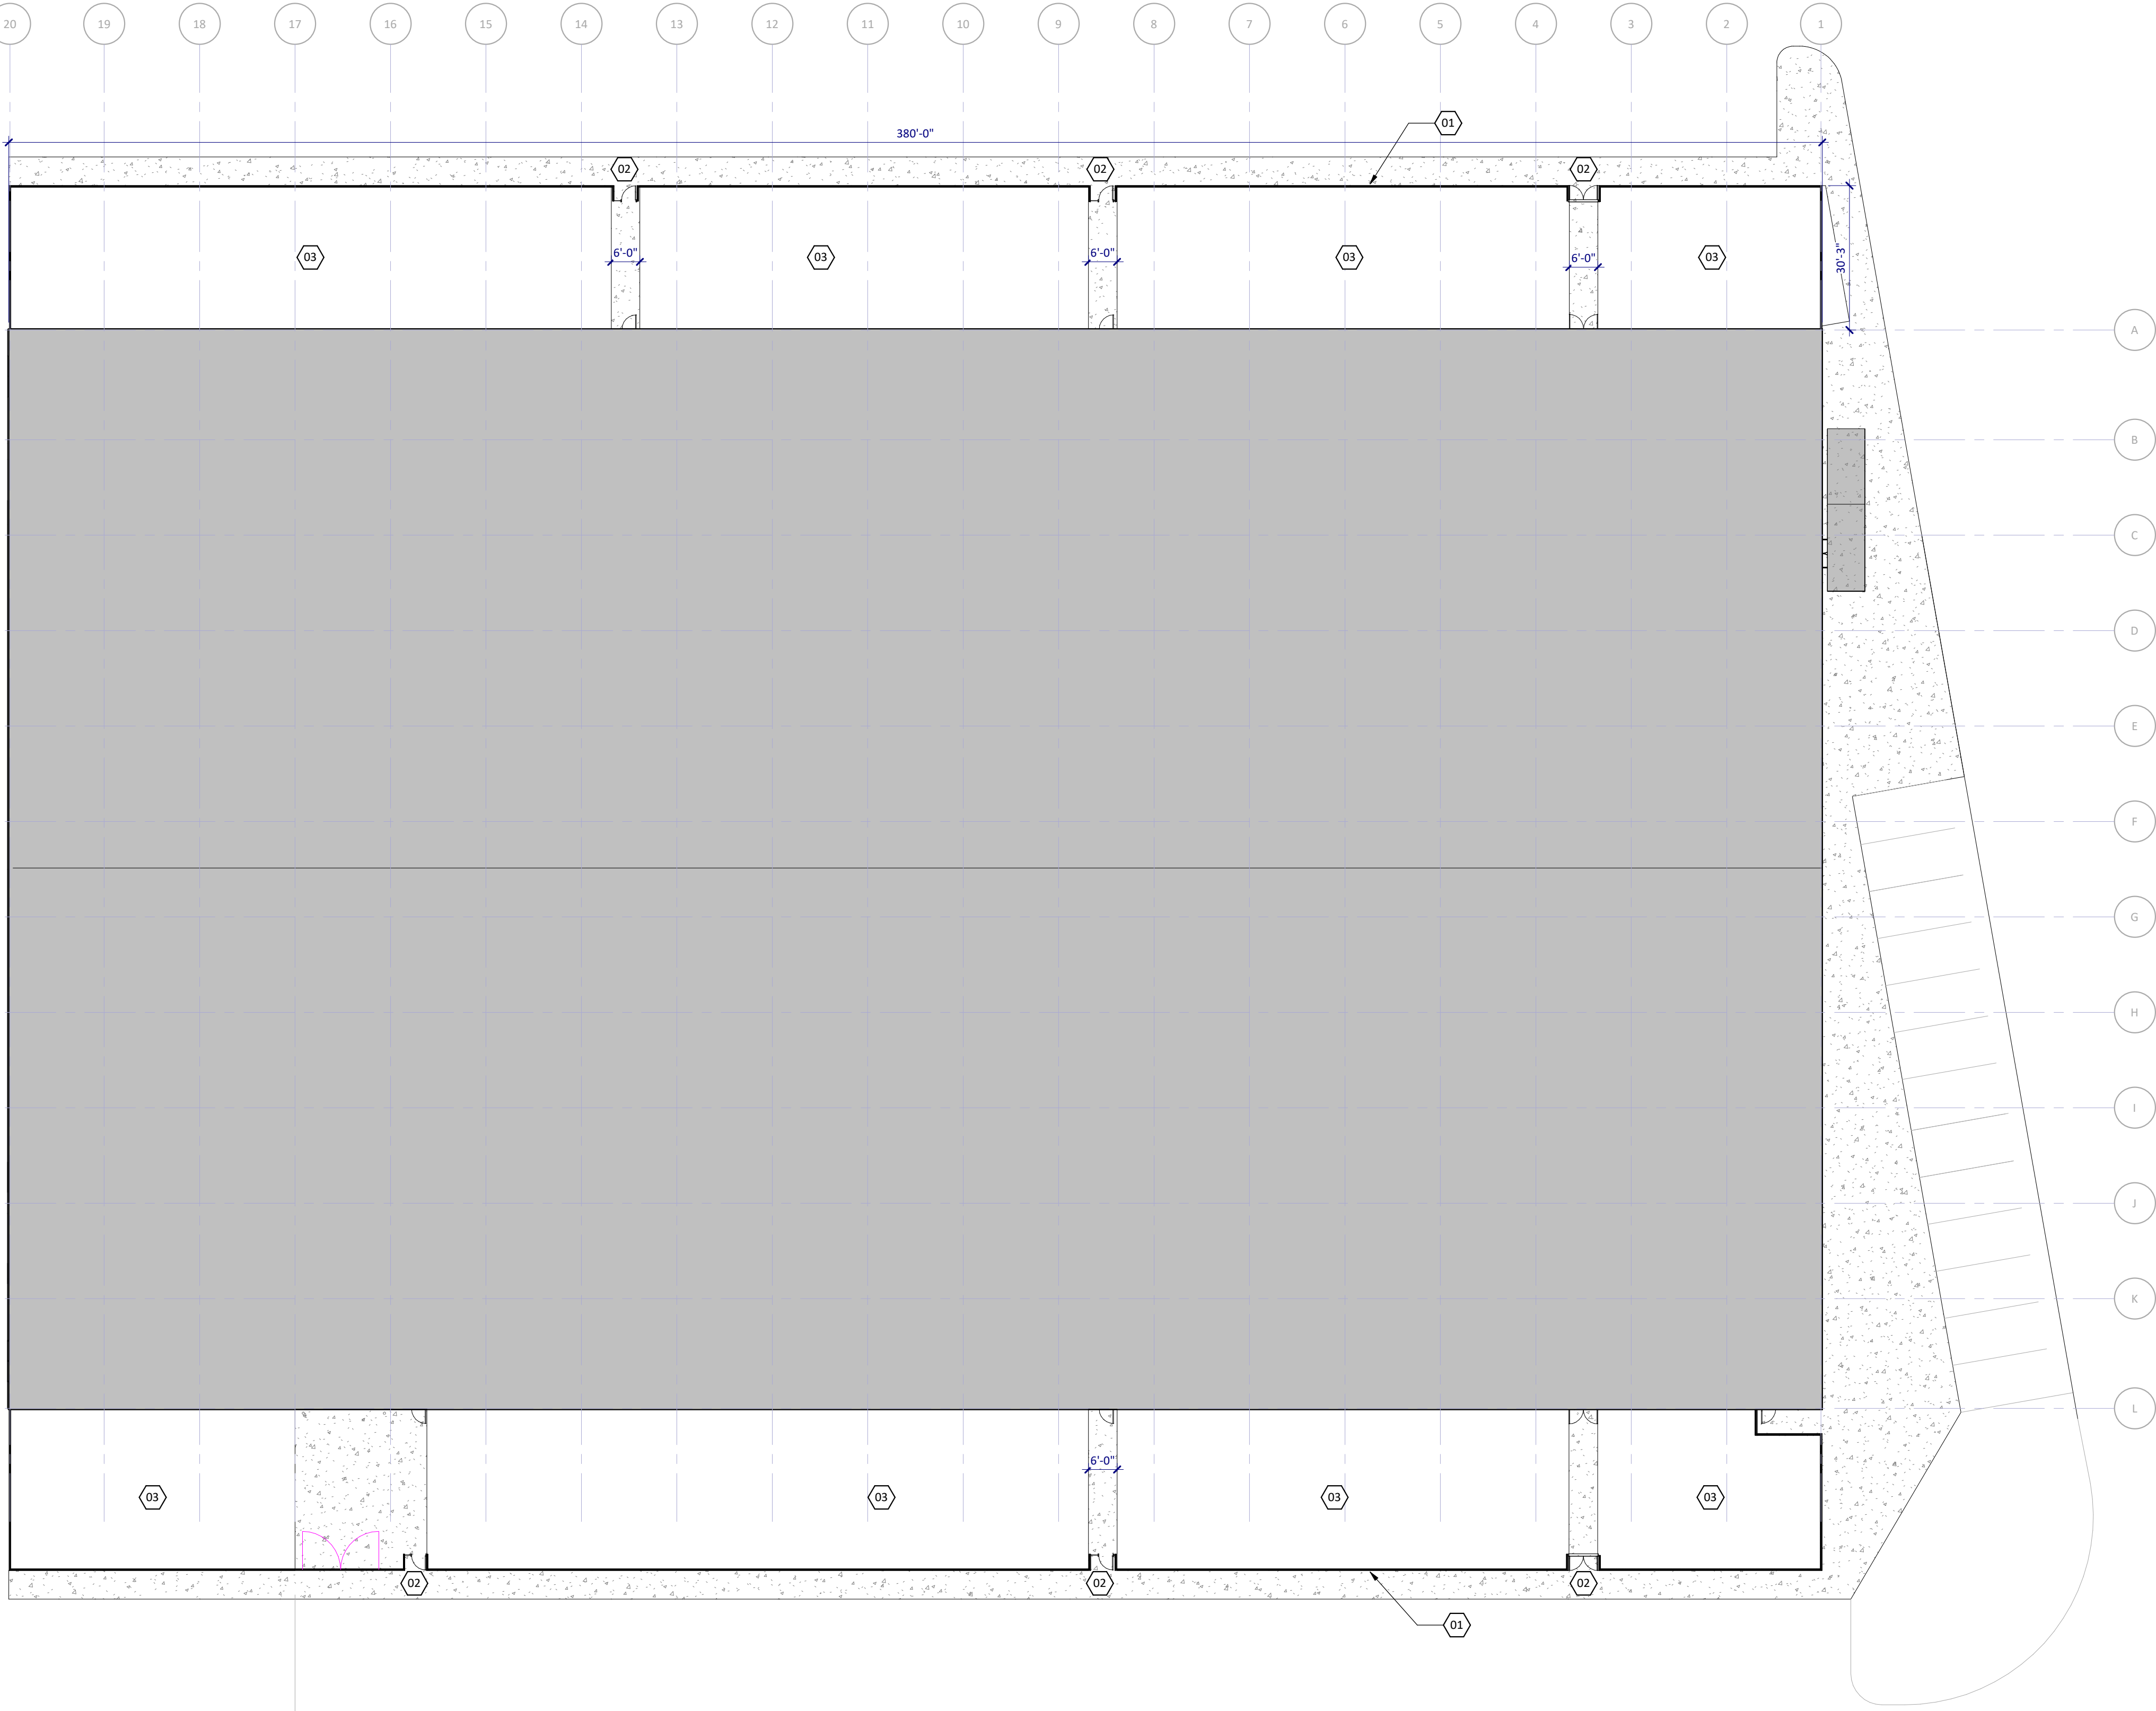

7A
A100
ARCHITECTURAL SITE PLAN
SCALE: 3/16" = 1'-0"

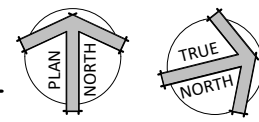

12/1/2025 11:54:32 AM

SHEET SPEC ID LIST	
SPEC ID	SPEC SECTION & DESCRIPTION
FBRKT-1	10 4400 - FIRE EXTINGUISHER BRACKET
MET FAB-1	05 5000 - STEEL PIPE BOLLARD, 6 INCH DIAMETER, CONCRETE FILLED


JLGarchitects

505 W Saint Germain Street
Suite 200
St. Cloud, MN 56301
phone: (320) 498-7008
www.jlgarchitects.com
copyright © 2025

KEYNOTES - FLOOR PLAN	
NO	NOTE
1	ADA DOOR PUSH PLATE, WALL MOUNTED - SEE ELEVATION. CONNECTED TO LOW-ENERGY SWING DOOR OPERATOR; SEE ELECTRICAL.
2	ADA SLIM VESTIBULE PUSH PLATE, MULLION-MOUNTED - SEE ELEVATION. SEE ELECTRICAL.
3	EXTERIOR STOOP; SEE STRUCTURAL.
4	KNOTLESS NYLON NETTING SUPPORTED BY PEFS FRAME
5	STAINLESS STEEL BOLLARD WITH ADA DOOR PUSH PLATE; SEE ELECTRICAL.
7	ICE MACHINING BY OWNER.
8	REFRIGERATOR BY OWNER.
9	PROVIDE (FRP-1) FOR 48" AT EACH SIDE OF BASIN AND PROVIDE (MOP-1), REFER TO MOUNTING HEIGHT SHEETS
11	HI-LO DRINKING FOUNTAIN WITH BOTTLE FILLER
13	VENDING MACHINES BY OWNER.
14	LIMITED-USE/LIMITED APPLICATION ELEVATOR
15	ARU - SEE MECHANICAL.
16	AG WALL EXTENDS UP TO STRUCTURE ABOVE - SEE STRUCTURAL FOR CONNECTION
17	KNOTLESS NYLON DIVIDER CURTAIN SUPPORTED BY PEFS FRAME
18	BATTING CASE COLUMN
19	OVERLAPPED NETTING FOR ENTRY/EXIT

GENERAL NOTES - FLOOR PLAN	
A.	FOR TYPICAL BARRIER FREE TOILET ROOM TYPES AND ACCESSORIES REQUIREMENTS AND LOCATIONS SEE DWG G120.
B.	FOR TYPICAL HOUSEKEEPING CLOSETS ACCESSORIES REQUIREMENTS AND MOUNTING LOCATIONS SEE DWG G120.
C.	ALL PARTITION TYPES ARE "A4" TYPICALLY UNLESS OTHERWISE NOTED.
D.	COORDINATE PARTITION FIRE RATED REQUIREMENTS AS INDICATED ON REFLECTED CEILING PLANS - DRAWING SERIES A700.
E.	TYPICALLY INSTALL SOAP DISPENSERS AND PAPER TOWEL DISPENSER AT ALL SINKS UNLESS NOTED OTHERWISE.
F.	PROVIDE WALL REINFORCEMENT PER DETAIL 7A/A202 AT WALL-MOUNTED SHELVES AND STORAGE UNITS, MARKER BOARDS, BULLETIN BOARDS, TACK BOARDS, TELEVISIONS AND OTHER CONTRACTOR OR OWNER FURNISHED WALL-MOUNTED ITEMS.
G.	FOR ALL CARPET TYPE CHANGES BETWEEN ROOMS, TRANSITION SHALL OCCUR AT CENTERLINE OF DOOR PANEL TYPICALLY - U.N.O. SEE DWG 2A/A600.
H.	COORDINATE DIMENSIONS W/ ASTERISK (IE - "X" X") W/ EQUIPMENT VENDOR.
I.	PROVIDE BULLNOSE ON ALL CMU OUTSIDE CORNERS - TYPICAL.
J.	FOR INTERIOR METAL STUD CONSTRUCTION ALL DIMENSIONS ARE TO FACE OF METAL STUDS UNLESS NOTED OTHERWISE.
K.	FOR WOOD CONSTRUCTION ALL DIMENSIONS ARE TO EXTERIOR FACE OF SHEATHING AND CENTERLINE OF STUDS UNLESS NOTED OTHERWISE.
L.	ALL DIMENSIONS INDICATED AS 'CLEAR' ARE TO FACE OF FINISH (GYPSUM, TILE, ETC.).
M.	ALL MASONRY DIMENSIONS ARE TO FACE OF MASONRY UNLESS NOTED OTHERWISE.
N.	ALL EXTERIOR OPENING DIMENSIONS ARE ROUGH OPENINGS.
O.	COORDINATE ALL FLOOR OPENING DIMENSIONS AND CLEARANCES FOR DUCTWORK W/ MECHANICAL CONTRACTOR - TYPICAL.
P.	COORDINATE AND/OR CONFIRM ANY DIMENSIONAL DISCREPANCIES WITH ARCHITECT PRIOR TO INSTALLATION.

REVISION SCHEDULE		
NO.	DESCRIPTION	DATE

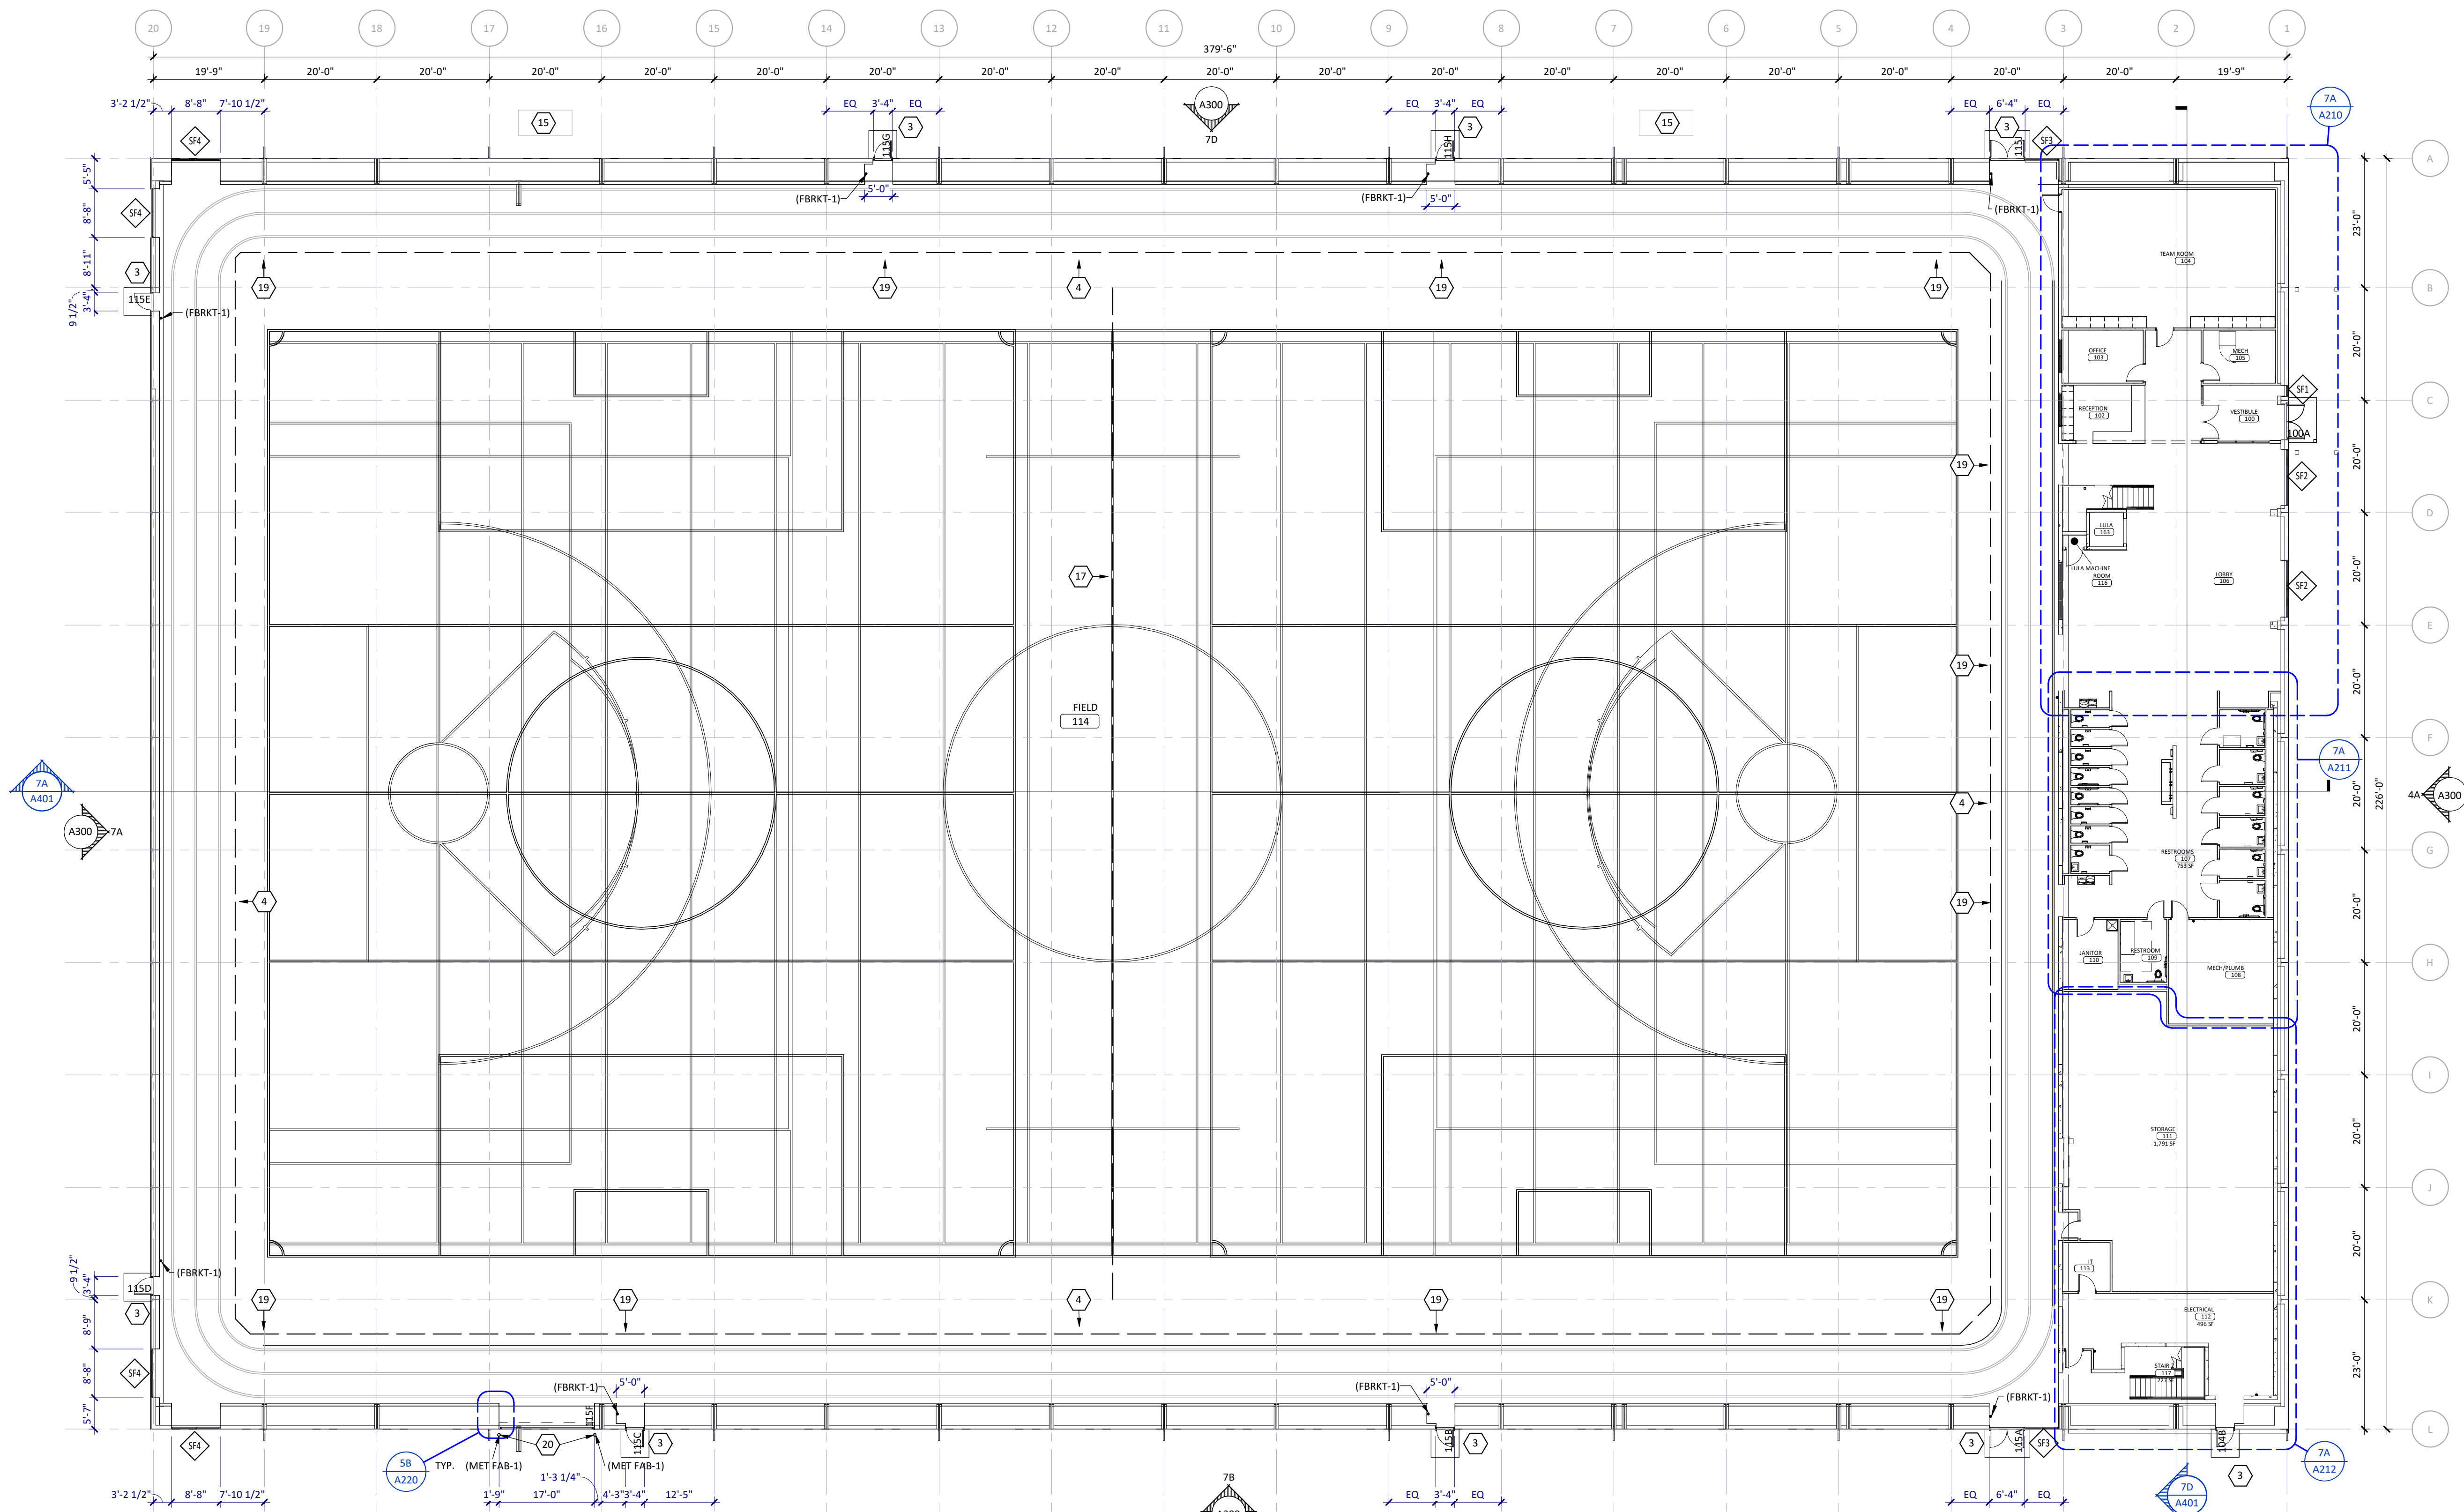

7A A200 FIRST FLOOR PLAN
SCALE: 1/16" = 1'-0"

ST. CLOUD SCHOOL DISTRICT
742 MULTIPURPOSE ATHLETIC FACILITY
ST. CLOUD, MN

DATE	10/20/2025
PHASE	BID PACK #1
PROJECT	19230.03
SHEET	A200
FIRST FLOOR PLAN	

KEYNOTES - FLOOR PLAN	
NO	NOTE
1	ADA DOOR PUSH PLATE, WALL-MOUNTED - SEE ELEVATION. CONNECTED TO LOW-ENERGY SWING DOOR OPERATOR, SEE ELECTRICAL.
2	ADA SLIM VESTIBULE PUSH PLATE, MULLION-MOUNTED - SEE ELEVATION. SEE ELECTRICAL.
3	EXTERIOR STOOP; SEE STRUCTURAL.
4	KNOTLESS NYLON NETTING SUPPORTED BY PEFS FRAME
5	STAINLESS STEEL BOLLARD WITH ADA DOOR PUSH PLATE; SEE ELECTRICAL.
7	ICE MACHINE BY OWNER.
8	REFRIGERATOR BY OWNER.
9	PROVIDE (FRP-1) FOR 48" AT EACH SIDE OF BASIN AND PROVIDE (MOP-1), REFER TO MOUNTING HEIGHT SHEETS
11	H/LD DRINKING FOUNTAIN WITH BOTTLE FILLER
13	VENDING MACHINES BY OWNER.
14	LIMITED-USE/LIMITED APPLICATION ELEVATOR
15	ARU - SEE MECHANICAL.
16	AG WALL EXTENDS UP TO STRUCTURE ABOVE - SEE STRUCTURAL FOR CONNECTION
17	KNOTLESS NYLON DIVIDER CURTAIN SUPPORTED BY PEFS FRAME
18	BATTING CAGE COLUMN
19	OVERLAPPED NETTING FOR ENTRY/EXIT

GENERAL NOTES - FLOOR PLAN

A. FOR TYPICAL BARRIER FREE TOILET ROOM TYPES AND ACCESSORIES REQUIREMENTS AND LOCATIONS SEE DWG G120

B. FOR TYPICAL HOUSEKEEPING CLOSETS ACCESSORIES REQUIREMENTS AND MOUNTING LOCATIONS SEE DWG G120

C. ALL PARTITION TYPES ARE "A4" TYPICALLY UNLESS OTHERWISE NOTED.

D. COORDINATE PARTITION FIRE RATED REQUIREMENTS AS INDICATED ON REFLECTED CEILING PLANS - DRAWING SERIES A700.

E. TYPICALLY INSTALL SOAP DISPENSERS AND PAPER TOWEL DISPENSER AT ALL SINKS UNLESS NOTED OTHERWISE.

F. PROVIDE WALL REINFORCEMENT PER DETAIL 7A/A20 AT WALL-MOUNTED SHELVES AND STORAGE UNITS, MARKER BOARDS, BULLETIN BOARDS, TACK BOARDS, TELEVISIONS AND OTHER CONTRACTOR OR OWNER FURNISHED WALL-MOUNTED ITEMS.

G. FOR ALL CARPET TYPE CHANGES BETWEEN ROOMS, TRANSITION SHALL OCCUR AT CENTERLINE OF DOOR PANEL TYPICALLY - U.N.O. SEE DWG 2A/A600.

H. COORDINATE DIMENSIONS W/ ASTERISK (IE - *X'-X") W/ EQUIPMENT VENDOR.

I. PROVIDE BULLNOSE ON ALL CMU OUTSIDE CORNERS - TYPICAL.

J. FOR INTERIOR METAL STUD CONSTRUCTION ALL DIMENSIONS ARE TO FACE OF METAL STUDS UNLESS NOTED OTHERWISE.

K. FOR WOOD CONSTRUCTION ALL DIMENSIONS ARE TO EXTERIOR FACE OF SHEATHING AND CENTERLINE OF STUDS UNLESS NOTED OTHERWISE.


L. ALL DIMENSIONS INDICATED AS 'CLEAR' ARE TO FACE OF FINISH (GYPSUM, TILE, ETC.).

M. ALL MASONRY DIMENSIONS ARE TO FACE OF MASONRY UNLESS NOTED OTHERWISE.


N. ALL EXTERIOR OPENING DIMENSIONS ARE ROUGH OPENINGS.

O. COORDINATE ALL FLOOR OPENING DIMENSIONS AND CLEARANCES FOR DUCTWORK W/ MECHANICAL CONTRACTOR - TYPICAL.


P. COORDINATE AND/OR CONFIRM ANY DIMENSIONAL DISCREPANCIES WITH ARCHITECT PRIOR TO INSTALLATION.

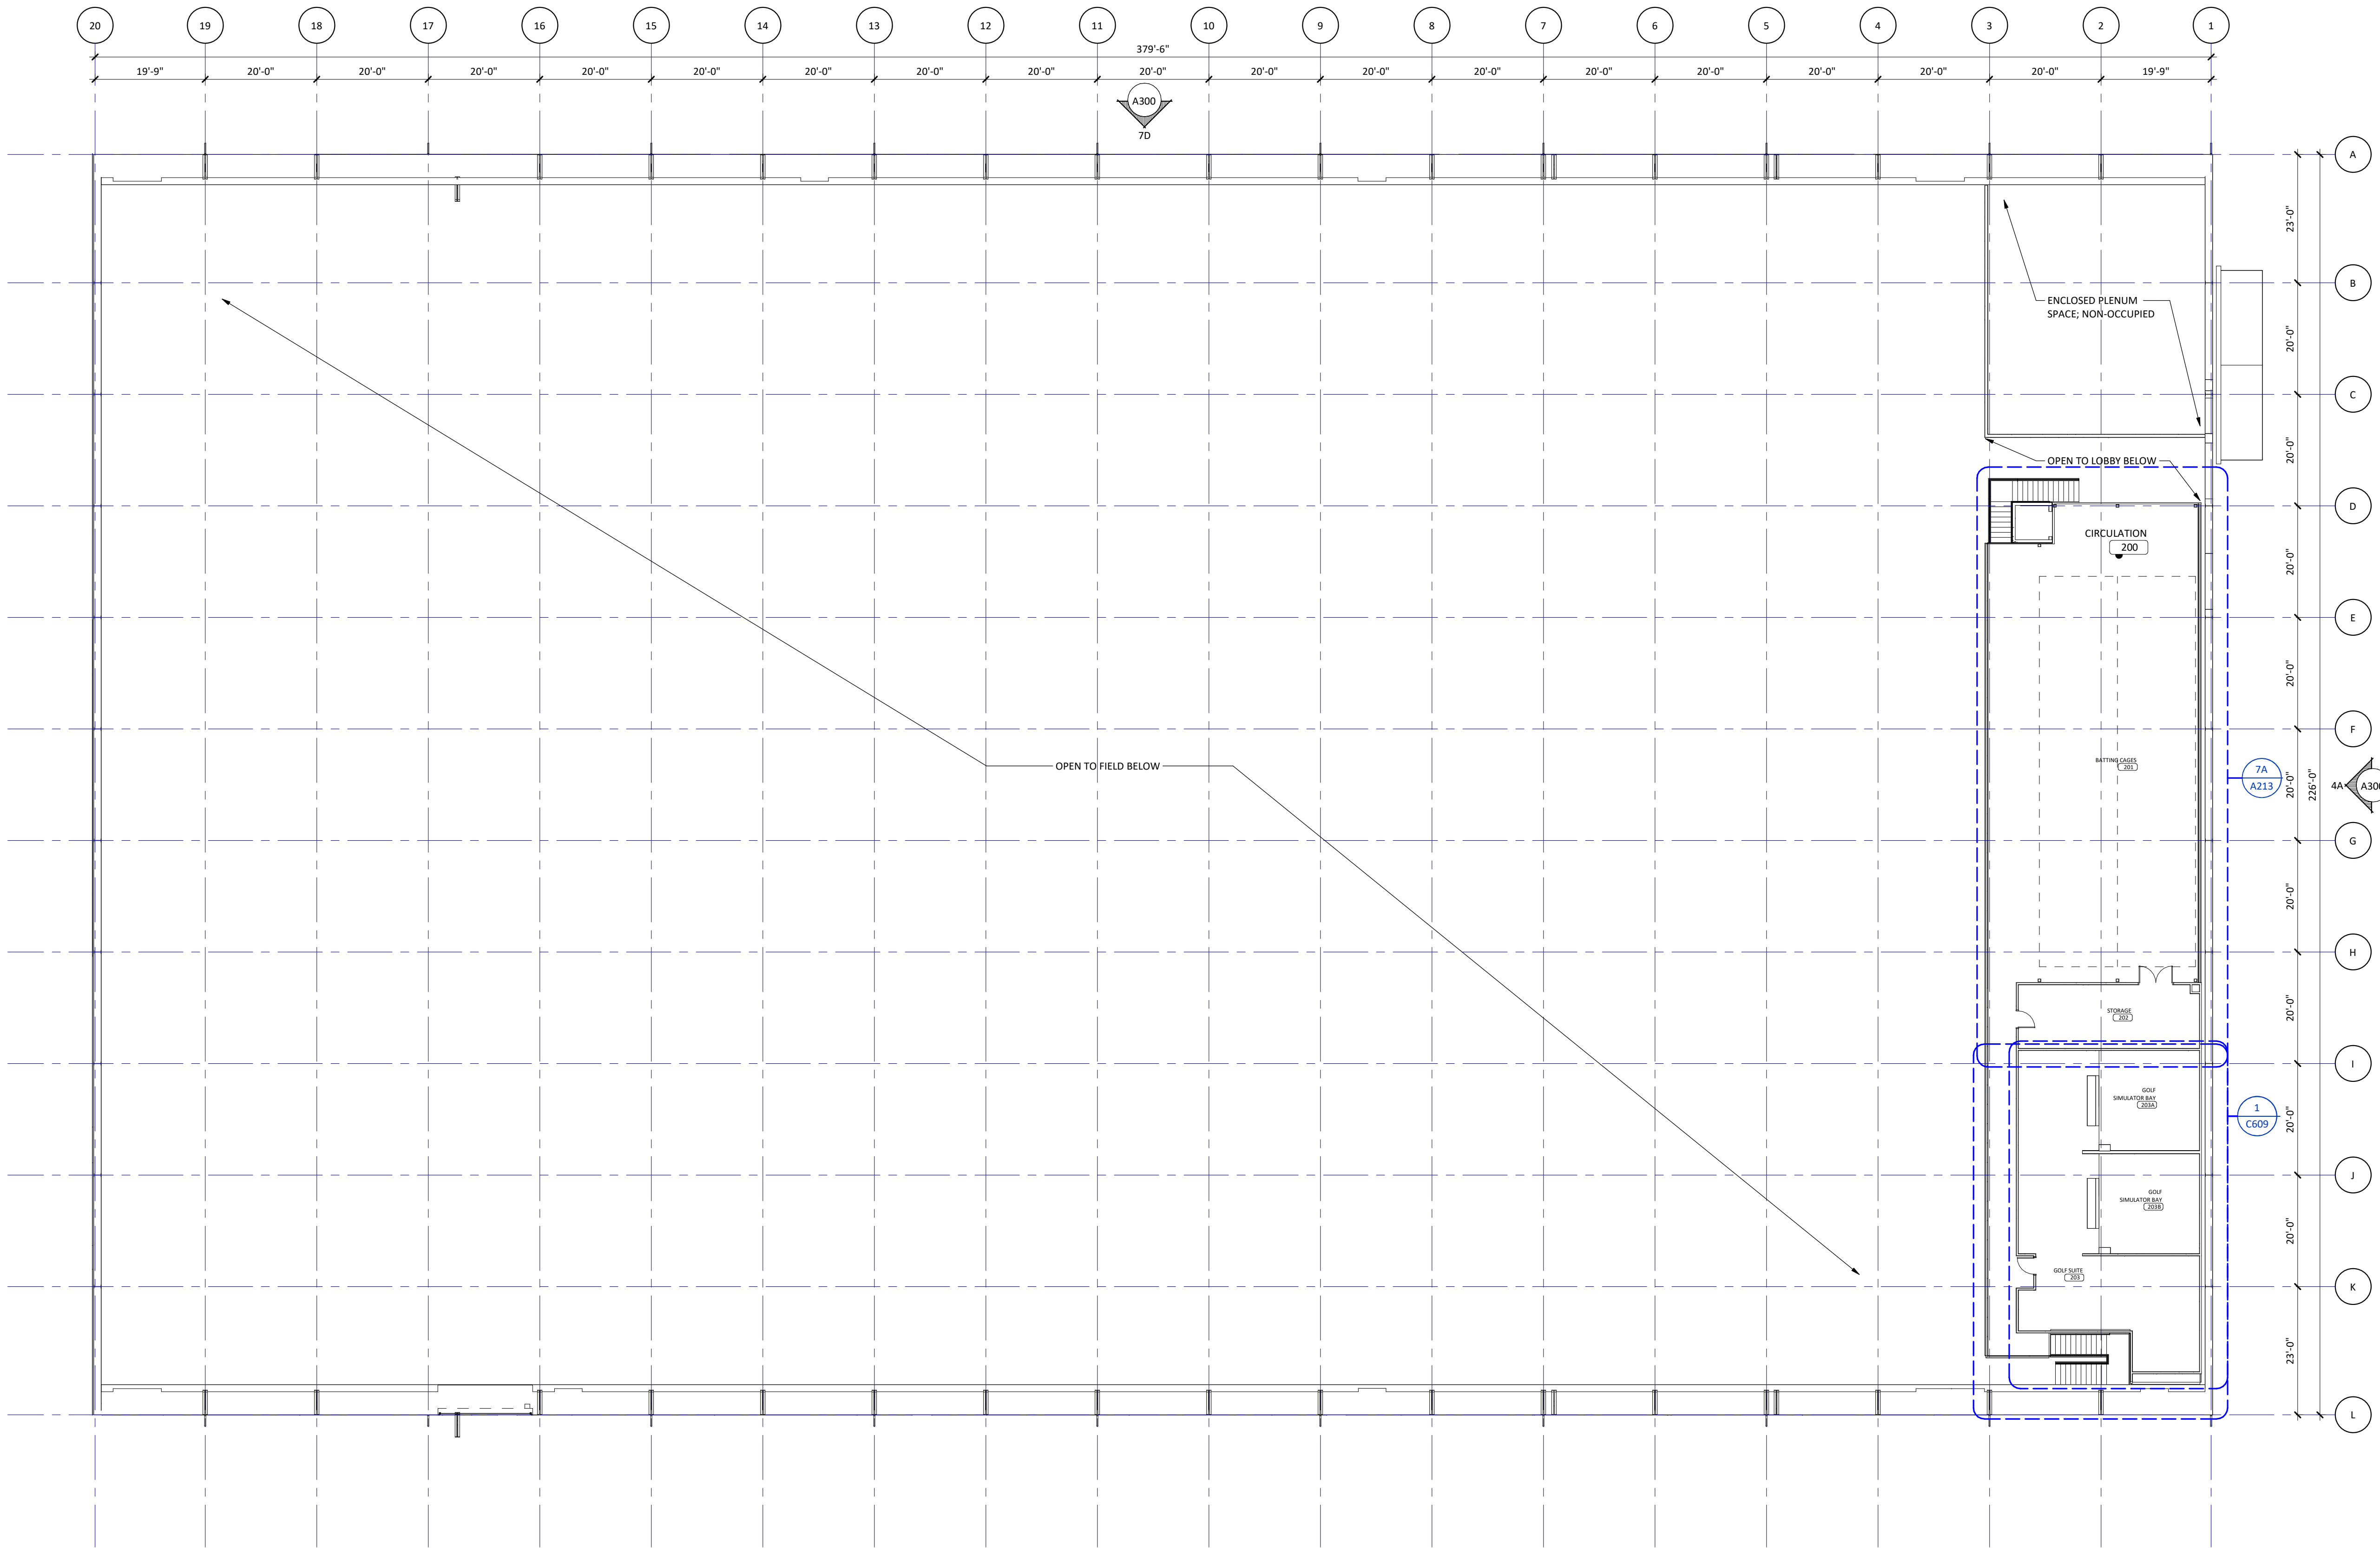


12/1/2025 11:54:38 AM

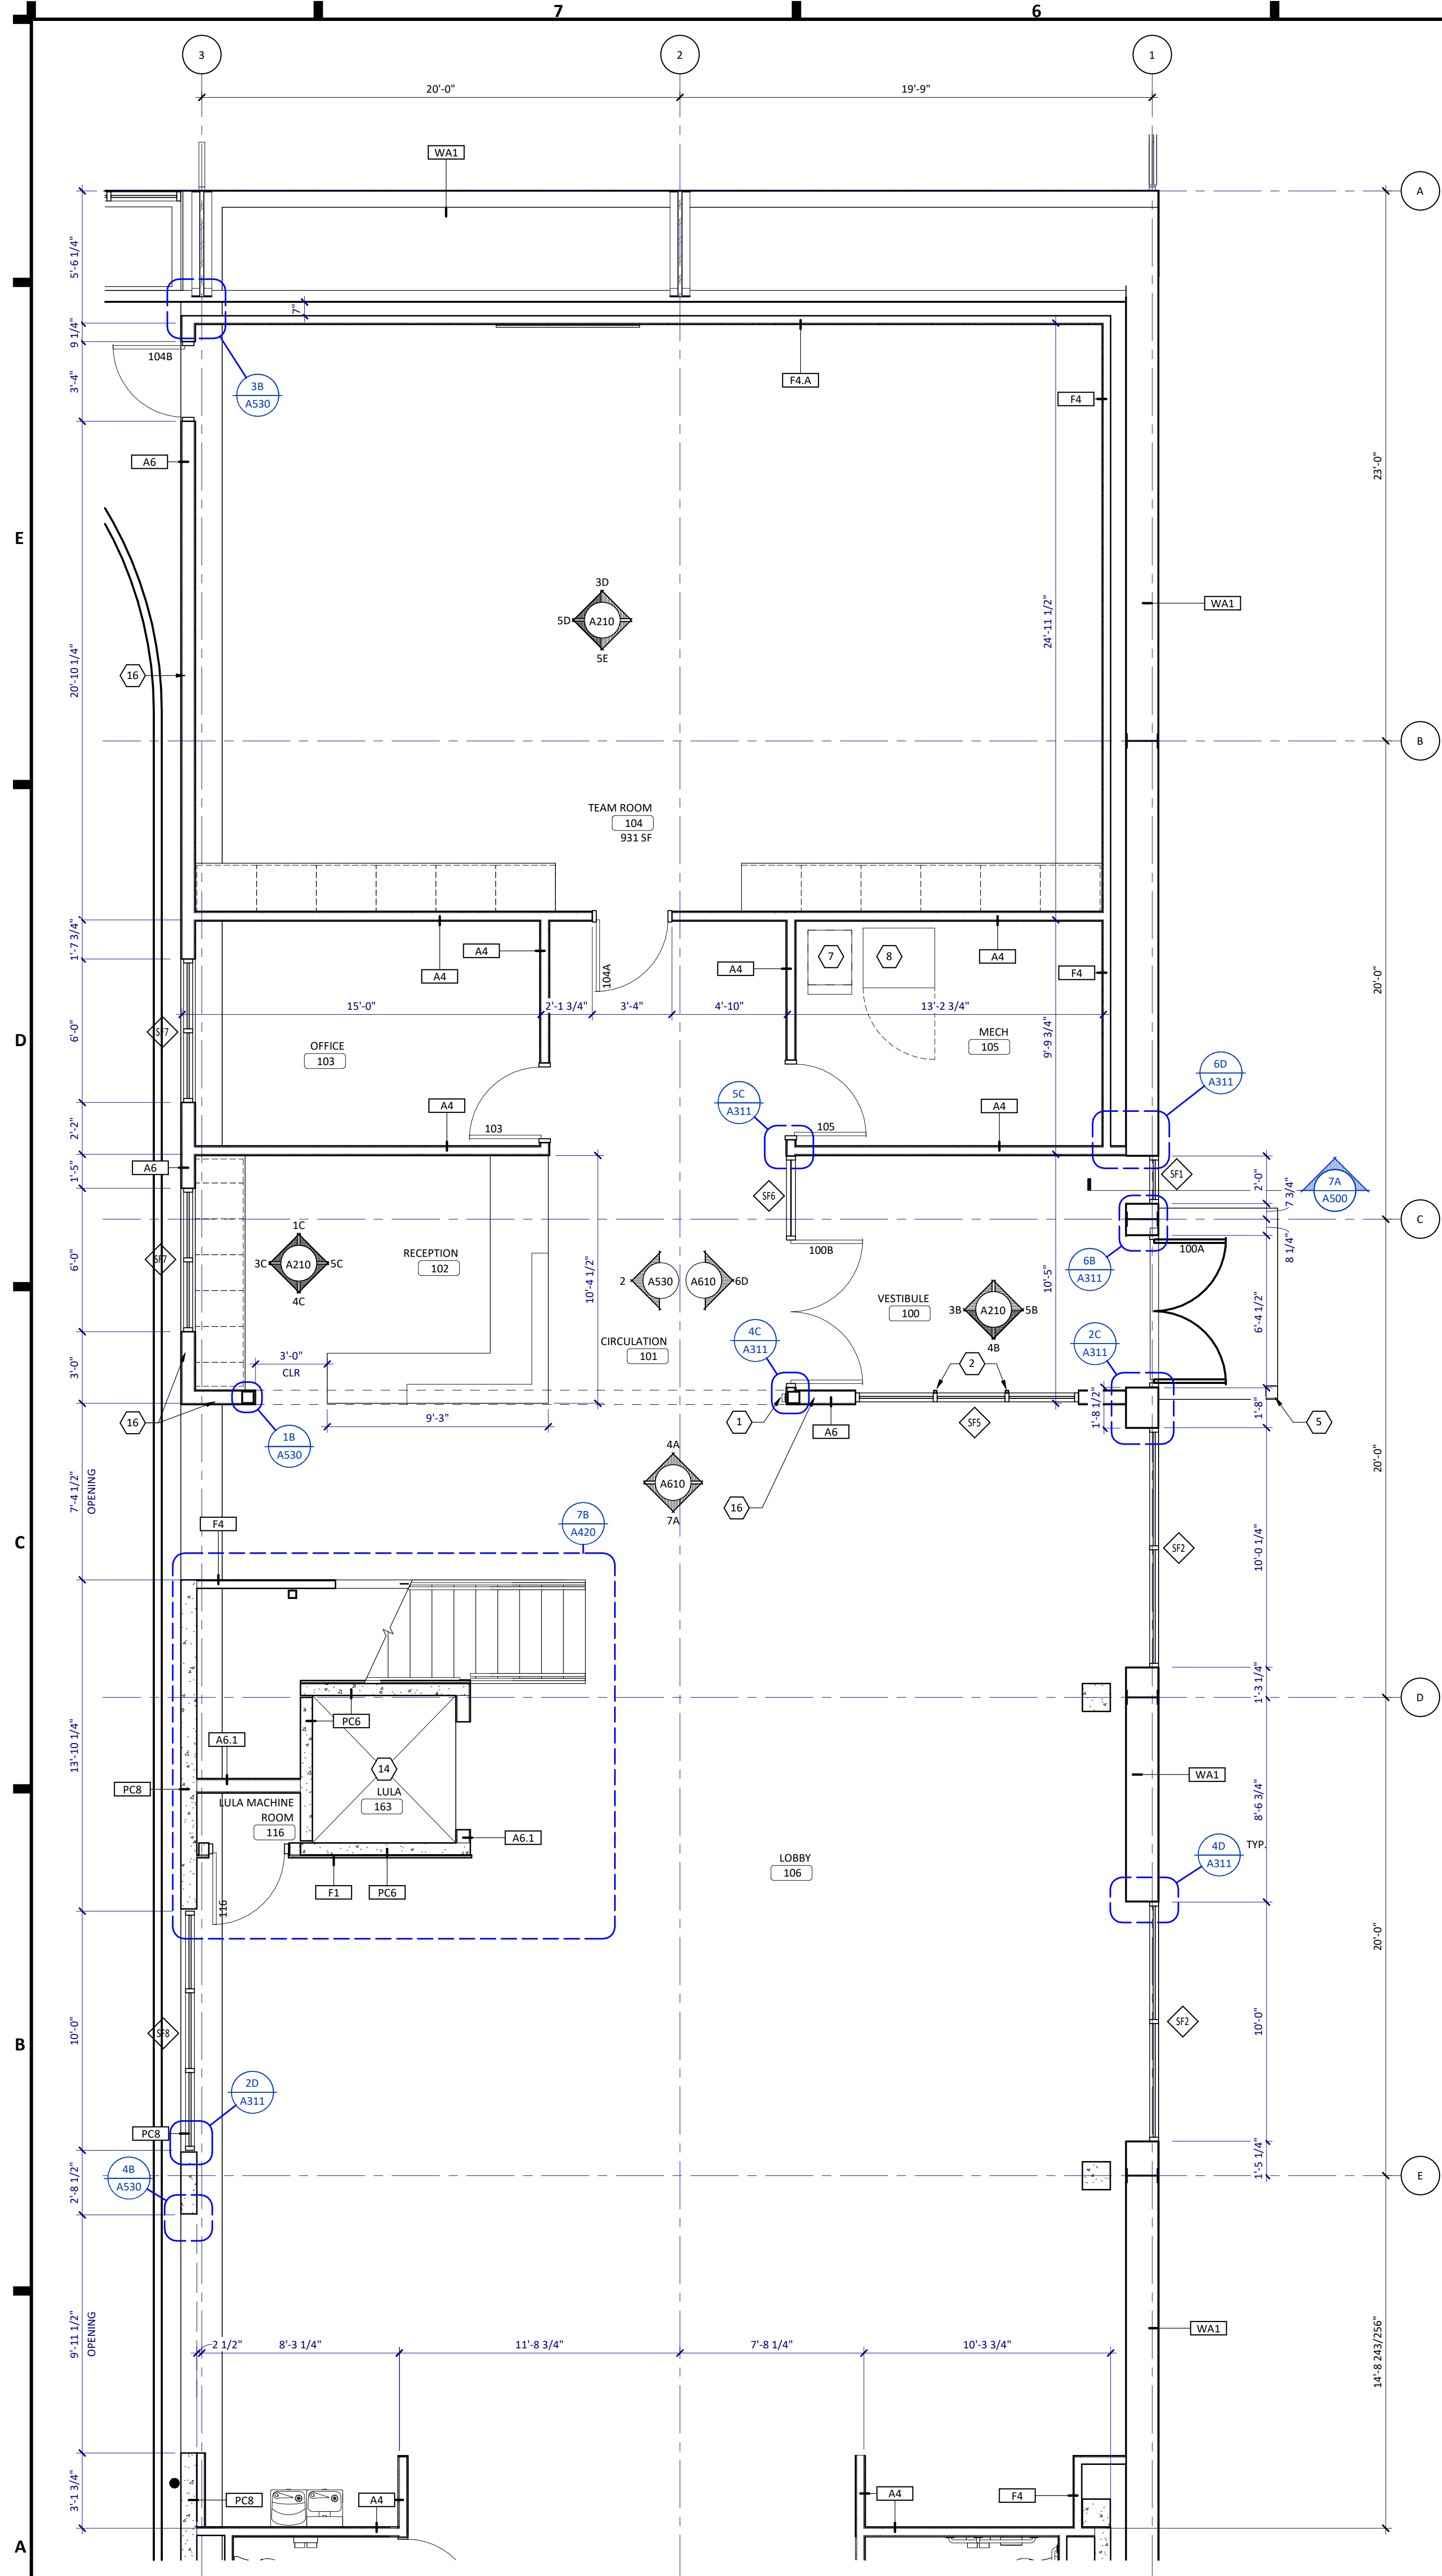


7A
A210
ENLARGED FLOOR PLAN
SCALE: 1/4" = 1'-0"

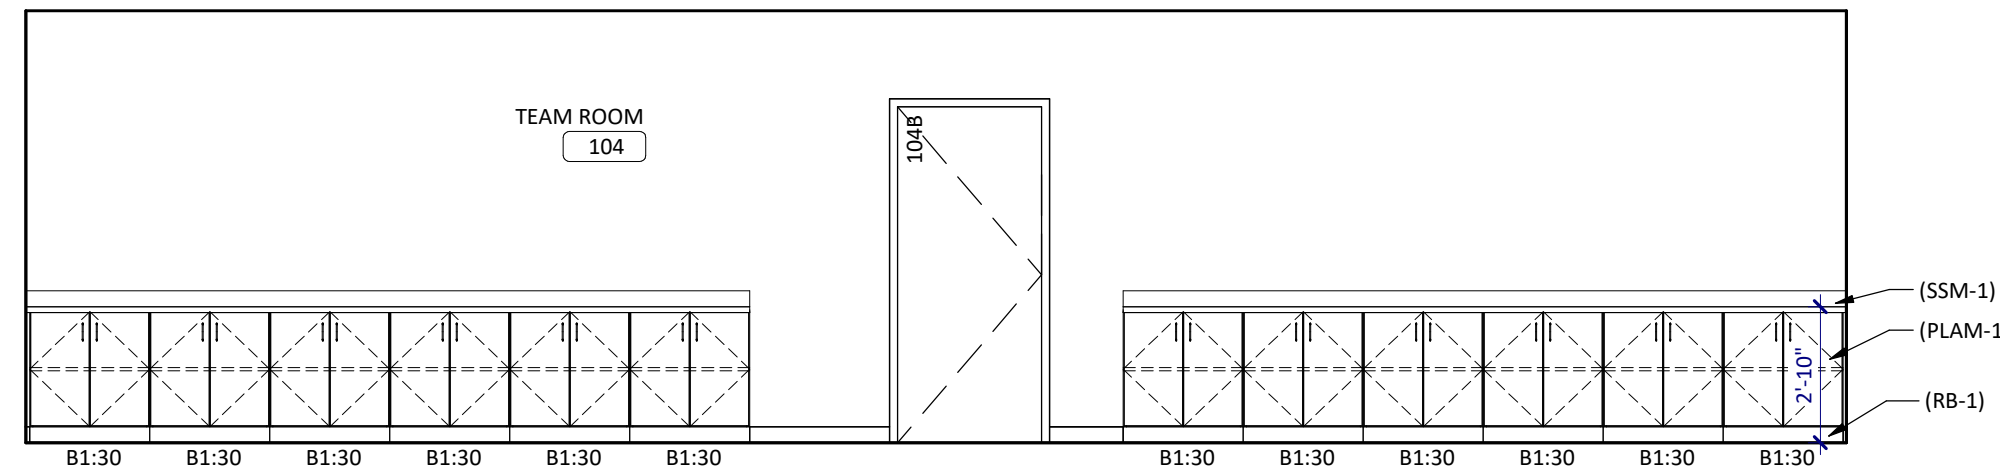


5E
A210
TEAM ROOM ELEVATION
SCALE: 1/4" = 1'-0"

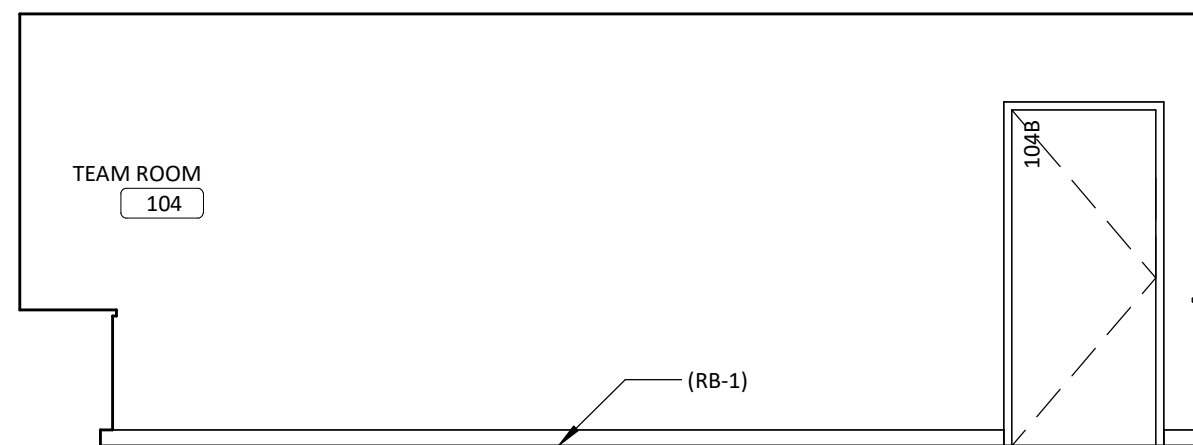


5D
A210
TEAM ROOM ELEVATION
SCALE: 1/4" = 1'-0"

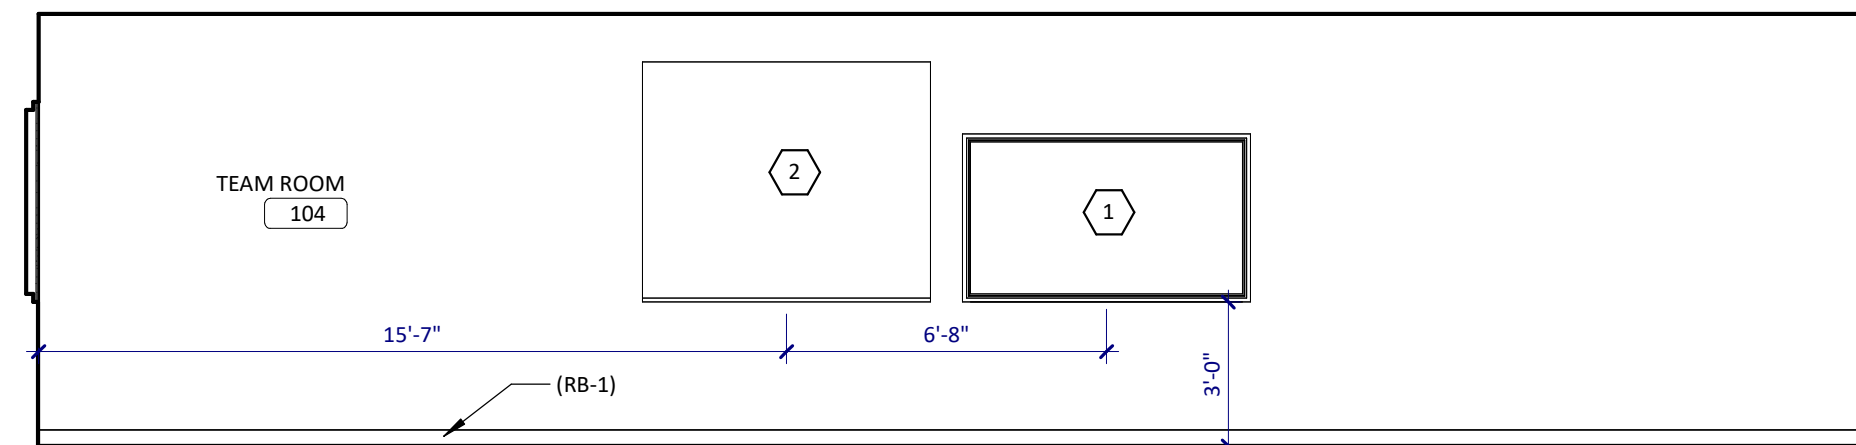


3D
A210
TEAM ROOM ELEVATION
SCALE: 1/4" = 1'-0"

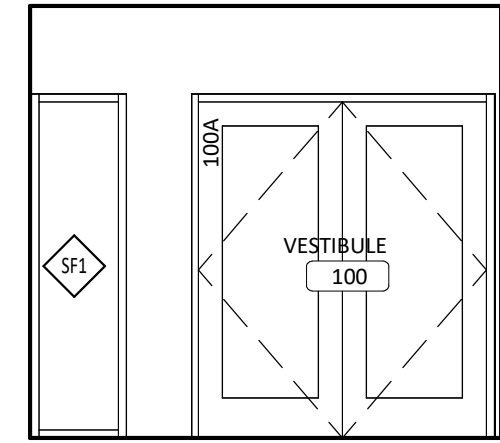

5B
A210
VESTIBULE ELEVATION
SCALE: 1/4" = 1'-0"

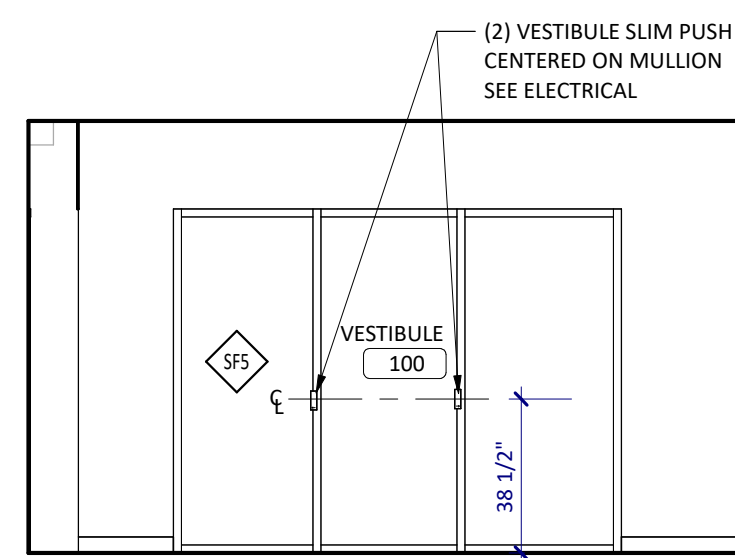

4B
A210
VESTIBULE ELEVATION
SCALE: 1/4" = 1'-0"

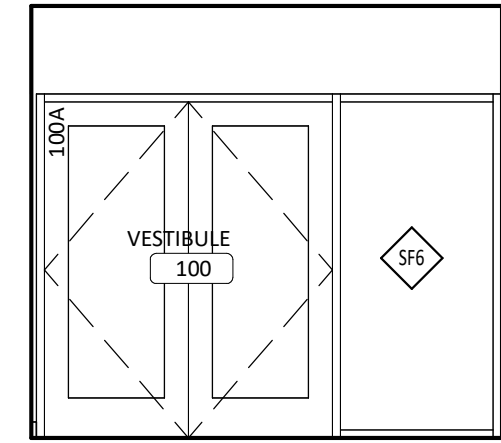

3B
A210
VESTIBULE ELEVATION
SCALE: 1/4" = 1'-0"

SHEET SPEC ID LIST	
SPEC ID	SPEC SECTION & DESCRIPTION
PLAM-1	06-4100 - PLASTIC LAMINATE FACED CASEWORK
RB-1	09-6500 - RESILIENT BASE
SSM-1	12-3600 - SOLID SURFACE COUNTERTOP

KEYNOTES - FLOOR PLAN	
NO	NOTE
1	ADA DOOR PUSH PLATE, WALL-MOUNTED - SEE ELEVATION. CONNECTED TO LOW-ENERGY SWING DOOR OPERATOR. SEE ELECTRICAL.
2	ADA SLIM VESTIBULE PUSH PLATE, MULLION-MOUNTED - SEE ELEVATION. SEE ELECTRICAL.
3	EXTERIOR STOOD; SEE STRUCTURAL.
4	KNOTLESS NYLON NETTING SUPPORTED BY PETS FRAME
5	STAINLESS STEEL BOLLARD WITH ADA DOOR PUSH PLATE; SEE ELECTRICAL.
7	ICE MACHINE BY OWNER.
8	REFRIGERATOR BY OWNER.
9	PROVIDE (RFP-1) FOR 48" AT EACH SIDE OF BASIN AND PROVIDE (MOP-1). REFER TO MOUNTING HEIGHT SHEETS.
11	HI-LO DRINKING FOUNTAIN WITH BOTTLE FILLER
13	VENDING MACHINES BY OWNER.
14	LIMITED-USE/LIMITED APPLICATION ELEVATOR
15	JARU - SEE MECHANICAL.
16	A6 WALL EXTENDS UP TO STRUCTURE ABOVE - SEE STRUCTURAL FOR CONNECTION
17	KNOTLESS NYLON DIVIDER CURTAIN SUPPORTED BY PETS FRAME
18	BATTING CAGE COLUMN
19	OVERLAPPED NETTING FOR ENTRY/EXIT
20	BOLLARD LOCATION

GENERAL NOTES - FLOOR PLAN	
A.	FOR TYPICAL BARRIER FREE TOILET ROOM TYPES AND ACCESSORIES REQUIREMENTS AND LOCATIONS SEE DWG G120.
B.	FOR TYPICAL HOUSEKEEPING CLOSETS ACCESSORIES REQUIREMENTS AND MOUNTING LOCATIONS SEE DWG G120.
C.	ALL PARTITION TYPES ARE "A4" TYPICALLY UNLESS OTHERWISE NOTED.
D.	COORDINATE PARTITION FIRE RATED REQUIREMENTS AS INDICATED ON REFLECTED CEILING PLANS - DRAWING SERIES A700.
E.	TYPICALLY INSTALL SOAP DISPENSERS AND PAPER TOWEL DISPENSER AT ALL SINKS UNLESS NOTED OTHERWISE.
F.	PROVIDE WALL REINFORCEMENT PER DETAIL 2A/A620 AT WALL-MOUNTED SHELVES AND STORAGE UNITS, MARKER BOARDS, BULLETIN BOARDS, TACK BOARDS, TELEVISIONS AND OTHER CONTRACTOR OR OWNER FURNISHED WALL-MOUNTED ITEMS.
G.	FOR ALL CARPET TYPE CHANGES BETWEEN ROOMS, TRANSITION SHALL OCCUR AT CENTERLINE OF DOOR PANEL TYPICALLY - U.N.O. SEE DWG 2A/A600.
H.	COORDINATE DIMENSIONS W/ ASTERISK (IE: *X *Y *Z) W/ EQUIPMENT VENDOR.
I.	PROVIDE BULLNOSE ON ALL CMU OUTSIDE CORNERS - TYPICAL.
J.	FOR INTERIOR METAL STUD CONSTRUCTION ALL DIMENSIONS ARE TO FACE OF METAL STUDS UNLESS NOTED OTHERWISE.
K.	FOR WOOD CONSTRUCTION ALL DIMENSIONS ARE TO EXTERIOR FACE OF SHEATHING AND CENTERLINE OF STUDS UNLESS NOTED OTHERWISE.
L.	ALL DIMENSIONS INDICATED AS 'CLEAR' ARE TO FACE OF FINISH (GYPSUM, TILE, ETC).
M.	ALL MASONRY DIMENSIONS ARE TO FACE OF MASONRY UNLESS NOTED OTHERWISE.
N.	ALL EXTERIOR OPENING DIMENSIONS ARE ROUGH OPENINGS.
O.	COORDINATE ALL FLOOR OPENING DIMENSIONS AND CLEARANCES FOR DUCTWORK W/ MECHANICAL CONTRACTOR - TYPICAL.
P.	COORDINATE AND/OR CONFIRM ANY DIMENSIONAL DISCREPANCIES WITH ARCHITECT PRIOR TO INSTALLATION.

KEYNOTES - INTERIOR ELEV.		
NO	NOTE	REV.
1	DISPLAY BY OWNER. PROVIDE BLOCKING AS NEEDED. POWER BY ELECTRICAL. SEE ELECTRICAL FOR MOUNTING HEIGHTS	
2	WHITEBOARD BY OWNER. PROVIDE BLOCKING AS NEEDED.	
3	MANUFACTURER STANDARD TENSIONED FABRIC - COLOR 1 (WHITE)	
4	MANUFACTURER STANDARD TENSIONED FABRIC - COLOR 2 (GREY)	
5	SCOREBOARD; PROVIDE POWER, DATA AND BLOCKING.	
7	MANUFACTURER STANDARD TENSIONED FABRIC - COLOR 3 (DARK GREY)	
8	GATE	

GENERAL NOTES - INTERIOR ELEVATIONS	
A.	REFER TO A620 FOR STANDARD CASEWORK ELEVATIONS AND CONSTRUCTION.
B.	ALL WALL SURFACES TO BE (PT-7) UNLESS NOTED OTHERWISE.
C.	PROVIDE LEVEL 'S' DRYWALL FINISH AT ALL APPLIED GRAPHICS AND WRITABLE WALL SURFACE LOCATIONS.
D.	PROVIDE WALL REINFORCEMENT AT ALL WALL MOUNTED ITEMS.
E.	ANY EXPOSED CABINET EDGE SHALL BE FINISHED EDGE TO MATCH ADJACENT CABINET FINISH.
F.	PAINT ALL EXPOSED (VISIBLE) DUCTWORK ABOVE THE CEILING LINE OF CLOUDS (PPT-3).
G.	SEE SHEET G120 FOR ALL TOILET RIM HEIGHTS AND ACCESSORY MOUNTING HEIGHTS.




505 W Saint Germain Street
Suite 200
St. Cloud, MN 56301
phone: (320) 498-7008
www.jlgarchitects.com
copyright © 2025


REVISION SCHEDULE		
NO.	DESCRIPTION	DATE

ST. CLOUD SCHOOL DISTRICT
742 MULTIPURPOSE ATHLETIC FACILITY
ST. CLOUD, MN


DATE	10/20/2025
PHASE	BID PACK #1
PROJECT	19230.03
SHEET	A210
ENLARGED PLANS AND ELEVATIONS	

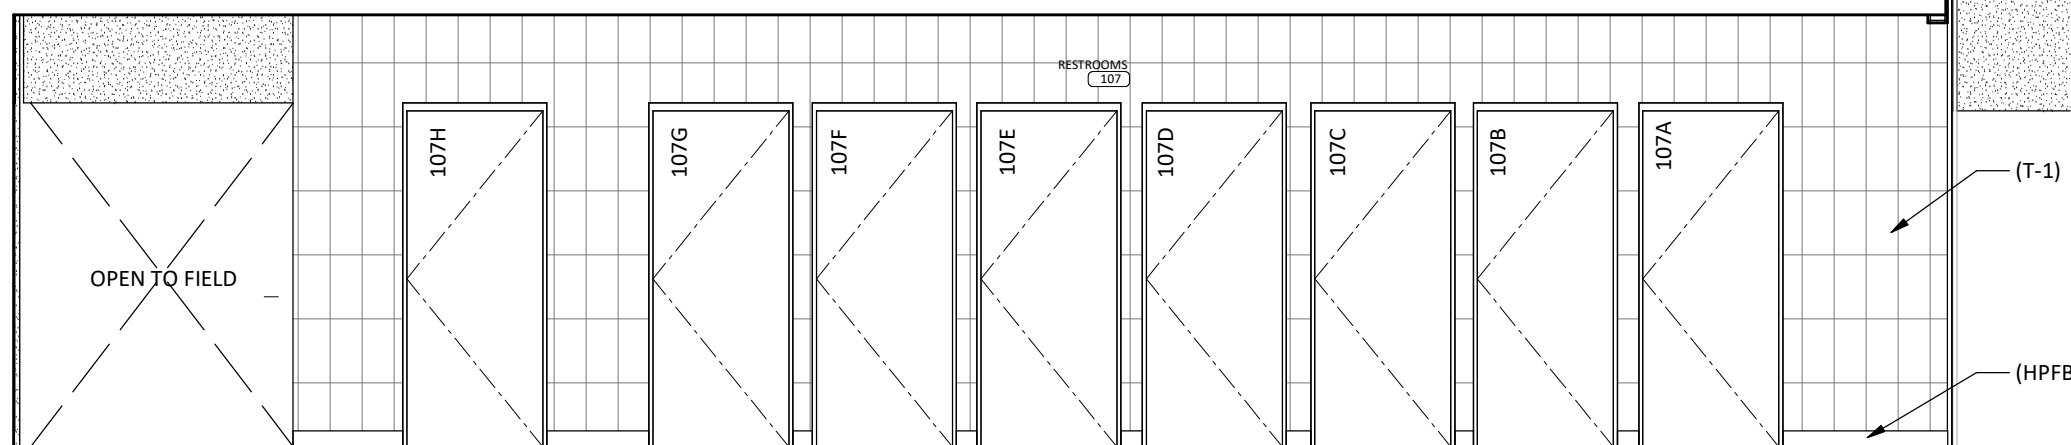


7F RESTROOMS ELEVATION
SCALE: 1/4" = 1'-0"

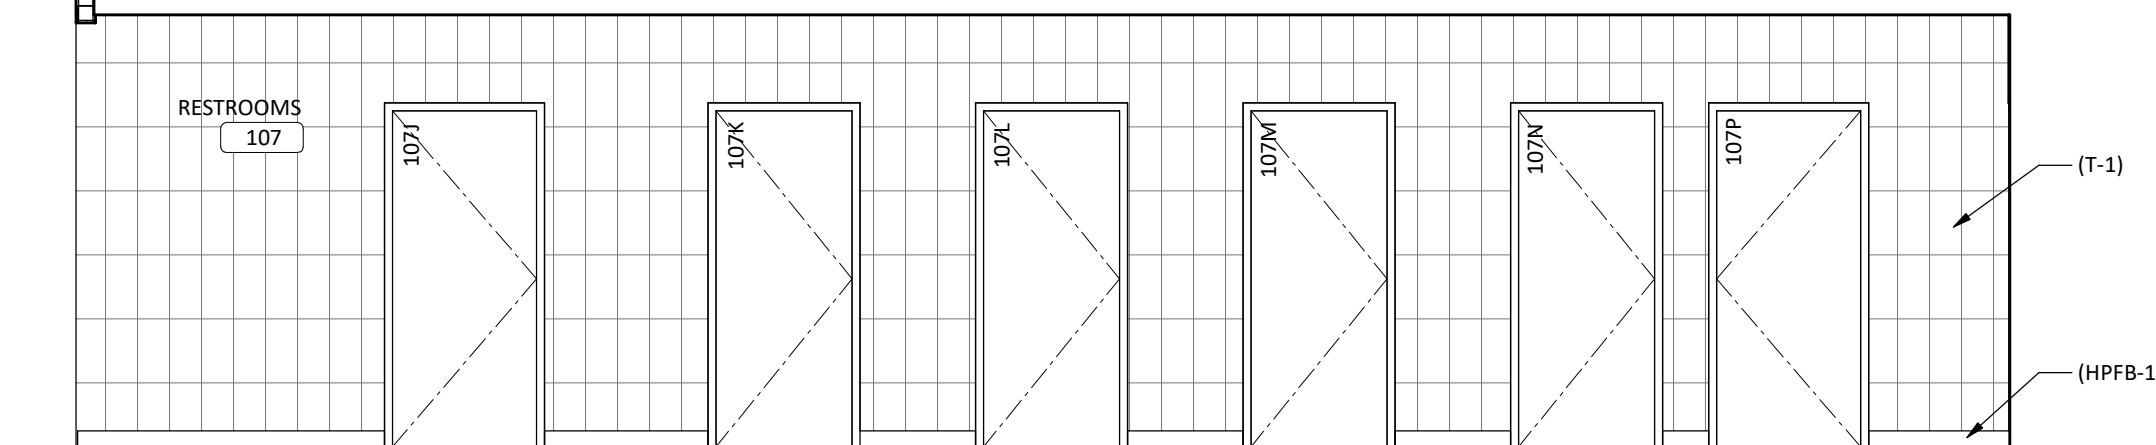


5F RESTROOMS ELEVATION
SCALE: 1/4" = 1'-0"

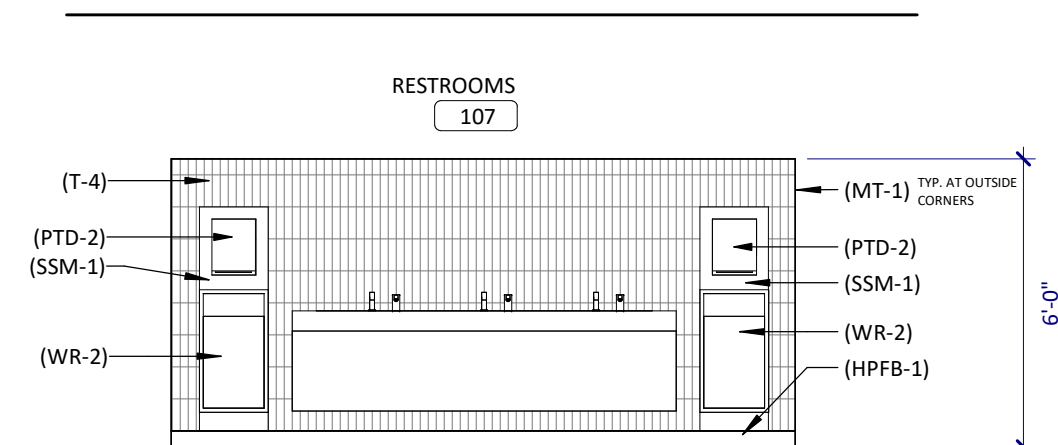


3F RESTROOMS LAV ELEVATION
SCALE: 1/4" = 1'-0"

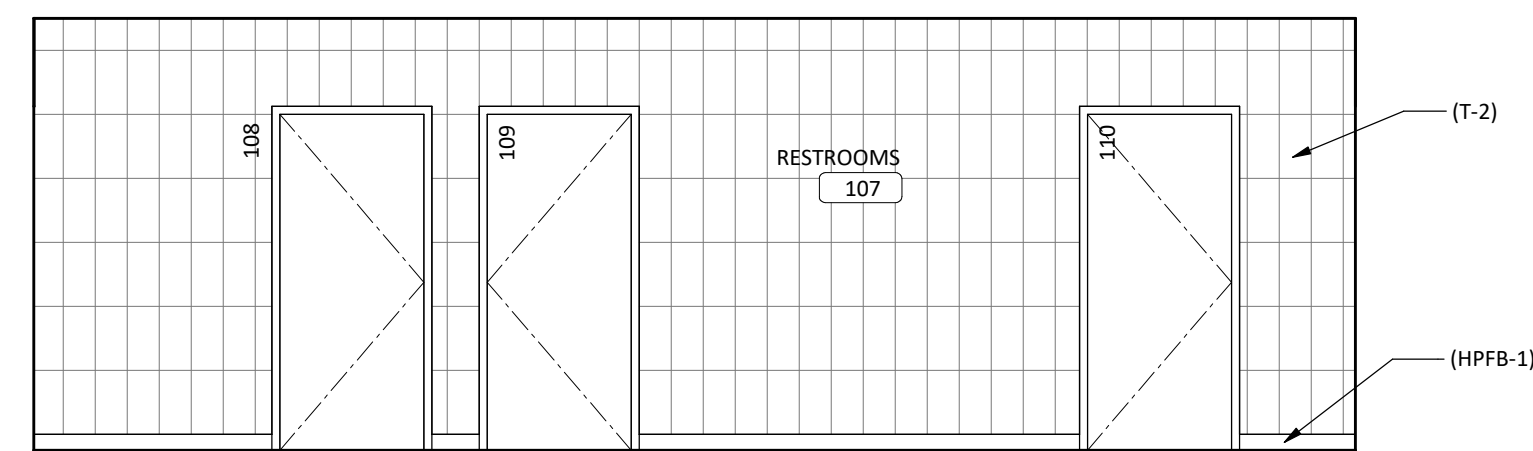


7E RESTROOMS ELEVATION
SCALE: 1/4" = 1'-0"

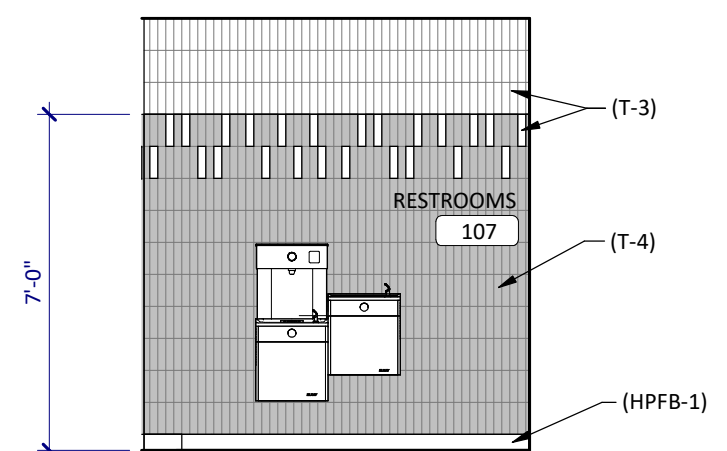


6E WATER FOUNTAIN ELEVATION
SCALE: 1/4" = 1'-0"

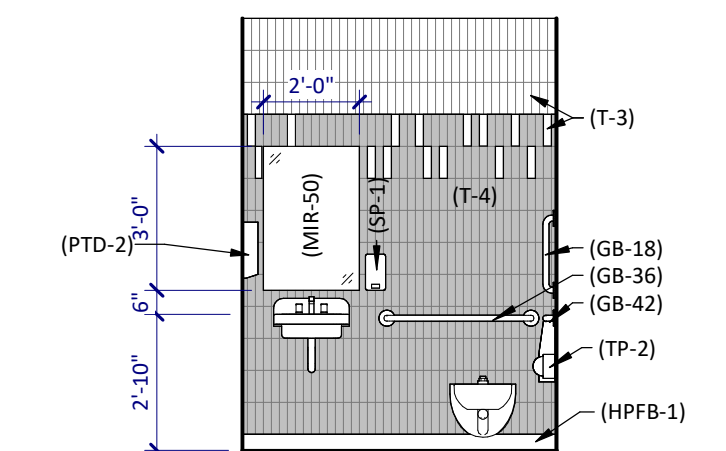


5E ACCS TOILET RM ELEV - MEN
SCALE: 1/4" = 1'-0"

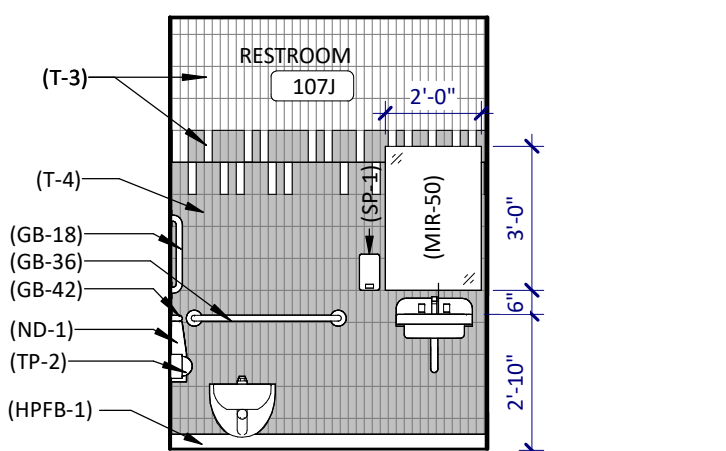


4E ACCS TOILET RM ELEV - WOMEN
SCALE: 1/4" = 1'-0"

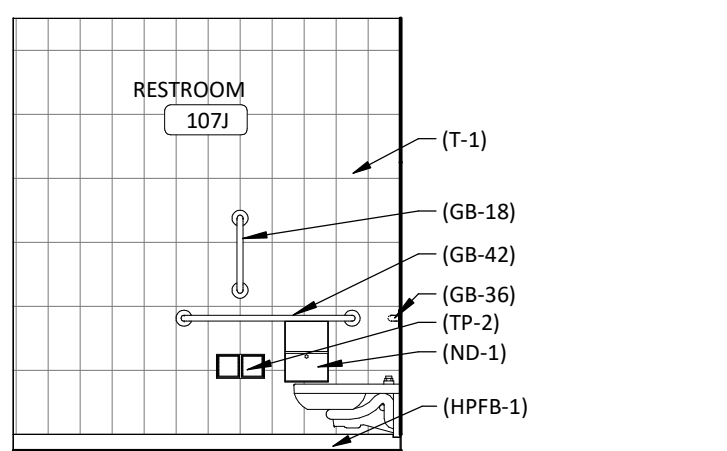


3E ACCS TOILET RM ELEV, TYP.
SCALE: 1/4" = 1'-0"

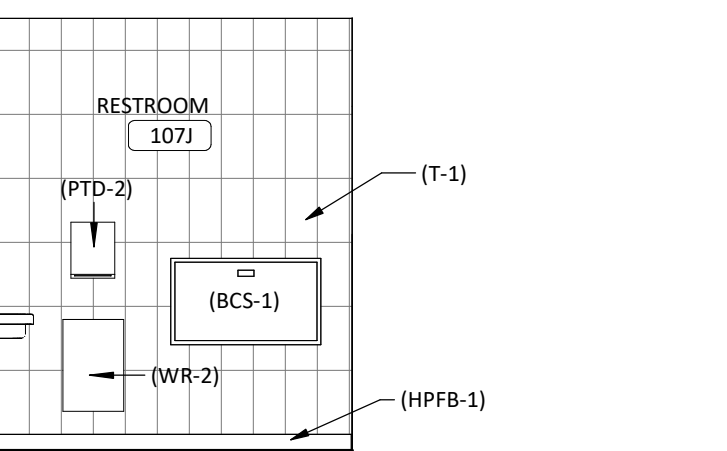


2E ACCS TOILET RM ELEV, TYP.
SCALE: 1/4" = 1'-0"

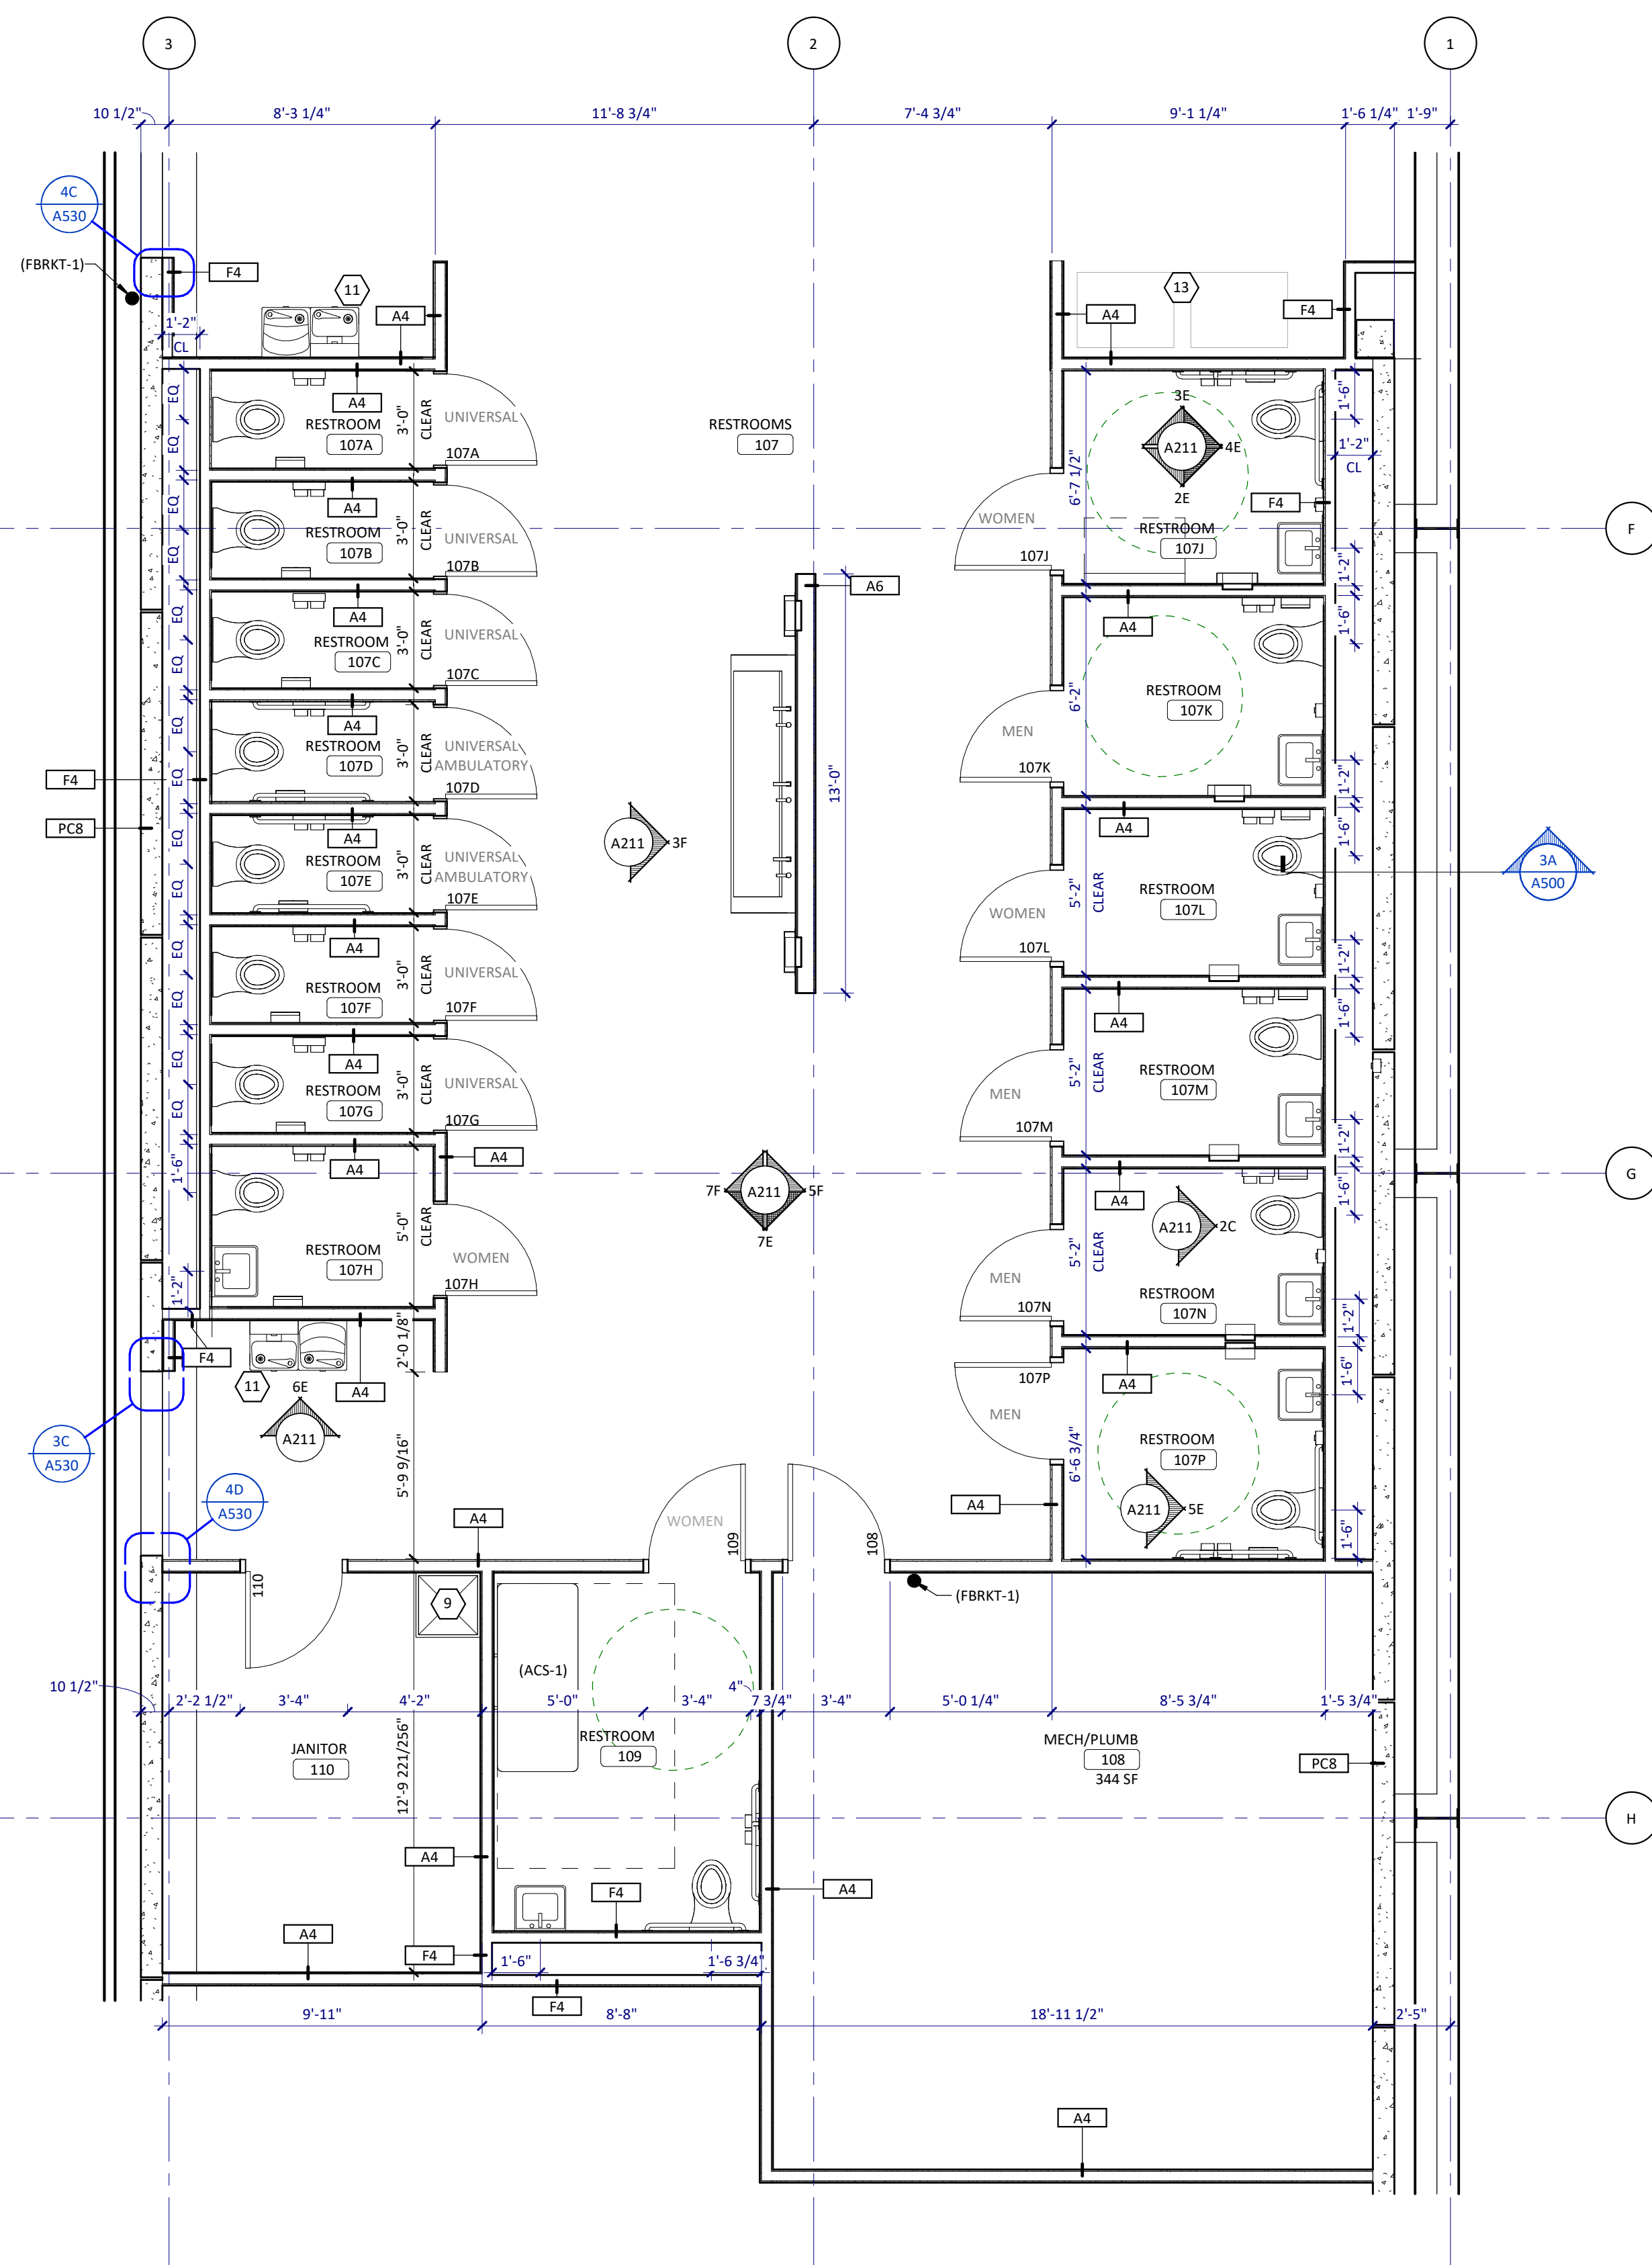


7A ENLARGED RESTROOMS
SCALE: 1/4" = 1'-0"

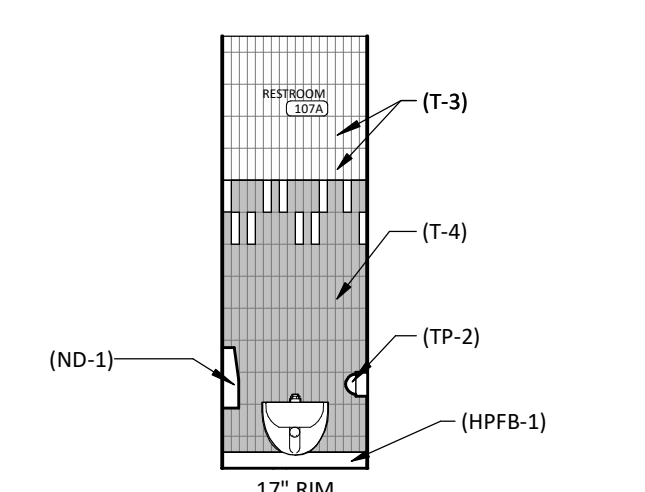


5D UNIV TOILET RM ELEV
SCALE: 1/4" = 1'-0"

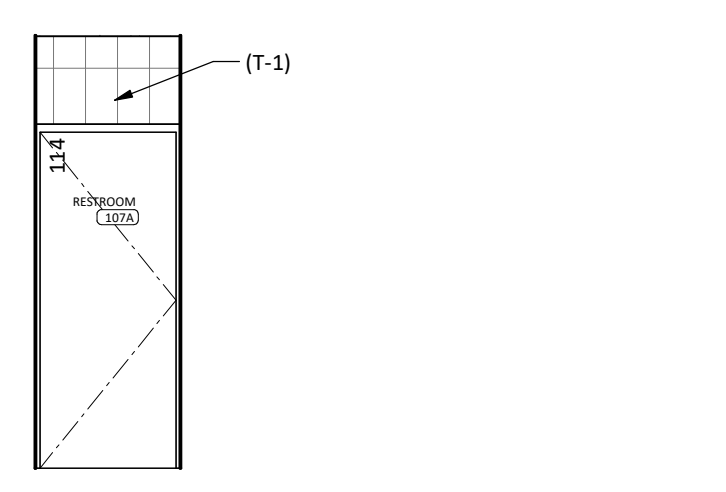


4D UNIV TOILET RM ELEV
SCALE: 1/4" = 1'-0"

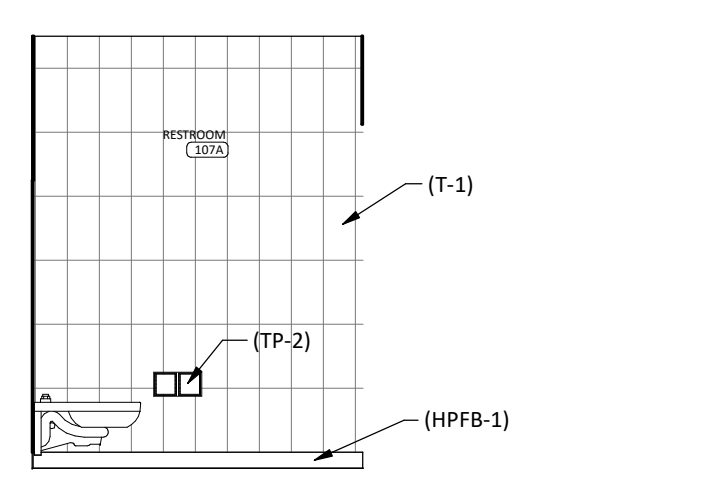


3D UNIV TOILET RM ELEV
SCALE: 1/4" = 1'-0"

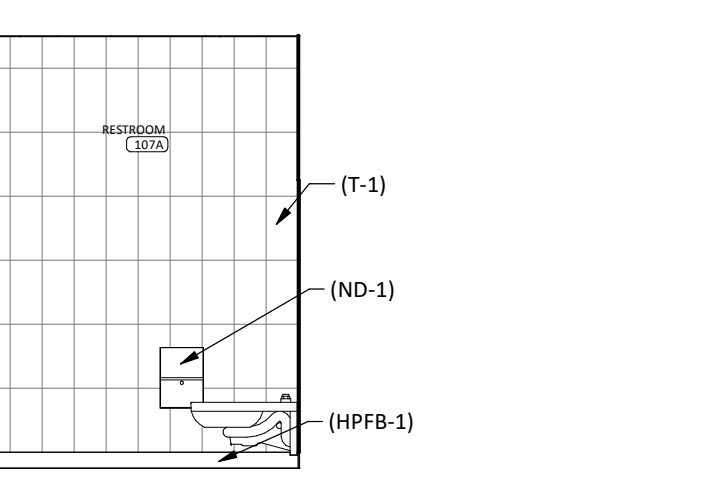


2D UNIV TOILET RM ELEV
SCALE: 1/4" = 1'-0"

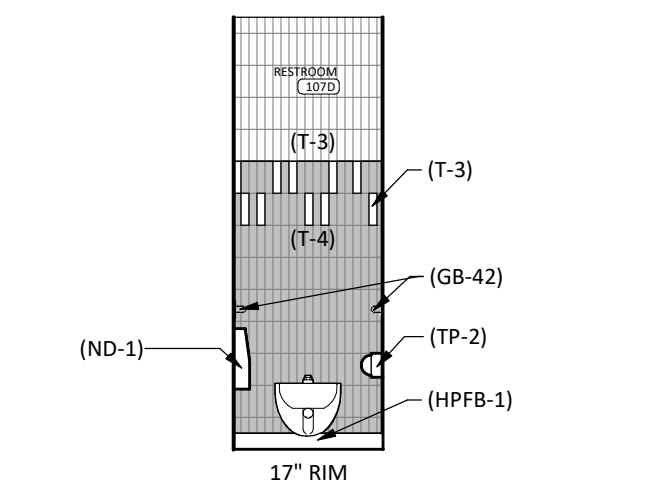


5C AMB TOILET ELEV, TYP.
SCALE: 1/4" = 1'-0"

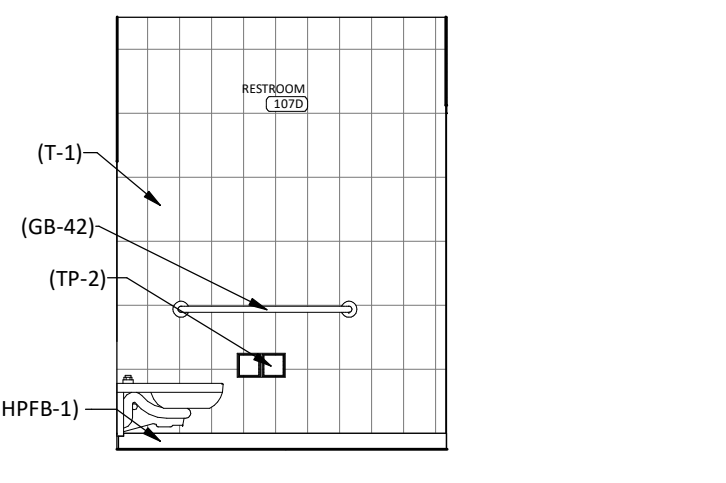

4C AMB TOILET ELEV, TYP.
SCALE: 1/4" = 1'-0"

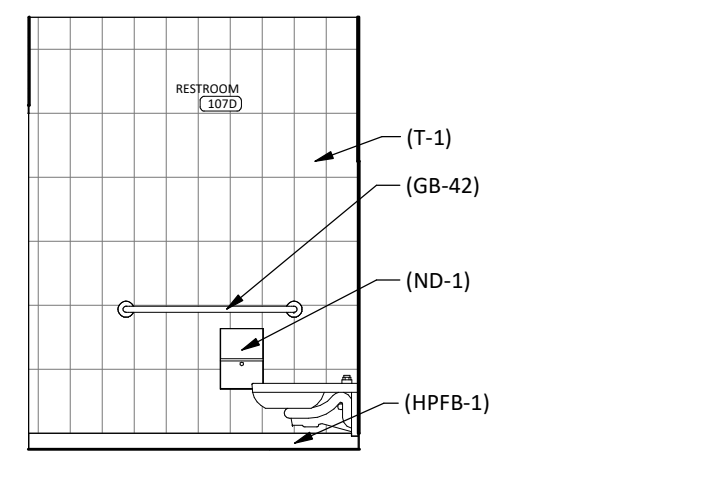

3C AMB TOILET ELEV, TYP.
SCALE: 1/4" = 1'-0"

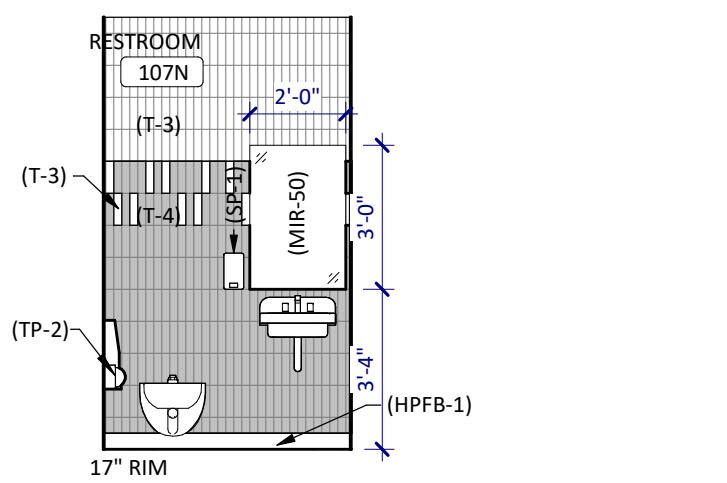

2C RESTROOM ELEV
SCALE: 1/4" = 1'-0"


SHEET SPEC ID LIST	
SPEC ID	SPEC SECTION & DESCRIPTION
ACS-1	10 2800 - ADULT CHANGING STATION
BCS-1	10 2800 - BABY CHANGING STATION; POLYETHYLENE
FBKRT-1	10 4400 - FIRE EXTINGUISHER BRACKET
GB-18	10 2800 - GRAB BAR, 18 INCHES
GB-36	10 2800 - GRAB BAR, 36 INCHES
GB-42	10 2800 - GRAB BAR, 42 INCHES
HPFB-1	09 6700 - HIGH PERFORMANCE FLOORING BASE
MIR-50	10 2800 - MIRROR; FRAMELESS
MT-1	09 3000 - TILE TRIM
ND-1	10 2800 - SANITARY NAPKIN DISPOSAL
PTD-2	10 2800 - PAPER TOWEL DISPENSER; ROLL TYPE
SP-1	10 2800 - SOAP DISPENSER; WALL MOUNT
SSM-1	12 3600 - SOLID SURFACE COUNTERTOP
T-1	09 3000 - TILE
T-2	09 3000 - TILE
T-3	09 3000 - TILE
T-4	09 3000 - TILE
TP-2	10 2800 - TOILET PAPER DISPENSER; DOUBLE ROLL
WR-2	10 2800 - WASTE RECEPTACLE, RECESSED

KEYNOTES - FLOOR PLAN	
NO.	NOTE
1	ADA DOOR PUSH PLATE, WALL-MOUNTED - SEE ELEVATION. CONNECTED TO LOW-ENERGY SWING DOOR OPERATOR; SEE ELECTRICAL.
2	ADA SUN VESTIBULE PUSH PLATE, MULLION-MOUNTED - SEE ELEVATION. SEE ELECTRICAL.
3	EXTERIOR STOOP; SEE STRUCTURAL
4	KNOTLESS NYLON NETTING SUPPORTED BY PEFS FRAME
5	STAINLESS STEEL BOLLARD WITH ADA DOOR PUSH PLATE; SEE ELECTRICAL.
7	ICE MACHINE BY OWNER.
8	REFRIGERATOR BY OWNER.
9	PROVIDE (FRP-1) FOR 48" AT EACH SIDE OF BASIN AND PROVIDE (MOP-1). REFER TO MOUNTING HEIGHT SHEETS
11	H-I/O DRINKING FOUNTAIN WITH BOTTLE FILLER
13	VENDING MACHINES BY OWNER.
14	LIMITED-USE/LIMITED APPLICATION ELEVATOR
15	ARIJ - SEE MECHANICAL.
16	AS WALL EXTENDS UP TO STRUCTURE ABOVE - SEE STRUCTURAL FOR CONNECTION
17	KNOTLESS NYLON DIVIDER CURTAIN SUPPORTED BY PEFS FRAME
18	BATTING CASE COLUMN
19	OVERLAPPED NETTING FOR ENTRY/EXIT
20	BOLLARD LOCATION

GENERAL NOTES - FLOOR PLAN	
A.	FOR TYPICAL BARRIER FREE TOILET ROOM TYPES AND ACCESSORIES REQUIREMENTS AND LOCATIONS SEE DWG G120.
B.	FOR TYPICAL HOUSEKEEPING CLOSETS ACCESSORIES REQUIREMENTS AND MOUNTING LOCATIONS SEE DWG G120.
C.	ALL PARTITION TYPES ARE "A4" TYPICALLY UNLESS OTHERWISE NOTED.
D.	COORDINATE PARTITION FIRE RATED REQUIREMENTS AS INDICATED ON REFLECTED CEILING PLANS - DRAWING SERIES A700.
E.	TYPICALLY INSTALL SOAP DISPENSERS AND PAPER TOWEL DISPENSER AT ALL SINKS UNLESS NOTED OTHERWISE.
F.	PROVIDE WALL REINFORCEMENT PER DETAIL 7A/A620 AT WALL-MOUNTED SHELVES AND STORAGE UNITS, MARKER BOARDS, BULLETIN BOARDS, TACK BOARDS, TELEVISIONS AND OTHER CONTRACTOR OR OWNER FURNISHED WALL-MOUNTED ITEMS.
G.	FOR ALL CARPET TYPE CHANGES BETWEEN ROOMS, TRANSITION SHALL OCCUR AT CENTERLINE OF DOOR PANEL TYPICALLY - U.N.O. SEE DWG 2A/A600.
H.	COORDINATE DIMENSIONS W/ ASTERISK (IE "X" X "Y") W/ EQUIPMENT VENDOR.
I.	PROVIDE BULLNOSE ON ALL CMU OUTSIDE CORNERS - TYPICAL.
J.	FOR INTERIOR METAL STUD CONSTRUCTION ALL DIMENSIONS ARE TO FACE OF METAL STUDS UNLESS NOTED OTHERWISE.
K.	FOR WOOD CONSTRUCTION ALL DIMENSIONS ARE TO EXTERIOR FACE OF SHEATHING AND CENTERLINE OF STUDS UNLESS NOTED OTHERWISE.
L.	ALL DIMENSIONS INDICATED AS "CLEAR" ARE TO FACE OF FINISH (GYPSUM, TILE, ETC.).
M.	ALL MASONRY DIMENSIONS ARE TO FACE OF MASONRY UNLESS NOTED OTHERWISE.
N.	ALL EXTERIOR OPENING DIMENSIONS ARE ROUGH OPENINGS.
O.	COORDINATE ALL FLOOR OPENING DIMENSIONS AND CLEARANCES FOR DUCTWORK W/ MECHANICAL CONTRACTOR - TYPICAL.
P.	COORDINATE AND/OR CONFIRM ANY DIMENSIONAL DISCREPANCIES WITH ARCHITECT PRIOR TO INSTALLATION.

KEYNOTES - INTERIOR ELEV.		
NO.	NOTE	REV.
1	DISPLAY BY OWNER. PROVIDE BLOCKING AS NEEDED. POWER BY ELECTRICAL. SEE ELECTRICAL FOR MOUNTING HEIGHTS	
2	WHITEBOARD BY OWNER. PROVIDE BLOCKING AS NEEDED.	
3	MANUFACTURER STANDARD TENSIONED FABRIC - COLOR 1 (WHITE)	
4	MANUFACTURER STANDARD TENSIONED FABRIC - COLOR 2 (GREY)	
5	SCOREBOARD; PROVIDE POWER, DATA AND BLOCKING.	
7	MANUFACTURER STANDARD TENSIONED FABRIC - COLOR 3 (DARK GREY)	
8	GATE	

GENERAL NOTES - INTERIOR ELEVATIONS	
A.	REFER TO A620 FOR STANDARD CASEWORK ELEVATIONS AND CONSTRUCTION.
B.	ALL WALL SURFACES TO BE (PT-7) UNLESS NOTED OTHERWISE.
C.	PROVIDE LEVEL "5" DRYWALL FINISH AT ALL APPLIED GRAPHICS AND WRITABLE WALL SURFACE LOCATIONS.
D.	PROVIDE WALL REINFORCEMENT AT ALL WALL MOUNTED ITEMS.
E.	ANY EXPOSED CABINET EDGE SHALL BE FINISHED EDGE TO MATCH ADJACENT CABINET FINISH.
F.	PAINTE ALL EXPOSED (VISIBLE) DUCTWORK ABOVE THE CEILING LINE OF CLOUDS (PT-7).
G.	SEE SHEET G120 FOR ALL TOILET RIM HEIGHTS AND ACCESSORY MOUNTING HEIGHTS.

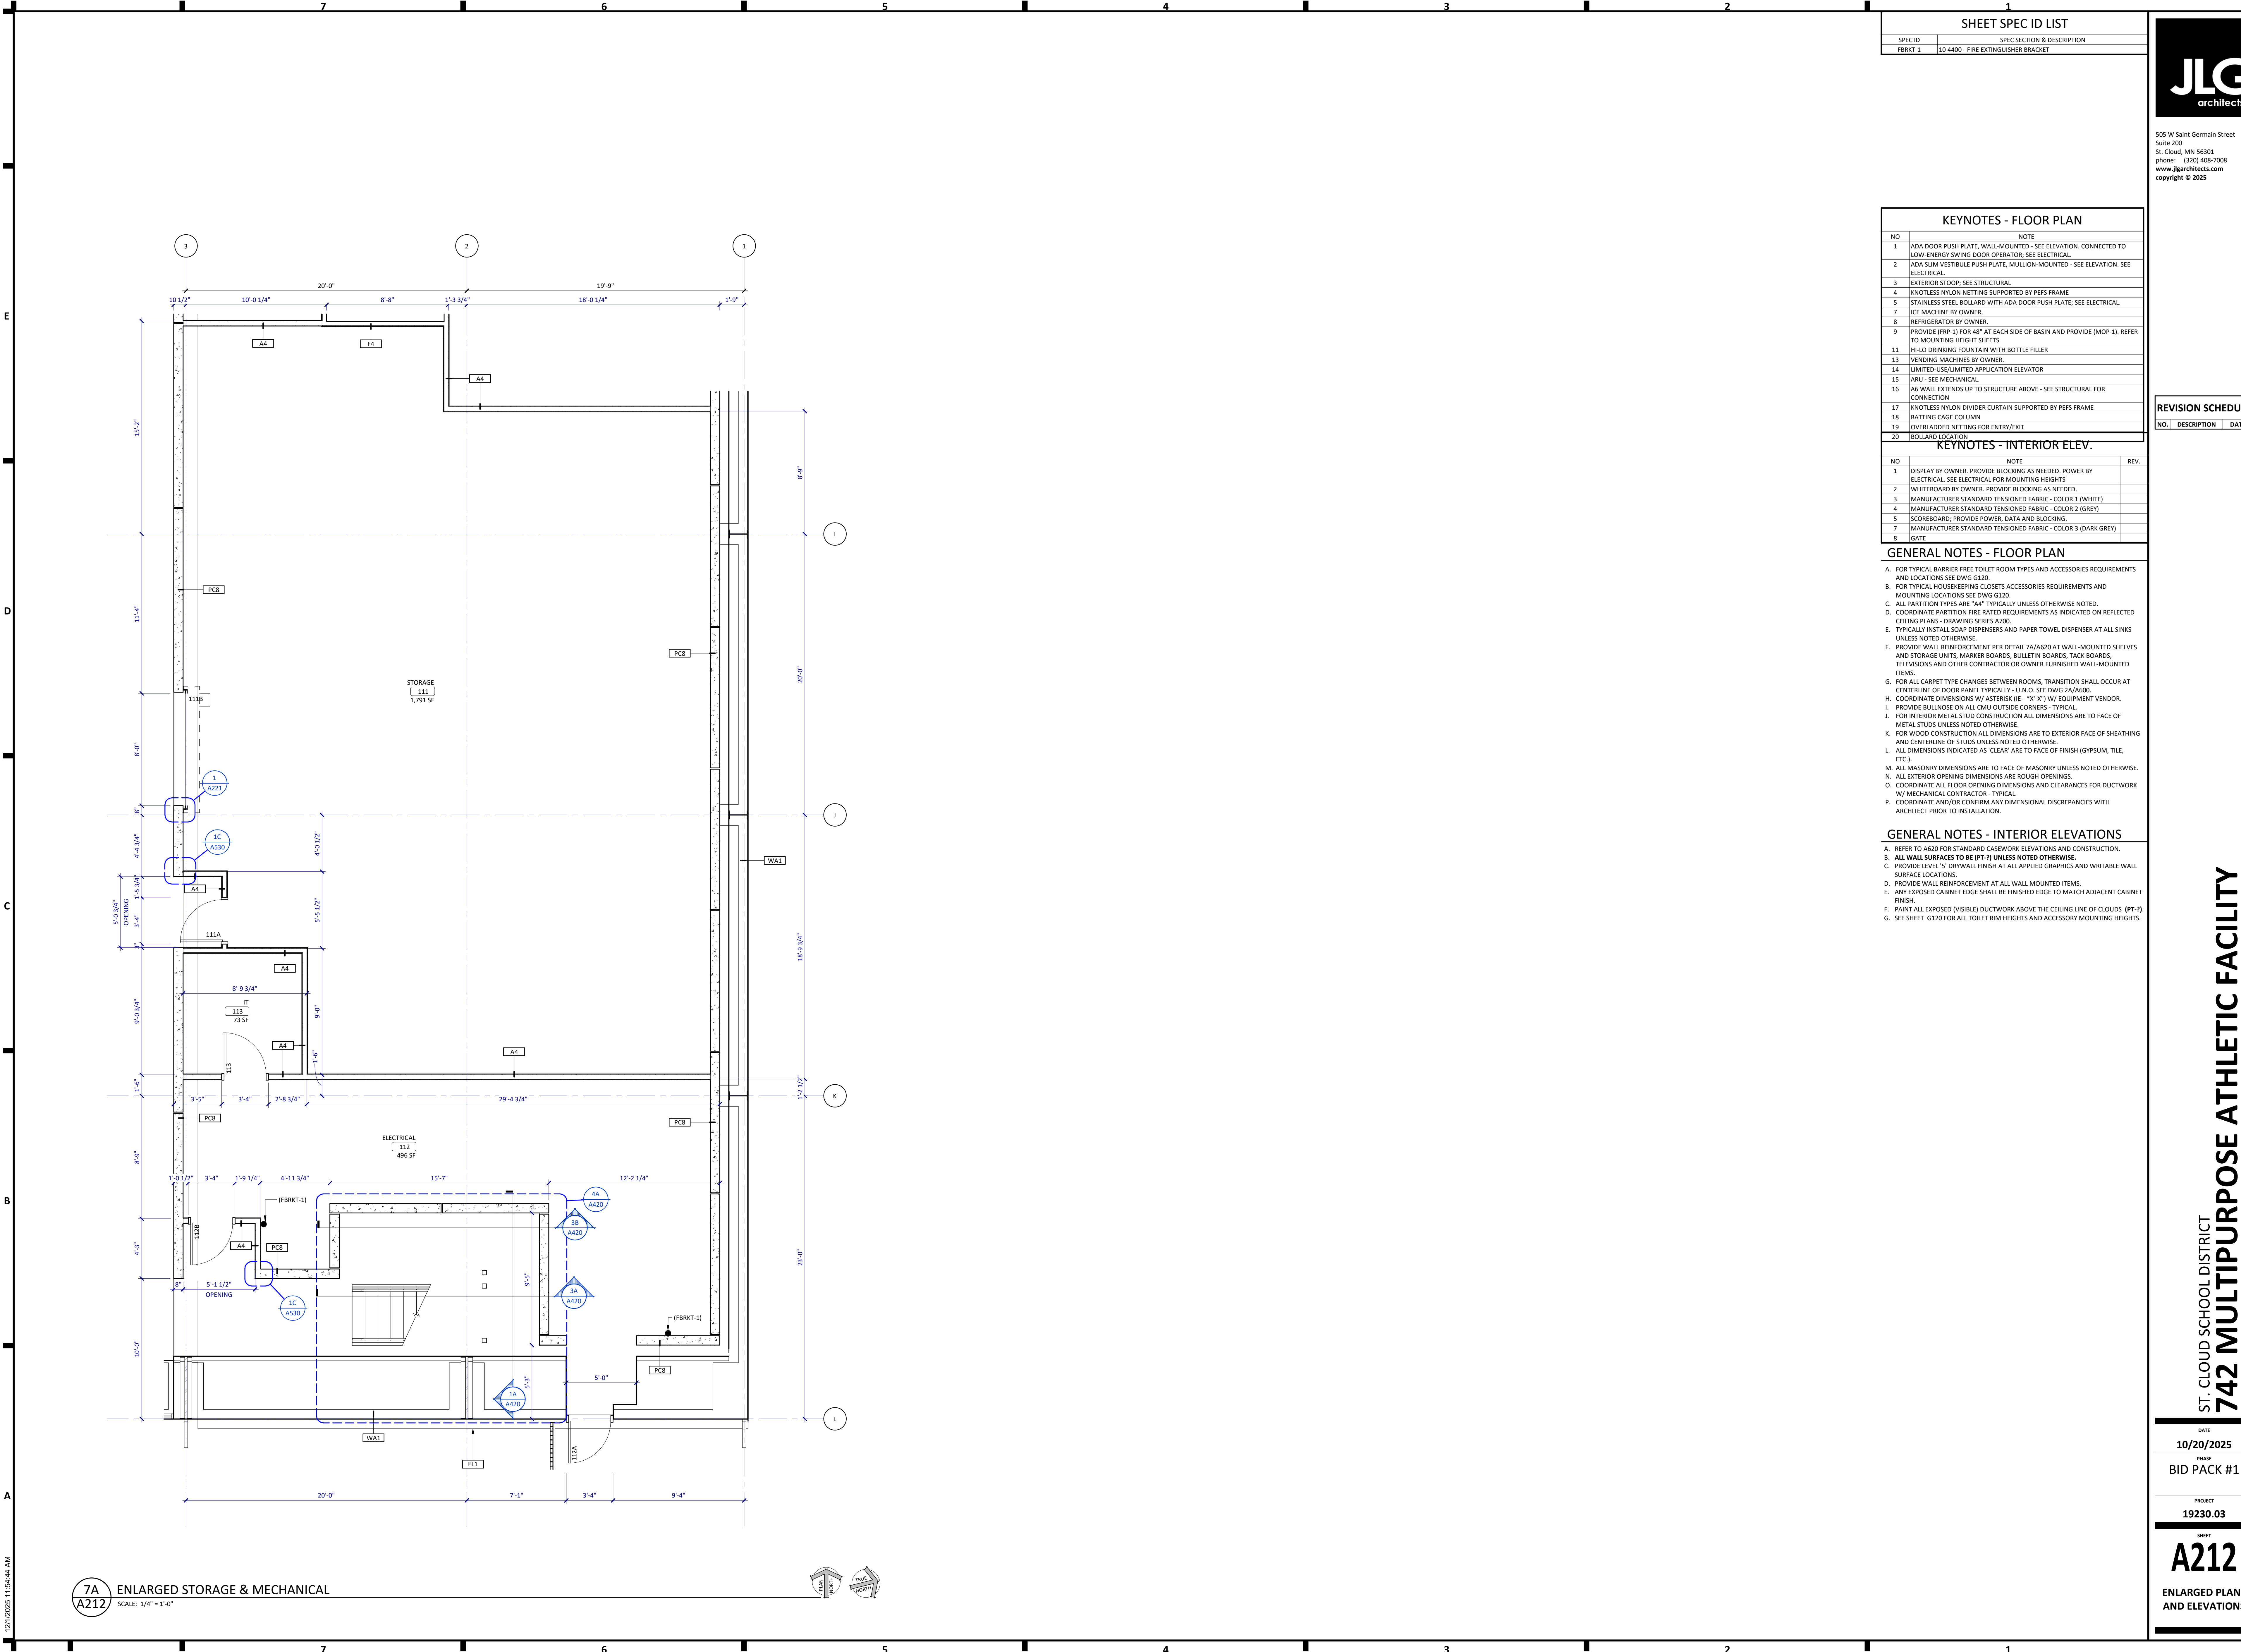

SHEET SPEC ID LIST	
SPEC ID	SPEC SECTION & DESCRIPTION
FBRT-1	10 4400 - FIRE EXTINGUISHER BRACKET

KEYNOTES - FLOOR PLAN	
NO	NOTE
1	ADA DOOR PUSH PLATE, WALL-MOUNTED - SEE ELEVATION. CONNECTED TO LOW-ENERGY SWING DOOR OPERATOR; SEE ELECTRICAL.
2	ADA SIGN VESTIBULE PUSH PLATE, MULLION-MOUNTED - SEE ELEVATION. SEE ELECTRICAL.
3	EXTERIOR STOOP; SEE STRUCTURAL.
4	KNOTLESS NYLON NETTING SUPPORTED BY PEFS FRAME.
5	STAINLESS STEEL BOLLARD WITH ADA DOOR PUSH PLATE; SEE ELECTRICAL.
7	ICE MACHINE BY OWNER.
8	REFRIGERATOR BY OWNER.
9	PROVIDE (FRP-1) FOR 48" AT EACH SIDE OF BASIN AND PROVIDE (MOP-1). REFER TO MOUNTING HEIGHT SHEETS.
11	HI-LO DRINKING FOUNTAIN WITH BOTTLE FILLER.
13	VENDING MACHINES BY OWNER.
14	LIMITED-USE/LIMITED APPLICATION ELEVATOR.
15	ARIU - SEE MECHANICAL.
16	A6 WALL EXTENDS UP TO STRUCTURE ABOVE - SEE STRUCTURAL FOR CONNECTION.
17	KNOTLESS NYLON DIVIDER CURTAIN SUPPORTED BY PEFS FRAME.
18	BATTING CASE COLUMN.
19	OVERLAPPED NETTING FOR ENTRY/EXIT.
20	BOLLARD LOCATION.

KEYNOTES - INTERIOR ELEV.		
NO	NOTE	REV.
1	DISPLAY BY OWNER. PROVIDE BLOCKING AS NEEDED. POWER BY ELECTRICAL. SEE ELECTRICAL FOR MOUNTING HEIGHTS.	
2	WHITEBOARD BY OWNER. PROVIDE BLOCKING AS NEEDED.	
3	MANUFACTURER STANDARD TENSIONED FABRIC - COLOR 1 (WHITE)	
4	MANUFACTURER STANDARD TENSIONED FABRIC - COLOR 2 (GREY)	
5	SCOREBOARD; PROVIDE POWER, DATA AND BLOCKING.	
7	MANUFACTURER STANDARD TENSIONED FABRIC - COLOR 3 (DARK GREY)	
8	GATE	

- GENERAL NOTES - FLOOR PLAN**
- A. FOR TYPICAL BARRIER FREE TOILET ROOM TYPES AND ACCESSORIES REQUIREMENTS AND LOCATIONS SEE DWG G120.
 - B. FOR TYPICAL HOUSEKEEPING CLOSETS ACCESSORIES REQUIREMENTS AND MOUNTING LOCATIONS SEE DWG G120.
 - C. ALL PARTITION TYPES ARE "A4" TYPICALLY UNLESS OTHERWISE NOTED.
 - D. COORDINATE PARTITION FIRE RATED REQUIREMENTS AS INDICATED ON REFLECTED CEILING PLANS - DRAWING SERIES A700.
 - E. TYPICALLY INSTALL SOAP DISPENSERS AND PAPER TOWEL DISPENSER AT ALL SINKS UNLESS NOTED OTHERWISE.
 - F. PROVIDE WALL REINFORCEMENT PER DETAIL 7A/A620 AT WALL-MOUNTED SHELVES AND STORAGE UNITS, MARKER BOARDS, BULLETIN BOARDS, TACK BOARDS, TELEVISIONS AND OTHER CONTRACTOR OR OWNER FURNISHED WALL-MOUNTED ITEMS.
 - G. FOR ALL CARPET TYPE CHANGES BETWEEN ROOMS, TRANSITION SHALL OCCUR AT CENTERLINE OF DOOR PANEL TYPICALLY - U.N.O. SEE DWG 2A/A600.
 - H. COORDINATE DIMENSIONS W/ ASTERISK (IE "X" X" Y") W/ EQUIPMENT VENDOR.
 - I. PROVIDE BULLNOSE ON ALL CMU OUTSIDE CORNERS - TYPICAL.
 - J. FOR INTERIOR METAL STUD CONSTRUCTION ALL DIMENSIONS ARE TO FACE OF METAL STUDS UNLESS NOTED OTHERWISE.
 - K. FOR WOOD CONSTRUCTION ALL DIMENSIONS ARE TO EXTERIOR FACE OF SHEATHING AND CENTERLINE OF STUDS UNLESS NOTED OTHERWISE.
 - L. ALL DIMENSIONS INDICATED AS "CLEAR" ARE TO FACE OF FINISH (GYPSUM, TILE, ETC).
 - M. ALL MASONRY DIMENSIONS ARE TO FACE OF MASONRY UNLESS NOTED OTHERWISE.
 - N. ALL EXTERIOR OPENING DIMENSIONS ARE ROUGH OPENINGS.
 - O. COORDINATE ALL FLOOR OPENING DIMENSIONS AND CLEARANCES FOR DUCTWORK W/ MECHANICAL CONTRACTOR - TYPICAL.
 - P. COORDINATE AND/OR CONFIRM ANY DIMENSIONAL DISCREPANCIES WITH ARCHITECT PRIOR TO INSTALLATION.

- GENERAL NOTES - INTERIOR ELEVATIONS**
- A. REFER TO A620 FOR STANDARD CASEWORK ELEVATIONS AND CONSTRUCTION.
 - B. ALL WALL SURFACES TO BE (PT-7) UNLESS NOTED OTHERWISE.
 - C. PROVIDE LEVEL 5 DRYWALL FINISH AT ALL APPLIED GRAPHICS AND WRITABLE WALL SURFACE LOCATIONS.
 - D. PROVIDE WALL REINFORCEMENT AT ALL WALL MOUNTED ITEMS.
 - E. ANY EXPOSED CABINET EDGE SHALL BE FINISHED EDGE TO MATCH ADJACENT CABINET FINISH.
 - F. PAINT ALL EXPOSED (VISIBLE) DUCTWORK ABOVE THE CEILING LINE OF CLOUDS (PT-7).
 - G. SEE SHEET G120 FOR ALL TOILET RIM HEIGHTS AND ACCESSORY MOUNTING HEIGHTS.

JLGarchitects

505 W Saint Germain Street
Suite 200
St. Cloud, MN 56301
phone: (320) 498-7008
www.jlgarchitects.com
copyright © 2025

REVISION SCHEDULE		
NO.	DESCRIPTION	DATE

ST. CLOUD SCHOOL DISTRICT
742 MULTIPURPOSE ATHLETIC FACILITY
ST. CLOUD, MN

DATE
10/20/2025

PHASE
BID PACK #1


PROJECT
19230.03

SHEET
A212


ENLARGED PLANS
AND ELEVATIONS

7A
A212


ENLARGED STORAGE & MECHANICAL
SCALE: 1/4" = 1'-0"

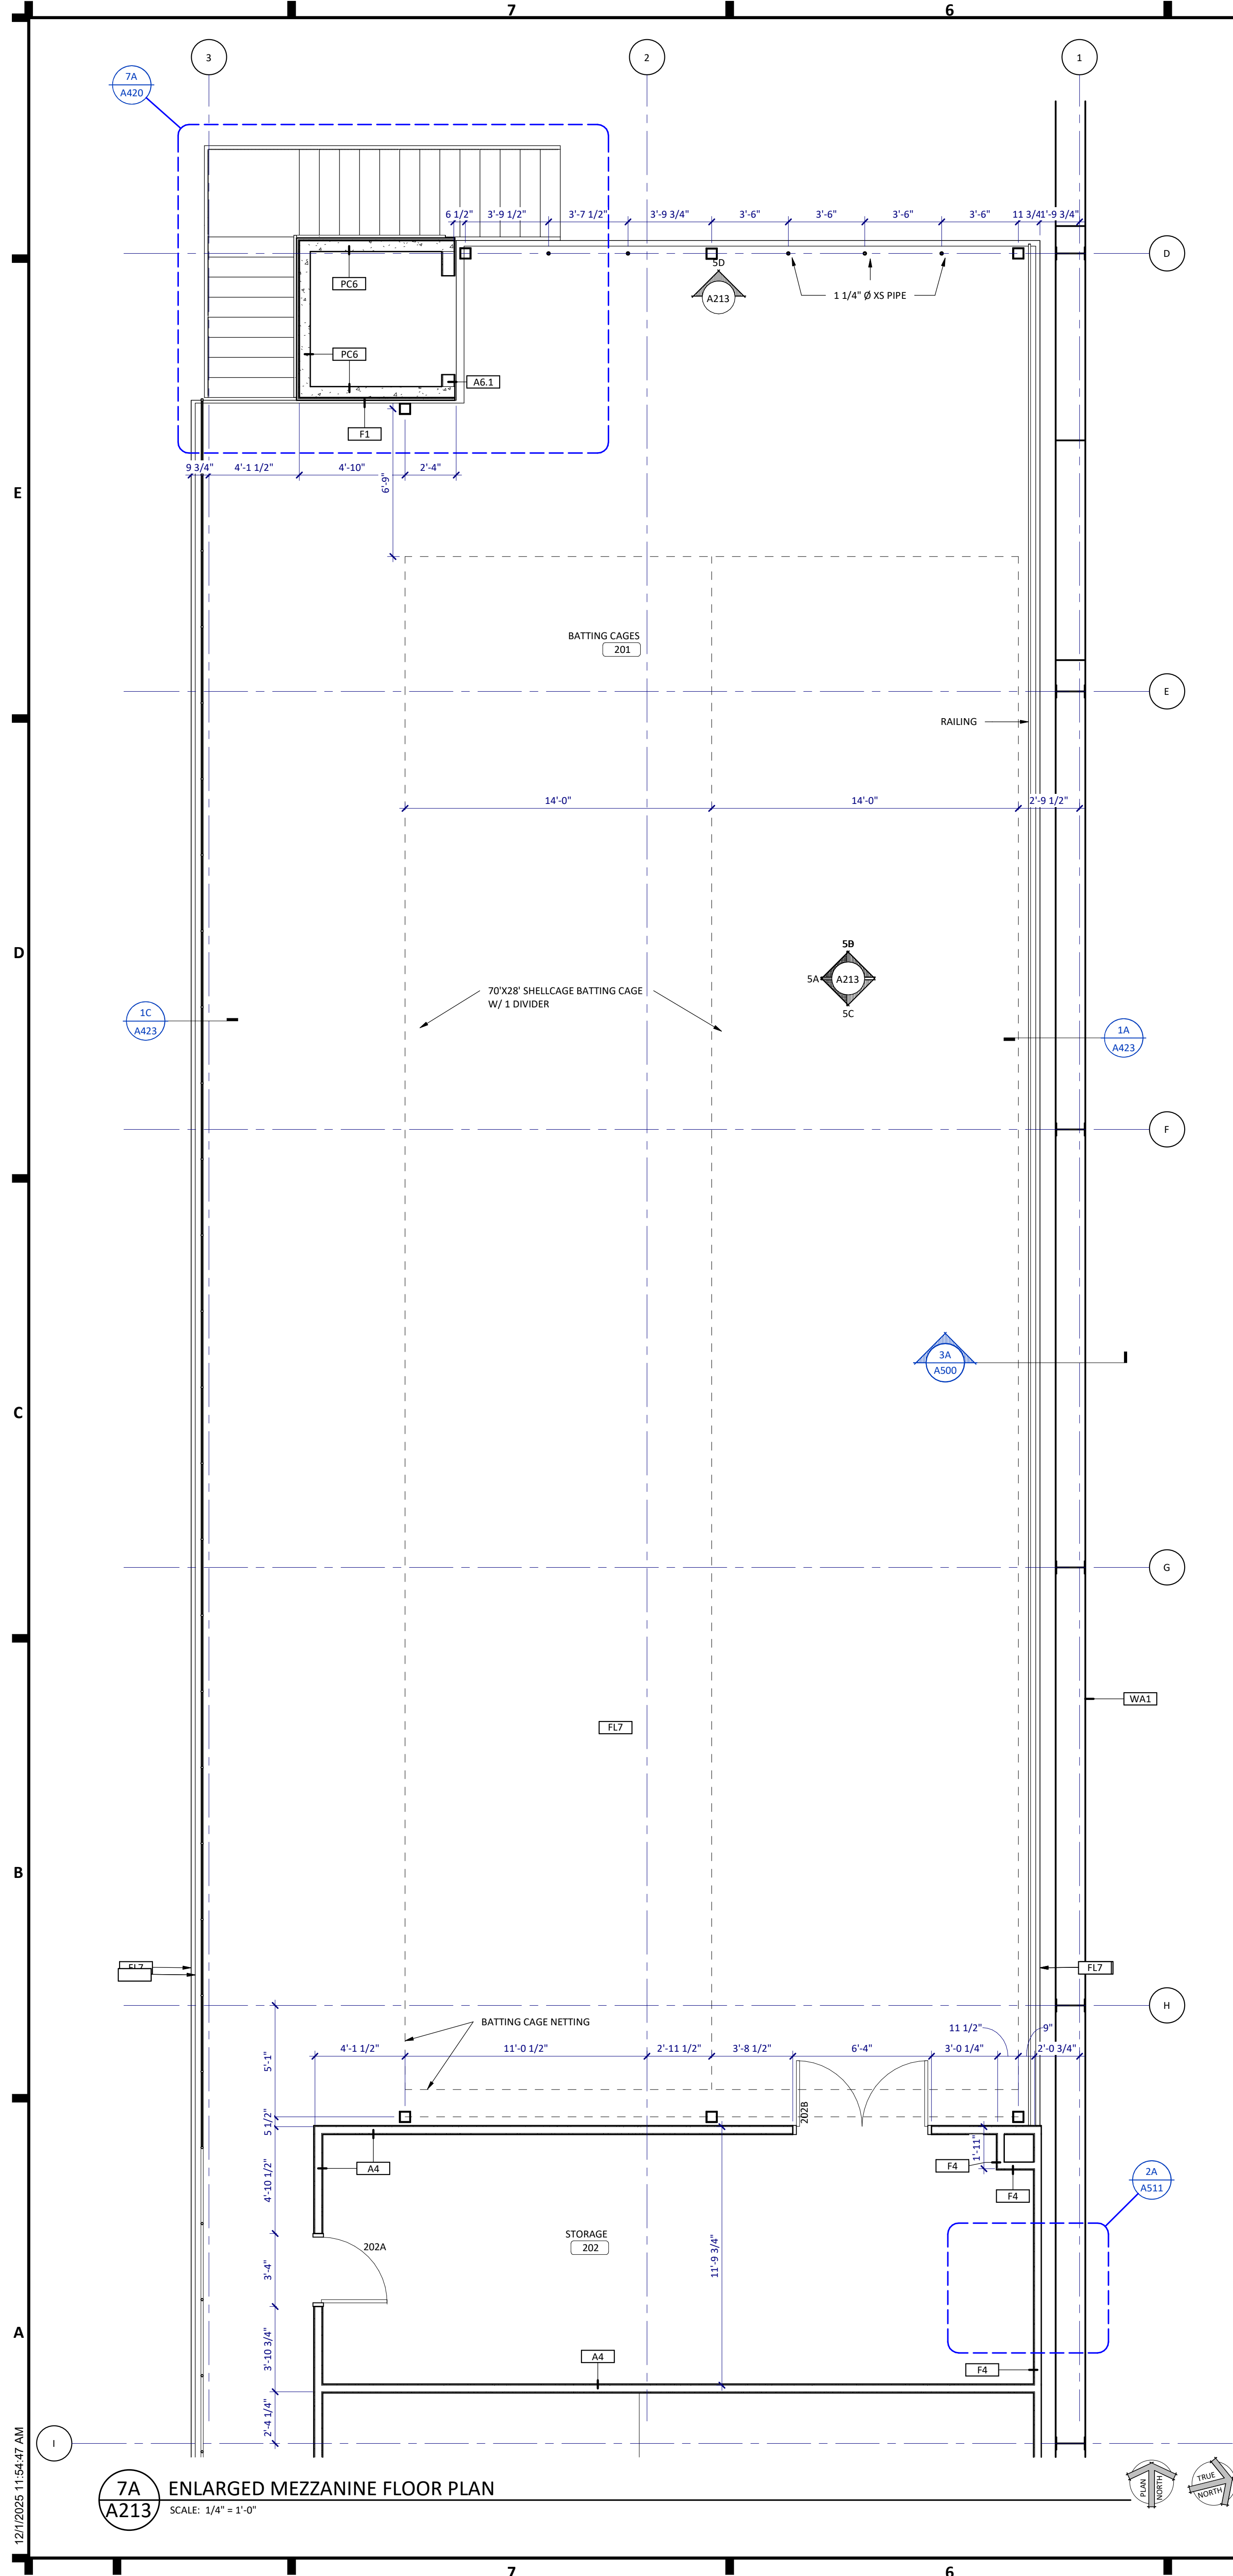


7A
A213
ENLARGED MEZZANINE FLOOR PLAN
SCALE: 1/4" = 1'-0"

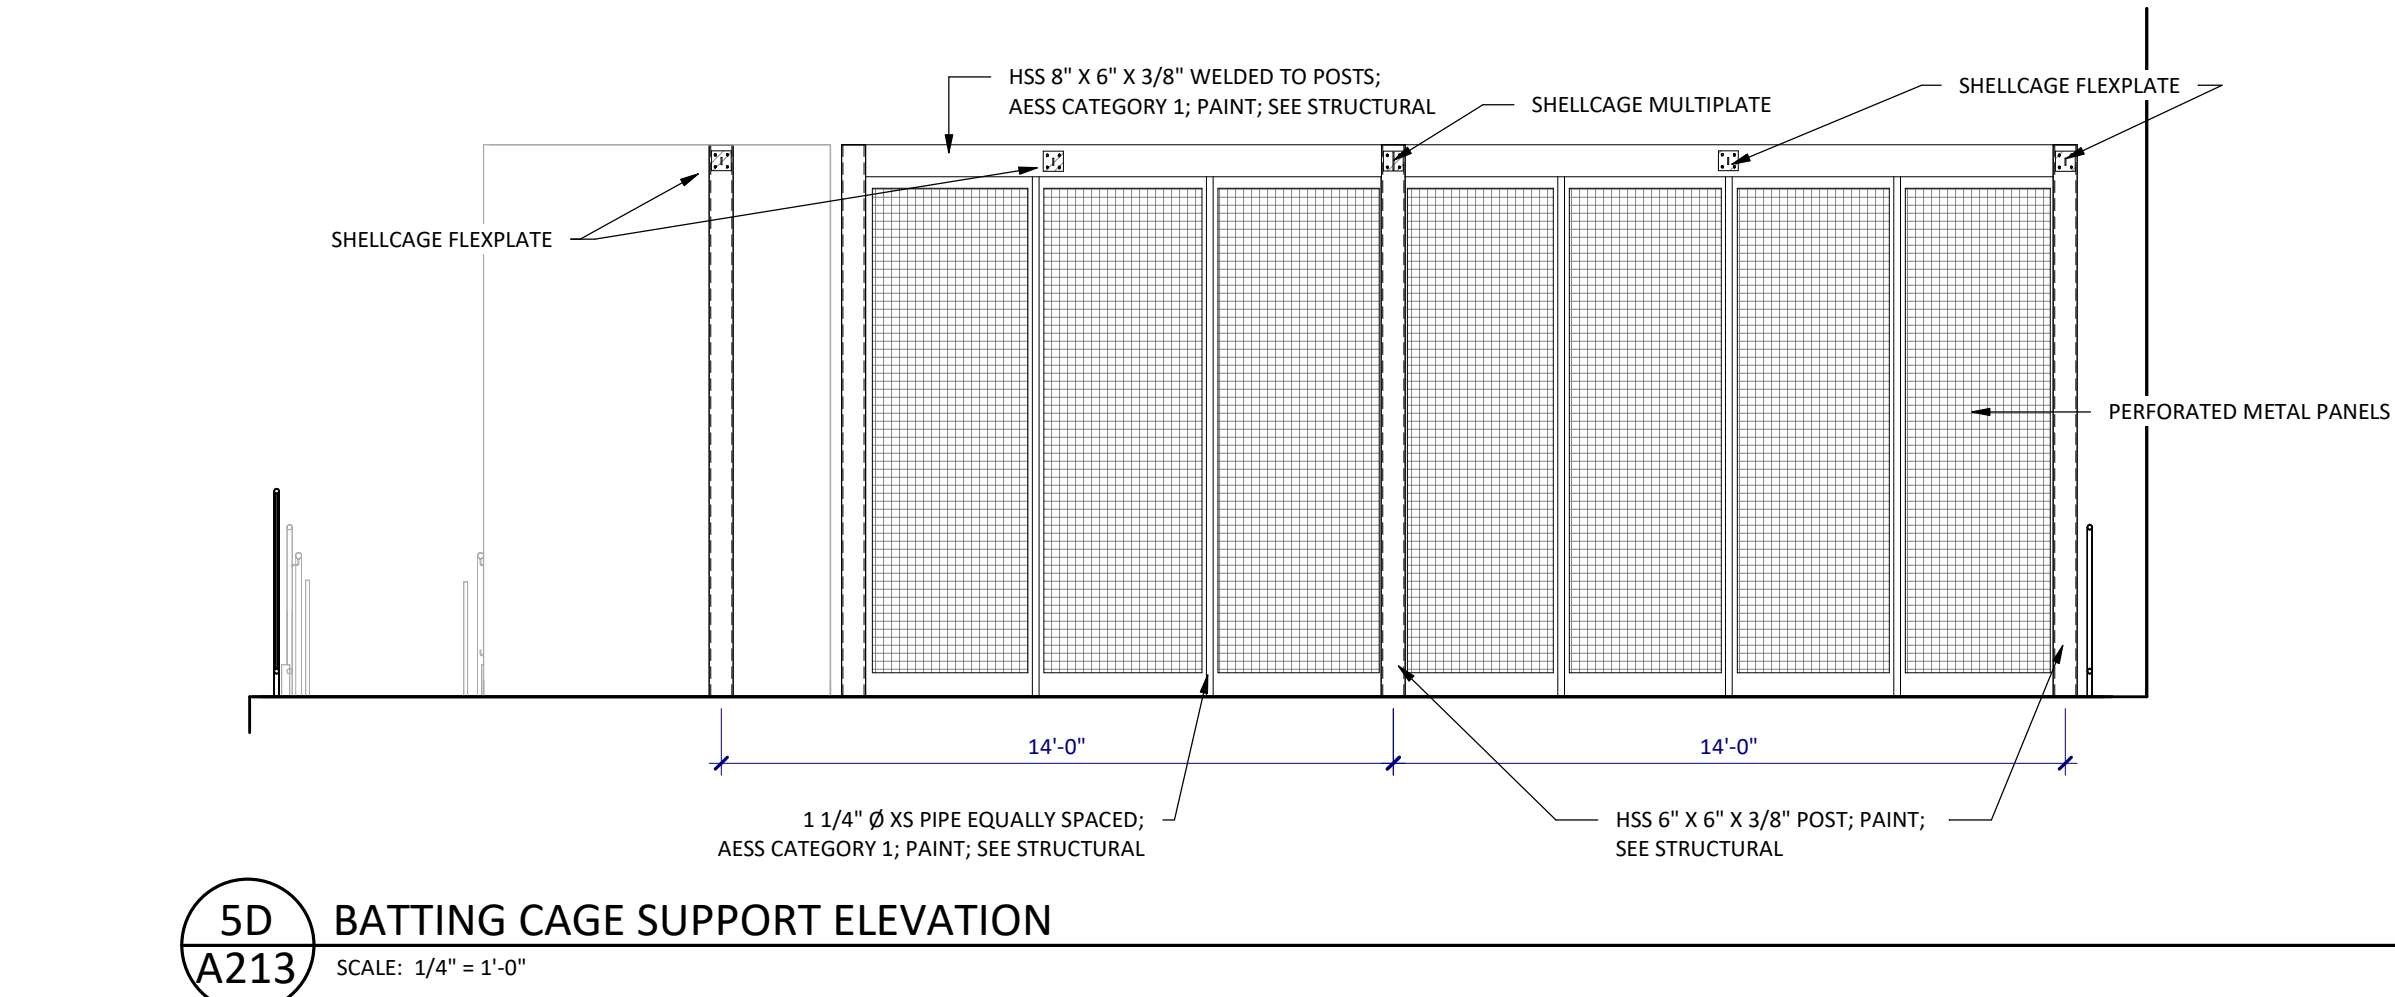


5D
A213
BATTING CAGE SUPPORT ELEVATION
SCALE: 1/4" = 1'-0"

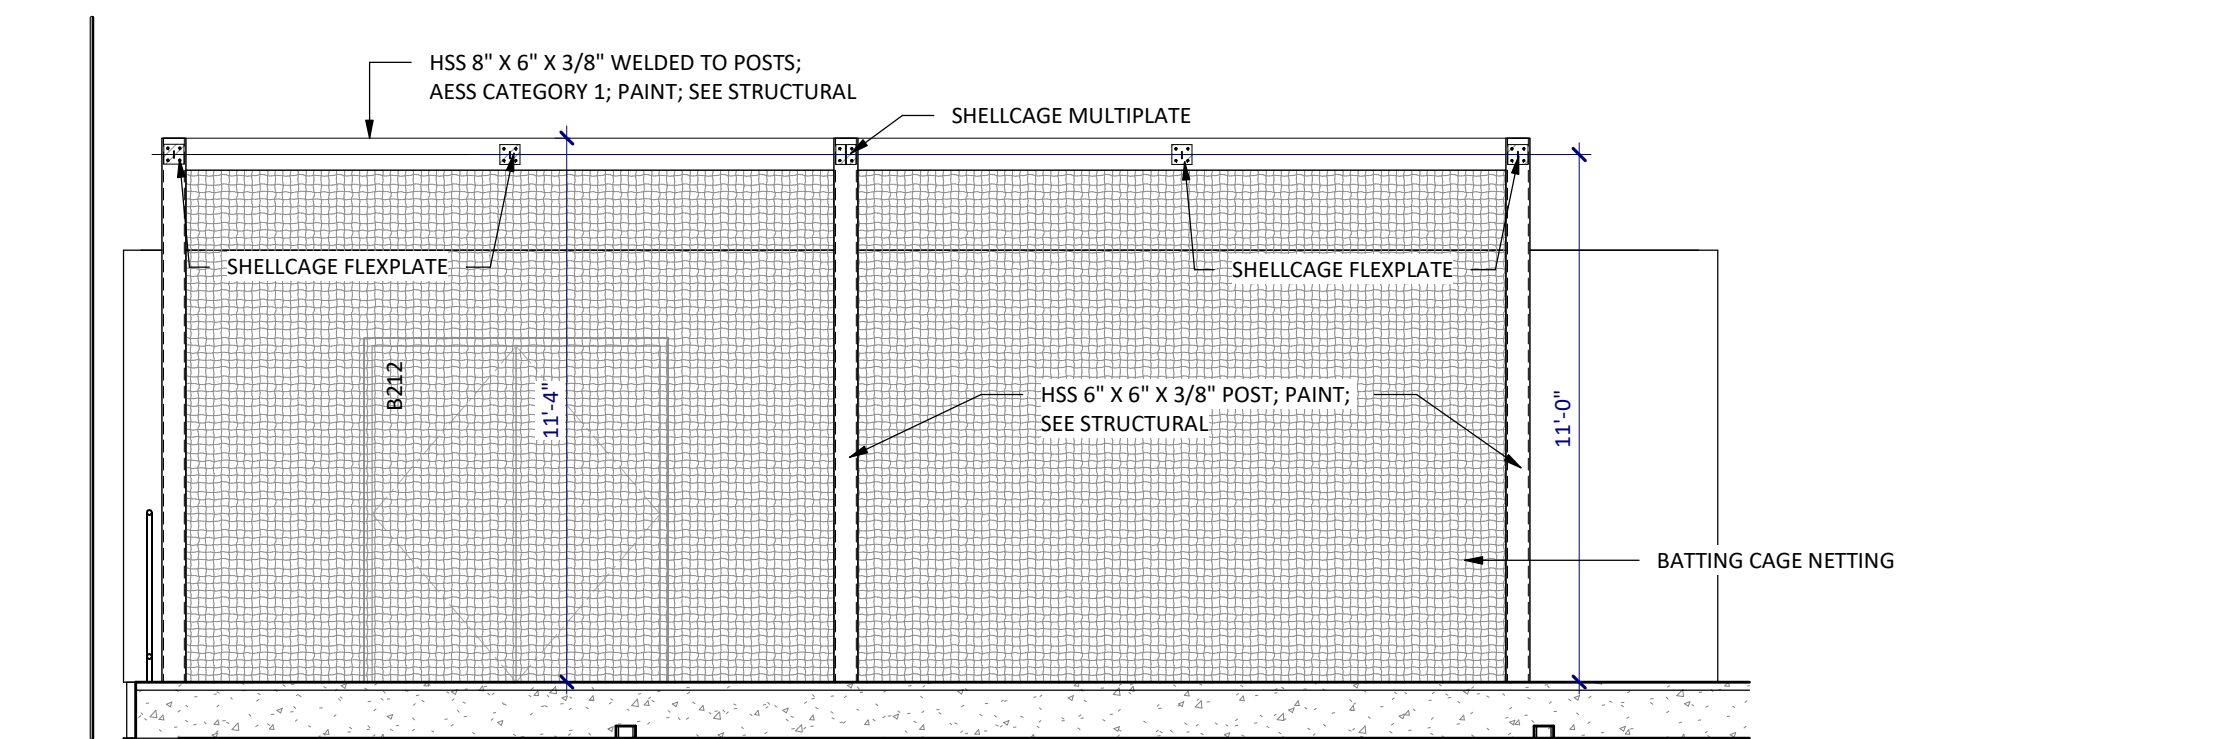

5C
A213
BATTING CAGE ELEVATION - PLAN
SOUTH
SCALE: 1/4" = 1'-0"

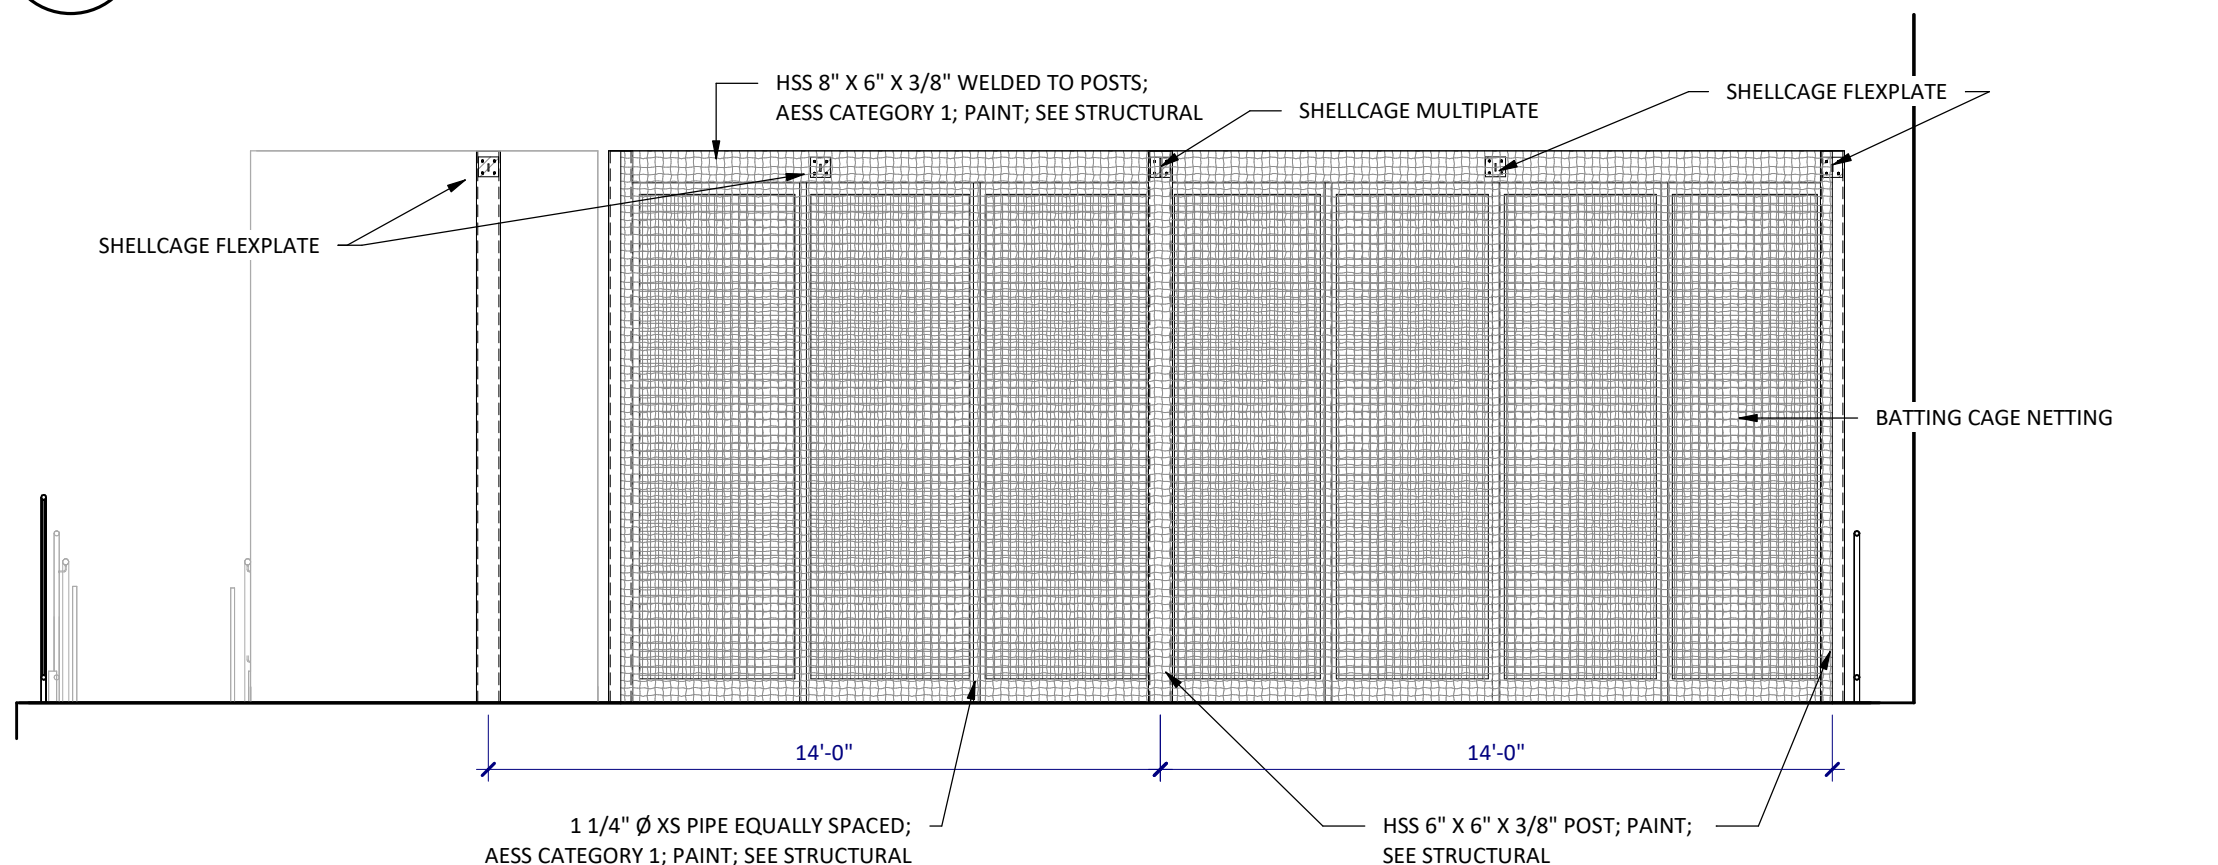

5B
A213
BATTING CAGE ELEVATION - PLAN
NORTH
SCALE: 1/4" = 1'-0"

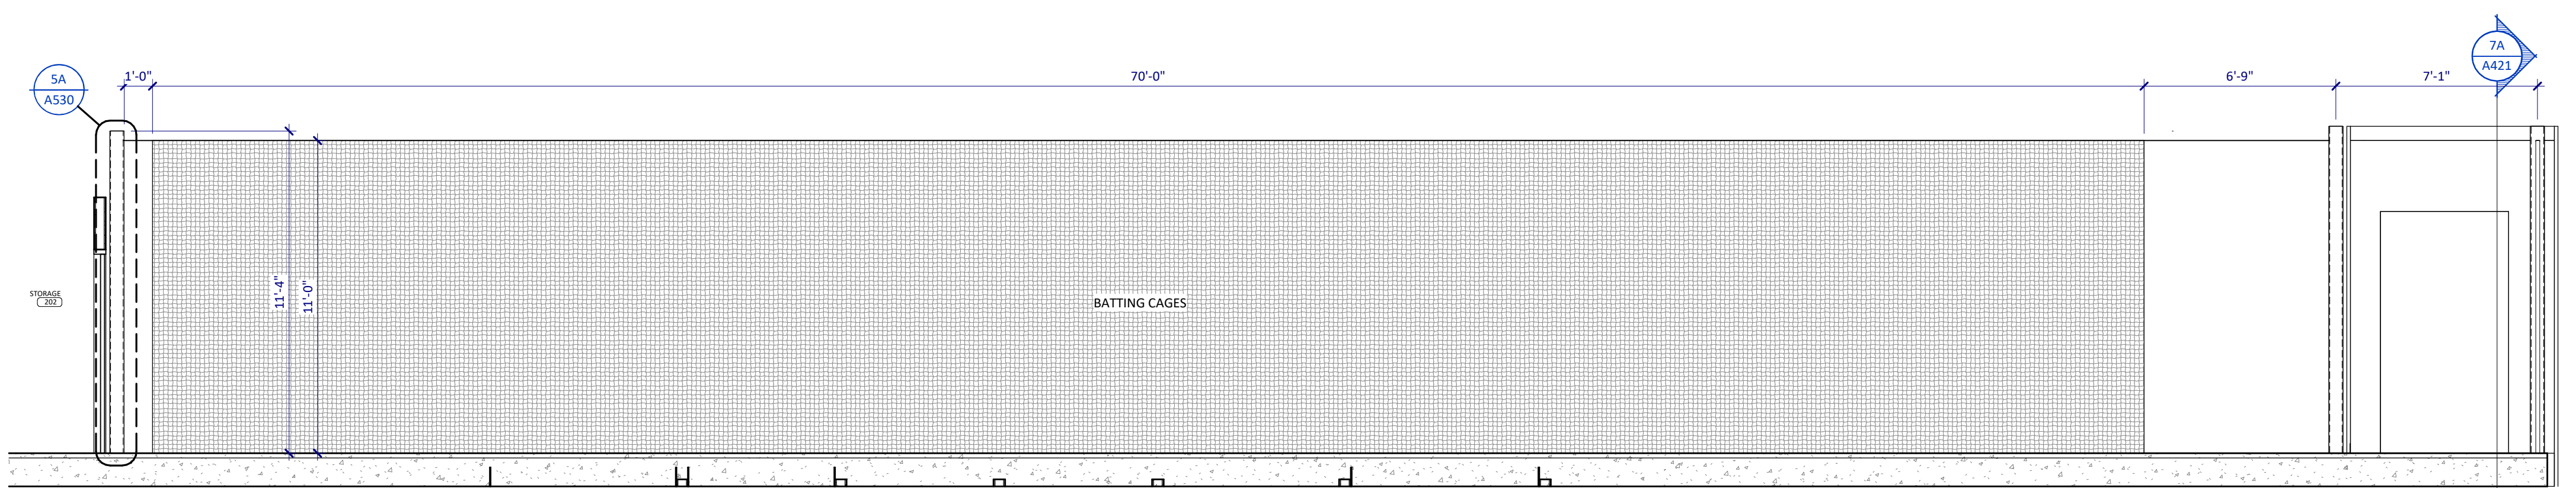

5A
A213
BATTING CAGE SUPPORT ELEVATION
SCALE: 1/4" = 1'-0"

SHEET SPEC ID LIST

SPEC ID	SPEC SECTION & DESCRIPTION
1	ADA DOOR PUSH PLATE, WALL-MOUNTED - SEE ELEVATION. CONNECTED TO LOW-ENERGY SWING DOOR OPERATOR; SEE ELECTRICAL.
2	ADA SLIM VESTIBULE PUSH PLATE, MULLION-MOUNTED - SEE ELEVATION. SEE ELECTRICAL.
3	EXTERIOR STOOP; SEE STRUCTURAL
4	KNOTLESS NYLON NETTING SUPPORTED BY PEFS FRAME
5	STAINLESS STEEL BOLLARD WITH ADA DOOR PUSH PLATE; SEE ELECTRICAL.
7	ICE MACHINE BY OWNER
8	REFRIGERATOR BY OWNER.
9	PROVIDE (FRP-1) FOR 48" AT EACH SIDE OF BASIN AND PROVIDE (MOP-1), REFER TO MOUNTING HEIGHT SHEETS
11	H-I-O DRINKING FOUNTAIN WITH BOTTLE FILLER
13	VENDING MACHINES BY OWNER.
14	LIMITED-USE/LIMITED APPLICATION ELEVATOR
15	ARU - SEE MECHANICAL.
16	AG WALL EXTENDS UP TO STRUCTURE ABOVE - SEE STRUCTURAL FOR CONNECTION
17	KNOTLESS NYLON DIVIDER CURTAIN SUPPORTED BY PEFS FRAME
18	BATTING CAGE COLUMN
19	OVERLAPPED NETTING FOR ENTRY/EXIT
20	BOLLARD LOCATION

GENERAL NOTES - FLOOR PLAN

- A. FOR TYPICAL BARRIER FREE TOILET ROOM TYPES AND ACCESSORIES REQUIREMENTS AND LOCATIONS SEE DWG G120.
- B. FOR TYPICAL HOUSEKEEPING CLOSETS ACCESSORIES REQUIREMENTS AND MOUNTING LOCATIONS SEE DWG G120.
- C. ALL PARTITION TYPES ARE "A4" TYPICALLY UNLESS OTHERWISE NOTED.
- D. COORDINATE PARTITION FIRE RATED REQUIREMENTS AS INDICATED ON REFLECTED CEILING PLANS - DRAWING SERIES A700.
- E. TYPICALLY INSTALL SOAP DISPENSERS AND PAPER TOWEL DISPENSER AT ALL SINKS UNLESS NOTED OTHERWISE.
- F. PROVIDE WALL REINFORCEMENT PER DETAIL 7A/A620 AT WALL-MOUNTED SHELVES AND STORAGE UNITS, MARKER BOARDS, BULLETIN BOARDS, TACK BOARDS, TELEVISIONS AND OTHER CONTRACTOR OR OWNER FURNISHED WALL-MOUNTED ITEMS.
- G. FOR ALL CARPET TYPE CHANGES BETWEEN ROOMS, TRANSITION SHALL OCCUR AT CENTERLINE OF DOOR PANEL TYPICALLY - U.N.D. SEE DWG 2A/A620.
- H. COORDINATE DIMENSIONS W/ ASTERISK (IE - *X-X) W/ EQUIPMENT VENDOR.
- I. PROVIDE BULLNOSE ON ALL CMU OUTSIDE CORNERS - TYPICAL.
- J. FOR INTERIOR METAL STUD CONSTRUCTION ALL DIMENSIONS ARE TO FACE OF METAL STUDS UNLESS NOTED OTHERWISE.
- K. FOR WOOD CONSTRUCTION ALL DIMENSIONS ARE TO EXTERIOR FACE OF SHEATHING AND CENTERLINE OF STUDS UNLESS NOTED OTHERWISE.
- L. ALL DIMENSIONS INDICATED AS "CLEAR" ARE TO FACE OF FINISH (GYPSUM, TILE, ETC.).
- M. ALL MASONRY DIMENSIONS ARE TO FACE OF MASONRY UNLESS NOTED OTHERWISE.
- N. ALL EXTERIOR OPENING DIMENSIONS ARE ROUGH OPENINGS.
- O. COORDINATE ALL FLOOR OPENING DIMENSIONS AND CLEARANCES FOR DUCTWORK W/ MECHANICAL CONTRACTOR - TYPICAL.
- P. COORDINATE AND/OR CONFIRM ANY DIMENSIONAL DISCREPANCIES WITH ARCHITECT PRIOR TO INSTALLATION.

KEYNOTES - INTERIOR ELEV.

NO	NOTE	REV.
1	DISPLAY BY OWNER. PROVIDE BLOCKING AS NEEDED. POWER BY ELECTRICAL. SEE ELECTRICAL FOR MOUNTING HEIGHTS	
2	WHITEBOARD BY OWNER. PROVIDE BLOCKING AS NEEDED.	
3	MANUFACTURER STANDARD TENSIONED FABRIC - COLOR 1 (WHITE)	
4	MANUFACTURER STANDARD TENSIONED FABRIC - COLOR 2 (GREY)	
5	SCOREBOARD. PROVIDE POWER, DATA AND BLOCKING.	
7	MANUFACTURER STANDARD TENSIONED FABRIC - COLOR 3 (DARK GREY)	
8	GATE	

GENERAL NOTES - INTERIOR ELEVATIONS

- A. REFER TO A620 FOR STANDARD CASEWORK ELEVATIONS AND CONSTRUCTION.
- B. ALL WALL SURFACES TO BE (PT-7) UNLESS NOTED OTHERWISE.
- C. PROVIDE LEVEL "S" DRYWALL FINISH AT ALL APPLIED GRAPHICS AND WRITABLE WALL SURFACE LOCATIONS.
- D. PROVIDE WALL REINFORCEMENT AT ALL WALL MOUNTED ITEMS.
- E. ANY EXPOSED CABINET EDGE SHALL BE FINISHED EDGE TO MATCH ADJACENT CABINET FINISH.
- F. PAINT ALL EXPOSED (VISIBLE) DUCTWORK ABOVE THE CEILING LINE OF CLOUDS (PT-7).
- G. SEE SHEET G120 FOR ALL TOILET RIM HEIGHTS AND ACCESSORY MOUNTING HEIGHTS.




505 W Saint Germain Street
Suite 200
St. Cloud, MN 56301
phone: (320) 498-7008
www.jlgarchitects.com
copyright © 2025

REVISION SCHEDULE

NO.	DESCRIPTION	DATE
-----	-------------	------

ST. CLOUD SCHOOL DISTRICT
742 MULTIPURPOSE ATHLETIC FACILITY
ST. CLOUD, MN

DATE
10/20/2025
PHASE
BID PACK #1
PROJECT
19230.03
SHEET
A213
ENLARGED PLANS
AND ELEVATIONS

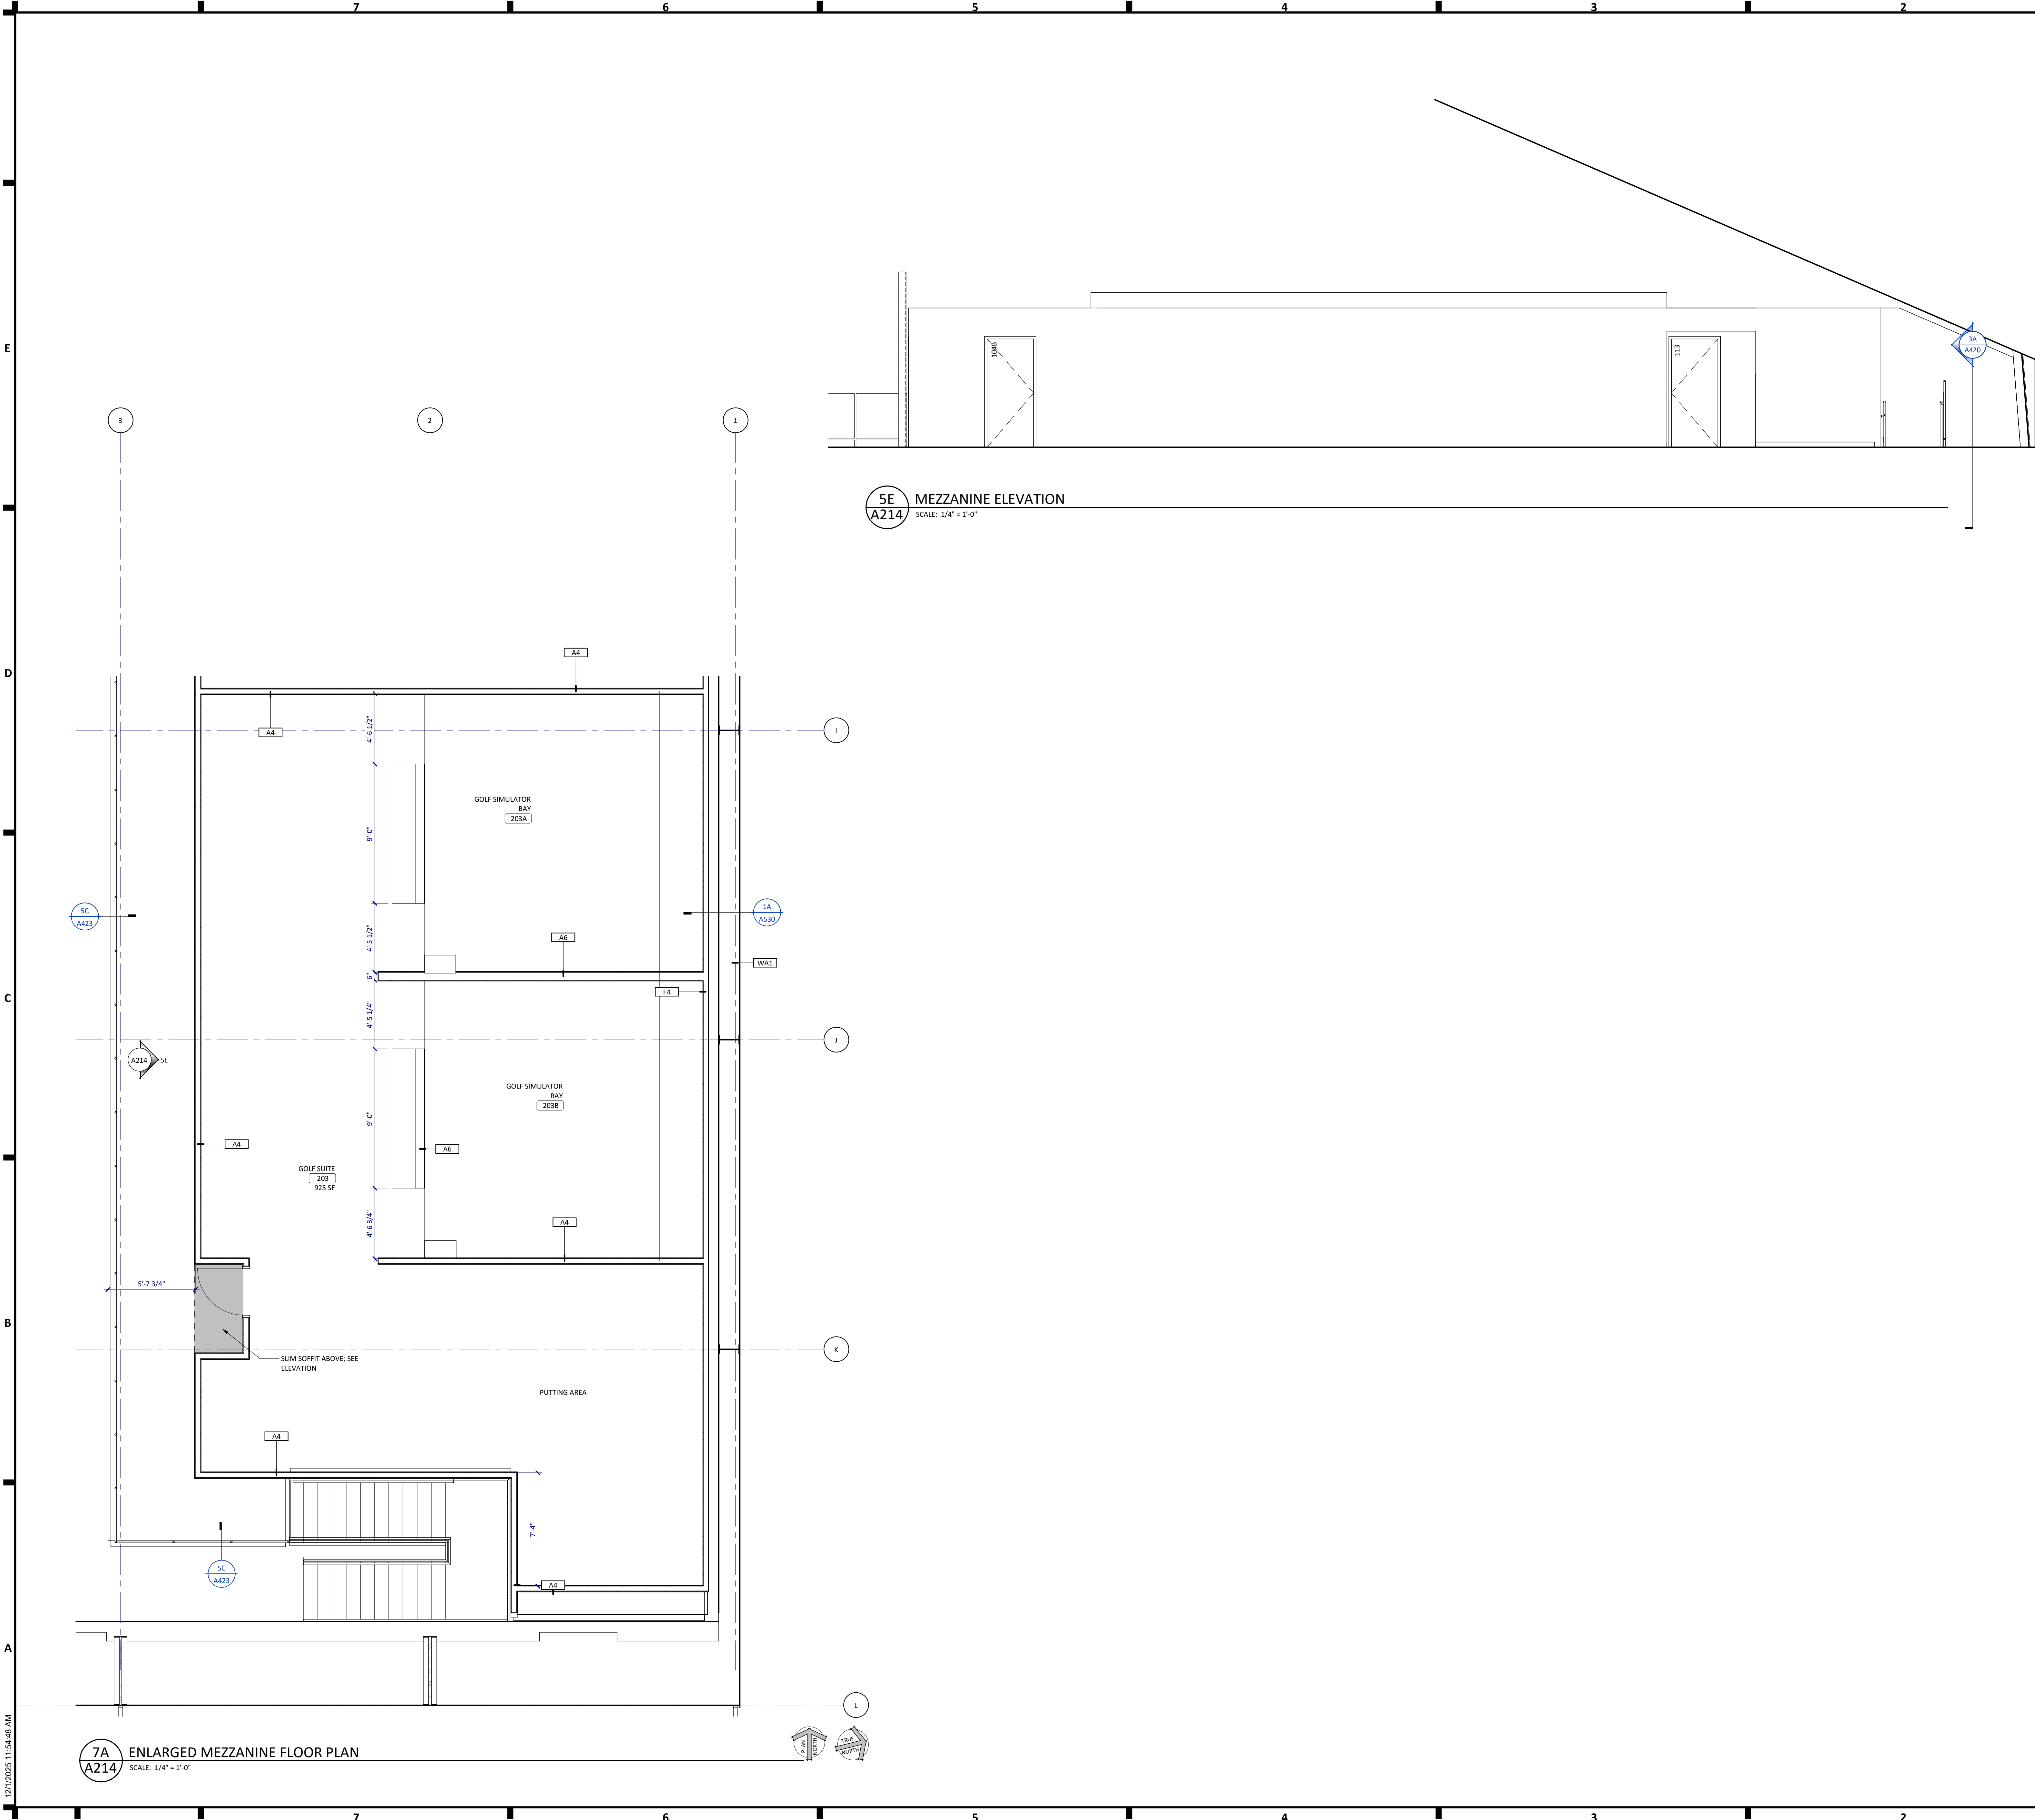

SHEET SPEC ID LIST	
SPEC ID	SPEC SECTION & DESCRIPTION
1	ADA DOOR PUSH PLATE, WALL-MOUNTED - SEE ELEVATION. CONNECTED TO LOW-ENERGY SWING DOOR OPERATOR; SEE ELECTRICAL.
2	ADA SWING VESTIBULE PUSH PLATE, MULLION-MOUNTED - SEE ELEVATION. SEE ELECTRICAL.
3	EXTERIOR STOOP; SEE STRUCTURAL.
4	KNOTLESS NYLON NETTING SUPPORTED BY PEFS FRAME.
5	STAINLESS STEEL BOLLARD WITH ADA DOOR PUSH PLATE; SEE ELECTRICAL.
7	ICE MACHINE BY OWNER.
8	REFRIGERATOR BY OWNER.
9	PROVIDE (FRP-1) FOR 48" AT EACH SIDE OF BASIN AND PROVIDE (MOP-1). REFER TO MOUNTING HEIGHT SHEETS.
11	HILLO DRINKING FOUNTAIN WITH BOTTLE FILLER.
13	VENDING MACHINES BY OWNER.
14	LIMITED-USE/LIMITED APPLICATION ELEVATOR.
15	IRU - SEE MECHANICAL.
16	A6 WALL EXTENDS UP TO STRUCTURE ABOVE - SEE STRUCTURAL FOR CONNECTION.
17	KNOTLESS NYLON DIVIDER CURTAIN SUPPORTED BY PEFS FRAME.
19	BATTING CASE COLUMN.
19	OVERLAPPED NETTING FOR ENTRY/EXIT.
20	BOLLARD LOCATION.

- GENERAL NOTES - FLOOR PLAN**
- A. FOR TYPICAL BARRIER FREE TOILET ROOM TYPES AND ACCESSORIES REQUIREMENTS AND LOCATIONS SEE DWG G120.
 - B. FOR TYPICAL HOUSEKEEPING CLOSETS ACCESSORIES REQUIREMENTS AND MOUNTING LOCATIONS SEE DWG G120.
 - C. ALL PARTITION TYPES ARE "A4" TYPICALLY UNLESS OTHERWISE NOTED.
 - D. COORDINATE PARTITION FIRE RATED REQUIREMENTS AS INDICATED ON REFLECTED CEILING PLANS - DRAWING SERIES A700.
 - E. TYPICALLY INSTALL SOAP DISPENSERS AND PAPER TOWEL DISPENSER AT ALL SINKS UNLESS NOTED OTHERWISE.
 - F. PROVIDE WALL REINFORCEMENT PER DETAIL 7A/A620 AT WALL-MOUNTED SHELVES AND STORAGE UNITS, MARKER BOARDS, BULLETIN BOARDS, TACK BOARDS, TELEVISIONS AND OTHER CONTRACTOR OR OWNER FURNISHED WALL-MOUNTED ITEMS.
 - G. FOR ALL CARPET TYPE CHANGES BETWEEN ROOMS, TRANSITION SHALL OCCUR AT CENTERLINE OF DOOR PANEL TYPICALLY - U.N.O. SEE DWG 2A/A600.
 - H. COORDINATE DIMENSIONS W/ ASTERISK (IE - "X-X") W/ EQUIPMENT VENDOR.
 - I. PROVIDE BULLNOSE ON ALL CMU OUTSIDE CORNERS - TYPICAL.
 - J. FOR INTERIOR METAL STUD CONSTRUCTION ALL DIMENSIONS ARE TO FACE OF METAL STUDS UNLESS NOTED OTHERWISE.
 - K. FOR WOOD CONSTRUCTION ALL DIMENSIONS ARE TO EXTERIOR FACE OF SHEATHING AND CENTERLINE OF STUDS UNLESS NOTED OTHERWISE.
 - L. ALL DIMENSIONS INDICATED AS "CLEAR" ARE TO FACE OF FINISH (GYPSUM, TILE, ETC).
 - M. ALL MASONRY DIMENSIONS ARE TO FACE OF MASONRY UNLESS NOTED OTHERWISE.
 - N. ALL EXTERIOR OPENING DIMENSIONS ARE ROUGH OPENINGS.
 - O. COORDINATE ALL FLOOR OPENING DIMENSIONS AND CLEARANCES FOR DUCTWORK W/ MECHANICAL CONTRACTOR - TYPICAL.
 - P. COORDINATE AND/OR CONFIRM ANY DIMENSIONAL DISCREPANCIES WITH ARCHITECT PRIOR TO INSTALLATION.

KEYNOTES - INTERIOR ELEV.		
NO	NOTE	REV.
1	DISPLAY BY OWNER. PROVIDE BLOCKING AS NEEDED. POWER BY ELECTRICAL. SEE ELECTRICAL FOR MOUNTING HEIGHTS.	
2	WHITEBOARD BY OWNER. PROVIDE BLOCKING AS NEEDED.	
3	MANUFACTURER STANDARD TENSIONED FABRIC - COLOR 1 (WHITE)	
4	MANUFACTURER STANDARD TENSIONED FABRIC - COLOR 2 (GREY)	
5	SCOREBOARD; PROVIDE POWER, DATA AND BLOCKING.	
7	MANUFACTURER STANDARD TENSIONED FABRIC - COLOR 3 (DARK GREY)	
8	GATE	

- GENERAL NOTES - INTERIOR ELEVATIONS**
- A. REFER TO A620 FOR STANDARD CASEWORK ELEVATIONS AND CONSTRUCTION.
 - B. ALL WALL SURFACES TO BE (PT-7) UNLESS NOTED OTHERWISE.
 - C. PROVIDE LEVEL "S" DRYWALL FINISH AT ALL APPLIED GRAPHICS AND WRITABLE WALL SURFACE LOCATIONS.
 - D. PROVIDE WALL REINFORCEMENT AT ALL WALL MOUNTED ITEMS.
 - E. ANY EXPOSED CABINET EDGE SHALL BE FINISHED EDGE TO MATCH ADJACENT CABINET FINISH.
 - F. PAINT ALL EXPOSED (VISIBLE) DUCTWORK ABOVE THE CEILING LINE OF CLOUDS (PT-7).
 - G. SEE SHEET G120 FOR ALL TOILET RIM HEIGHTS AND ACCESSORY MOUNTING HEIGHTS.

JLGarchitects

505 W Saint Germain Street
Suite 200
St. Cloud, MN 56301
phone: (320) 498-7008
www.jlgarchitects.com
copyright © 2025

REVISION SCHEDULE

NO.	DESCRIPTION	DATE
-----	-------------	------

ST. CLOUD SCHOOL DISTRICT

742 MULTIPURPOSE ATHLETIC FACILITY

ST. CLOUD, MN

DATE

10/20/2025

PHASE

BID PACK #1

PROJECT

19230.03

SHEET

A214

ENLARGED PLANS AND ELEVATIONS

SHEET SPEC ID LIST	
SPEC ID	SPEC SECTION & DESCRIPTION
DOWNSPOUT-1	07 6200 - DOWNSPOUTS


JLGarchitects

505 W Saint Germain Street
Suite 200
St. Cloud, MN 56301
phone: (320) 498-7008
www.jlgarchitects.com
copyright © 2025


KEYNOTES - EXTERIOR ELEV.		
NO	NOTE	REV.
1	AHU - SEE MECHANICAL FOR PENETRATIONS	
2	MANUFACTURER STANDARD ICE BREAKING GUARDS AT ALL GUTTERS	
3	MANUFACTURER STANDARD TENSIONED FABRIC - COLOR 1 (WHITE)	
4	MANUFACTURER STANDARD TENSIONED FABRIC - COLOR 2 (GREY)	
5	MANUFACTURER CUSTOM TENSIONED FABRIC - COLOR 3 (DARK GREY)	
7	30" HIGH METAL LETTERS ON STANDOFFS	
8	CANOPY INDEPENDENT OF FABRIC BUILDING; FLASHING AT BUILDING INTERFACE TO BE PROVIDED BY FABRIC BUILDING SUPPLIER	
9	18" RAKE EXTENSION AT GABLE ENDS BY FABRIC BUILDING SUPPLIER	
10	EXTERIOR LIGHTING, TYPICAL. SEE ELECTRICAL	
11	SEE MECHANICAL/PLUMBING FOR ALL PENETRATIONS, TYP.	
12	ROOF VENTS DESIGNED BY FABRIC BUILDING SUPPLIER, TYPICAL	

REVISION SCHEDULE		
NO.	DESCRIPTION	DATE


GENERAL NOTES - EXTERIOR ELEVATIONS
A. REFER TO GLAZING ELEVATIONS FOR STOREFRONT ELEVATIONS

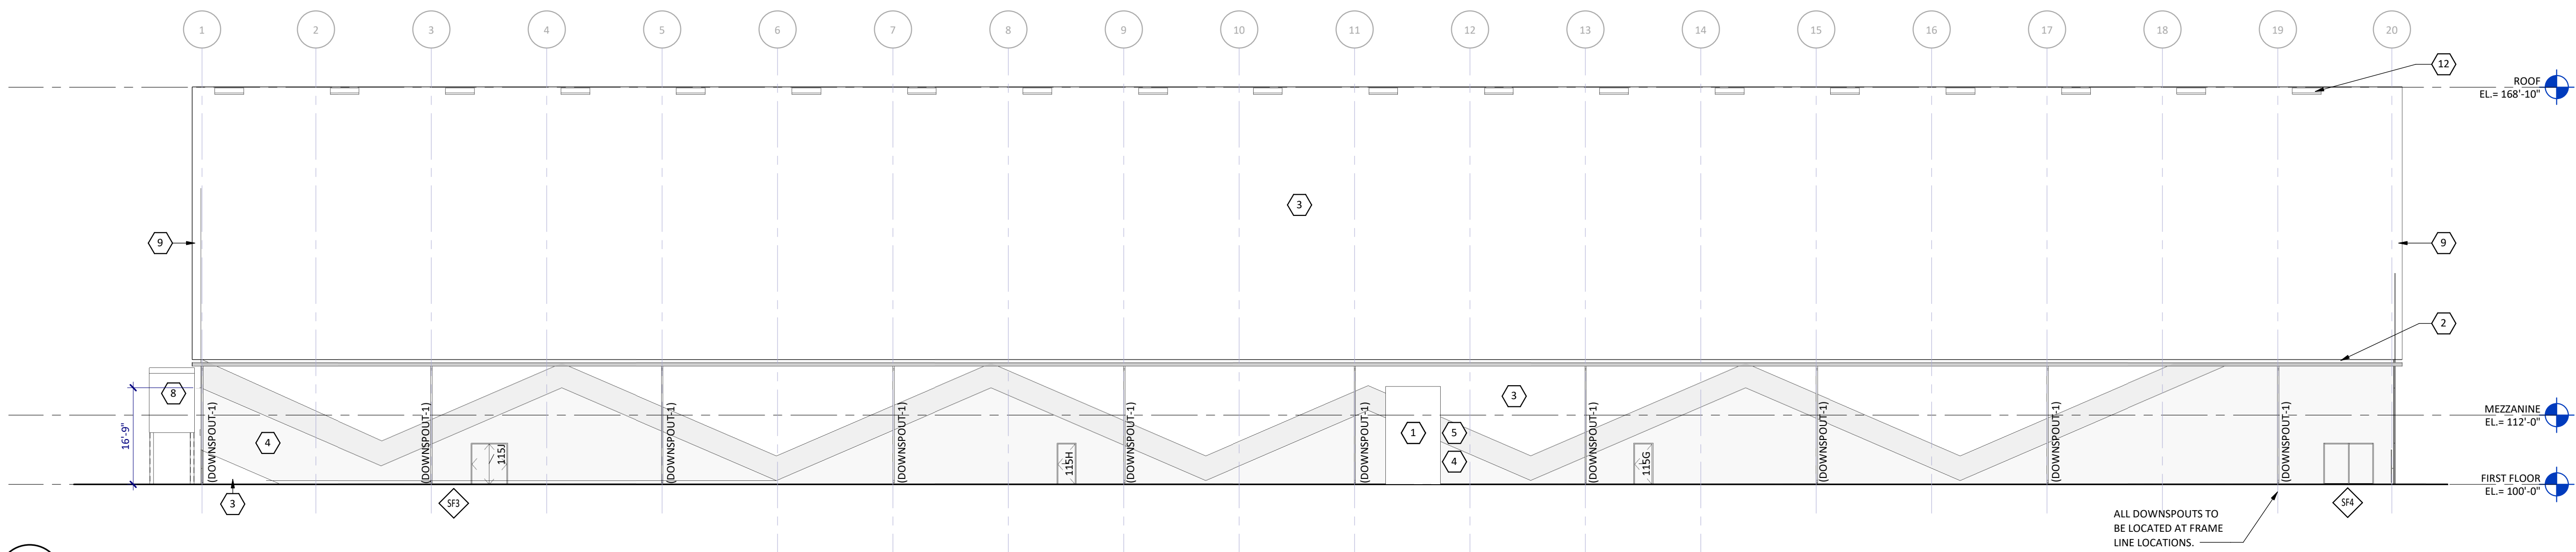


7D
A300
PLAN NORTH ELEVATION
SCALE: 1/16" = 1'-0"

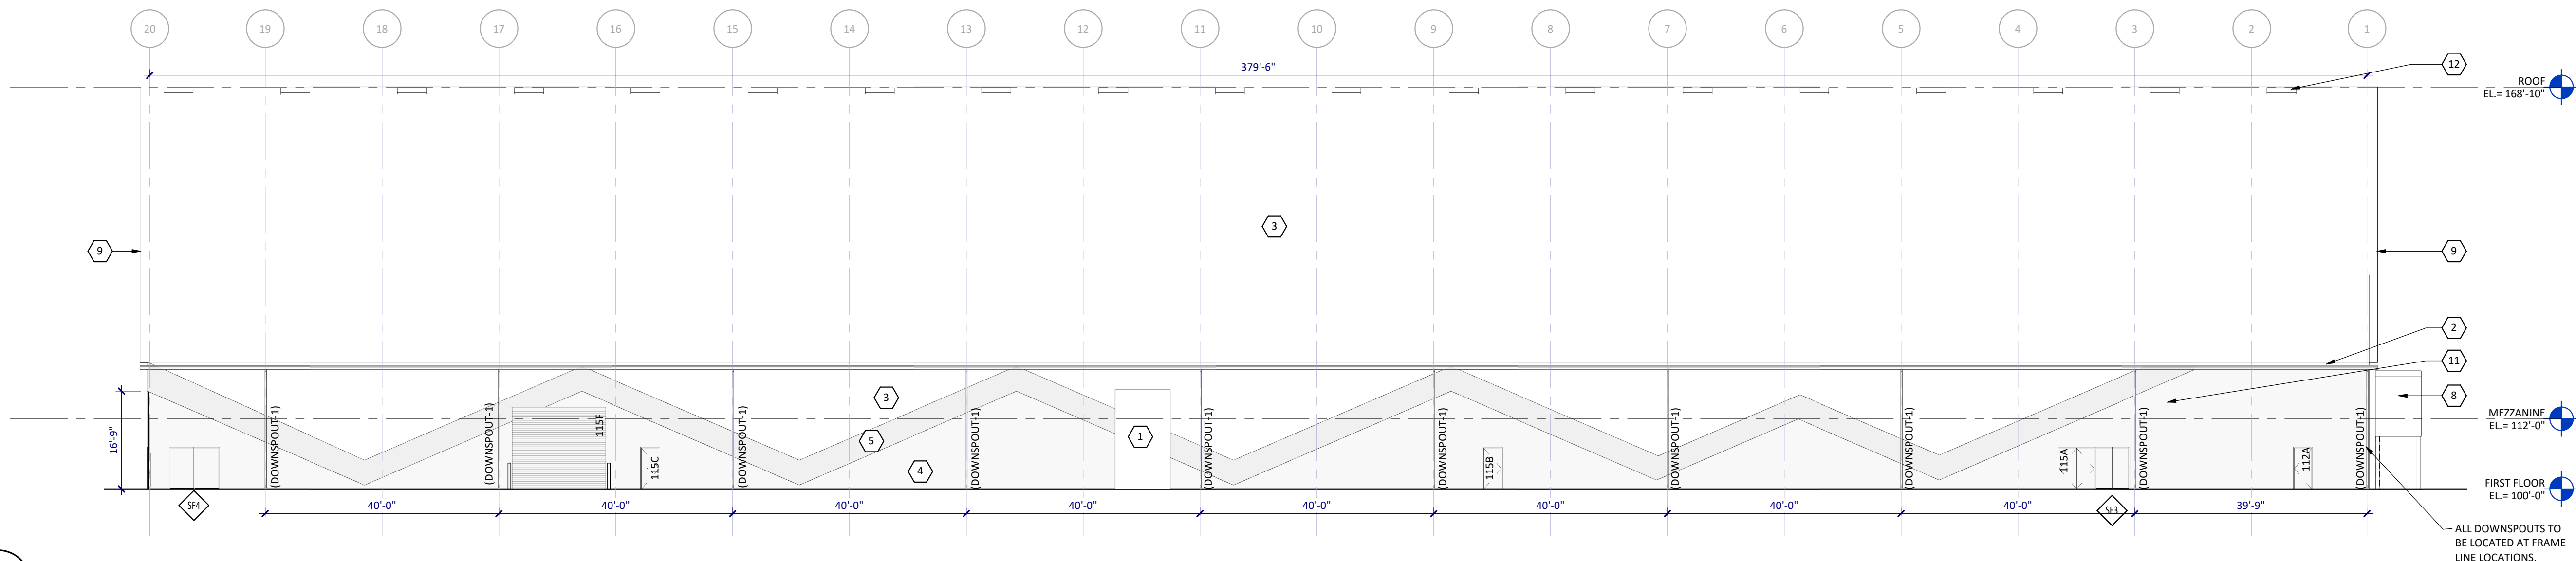

7B
A300
PLAN SOUTH ELEVATION
SCALE: 1/16" = 1'-0"

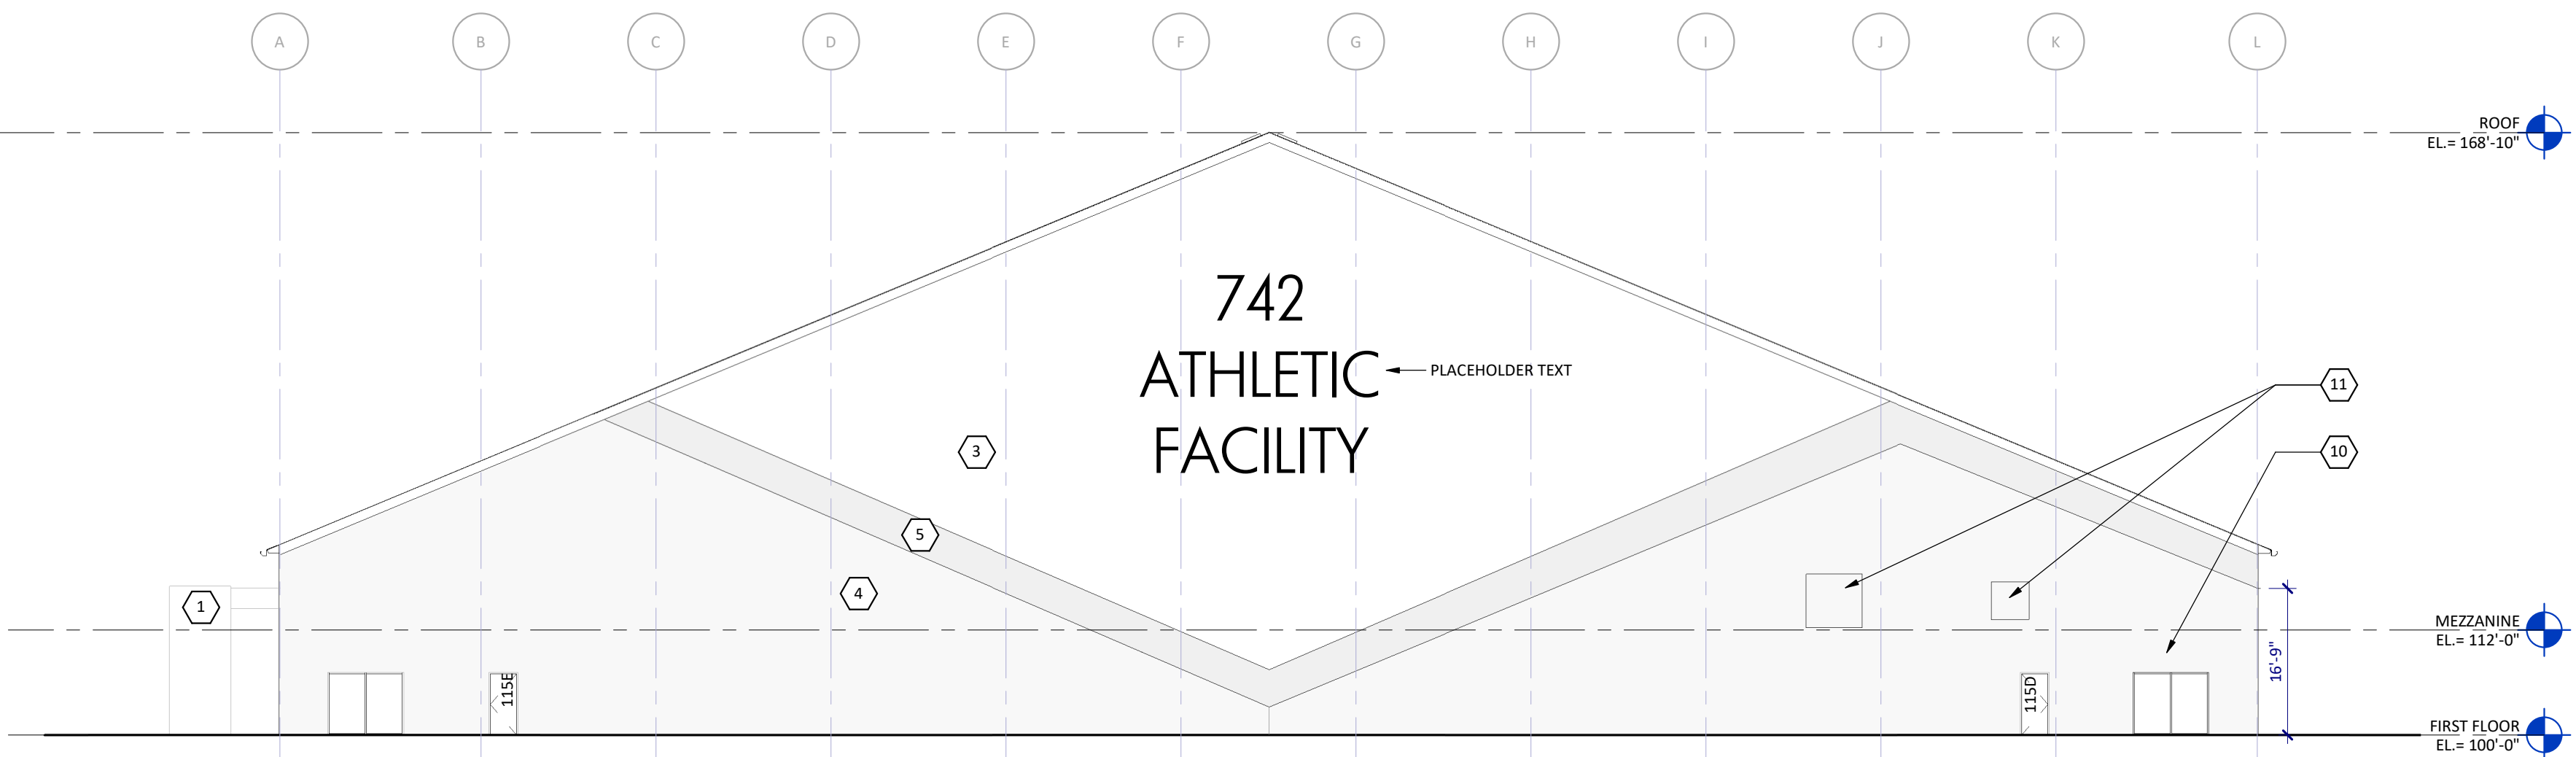


7A
A300
PLAN WEST ELEVATION
SCALE: 1/16" = 1'-0"

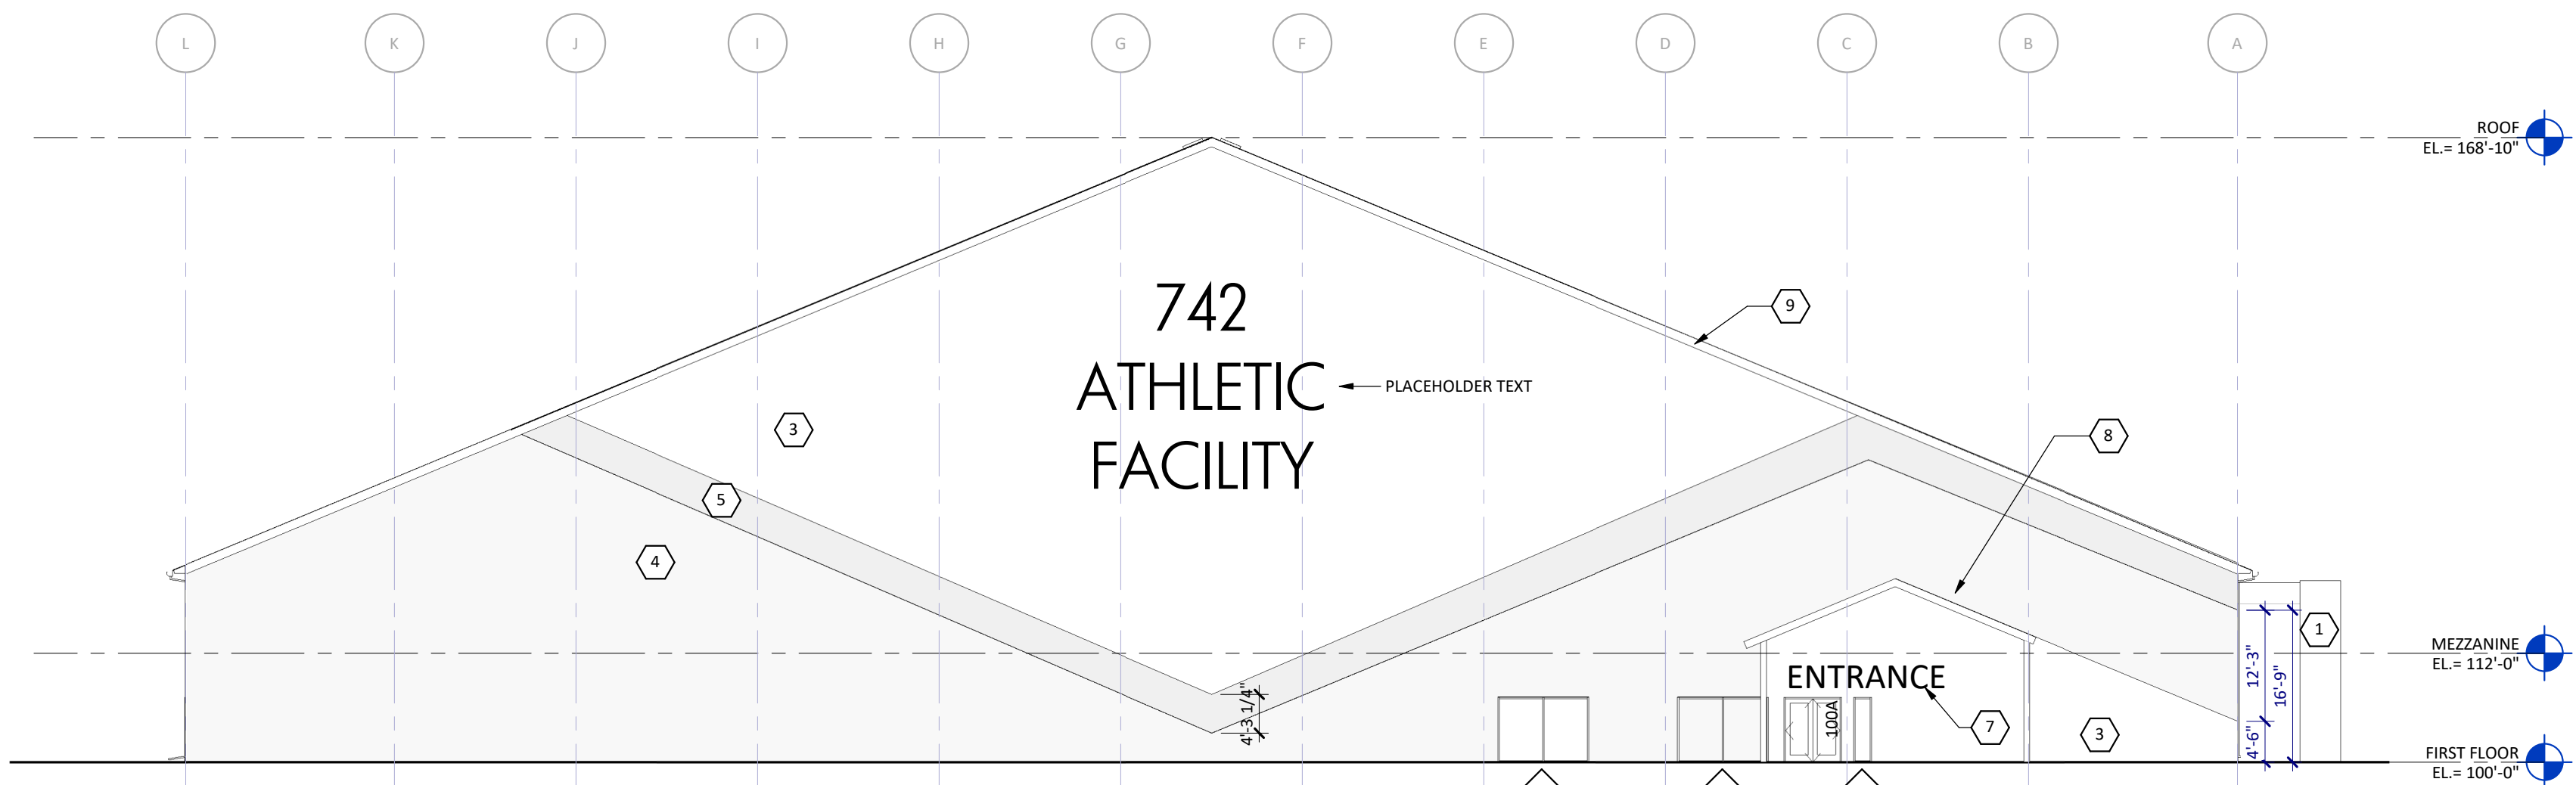


4A
A300
PLAN EAST ELEVATION
SCALE: 1/16" = 1'-0"

ST. CLOUD SCHOOL DISTRICT
742 MULTIPURPOSE ATHLETIC FACILITY
ST. CLOUD, MN

DATE	10/20/2025
PHASE	BID PACK #1
PROJECT	19230.03
SHEET	A300
EXTERIOR ELEVATIONS	

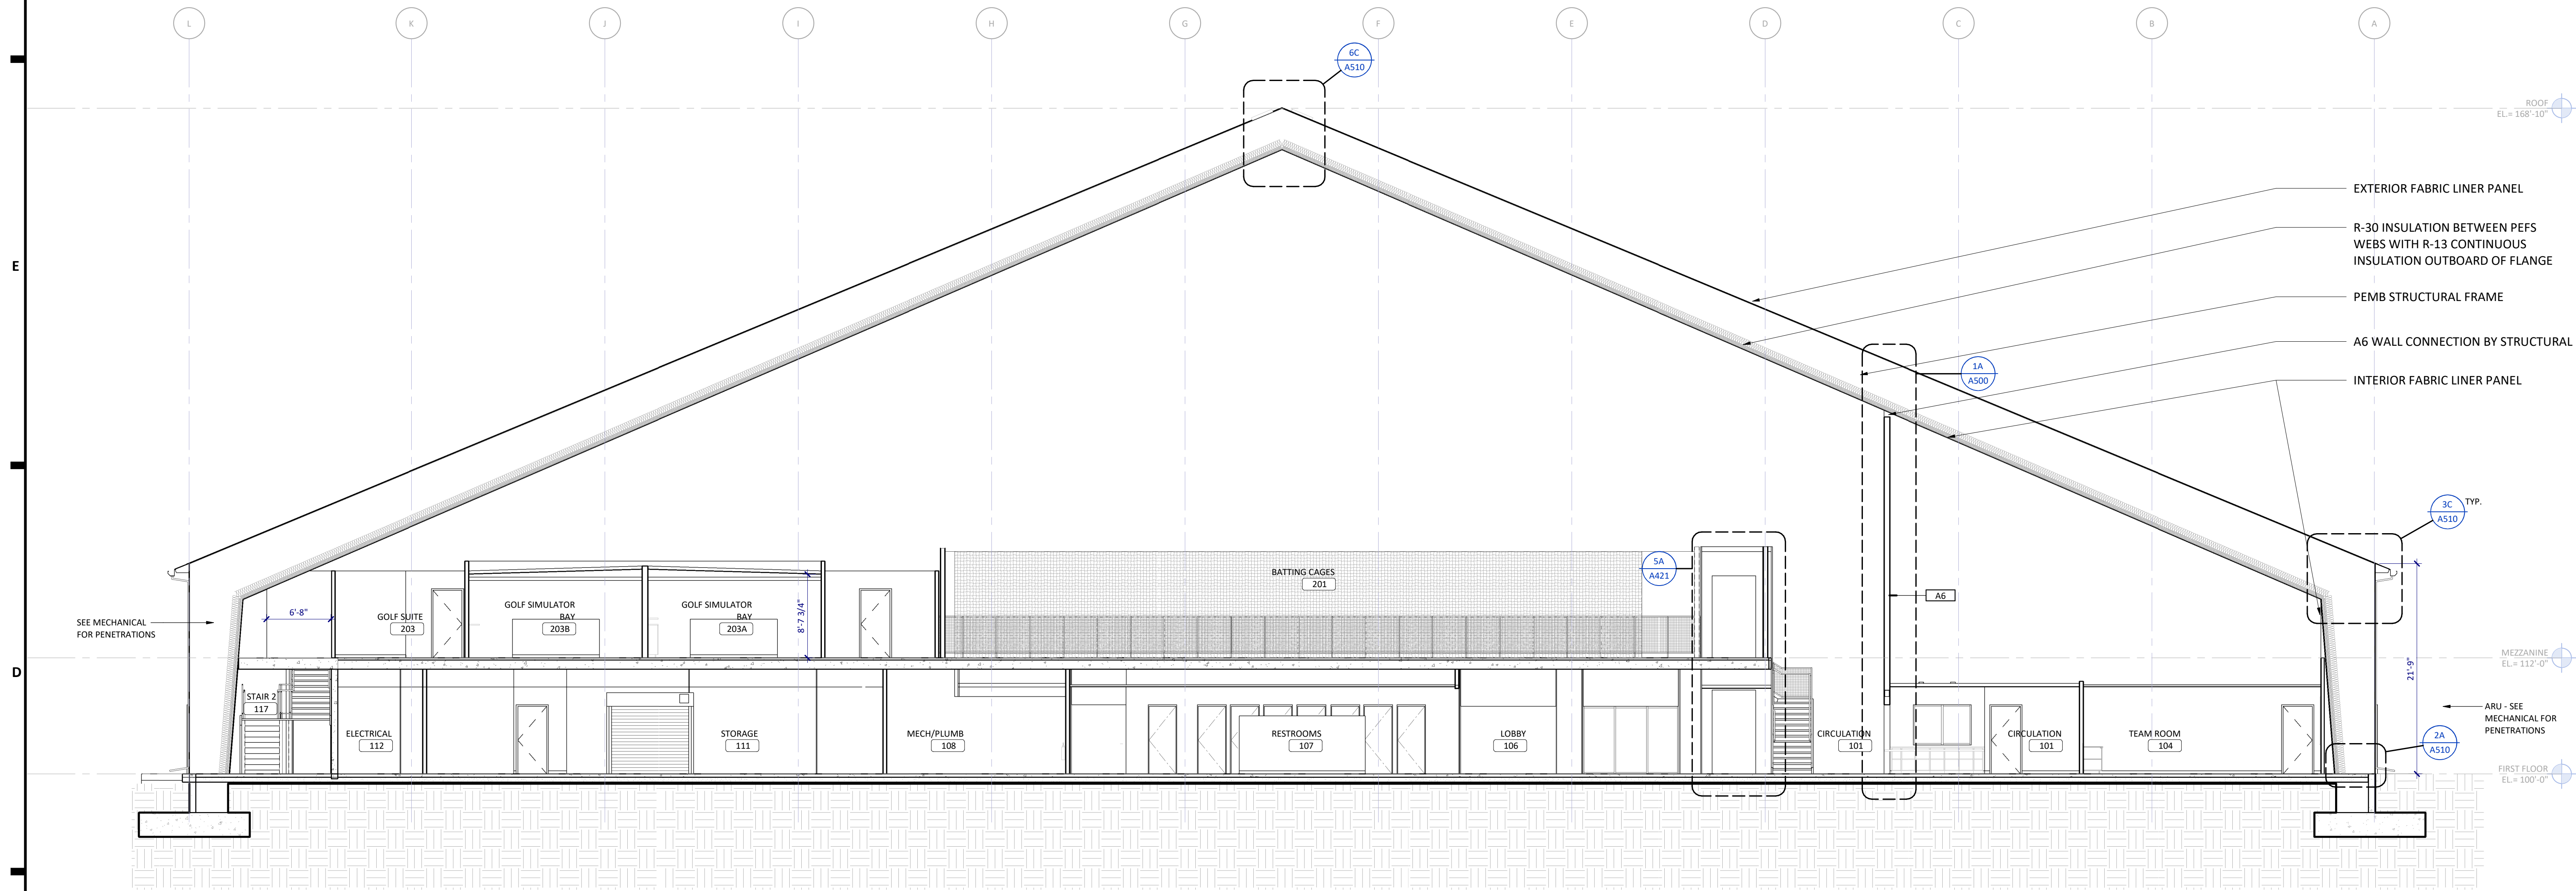

7D
A401 NORTH-SOUTH BUILDING SECTION
SCALE: 1/8" = 1'-0"

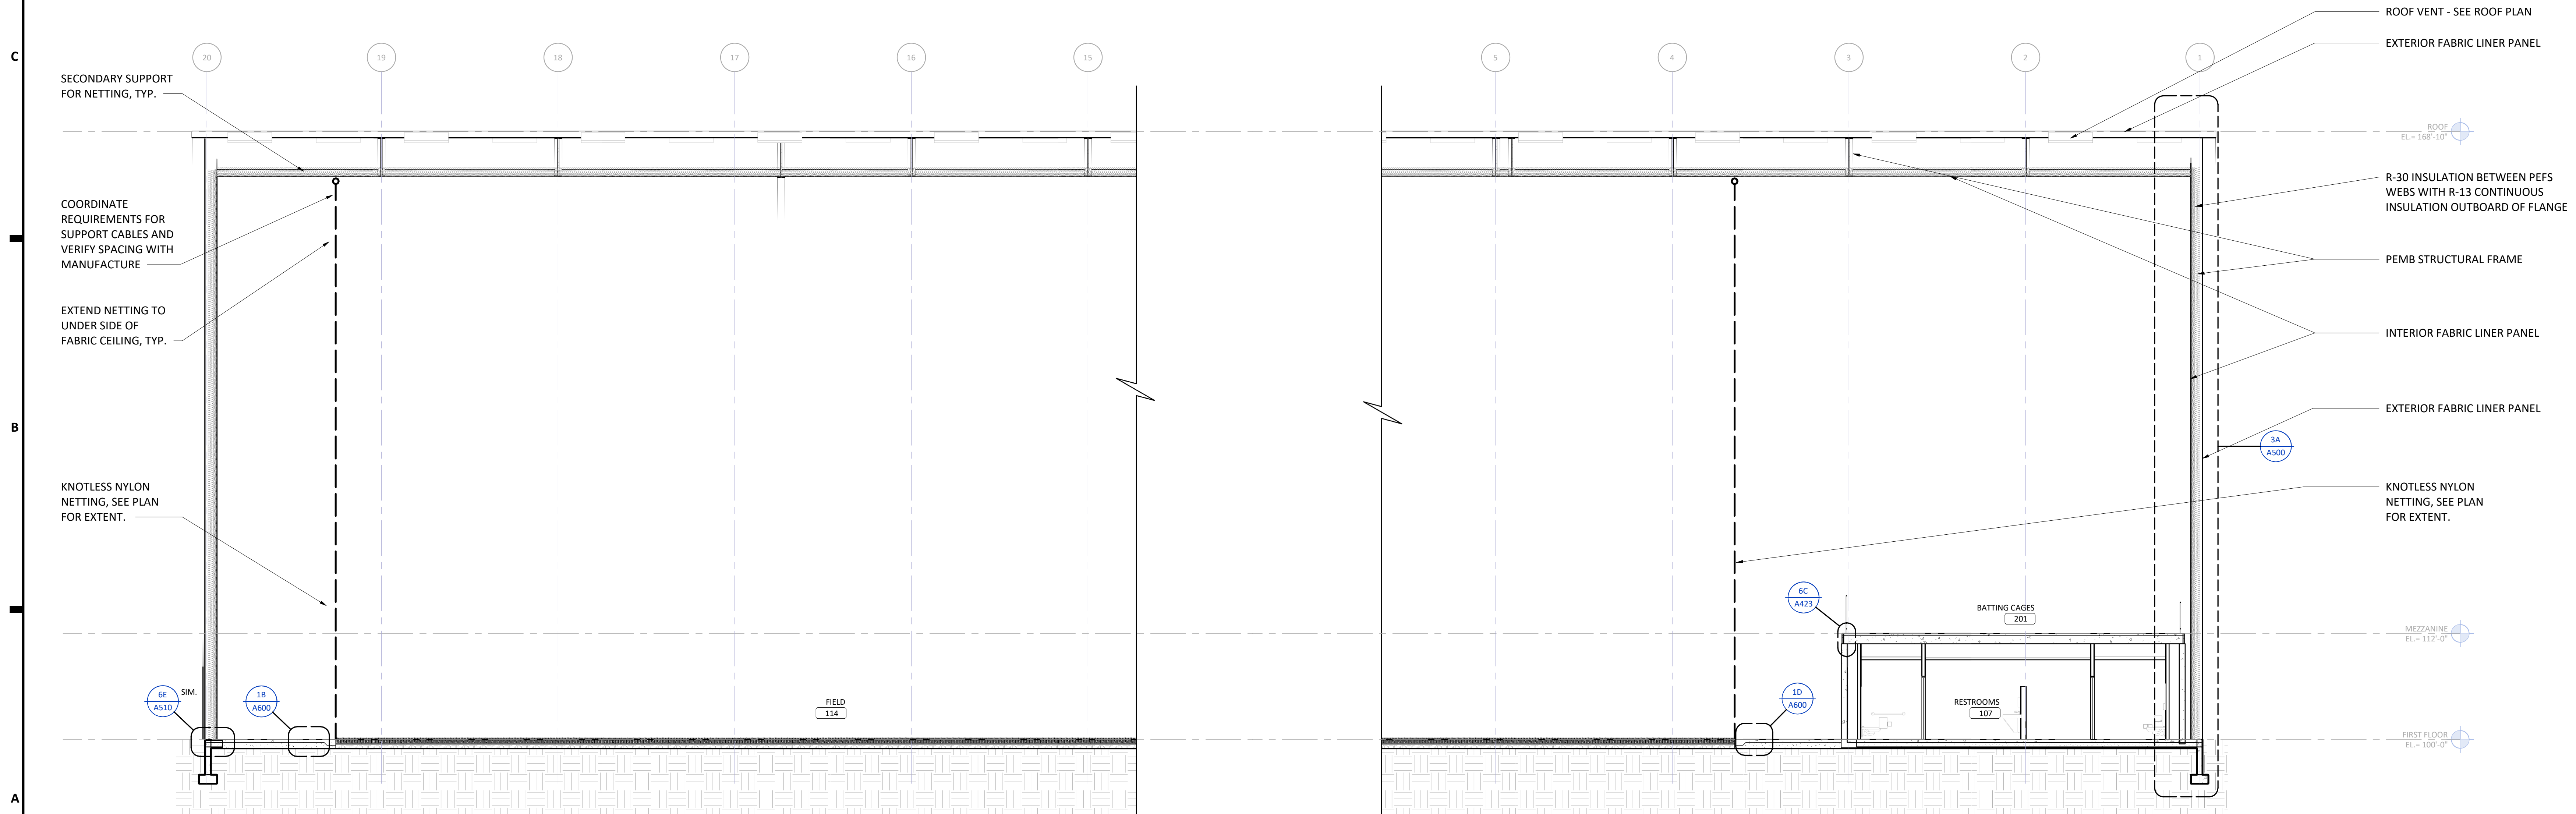

7A
A401 EAST-WEST BUILDING SECTION
SCALE: 1/8" = 1'-0"



505 W Saint Germain Street
Suite 200
St. Cloud, MN 56301
phone - (320) 438-7008
www.jlgarchitects.com
copyright © 2025

REVISION SCHEDULE

NO.	DESCRIPTION	DATE
-----	-------------	------

ST. CLOUD SCHOOL DISTRICT
742 MULTIPURPOSE ATHLETIC FACILITY
ST. CLOUD, MN

DATE
10/20/2025

PHASE
BID PACK #1

PROJECT
19230.03

SHEET
A605

STRIPING PLAN



FIELD STRIPING HIERARCHY
PRIMARY SOCCER - White 4" LINE
SECONDARY SOCCER - Gray 4" LINE
SOFTBALL - Bright Yellow 4" LINE
LACROSSE - Florida Blue 4" LINE
Field - Field Green 4" LINE
Football - Lime Green 4" LINE

7A
A605
STRIPING PLAN
SCALE: 3/32" = 1'-0"

12/1/2025 11:52:20 AM

INTERIOR RENDERS

VIEW FROM LOBBY LOOKING INTO FIELD



INTERIOR RENDERS

VIEW FROM FIELD LOOKING AT LOBBY/MEZZANINE



INTERIOR RENDERS

VIEW FROM FIELD LOOKING AT LOBBY/MEZZANINE



