

ABBREVIATIONS

ABBREVIATIONS: WHEN USED IN THESE DOCUMENTS SHALL CONFORM TO THE FOLLOWING LIST UNLESS OTHERWISE NOTED. DRAWINGS OF OTHER DISCIPLINES (SUCH AS CIVIL, STRUCTURAL, PLUMBING, MECHANICAL, AND ELECTRICAL) MAY CONTAIN SPECIFIC ABBREVIATIONS, REFERENCES, AND LEGENDS WITH INTERPRETATION INTENDED ONLY FOR THOSE DISCIPLINES.

& AND L ANGLE @ AT C CENTERLINE Ø DIAMETER OR ROUND ⊥ PERPENDICULAR # POUND OR NUMBER (E) EXISTING (N) NEW ABV. ABOVE A.B. ANCHOR BOLT A/C. AIR CONDITIONING ACP. ASPHALT/CONCRETE PAVING ACST. ACOUSTICAL A.C.T. ACOUSTIC CEILING TILE ADA. AMERICANS WITH DISABILITIES ACT ADA-ADA ACCESSIBLE GUIDELINES ADDL. ADDITIONAL ADJ. ADJUSTABLE ADJC. ADJACENT A-F. ABOVE FINISH FLOOR A-F.G. ABOVE FINISH GRADE AGE. AGGREGATE ALT. ALTERNATE ALUM. ALUMINUM ANOD. ANODIZED A.P.C. ACOUSTIC PANEL CEILING APPROX. APPROXIMATE ARCH. ARCHITECTURAL AV. AVERAGE VISUAL BD. BOARD BEL. BELOW B.E. BOUNDARY EDGE NAILING BLDG. BUILDING BLK. BLOCK BLKG. BLOCKING BM. BEAM BOT. BOTTOM BRG. BEARING BTWN. BETWEEN B.U.R. BUILT-UP (ROOFING) C&G. CURB AND GUTTER C.B. CABINET C.C. CARRIAGE BOLT CEM. CEMENT CEN. CENTRAL C.F. CUBIC FOOT C.I. CAST IRON C.J. CONSTRUCTION JOINT C.L. CENTERLINE C.L.F. CHAIN LINK FENCE CLO. CLOSET CLO. CEILING CLO. CLOSET CLR. CLEAR CLRM. CLASS ROOM CMU. CONCRETE MASONRY UNIT CTR. COUNTER COL. COLUMN CONC. CONCRETE CONN. CONNECTION CONSTR. CONSTRUCTION CONT. CONTINUOUS CONTR. CONTRACTOR CPT. CARPET CRC. COLD ROLLED CHANNEL CTR. CENTER CTSK. COUNTERSUNK C.Y. CUBIC YARD D.A. DISABLED ACCESS DBL. DOUBLE DEM. DEMOLITION D.F. DOWNSTAIRS DOUGLASS FIR DET. DETAIL DIAG. DIAGONAL DIA. DIAMETER DIM. DIMENSION DISP. DISPENSER DN. DOWN DP. DEEP DS. DOWN SPOUT DWG(S). DRAWING(S) DWR. DRAWER E. EAST E.A. EACH E.F. EXHAUST FAN EGR. ENGINEER E.J. EXPANSION JOINT EL. ELEVATION ELEC. ELECTRICAL ELEV. ELEVATOR EMR. EMBEDEDMENT EMER. EMERGENCY E.N. EDGE NAILING ENC. ENCLOSURE EQ. EQUAL EQIP. EQUIPMENT EVELECTRIC VEHICLE EVELECTRIC VEHICLE CHARGING STATION EVELECTRIC VEHICLE SUPPLY EQUIPMENT	FA. FIRE ALARM F.B. FLAT BAR F.B. FURNISHED BY OWNER/OTHERS F.D. FLOOR DRAIN F.D.C. FIRE DEPARTMENT CONNECTION FDN. FOUNDATION F.E. FIRE EXTINGUISHER F.E.C. FIRE EXTINGUISHER CABINET F.F. FACTORY FINISH F. FLR. FINISH FLOOR F.G. FINISH GRADE F.H. FIRE HYDRANT FHMS. FLAT HEAD MACHINE SCREW FHWS. FLAT HEAD WOOD SCREW FR. FINISH FRT. FIXTURE OI. OVER ORIG. ORIGINAL OVD. OVERHEAD OW. OPEN WEB JOIST GA. GAUGE GALV. GALVANIZED G.B. GRAB BAR G.C. GENERAL CONTR. GEN. GENERAL GL. GLASS GND. GROUND GR. GRADE GY. GYPSUM H.B. HOSE BIBB HBD. HARDBOARD H.C. HOLLOW CORE HD. HEAD H.D. HEAVY DUTY HDR. HEADER HDW. HARDWARE HDWD. HARDWOOD H.M. HOLLOW METAL H.M.D. HOLLOW METAL DOOR H.M.F. HOLLOW METAL FRAME HORIZ. HORIZONTAL HR. HOUR HT. HEIGHT HVAC. HEATING/VENTILATING/ AIR CONDITIONING HWY. HIGH WAY I.D. INSIDE DIAMETER DIMENSION INFO. INFORMATION INT. INTERIOR KIT. KITCHEN K.O. KNOCK OUT K.O.P. KNOCK OUT PANEL LAB. LABORATORY LAM. LAMINATE LAV. LAVATORY LBS. (POUNDS) L.B. LAG BOLT L.F. LINEAL FOOT L.H. LEFT HAND LIB. LIBRARY LT. LIGHT LT.WT. LIGHT WEIGHT MACH. MACHINE MAINT. MAINTENANCE MAX. MAXIMUM M.B. MACHINE BOLT M.E.M. METAL BUILDING MANUFACTURER MECH. MECHANICAL MED. MEDIUM MEMB. MEMBRANE MET. METAL MFR. MANUFACTURER MR. MANKIE MKR. MARKER MIN. MINIMUM MISC. MISCELLANEOUS M.O. MASONRY OPENING MTD. MOUNTED MTG. MEETING MULL. MULLION N. NORTH N.C. NOT IN CONTRACT NO. NUMBER NOM. NOMINAL N.R.C. NOISE REDUCTION COEFFICIENT N.T. NOT TO SCALE	OCC. OCCUPANT LOAD O.C. ON CENTER O.D. OUTSIDE DIAMETER/ DIMENSION OFF. OFFICE OFO. OWNER FURNISHED, CONTR. INSTALLED OFO. OWNER FURNISHED, OWNER INSTALLED O.F.D. OVER FLOW ROOF DRAIN O.H.C.D. OVER HEAD COILING DOOR O.H.M.S. OVAL HEAD MACH. SCREW O.H.W. SOVAL HEAD WOOD SCREW OPNG. OPENING OPP. OPPOSITE OI. OVER ORIG. ORIGINAL OVD. OVERHEAD OW. OPEN WEB JOIST P.B.N. PLYWOOD BOUNDARY P.E.N. PLYWOOD EDGE NAILING P.E.S. PLYWOOD EDGE SCREW P.I.V. POST INDICATOR VALVE P.LAM. PLASTIC LAMINATE P.L. PROPERTY LINE PL. PLATE PLAS. PLASTER PLW.D. PLYWOOD PR. PAIR PSF. POUNDS PER SQUARE FOOT PSI. POUNDS PER SQUARE INCH PT. POINT P.T.D. PAPER TOWEL DISP. P.T.D.P. PRESSURE TREATED DOUGLAS FIR PTN. PARTITION PVC. POLYVINYL CHLORIDE R. RADIUS R. THERMAL RESISTANCE R.A. RETURN AIR R.D. ROOF DRAIN REFL. REFLECTED REFR. REFRIGERATOR RENF. REINFORCED REM. REMOVE REDD. REQUIRED REBL. RESILIENT R.H. RIGHT HAND R.H.W.S. ROUND HEAD WOOD SCREW RM. ROOM R.O. ROUGH OPENING R.O.W. RIGHT-OF-WAY RWD. REDWOOD RWL. RAW WATER LEADER S. SOUTH S.A. SUPPLY AIR S.C. SOLID CONE SCH. SCHEDULE S.D. STORM DRAIN SECT. SECTION SF. SQUARE FOOT/FEET SHR. SHOWER SHTG. SHEATHING SIM. SIMILAR S.M. SHEET METAL S.M.S. SHEET METAL SCREW S.O.G. SLAB-ON-GRADE SPE. SPECIFICATION(S) SPKR. SPEAKER SQ. SQUARE S.S. STAINLESS STEEL STA. STATION STC. SOUND TRANSMISSION CLASS STD. STANDARD STL. STEEL STOR. STORAGE STRUCT. STRUCTURAL SUSP. SUSPENDED S.W. SIDE WALK SYS. SYMMETRICAL T.C. TOP OF CONCRETE TEMP. TEMPORARY TMD. TEMPERED TAG. TONGUE & GROOVE TH. THREADED THK. THICK T.I. TENANT IMPROVEMENT TK.BD. TACK BOARD T.O.S. TOP OF STEEL T.O. TOP OF PAVEMENT TS. TUBE STEEL TEL. TELEPHONE TTB. TELEPHONE TERMINAL TACK BOARD TV. TELEVISION TYP. TYPICAL U.G. UNDERGROUND U.N.O. UNLESS NOTED OTHERWISE UR. URINAL VCT. VINYL COMPOSITION TILE VERT. VERTICAL VTR. VENT TO ROOF VVC. VINYL WALL COVERING W. WEST OF WIDTH/WIDE W/WITH W.C. WATER CLOSET W.CH. WHEEL CHAIR WD. WOOD W.DW. WINDOW WF. WIDE FLANGE W.H. WATER HEATER W/O. WITHOUT W.S. WATERSHED W.S. WOOD SCREW WT. WEIGHT WFW. WELDED WIRE FABRIC
---	--	---

CODE AND ORGANIZATIONS	
CBC	CALIFORNIA BUILDING CODE
CEC	CALIFORNIA ELECTRICAL CODE
CFC	CALIFORNIA FIRE CODE
CMC	CALIFORNIA MECHANICAL CODE
CPC	CALIFORNIA PLUMBING CODE
DSA	DIVISION OF THE STATE ARCHITECT
ICBO	INTERNATIONAL CONFERENCE OF BUILDING OFFICIALS
NSF	NATIONAL SANITATION FOUNDATION
NFPA	NATIONAL FIRE PROTECTION ASSOCIATION
NEC	NATIONAL ELECTRICAL CODE

TYPICAL SYMBOLS

SYMBOLS	
∠	ANGLE
⊙	DIAMETER OR ROUND
⊥	PERPENDICULAR
&	AND
@	AT
⊢	CENTER LINE
#	POUND OR NUMBER
1	STATION LINE
000A	GATE REFERENCE
00.00	KEYNOTE SYMBOL
XX	LOCATION ON SHEET REFERENCED
XXXX	SHEET NUMBER WHERE DETAIL IS LOCATED

STATEMENT OF GENERAL CONFORMANCE

FOR ARCHITECTS/ENGINEERS WHO UTILIZE PLANS, INCLUDING BUT NOT LIMITED TO SHOP DRAWINGS, PREPARED BY OTHER LICENSED DESIGN PROFESSIONALS AND/OR CONSULTANTS.

APPLICATION NO.: 02-123702 FILE NO.: 24-35

THE DRAWINGS OR SHEETS LISTED ON THE COVER OR INDEX SHEET

HAVE BEEN PREPARED BY OTHER DESIGN PROFESSIONALS OR CONSULTANTS WHO ARE LICENSED AND/OR AUTHORIZED TO PREPARE SUCH DRAWINGS IN THIS STATE. IT HAS BEEN EXAMINED BY ME FOR:

- DESIGN INTENT AND APPEARS TO MEET THE APPROPRIATE REQUIREMENTS OF TITLE 24, CALIFORNIA CODE OF REGULATIONS AND THE PROJECT SPECIFICATIONS PREPARED BY ME, AND
- COORDINATION WITH MY PLANS AND SPECIFICATIONS AND IS ACCEPTABLE FOR INCORPORATION INTO THE CONSTRUCTION OF THIS PROJECT.

THE STATEMENT OF GENERAL CONFORMANCE "SHALL NOT BE CONSTRUED AS RELIEVING ME OF MY RIGHTS, DUTIES, AND RESPONSIBILITIES UNDER SECTIONS 17302 AND 81138 OF THE EDUCATION CODE AND SECTIONS 4-336, 4-341, AND 4-344" OF TITLE 24, PART I.

I CERTIFY THAT:

- ☒ ALL DRAWINGS OR SHEETS LISTED ON THE COVER OR INDEX
- ☐ THIS DRAWING OR PAGE

IS/ARE IN GENERAL CONFORMANCE AND HAVE BEEN COORDINATED WITH THE PROJECT PLANS AND SPECIFICATIONS

ARCHITECT'S SIGNATURE	DATE
CHRISTOPHER NIKKEL	10/7/25
ARCHITECT/PARTNER	
TETER, INC.	
C-35953	11-30-25
LICENSE NUMBER	EXPIRATION DATE

GENERAL

PROJECT ADDRESS: 800 E 26TH ST, MERCED, CA 95340
ASSESSORS PARCEL NO.: 033-120-002
GOVERNING AGENCY: DIVISION OF THE STATE ARCHITECT, SACRAMENTO OFFICE

PROJECT DESCRIPTION

- THIS PROJECT CONSIST OF
- REMOVAL AND REPLACEMENT OF EXISTING CHAIN LINK FENCING AND GATES WITH 6'-0" HIGH, DECORATIVE METAL FENCING AND GATES
 - DEFERRED ALTERNATES: NO ALTERNATES INDICATED
 - DEFERRED SUBMITTALS:
 - NONE


GOVERNING CODES


2025 CALIFORNIA BUILDING STANDARDS ADMINISTRATIVE CODE (CAC), PART 1, TITLE 24 C.C.R. EFFECTIVE APRIL 6, 2025
2022 CALIFORNIA BUILDING CODE (CBC), PART 2, TITLE 24 CCR
2022 CALIFORNIA ELECTRICAL CODE (CEC), PART 3, TITLE 24 CCR
2022 CALIFORNIA MECHANICAL CODE (CMC), PART 4, TITLE 24 CCR
2022 CALIFORNIA PLUMBING CODE (CPC), PART 5, TITLE 24 CCR
2022 CALIFORNIA ENERGY CODE, PART 6, TITLE 24 CCR
2022 CALIFORNIA FIRE CODE (CFC), PART 9, TITLE 24 CCR
2022 CALIFORNIA GREEN BUILDING STANDARDS CODE (CALGREEN), PART 11, TITLE 24 CCR
2022 CALIFORNIA REFERENCED STANDARDS CODE, PART 12, TITLE 24 CCR
TITLE 19 CCR, PUBLIC SAFETY, STATE FIRE MARSHAL REGULATIONS

ALL WORK SHALL CONFORM TO 2022 TITLE 24, CALIFORNIA CODE OF REGULATIONS (CCR)

APPLICABLE STANDARDS

FOR A LIST OF APPLICABLE STANDARDS, INCLUDING CALIFORNIA AMENDMENTS TO THE NFPA STANDARDS, REFER TO CBC CHAPTER 35 AND CFC CHAPTER 80.

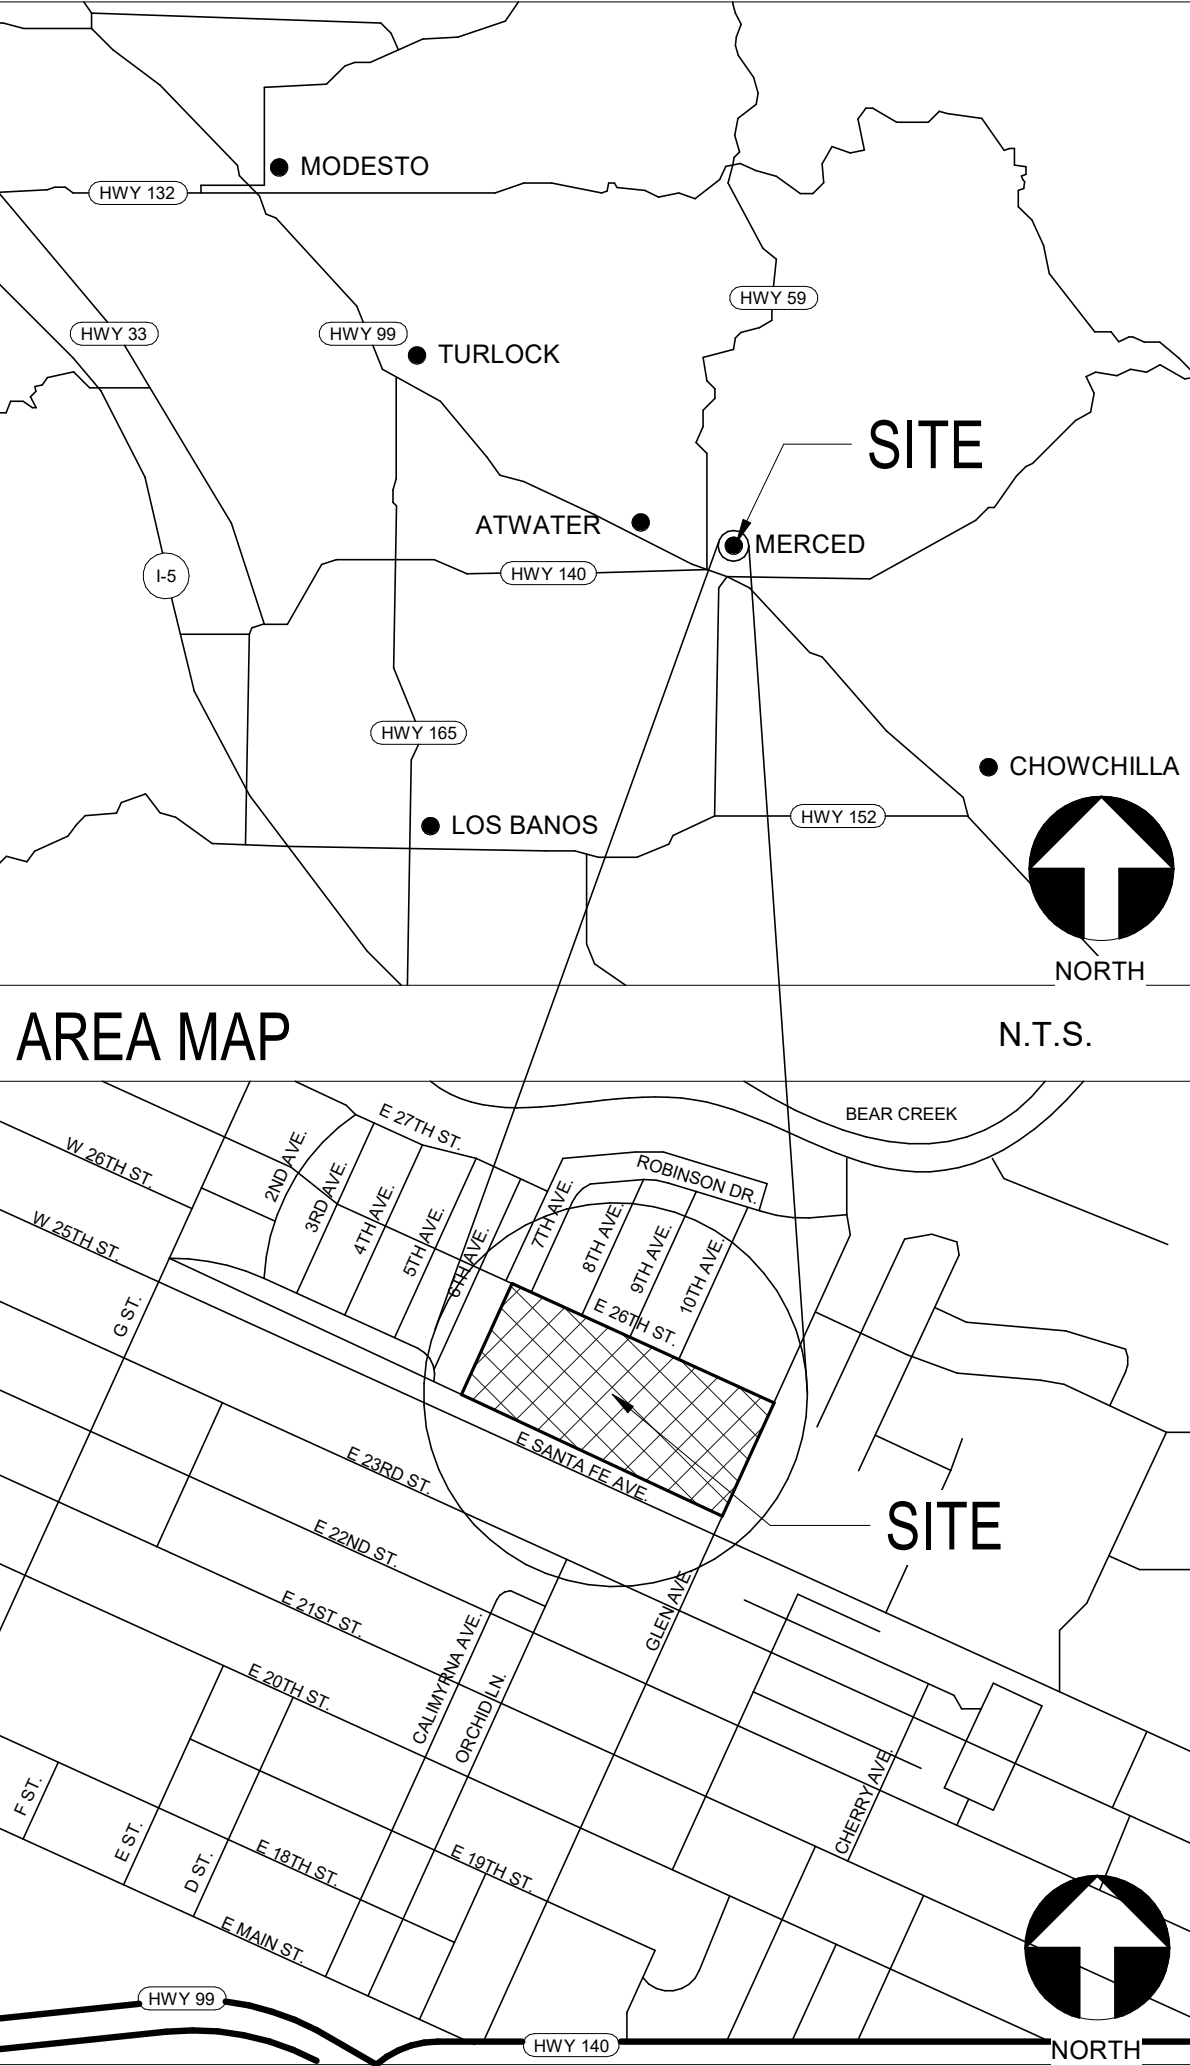

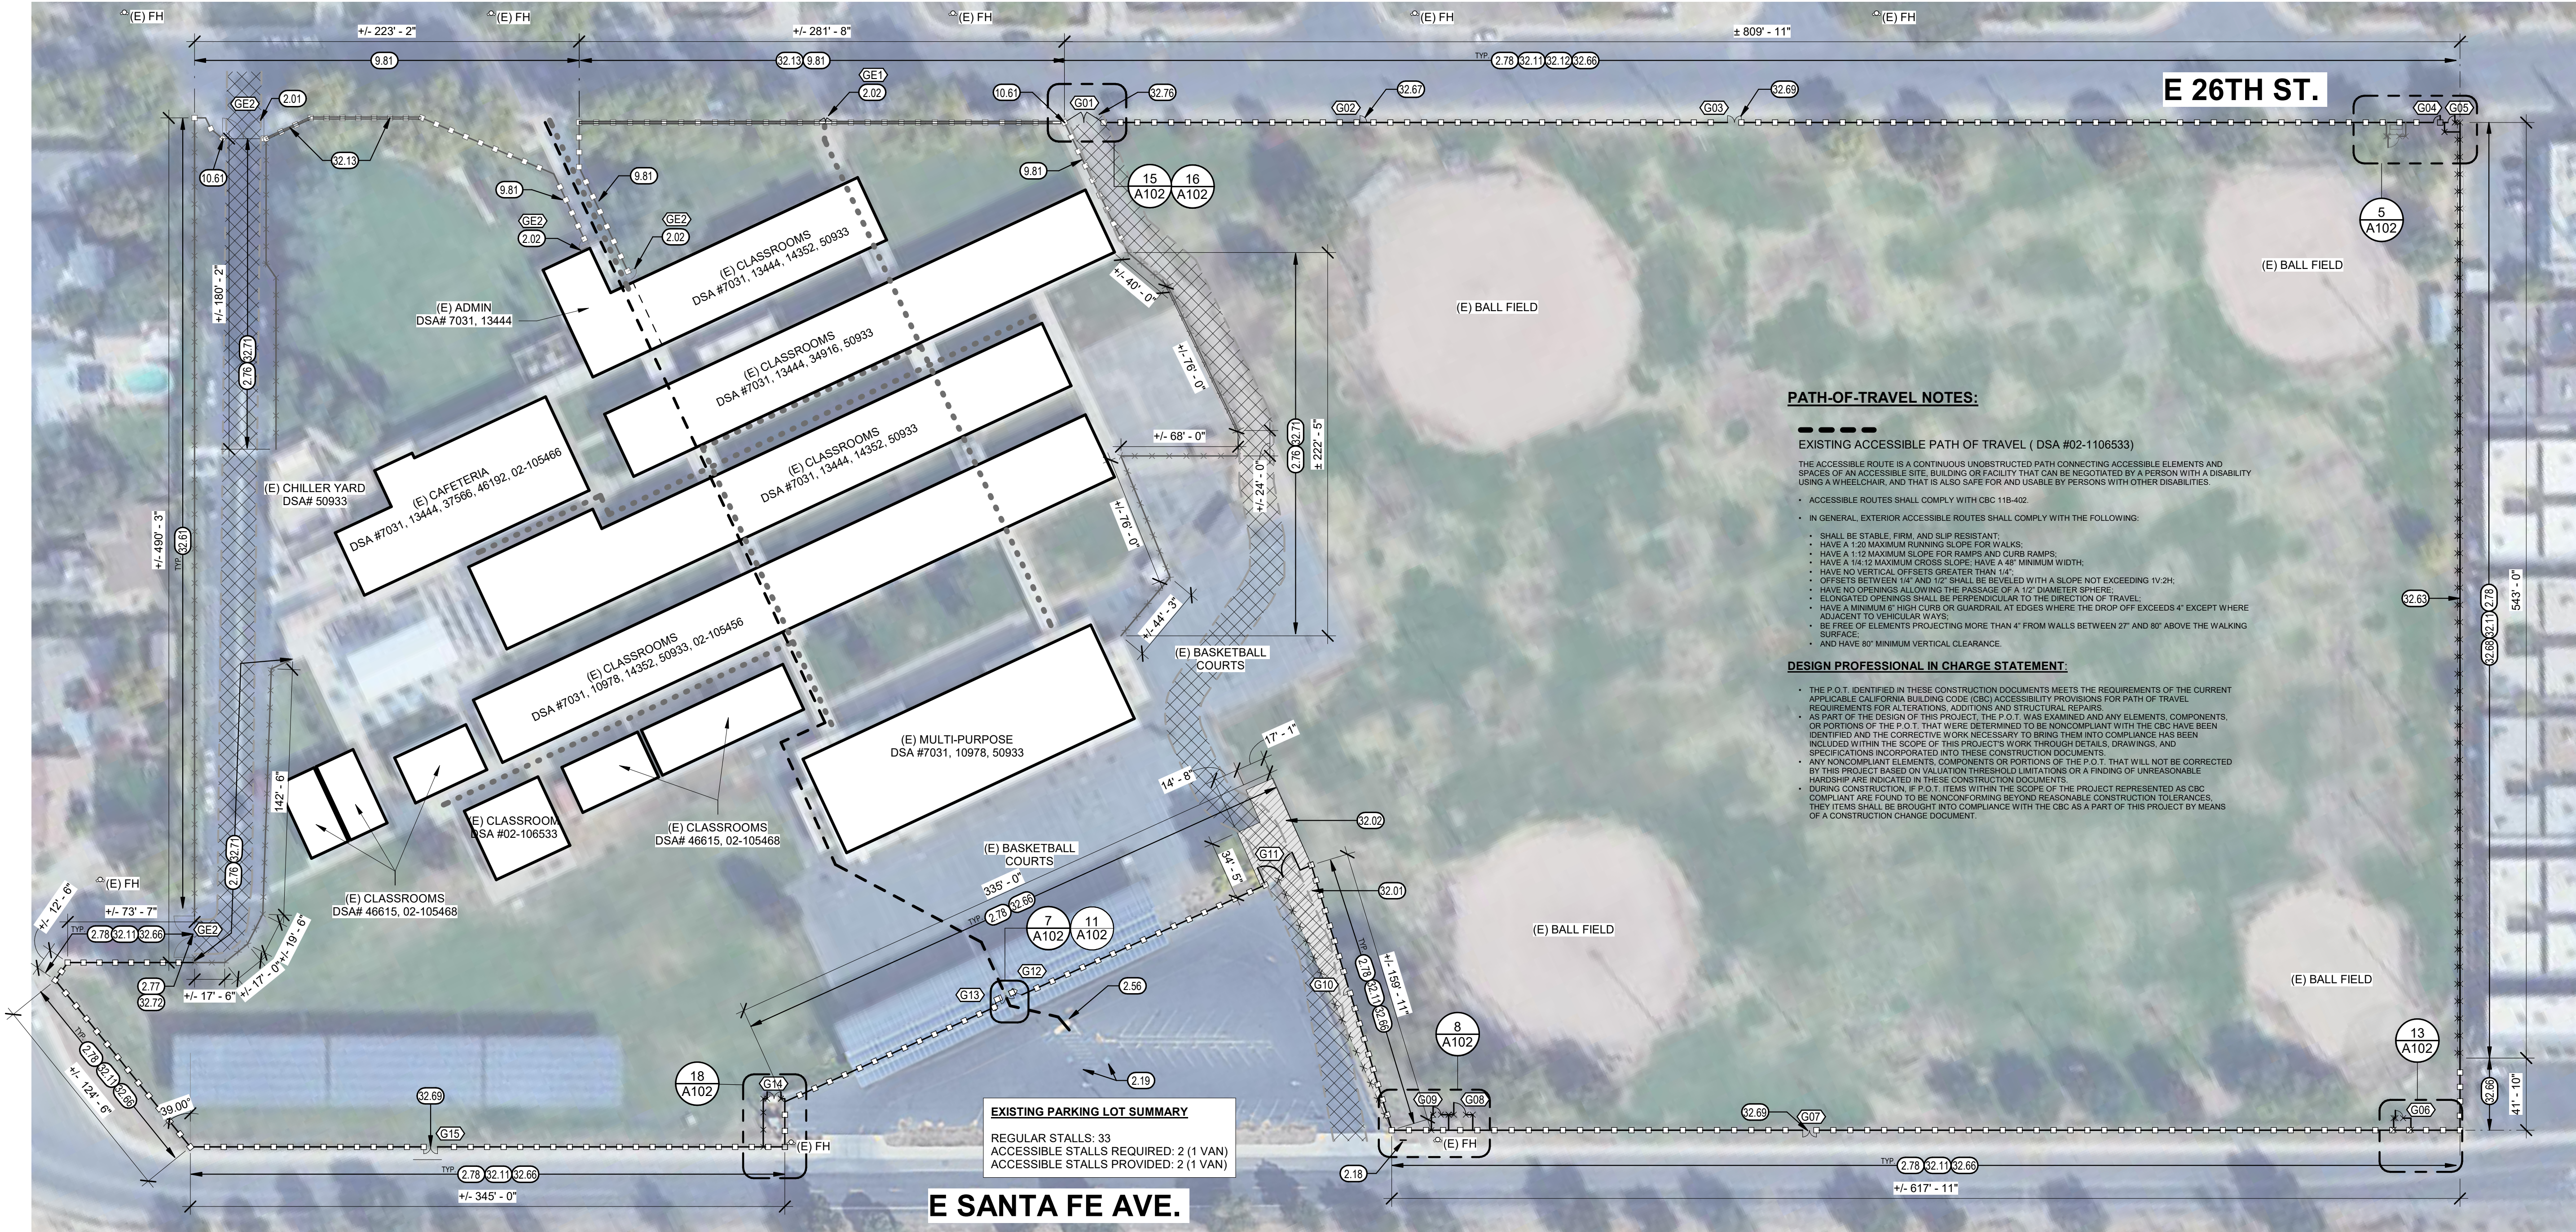

PATH-OF-TRAVEL NOTES:

EXISTING ACCESSIBLE PATH OF TRAVEL (DSA #02-1106533)

THE ACCESSIBLE ROUTE IS A CONTINUOUS UNOBSTRUCTED PATH CONNECTING ACCESSIBLE ELEMENTS AND SPACES OF AN ACCESSIBLE SITE, BUILDING OR FACILITY THAT CAN BE NEGOTIATED BY A PERSON WITH A DISABILITY USING A WHEELCHAIR, AND THAT IS ALSO SAFE FOR AND USABLE BY PERSONS WITH OTHER DISABILITIES.

- ACCESSIBLE ROUTES SHALL COMPLY WITH CBC 11B-402.
- IN GENERAL, EXTERIOR ACCESSIBLE ROUTES SHALL COMPLY WITH THE FOLLOWING:
 - SHALL BE STABLE, FIRM, AND SLIP RESISTANT;
 - HAVE A 1:20 MAXIMUM RUNNING SLOPE FOR WALKS;
 - HAVE A 1:12 MAXIMUM SLOPE FOR RAMPS AND CURB RAMPS;
 - HAVE A 1/4" 12" MAXIMUM CROSS SLOPE; HAVE A 48" MINIMUM WIDTH;
 - HAVE NO VERTICAL OFFSETS GREATER THAN 1/4";
 - OFFSETS BETWEEN 1/4" AND 1/2" SHALL BE BEVELED WITH A SLOPE NOT EXCEEDING 1V:2H;
 - HAVE NO OPENINGS ALLOWING THE PASSAGE OF A 1/2" DIAMETER SPHERE;
 - ELONGATED OPENINGS SHALL BE PERPENDICULAR TO THE DIRECTION OF TRAVEL;
 - HAVE A MINIMUM 8" HIGH CURB OR GUARDRAIL AT EDGES WHERE THE DROP OFF EXCEEDS 4" EXCEPT WHERE ADJACENT TO VEHICULAR WAYS;
 - BE FREE OF ELEMENTS PROJECTING MORE THAN 4" FROM WALLS BETWEEN 27" AND 80" ABOVE THE WALKING SURFACE;
 - AND HAVE 80" MINIMUM VERTICAL CLEARANCE.

DESIGN PROFESSIONAL IN CHARGE STATEMENT:

- THE P.O.T. IDENTIFIED IN THESE CONSTRUCTION DOCUMENTS MEETS THE REQUIREMENTS OF THE CURRENT APPLICABLE CALIFORNIA BUILDING CODE (CBC) ACCESSIBILITY PROVISIONS FOR PATH OF TRAVEL REQUIREMENTS FOR ALTERATIONS, ADDITIONS AND STRUCTURAL REPAIRS.
- AS PART OF THE DESIGN OF THIS PROJECT, THE P.O.T. WAS EXAMINED AND ANY ELEMENTS, COMPONENTS, OR PORTIONS OF THE P.O.T. THAT WERE DETERMINED TO BE NONCOMPLIANT WITH THE CBC HAVE BEEN IDENTIFIED AND THE CORRECTIVE WORK NECESSARY TO BRING THEM INTO COMPLIANCE HAS BEEN INCLUDED WITHIN THE SCOPE OF THIS PROJECT'S WORK THROUGH DETAILS, DRAWINGS, AND SPECIFICATIONS INCORPORATED INTO THESE CONSTRUCTION DOCUMENTS.
- ANY NONCOMPLIANT ELEMENTS, COMPONENTS OR PORTIONS OF THE P.O.T. THAT WILL NOT BE CORRECTED BY THIS PROJECT BASED ON VALUATION THRESHOLD LIMITATIONS OR A FINDING OF UNREASONABLE HANDSHIP ARE INDICATED IN THESE CONSTRUCTION DOCUMENTS.
- DURING CONSTRUCTION, IF P.O.T. ITEMS WITHIN THE SCOPE OF THE PROJECT REPRESENTED AS CBC COMPLIANT ARE FOUND TO BE NONCONFORMING BEYOND REASONABLE CONSTRUCTION TOLERANCES, THEY ITEMS SHALL BE BROUGHT INTO COMPLIANCE WITH THE CBC AS A PART OF THIS PROJECT BY MEANS OF A CONSTRUCTION CHANGE DOCUMENT.

EXISTING PARKING LOT SUMMARY
REGULAR STALLS: 33
ACCESSIBLE STALLS REQUIRED: 2 (1 VAN)
ACCESSIBLE STALLS PROVIDED: 2 (1 VAN)

SITE PLAN

GENERAL NOTES

- CONCRETE FENCE POST FOOTINGS SHALL NOT ENCR OACH INTO PUBLIC RIGHT-OF-WAY.
- CONTRACTOR SHALL PROTECT IMPROVEMENTS WITHIN THE PUBLIC RIGHT-OF-WAY FROM DAMAGE DURING CONSTRUCTION ACTIVITIES.
- CONTRACTOR SHALL OBTAIN AN ENCROACHMENT PERMIT BEFORE PERFORMING ANY WORK OR REPAIRS WITHIN THE CITY RIGHT-OF-WAY.
- ANY WORK OR REPAIRS WITHIN THE CITY RIGHT-OF-WAY SHALL BE PER CITY OF MERCED STANDARDS.
- CONTRACTOR TO FIELD VERIFY ALL DIMENSIONS AND SITE CONDITIONS PRIOR TO SUBMITTING THEIR BID
- DEMOLITION ITEMS, WHERE INDICATED ON PLANS, DO NOT CONSTITUTE THE COMPLETE EXTENT OF DEMOLITION REQUIRED FOR THE INSTALLATION OF NEW IMPROVEMENTS. FULL EXTENT OF DEMOLITION ITEMS HAS NOT BEEN INDICATED ON THE PLANS THROUGH DEMOLITION PLANS. DEMOLITION TO BE COORDINATED WITH COMPLETE EXTENT OF PROPOSED NEW CONSTRUCTION AND/OR MODIFICATIONS TO EXISTING IMPROVEMENTS.
 - A. SEE SPECIFICATIONS OR ADDITIONAL INFORMATION REGARDING DEMOLITION AND REPAIR OF EXISTING IMPROVEMENTS.
- CONTRACTOR SHALL MODIFY, REPAIR, REPLACE AND/OR ADJUST (E) IRRIGATION SYSTEM TO ENSURE PROPER IRRIGATION COVERAGE TO (E) TURF AREAS, AND REPLACE AND/OR REPAIR ANY DAMAGED IRRIGATION, OR TURF AREAS DISTURBED DURING THE COURSE OF CONSTRUCTION.
- CONTRACTOR TO MODIFY IRRIGATION PIPING AND SPRAY HEADS AS NEEDED FOR LANDSCAPE ADJUSTMENTS, FENCING INSTALLATION, AND/OR CONCRETE PAVING & MOWSTRIP.

LEGEND

- (E) DECORATIVE METAL FENCE TO REMAIN
- (E) CHAIN LINK FENCE TO REMAIN
- PROPOSED 6'-0" DECORATIVE METAL FENCE, BLACK, SEE 2 / A111
- PROPOSED CHAIN LINK FENCE. HEIGHT VARIES PER LOCATION
- GATE DESIGNATION
- (E) BUILDING, NO WORK
- (E) 20'-0" FIRE LANE PER DSA# 02-14807
- (E) ACCESSIBLE PATH OF TRAVEL PER DSA #02-106533
- (E) PATH OF EMERGENCY EGRESS PER DSA #02-106533
- EXISTING FIRE HYDRANT
- NEW ASPHALT PAVING PER SPECIFICATIONS. SEE GENERAL NOTES FOR INFORMATION ON REMOVAL/REPAIR OF EXISTING VEGETATION AND IRRIGATION SYSTEMS WITHIN AREA OF NEW CONCRETE PAVING.
- NEW CONCRETE PAVING PER SPECIFICATIONS. SEE GENERAL NOTES FOR INFORMATION ON REMOVAL/REPAIR OF EXISTING VEGETATION AND IRRIGATION SYSTEMS WITHIN AREA OF NEW CONCRETE PAVING.

KEYNOTES

- 2.01 (E) VEHICLE GATE TO REMAIN
- 2.02 (E) METAL GATE TO REMAIN
- 2.18 EXISTING ACCESSIBLE PARKING LOT ENTRANCE TOW-AWAY SIGN (DSA A# 02-106533)
- 2.19 EXISTING ACCESSIBLE PARKING STALLS (QTY 2), SIGNAGE AND ACCESS AISLE TO REMAIN (DSA A# 02-114807)
- 2.56 REMOVE EXISTING DETECTABLE WARNING STRIP
- 2.76 REMOVE EXISTING CHAIN LINK FENCING FABRIC (WITH PRIVACY SLATS WHERE OCCURS) FROM EXISTING FENCE POSTS & RAILS
- 2.77 REMOVE EXISTING CHAIN LINK FENCING FABRIC (WITH PRIVACY SLATS WHERE OCCURS) FROM EXISTING GATE
- 2.78 REMOVE EXISTING CHAIN LINK FENCING SYSTEM (FABRIC, RAILS, POSTS & FOOTINGS)
- 9.81 PAINT (E) DECORATIVE METAL FENCE AND GATES (BLACK)
- 10.61 KNOX BOX, EMERGENCY SERVICES KEY STORAGE
- 32.01 INFILL AC PAVING UP TO CONC. MOW STRIP
- 32.02 NEW AC PAVING
- 32.11 18" MOWSTRIP AT NEW FENCING, SEE 1/A110 FOR ADDITIONAL INFORMATION
- 32.12 CONCRETE PAVING BETWEEN MOWSTRIP & SIDEWALK, SEE 1/A110 FOR ADDITIONAL INFORMATION
- 32.13 18" MOWSTRIP AT (E) DECORATIVE METAL FENCING, SEE 1/A110 FOR ADDITIONAL INFORMATION
- 32.61 EXISTING FENCE POSTS, RAILS & TIES TO BE PAINTED BLACK. INSTALL NEW BLACK-COATED FABRIC SYSTEM WITH BLACK PRIVACY SLATS ON EXISTING POSTS AND RAILS
- 32.63 INSTALL NEW FENCING 2' FROM EXISTING RESIDENTIAL FENCE
- 32.66 6'-0" FT HIGH, BLACK DECORATIVE METAL FENCING. SEE
- 32.67 DECORATIVE METAL SERVICE GATE, SEE
- 32.68 10'-0" FT HIGH, CHAIN LINK FENCING W/ NO CLIMB FABRIC, SEE
- 32.69 DECORATIVE METAL PAIR OF SWING SERVICE GATES, SEE
- 32.71 EXISTING FENCE POSTS, RAILS & TIES TO BE PAINTED BLACK. INSTALL NEW BLACK-COATED FABRIC SYSTEM (NO SLATS) ON EXISTING POSTS AND RAILS
- 32.72 EXISTING GATE FRAME TO BE PAINTED BLACK. INSTALL NEW BLACK-COATED FABRIC SYSTEM (NO SLATS) ON EXISTING GATE
- 32.76 DECORATIVE METAL FIRE ACCESS GATE, SEE

ABBREVIATIONS
D.M. = DECORATIVE METAL
C.L. = CHAIN LINK
PR = PAIR
SGL = SINGLE

- NOTES**
- EXISTING EGRESS GATE PER DSA A# 02-106533, OPERATION TO REMAIN UNALTERED.
 - EXISTING SERVICE GATE PER DSA A# 02-106533, OPERATION TO REMAIN UNALTERED.

NO.	MATERIAL	TYPE	GATE OPENING	GATE LEAF			FUNCTION	DETAIL
GE1	D.M.	SWING	EXIST	EXIST.	EXIST.	EXIST.	(E)*EGRESS	NOTE 1
GE2	D.M.	SWING	EXIST	EXIST.	EXIST.	EXIST.	(E) SERVICE	NOTE 2
G01	D.M.	SWING	22' - 0"	11' - 0"	6' - 0"	PR	SERVICE	16 / A111
G02	D.M.	SWING	4' - 0"	4' - 0"	6' - 0"	SGL	SERVICE	2 / A110
G03	D.M.	SWING	8' - 0"	4' - 0"	6' - 0"	PR	SERVICE	3 / A110
G04	D.M.	SWING	4' - 0"	4' - 0"	6' - 0"	SGL	SERVICE	2 / A110
G05	D.M.	SWING	4' - 0"	4' - 0"	6' - 0"	SGL	SERVICE	2 / A110
G06	C.L.	SWING	4' - 6"	4' - 6"	6' - 0"	SGL	SERVICE	4 / A111
G07	D.M.	SWING	8' - 0"	4' - 0"	6' - 0"	PR	SERVICE	3 / A110
G08	C.L.	SWING	7' - 0"	7' - 0"	6' - 0"	SGL	SERVICE	4 / A111
G09	C.L.	SWING	4' - 6"	4' - 6"	6' - 0"	SGL	SERVICE	4 / A111
G10	D.M.	SWING	4' - 0"	4' - 0"	6' - 0"	SGL	SERVICE w/ EXIT	2 / A112
G11	D.M.	SWING	22' - 0"	11' - 0"	6' - 0"	PR	SERVICE	16 / A111
G12	D.M.	SWING	4' - 0"	4' - 0"	6' - 0"	SGL	SERVICE w/ EXIT	2 / A112
G13	D.M.	SWING	4' - 0"	4' - 0"	6' - 0"	SGL	SERVICE	2 / A110
G14	C.L.	SWING	8' - 0"	4' - 0"	6' - 0"	PR	SERVICE	8 / A111
G15	D.M.	SWING	8' - 0"	4' - 0"	6' - 0"	PR	SERVICE	3 / A110

Teter, Inc. expressly reserves its common law copyright and other property rights in these plans. This document, the ideas and designs incorporated herein, as an instrument of professional service, is not to be used for any other project without prior written authorization.

MARK	DATE	DESCRIPTION
B	12/10/25	PROJECT BID # 2025-3-A



TETER, INC.
FRESNO HEADQUARTERS
VISALIA | BAKERSFIELD | MODESTO | SAN LUIS OBISPO
ARCHITECTS ENGINEERS CONNECTED




MERCED CITY SCHOOL DISTRICT
NEW PERIMETER FENCING
HERBERT HOOVER MIDDLE
MERCED, CA
DRAWING TITLE
SITE PLAN

PROJECT NO.

24-13173.02

DRAWING


A100

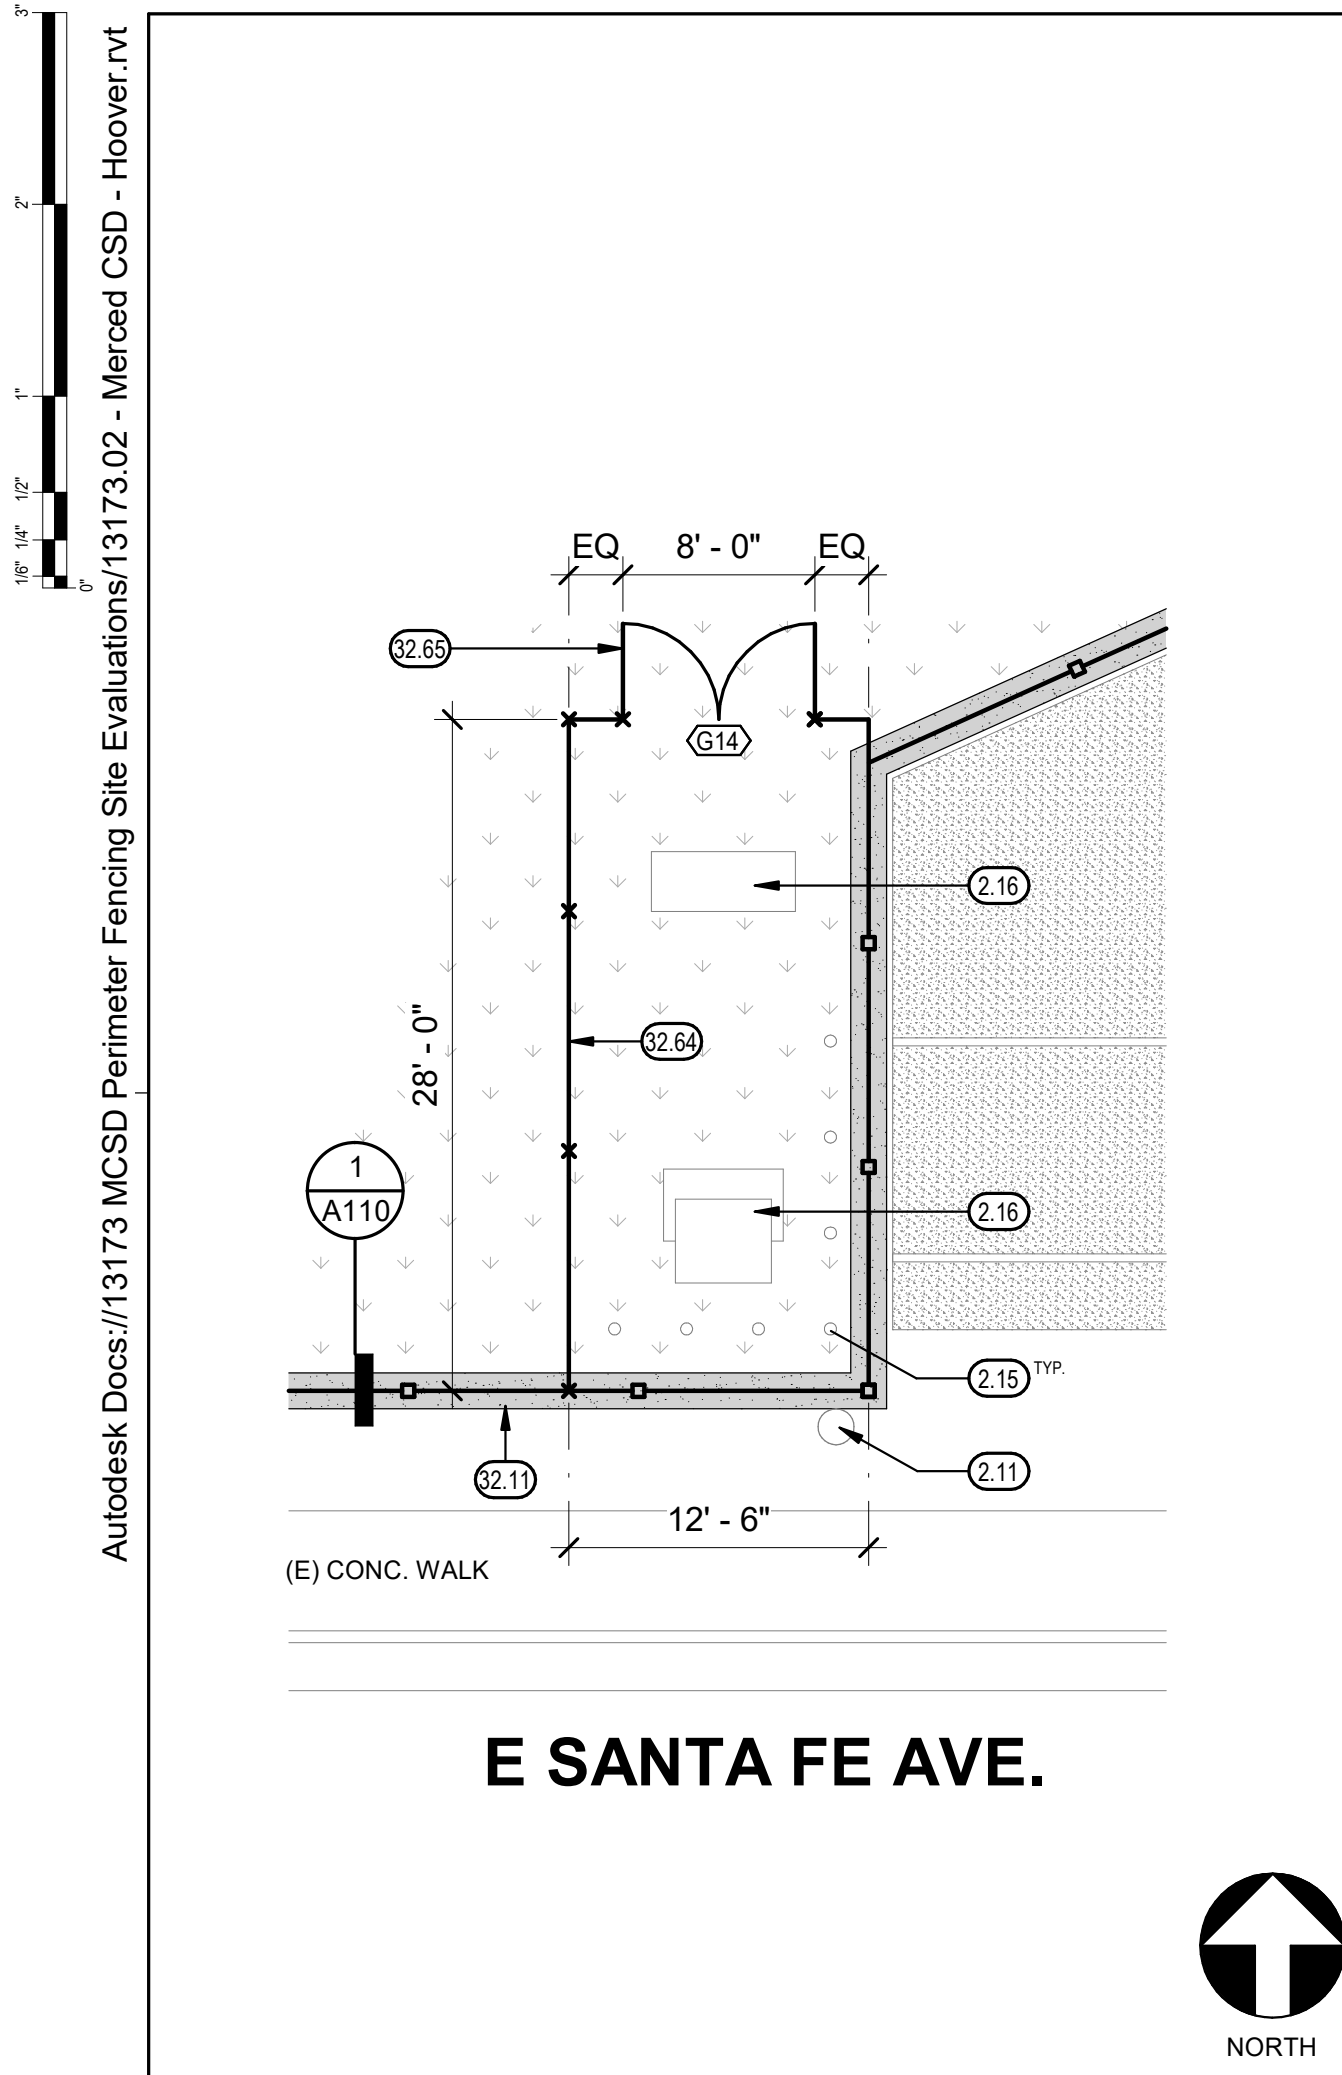

ENLARGED SITE PLAN

1/8" = 1'-0"


18

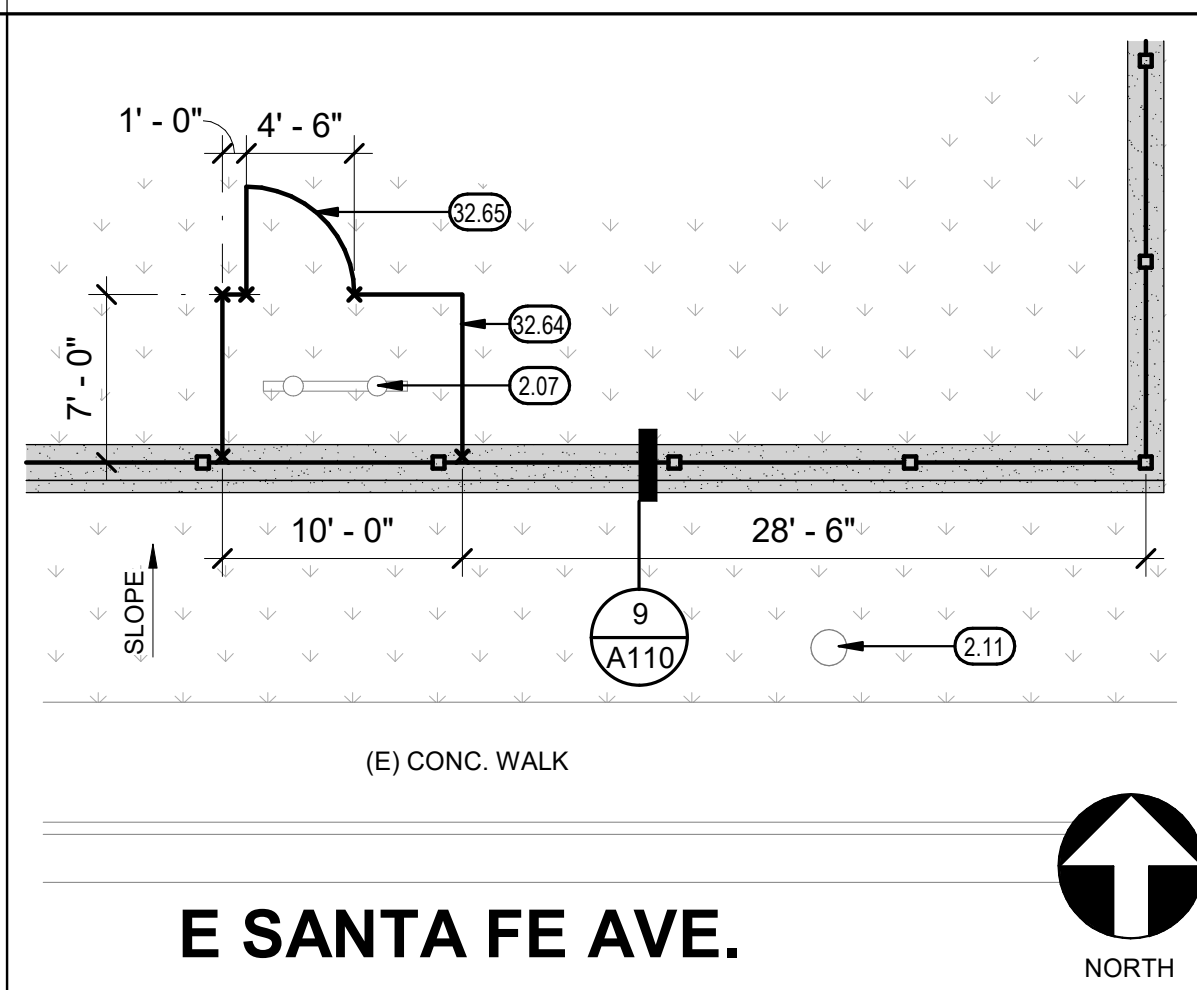

ENLARGED SITE PLAN

1/8" = 1'-0"


13

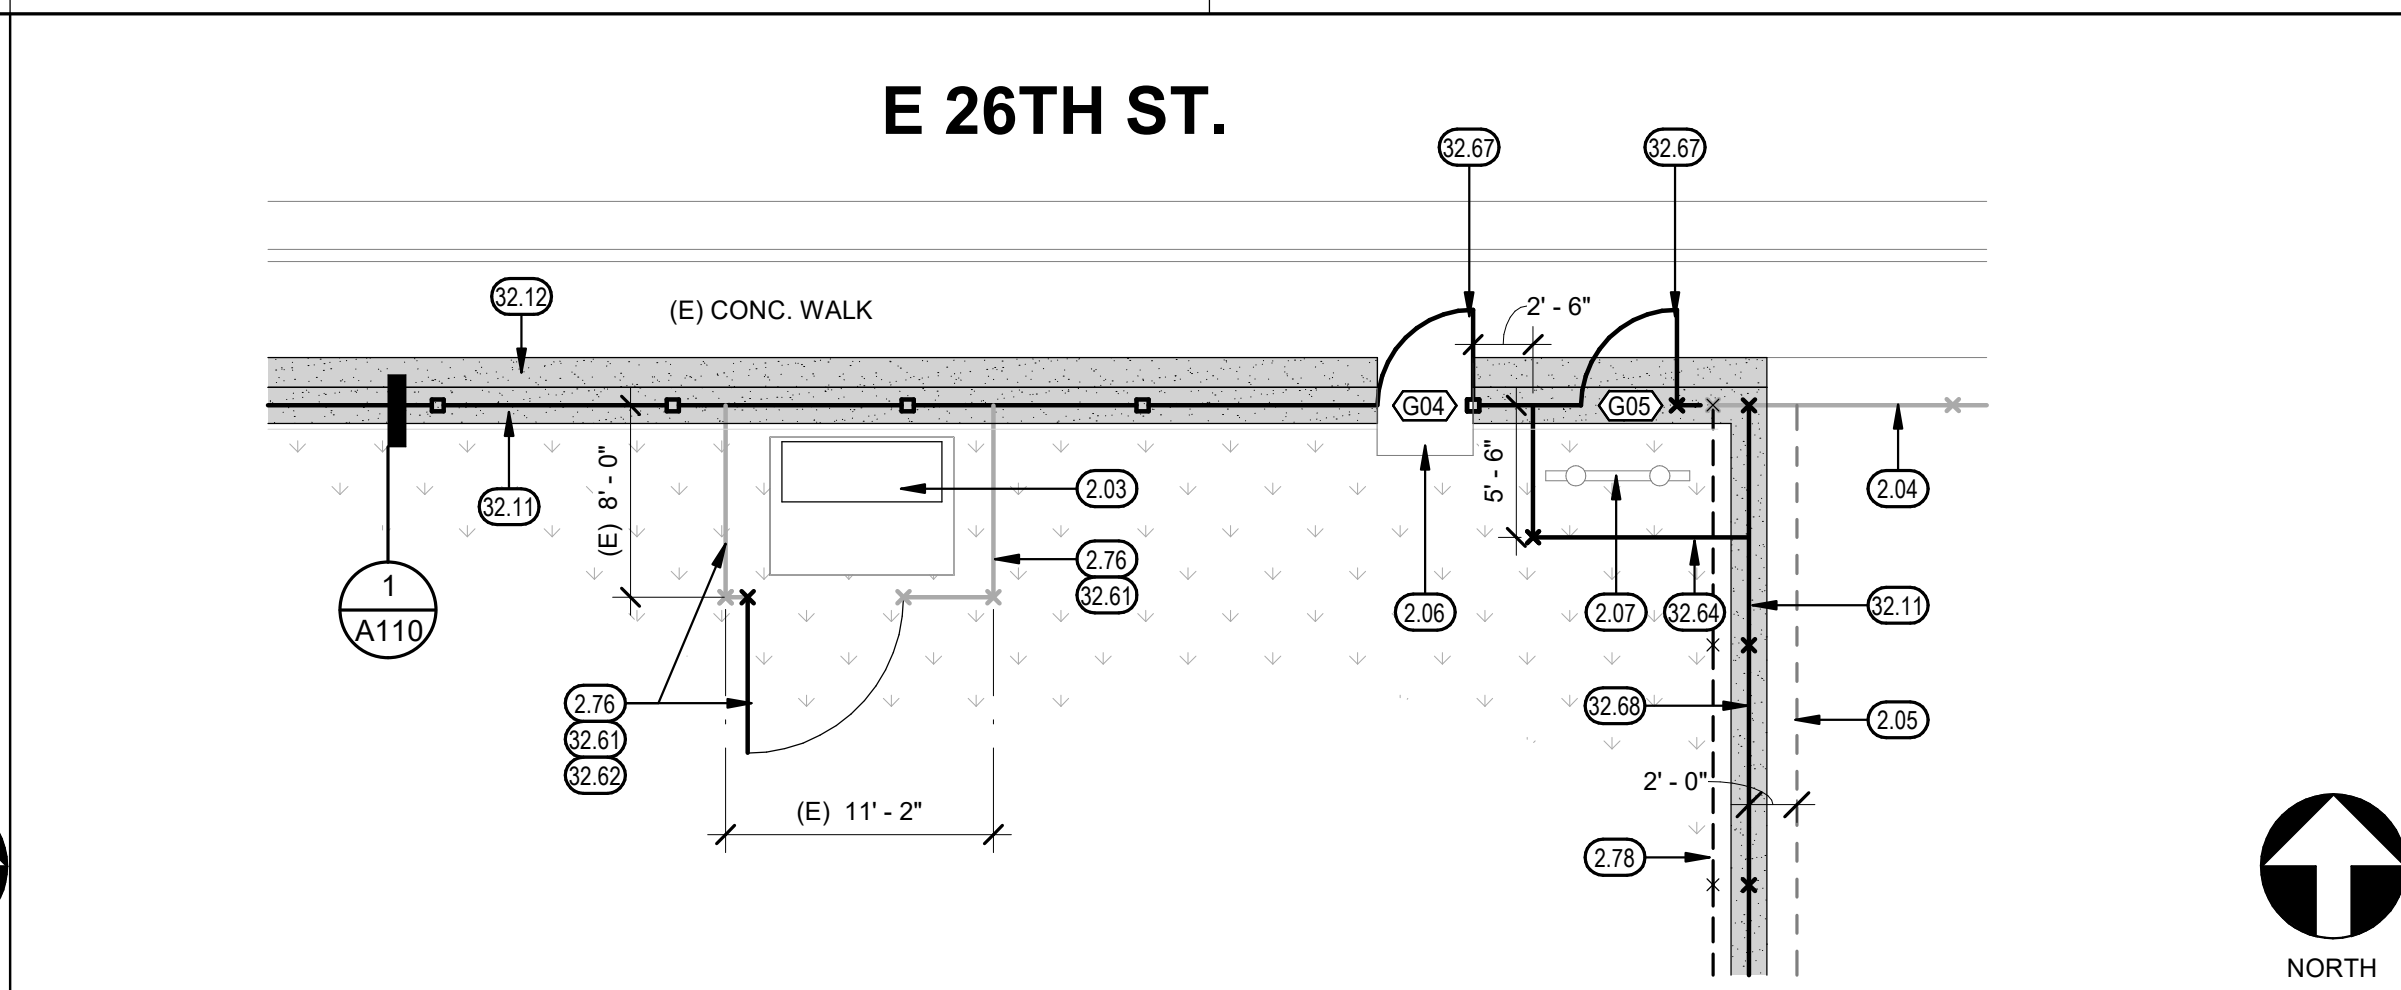

ENLARGED SITE PLAN

1/8" = 1'-0"


5

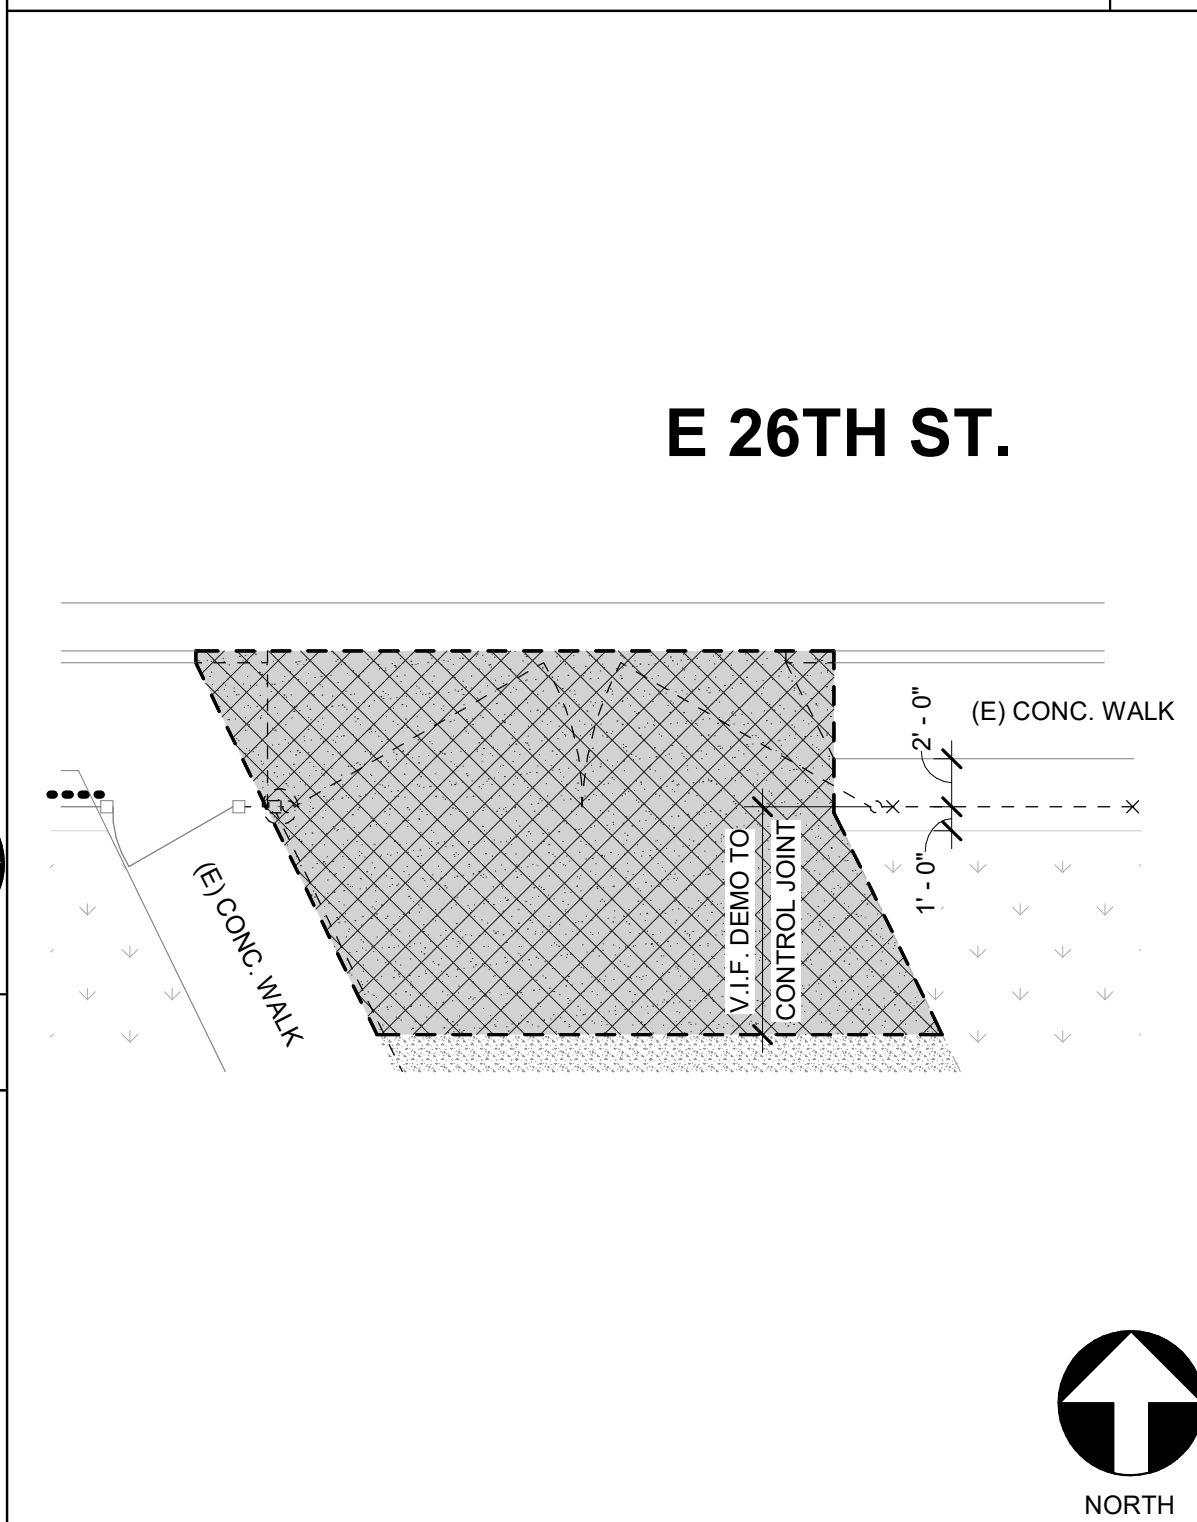

DEMO ENLARGED SITE PLAN

1/8" = 1'-0"


15

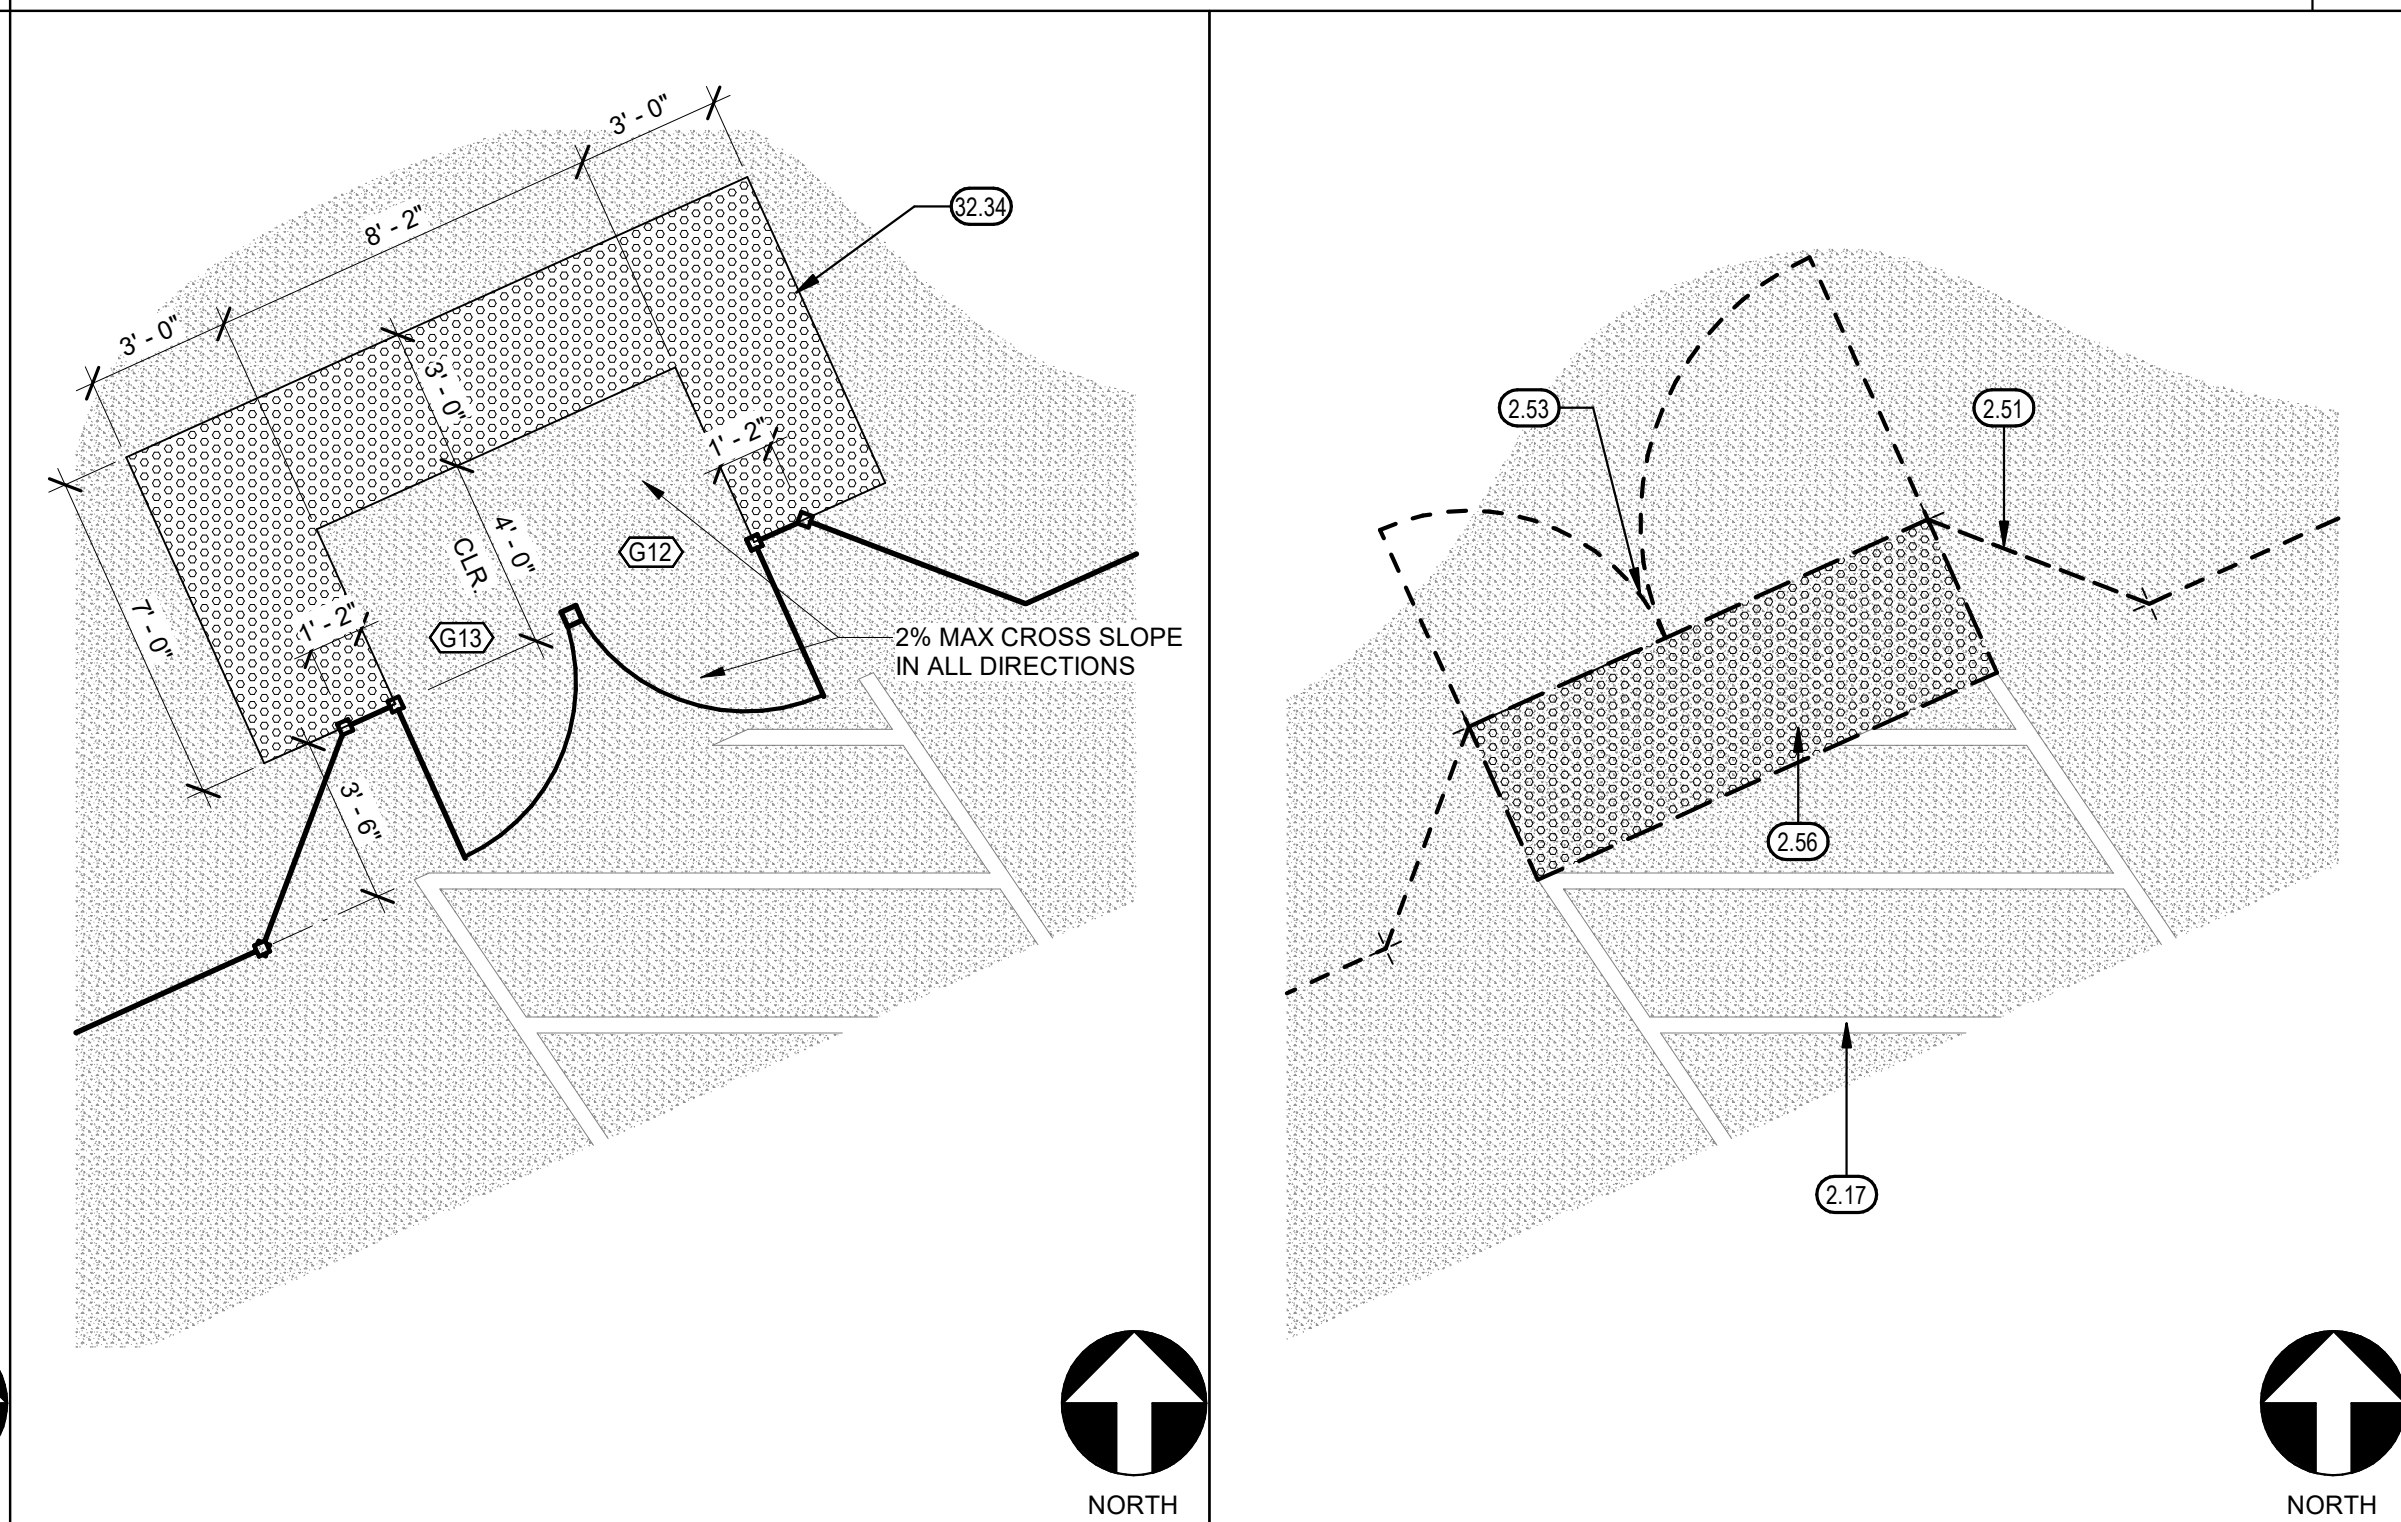

ENLARGED SITE PLAN

1/4" = 1'-0"


11

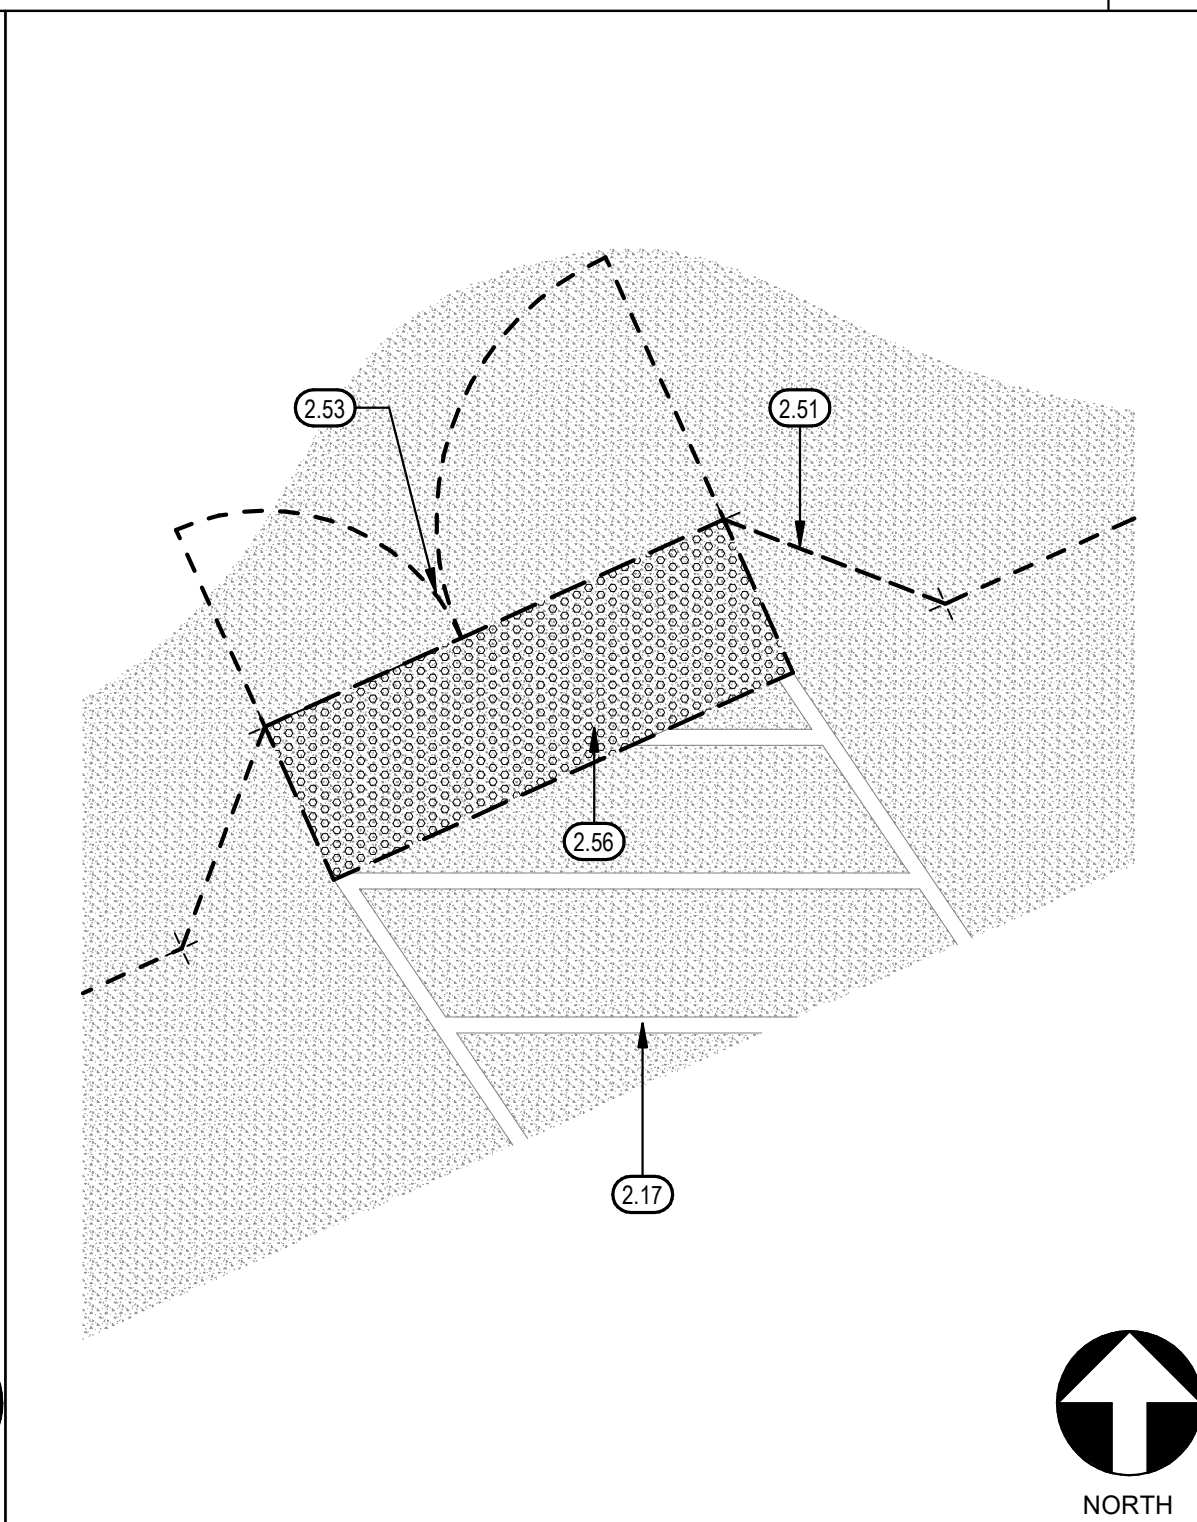

DEMO ENLARGED SITE PLAN

1/4" = 1'-0"


7

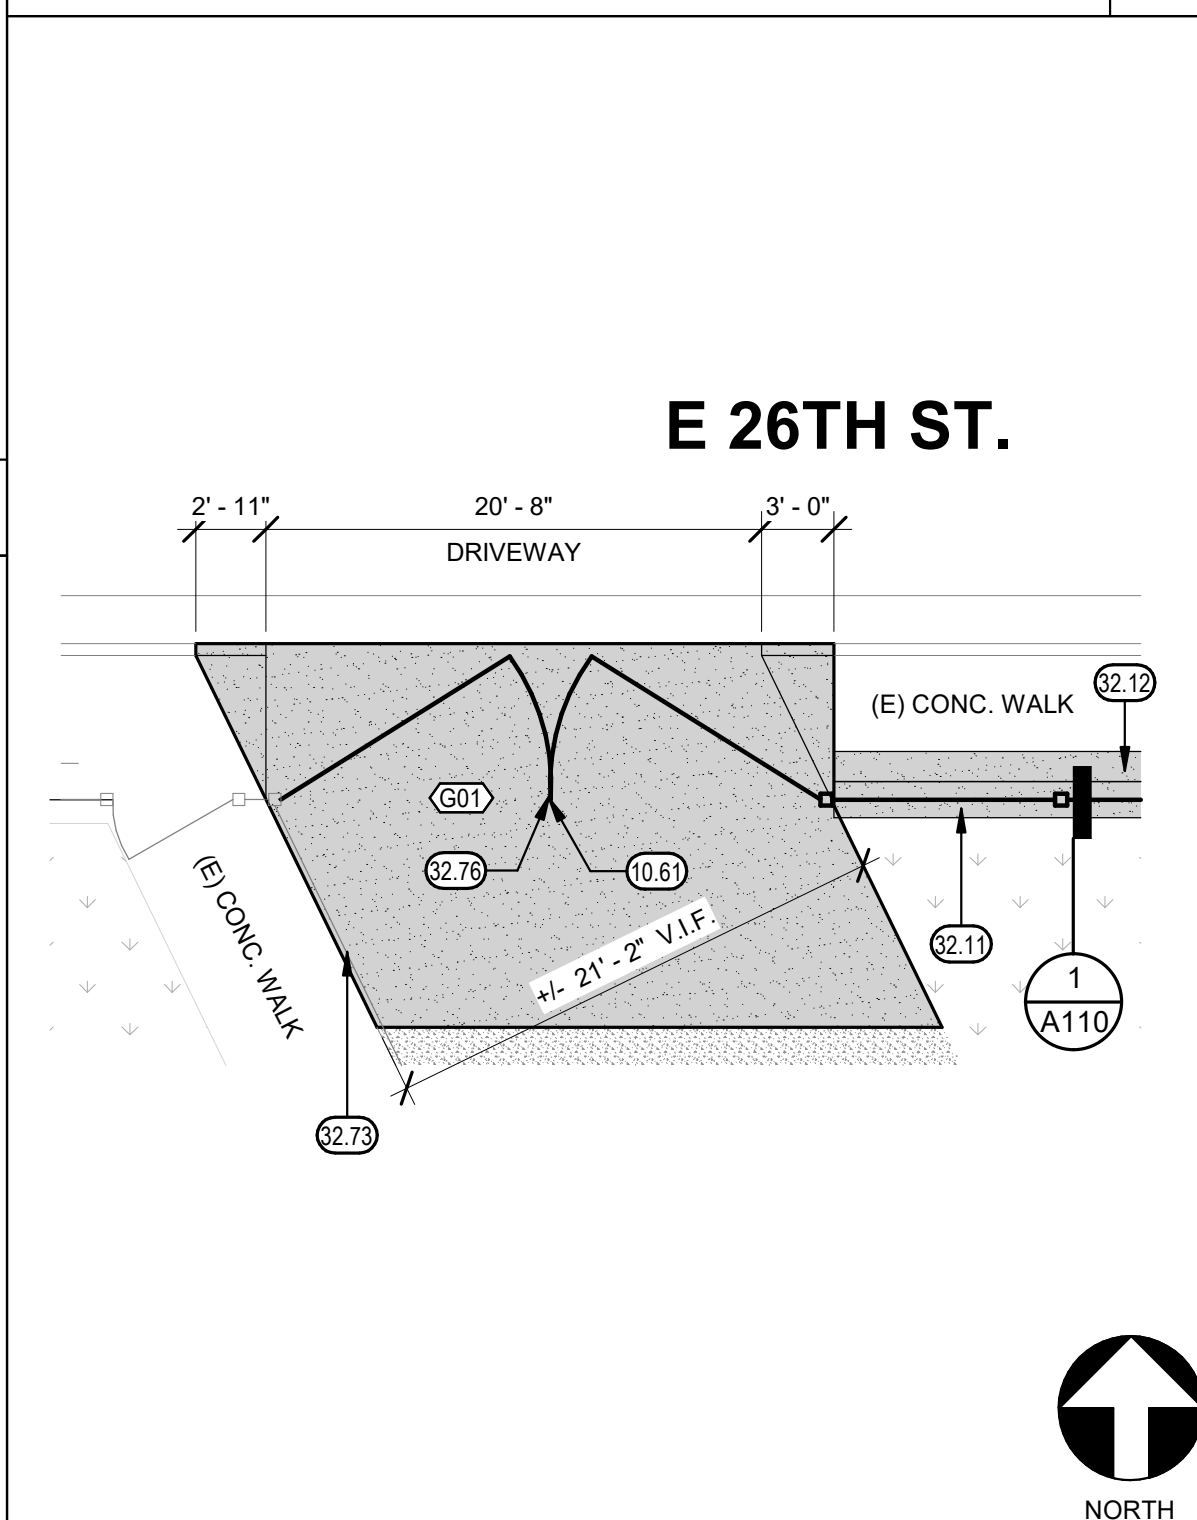

ENLARGED SITE PLAN

1/8" = 1'-0"

16

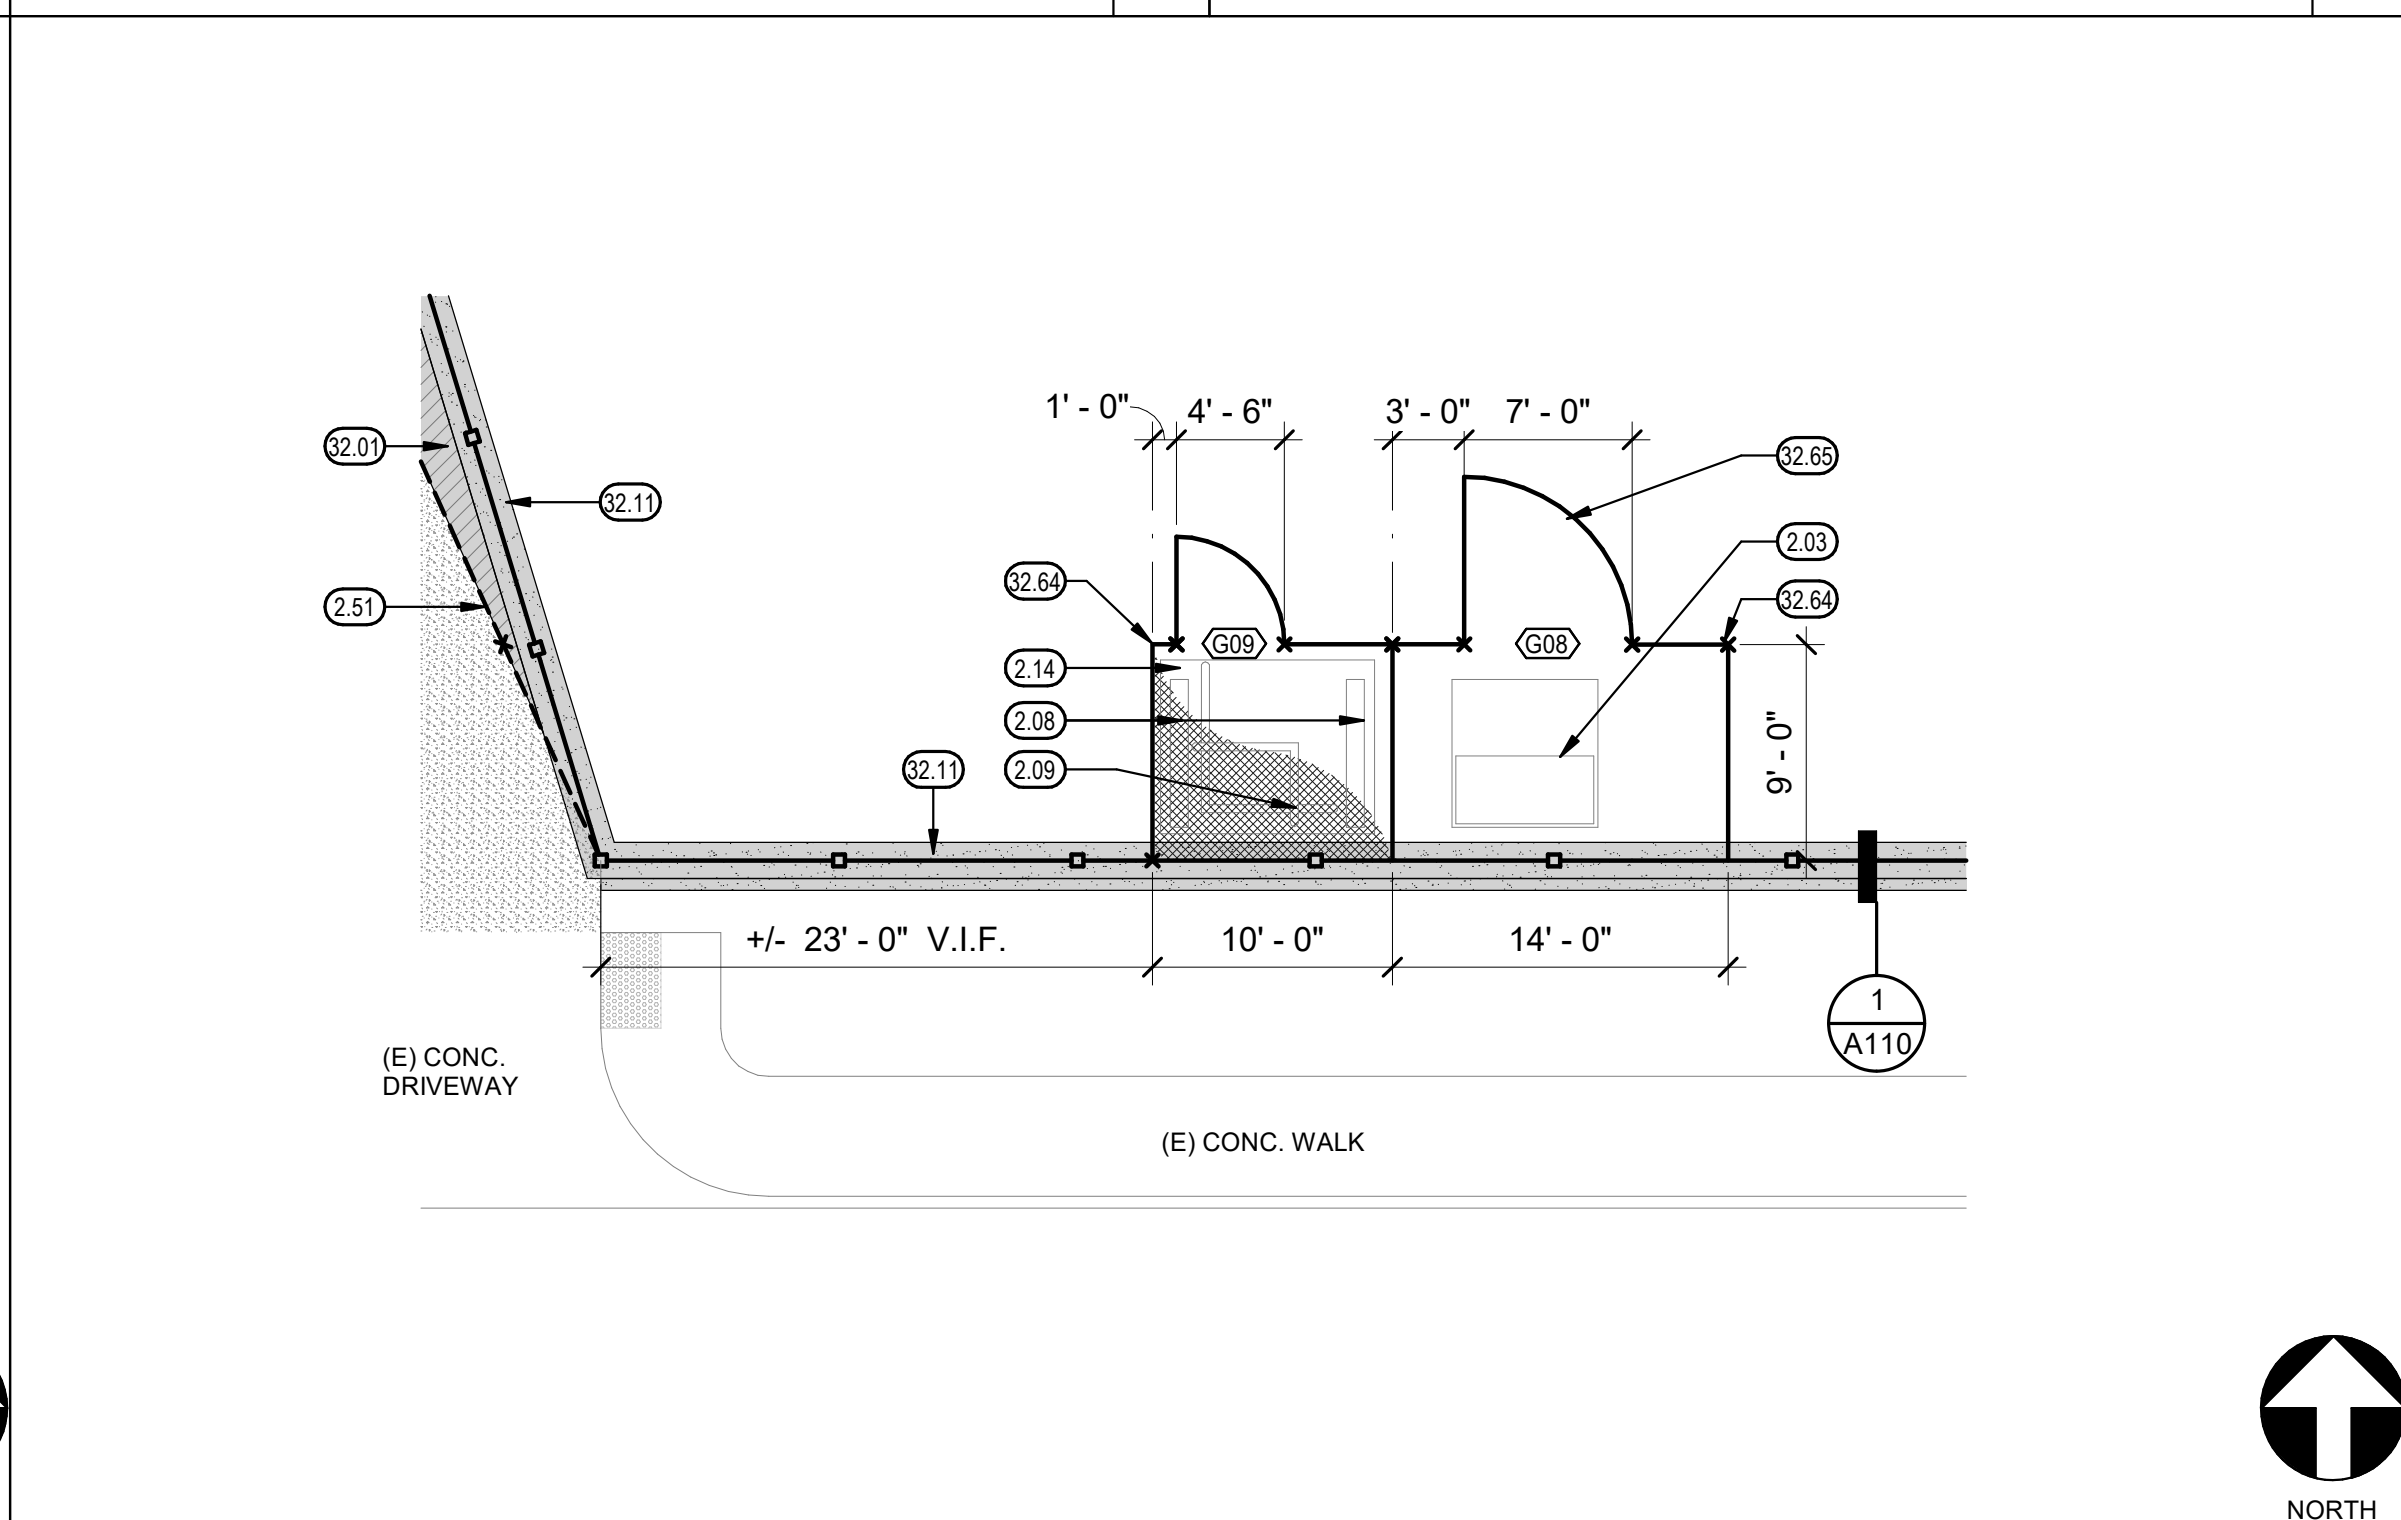

ENLARGED SITE PLAN

1/8" = 1'-0"

8

KEYNOTES

- (E) ELEC. EQUIPMENT ON CONC. PAD TO REMAIN
- EXISTING CHAIN LINK FENCE TO REMAIN
- EXISTING WOOD FENCE TO REMAIN
- (E) CONC. WALK
- (E) BACKFLOW PIPES TO REMAIN
- (E) WOOD POSTS AND PANEL TO REMAIN
- (E) PIPES TO REMAIN
- (E) POWER POLE
- (E) CONC PAD
- (E) BOLLARDS TO REMAIN
- (E) ELEC. EQUIP. TO REMAIN
- (E) PAVEMENT STRIPING
- REMOVE CHAIN LINK FENCING
- REMOVE CHAIN LINK GATES
- REMOVE EXISTING DETECTABLE WARNING STRIP
- REMOVE EXISTING CHAIN LINK FENCING FABRIC (WITH PRIVACY SLATS WHERE OCCURS) FROM EXISTING FENCE POSTS & RAILS
- REMOVE EXISTING CHAIN LINK FENCING SYSTEM (FABRIC, RAILS, POSTS & FOOTINGS)
- KNOX BOX, EMERGENCY SERVICES KEY STORAGE
- INFILL AC PAVING UP TO CONC. MOW STRIP
- 18" MOWSTRIP AT NEW FENCING, SEE 1/A110 FOR ADDITIONAL INFORMATION
- CONCRETE PAVING BETWEEN MOWSTRIP & SIDEWALK, SEE 1/A110 FOR ADDITIONAL INFORMATION
- DETECTABLE WARNING SURFACE, SEE 17 / A111
- EXISTING FENCE POSTS, RAILS & TIES TO BE PAINTED BLACK. INSTALL NEW BLACK-COATED FABRIC SYSTEM WITH BLACK PRIVACY SLATS ON EXISTING POSTS AND RAILS
- EXISTING GATE FRAME TO BE PAINTED BLACK. INSTALL NEW BLACK-COATED FABRIC SYSTEM WITH BLACK PRIVACY SLATS ON EXISTING GATE
- 6'-0" FT HIGH, CHAIN LINK FENCING W/ BLACK PRIVACY SLATS. SEE 12 / A110
- CHAIN LINK SERVICE GATE, SEE 4 / A111
- DECORATIVE METAL SERVICE GATE, SEE 2 / A110
- 10'-0" FT HIGH, CHAIN LINK FENCING W/ NO CLIMB FABRIC, SEE 12 / A110
- RE-INSTALL DECORATIVE METAL FENCE SECTION
- DECORATIVE METAL FIRE ACCESS GATE, SEE 16 / A111

LEGEND


- (E) CHAINLINK FENCE TO REMAIN
- PROPOSED 6" DECORATIVE METAL FENCE
- PROPOSED NEW CHAIN LINK FENCE
- GATE DESIGNATION
- (E) ASPHALT
- (E) LANDSCAPE
- ENCLOSE TOP OF AREA W/ CHAIN LINK FENCING
- DEMO CONCRETE
- DEMO AC PAVING
- NEW ASPHALT PAVING PER SPECIFICATIONS
SEE GENERAL NOTES FOR INFORMATION ON REMOVAL/REPAIR OF EXISTING VEGETATION AND IRRIGATION SYSTEMS WITHIN AREA OF NEW ASPHALT PAVING.
- NEW CONCRETE PAVING PER SPECIFICATIONS.
SEE GENERAL NOTES FOR INFORMATION ON REMOVAL/REPAIR OF EXISTING VEGETATION AND IRRIGATION SYSTEMS WITHIN AREA OF NEW CONCRETE PAVING.

GENERAL NOTES


- CONCRETE FENCE POST FOOTINGS SHALL NOT ENCR OACH INTO PUBLIC RIGHT-OF-WAY.
- CONTRACTOR SHALL PROTECT IMPROVEMENTS WITHIN THE PUBLIC RIGHT-OF-WAY FROM DAMAGE DURING CONSTRUCTION ACTIVITIES.
- CONTRACTOR SHALL OBTAIN AN ENCROACHMENT PERMIT BEFORE PERFORMING ANY WORK OR REPAIRS WITHIN THE CITY RIGHT-OF-WAY.
- ANY WORK OR REPAIRS WITHIN THE CITY RIGHT-OF-WAY SHALL BE PER CITY OF MERCED STANDARDS.
- CONTRACTOR TO FIELD VERIFY ALL DIMENSIONS AND SITE CONDITIONS PRIOR TO SUBMITTING THEIR BID
- DEMOLITION ITEMS, WHERE INDICATED ON PLANS, DO NOT CONSTITUTE THE COMPLETE EXTENT OF DEMOLITION REQUIRED FOR THE INSTALLATION OF NEW IMPROVEMENTS. FULL EXTENT OF DEMOLITION ITEMS HAS NOT BEEN INDICATED ON THE PLANS THROUGH DEMOLITION PLANS. DEMOLITION TO BE COORDINATED WITH COMPLETE EXTENT OF PROPOSED NEW CONSTRUCTION AND/OR MODIFICATIONS TO EXISTING IMPROVEMENTS.
 - SEE SPECIFICATIONS OR ADDITIONAL INFORMATION REGARDING DEMOLITION AND REPAIR OF EXISTING IMPROVEMENTS.
- CONTRACTOR SHALL MODIFY, REPAIR, REPLACE AND/OR ADJUST (E) IRRIGATION SYSTEM TO ENSURE PROPER IRRIGATION COVERAGE TO (E) TURF AREAS, AND REPLACE AND/OR REPAIR ANY DAMAGED IRRIGATION, OR TURF AREAS DISTURBED DURING THE COURSE OF CONSTRUCTION.
- CONTRACTOR TO MODIFY IRRIGATION PIPING AND SPRAY HEADS AS NEEDED FOR LANDSCAPE ADJUSTMENTS, FENCING INSTALLATION, AND/OR CONCRETE PAVING & MOWSTRIP.

Teter, Inc. expressly reserves its common law copyright and other property rights in these plans. This document, the ideas and designs incorporated herein, as an instrument of professional service, is not to be used for any other project without prior written authorization.

MARK	DATE	DESCRIPTION
B	12/10/25	PROJECT BID # 2025-3-A

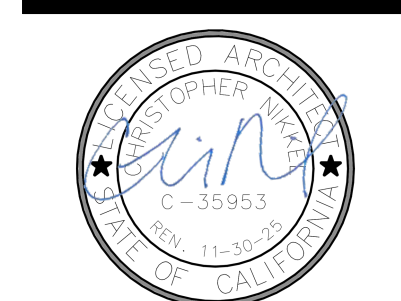


TETER, INC.
FRESNO HEADQUARTERS
VISALIA | BAKERSFIELD | MODESTO | SAN LUIS OBISPO
ARCHITECTS ENGINEERS CONNECTED

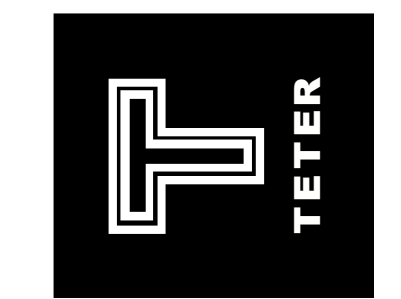




MERCED CITY SCHOOL DISTRICT
NEW PERIMETER FENCING
HERBERT HOOVER MIDDLE
MERCED, CA
DRAWING TITLE
ENLARGED SITE PLANS

PROJECT NO.
24-13173.02
DRAWING


A102

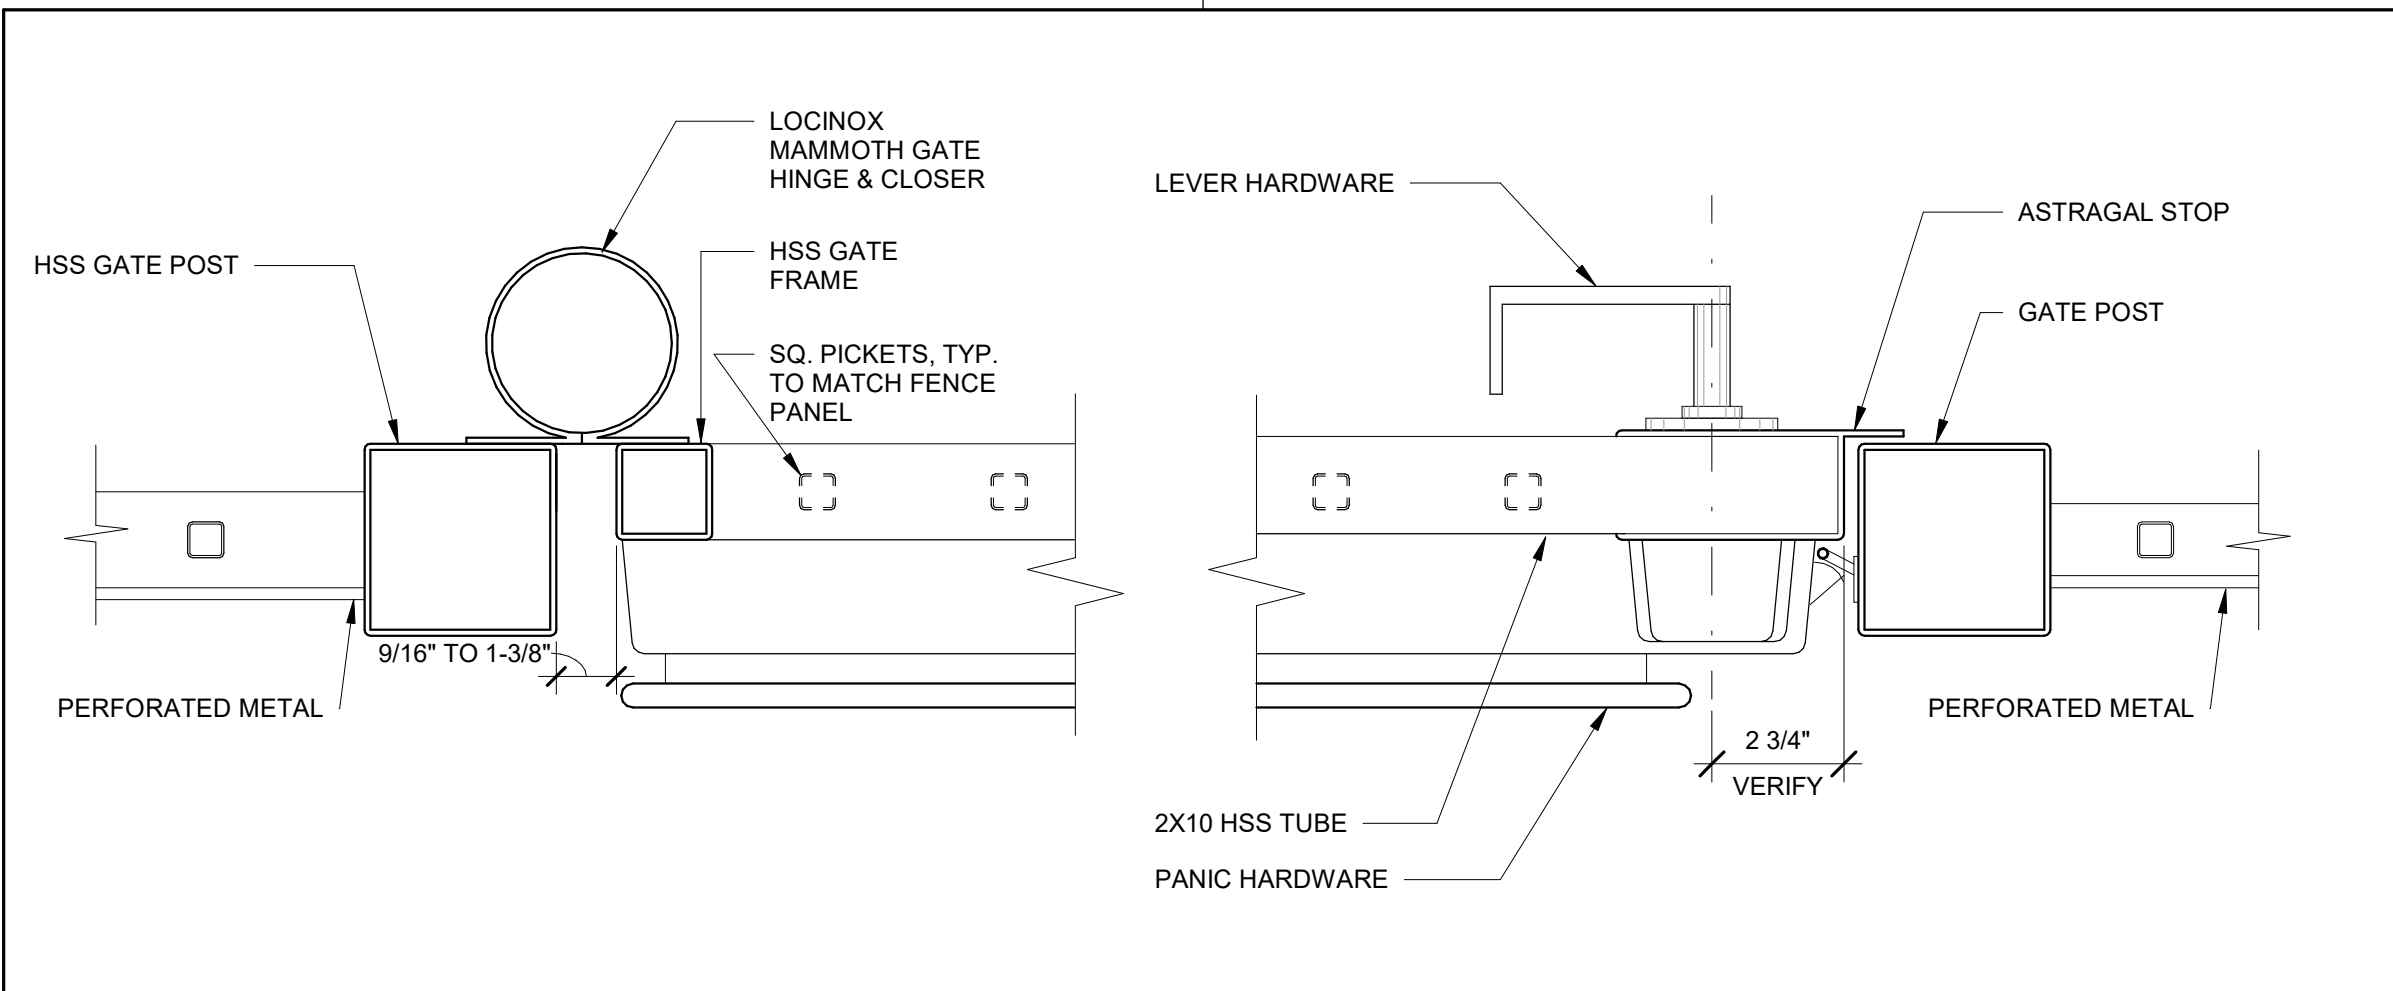



GATE PANIC HARDWARE - DECORATIVE METAL 3" = 1'-0" 13

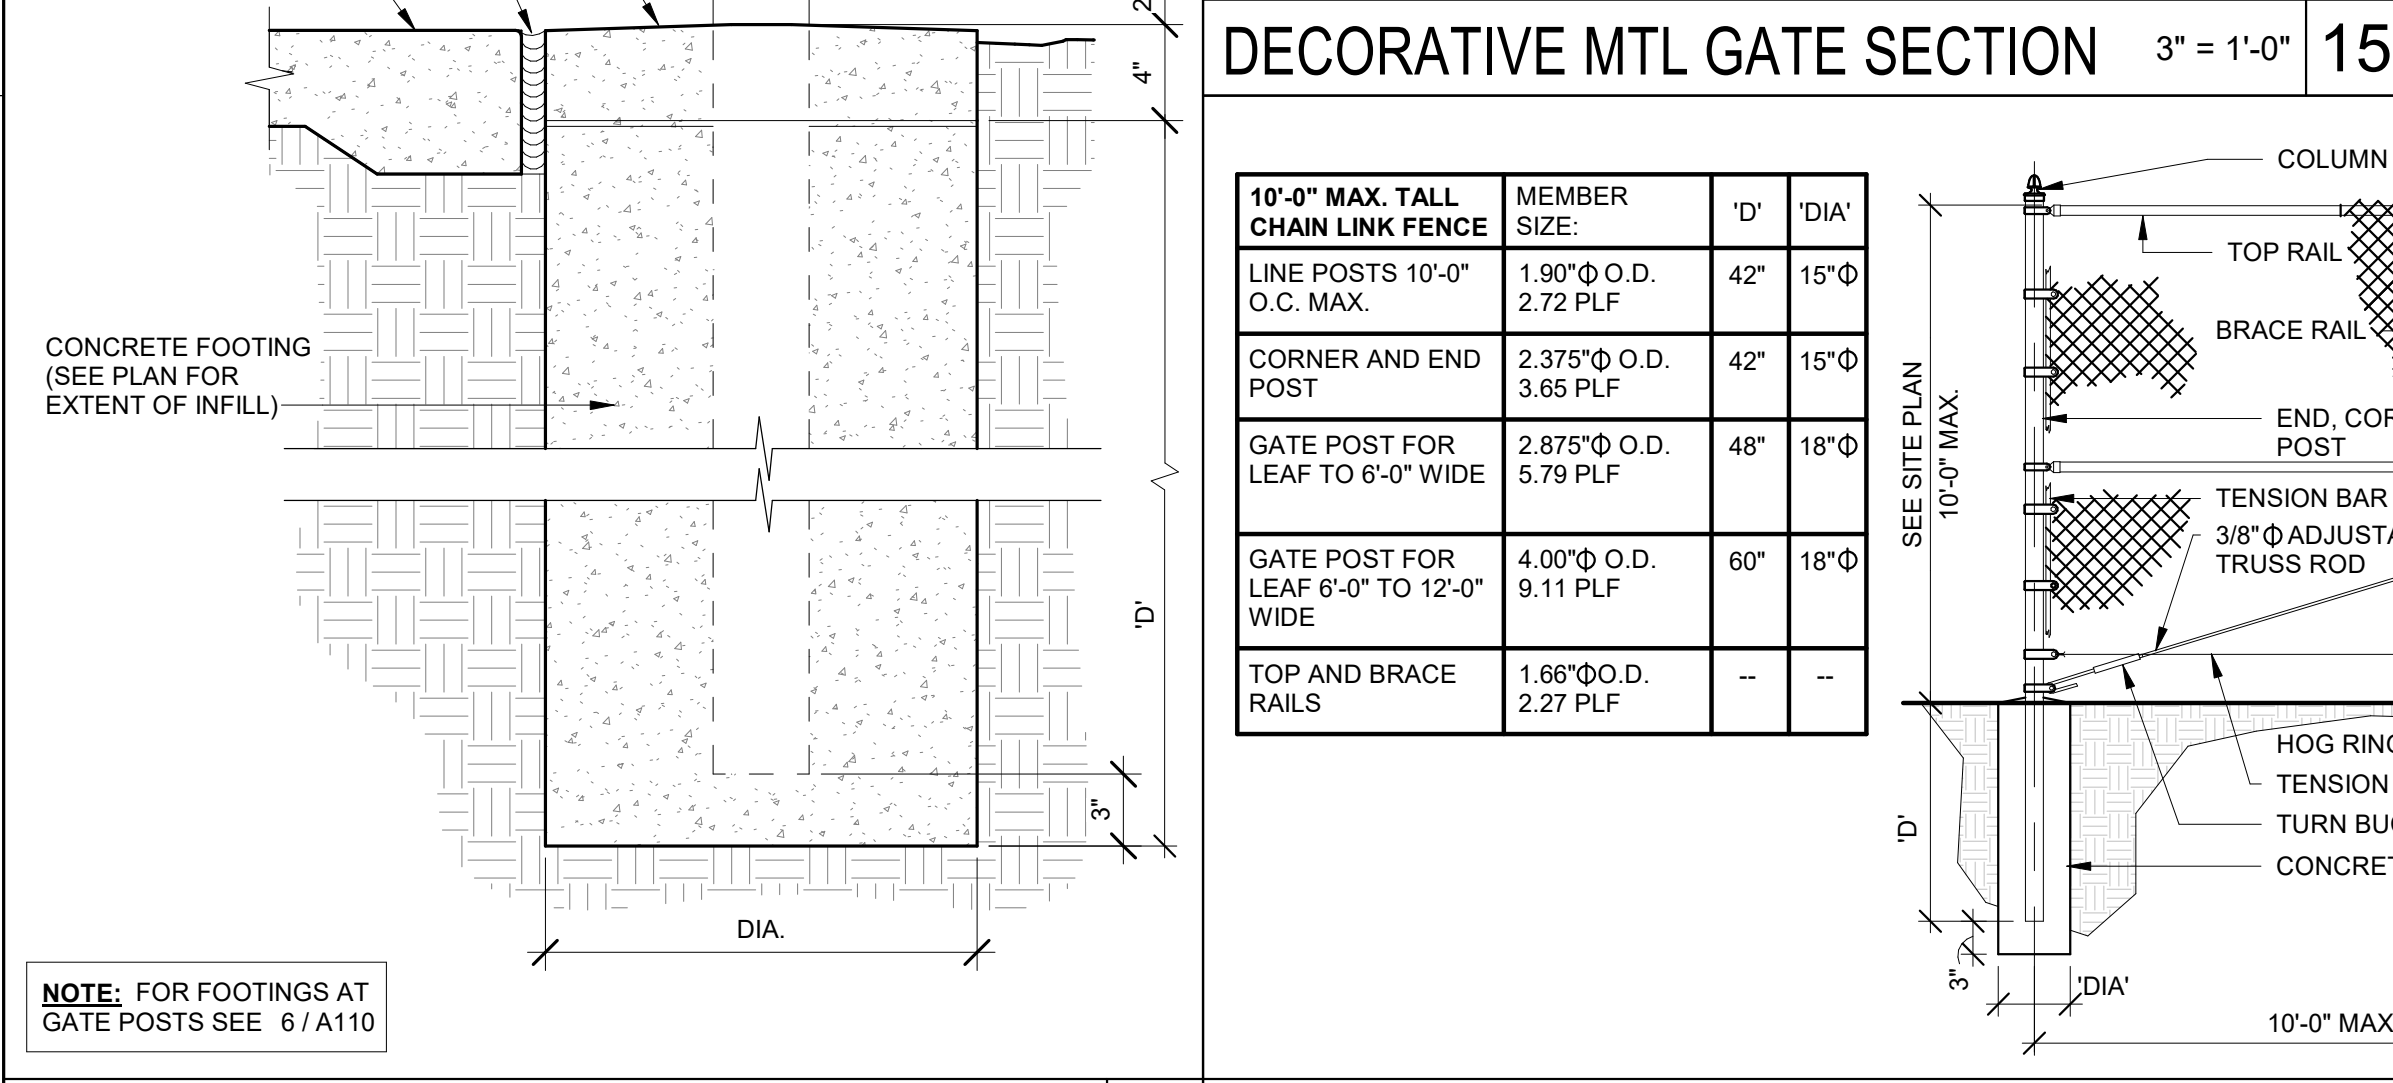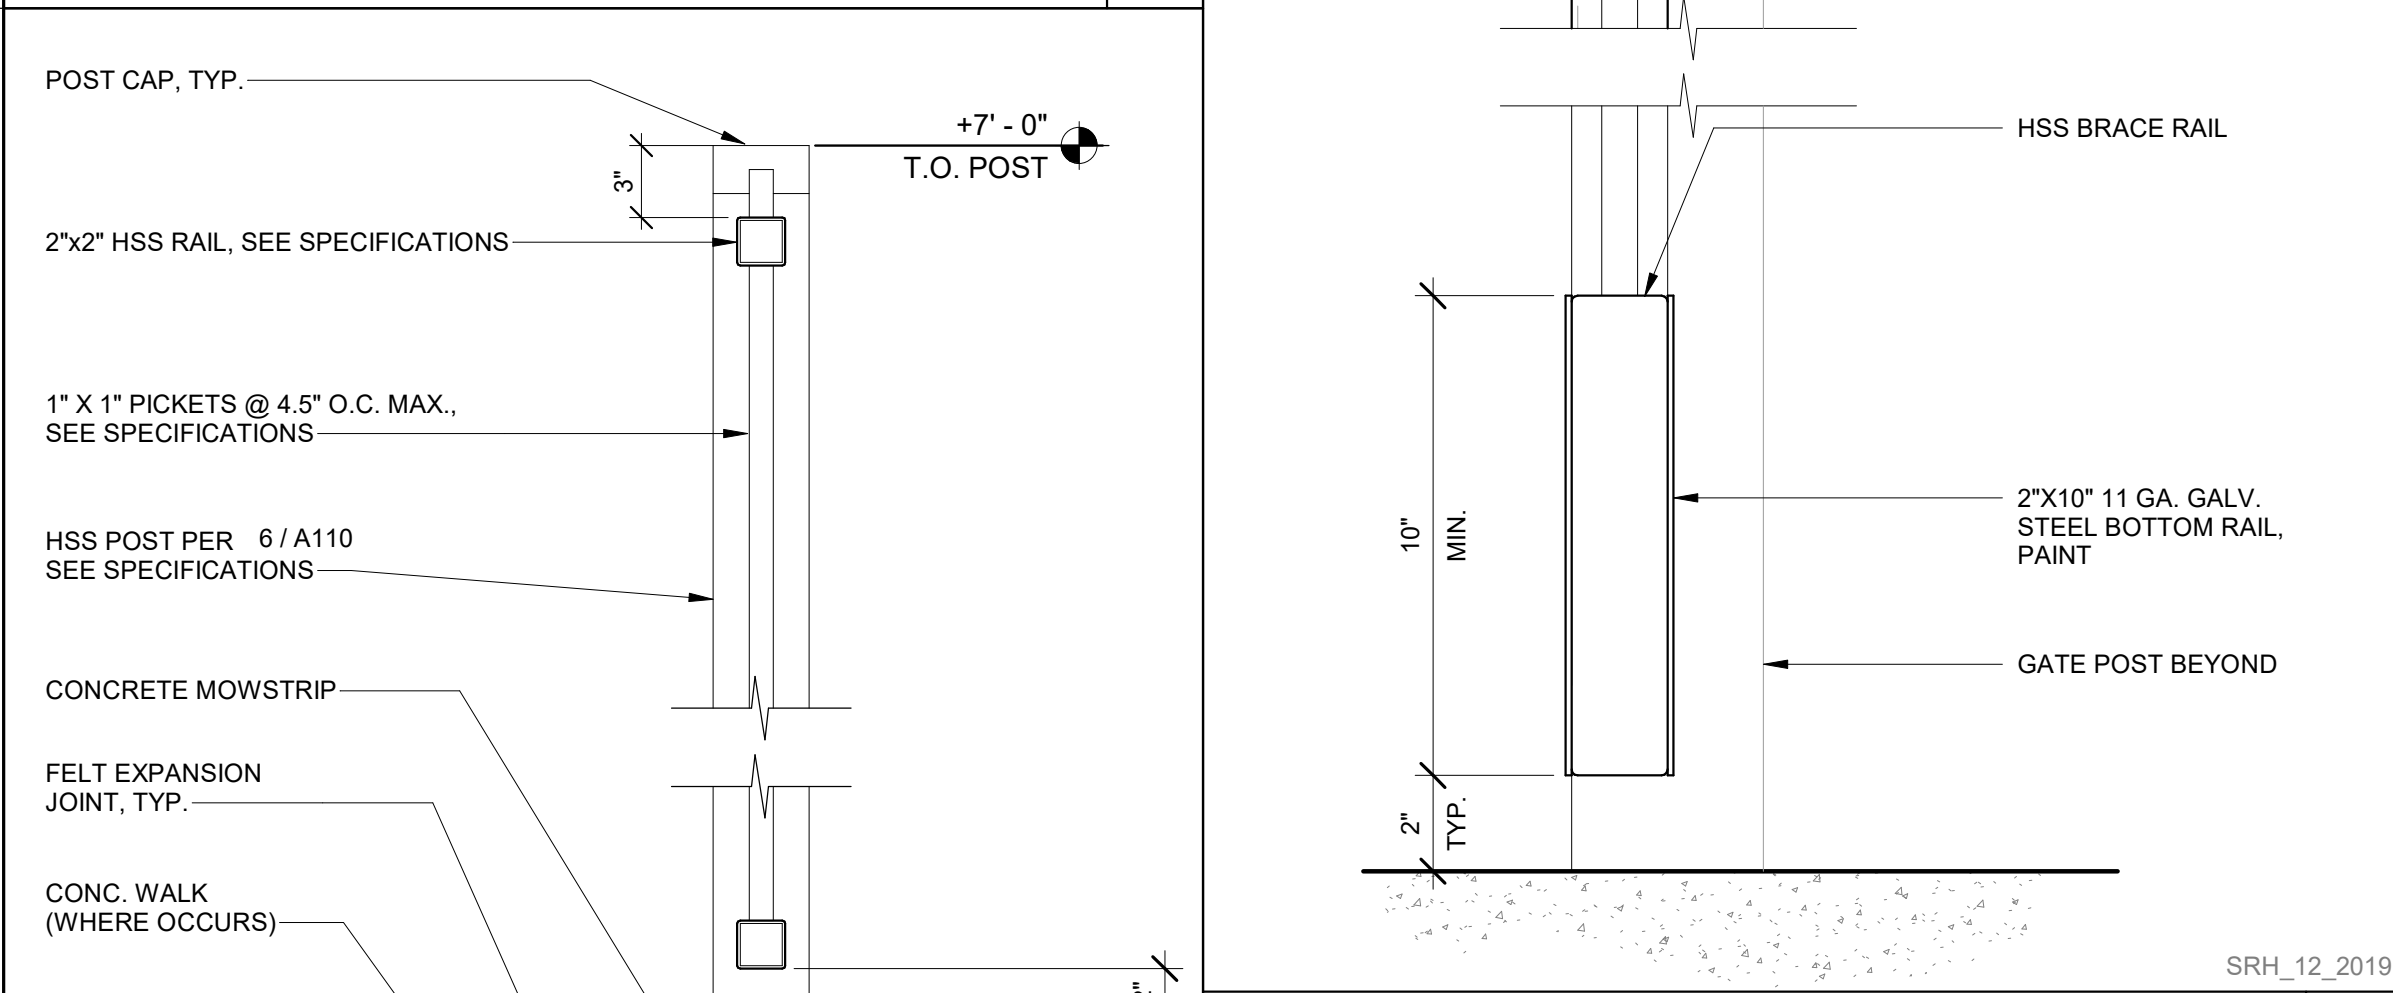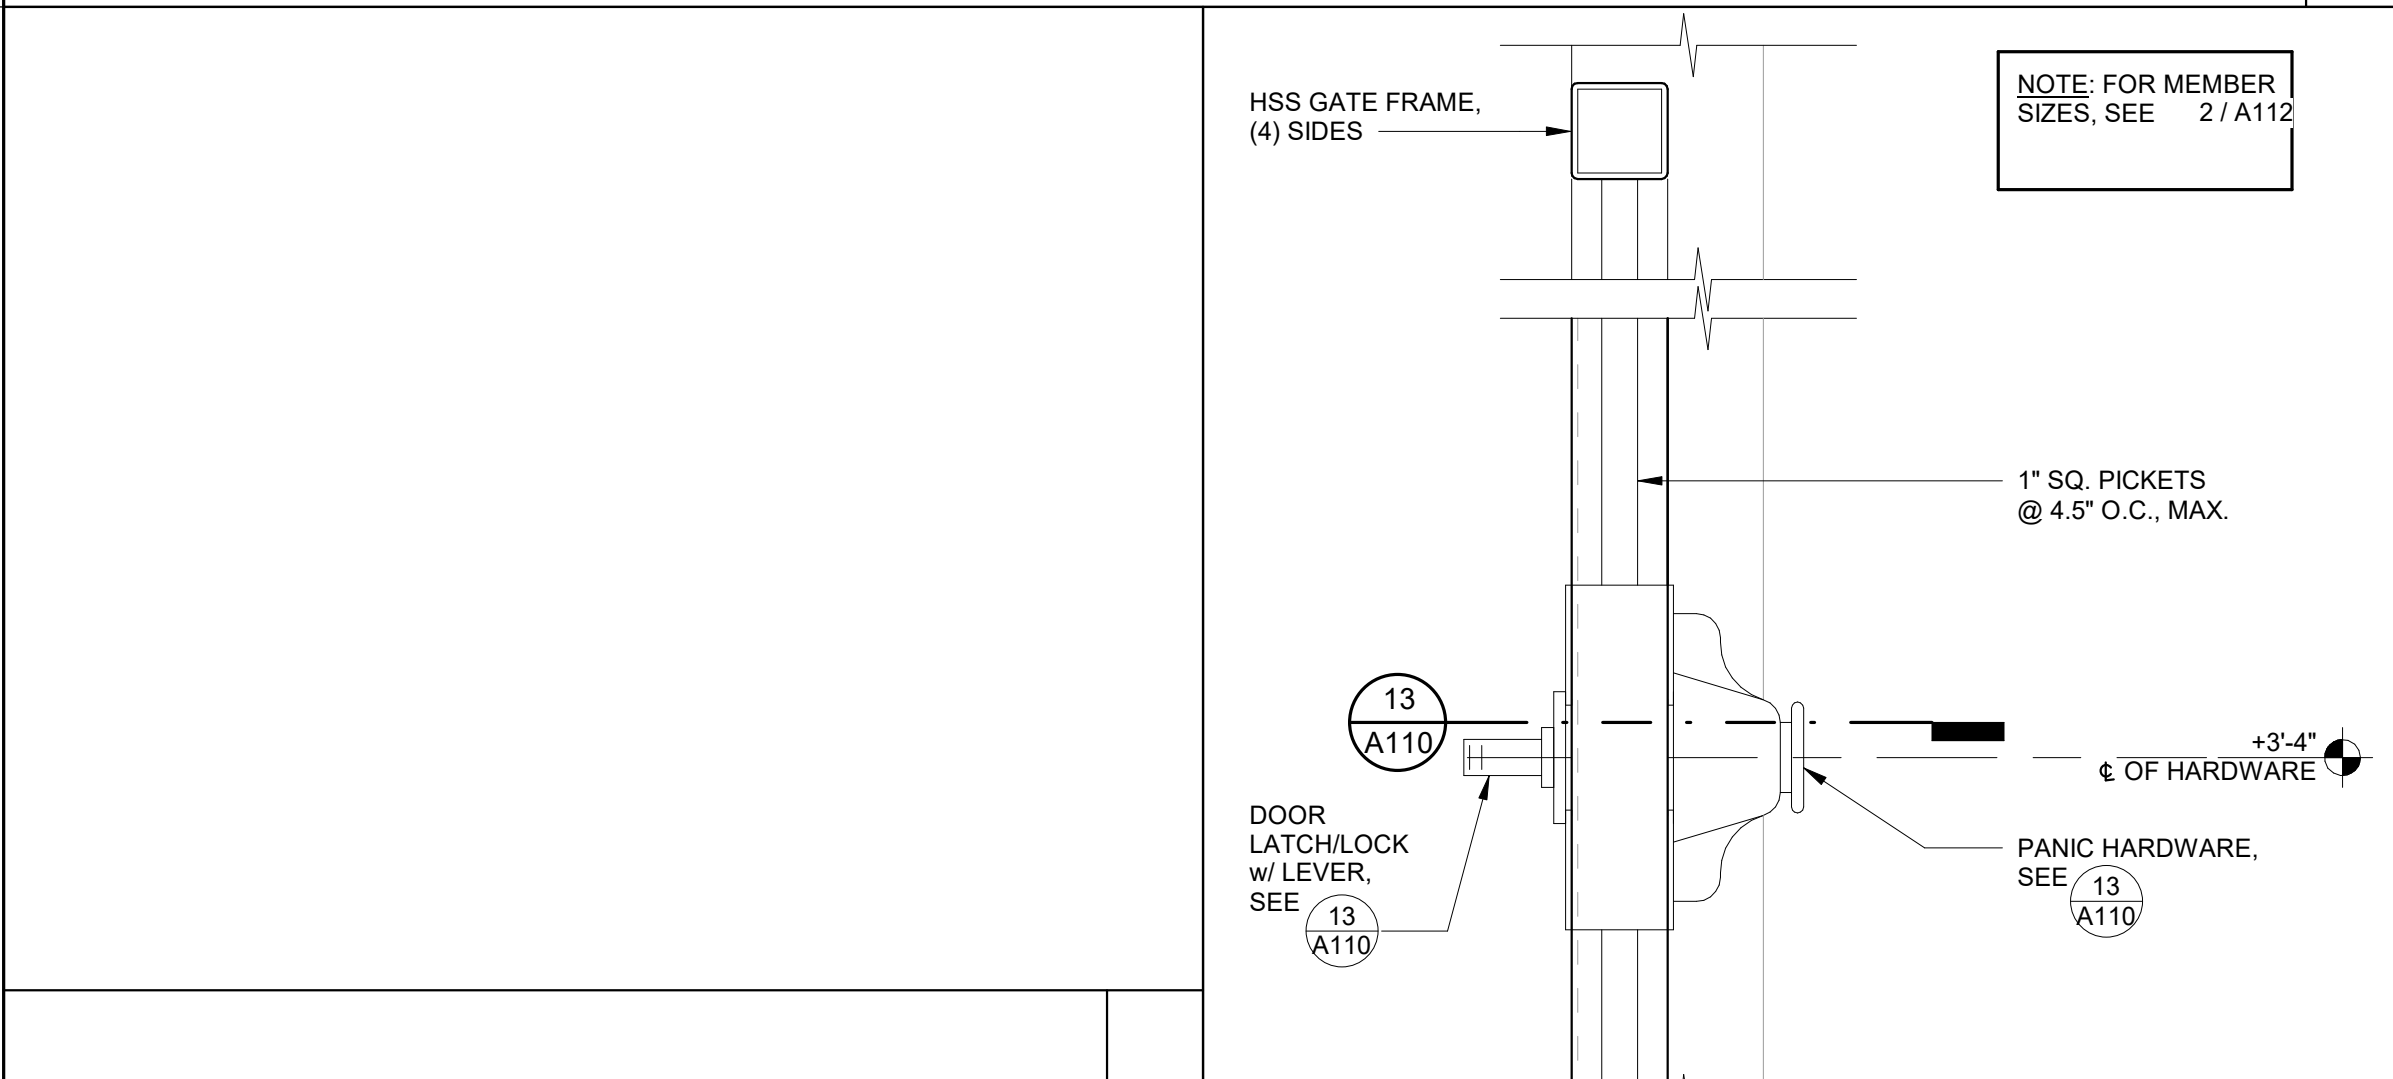

DECORATIVE METAL FENCE 1 1/2" = 1'-0" 20

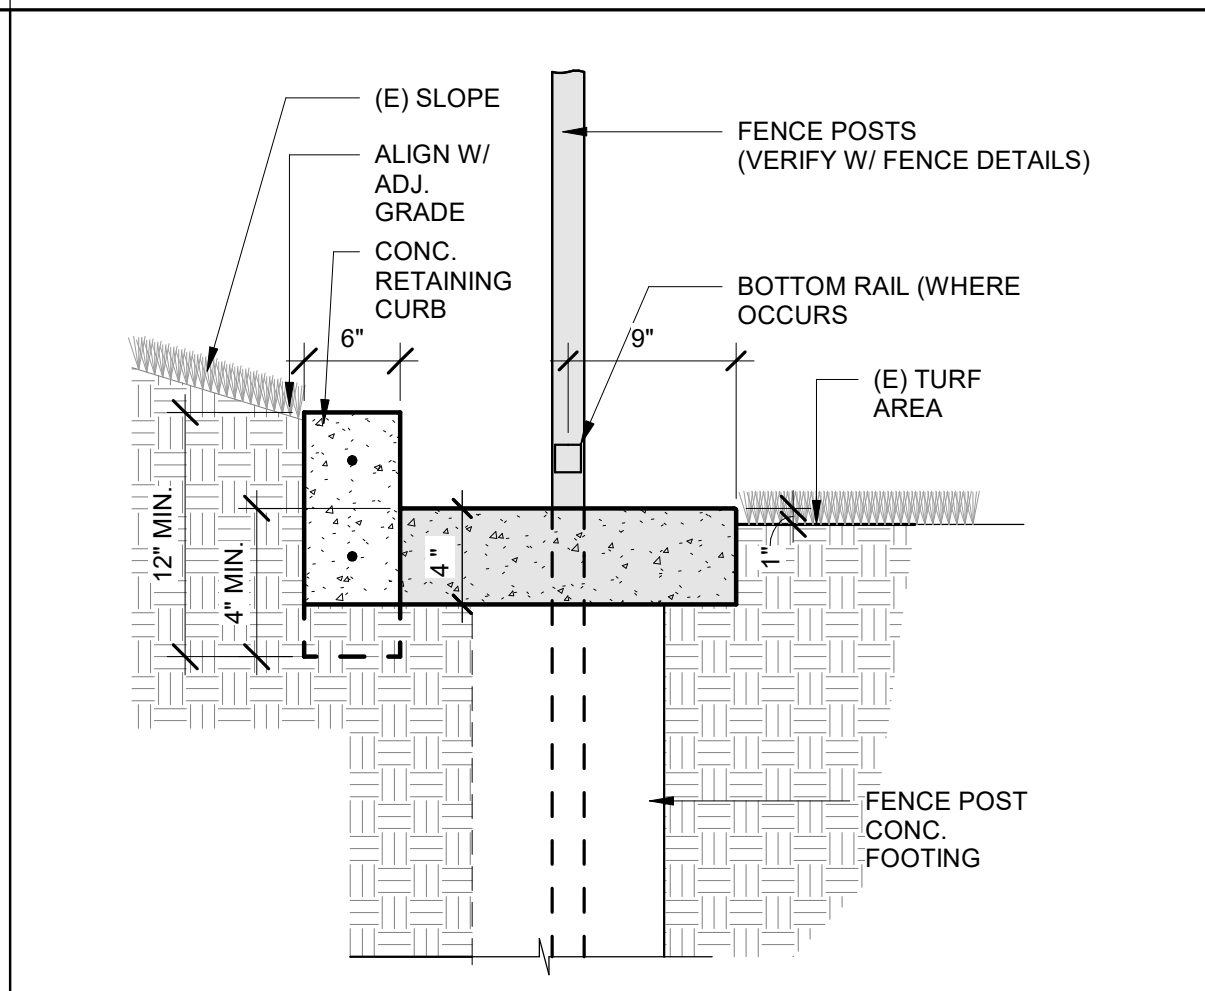


MOW STRIP AT SLOPE (ALT. NO. 5) 1" = 1'-0" 9

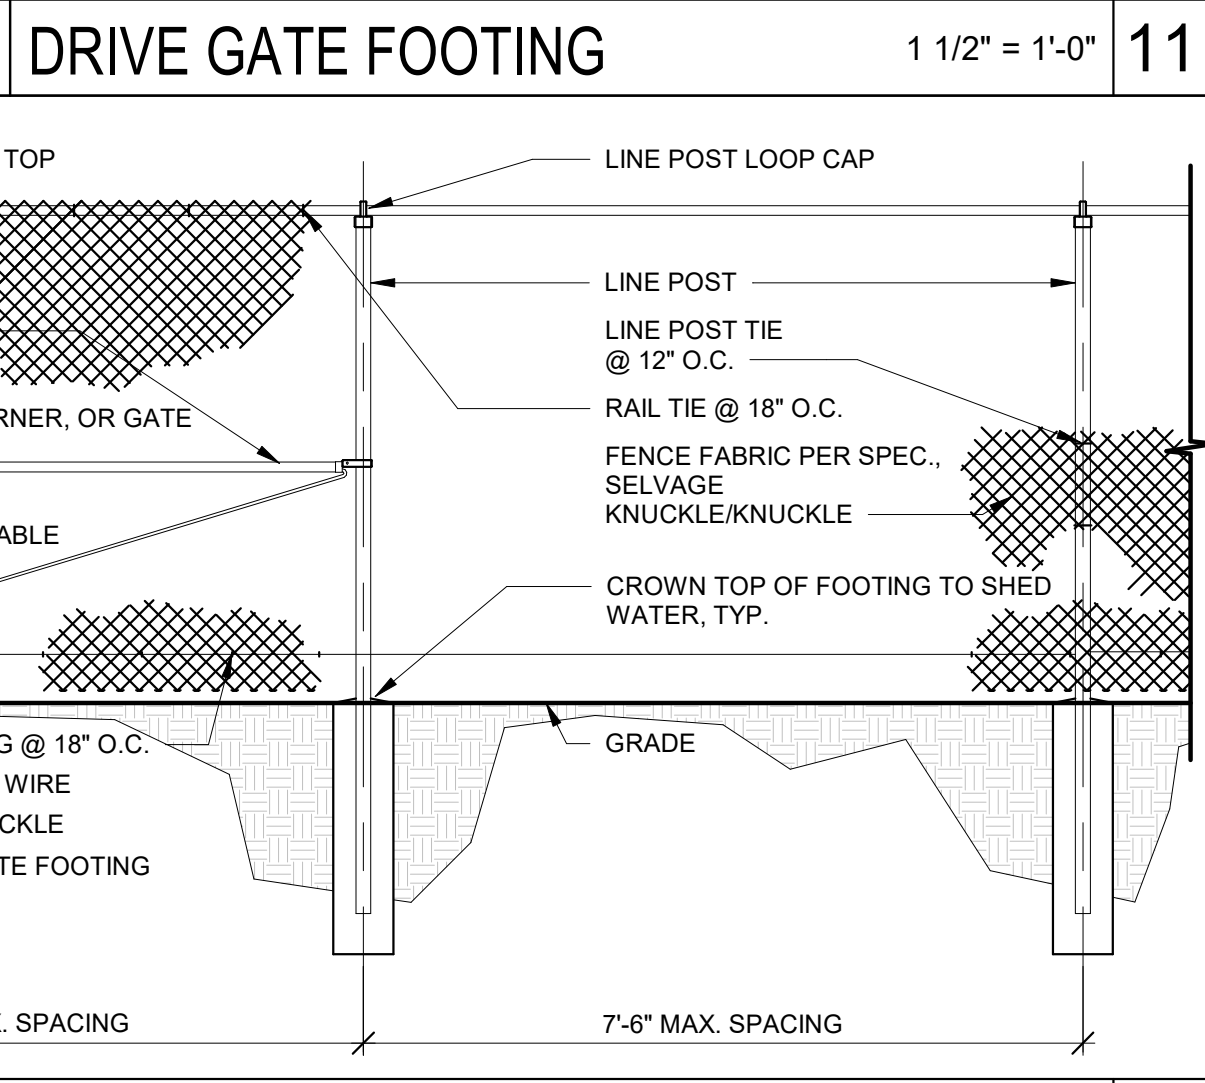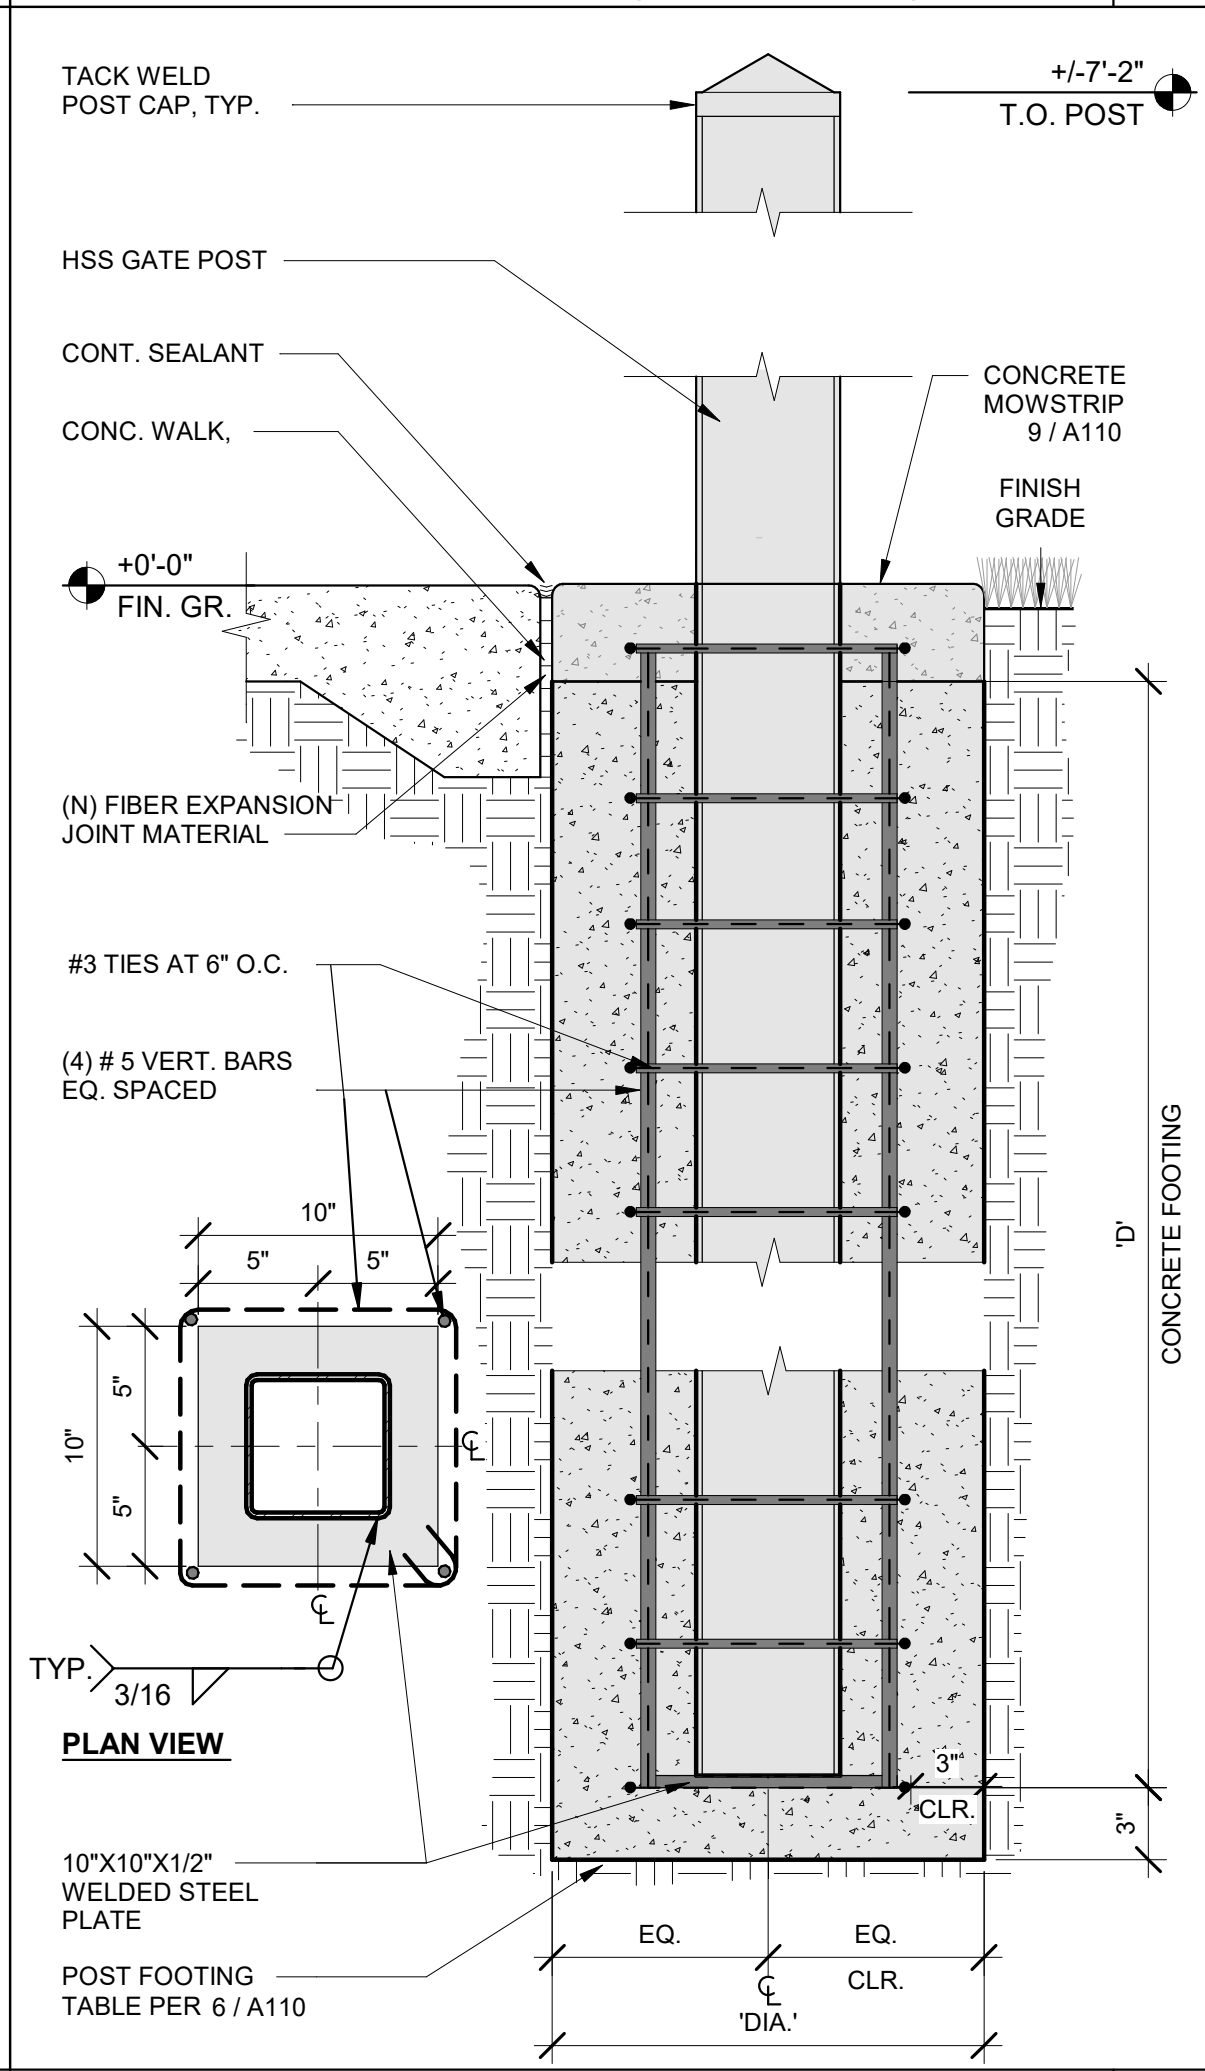


DRIVE GATE FOOTING 1 1/2" = 1'-0" 11

DESCRIPTION	MEMBER SIZE	'DIA'	'D'
INTERMEDIATE & END POSTS 8'-0" O.C. MAX. x 8'-0" HT. (WITHOUT PERFORATED METAL MESH PANEL)	HSS 4" x 4" x 12 GA. 5.41 PLF	15"Ø	48"
INTERMEDIATE & END POSTS 8'-0" O.C. MAX. x 6'-0" HT. (WITHOUT PERFORATED METAL MESH PANEL)	HSS 4" x 4" x 12 GA. 5.41 PLF	15"Ø	42"
CORNER POSTS 8'-0" O.C. MAX. x 8'-0" HT. (UP TO 8'-0" MAX. HT.) (WITHOUT PERFORATED METAL MESH PANEL)	HSS 4" x 4" x 12 GA. 5.41 PLF	18"Ø	48"
INTERMEDIATE, CORNER & END POSTS 8'-0" O.C. MAX. x 6'-0" HT. (WITH PERFORATED METAL MESH PANEL)	HSS 4" x 4" x 1/4" 12.21 PLF	18"Ø	54"
GATE POSTS LEAF UP TO 4'-0" WIDE x 6'-0" HT. (UP TO 8'-0" MAX. HT.) (WITHOUT PERFORATED METAL MESH PANEL)	HSS 4" x 4" x 1/4" 12.21 PLF	18"Ø	48"
GATE POSTS LEAF UP TO 4'-0" WIDE x 6'-0" HT. (WITH PERFORATED METAL MESH PANEL)	HSS 4" x 4" x 1/4" 12.21 PLF	18"Ø	60"
GATE POSTS LEAF OVER 4'-0" UP TO 7'-0" WIDE x 6'-0" HT. (WITHOUT PERFORATED METAL MESH PANEL)	HSS 4"x4"x1/4" 12.21 PLF	18"Ø	54"
GATE POSTS LEAF OVER 4'-0" UP TO 7'-0" WIDE x 6'-0" HT. (WITH PERFORATED METAL MESH PANEL)	HSS 4"x4"x1/4" 12.21 PLF	24"Ø	72"
DRIVE GATE POSTS (ROLLING) LEAF UP TO 7'-0" WIDE x 6'-0" HT. (WITHOUT PERFORATED METAL MESH PANEL)	HSS 6"x6"x1/4" 19.02 PLF	24"Ø	72"
DRIVE GATE POSTS (SWING) LEAF OVER 7'-0" UP TO 12'-0" WIDE x 6'-0" HT. (WITHOUT PERFORATED METAL MESH PANEL)	HSS 6"x6"x3/8" 19.02 PLF	24"Ø	54"


FENCE/GATE POST INFO. 1/2" = 1'-0" 6

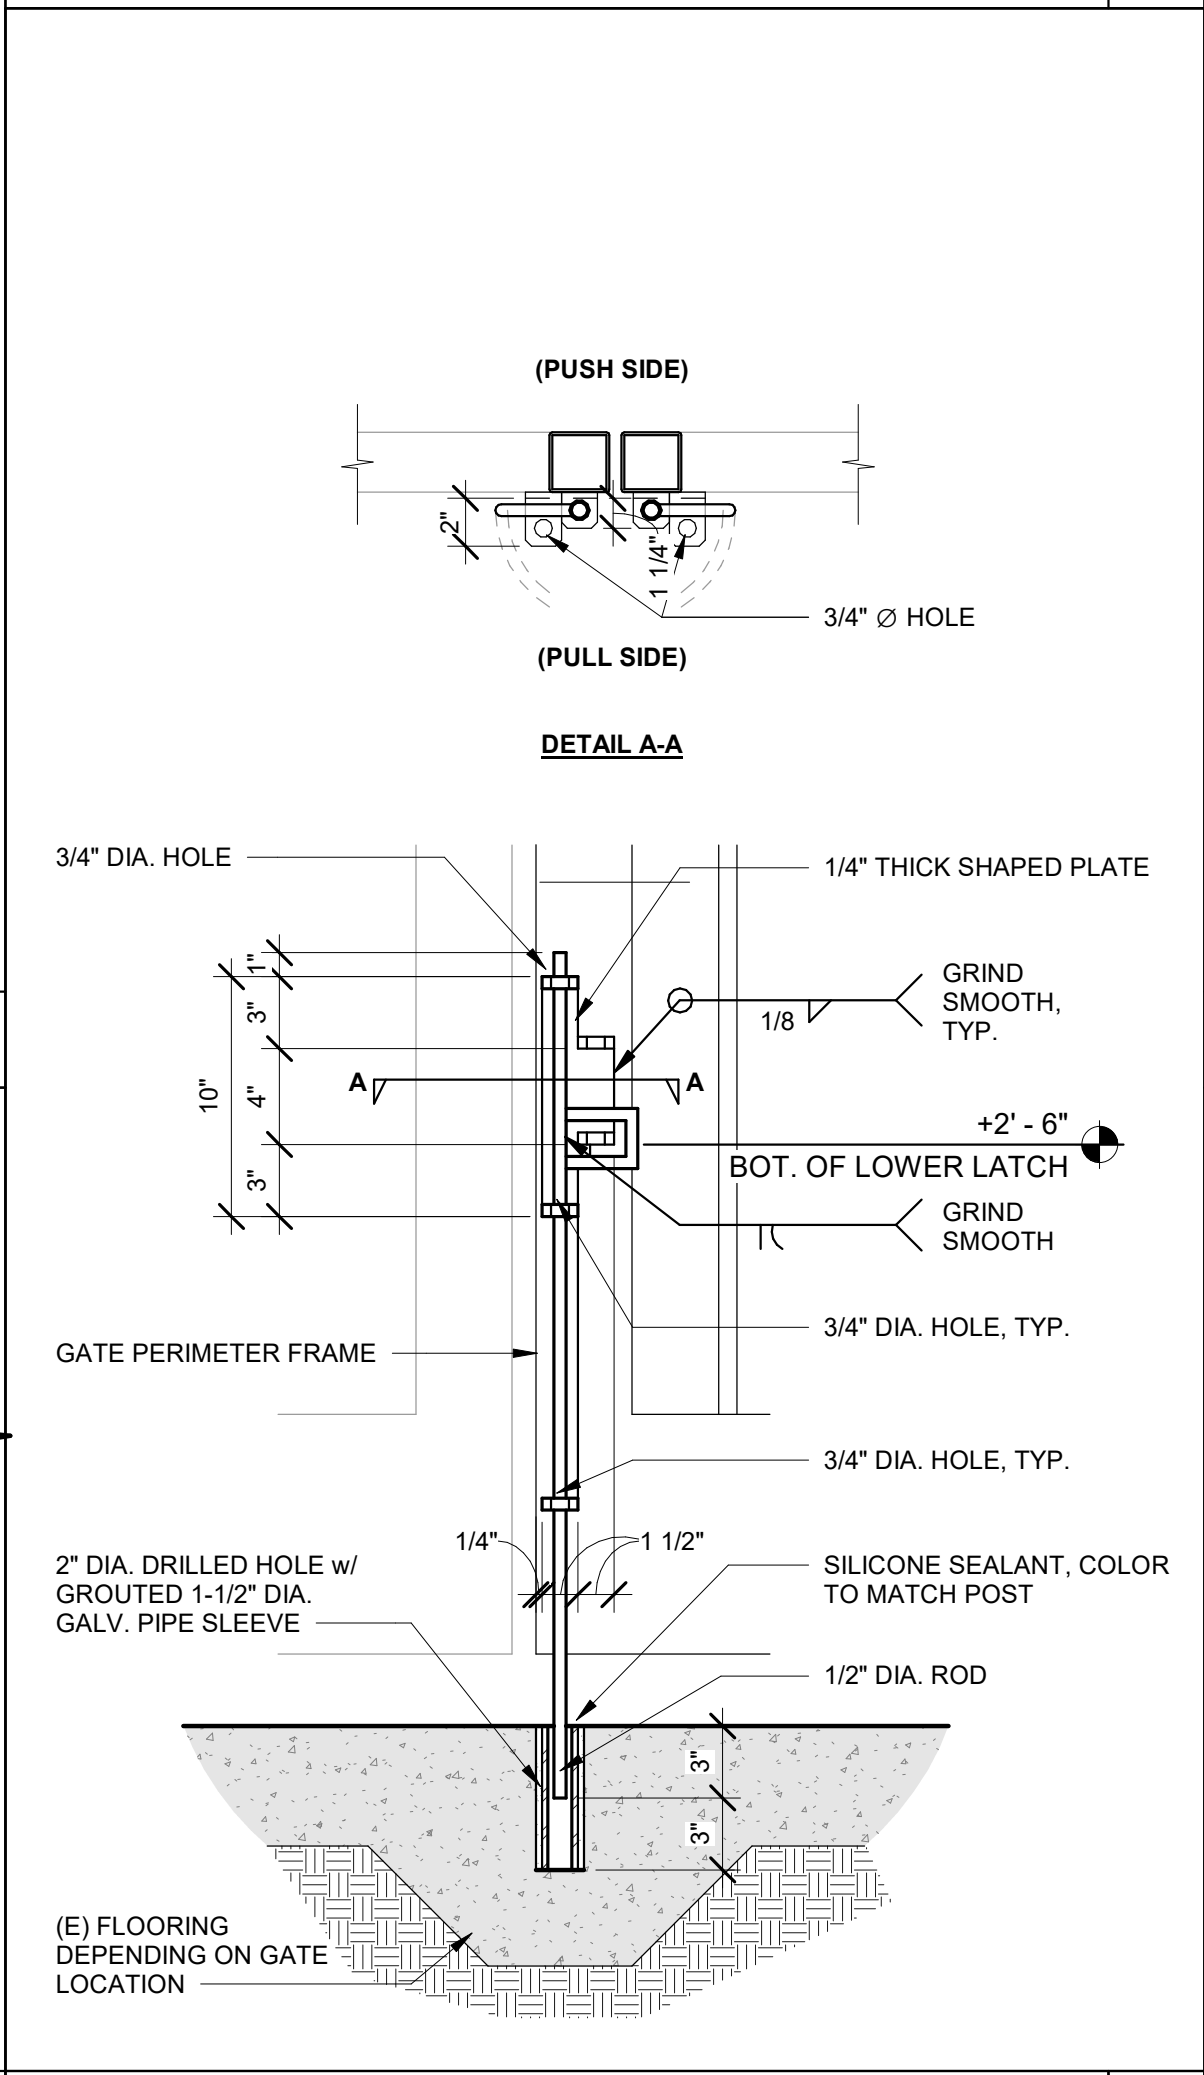



CANE BOLT 1 1/2" = 1'-0" 8

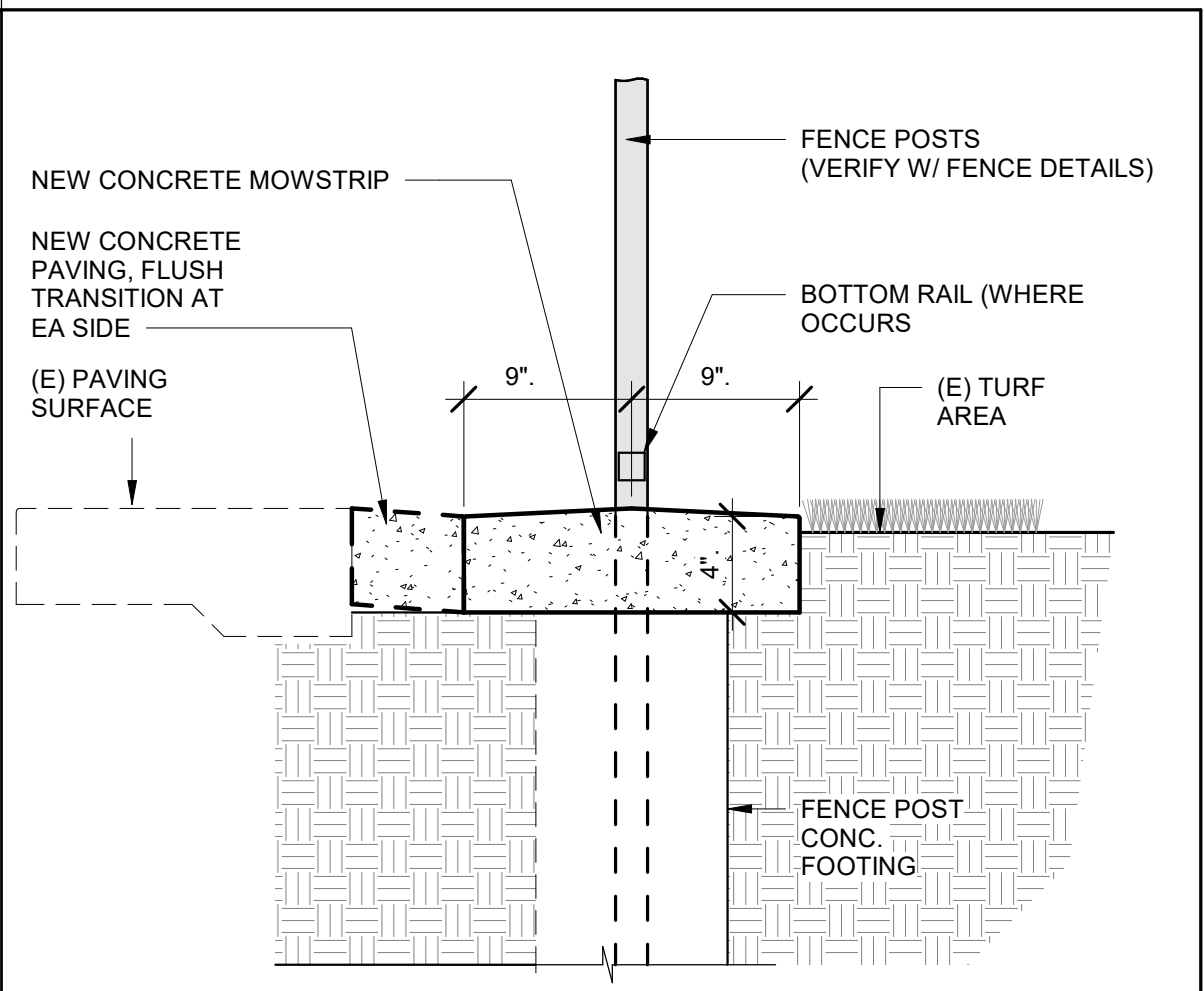


CONC. MOWSTRIP 1" = 1'-0" 1

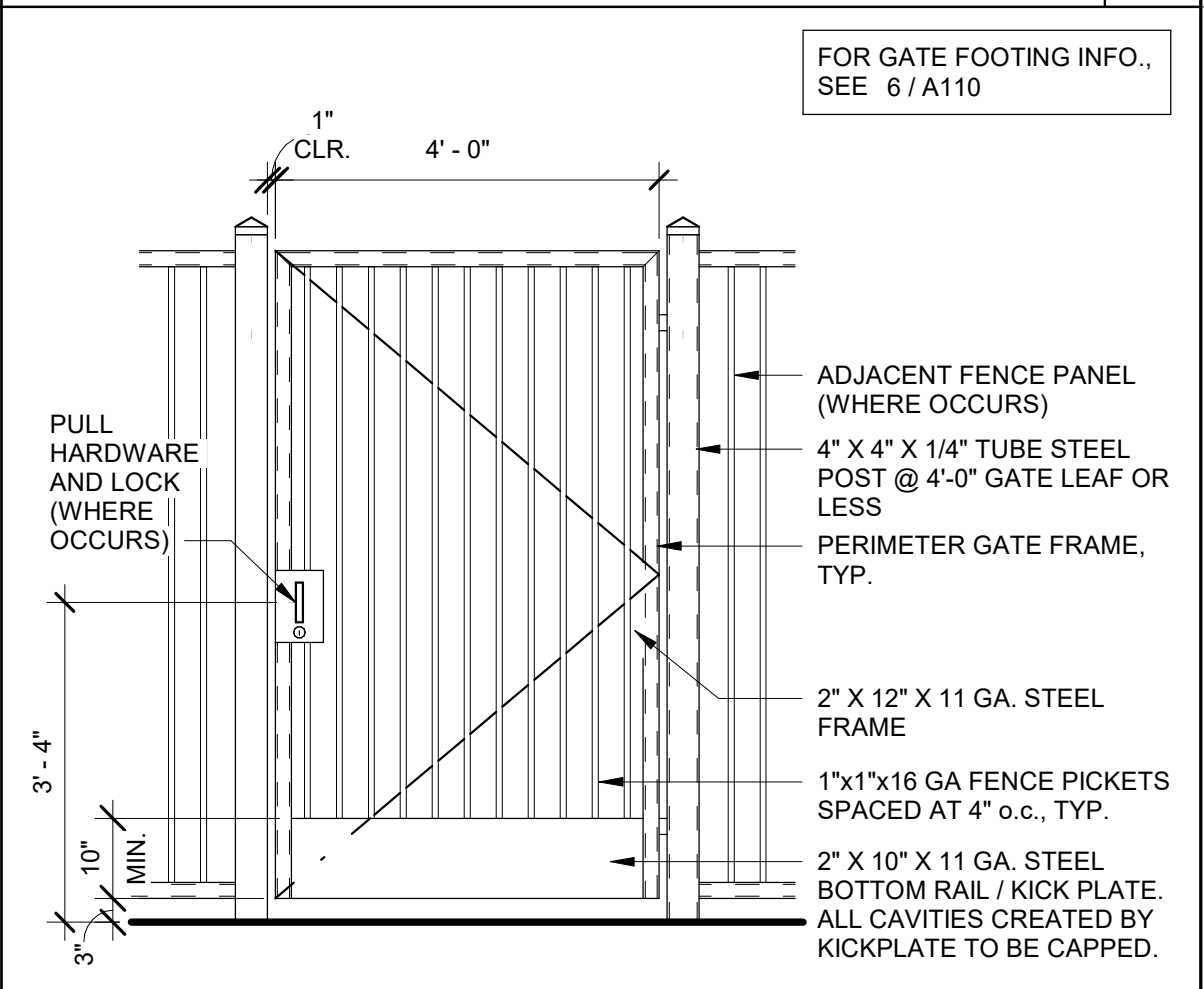

SINGLE MAINTENANCE GATE 1/2" = 1'-0" 2

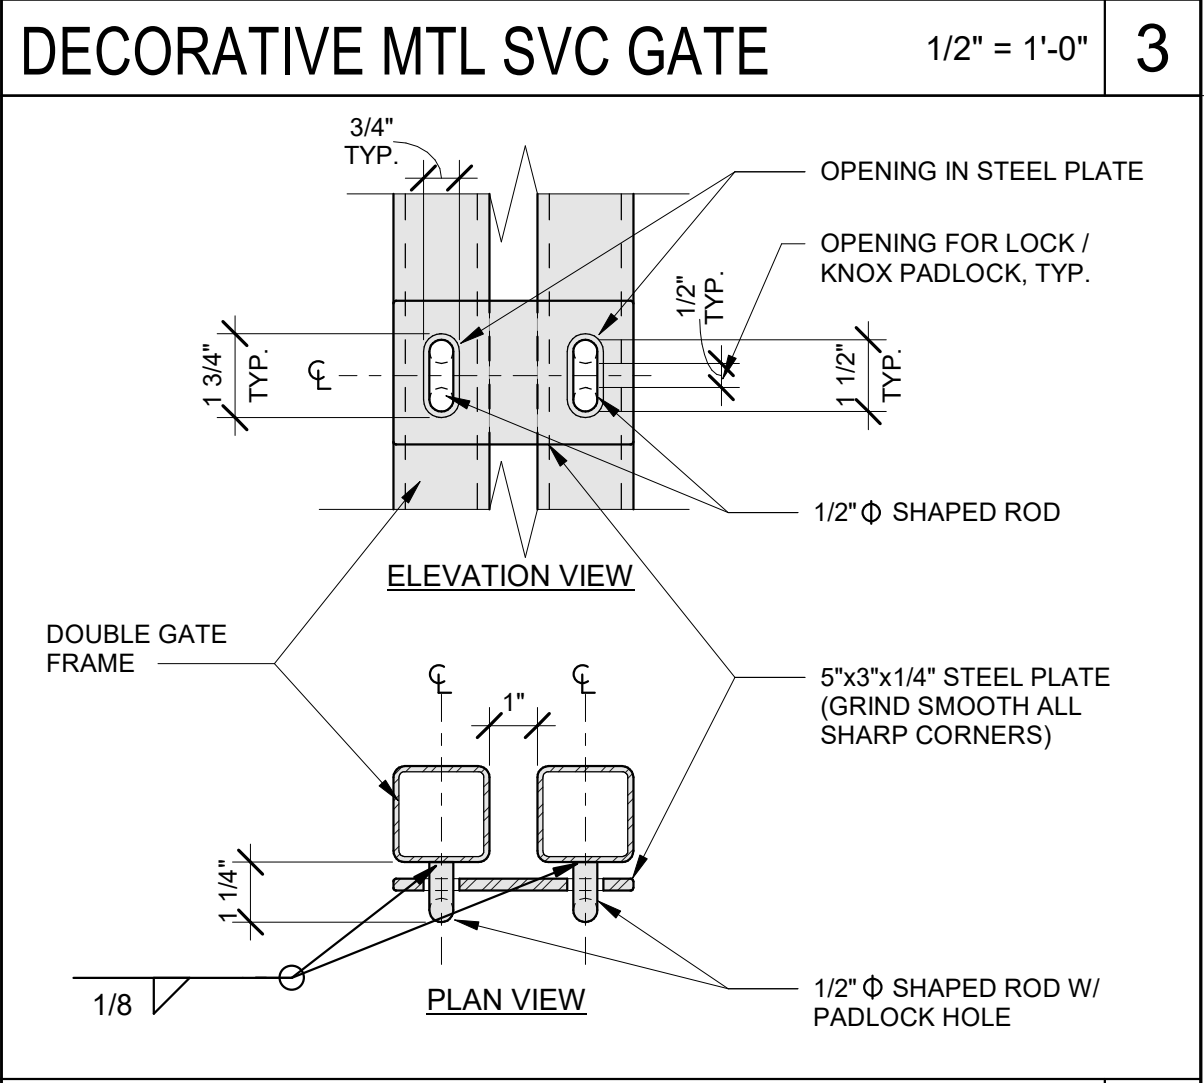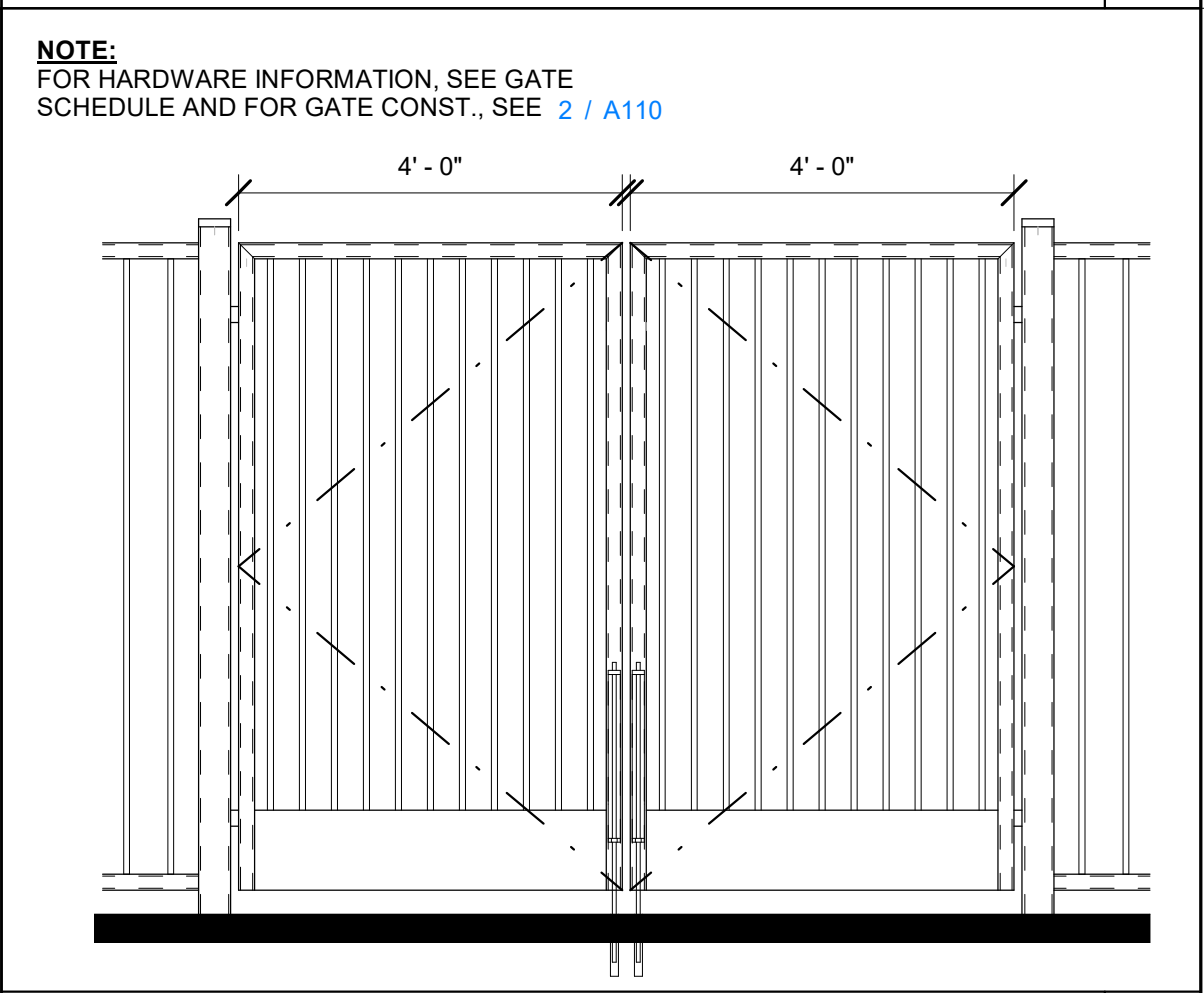


F.D. ACCESS 3" = 1'-0" 4

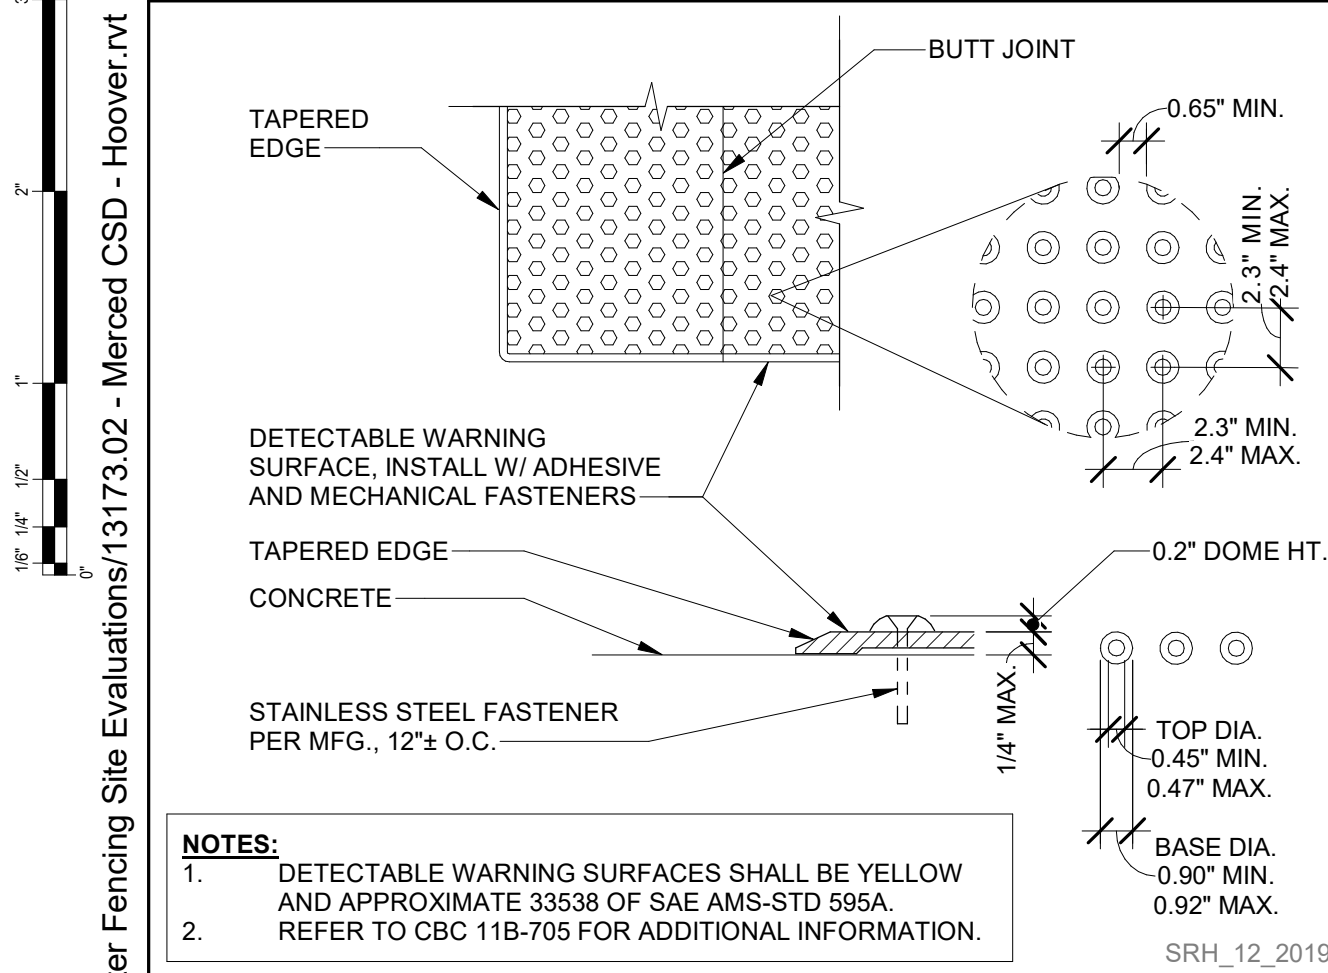

DETECTABLE WARNING

1/2" = 1'-0"


17

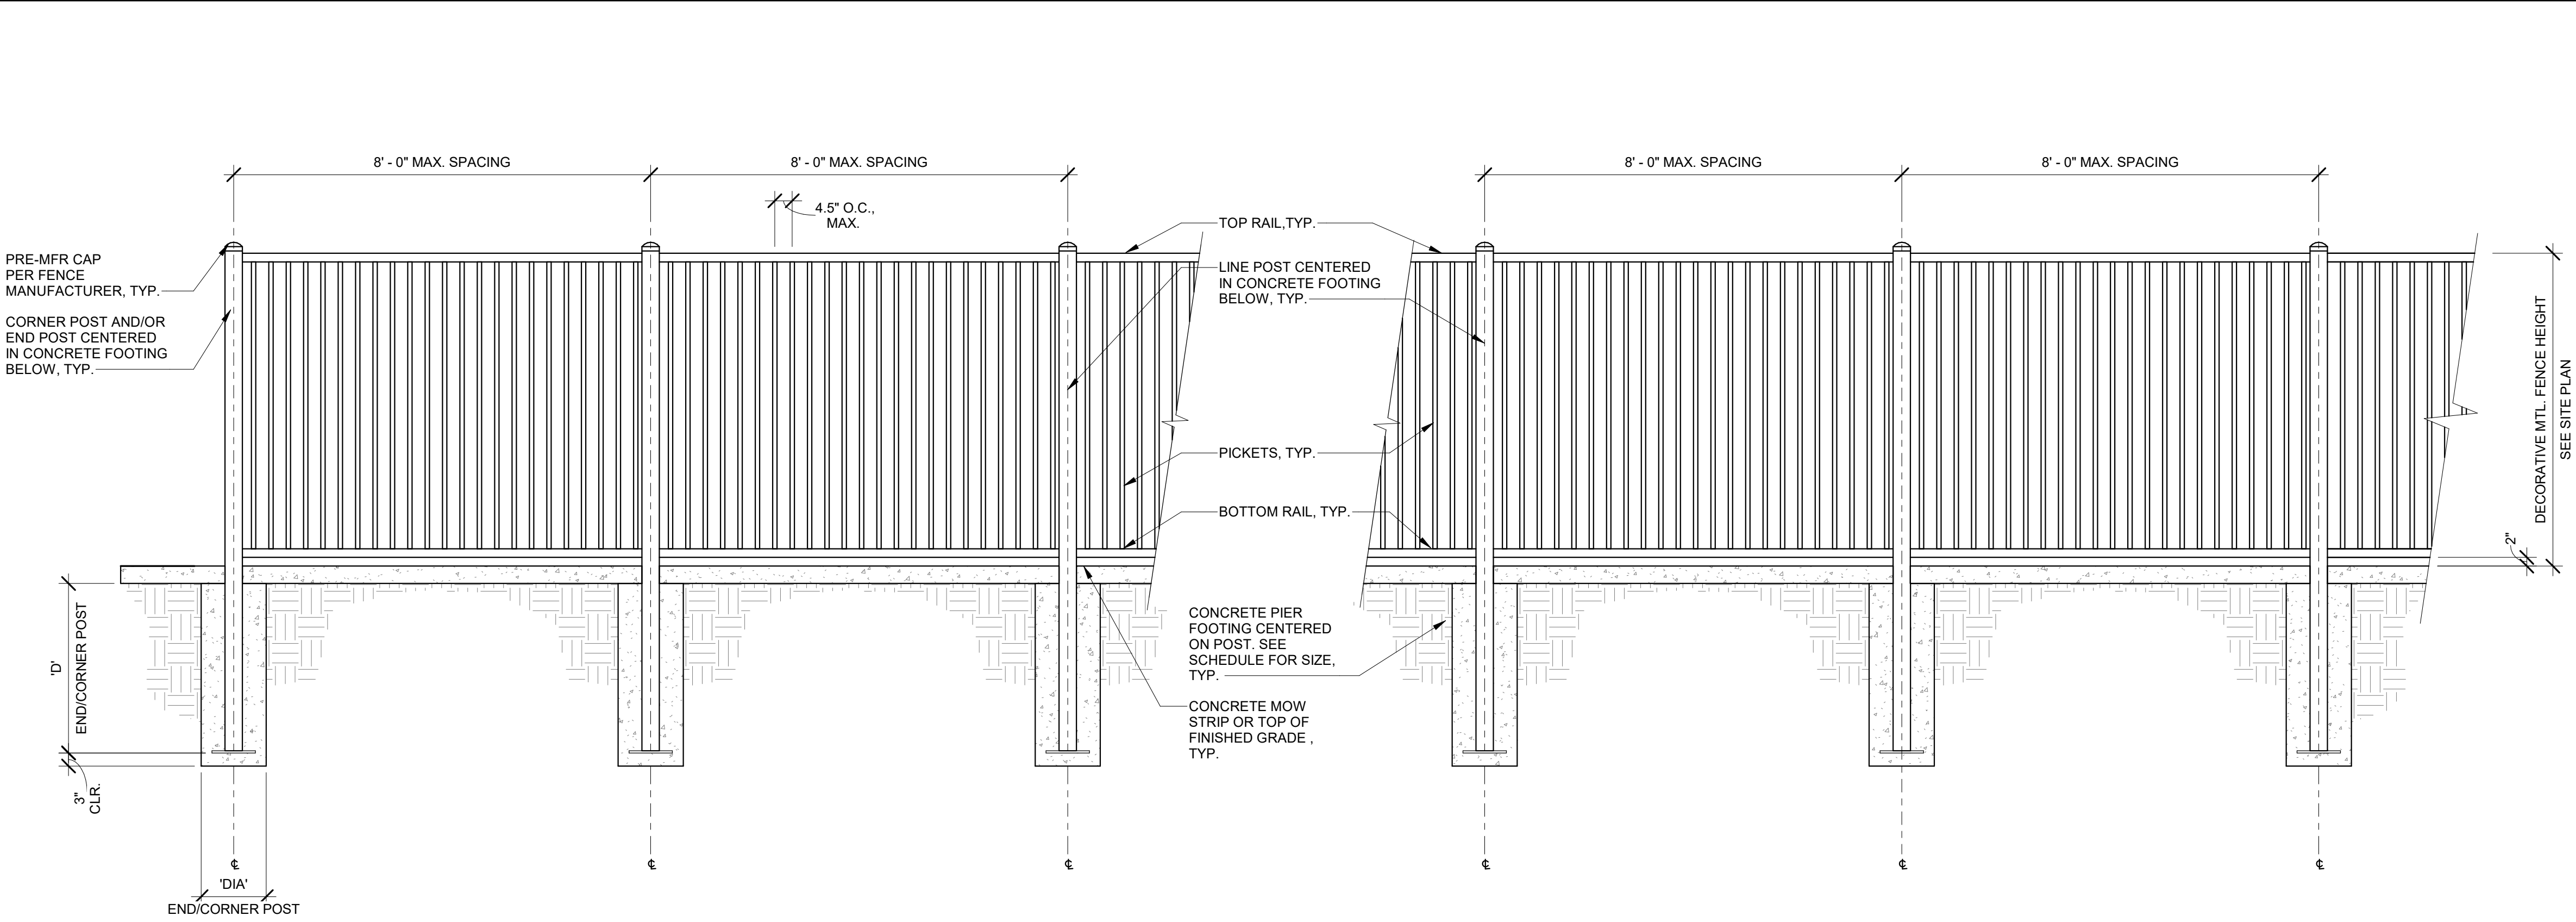

TYPICAL DECORATIVE METAL FENCE ELEVATION

1/2" = 1'-0"

2

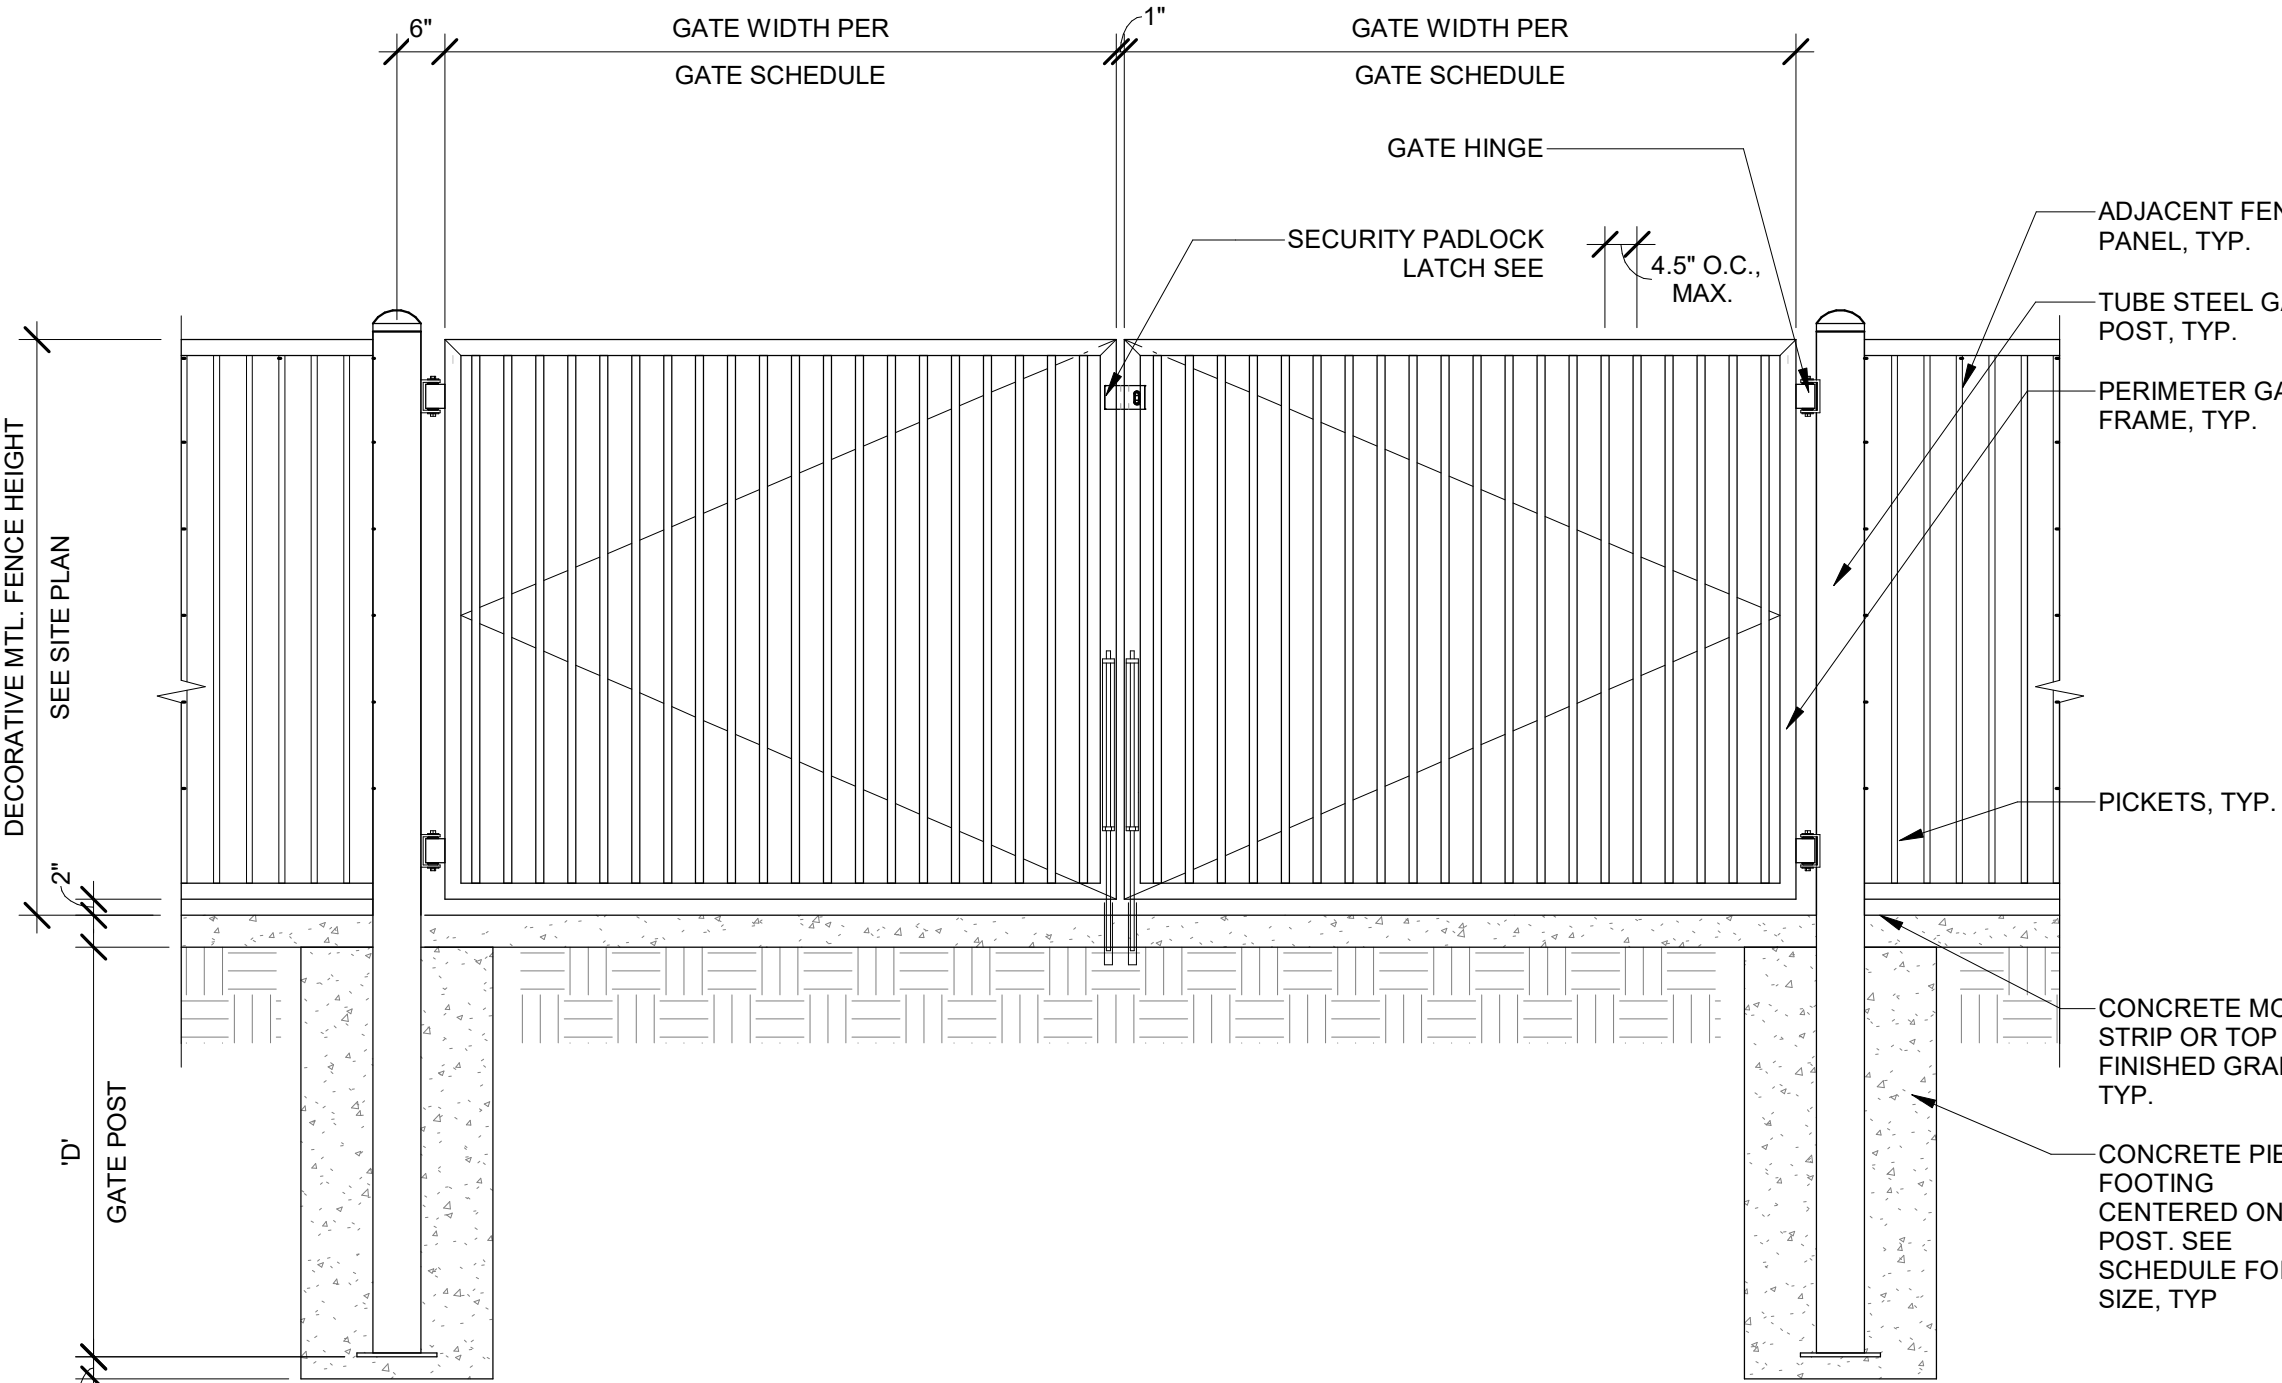


ORNAMENTAL PAIR OF GATES

1/2" = 1'-0"

16

CHAIN LINK DOUBLE SWING GATE - SERVICE

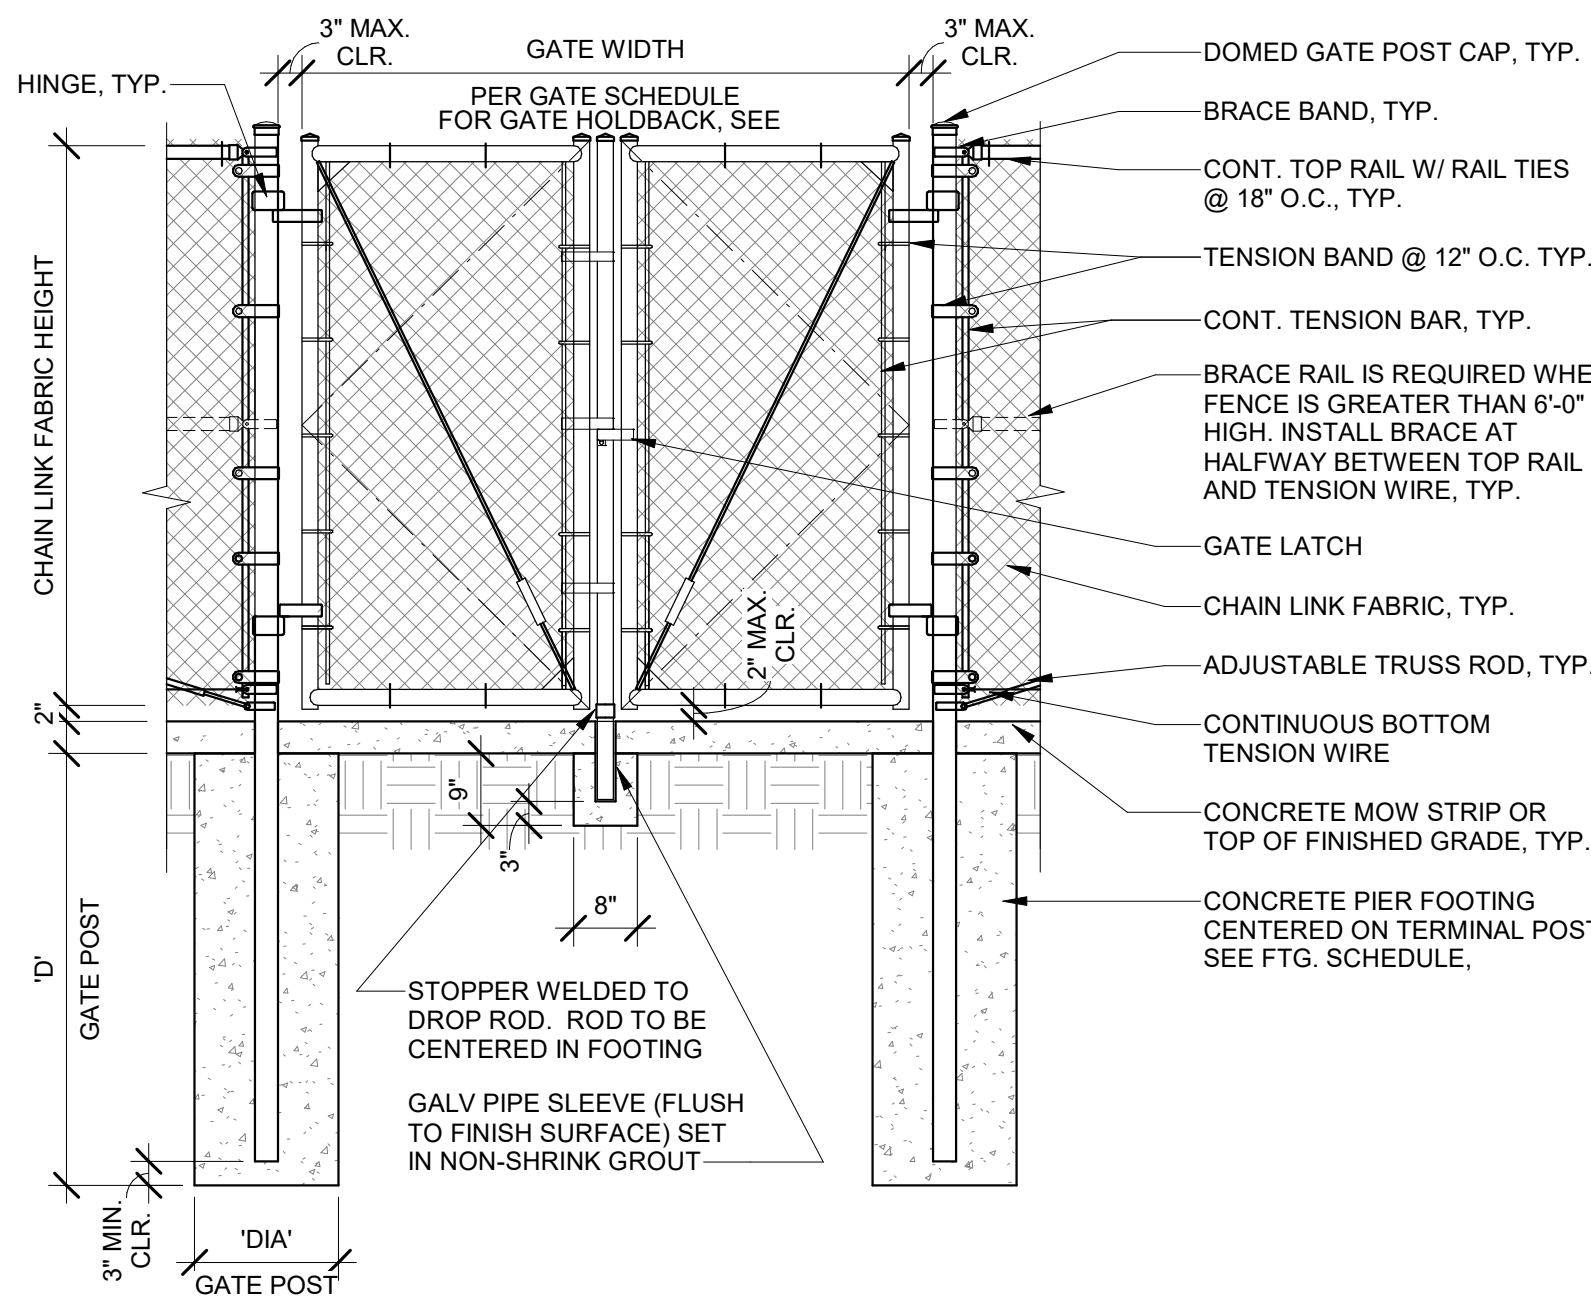


1/2" = 1'-0"

8

CHAIN LINK SWING SERVICE GATE

1/2" = 1'-0"

4

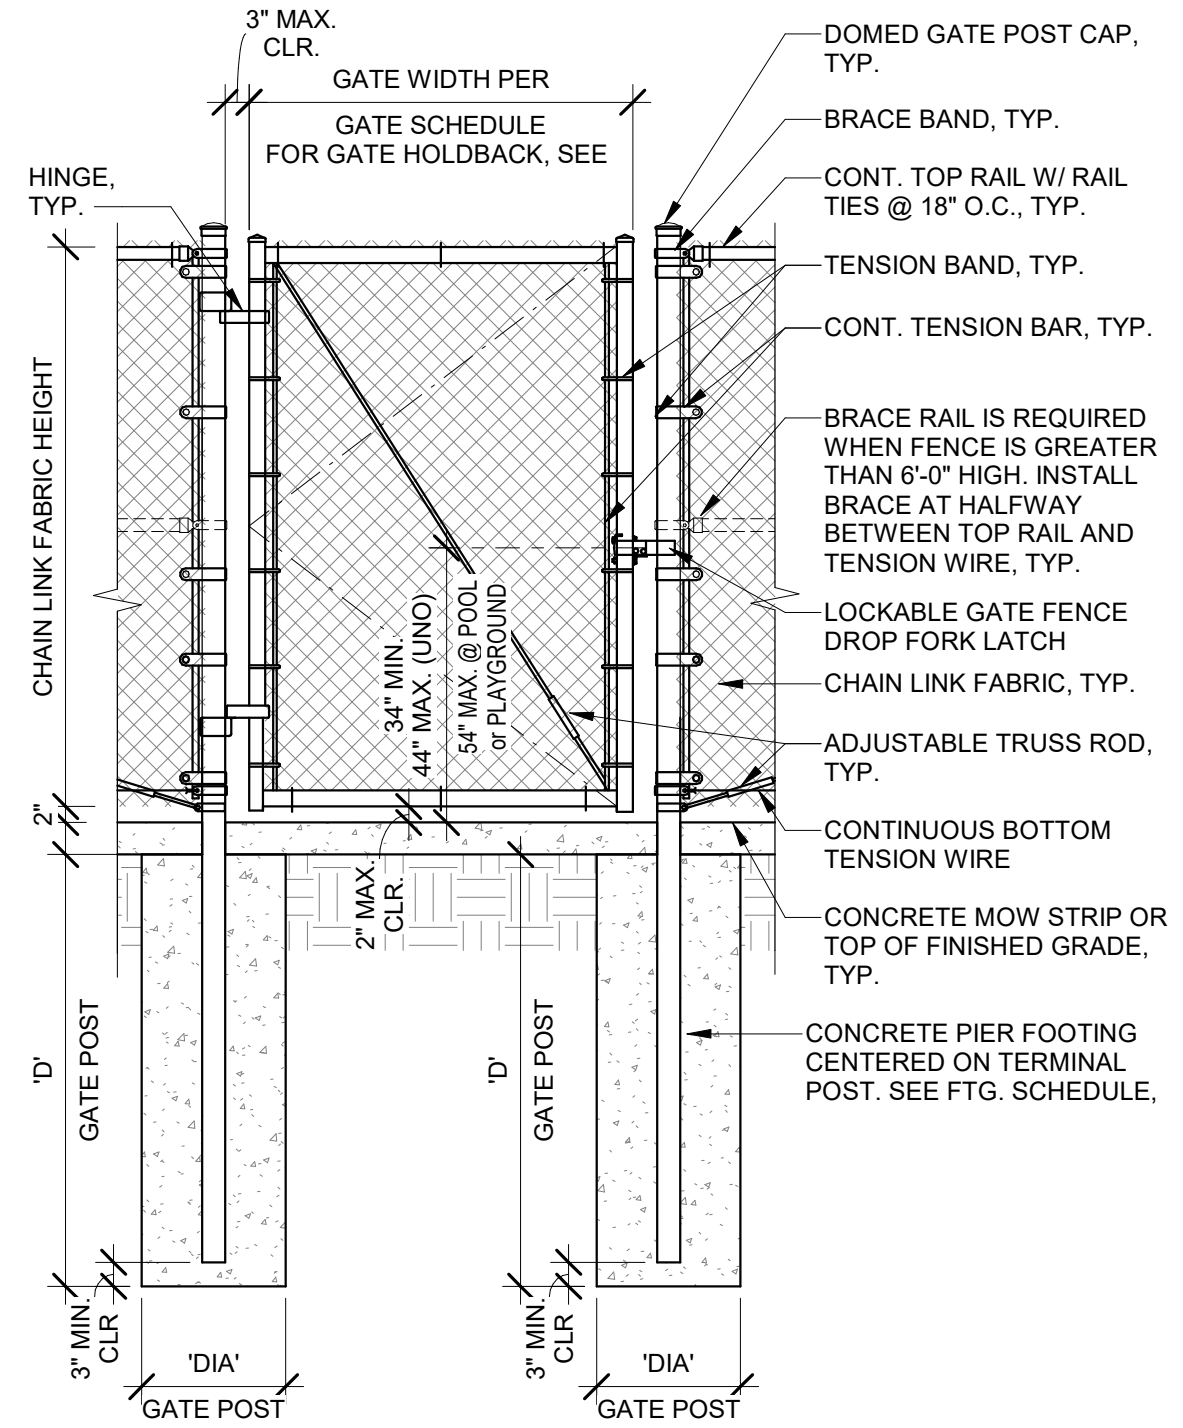

MERCED CITY SCHOOL DISTRICT
NEW PERIMETER FENCING
HERBERT HOOVER MIDDLE
MERCED, CA

PROJECT NO.

24-13173.02

DRAWING

A111

TETER, INC.
FRESNO HEADQUARTERS
VISALIA | BAKERSFIELD | MODESTO | SAN LUIS OBISPO
ARCHITECTS ENGINEERS CONNECTED




MARK	DATE	DESCRIPTION
B	12/10/25	PROJECT BID # 2025-3-A

Teter, Inc. expressly reserves its common law copyright and other property rights in these plans. This document, the ideas and designs incorporated herein, as an instrument of professional service, is not to be used for any other project without prior written authorization.

ORNAMENTAL SWING GATE - ACCESSIBLE

1/2" = 1'-0"

2

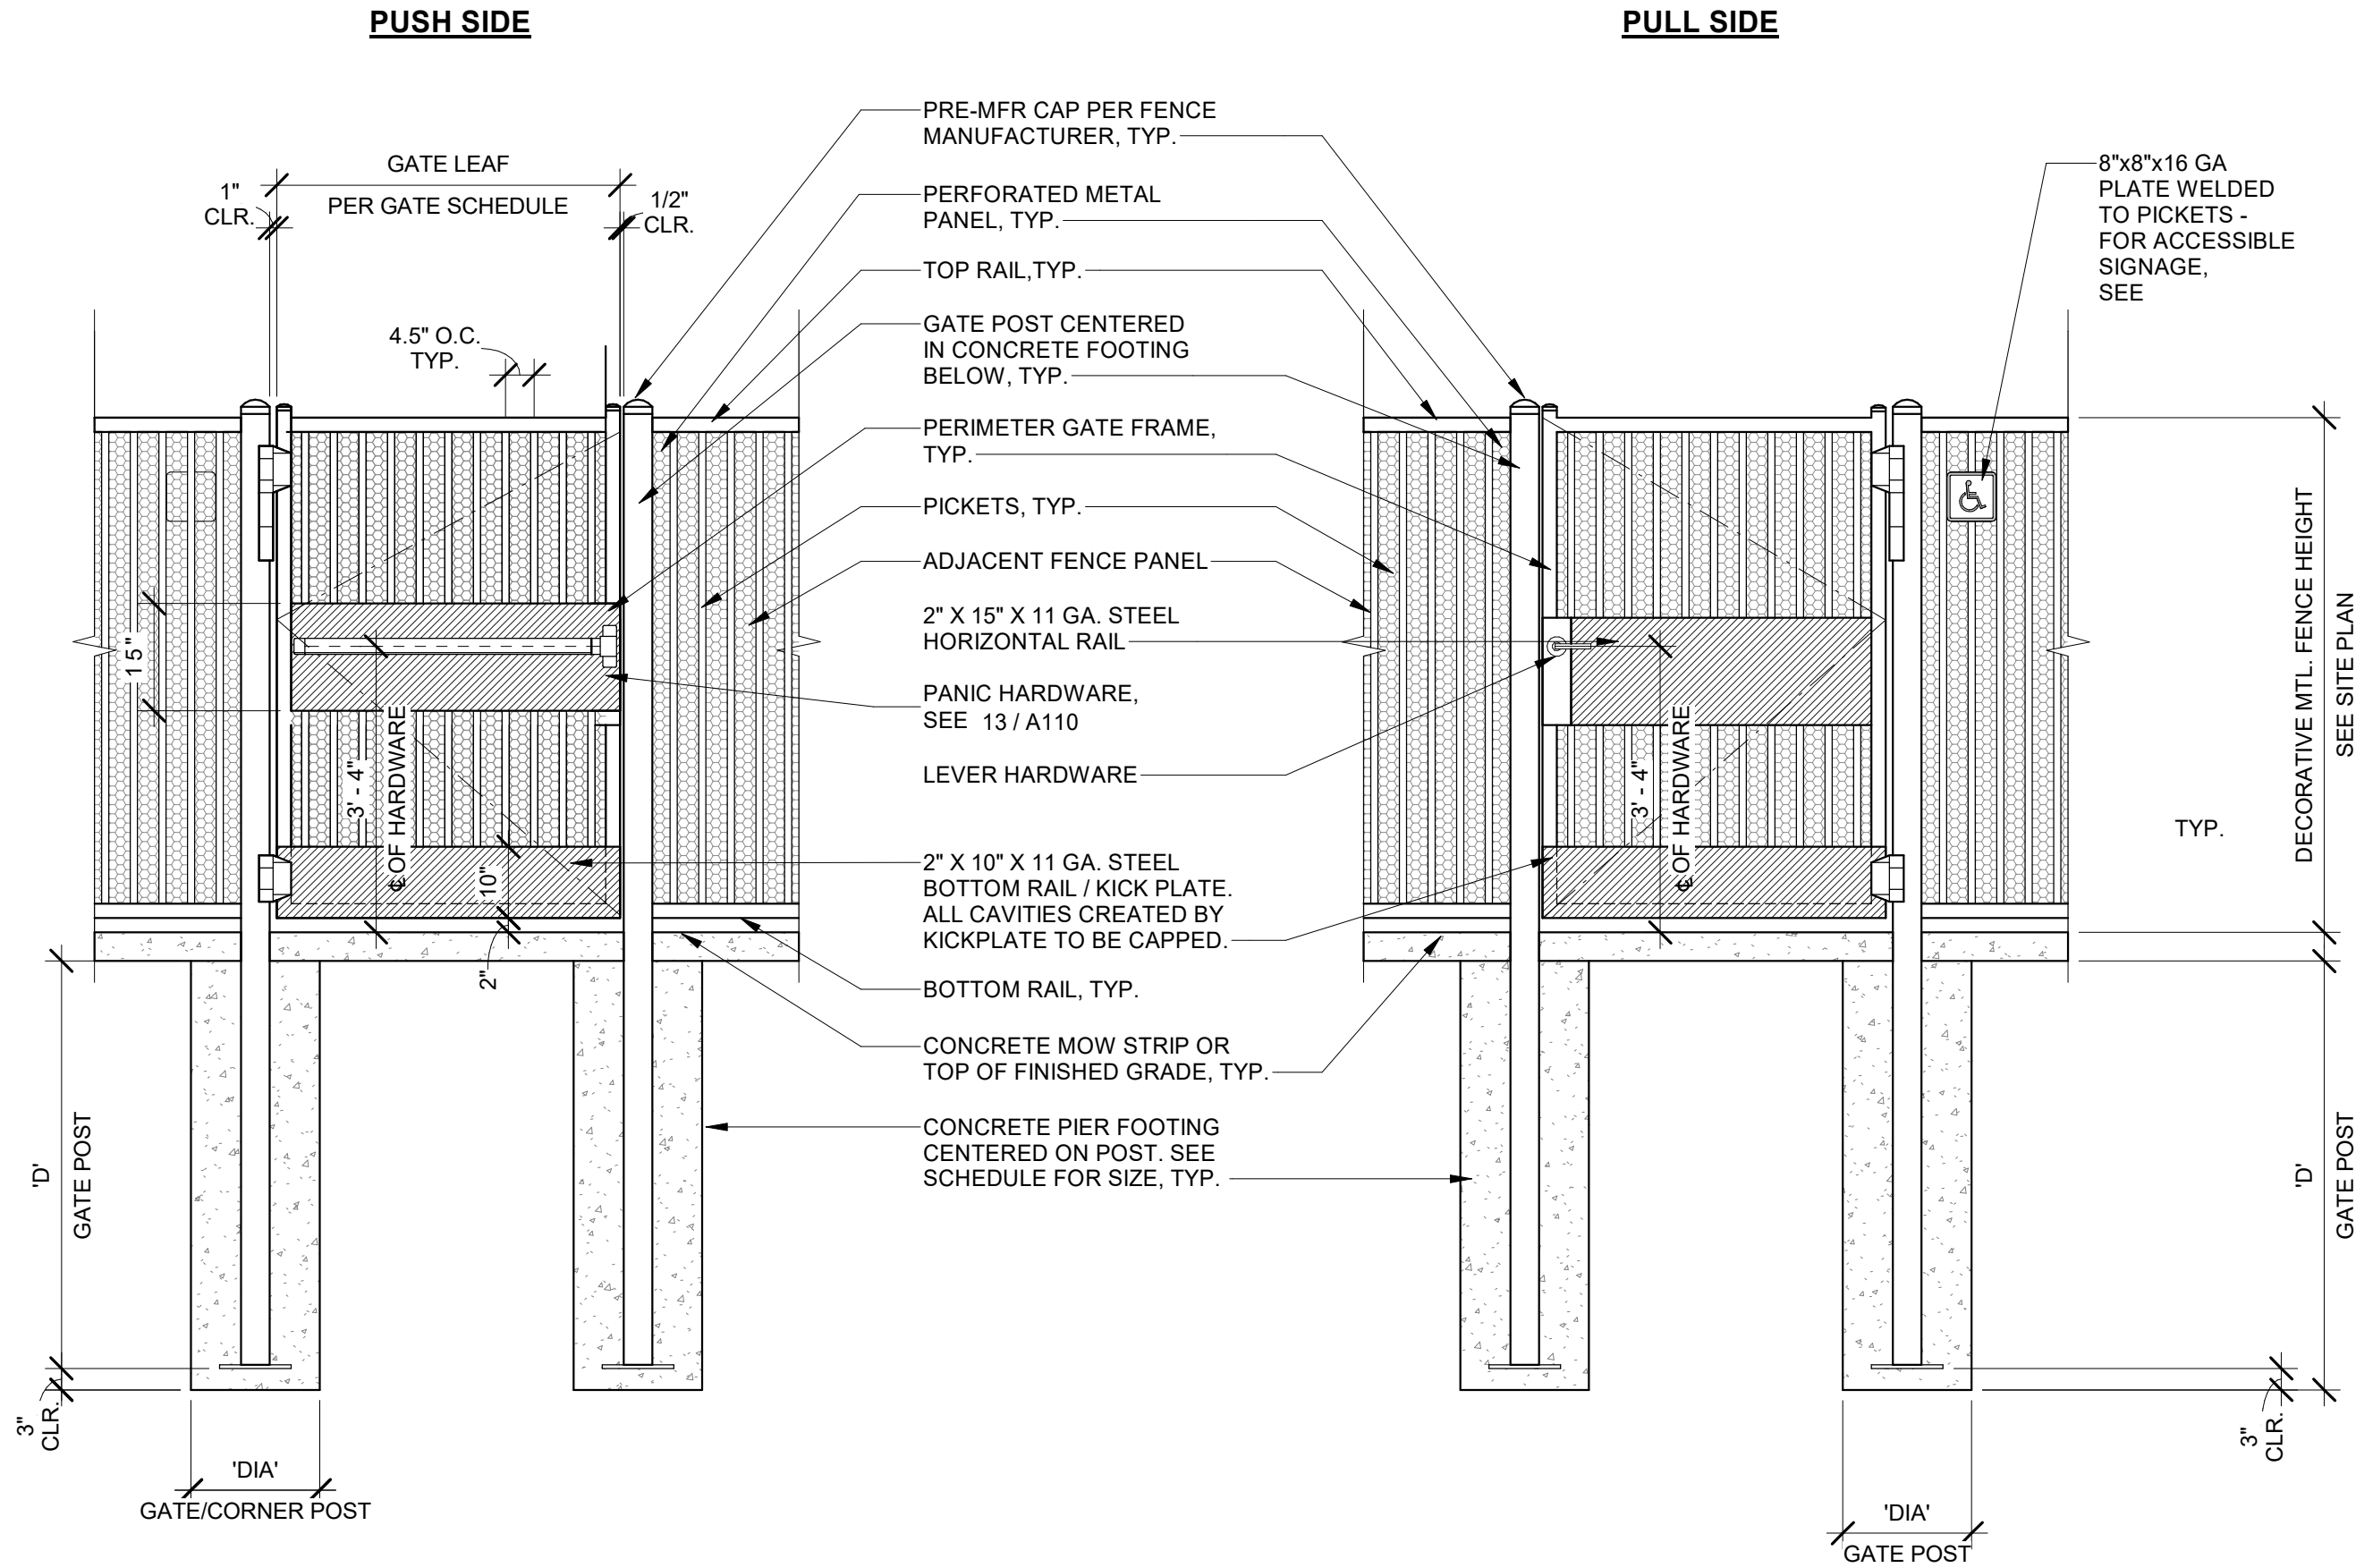

IDENTIFICATION STAMP
DIV. OF THE STATE ARCHITECT
APP: 02-123702 INC:
REVIEWED FOR
SS ☐ FLS ☒ ACS ☒
DATE: 10/14/2025


Teter, Inc. expressly reserves its common law copyright and other property rights in these plans. This document, the ideas and designs incorporated herein, as an instrument of professional service, is not to be used for any other project without prior written authorization.

MARK	DATE	DESCRIPTION
B	12/10/25	PROJECT BID # 2025-3-A



TETER, INC.

FRESNO HEADQUARTERS
VISALIA | BAKERSFIELD | MODESTO | SAN LUIS OBISPO
ARCHITECTS ENGINEERS CONNECTED

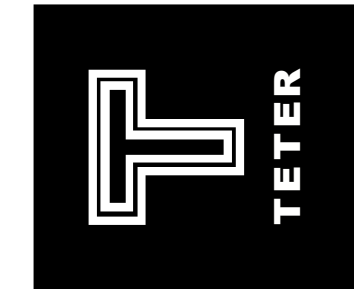

MERCED CITY SCHOOL DISTRICT
NEW PERIMETER FENCING
HERBERT HOOVER MIDDLE
MERCED, CA
DRAWING TITLE
SITE DETAILS

PROJECT NO.
24-13173.02
DRAWING

A112