

INSTALLATION OF: NEW PERIMETER FENCING AT JOHN C. FREMONT ELEMENTARY SCHOOL FOR MERCED CITY SCHOOL DISTRICT MERCED, CA

BID #: 2025-3-A
DSA #: 02-123701
FILE No.: 24-35
P.T.N.: 65771-148



ABBREVIATIONS

ABBREVIATIONS: WHEN USED IN THESE DOCUMENTS SHALL CONFORM TO THE FOLLOWING LIST UNLESS OTHERWISE NOTED. DRAWINGS OF OTHER DISCIPLINES (SUCH AS CIVIL, STRUCTURAL, PLUMBING, MECHANICAL, AND ELECTRICAL) MAY CONTAIN SPECIFIC ABBREVIATIONS, REFERENCES, AND LEGENDS WITH INTERPRETATION INTENDED ONLY FOR THOSE DISCIPLINES.

A. ANGLE C. CENTERLINE D. DIAMETER OR ROUND E. PERPENDICULAR F. POUND OR NUMBER (EXISTING) (N) NEW	ABV. ABOVE A.B. ANCHOR BOLT A/C. AIR CONDITIONING ACP. ASPHALT/CONCRETE PAVING ACST. ACUSTICAL A.C.T. ACUSTIC CEILING TILE ADA. AMERICANS WITH DISABILITIES ACT ADAD. ADA ACCESSIBLE AD. ADDITIONAL ADJ. ADJUSTABLE ADJC. ADJACENT A.F.F. ABOVE FINISH FLOOR A.F.G. ABOVE FINISH GRADE AGE. AGGREGATE ALT. ALTERNATE ANOD. ANOZIDED A.P.C. ACOUSTIC PANEL CEILING APPROX. APPROXIMATE ARCH. ARCHITECT(URAL) AV. AUDIO VISUAL	FA. FAIRFIRE ALARM F.B. FLAT BAR F.O. FURNISHED BY OWNER/OTHERS F.D. FLOOR DRAIN F.D.C. FIRE DEPARTMENT CONNECTION FDN. FOUNDATION F.E. FIRE EXTINGUISHER F.E.C. FIRE EXTINGUISHER CABINET F.F. FACTORY FINISH F.F.L. FINISH FLOOR F.G. FINISH GRADE F.H. FIRE HYDRANT F.H.M.S. FLAT HEAD MACHINE SCREW F.H.W.S. FLAT HEAD WOOD SCREW FIN. FINISH FIXT. FIXTURE FLR. FLOORING FLASH. FLASHING FLUOR. FLUORESCENT F.O. FACE OF F.C. FACE OF CONCRETE F.O.F. FACE OF FINISH F.O.M. FACE OF MASONRY F.O.S. FACE OF STUD FRP. FIBERGLASS REIN- FORCED PANELING F.S. FIRE SPRINKLER(S) F.S.H. FIRE SPRINKLER HEAD FT. FOOT/FEET FURR. FURRING FUT. FUTURE	OCC. OCCUPANT LOAD O.C. ON CENTER O.D. OUTSIDE DIAMETER/ DIMENSION OFF. OFFICE OFC. OWNER FURNISHED, CONTR. INSTALLED OFCO. OWNER FURNISHED, OWNER INSTALLED O.F.D. OVER FLOW ROOF DRAIN O.H. OPPOSITE HAND O.H.C.D. OVER HEAD COILING DOOR O.H.M.S. OVAL HEAD MACH. SCREW O.H.W. OVAL HEAD WOOD SCREW OPNG. OPENING OPP. OPPOSITE O.V. OVER ORIG. ORIGINAL OVHD. OVERHEAD OWJ. OPEN WEB JOIST
BD. BOARD BEL. BELOW B.E.N. BOUNDARY EDGE NAILING BLDG. BUILDING B.L.K. BLOCK B.L.G. BLOCKING BM. BEAM BOT. BOTTOM BRC. BRACING B.TWN. BETWEEN B.V.N. BUILT-UP ROOFING)	C&G. CURB AND GUTTER CAB. CABINET C.B. CARRIAGE BOLT CEM. CEMENT CEM. CERAMIC C.F. CUBIC FOOT C.I. CAST IRON C.J. CONSTRUCTION JOINT C.L.F. CHAIN LINK FENCE CLO. CLOSET CLOS. HORIZONTAL CLRM. CLASS ROOM CMU. CONCRETE MASONRY UNIT CTR. COUNTER COL. COLUMN CONC. CONCRETE CONSTR. CONSTRUCTION CONT. CONTINUOUS CONTR. CONTRACTOR OPT. CARPET CRG. COLO ROLLED CHANNEL CTR. CENTER CTK. COUNTERSINK C.Y. CUBIC YARD	GA. GALVANIZED G.B. GRAB BAR G.C. GLASS GND. GROUND GRD. GRADE GYP. GYPSUM H.B. HOSE BIBB H.C. HARDBOARD H.C. HOLLOW CORE HD. HEAD H.D. HEAVY DUTY HDR. HEADER HDW. HARDWARE HDWD. HARDWOOD H.M. HOLLOW METAL H.M.D. HOLLOW METAL DOOR H.M.F. HOLLOW METAL FRAME HORIZ. HORIZONTAL HR. HOUR HT. HEIGHT HVAC. HEATING/VENTILATING/ AIR CONDITIONING HWY. HIGH WAY	P.B.N. PLYWOOD BOUNDARY NAILING P.E.N. PLYWOOD EDGE NAILING P.E.S. PLYWOOD EDGE SCREW P.I.V. POST INDICATOR VALVE P.LAM. PLASTIC LAMINATE P.L. PROPERTY LINE PL. PLATE PLAS. PLASTER PLYWD. PLYWOOD PR. PAIR P.S.F. POUNDS PER SQUARE FOOT P.S.I. POUNDS PER SQUARE INCH PT. POINT P.T.D. PAPER TOWEL DISP. P.T.D.F. PRESSURE TREATED DOUGLAS FIR PTN. PARTITION PVC. POLY VINYL CHLORIDE R. RADIUS R. THERMAL RESISTANCE R.A. RETURN AIR R.D. ROOF DRAIN REFL. REFLECTED REFR. REFRIGERATOR RENF. REINFORCED REM. REMOVE REQD. REQUIRED RESIL. RESILIENT R.H. RIGHT HAND R.H.W.S. ROUND HEAD WOOD SCREW RT. ROOM R.O. ROUGH OPENING R.O.W. RIGHT-OF-WAY RWD. REDWOOD RWL. RAIN WATER LEADER
CONC. CONCRETE CONSTR. CONSTRUCTION CONT. CONTINUOUS CONTR. CONTRACTOR OPT. CARPET CRG. COLO ROLLED CHANNEL CTR. CENTER CTK. COUNTERSINK C.Y. CUBIC YARD	D.A. DISABLED ACCESS DEM. DEMOLISH/DEMOLITION DEMOL. DEMOLITION DET. DETAIL DIAG. DIAGRAM DIA. DIAMETER DIM. DIMENSION DISP. DISPENSER DOW. DOWN DOW. DOWN SPOUT DWG(S). DRAWING(S) DWR. DRAWER	LAB. LABORATORY LAM. LAMINATE LAV. LAVATORY LB(S). (POUNDS) L.B. LAG BOLT L.F. LINEAL FOOT L.H. LEFT HAND LB. LIBRARY LT. LIGHT LT.WT. LIGHT WEIGHT MACH. MACHINE MAINT. MAINTENANCE MAX. MAXIMUM M.B. MACHINE BOLT M.E.M. METAL BUILDING MANUFACTURER MED. MEDIUM MEMB. MEMBRANE MET. METAL MFR. MANUFACTURER MIR. MIRROR MKR. MARKER MIN. MINIMUM MISC. MISCELLANEOUS M.O. MASONRY OPENING MTG. MOUNTED MTG. MEETING MULL. MULLION	S. SOUTH S.A. SUPPLY AIR S.C. SOLID CORE SCH. SCHEDULE S.D. STORM DRAIN SECT. SECTION S.F. SQUARE FOOT/FEET SHR. SHOWER SHFT. SHIFTH SM. SIMILAR S.M. SHEET METAL S.O.G. SLAB-ON-GRADE SPEC. SPECIFICATIONS SPKR. SPEAKER SQ. SQUARE S.S. STAINLESS STEEL STA. STATION STC. SOUND TRANSMISSION CLASS STD. STANDARD STL. STEEL STOR. STORAGE STRUCT. STRUCTURAL SUBP. SUBPENDED S.W. SIDE WALK SYS. SYMMETRICAL
E. EAST EA. EACH E.F. EXHAUST FAN EGR. ENGINEER ELEV. ELEVATION ELEC. ELECTRICAL ELEV. ELEVATOR EMB. EMBEDMENT ENGR. ENGINEER E.N. E-EDGE NAILING ENCLOS. ENCLOSURE EQ. EQUIPMENT ELECTRIC VEHICLE ELECTRIC VEHICLE CHARGING STATION EVS. ELECTRIC VEHICLE EVS. ELECT			

CODE	AND ORGANIZATIONS
CBC	CALIFORNIA BUILDING CODE
CEC	CALIFORNIA ELECTRICAL CODE
CFC	CALIFORNIA FIRE CODE
CMC	CALIFORNIA MECHANICAL CODE
CPC	CALIFORNIA PLUMBING CODE
DSA	DIVISION OF THE STATE ARCHITECT
ICBO	INTERNATIONAL CONFERENCE OF BUILDING OFFICIALS
NSF	NATIONAL SANITATION FOUNDATION
NFPA	NATIONAL FIRE PROTECTION ASSOCIATION
NEC	NATIONAL ELECTRICAL CODE

TYPICAL SYMBOLS

SYMBOLS	
◄	ANGLE
⊕	DIAMETER OR ROUND
⊥	PERPENDICULAR
&	AND
@	AT
⊕	CENTER LINE
#	POUND OR NUMBER
0000A	GATE REFERENCE
0000	KEYNOTE SYMBOL
0000	KEYNOTE REFERENCE, REFER TO KEYNOTE LIST ON SHEET
XX	LOCATION ON SHEET REFERENCED
XXXX	SHEET NUMBER WHERE DETAIL IS LOCATED

DETAIL

LOCATION ON SHEET REFERENCED

SHEET NUMBER WHERE DETAIL IS LOCATED

GENERAL

PROJECT ADDRESS: 2150 S ST, MERCED, CA 95340
ASSESSORS PARCEL NO.: 030-241-001
GOVERNING AGENCY: DIVISION OF THE STATE ARCHITECT, SACRAMENTO OFFICE

PROJECT DESCRIPTION

- THIS PROJECT CONSIST OF
- REMOVAL AND REPLACEMENT OF EXISTING CHAIN LINK FENCING AND GATES WITH 6'-0" HIGH, DECORATIVE METAL FENCING AND GATES
 - ADDITIVE ALTERNATES: NO ALTERNATES INDICATED
 - DEFERRED SUBMITTALS:
 - NONE

GOVERNING CODES

2025 CALIFORNIA BUILDING STANDARDS ADMINISTRATIVE CODE (CAC), PART 1, TITLE 24 C.C.R. EFFECTIVE APRIL 6, 2025
2022 CALIFORNIA BUILDING CODE (CBC), PART 2, TITLE 24 CCR
2022 CALIFORNIA ELECTRICAL CODE (CEC), PART 3, TITLE 24 CCR
2022 CALIFORNIA MECHANICAL CODE (CMC), PART 4, TITLE 24 CCR
2022 CALIFORNIA PLUMBING CODE (CPC), PART 5, TITLE 24 CCR
2022 CALIFORNIA ENERGY CODE, PART 6, TITLE 24 CCR
2022 CALIFORNIA FIRE CODE (CFC), PART 9, TITLE 24 CCR
2022 CALIFORNIA EXISTING BUILDING CODE (CEBC), PART 10, TITLE 24 CCR
2022 CALIFORNIA GREEN BUILDING STANDARDS CODE (CALGREEN), PART 11, TITLE 24 CCR
2022 CALIFORNIA REFERENCED STANDARDS CODE, PART 12, TITLE 24 CCR
TITLE 19 CCR, PUBLIC SAFETY, STATE FIRE MARSHAL REGULATIONS

ALL WORK SHALL CONFORM TO 2022 TITLE 24, CALIFORNIA CODE OF REGULATIONS (CCR)

APPLICABLE STANDARDS

FOR A LIST OF APPLICABLE STANDARDS, INCLUDING CALIFORNIA AMENDMENTS TO THE NFPA STANDARDS, REFER TO CBC CHAPTER 35 AND CFC CHAPTER 80.

STATEMENT OF GENERAL CONFORMANCE

FOR ARCHITECTS/ENGINEERS WHO UTILIZE PLANS, INCLUDING BUT NOT LIMITED TO SHOP DRAWINGS, PREPARED BY OTHER LICENSED DESIGN PROFESSIONALS AND/OR CONSULTANTS.

APPLICATION NO.: 02-123701 FILE NO.: 24-35

THE DRAWINGS OR SHEETS LISTED ON THE COVER OR INDEX SHEET

HAVE BEEN PREPARED BY OTHER DESIGN PROFESSIONALS OR CONSULTANTS WHO ARE LICENSED AND/OR AUTHORIZED TO PREPARE SUCH DRAWINGS IN THIS STATE. IT HAS BEEN EXAMINED BY ME FOR:

- DESIGN INTENT AND APPEARS TO MEET THE APPROPRIATE REQUIREMENTS OF TITLE 24, CALIFORNIA CODE OF REGULATIONS AND THE PROJECT SPECIFICATIONS PREPARED BY ME, AND
- COORDINATION WITH MY PLANS AND SPECIFICATIONS AND IS ACCEPTABLE FOR INCORPORATION INTO THE CONSTRUCTION OF THIS PROJECT.



THE STATEMENT OF GENERAL CONFORMANCE "SHALL NOT BE CONSTRUED AS RELIEVING ME OF MY RIGHTS, DUTIES, AND RESPONSIBILITIES UNDER SECTIONS 17302 AND 81138 OF THE EDUCATION CODE AND SECTIONS 4-336, 4-341, AND 4-344" OF TITLE 24, PART I.

I CERTIFY THAT:

- ☒ ALL DRAWINGS OR SHEETS LISTED ON THE COVER OR INDEX
☐ THIS DRAWING OR PAGE

IS/ARE IN GENERAL CONFORMANCE AND HAVE BEEN COORDINATED WITH THE PROJECT PLANS AND SPECIFICATIONS

ARCHITECT'S SIGNATURE CHRISTOPHER NIKKEL ARCHITECT/PARTNER TETER, INC.	06-12-25 DATE
C-35953	11-30-25
LICENSE NUMBER	EXPIRATION DATE

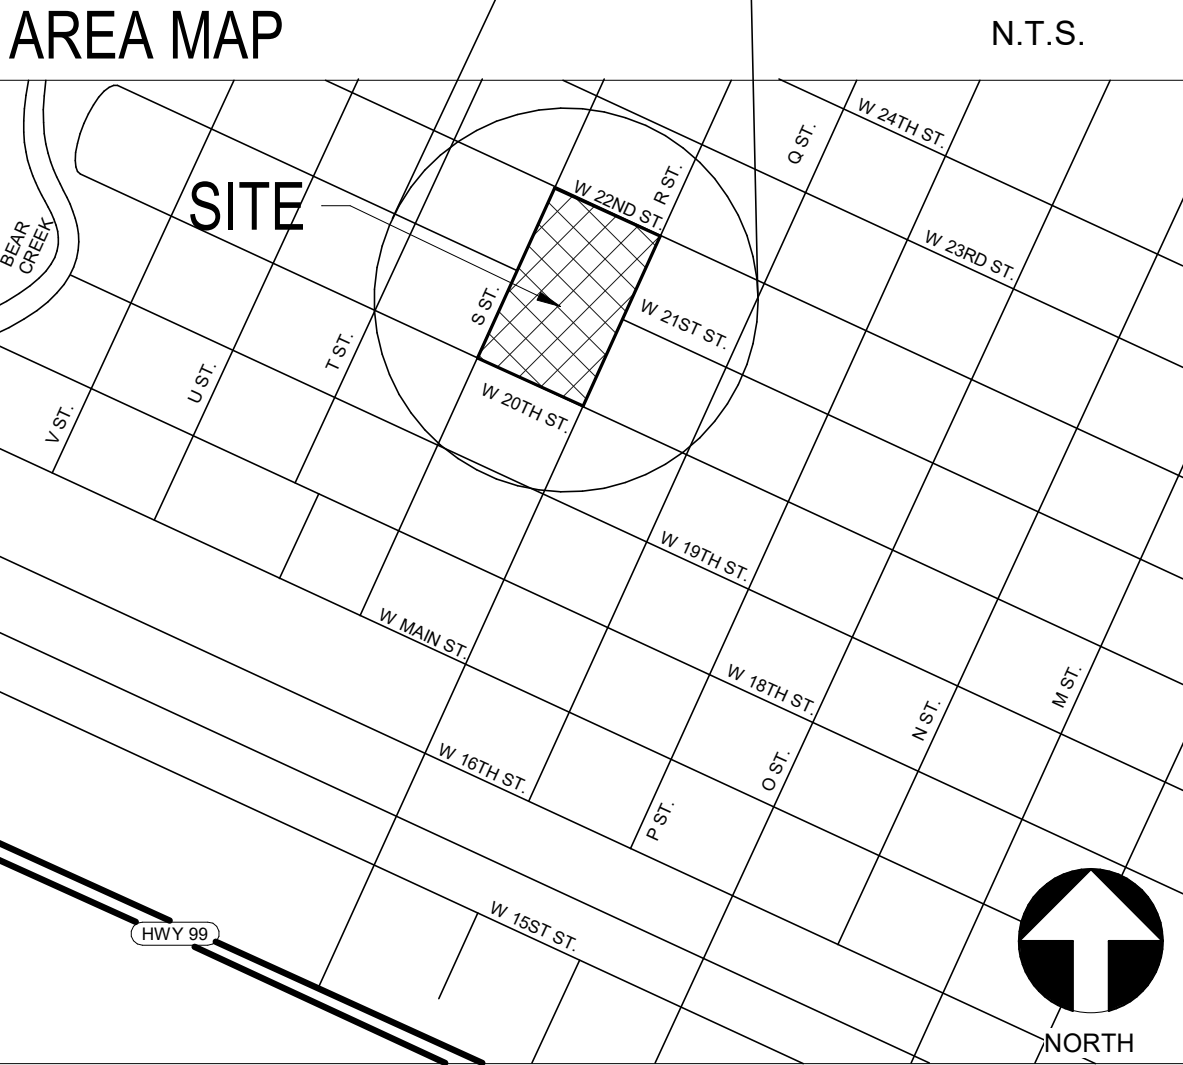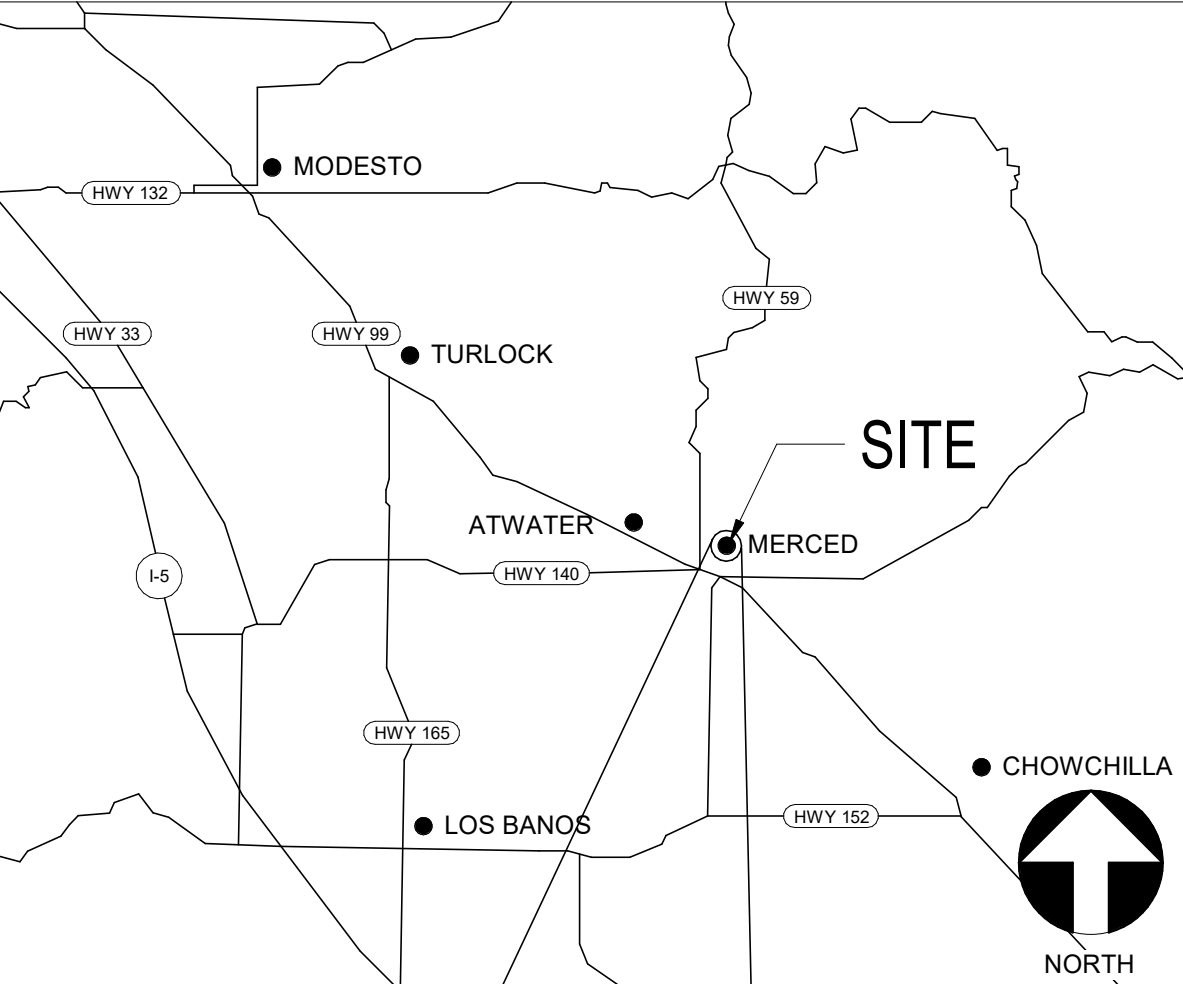

OWNER MERCED CITY SCHOOL DISTRICT

444 W 23rd ST.
MERCED, CA 95340
(209) 385-6600

CONTACT: BRYAN BEHN
E-MAIL: BBehn@mcscd.k12.ca.us

PROJECT ARCHITECT TETER, INC.

7535 N. PALM AVE., SUITE 201
FRESNO, CA 93711
(559) 437-0887

CONTACT: CHRIS NIKKEL
E-MAIL: chris.nikkel@TETERAE.COM

GENERAL

G000	COVER SHEET	1 PAGE
A100	SITE PLAN	
A101	ENLARGED SITE PLANS	
A110	SITE DETAILS	
A111	SITE DETAILS	
		4 PAGES 5 TOTAL PAGES

SHEET INDEX

- A COPY TITLE 24 C.C.R. PARTS 1 AND 2 SHALL BE KEPT ON THE JOB SITE AT ALL TIMES.
- CHANGES TO THE STRUCTURAL, ACCESSIBILITY OR FIRE AND LIFE-SAFETY PORTIONS OF THE APPROVED PLANS AND SPECIFICATIONS AFTER THE WORK HAS BEEN LET SHALL BE MADE BY A CONSTRUCTION CHANGE DOCUMENT (CCD) AS REQUIRED IN SECTION 4-338, PART I, CAC, AND SHALL BE SUBMITTED TO, AND APPROVED BY DSA PRIOR TO COMMENCEMENT OF THE WORK. CONSTRUCTION CHANGE DOCUMENTS SHALL BE PREPARED AND SUBMITTED TO DSA IN COMPLIANCE WITH DSA INTERPRETATION OF REGULATION IR A-6.
- ALL TESTS TO CONFORM TO THE REQUIREMENTS OF TITLE 24 SECTION 4-335, PART 1, AND APPROVED T & I SHEET.
- TESTS OF MATERIALS AND TESTING LABORATORY SHALL BE IN ACCORDANCE WITH TITLE 24 SECTION 4-335, PART I, AND THE DISTRICT SHALL EMPLOY AND PAY THE LABORATORY. COSTS OF RETEST MAY BE BACK CHARGED TO THE CONTRACTOR.
- DSA SHALL BE NOTIFIED AT THE START OF CONSTRUCTION AND PRIOR TO THE PLACEMENT OF THE CONCRETE PER TITLE 24 SECTION 4-331, PART I.
- A CLASS 3 INSPECTOR REQUIRED FOR THIS PROJECT SHALL BE EMPLOYED BY OWNER AND APPROVED BY ARCHITECT, STRUCTURAL ENGINEER, AND DSA. INSPECTOR SHALL BE IN ACCORDANCE WITH SECTION 4-333(c). THE DUTY OF THE INSPECTOR SHALL BE IN ACCORDANCE WITH TITLE 24 SECTION 4-342, PART I.
- SUPERVISION OF CONSTRUCTION BY DSA SHALL BE IN ACCORDANCE WITH TITLE 24 SECTION 4-334, PART 1.
- CONTRACTOR, INSPECTOR, ARCHITECT, AND ENGINEERS SHALL SUBMIT VERIFIED REPORTS (FORM SSS-6) IN ACCORDANCE WITH TITLE 24 SECTION 4-336, PART I.
- THE ARCHITECT AND THE STRUCTURAL ENGINEER SHALL PERFORM THEIR DUTIES IN ACCORDANCE WITH TITLE 24 SECTION 4-333(a) AND 4-341, PART I.
- THE CONTRACTOR SHALL PERFORM HIS DUTIES IN ACCORDANCE WITH TITLE 24 SECTION 4-343, PART I.
- THE INTENT OF THE DRAWINGS AND SPECIFICATIONS IS TO CONSTRUCT THE SCHOOL BUILDING IN ACCORDANCE WITH TITLE 24 C.C.R. SHOULD ANY CONDITIONS DEVELOP NOT COVERED BY THE CONTRACT DOCUMENTS WHEREIN THE FINISHED WORK WILL NOT COMPLY WITH SAID TITLE 24, C.C.R., A CHANGE ORDER DETAILING AND SPECIFYING THE REQUIRED WORK SHALL BE SUBMITTED TO AND APPROVED BY DSA BEFORE PROCEEDING WITH THE WORK.
- SUBSTITUTIONS AND REQUESTS FOR INFORMATION AFFECTING STRUCTURAL SAFETY, FIRE AND LIFE SAFETY OR ACCESS COMPLIANCE SHALL BE APPROVED BY DSA PRIOR TO FABRICATION OR USE.
- ADDENDA MUST BE SIGNED BY ARCHITECT AND APPROVED BY DSA.
- NO CHANGES OR REVISIONS SHALL BE MADE FOLLOWING WRITTEN APPROVAL WHICH AFFECTS ACCESS COMPLIANCE ITEMS UNLESS SUCH CHANGES OR REVISIONS ARE SUBMITTED TO THE DSA FOR APPROVAL.
- SUBSTITUTIONS AFFECTING DSA REGULATED ITEMS SHALL BE SUBMITTED AS A CONSTRUCTION CHANGE DOCUMENT OR ADDENDA, AND SHALL BE APPROVED BY DSA PRIOR TO FABRICATION AND INSTALLATION.
- CONSTRUCTION CHANGE DOCUMENTS MUST BE SIGNED BY THE FOLLOWING:
 - ARCHITECT OR ENGINEER OF RECORD
 - STRUCTURAL ENGINEER (WHEN APPLICABLE)
 - DELEGATED PROFESSIONAL ENGINEER
- MATERIALS AND THEIR INSTALLATION SHALL COMPLY WITH APPLICABLE CODES, STANDARDS AND MANUFACTURER'S RECOMMENDATIONS.
- CONTRACTOR SHALL COMPLY WITH CFC CHAPTER 33 - FIRE SAFETY DURING CONSTRUCTION AND DEMOLITION, AND THE WRITTEN SITE FIRE SAFETY PLAN.
- DSA IS NOT SUBJECT TO ARBITRATION.

MARK	DATE	DESCRIPTION
B	12/10/25	PROJECT BID # 2025-3-A



TETER, INC.
FRESNO HEADQUARTERS
VISALIA | BAKERSFIELD | MODESTO | SAN JOSE
ARCHITECTS ENGINEERS CONNECTED



MERCED CITY SCHOOL DISTRICT
NEW PERIMETER FENCING
JOHN C. FREMONT ELEMENTARY
MERCED, CA
DRAWING TITLE
COVER SHEET

PROJECT NO.

24-13173.01

DRAWING

G000

Teter, Inc. expressly reserves its common law copyright and other property rights in these plans. This document, the ideas and designs incorporated herein, as an instrument of professional service, is not to be used for any other project without prior written authorization.



W. 22ND ST.

R ST.

W. 20TH ST.

S ST.

SITE PLAN

NO.	MATERIAL	TYPE	GATE OPENING	GATE			FUNCTION	DETAIL
				WIDTH	HEIGHT	PR/SGL		
GE1	D.M.	SWING	EXIST.	EXIST.	EXIST.	EXIST.	(E) *EGRESS	NOTE 1
GE2	D.M.	SWING	EXIST.	EXIST.	EXIST.	EXIST.	(E) SERVICE	NOTE 2
G01	D.M.	SWING	22' - 0"	11' - 0"	6' - 0"	PR	SERVICE	12 / A110
G02	D.M.	SWING	4' - 0"	4' - 0"	6' - 0"	SGL	SERVICE w/ EXIT	4 / A111
G03	D.M.	SWING	4' - 0"	4' - 0"	6' - 0"	SGL	SERVICE w/ EXIT	4 / A111
G04	D.M.	SWING	8' - 0"	4' - 0"	6' - 0"	PR	SERVICE	3 / A110
G05	D.M.	SWING	4' - 0"	4' - 0"	6' - 0"	SGL	SERVICE	2 / A110
G06	D.M.	SWING	4' - 0"	4' - 0"	6' - 0"	SGL	*EGRESS	4 / A111

ABBREVIATIONS
D.M. = DECORATIVE METAL
PR = PAIR
SGL = SINGLE

NOTES
1. EXISTING EGRESS GATE PER DSA #02-116322, OPERATION TO REMAIN UNALTERED.
2. EXISTING SERVICE GATE PER DSA #02-116322, OPERATION TO REMAIN UNALTERED.

16

GENERAL NOTES

- CONCRETE FENCE POST FOOTINGS SHALL NOT ENCROACH INTO PUBLIC RIGHT-OF-WAY.
- CONTRACTOR SHALL PROTECT IMPROVEMENTS WITHIN THE PUBLIC RIGHT-OF-WAY FROM DAMAGE DURING CONSTRUCTION ACTIVITIES.
- CONTRACTOR SHALL OBTAIN AN ENCROACHMENT PERMIT BEFORE PERFORMING ANY WORK OR REPAIRS WITHIN THE CITY RIGHT-OF-WAY.
- ANY WORK OR REPAIRS WITHIN THE CITY RIGHT-OF-WAY SHALL BE PER CITY OF MERCED STANDARDS.
- CONTRACTOR TO FIELD VERIFY ALL DIMENSIONS AND SITE CONDITIONS PRIOR TO SUBMITTING THEIR BID
- DEMOLITION ITEMS, WHERE INDICATED ON PLANS, DO NOT CONSTITUTE THE COMPLETE EXTENT OF DEMOLITION REQUIRED FOR THE INSTALLATION OF NEW IMPROVEMENTS. FULL EXTENT OF DEMOLITION ITEMS HAS NOT BEEN INDICATED ON THE PLANS THROUGH DEMOLITION PLANS. DEMOLITION TO BE COORDINATED WITH COMPLETE EXTENT OF PROPOSED NEW CONSTRUCTION AND/OR MODIFICATIONS TO EXISTING IMPROVEMENTS.
A. SEE SPECIFICATIONS OR ADDITIONAL INFORMATION REGARDING DEMOLITION AND REPAIR OF EXISTING IMPROVEMENTS.
- CONTRACTOR SHALL MODIFY, REPAIR, REPLACE AND/OR ADJUST (E) IRRIGATION SYSTEM TO ENSURE PROPER IRRIGATION COVERAGE TO (E) TURF AREAS, AND REPLACE AND/OR REPAIR ANY DAMAGED IRRIGATION, OR TURF AREAS DISTURBED DURING THE COURSE OF CONSTRUCTION.
- CONTRACTOR TO MODIFY IRRIGATION PIPING AND SPRAY HEADS AS NEEDED FOR LANDSCAPE ADJUSTMENTS, FENCING INSTALLATION, AND/OR CONCRETE PAVING & MOWSTRIP.

LEGEND

	(E) DECORATIVE METAL FENCE TO REMAIN
	(E) CHAINLINK FENCE TO REMAIN
	PROPOSED 6" DECORATIVE METAL FENCE (BLACK), SEE 2 / A111
	GATE DESIGNATION
	(E) BUILDING, NO WORK
	NEW CONCRETE PAVING PER SPECIFICATIONS. SEE GENERAL NOTES FOR INFORMATION ON REMOVAL/REPAIR OF EXISTING VEGETATION AND IRRIGATION SYSTEMS WITHIN AREA OF NEW CONCRETE PAVING.
	EXISTING 22'-0" FIRE LANE PER DSA #02-116322
	EXISTING PATH OF EMERGENCY EGRESS PER DSA #02-116322
	EXISTING ACCESSIBLE PATH OF TRAVEL PER DSA #02-116322
	(E) FH

KEYNOTES

2.17	EXISTING DECORATIVE METAL GATE TO REMAIN
2.18	EXISTING DECORATIVE METAL FENCE TO REMAIN
2.21	EXISTING ACCESSIBLE PARKING LOT ENTRANCE TOW-AWAY SIGN (DSA A# 02-116322)
2.78	REMOVE EXISTING CHAIN LINK FENCING SYSTEM (FABRIC, RAILS, POSTS & FOOTING)
2.81	EXISTING FENCE POSTS WITHIN CONCRETE PAVING; POSTS TO BE CUT FLUSH WITH EXISTING CONCRETE & GROUT FILLED
10.61	KNOX BOX, EMERGENCY SERVICES KEY STORAGE
32.11	18" CONCRETE MOW STRIP AT NEW FENCING, SEE 1/A110 FOR ADDITIONAL INFORMATION
32.12	CONCRETE PAVING BETWEEN MOWSTRIP & SIDEWALK, SEE 1/A110 FOR ADDITIONAL INFORMATION
32.63	REMOVE EXISTING CHAIN LINK FABRIC AND GATES, INSTALL DM FENCING OVER EXISTING FENCE POSTS. SEE 20 / A110
32.66	6'-0" FT HIGH, BLACK DECORATIVE METAL FENCING. SEE 2 / A111



1" = 30'-0"

3

PATH-OF-TRAVEL NOTES:

- *****
EXISTING ACCESSIBLE PATH OF TRAVEL (DSA #02-116322)
- THE ACCESSIBLE ROUTE IS A CONTINUOUS UNOBSTRUCTED PATH CONNECTING ACCESSIBLE ELEMENTS AND SPACES OF AN ACCESSIBLE SITE, BUILDING OR FACILITY THAT CAN BE NEGOTIATED BY A PERSON WITH A DISABILITY USING A WHEELCHAIR, AND THAT IS ALSO SAFE FOR AND USABLE BY PERSONS WITH OTHER DISABILITIES.
- ACCESSIBLE ROUTES SHALL COMPLY WITH CBC 11B-402.
 - IN GENERAL, EXTERIOR ACCESSIBLE ROUTES SHALL COMPLY WITH THE FOLLOWING:
 - SHALL BE STABLE, FIRM, AND SLIP RESISTANT;
 - HAVE A 1:20 MAXIMUM RUNNING SLOPE FOR WALKS;
 - HAVE A 1:12 MAXIMUM SLOPE FOR RAMPS AND CURB RAMPS;
 - HAVE A 14:12 MAXIMUM CROSS SLOPE; HAVE A 48" MINIMUM WIDTH;
 - HAVE NO VERTICAL OFFSETS GREATER THAN 1/4";
 - OFFSETS BETWEEN 1/4" AND 1/2" SHALL BE BEVELED WITH A SLOPE NOT EXCEEDING 1/20;
 - HAVE NO OPENINGS ALLOWING THE PASSAGE OF A 1/2" DIAMETER SPHERE;
 - ELONGATED OPENINGS SHALL BE PERPENDICULAR TO THE DIRECTION OF TRAVEL;
 - HAVE A MINIMUM 6" HIGH CURB OR GUARDRAIL AT EDGES WHERE THE DROP OFF EXCEEDS 4" EXCEPT WHERE ADJACENT TO VEHICULAR WAYS;
 - BE FREE OF ELEMENTS PROJECTING MORE THAN 4" FROM WALLS BETWEEN 27" AND 80" ABOVE THE WALKING SURFACE;
 - HAVE 80" MINIMUM VERTICAL CLEARANCE;

DESIGN PROFESSIONAL IN CHARGE STATEMENT:

- THE P.O.T. IDENTIFIED IN THESE CONSTRUCTION DOCUMENTS MEETS THE REQUIREMENTS OF THE CURRENT APPLICABLE CALIFORNIA BUILDING CODE (CBC) ACCESSIBILITY PROVISIONS FOR PATH OF TRAVEL REQUIREMENTS FOR ALTERATIONS, ADDITIONS, OR PORTIONS OF THE P.O.T. THAT WERE DETERMINED TO BE NONCOMPLIANT WITH THE CBC HAVE BEEN IDENTIFIED AND THE CORRECTIVE WORK NECESSARY TO BRING THEM INTO COMPLIANCE HAS BEEN INCLUDED WITHIN THE SCOPE OF THIS PROJECT'S WORK THROUGH DETAILS, DRAWINGS, AND SPECIFICATIONS INCORPORATED INTO THESE CONSTRUCTION DOCUMENTS.
- ANY NONCOMPLIANT ELEMENTS, COMPONENTS OR PORTIONS OF THE P.O.T. THAT WILL NOT BE CORRECTED BY THIS PROJECT BASED ON VALUATION THRESHOLD LIMITATIONS OR A FINDING OF UNREASONABLE HARDSHIP ARE INDICATED IN THESE CONSTRUCTION DOCUMENTS.
- DURING CONSTRUCTION, IF P.O.T. ITEMS WITHIN THE SCOPE OF THE PROJECT REPRESENTED AS CBC COMPLIANT ARE FOUND TO BE NONCOMPLYING BEYOND REASONABLE CONSTRUCTION TOLERANCES, THEY ITEMS SHALL BE BROUGHT INTO COMPLIANCE WITH THE CBC AS A PART OF THIS PROJECT BY MEANS OF A CONSTRUCTION CHANGE DOCUMENT.

Teter, Inc. expressly reserves its common law copyright and other property rights in these plans. This document, the ideas and designs incorporated herein, as an instrument of professional service, is not to be used for any other project without prior written authorization.

MARK	DATE	DESCRIPTION
B	12/10/25	PROJECT BID # 2025-3-A



TETER, INC.

FRESNO HEADQUARTERS
VISALIA | BAKERSFIELD | MODESTO | SAN LUIS OBISPO

ARCHITECTS ENGINEERS CONNECTED



MERCED CITY SCHOOL DISTRICT
NEW PERIMETER FENCING
JOHN C. FREMONT ELEMENTARY
MERCED, CA

DRAWING TITLE
SITE PLAN

PROJECT NO.


24-13173.01

DRAWING

A100



R. ST.

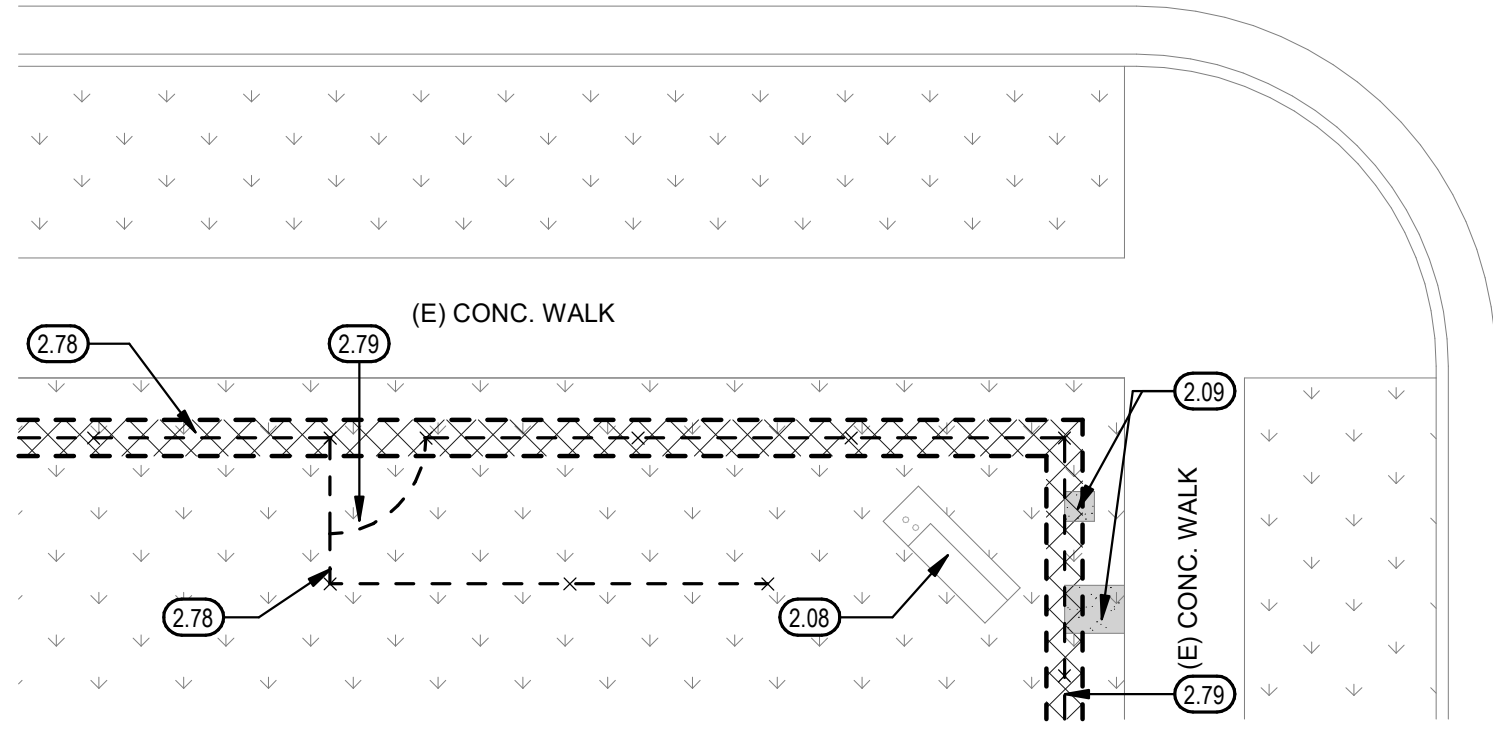

W 20TH ST.




1/8" = 1'-0"

13

ENLARGED SITE PLAN

R. ST.

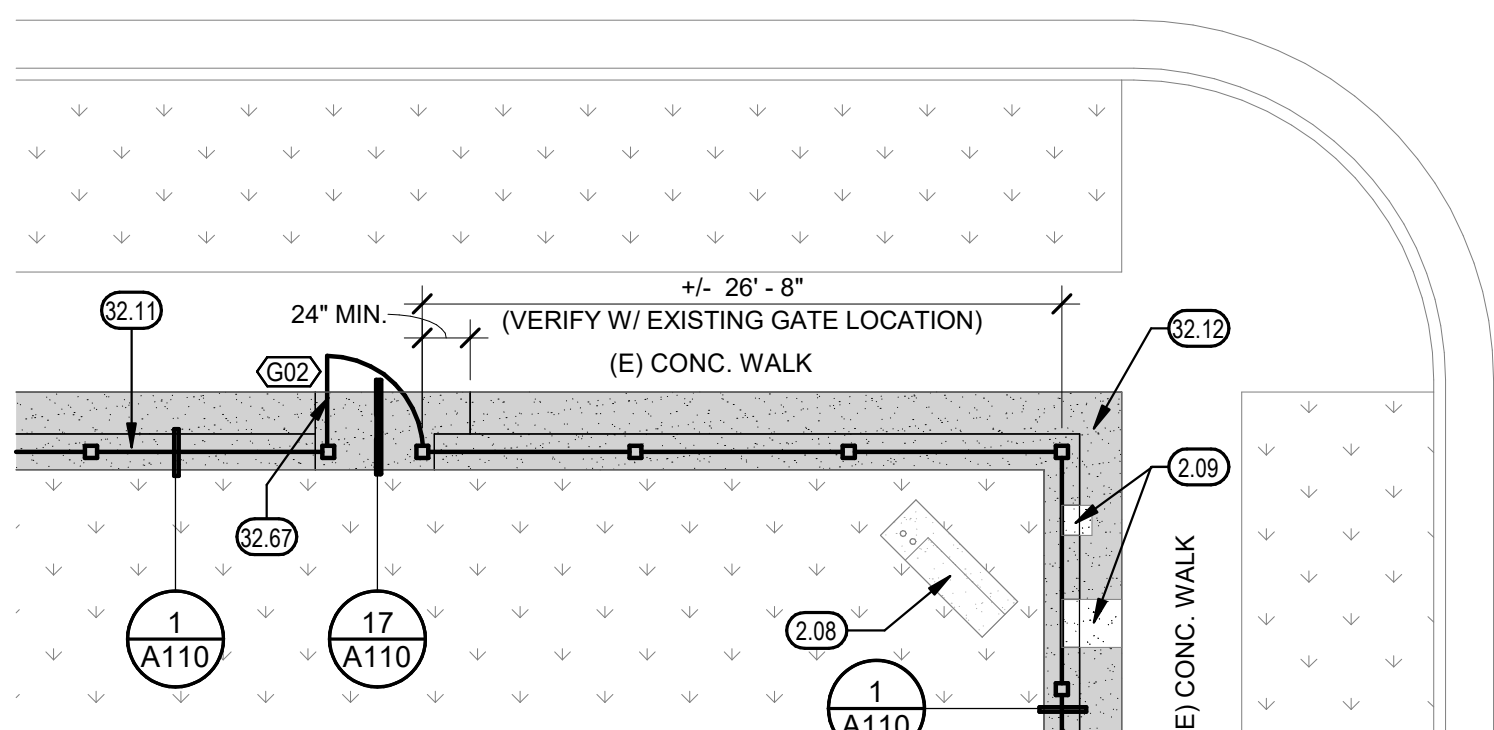

W 20TH ST.



1/8" = 1'-0"

5

KEYNOTES



00.00

- 2.06 EXISTING PAVEMENT STRIPING
- 2.07 EXISTING SHED
- 2.08 EXISTING CONCRETE MONUMENT AND PIPING TO REMAIN
- 2.09 EXISTING ELECTRICAL EQUIPMENT ON CONCRETE PEDESTAL
- 2.16 EXISTING CHAIN LINK PAIR OF SERVICE GATES TO REMAIN
- 2.76 REMOVE EXISTING CHAIN LINK FENCING FABRIC (WITH PRIVACY SLATS WHERE OCCURS) FROM EXISTING FENCE POSTS & RAILS
- 2.77 REMOVE EXISTING CHAIN LINK FENCING FABRIC (WITH PRIVACY SLATS WHERE OCCURS) FROM EXISTING GATE
- 2.78 REMOVE EXISTING CHAIN LINK FENCING SYSTEM (FABRIC, RAILS, POSTS & FOOTINGS)
- 2.79 REMOVE EXISTING CHAIN LINK GATE(S)
- 10.61 KNOX BOX, EMERGENCY SERVICES KEY STORAGE
- 32.11 18" CONCRETE MOW STRIP AT NEW FENCING, SEE 1/A110 FOR ADDITIONAL INFORMATION
- 32.12 CONCRETE PAVING BETWEEN MOWSTRIP & SIDEWALK, SEE 1/A110 FOR ADDITIONAL INFORMATION
- 32.61 EXISTING FENCE POSTS, RAILS & TIES TO BE PAINTED BLACK. INSTALL NEW BLACK-COATED FABRIC SYSTEM WITH BLACK PRIVACY SLATS ON EXISTING POSTS AND RAILS
- 32.62 EXISTING GATE FRAME TO BE PAINTED BLACK. INSTALL NEW BLACK-COATED FABRIC SYSTEM WITH BLACK PRIVACY SLATS ON EXISTING GATE
- 32.67 DECORATIVE METAL PEDESTRIAN GATE, SEE 2 / A110

LEGEND

- (E) CHAINLINK FENCE TO REMAIN
- PROPOSED 6' DECORATIVE METAL FENCE
- GATE DESIGNATION, SEE 16/A100
- (E) LANDSCAPE
- NEW CONCRETE PAVING PER SPECIFICATIONS. SEE GENERAL NOTES FOR INFORMATION ON REMOVAL/REPAIR OF EXISTING VEGETATION AND IRRIGATION SYSTEMS WITHIN AREA OF NEW CONCRETE PAVING.
- APPROXIMATE LOCATION OF SITE CLEARING/ REMOVAL FOR NEW MOW STRIP, SEE GENERAL NOTES OF A100 FOR ADDITIONAL INFORMATION

R ST.

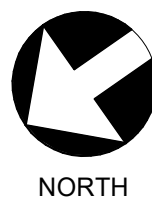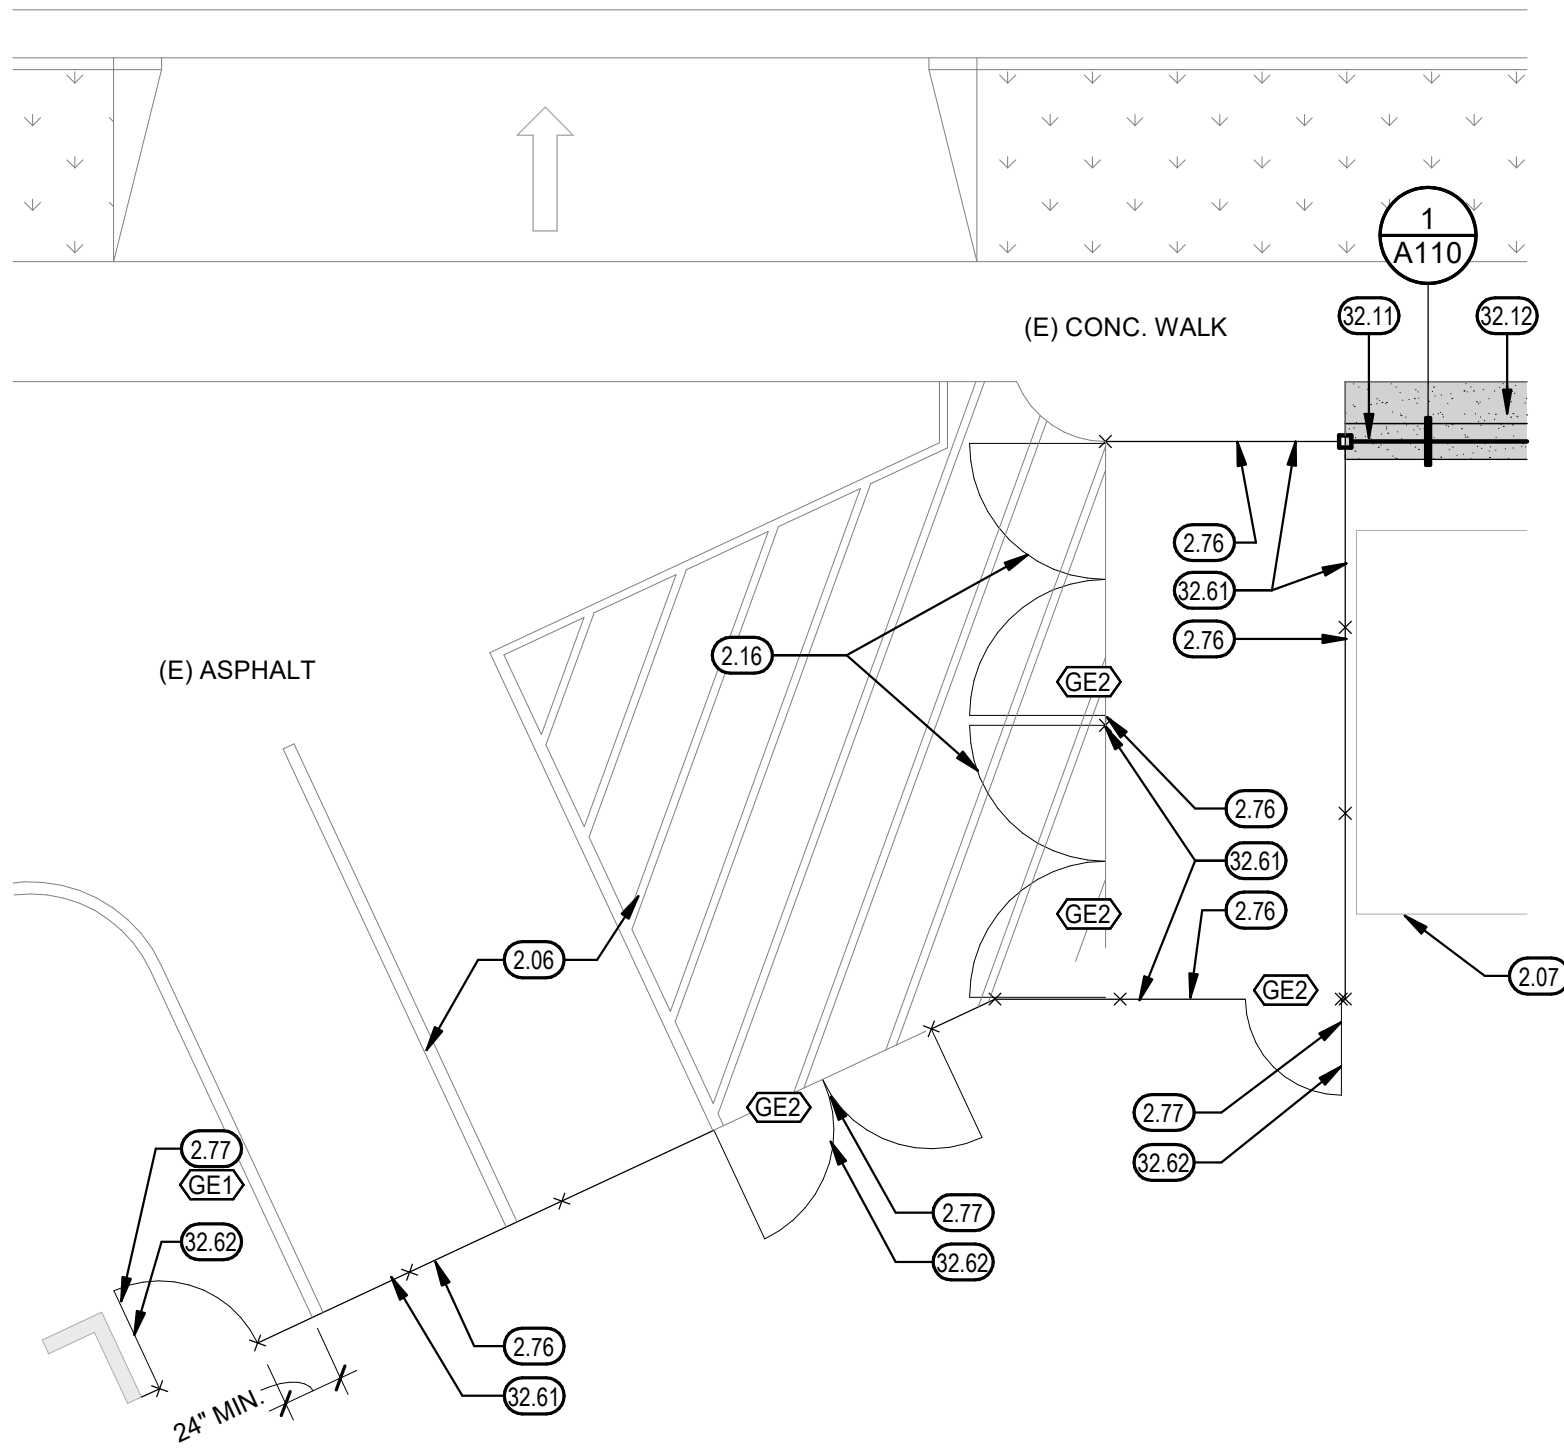

1/8" = 1'-0"

8

ENLARGED SITE PLAN

GENERAL NOTES

- CONCRETE FENCE POST FOOTINGS SHALL NOT ENCROACH INTO PUBLIC RIGHT-OF-WAY.
- CONTRACTOR SHALL PROTECT IMPROVEMENTS WITHIN THE PUBLIC RIGHT-OF-WAY FROM DAMAGE DURING CONSTRUCTION ACTIVITIES.
- CONTRACTOR SHALL OBTAIN AN ENCROACHMENT PERMIT BEFORE PERFORMING ANY WORK OR REPAIRS WITHIN THE CITY RIGHT-OF-WAY.
- ANY WORK OR REPAIRS WITHIN THE CITY RIGHT-OF-WAY SHALL BE PER CITY OF MERCED STANDARDS.
- CONTRACTOR TO FIELD VERIFY ALL DIMENSIONS AND SITE CONDITIONS PRIOR TO SUBMITTING THEIR BID
- DEMOLITION ITEMS, WHERE INDICATED ON PLANS, DO NOT CONSTITUTE THE COMPLETE EXTENT OF DEMOLITION REQUIRED FOR THE INSTALLATION OF NEW IMPROVEMENTS. FULL EXTENT OF DEMOLITION ITEMS HAS NOT BEEN INDICATED ON THE PLANS THROUGH DEMOLITION PLANS. DEMOLITION TO BE COORDINATED WITH COMPLETE EXTENT OF PROPOSED NEW CONSTRUCTION AND/OR MODIFICATIONS TO EXISTING IMPROVEMENTS.
 - SEE SPECIFICATIONS OR ADDITIONAL INFORMATION REGARDING DEMOLITION AND REPAIR OF EXISTING IMPROVEMENTS.
- CONTRACTOR SHALL MODIFY, REPAIR, REPLACE AND/OR ADJUST (E) IRRIGATION SYSTEM TO ENSURE PROPER IRRIGATION COVERAGE TO (E) TURF AREAS, AND REPLACE AND/OR REPAIR ANY DAMAGED IRRIGATION, OR TURF AREAS DISTURBED DURING THE COURSE OF CONSTRUCTION.
- CONTRACTOR TO MODIFY IRRIGATION PIPING AND SPRAY HEADS AS NEEDED FOR LANDSCAPE ADJUSTMENTS, FENCING INSTALLATION, AND/ OR CONCRETE PAVING & MOWSTRIP.

MERCED CITY SCHOOL DISTRICT
NEW PERIMETER FENCING
JOHN C. FREMONT ELEMENTARY
MERCED, CA

PROJECT NO.


24-13173.01

DRAWING

A101


DRAWING TITLE
ENLARGED SITE PLANS

TETER, INC.
FRESNO HEADQUARTERS
VISALIA | BAKERSFIELD | MODESTO | SAN LUIS OBISPO
ARCHITECTS ENGINEERS CONNECTED

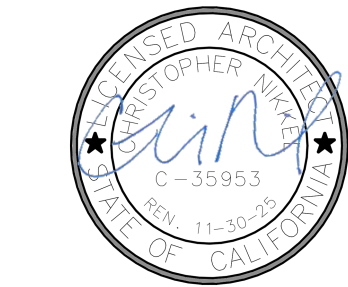


Teter, Inc. expressly reserves its common law copyright and other property rights in these plans. This document, the ideas and designs incorporated herein, as an instrument of professional service, is not to be used for any other project without prior written authorization.


MARK	DATE	DESCRIPTION
B	12/10/25	PROJECT BID # 2025-3-A

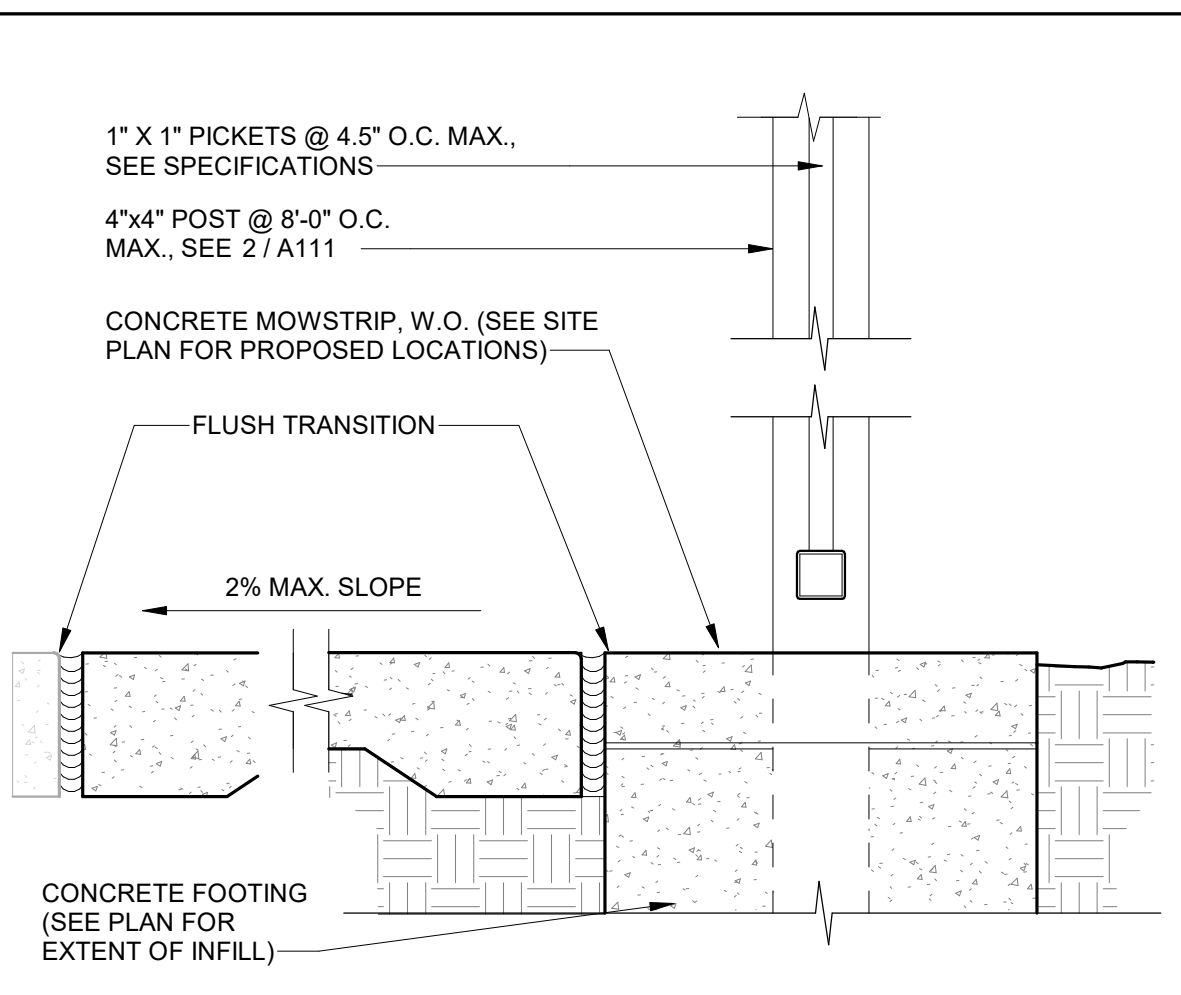


GATE THRESHOLD 1 1/2" = 1'-0" 17

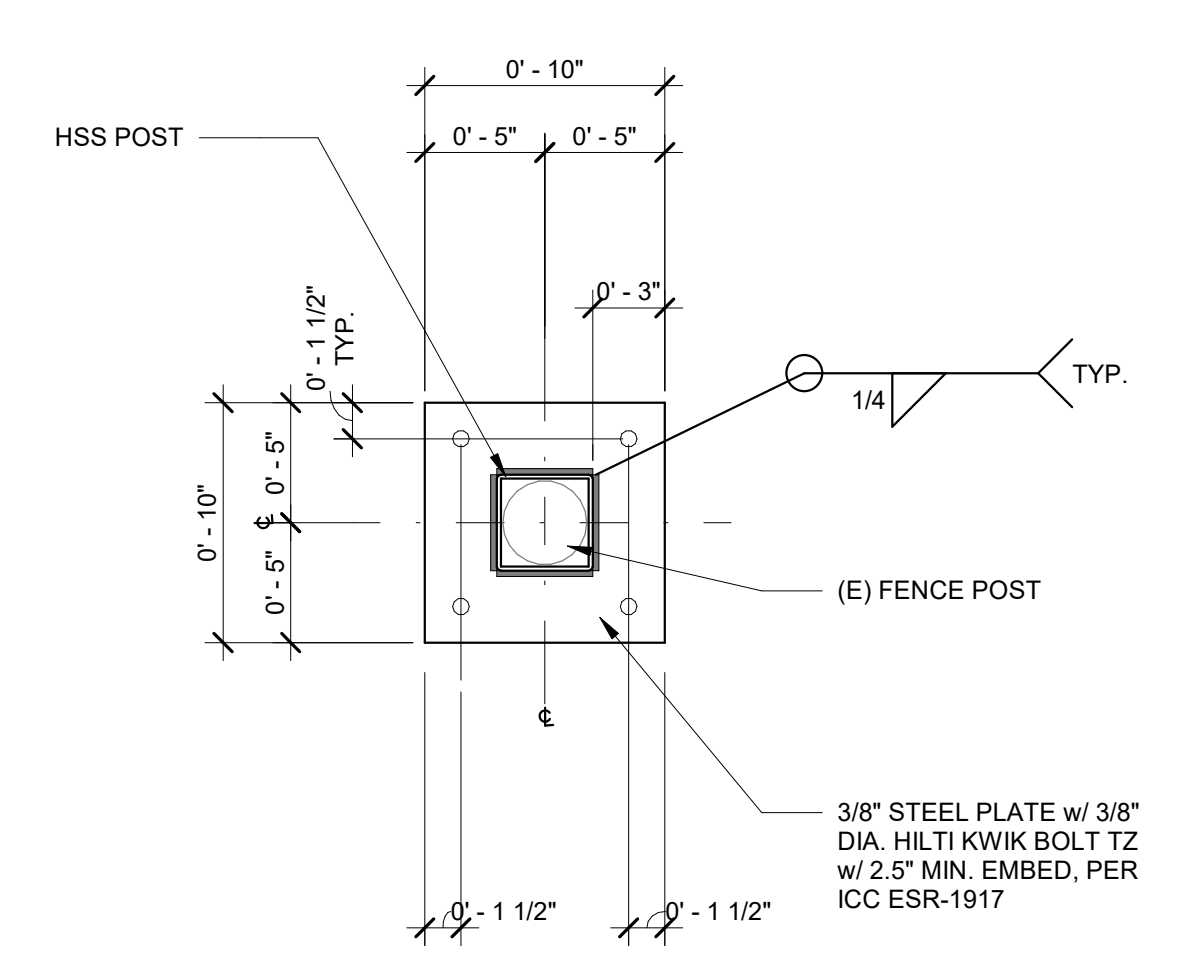


FENCE BASE PLATE 1 1/2" = 1'-0" 18

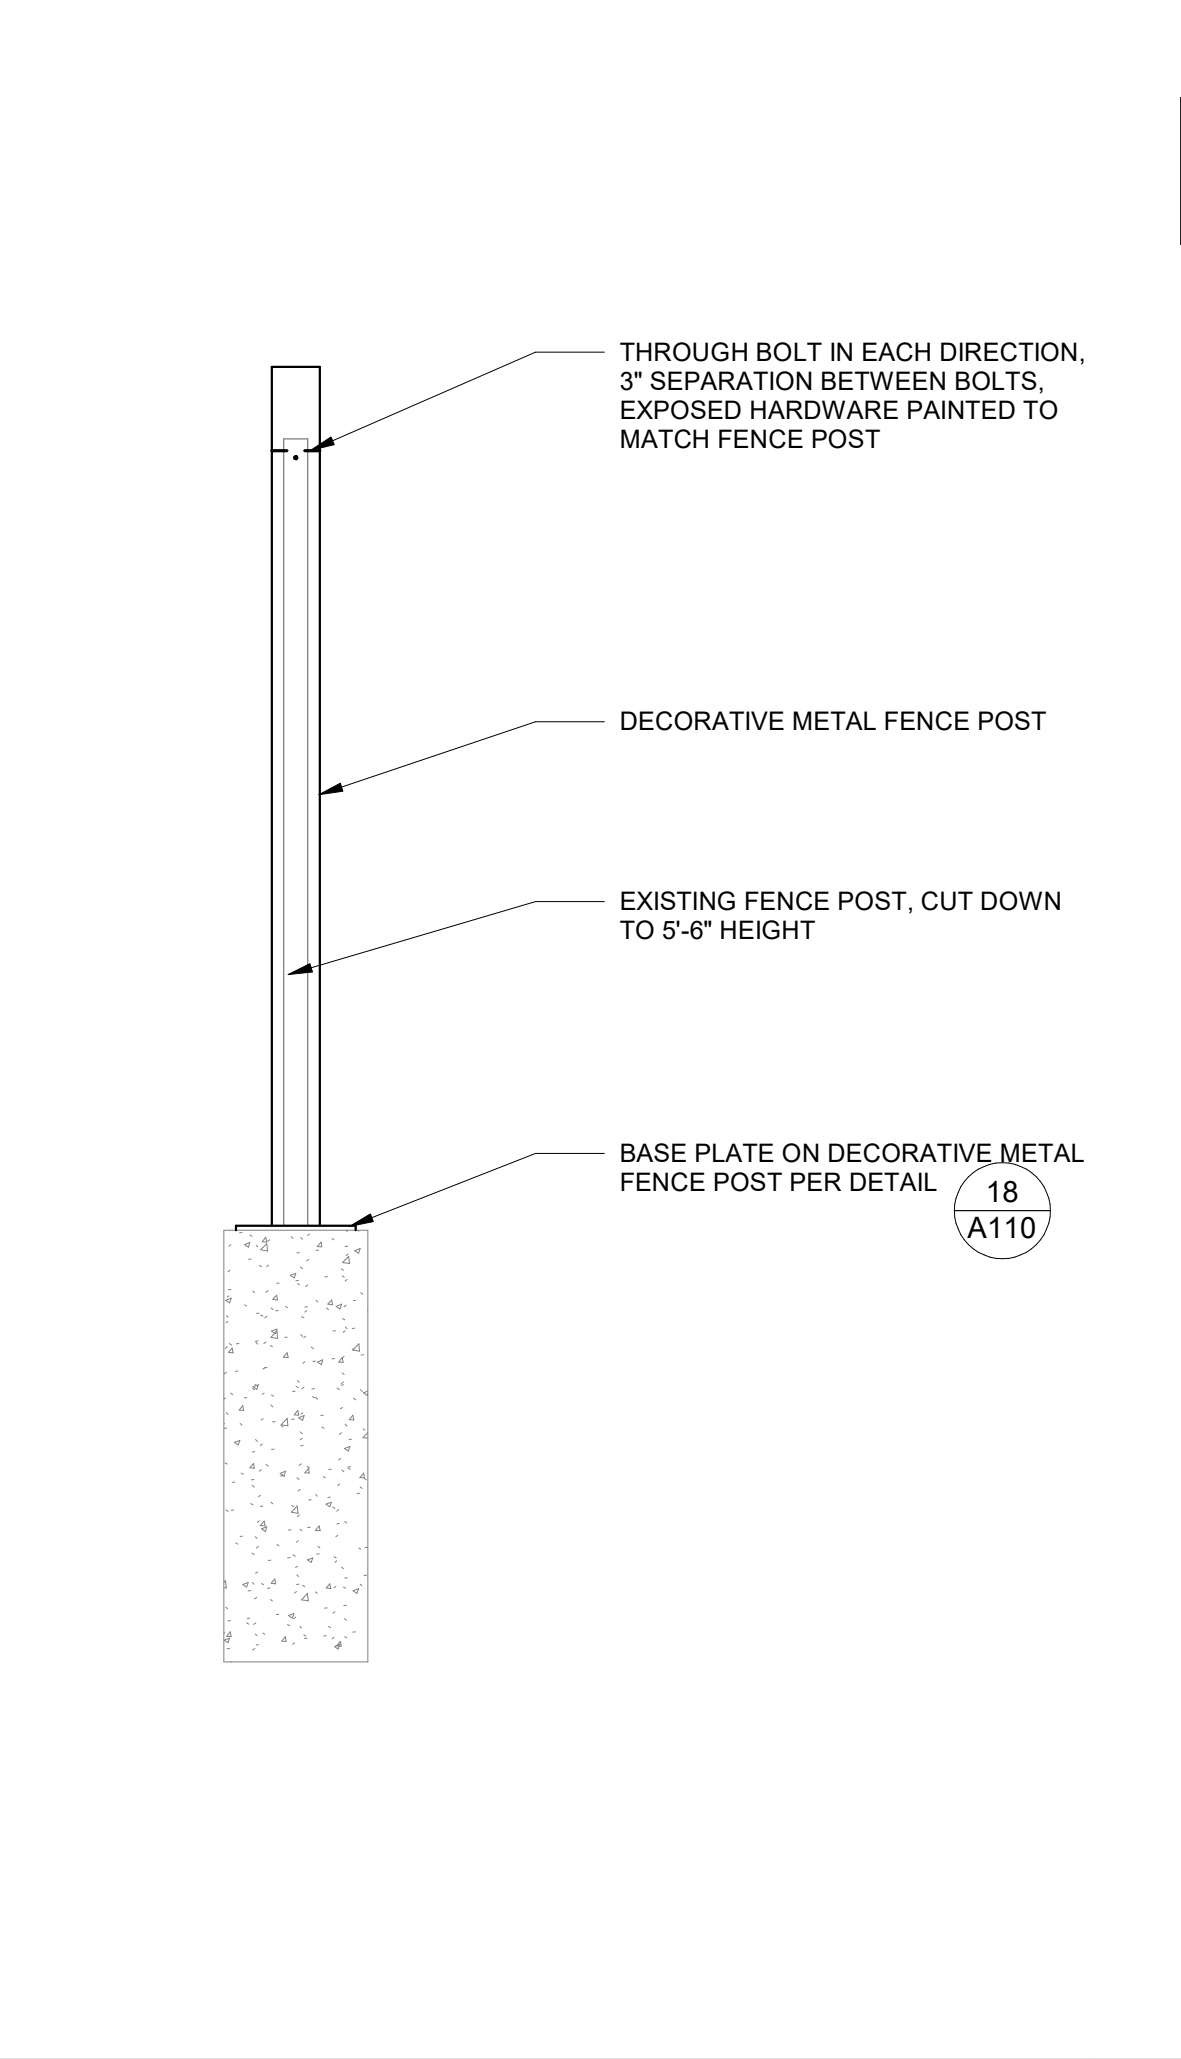


DM FENCE AT (E) CHAIN LINK 3/4" = 1'-0" 20

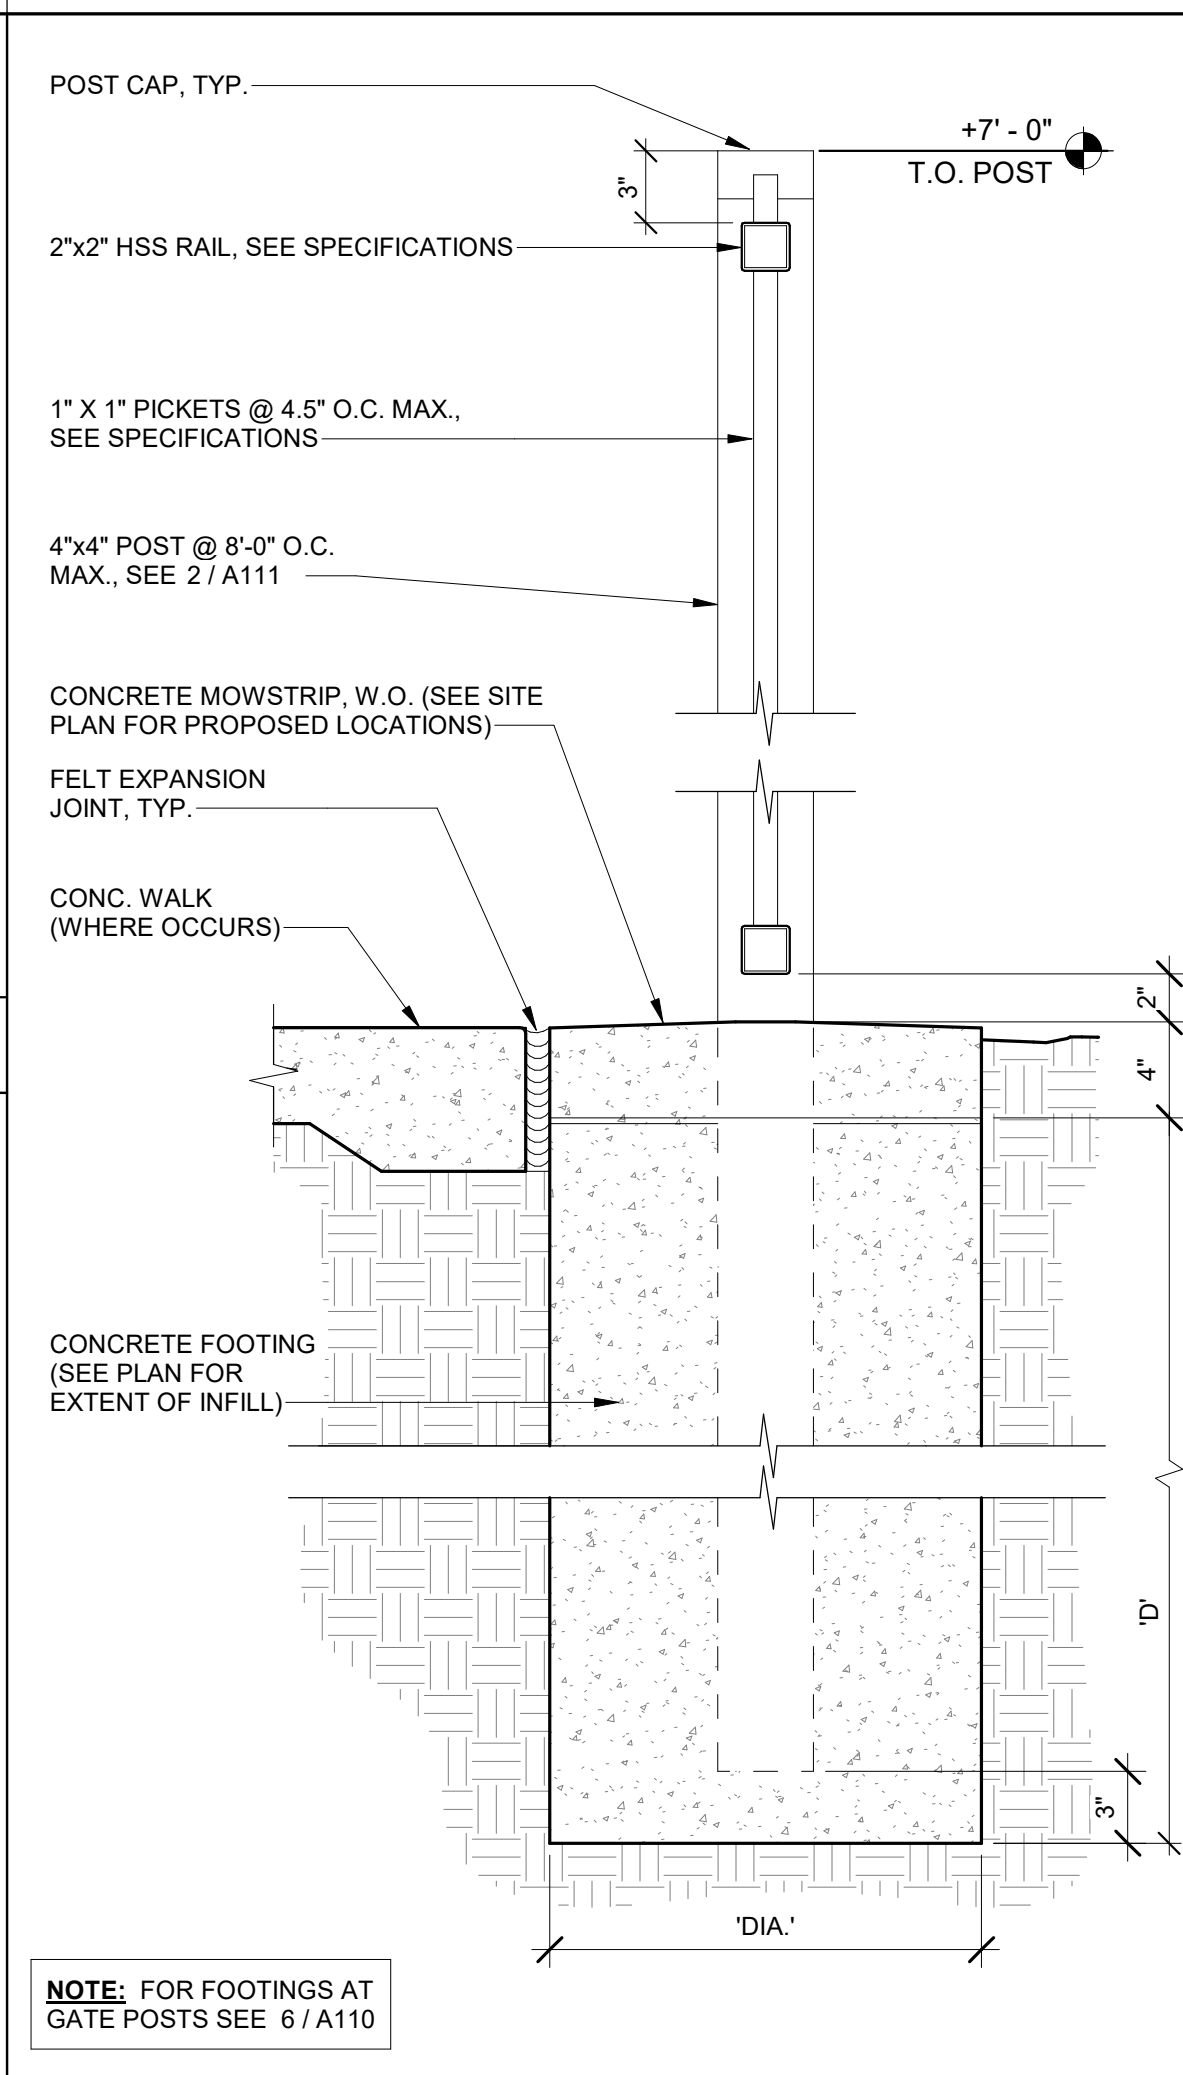


DECORATIVE METAL FENCE 1 1/2" = 1'-0" 14

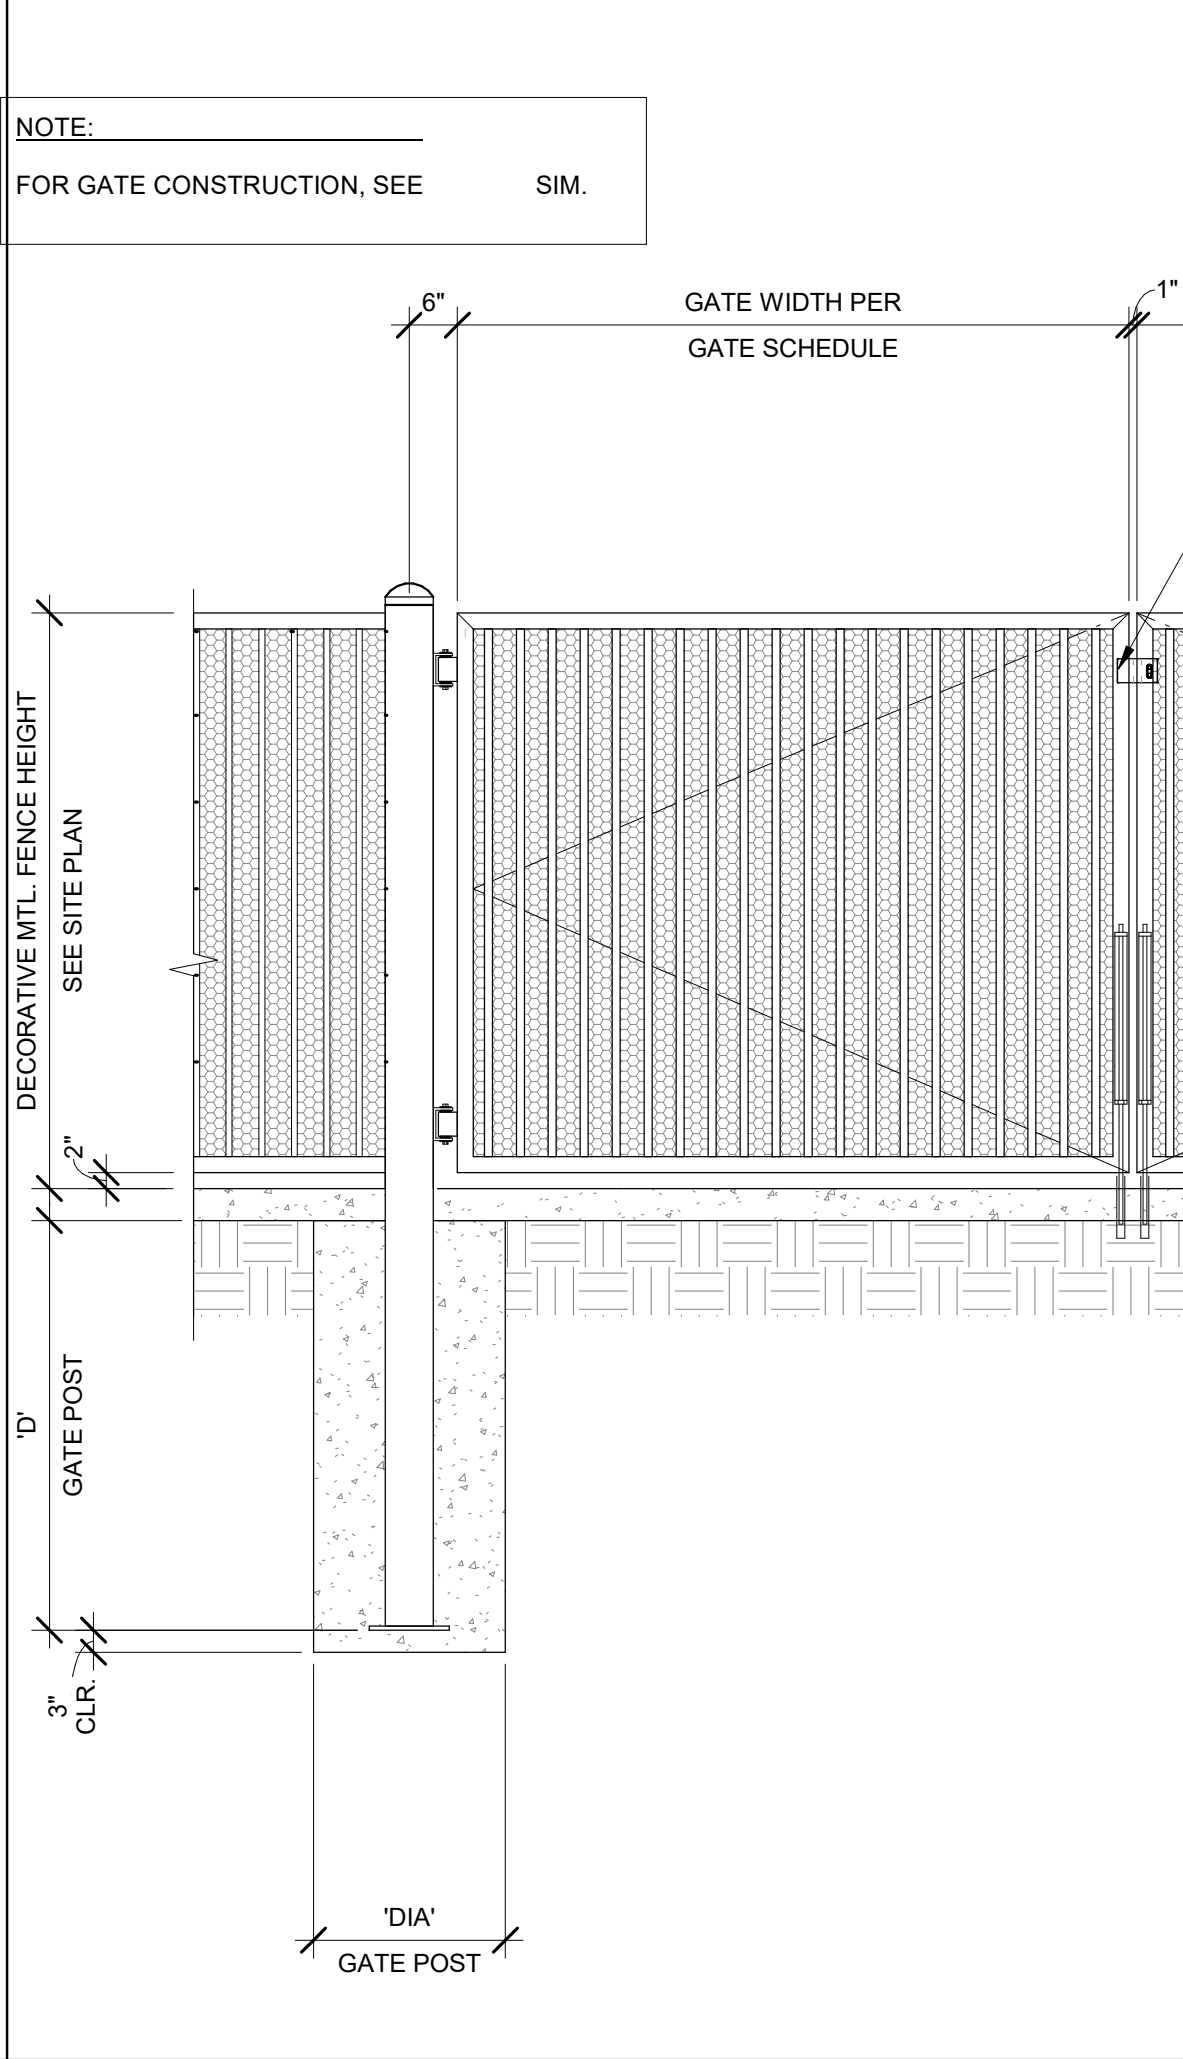

DECORATIVE METAL DOUBLE SWING DRIVE GATE 1 1/2" = 1'-0" 12

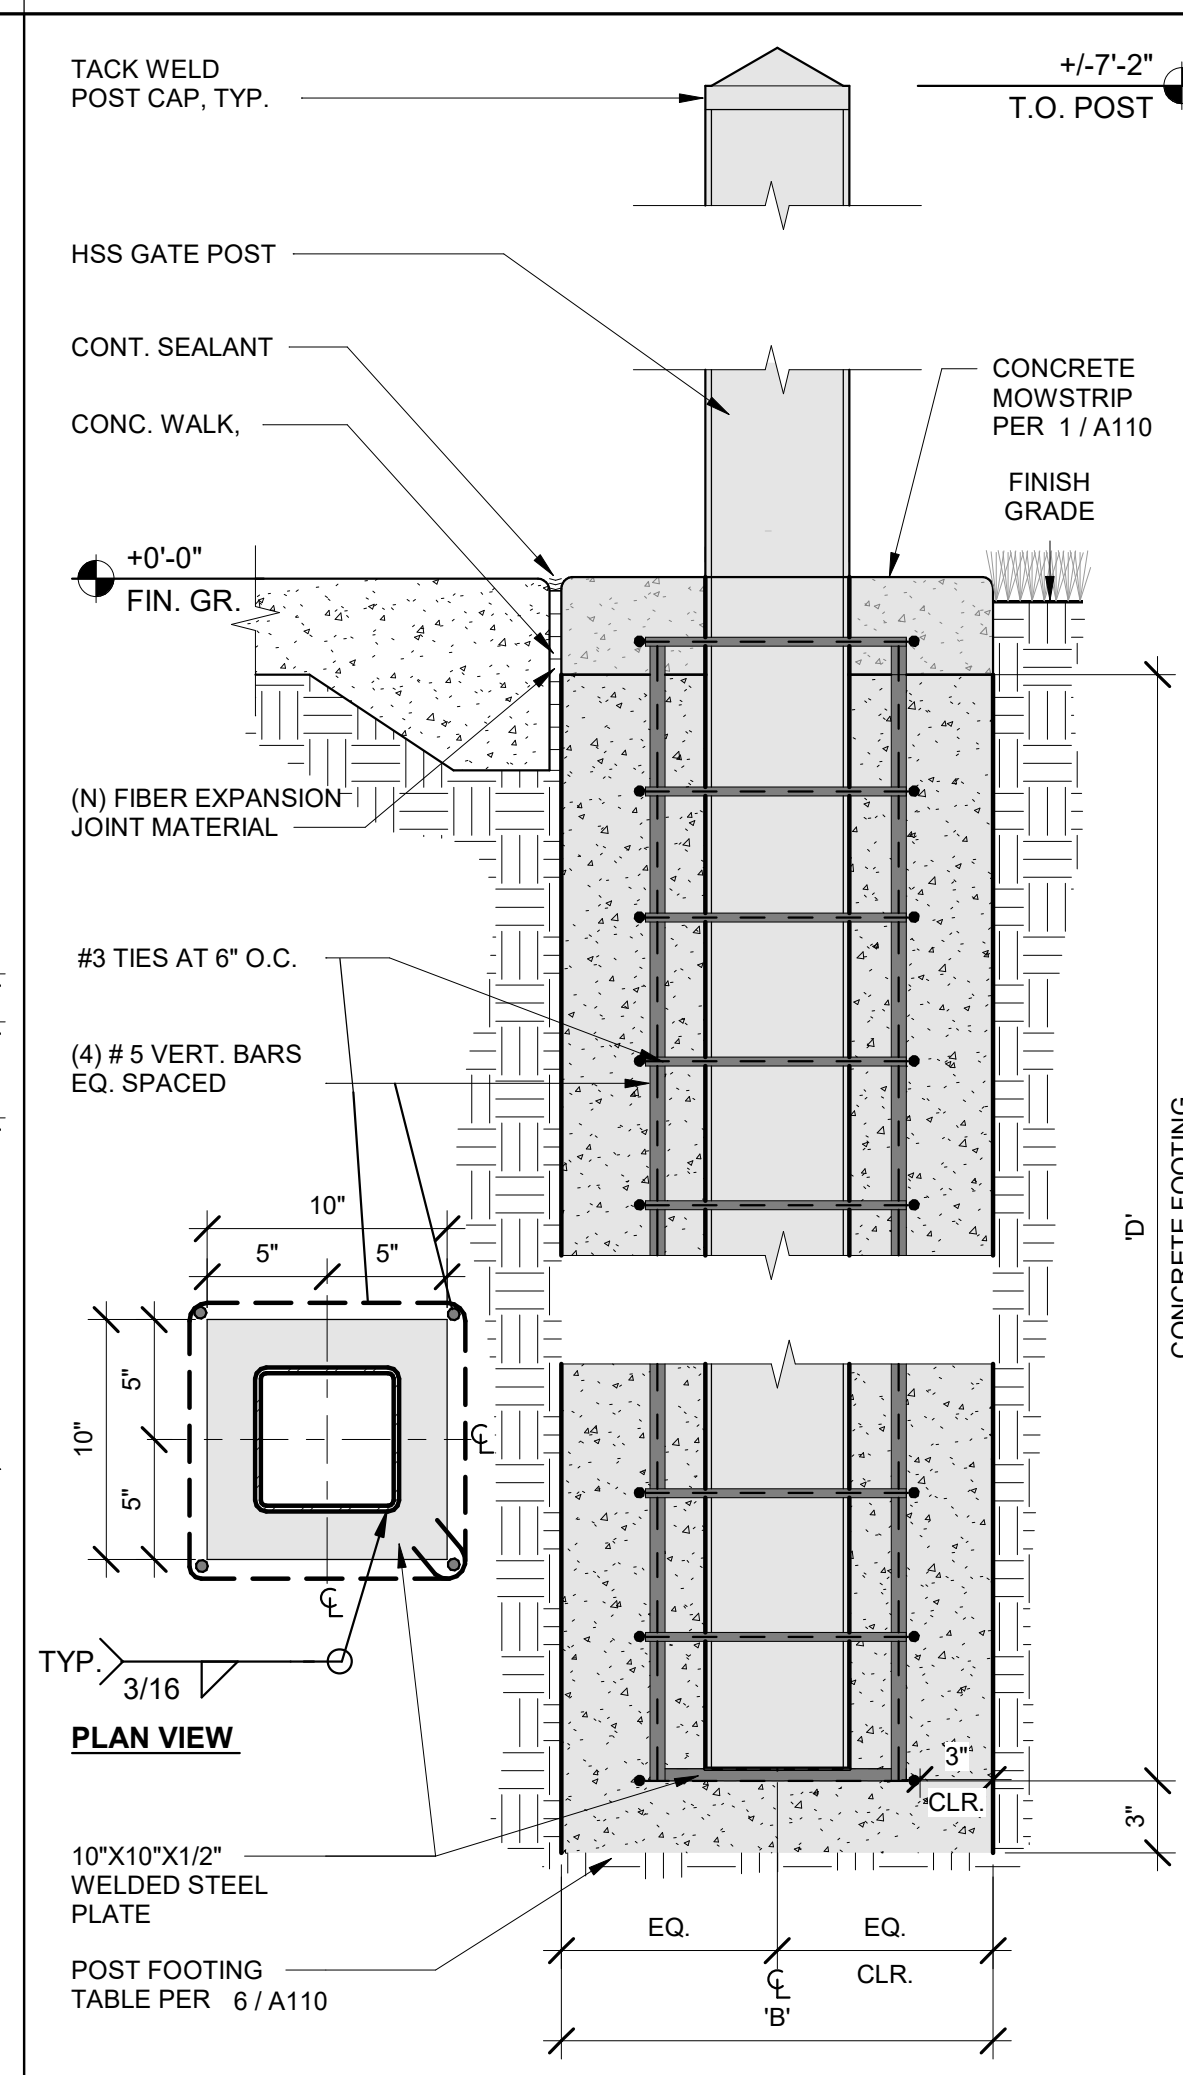


DRIVE GATE FOOTING 1 1/2" = 1'-0" 10

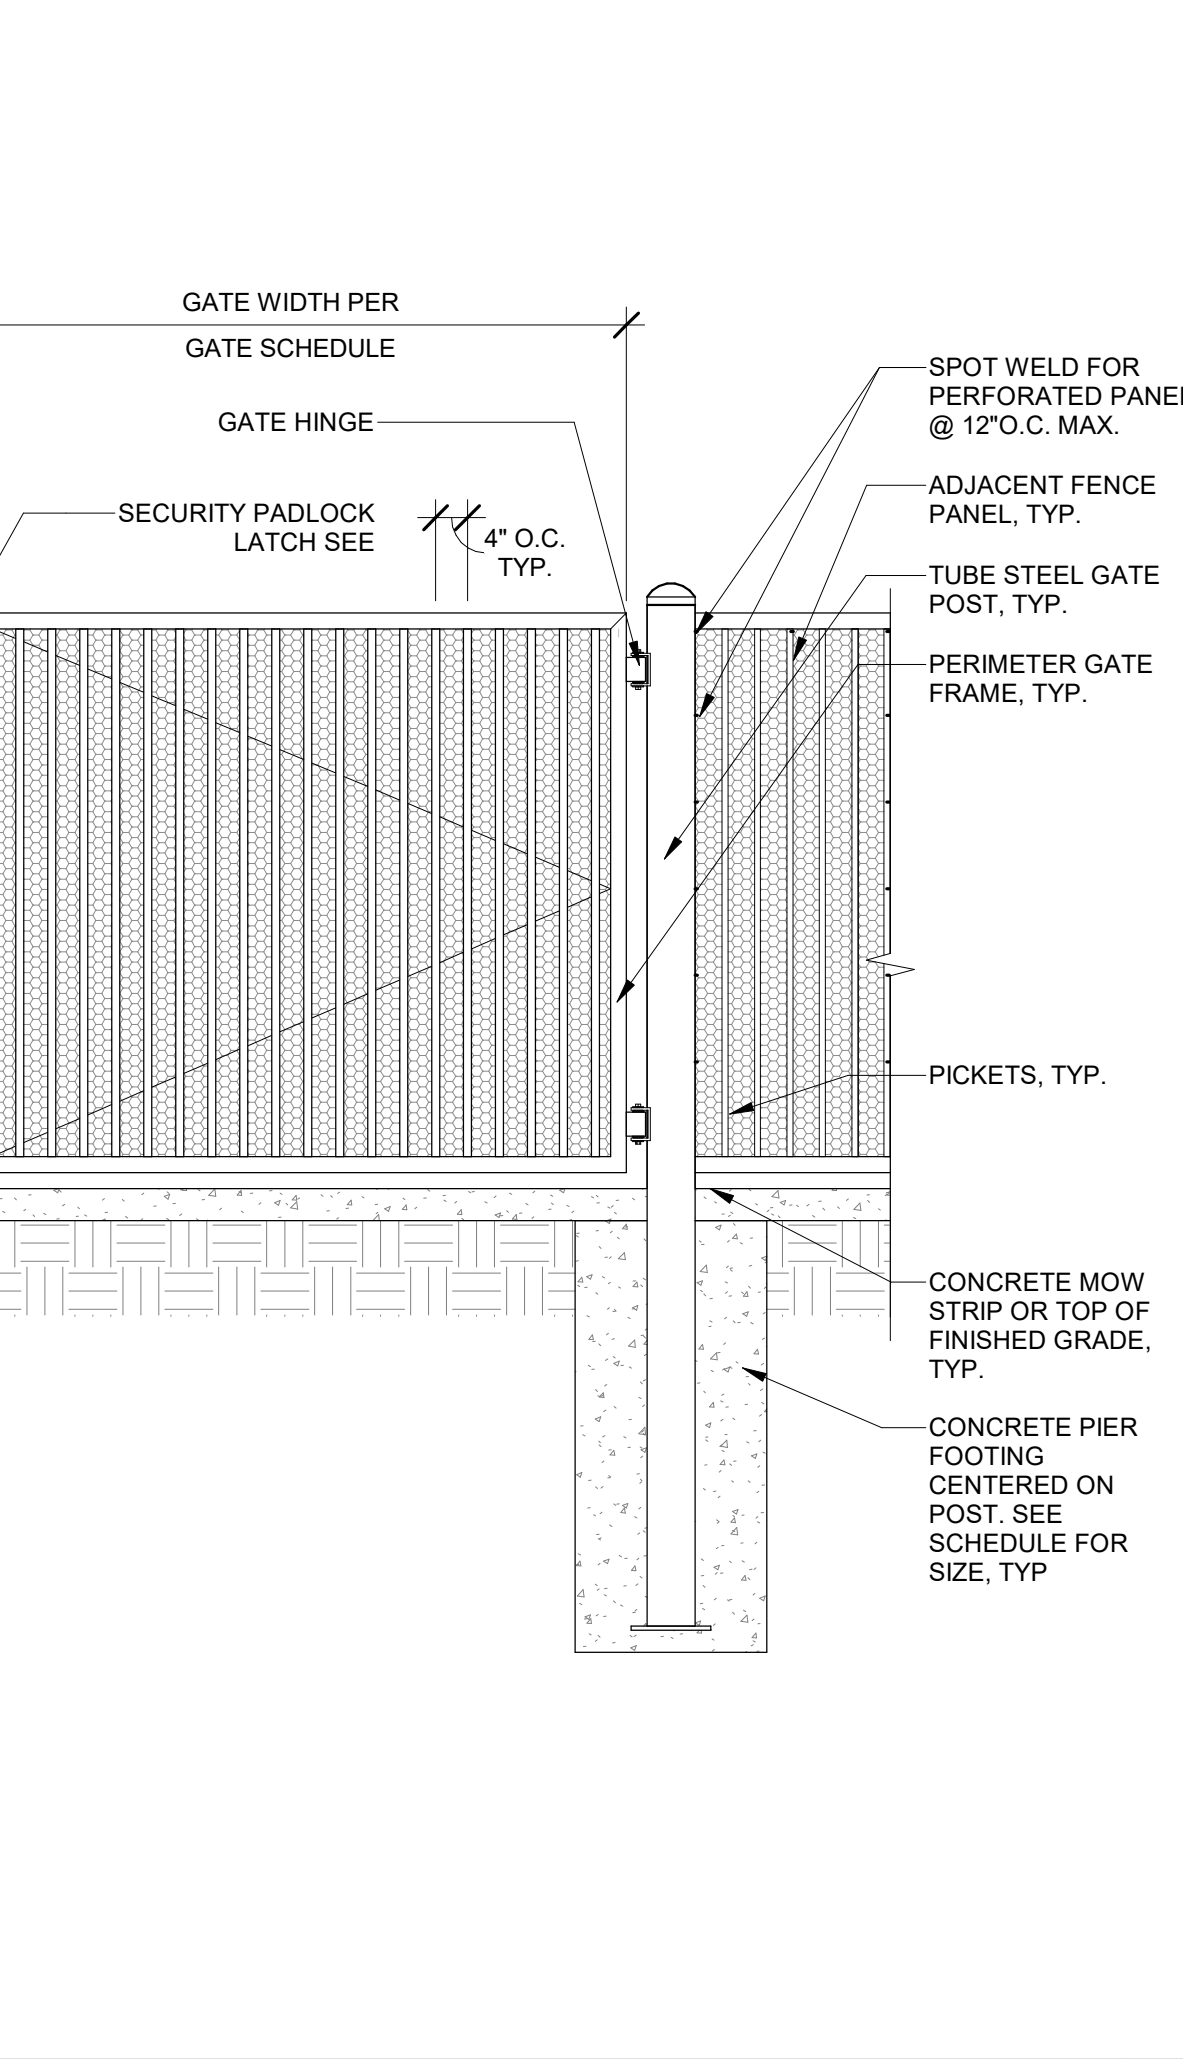


CANE BOLT 1 1/2" = 1'-0" 8

DESCRIPTION	MEMBER SIZE	'DIA'	'D'
INTERMEDIATE & END POSTS 8'-0" O.C. MAX. x 8'-0" HT. (WITHOUT PERFORATED METAL MESH PANEL)	HSS 4" x 4" x 12 GA. 5.41 PLF	15"Ø	48"
INTERMEDIATE & END POSTS 8'-0" O.C. MAX. x 6'-0" HT. (WITHOUT PERFORATED METAL MESH PANEL)	HSS 4" x 4" x 12 GA. 5.41 PLF	15"Ø	42"
CORNER POSTS 8'-0" O.C. MAX. x 8'-0" HT. (UP TO 8'-0" MAX. HT.) (WITHOUT PERFORATED METAL MESH PANEL)	HSS 4" x 4" x 12 GA. 5.41 PLF	18"Ø	48"
INTERMEDIATE, CORNER & END POSTS 8'-0" O.C. MAX. x 6'-0" HT. (WITH PERFORATED METAL MESH PANEL)	HSS 4" x 4" x 1/4" 12.21 PLF	18"Ø	54"
GATE POSTS LEAF UP TO 4'-0" WIDE x 6'-0" HT. (UP TO 8'-0" MAX. HT.) (WITHOUT PERFORATED METAL MESH PANEL)	HSS 4" x 4" x 1/4" 12.21 PLF	18"Ø	48"
GATE POSTS LEAF UP TO 4'-0" WIDE x 6'-0" HT. (WITH PERFORATED METAL MESH PANEL)	HSS 4" x 4" x 1/4" 12.21 PLF	18"Ø	60"
GATE POSTS LEAF OVER 4'-0" UP TO 7'-0" WIDE x 6'-0" HT. (WITHOUT PERFORATED METAL MESH PANEL)	HSS 4"x4"x1/4" 12.21 PLF	18"Ø	54"
GATE POSTS LEAF OVER 4'-0" UP TO 7'-0" WIDE x 6'-0" HT. (WITH PERFORATED METAL MESH PANEL)	HSS 4"x4"x1/4" 12.21 PLF	24"Ø	72"
DRIVE GATE POSTS (ROLLING) LEAF UP TO 7'-0" WIDE x 6'-0" HT. (WITHOUT PERFORATED METAL MESH PANEL)	HSS 6"x6"x1/4" 19.02 PLF	24"Ø	72"
DRIVE GATE POSTS (SWING) LEAF OVER 7'-0" UP TO 12'-0" WIDE x 6'-0" HT. (WITHOUT PERFORATED METAL MESH PANEL)	HSS 6"x6"x3/8" 19.02 PLF	24"Ø	54"


FENCE/GATE POST INFO. 1/2" = 1'-0" 6

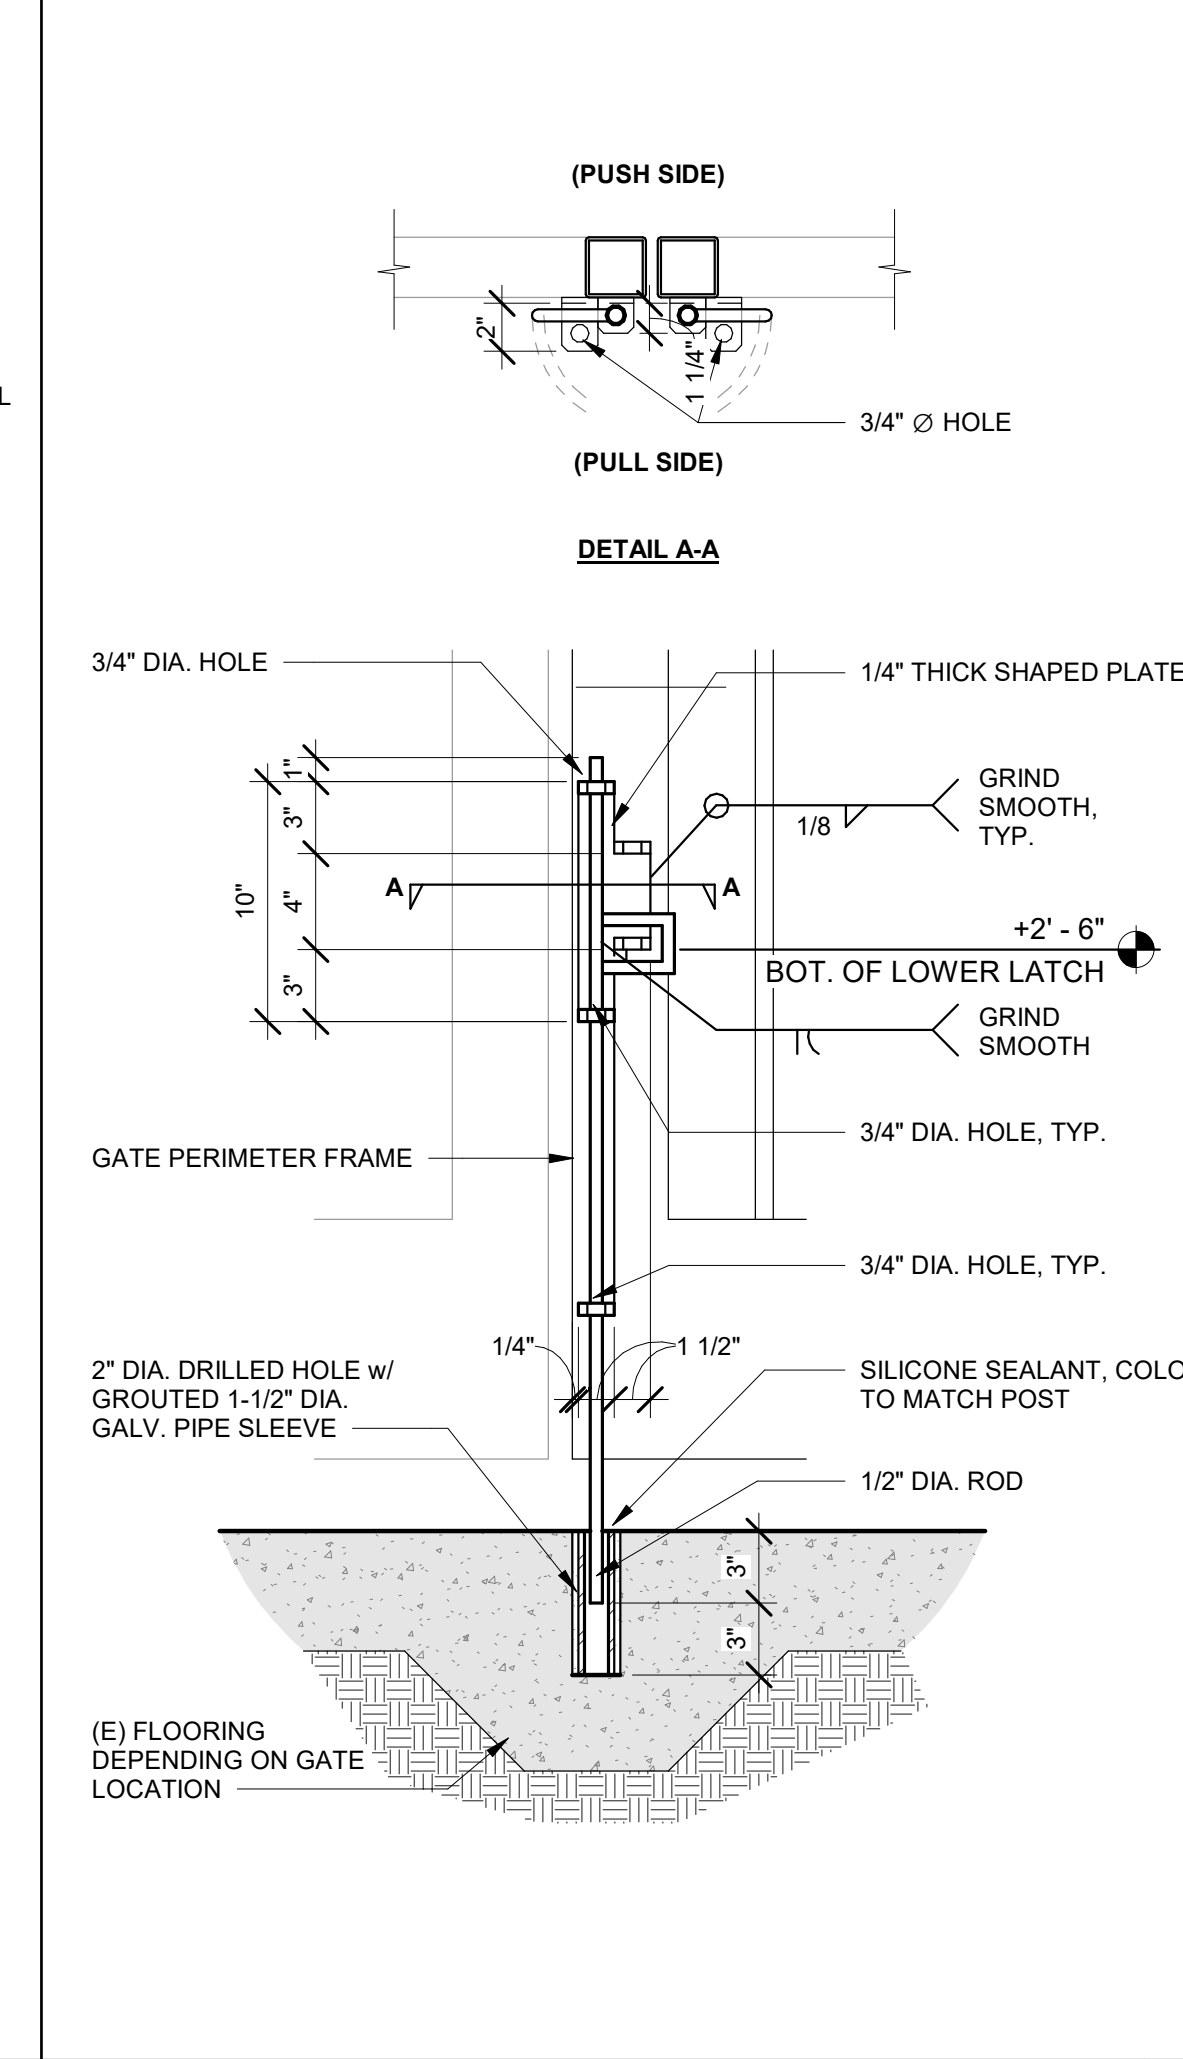


SINGLE MAINTENANCE GATE 1/2" = 1'-0" 2

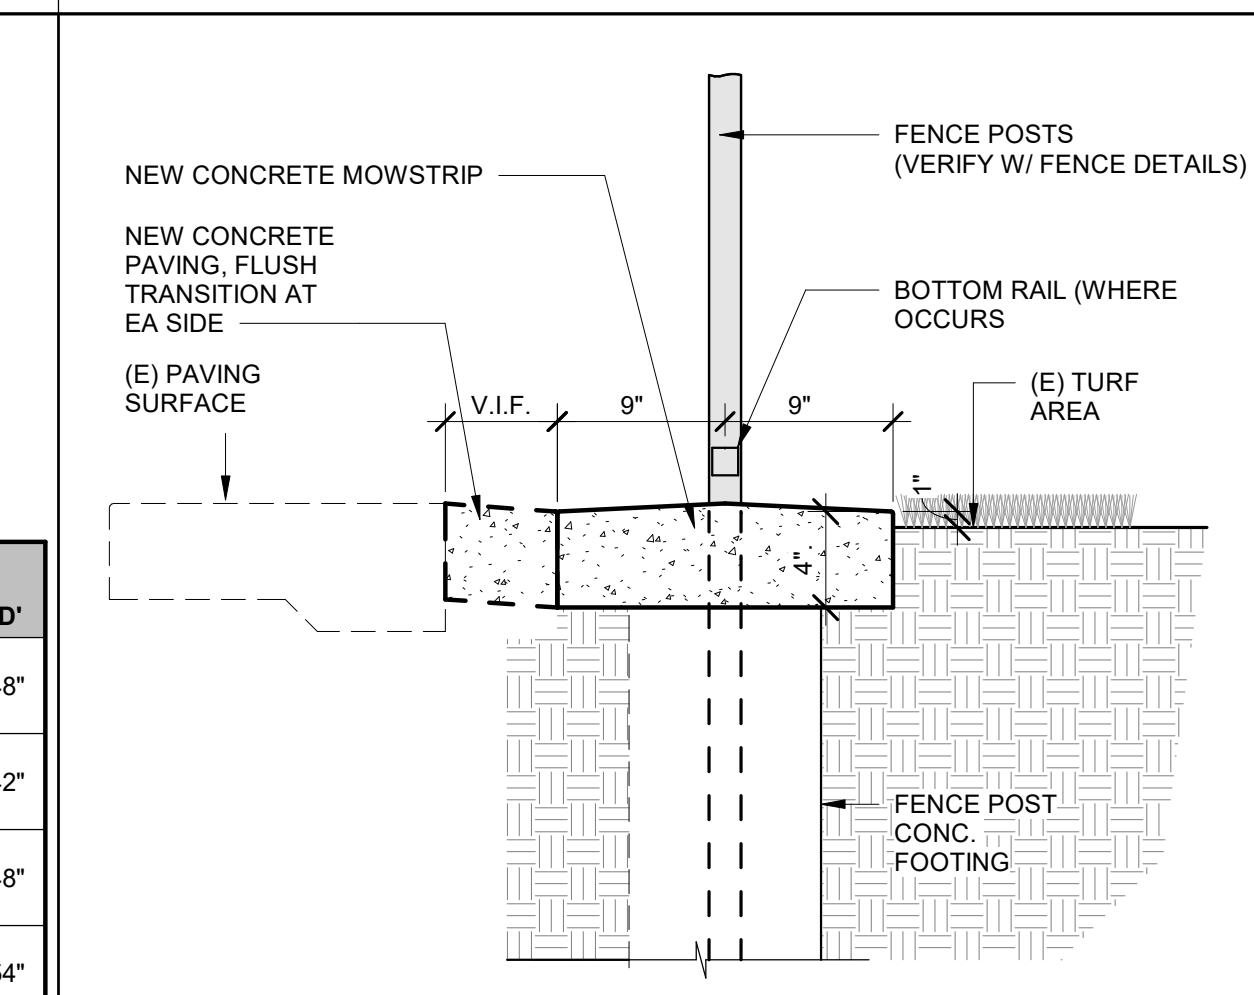


CONC. MOWSTRIP 1" = 1'-0" 1

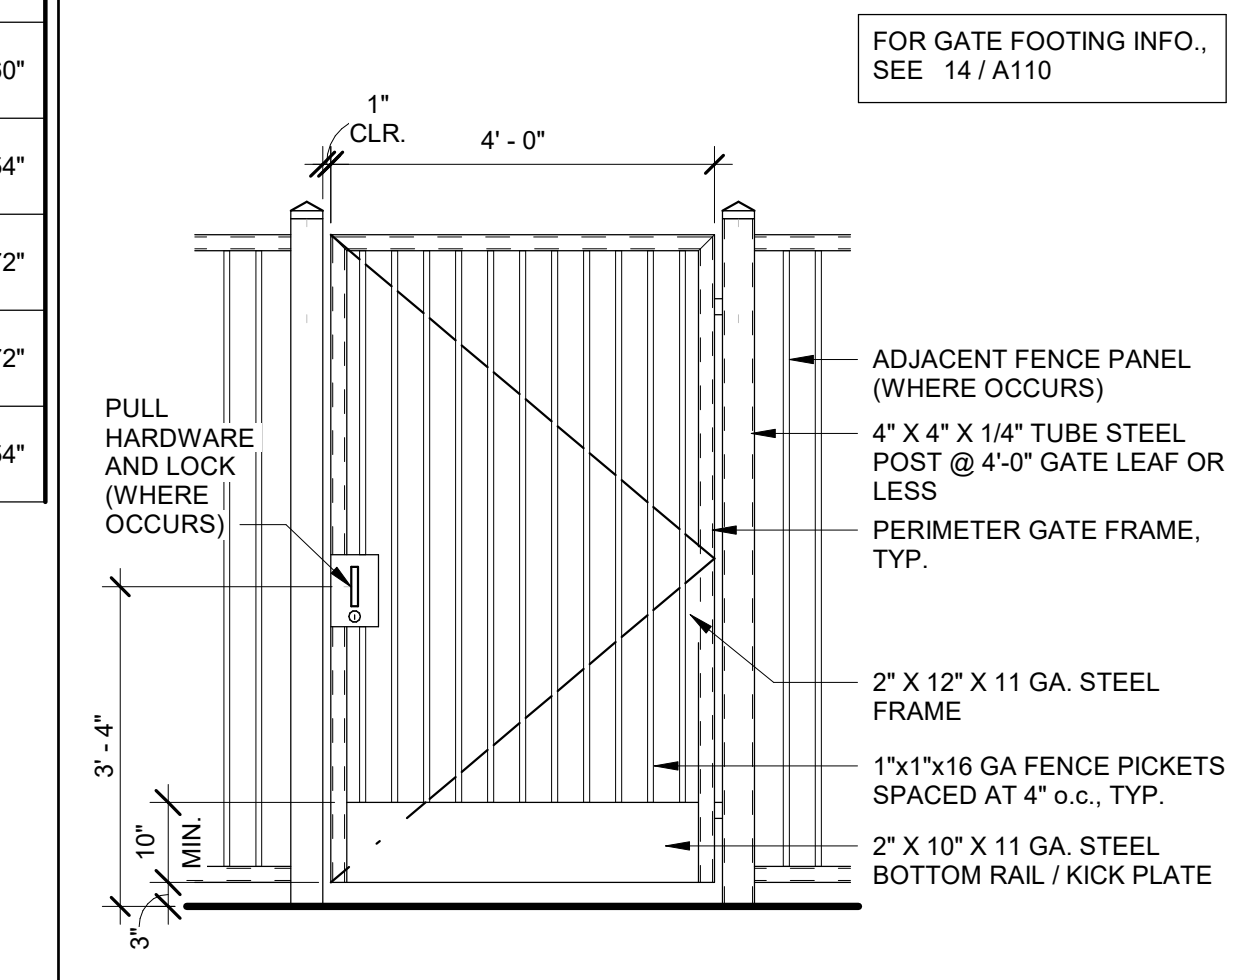

FENCE/GATE POST INFO. 1/2" = 1'-0" 6

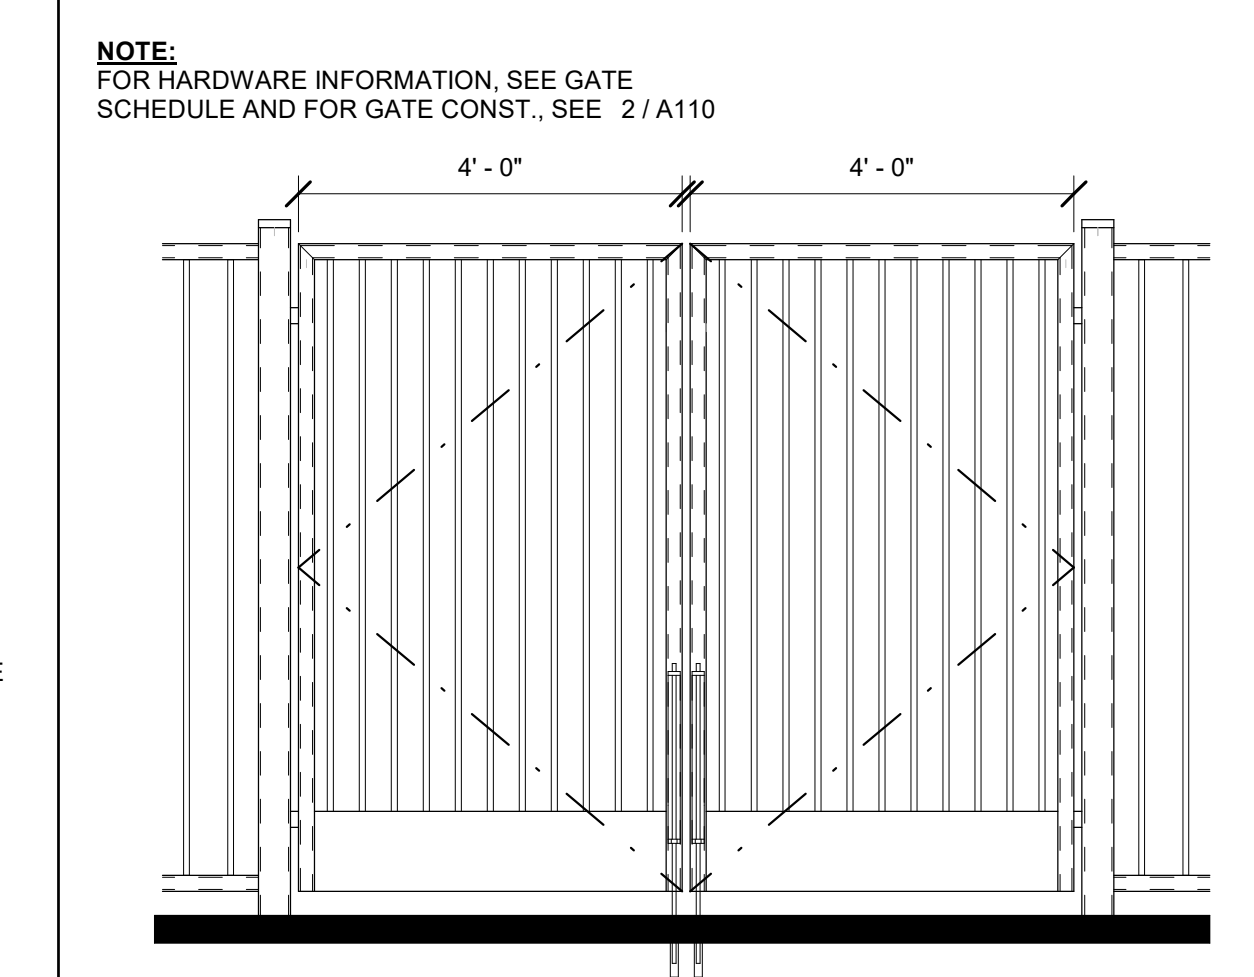

DECORATIVE MTL SVC GATE 1/2" = 1'-0" 3

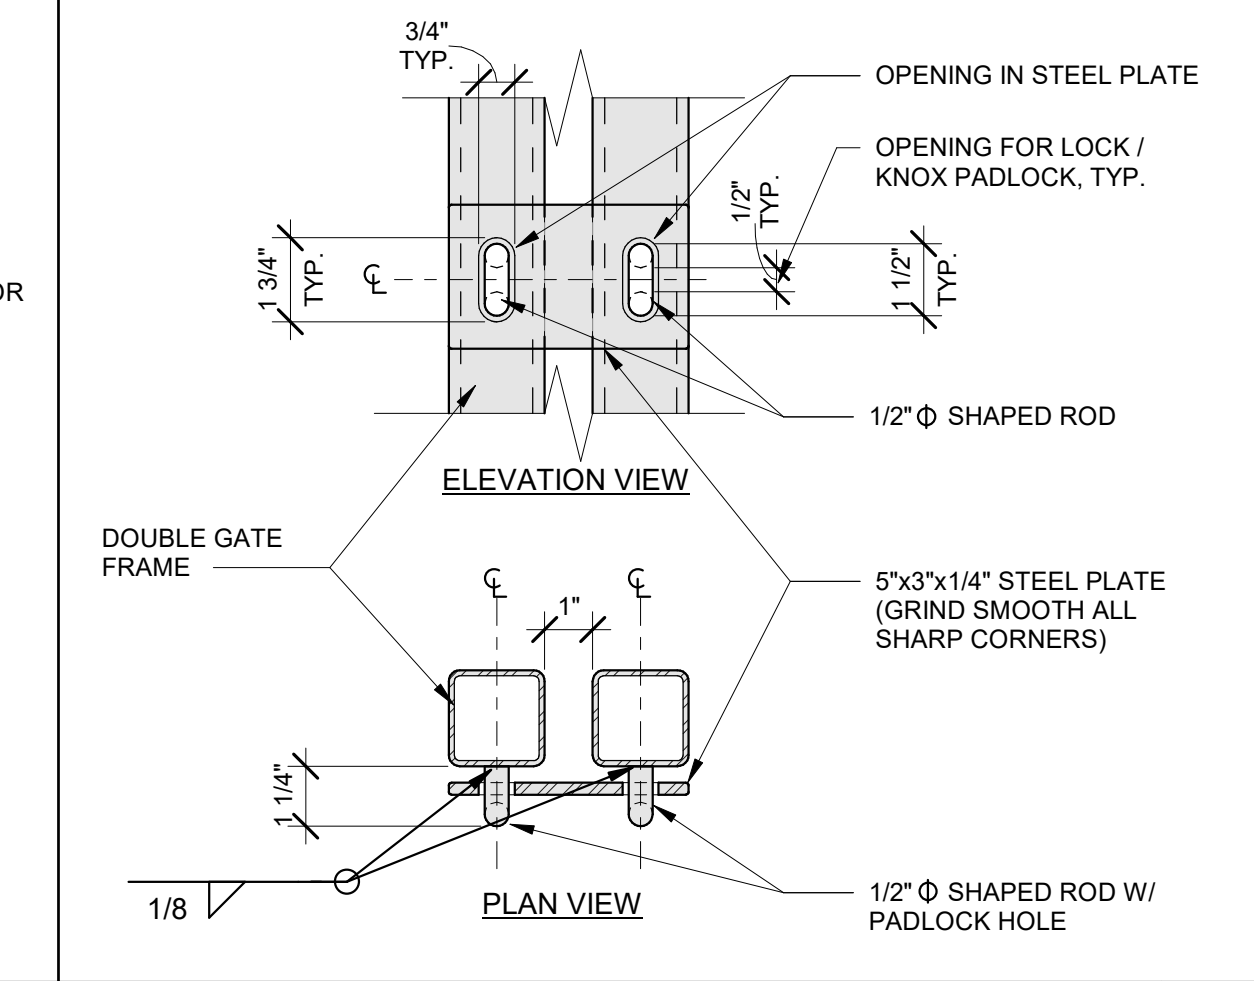


F.D. ACCESS 3" = 1'-0" 4

MARK	DATE	DESCRIPTION
B	12/10/25	PROJECT BID # 2025-3-A




TETER, INC.
FRESNO HEADQUARTERS
VISALIA | BAKERSFIELD | MODESTO | SAN LUIS OBISPO
ARCHITECTS ENGINEERS CONNECTED

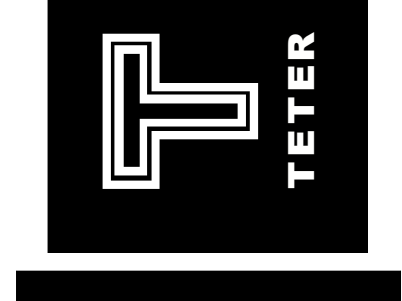

MERCED CITY SCHOOL DISTRICT
NEW PERIMETER FENCING
JOHN C. FREMONT ELEMENTARY
MERCED, CA
DRAWING TITLE
SITE DETAILS


PROJECT NO.
24-13173.01
DRAWING
A110

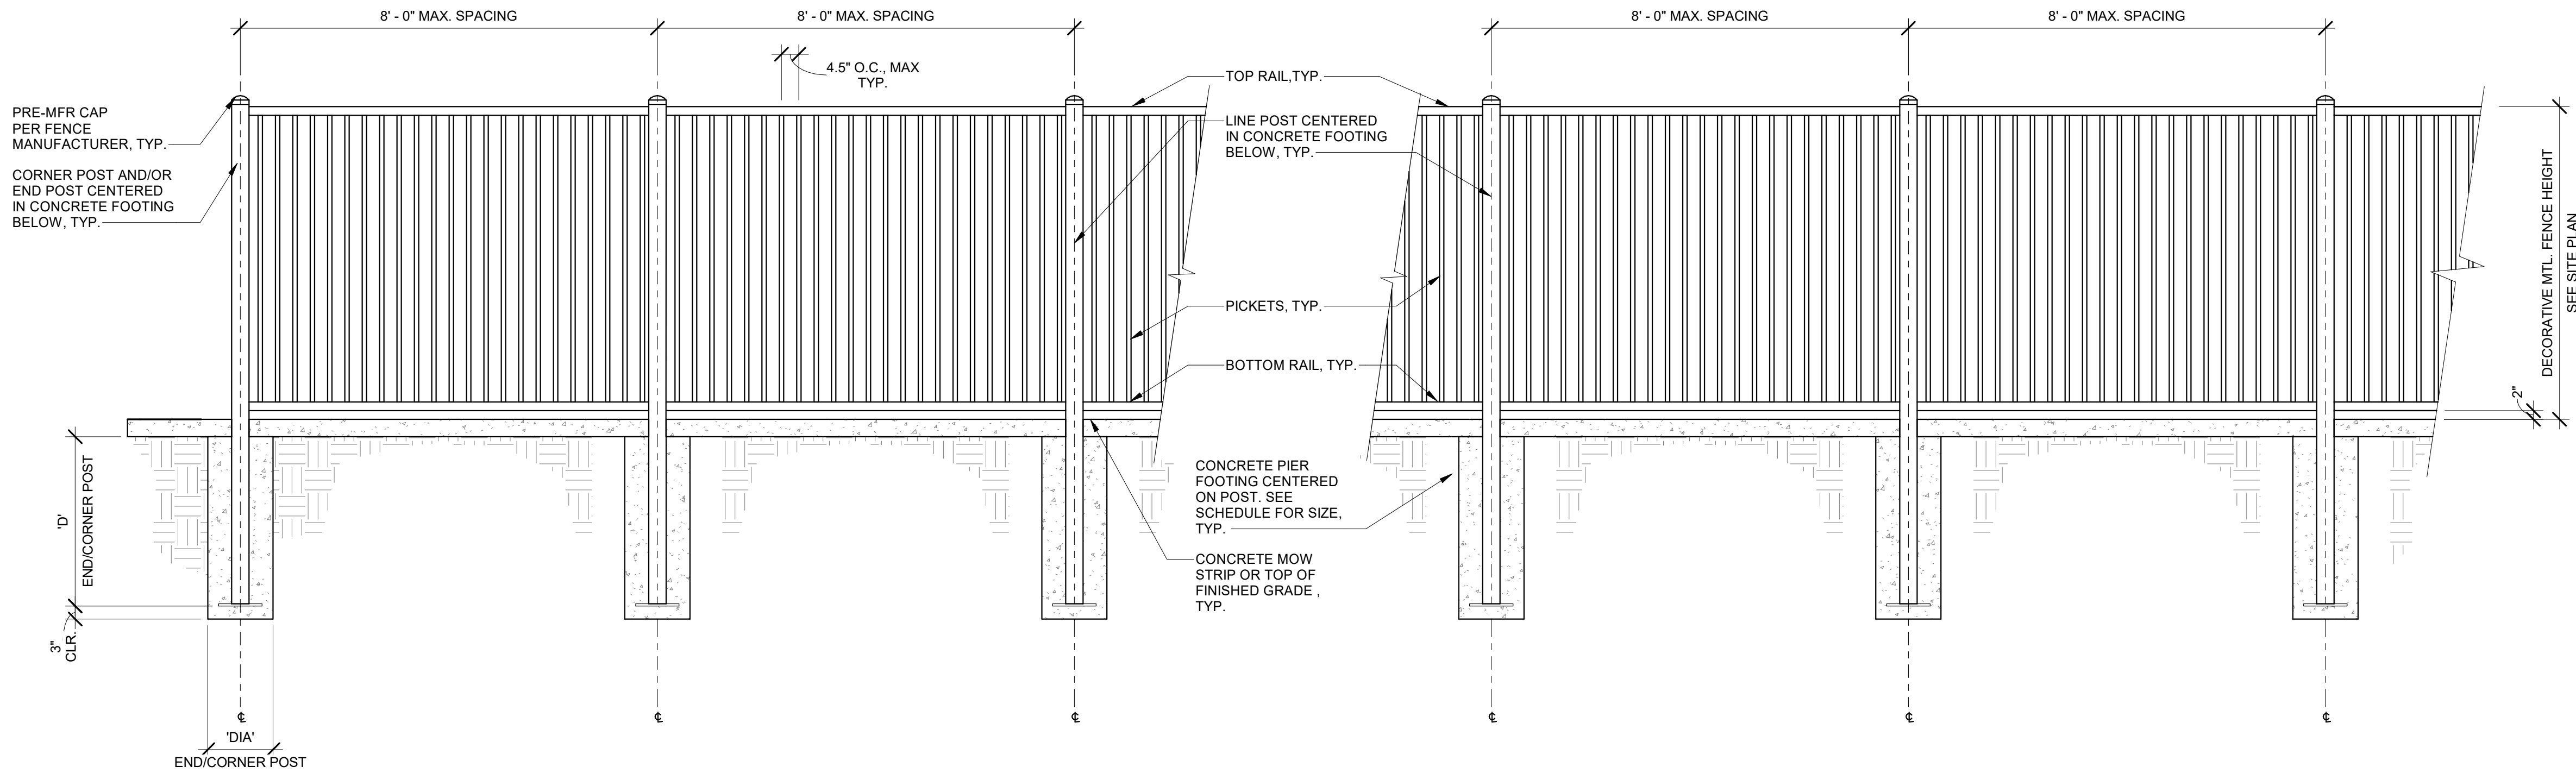

TYPICAL DECORATIVE METAL FENCE ELEVATION

1/2" = 1'-0"


2

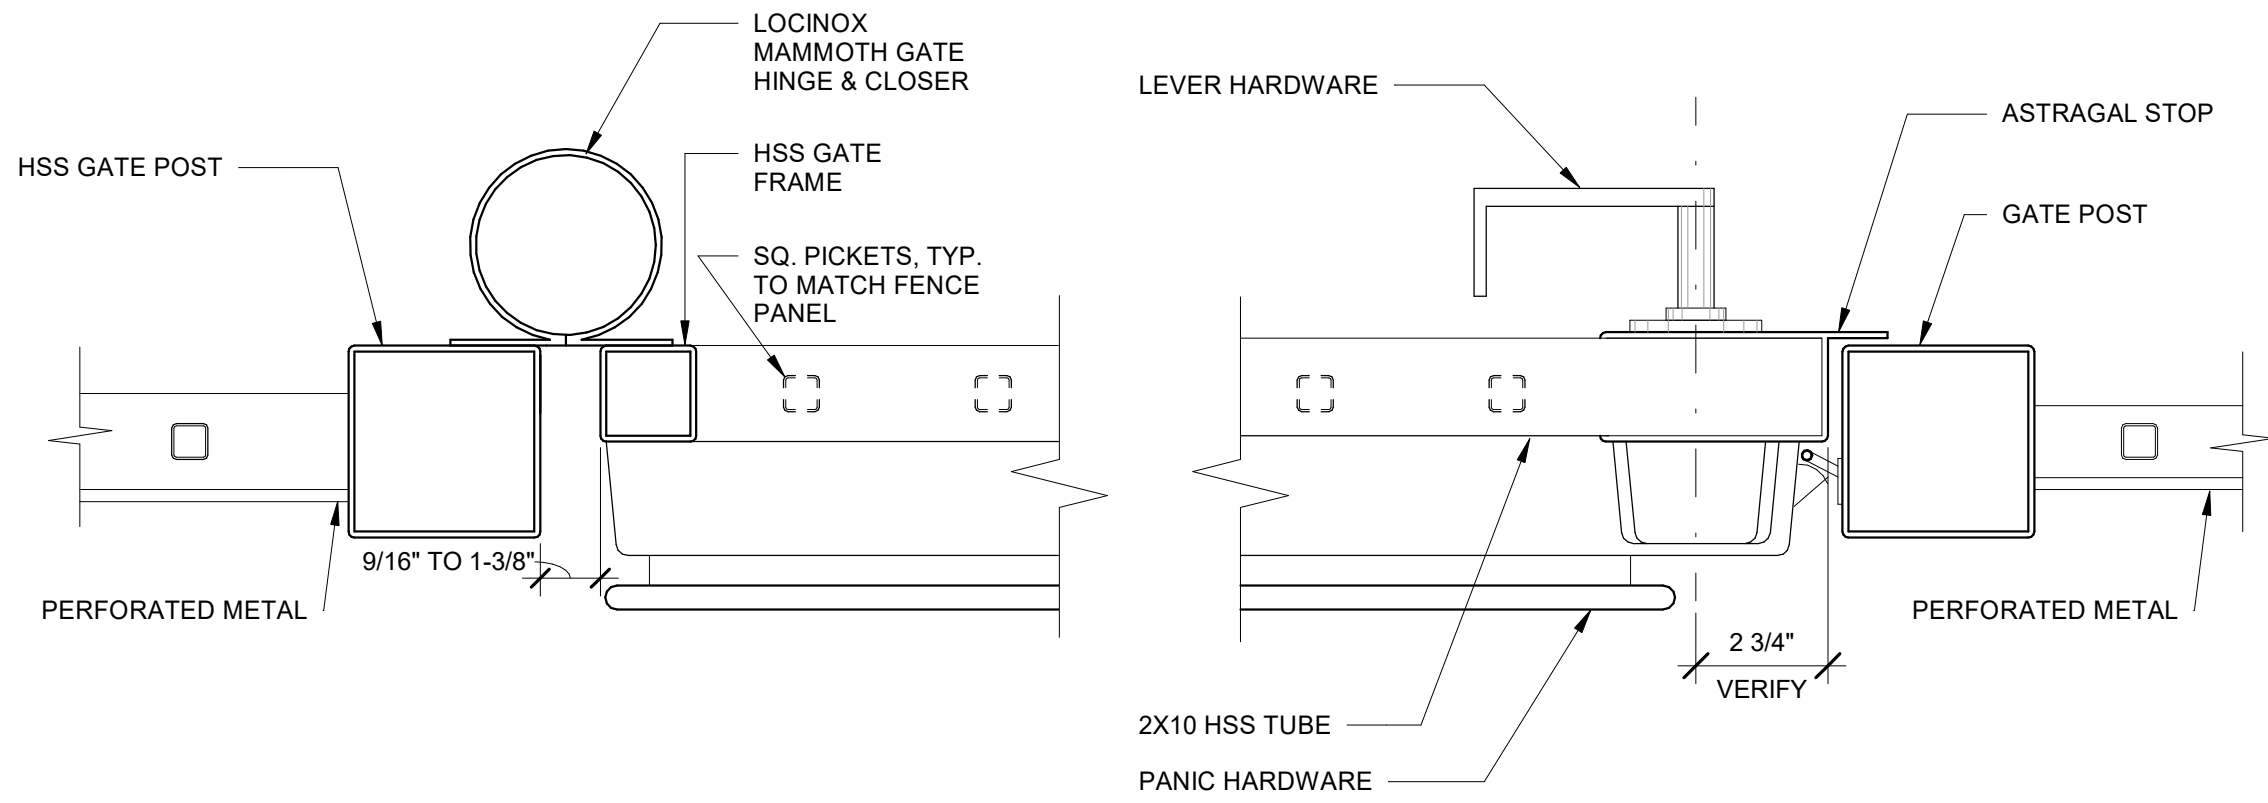

GATE PANIC HARDWARE - DECORATIVE METAL

3" = 1'-0"

15

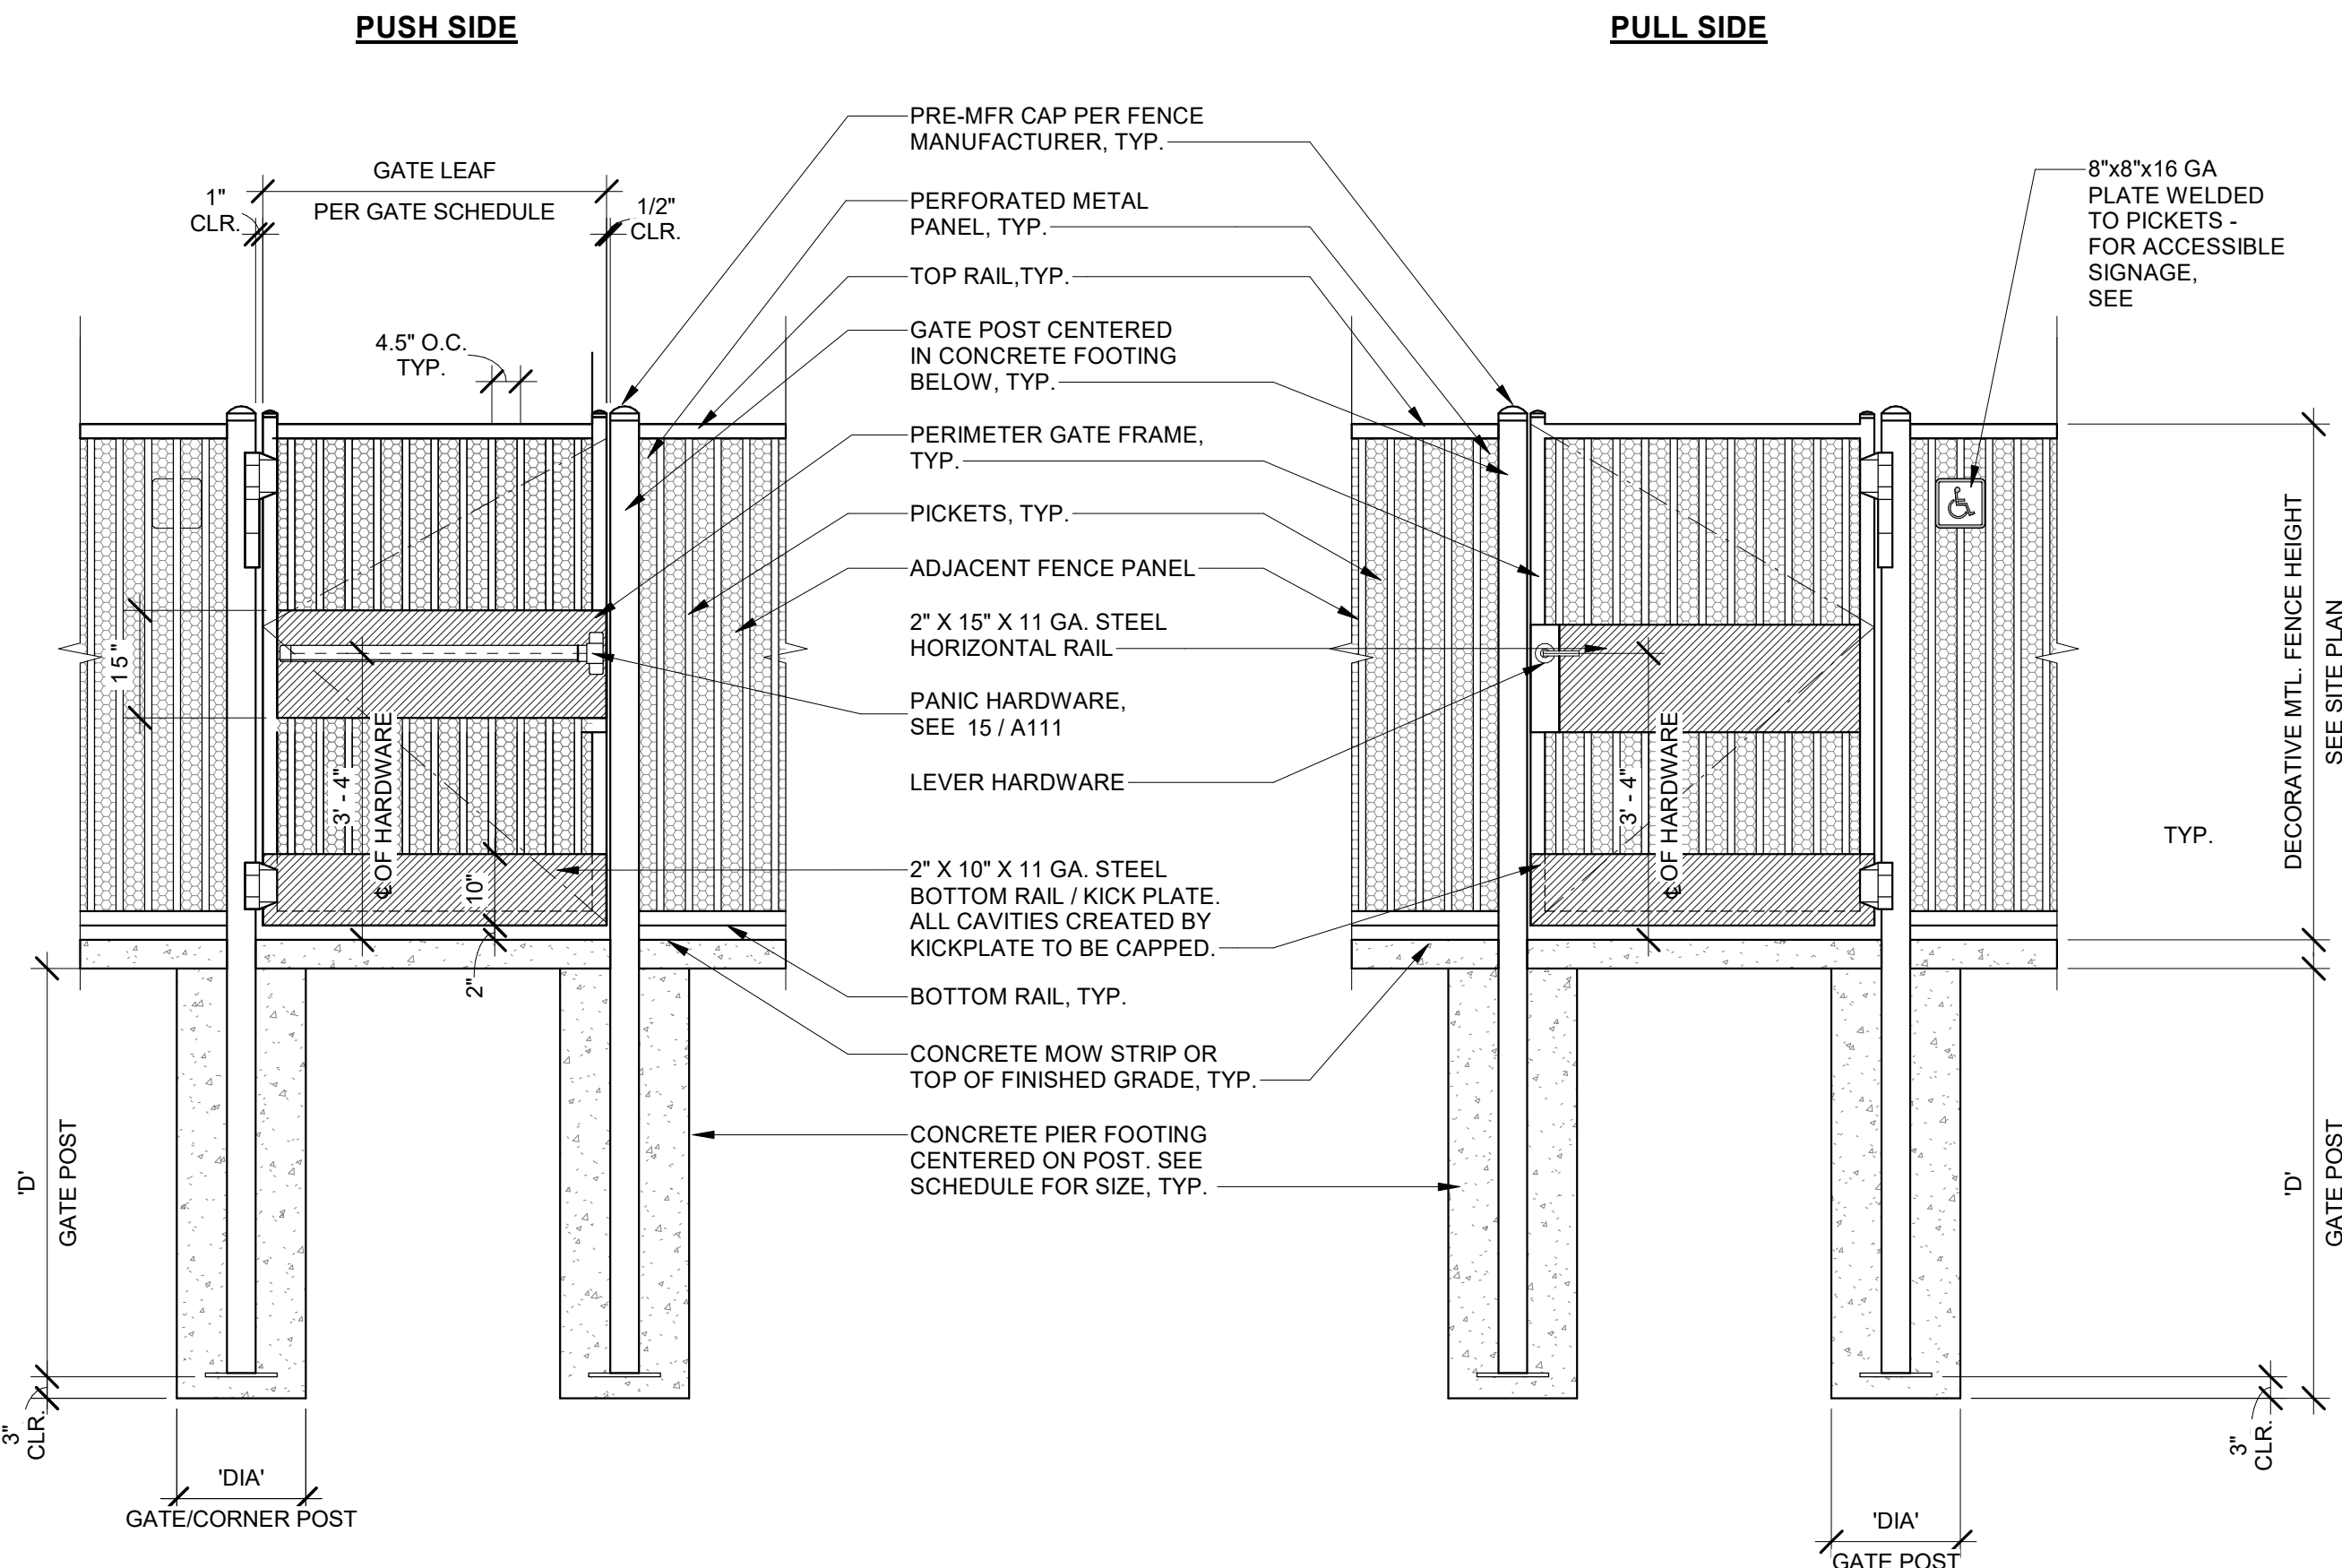

ORNAMENTAL METAL SWING GATE - ACCESSIBLE

1/2" = 1'-0"

4

IDENTIFICATION STAMP
DIV. OF THE STATE ARCHITECT
APP: 02-123701 INC:
REVIEWED FOR
SS ☐ FLS ☒ ACS ☒
DATE: 10/14/2025

Teter, Inc. expressly reserves its common law copyright and other property rights in these plans. This document, the ideas and designs incorporated herein, as an instrument of professional service, is not to be used for any other project without prior written authorization.

MARK	DATE	DESCRIPTION
B	12/10/25	PROJECT BID # 2025-3-A



TETER, INC.
FRESNO HEADQUARTERS
VISALIA | BAKERSFIELD | MODESTO | SAN LUIS OBISPO
ARCHITECTS ENGINEERS CONNECTED



MERCED CITY SCHOOL DISTRICT
NEW PERIMETER FENCING
JOHN C. FREMONT ELEMENTARY
MERCED, CA
DRAWING TITLE
SITE DETAILS

PROJECT NO.
24-13173.01
DRAWING

A111