



COMPOSITE FIRST FLOOR PLAN

SCALE: 1/16" = 1'-0"


REVISIONS

PRINTED SCALE VERIFICATION  
BAR SCALE BELOW IS (1) ONE INCH LONG ON ORIGINAL DRAWING.  
IF BAR IS NOT (1) ONE INCH LONG ON PRINTED MATERIAL,  
ADJUST SCALE ACCORDINGLY.

BAR SCALE: 0 1

NOTES

- EXISTING AREAS
- REDESIGN AREAS
- ADDITIONS

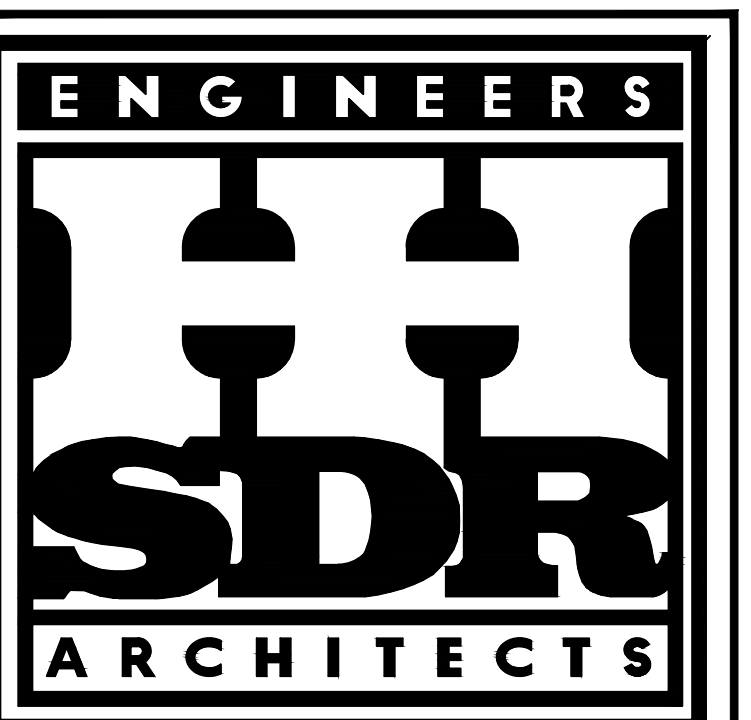

40 SHENANGO AVE., SHARON, PA 16146 • (724) 981-8820  
130 SEVENTH ST., PITTSBURGH, PA 15222 • (412) 281-2280

ADDITIONS  
& ALTERATIONS

TO THE  
STEEL CENTER CTE  
565 NORTH LEWIS RUN ROAD  
JEFFERSON HILLS, PA 15025

FOR THE  
STEEL CENTER  
FOR CAREER AND  
TECHNICAL  
EDUCATION  
565 NORTH LEWIS RUN ROAD  
JEFFERSON HILLS, PA 15025

COMPOSITE FIRST  
FLOOR PLAN

COMM. NO.  
4566

DATE  
3/17/23

SHEET NO.

C-1.1

©Copyright 2023



COMPOSITE MEZZANINE LEVEL FLOOR PLAN

SCALE: 1/16" = 1'-0"


REVISIONS

PRINTED SCALE VERIFICATION  
BAR SCALE BELOW IS (1) ONE INCH LONG ON ORIGINAL DRAWING.  
IF BAR IS NOT (1) ONE INCH LONG ON PRINTED MATERIAL,  
ADJUST SCALE ACCORDINGLY.

BAR SCALE: 0 1

NOTES

- EXISTING AREAS
- REDESIGN AREAS
- ADDITIONS

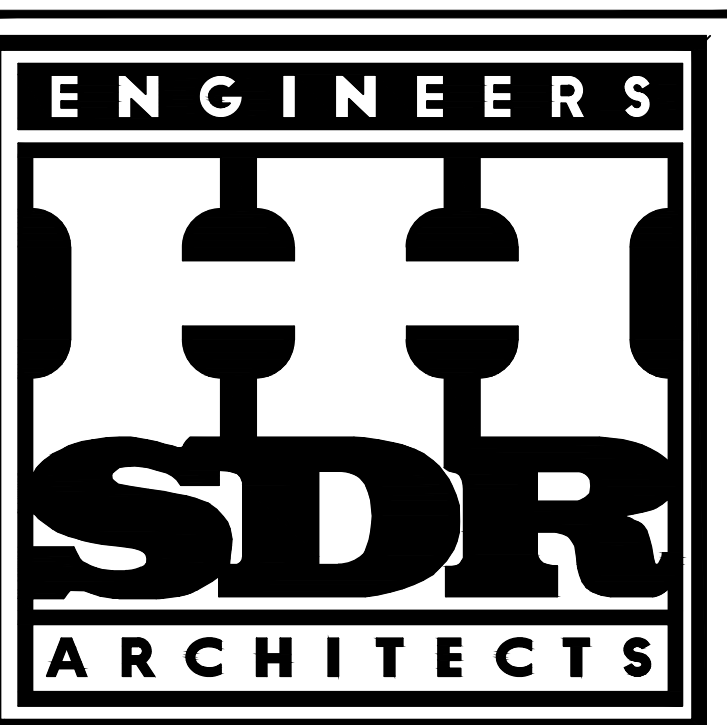

40 SHENANGO AVE., SHARON, PA 16146 • (724) 981-8820  
130 SEVENTH ST., PITTSBURGH, PA 15222 • (412) 281-2280

**ADDITIONS  
& ALTERATIONS**  
TO THE  
**STEEL CENTER CTE**  
565 NORTH LEWIS RUN ROAD  
JEFFERSON HILLS, PA 15025  
FOR THE  
**STEEL CENTER  
FOR CAREER AND  
TECHNICAL  
EDUCATION**  
565 NORTH LEWIS RUN ROAD  
JEFFERSON HILLS, PA 15025


**COMPOSITE  
MEZZANINE LEVEL  
FLOOR PLAN**

COMM. NO.  
4566

DATE  
3/17/23

SHEET NO.

**C-1.2**  
©Copyright 2023

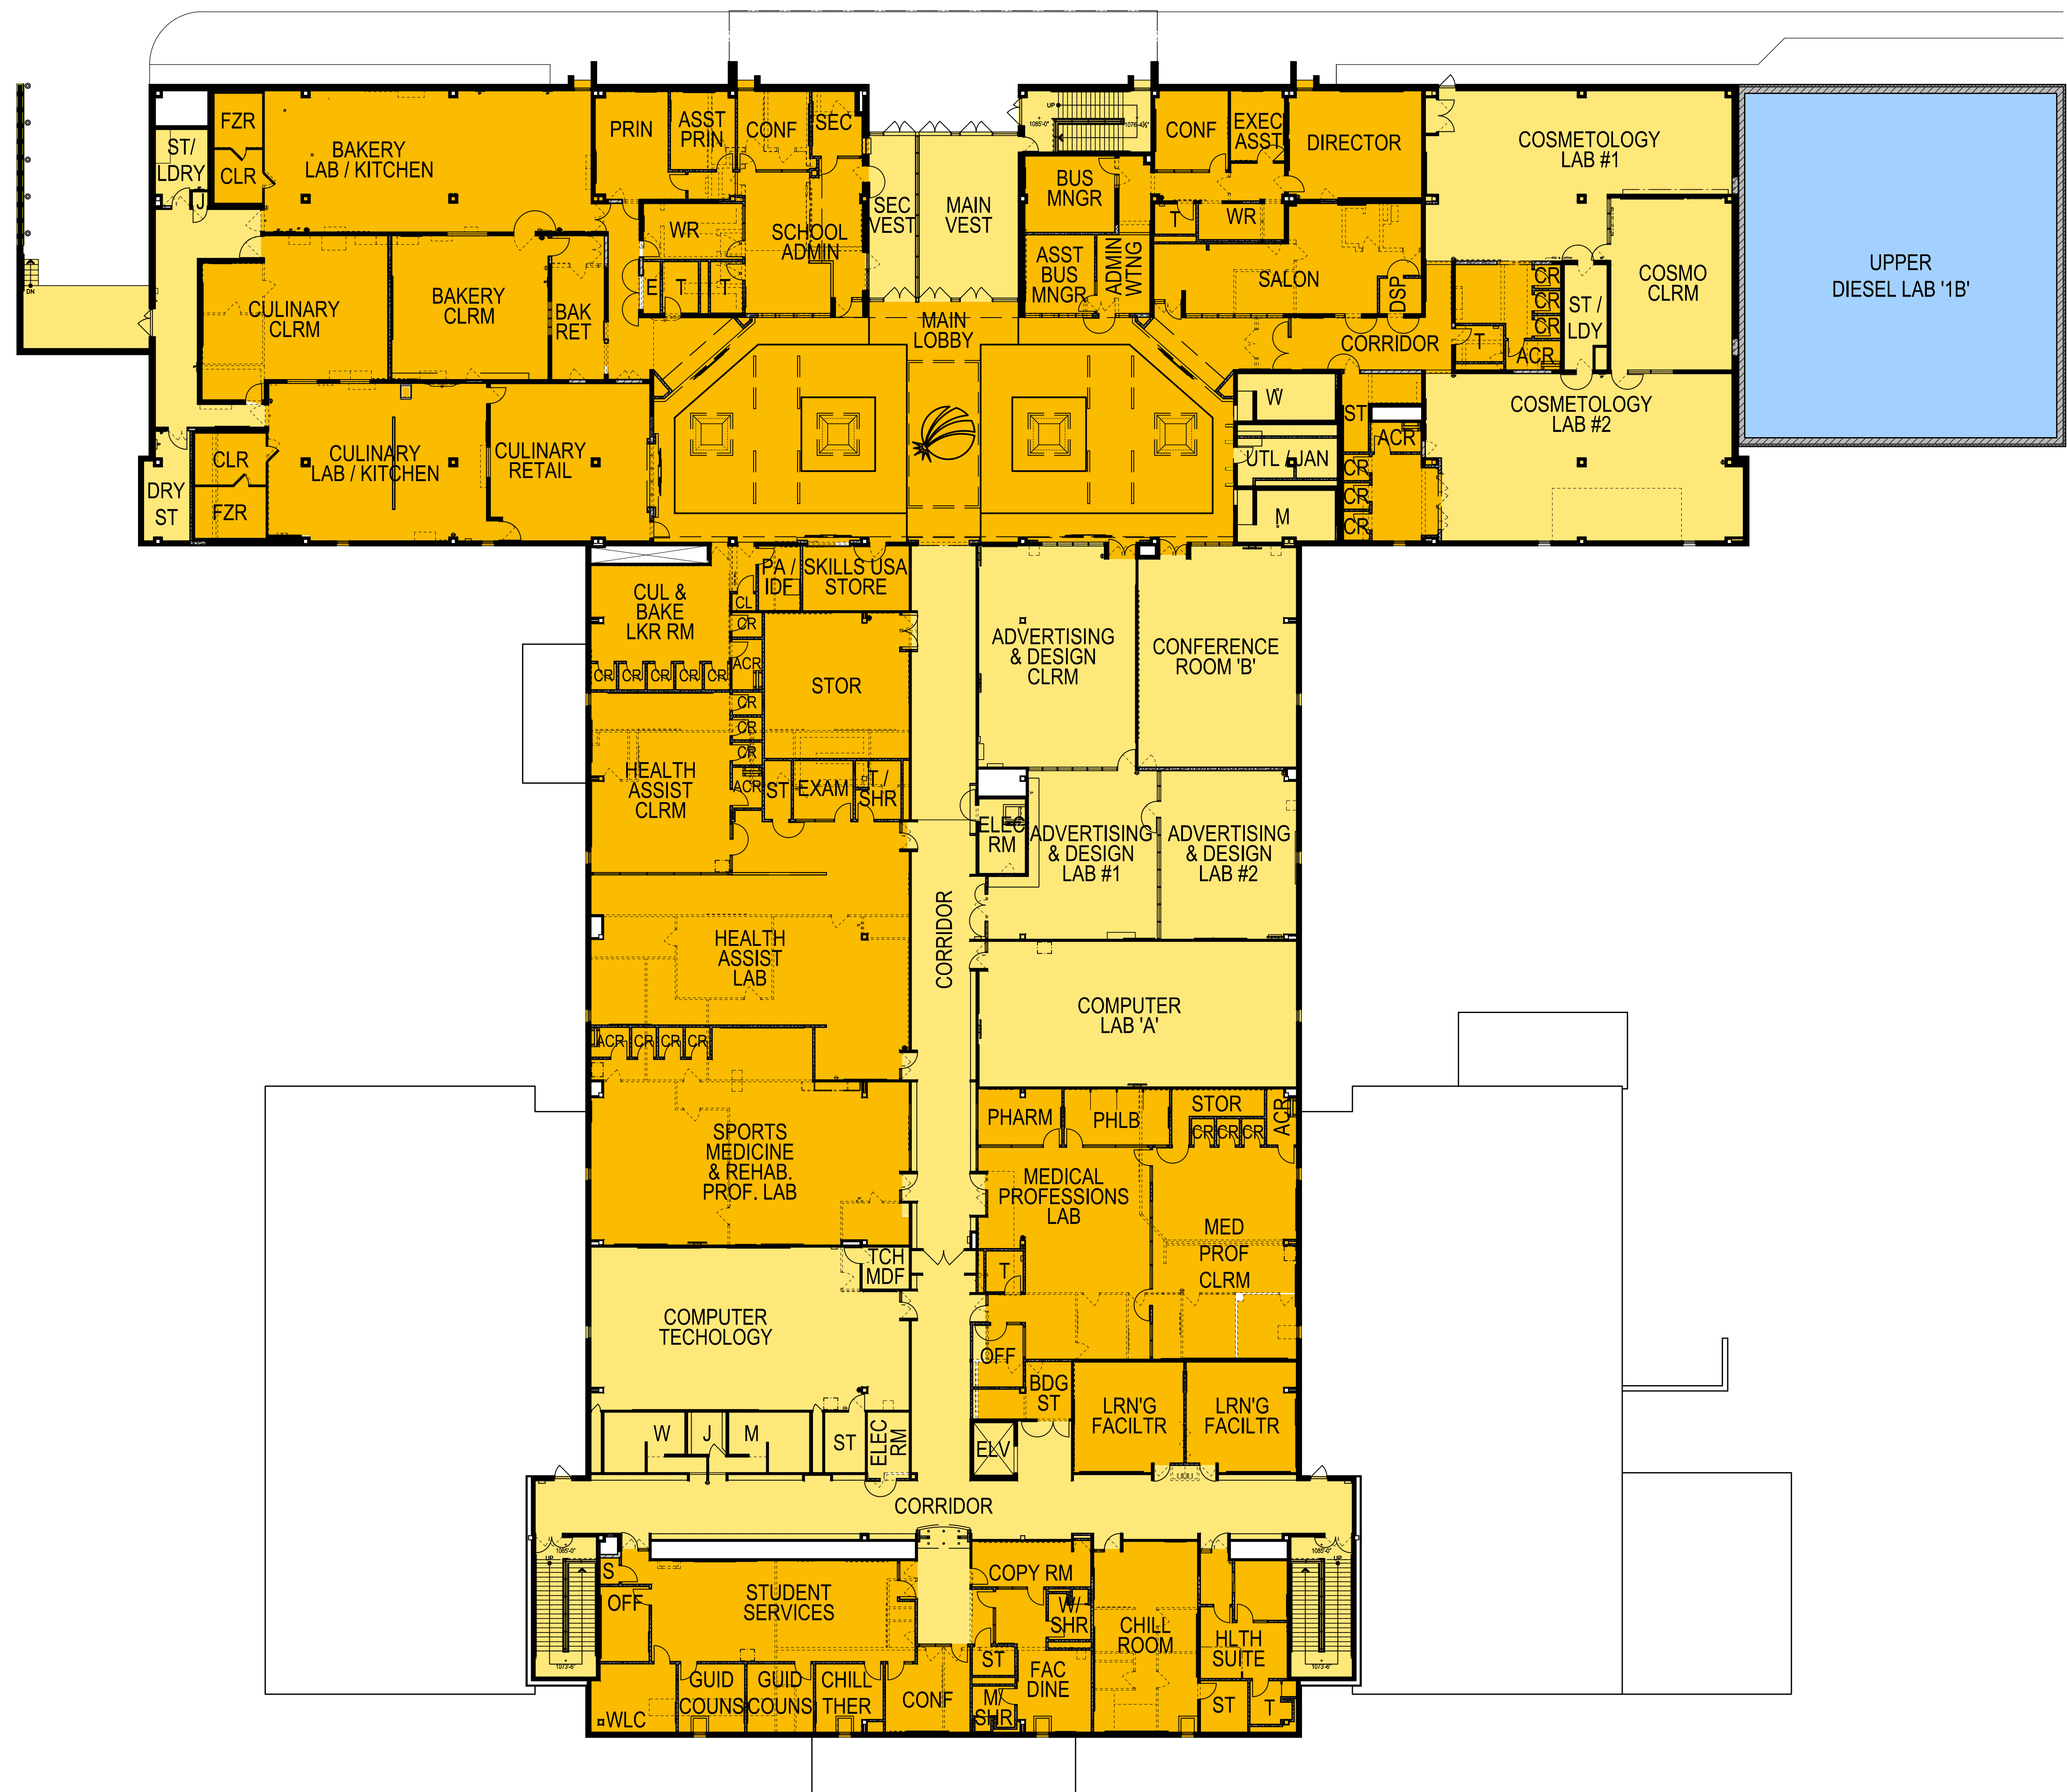

COMPOSITE SECOND FLOOR PLAN

SCALE: 1/16" = 1'-0"


REVISIONS

PRINTED SCALE VERIFICATION  
BAR SCALE BELOW IS (1) ONE INCH LONG ON ORIGINAL DRAWING.  
IF BAR IS NOT (1) ONE INCH LONG ON PRINTED MATERIAL,  
ADJUST SCALE ACCORDINGLY.

BAR SCALE: 0 1

NOTES

- EXISTING AREAS
- REDESIGN AREAS
- ADDITIONS

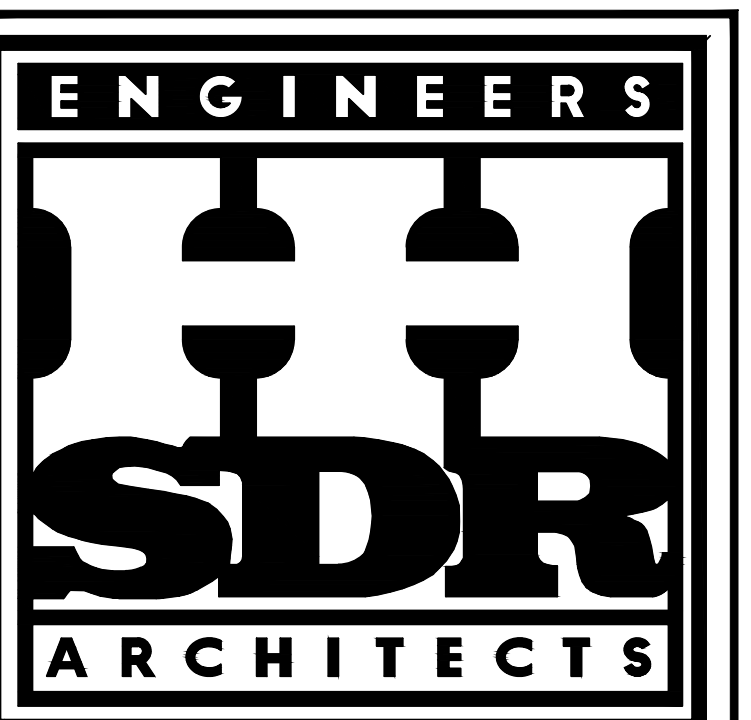

40 SHENANGO AVE., SHARON, PA 16146 • (724) 981-8820  
130 SEVENTH ST., PITTSBURGH, PA 15222 • (412) 281-2280

ADDITIONS  
& ALTERATIONS  
TO THE  
STEEL CENTER CTE  
565 NORTH LEWIS RUN ROAD  
JEFFERSON HILLS, PA 15025  
FOR THE  
STEEL CENTER  
FOR CAREER AND  
TECHNICAL  
EDUCATION  
565 NORTH LEWIS RUN ROAD  
JEFFERSON HILLS, PA 15025

COMPOSITE SECOND  
FLOOR PLAN

COMM. NO.  
4566  
DATE  
3/17/23

SHEET NO.  
C-1.3  
©Copyright 2023