




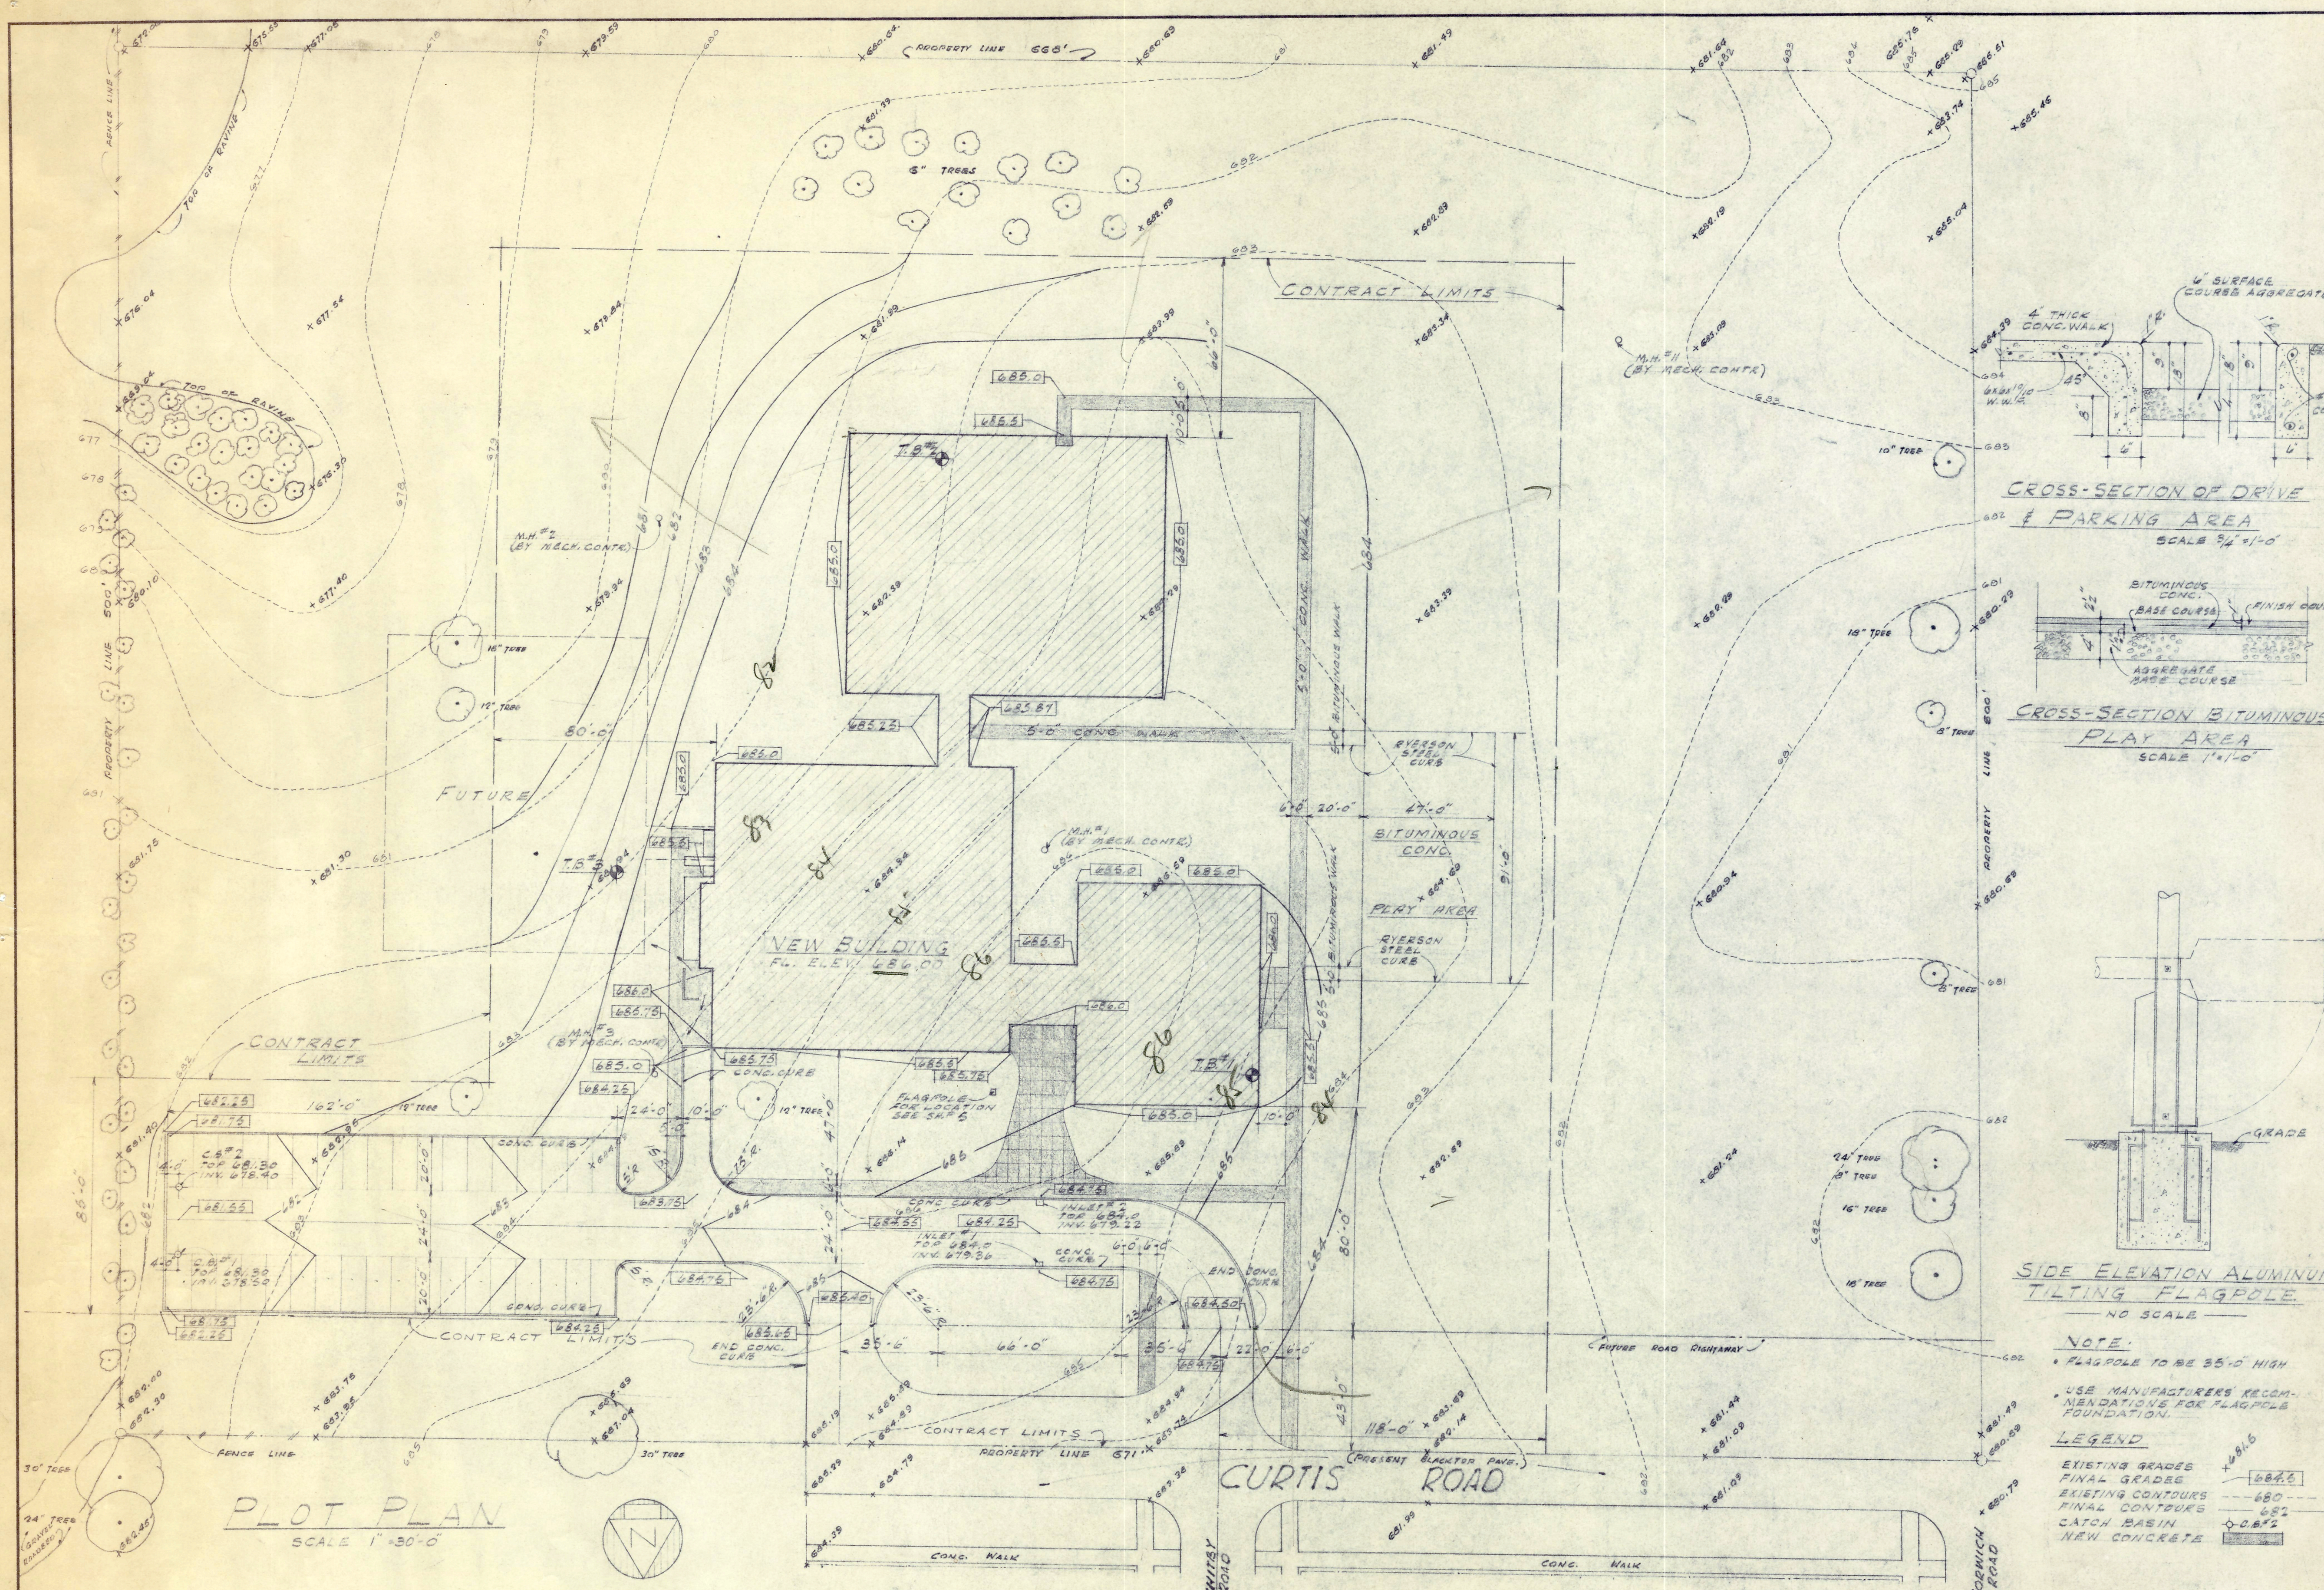


Plot Plan
Scale 1" = 30'-0"

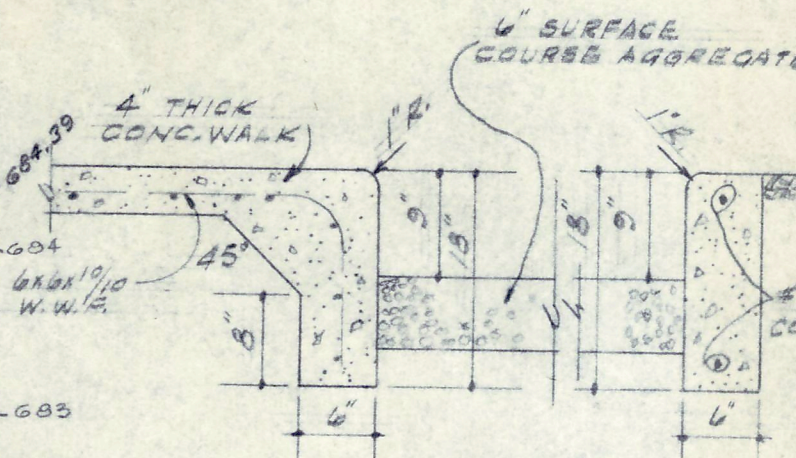

Cross-section of Drive & Parking Area
Scale 3/4" = 1'-0"

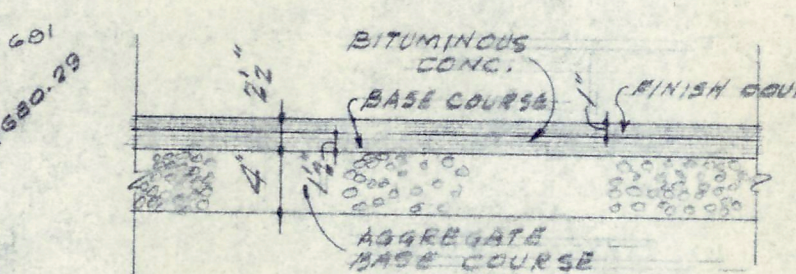

Cross-section Bituminous Play Area
Scale 1" = 1'-0"

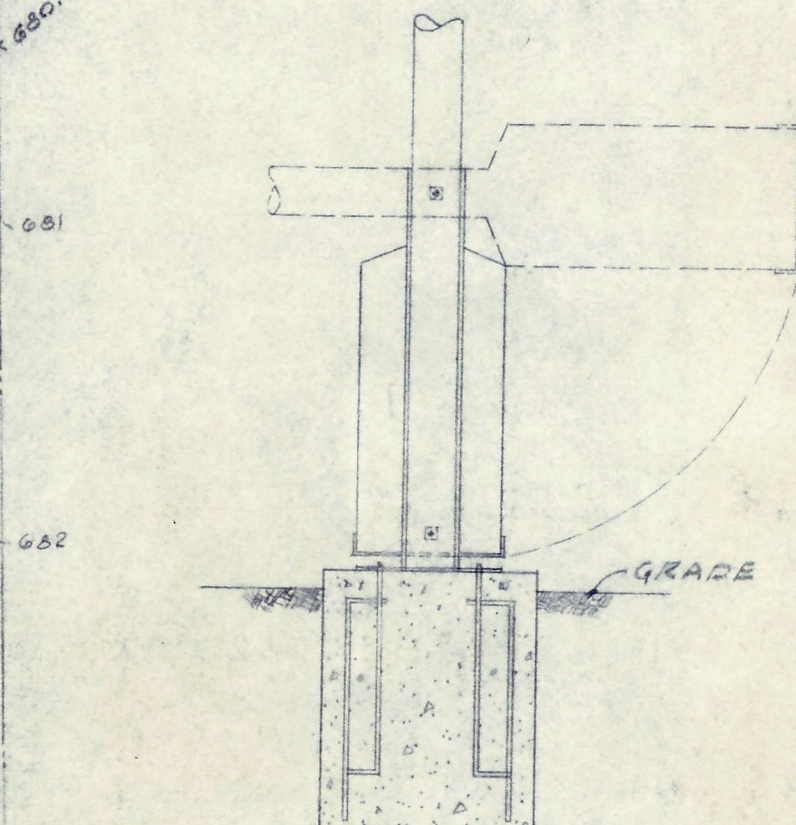

Side Elevation Aluminum Tilting Flagpole
No Scale

NOTE:
• FLAGPOLE TO BE 35'-0" HIGH
• USE MANUFACTURER'S RECOMMENDATIONS FOR FLAGPOLE FOUNDATION.
LEGEND
EXISTING GRADES
FINAL GRADES
EXISTING CONTOURS
FINAL CONTOURS
CATCH BASIN
NEW CONCRETE

INDEX					
ARCHITECTURAL					
05.1-10.1	ROOM SCHEDULE				
05.2-10.2	DOOR SCHEDULE				
05.3-10.3	DOOR FRAMES & DETAILS				
1	PLOT PLAN				
2	COMPOSITE PLAN & ROOF PLAN				
3	FOUNDATION PLAN UNIT "A"				
4	FOUNDATION PLAN UNIT "B"				
5	FLOOR PLAN UNIT "A"				
6	FLOOR PLAN UNIT "B"				
7	ELEVATIONS UNIT "A" & "B"				
8	ELEVATIONS UNIT "A" & "B"				
9	BUILDING SECTIONS UNIT "A"				
10	BUILDING SECTIONS UNIT "A"				
11	BUILDING SECTIONS UNIT "A"				
12	BUILDING SECTIONS UNIT "B"				
13	TYPICAL DETAILS				
14	CLERESTORY PLAN & DETAILS				
15	DETAILS				
16	MISCELLANEOUS DETAILS				
17	LIBRARY PLAN & ELEVATIONS, ALTERNATE "B"				
18	CABINET DETAILS				
	SURVEY				
	TEST BORINGS				
STRUCTURAL					
5-1	ROOF FRAMING PLAN UNIT "A"				
5-2	ROOF FRAMING PLAN UNIT "B"				
MECHANICAL					
M-1	MECHANICAL PLOT - ROOF, PLAN & DATA				
M-2	MECHANICAL FOUNDATION PLAN UNIT "A"				
M-3	MECHANICAL FOUNDATION PLAN UNIT "B"				
M-4	MECHANICAL FLOOR PLAN UNIT "A"				
M-5	MECHANICAL FLOOR PLAN UNIT "B"				
1	Plot Plan - OFF SITE UTILITIES				
2	SANITARY SEWER DETAILS & PROFILE				
ELECTRICAL					
E-1	ELECTRICAL PLOT PLAN, SYMBOLS & DATA				
E-2	ELECTRICAL FLOOR PLAN UNIT "A"				
E-3	ELECTRICAL FLOOR PLAN UNIT "B"				
E-4	ELECTRICAL DIAGRAMS				
KITCHEN					
KEY TO MATERIAL					
	BRICK		EARTH		WOOD BLOCK
	CONCRETE MASONRY UNITS		GRAVEL		WOOD FINISH
	CONC. MASONRY UNITS SOLID		CERAMIC TILE		PLYWOOD
	CONCRETE		ACOUSTICAL		PLASTER, GYPSUM
	GLAZED HOLLOW TILE		INSULATION		VINYL TACKBOARD
	MARBLE		METAL SECTION		CHALKBOARD
	STONE		METAL ELEVATION		
DETAIL SYMBOLS					
	11	DETAIL NUMBER			
	6	SHEET NUMBER			
	10A-10	SPECIFICATION DETAIL NUMBER			
LOCATION MAP	SEALS				
</					


NEW ELEMENTARY SCHOOL, SECTION 9

LIVONIA PUBLIC SCHOOLS SCHOOL DISTRICT




WAYNE COUNTY, MICHIGAN

MARSHALL

<i>116-17-Michigan</i>	DATE <i>9/8/60</i>	NEW ELEMENTARY SCHOOL, SECTION 9	FILE NO.
	REVISED	FOR LIVONIA PUBLIC SCHOOLS SCHOOL DISTRICT WAYNE COUNTY, MICHIGAN	1480
	DRAWN BY <i>R.S.-MHW</i>	EBERLE M. SMITH ASSOC., INC. ARCHITECTS ENGINEERS	SHEET NO. 2
ROOM 626 - 153 EAST ELIZABETH STREET - DETROIT 1 - WOODWARD 5-8180			

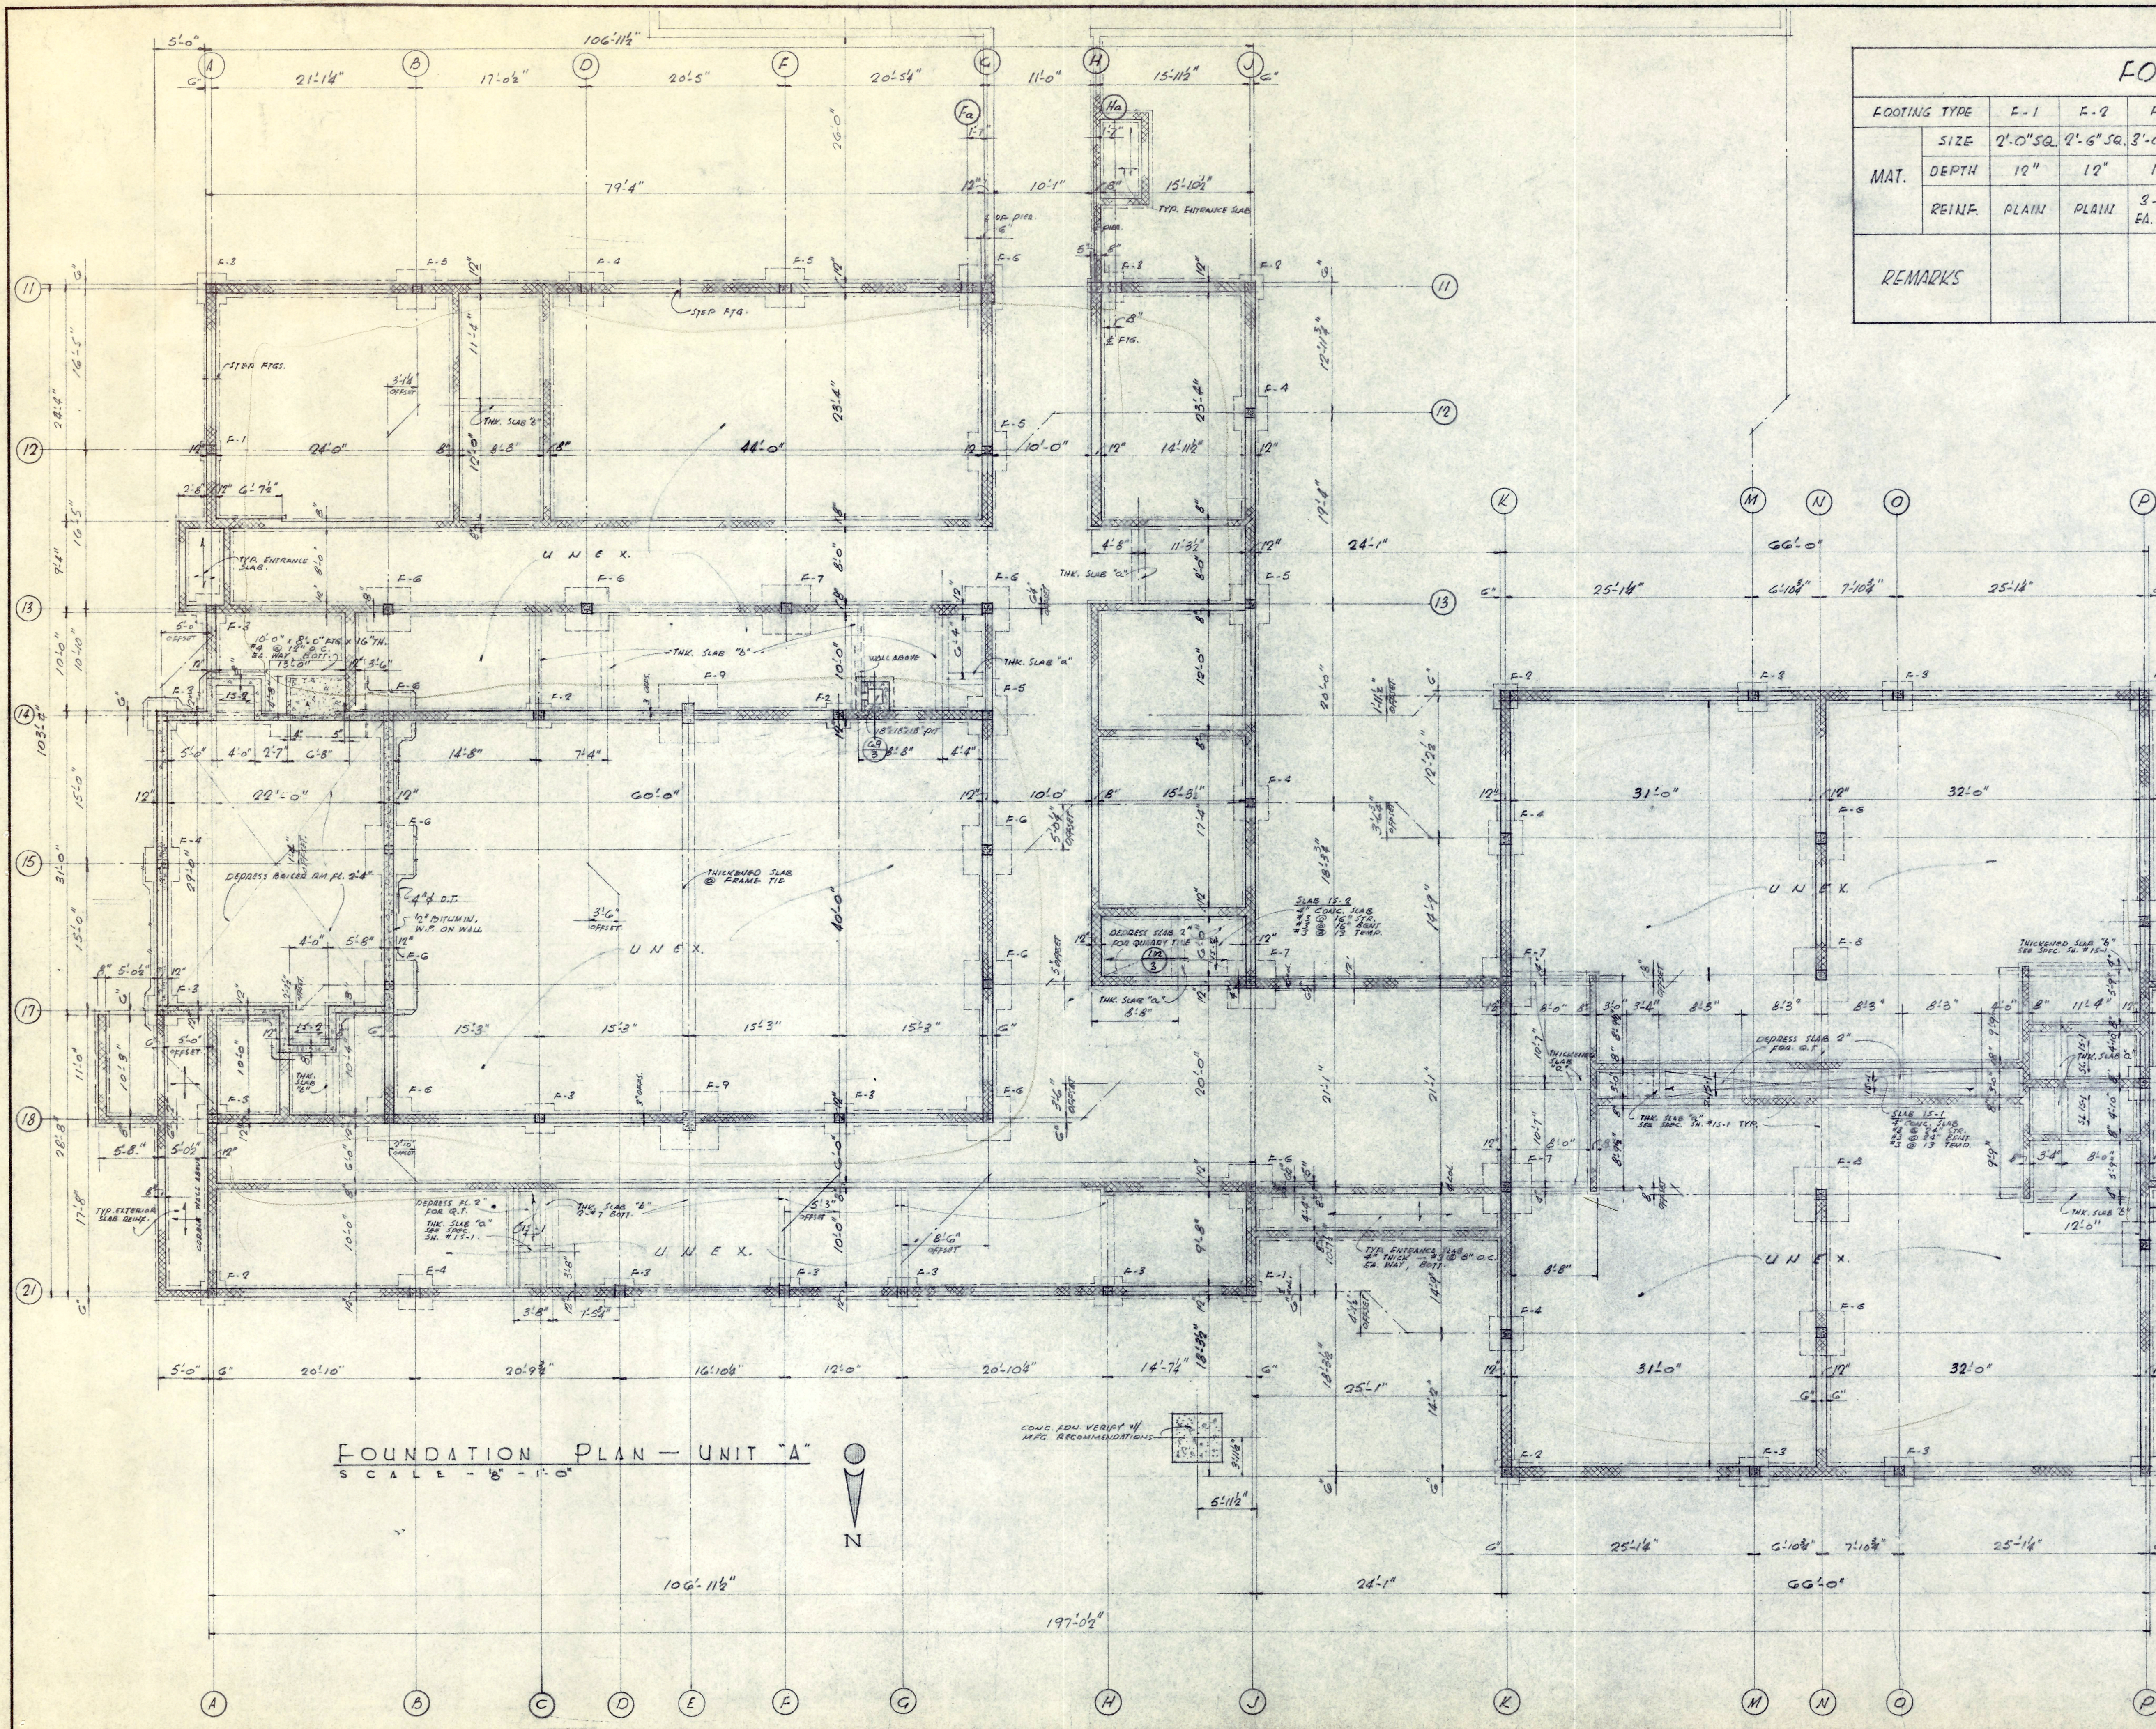


FOOTING SCHEDULE									
FOOTING TYPE	F-1	F-2	F-3	F-4	F-5	F-6	F-7	F-8	F-9
SIZE	2'-0" SQ.	2'-6" SQ.	3'-0" SQ.	3'-6" SQ.	4'-0" SQ.	4'-6" SQ.	5'-0" SQ.	5'-6" SQ.	6'-0" SQ.
DEPTH	12"	12"	12"	12"	12"	12"	12"	12"	12"
REINF.	PLAIN	PLAIN	3-#4 EA. WAY	3-#4 EA. WAY	4-#4 EA. WAY	5-#4 EA. WAY	6-#4 EA. WAY	8-#4 EA. WAY	11-#4 EA. WAY
REMARKS									

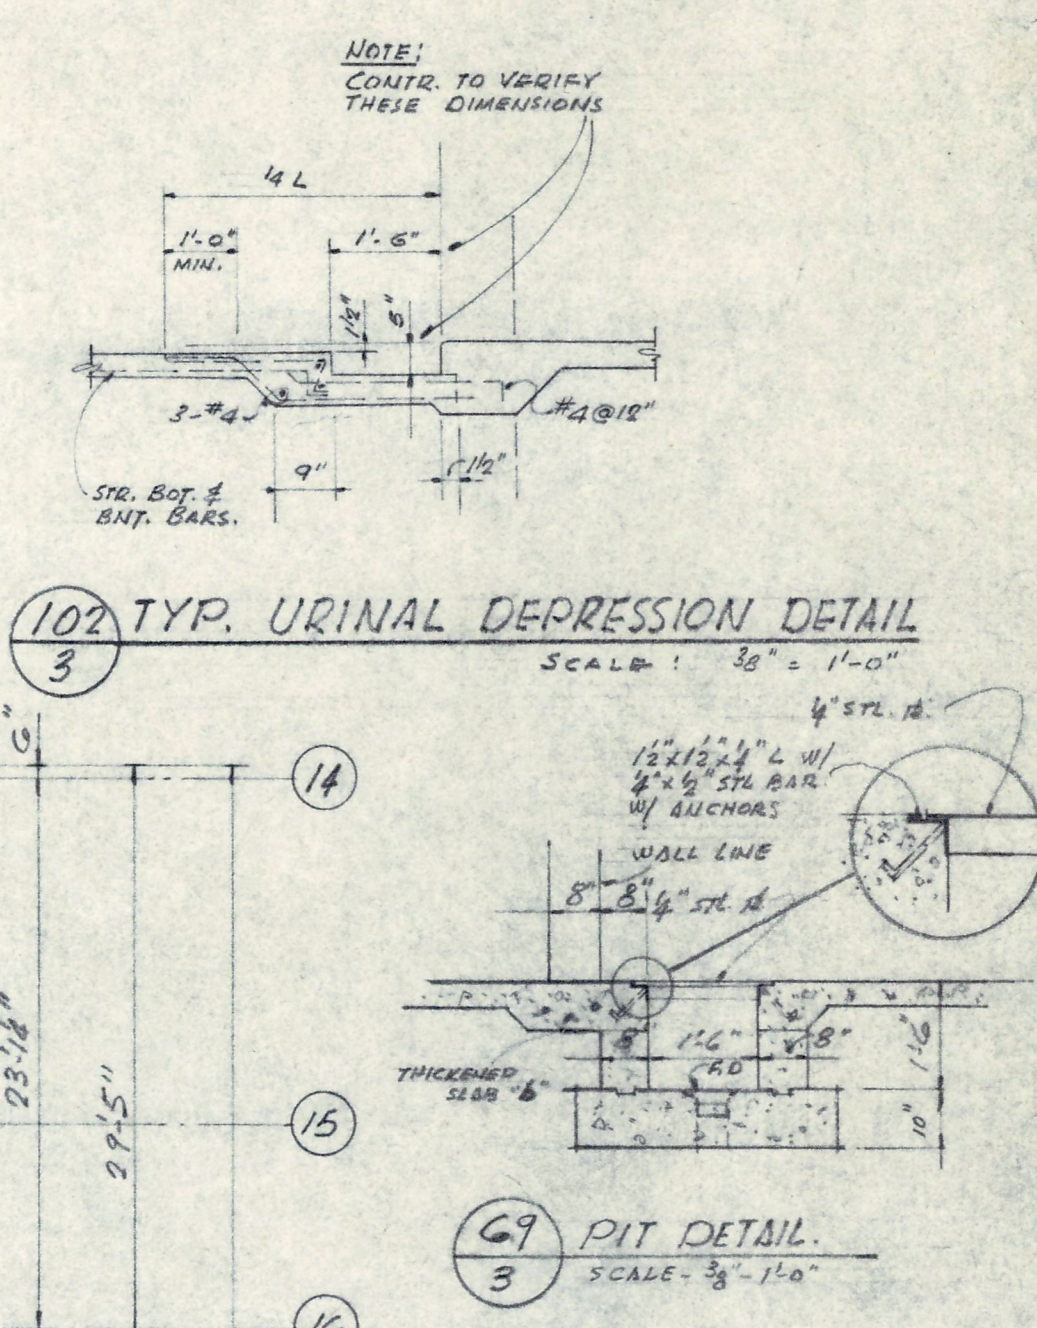 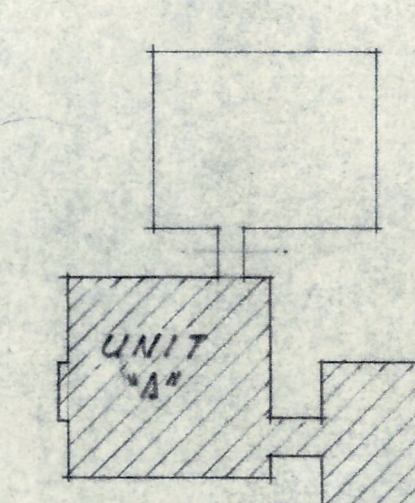


FOUNDATION PLAN - UNIT "A"
SCALE - 1/8" = 1'-0"

FOUNDATION PLAN UNIT "A"		
DATE 2/5/60	NEW ELEMENTARY SCHOOL SECTION 9	FILE NO.
REVISIONS	FOR	1480
LIVONIA PUBLIC SCHOOLS SCHOOL DISTRICT		
WAYNE COUNTY MICHIGAN		
EBERLE M. SMITH ASSOC., INC.		SHEET NO.
ARCHITECTS ENGINEERS		3
ROOM 626 • 153 EAST ELIZABETH STREET • DETROIT 1 • WOODWARD 5-8190		

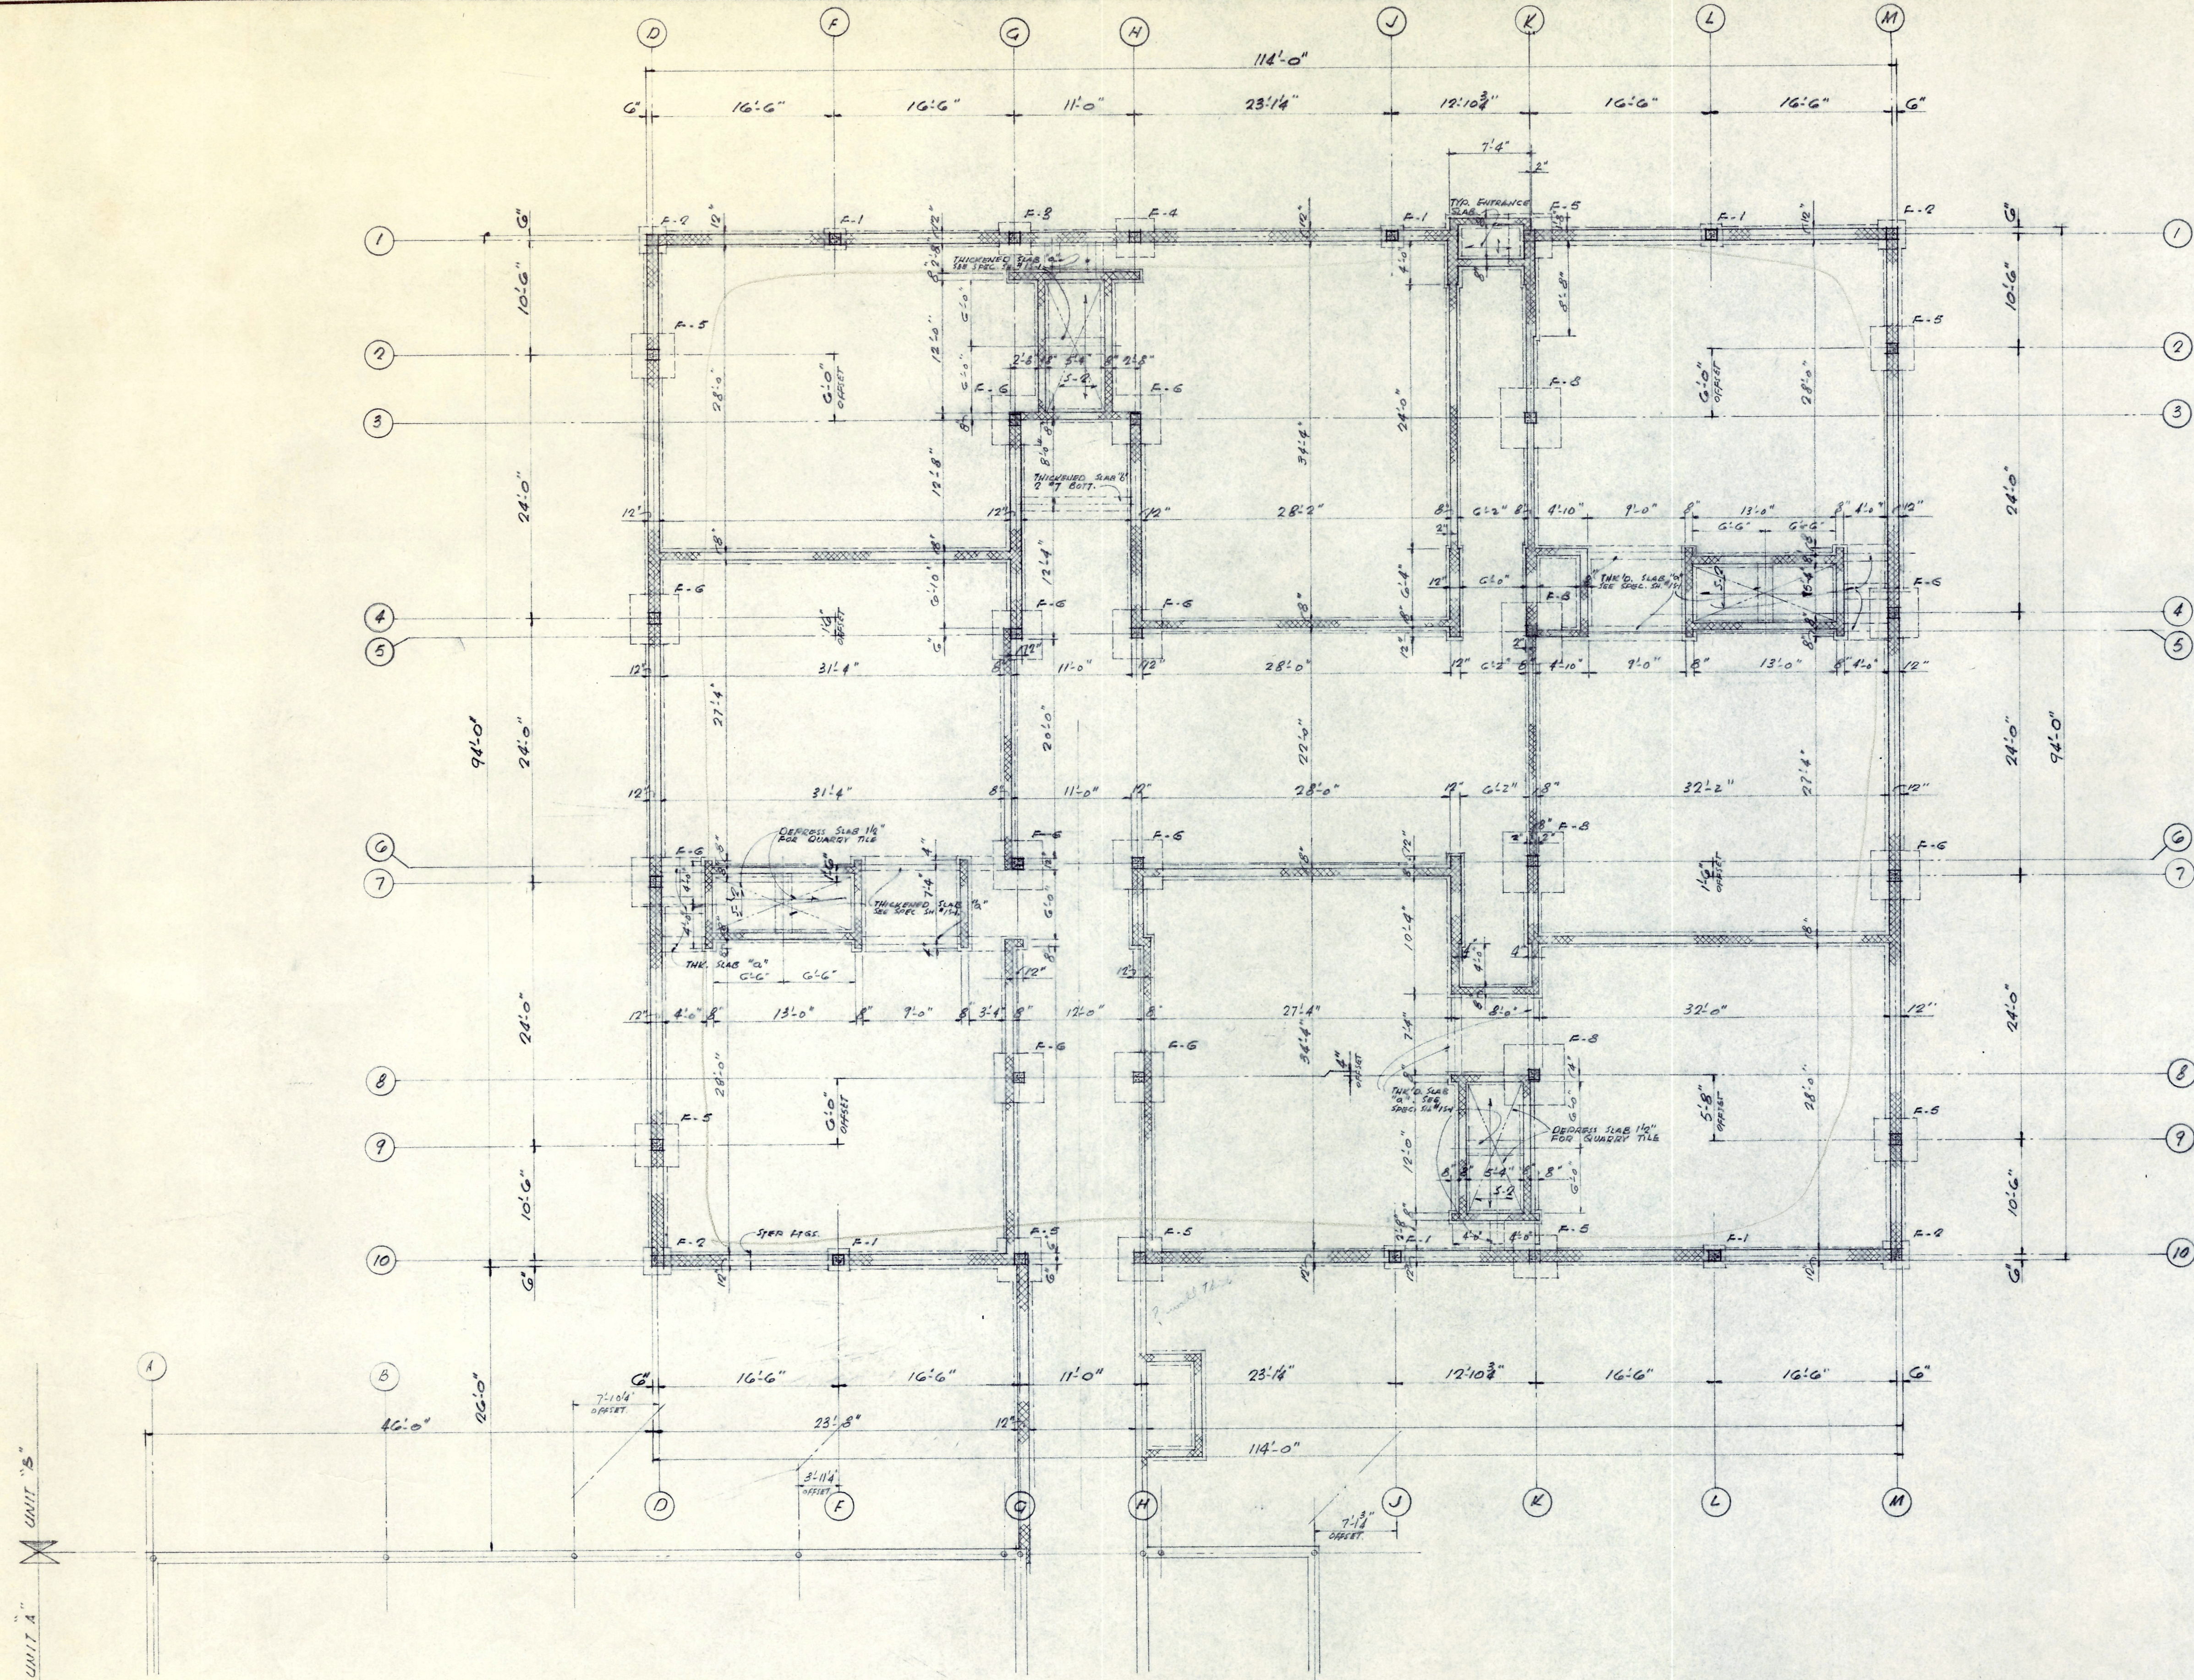

FOUNDATION PLAN - UNIT "B"
SCALE - 3/8" = 1'-0"

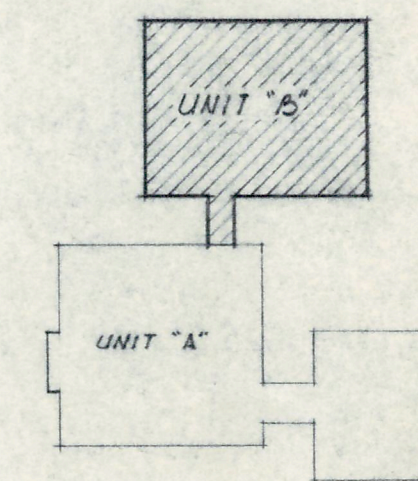

FOUNDATION PLAN UNIT "B"			
DATE 2/5/60	NEW ELEMENTARY SCHOOL SECTION 9	FILE NO.	1480
REVISED	FOR LIVONIA PUBLIC SCHOOLS SCHOOL DISTRICT WAYNE COUNTY MICHIGAN	SHEET NO.	4
DRAWN BY R. M. H. H.	EBERLE M. SMITH ASSOC., INC. ARCHITECTS ENGINEERS	ROOM 626 • 153 EAST ELIZABETH STREET • DETROIT 1, - WOODWARD 5-8180	