


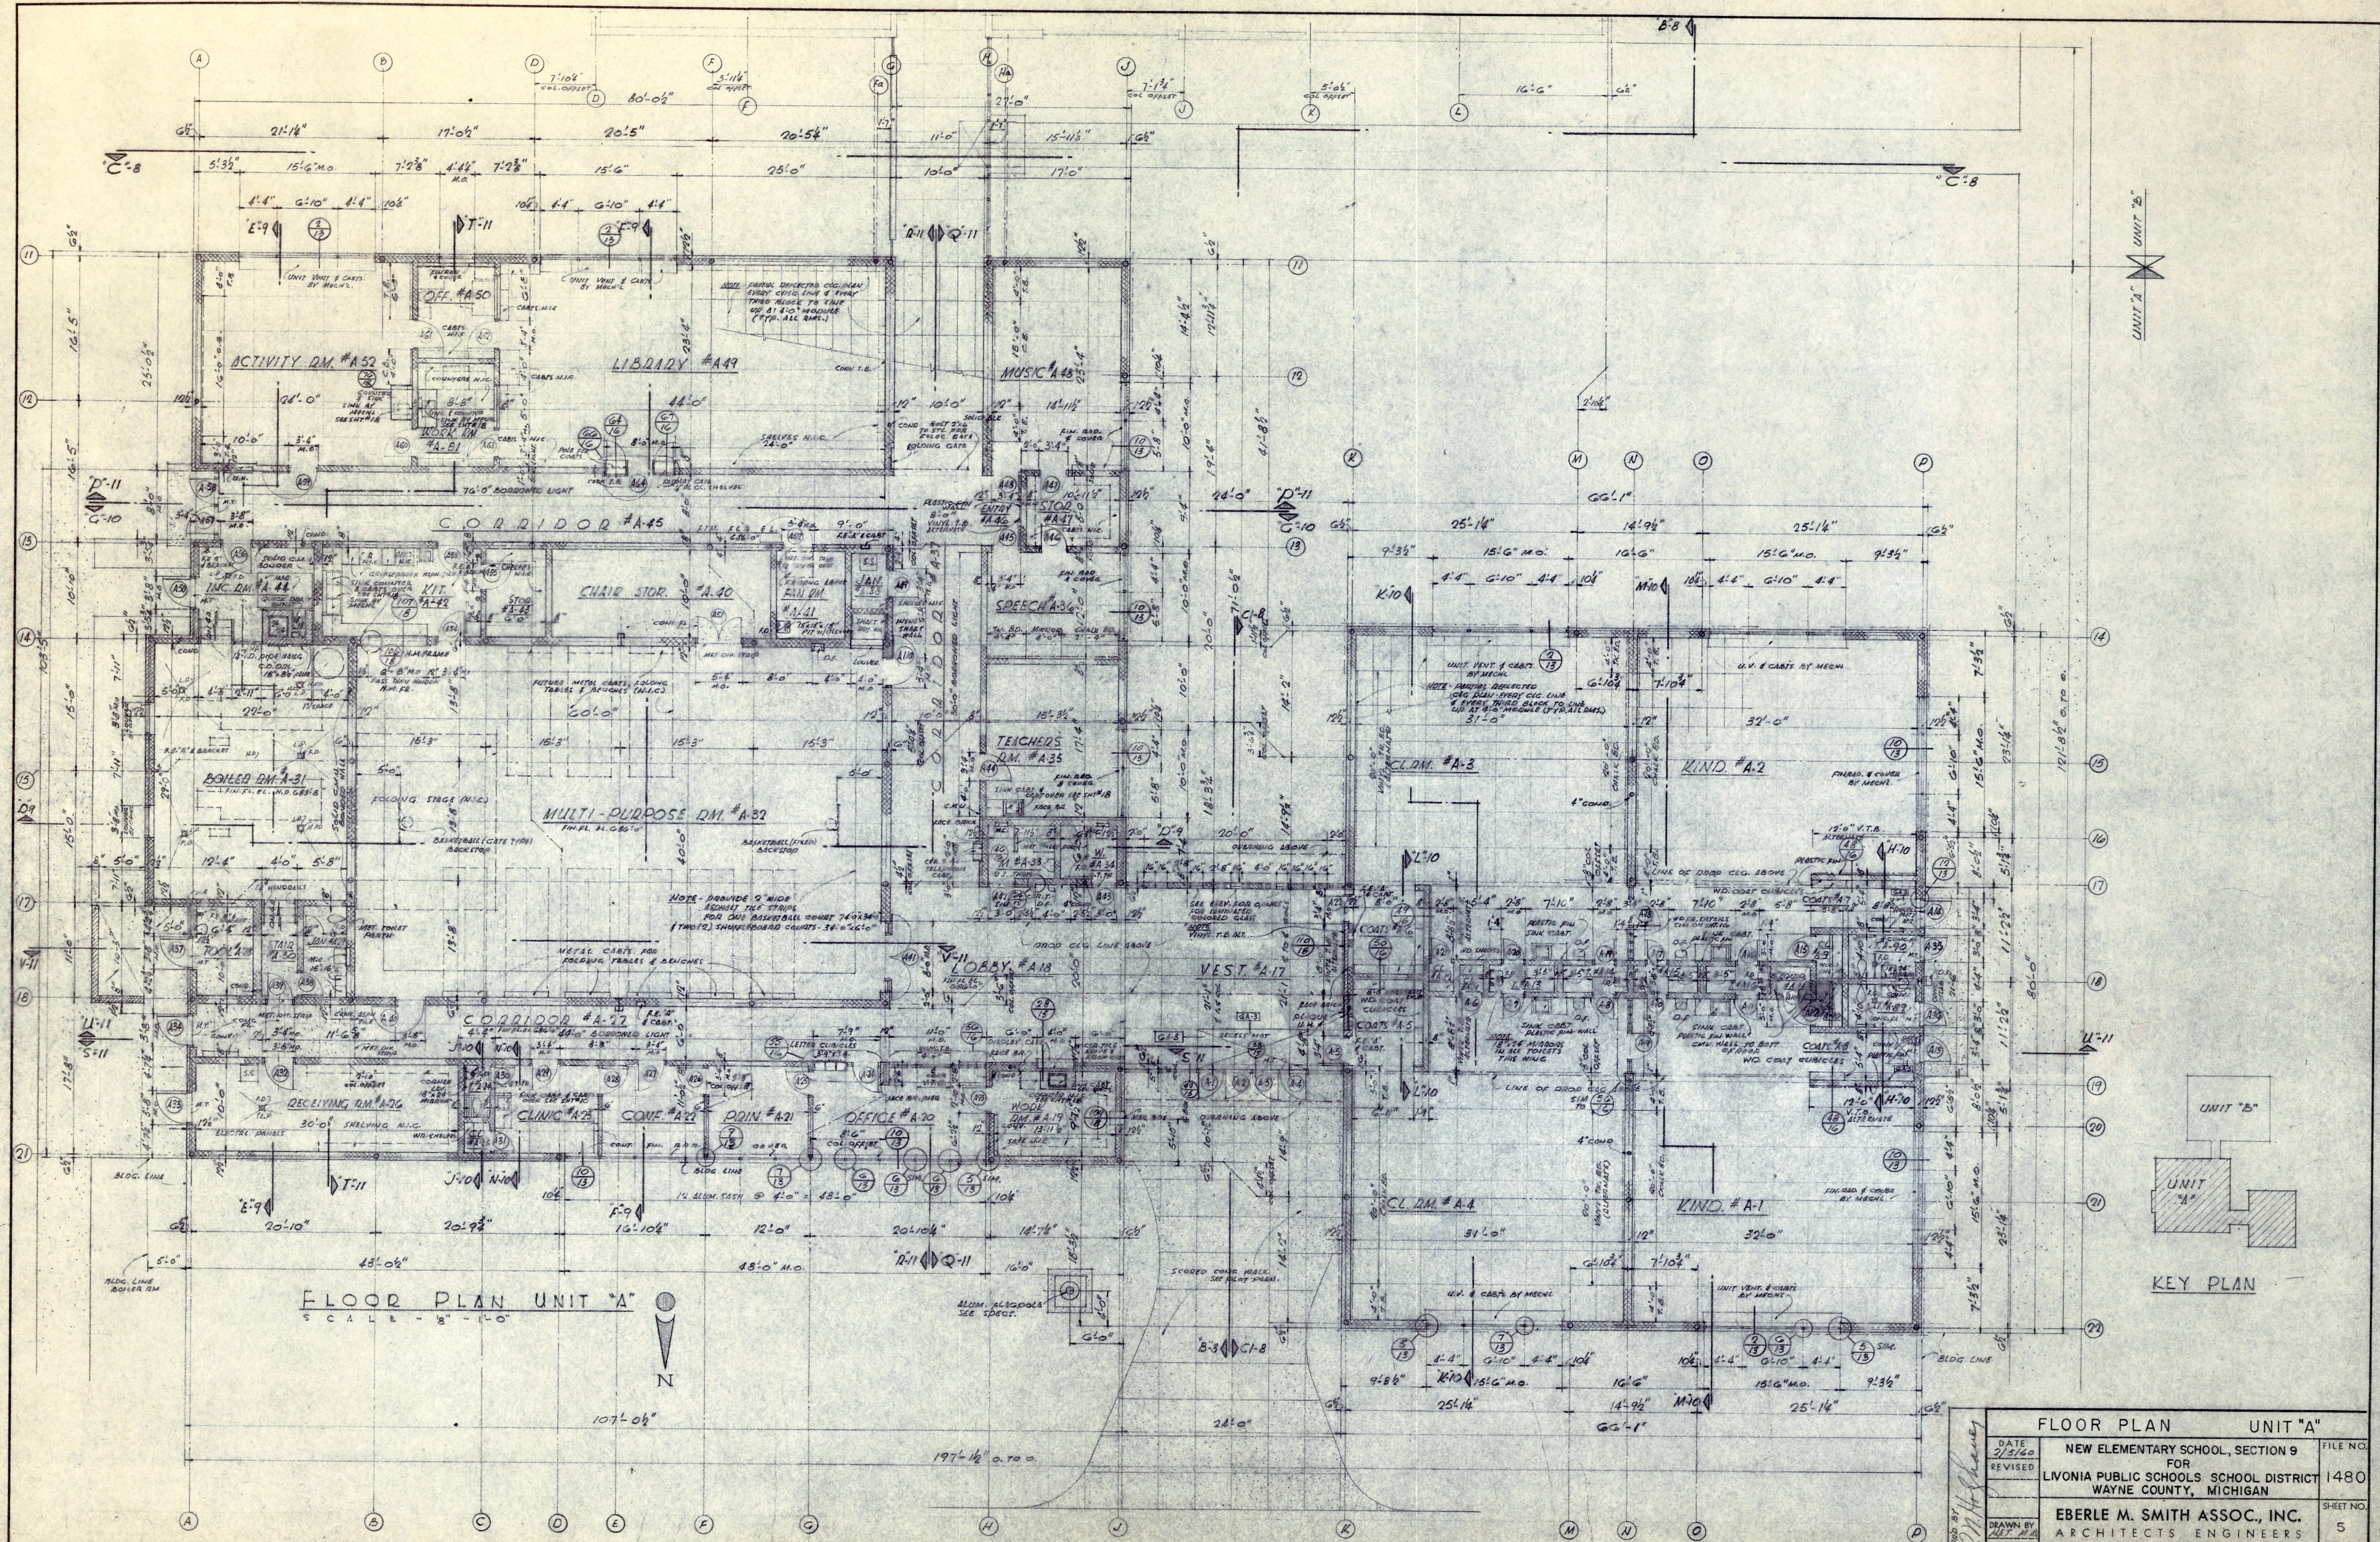

KEY PLAN


## FLOOR PLAN UNIT "A"

|   |                  |
|---|------------------|
| NEW ELEMENTARY SCHOOL, SECTION 9<br>FOR<br>LIVONIA PUBLIC SCHOOLS SCHOOL DISTRICT<br>WAYNE COUNTY, MICHIGAN | FILE NO.<br>1480 |
|---|------------------|



|                                                             |                |
|-------------------------------------------------------------|----------------|
| <b>EBERLE M. SMITH ASSOC., INC.</b><br>ARCHITECTS ENGINEERS | SHEET NO.<br>5 |
|-------------------------------------------------------------|----------------|

ROOM 626 • 153 EAST ELIZABETH STREET - DETROIT 1, - WOODWARD 5-8180







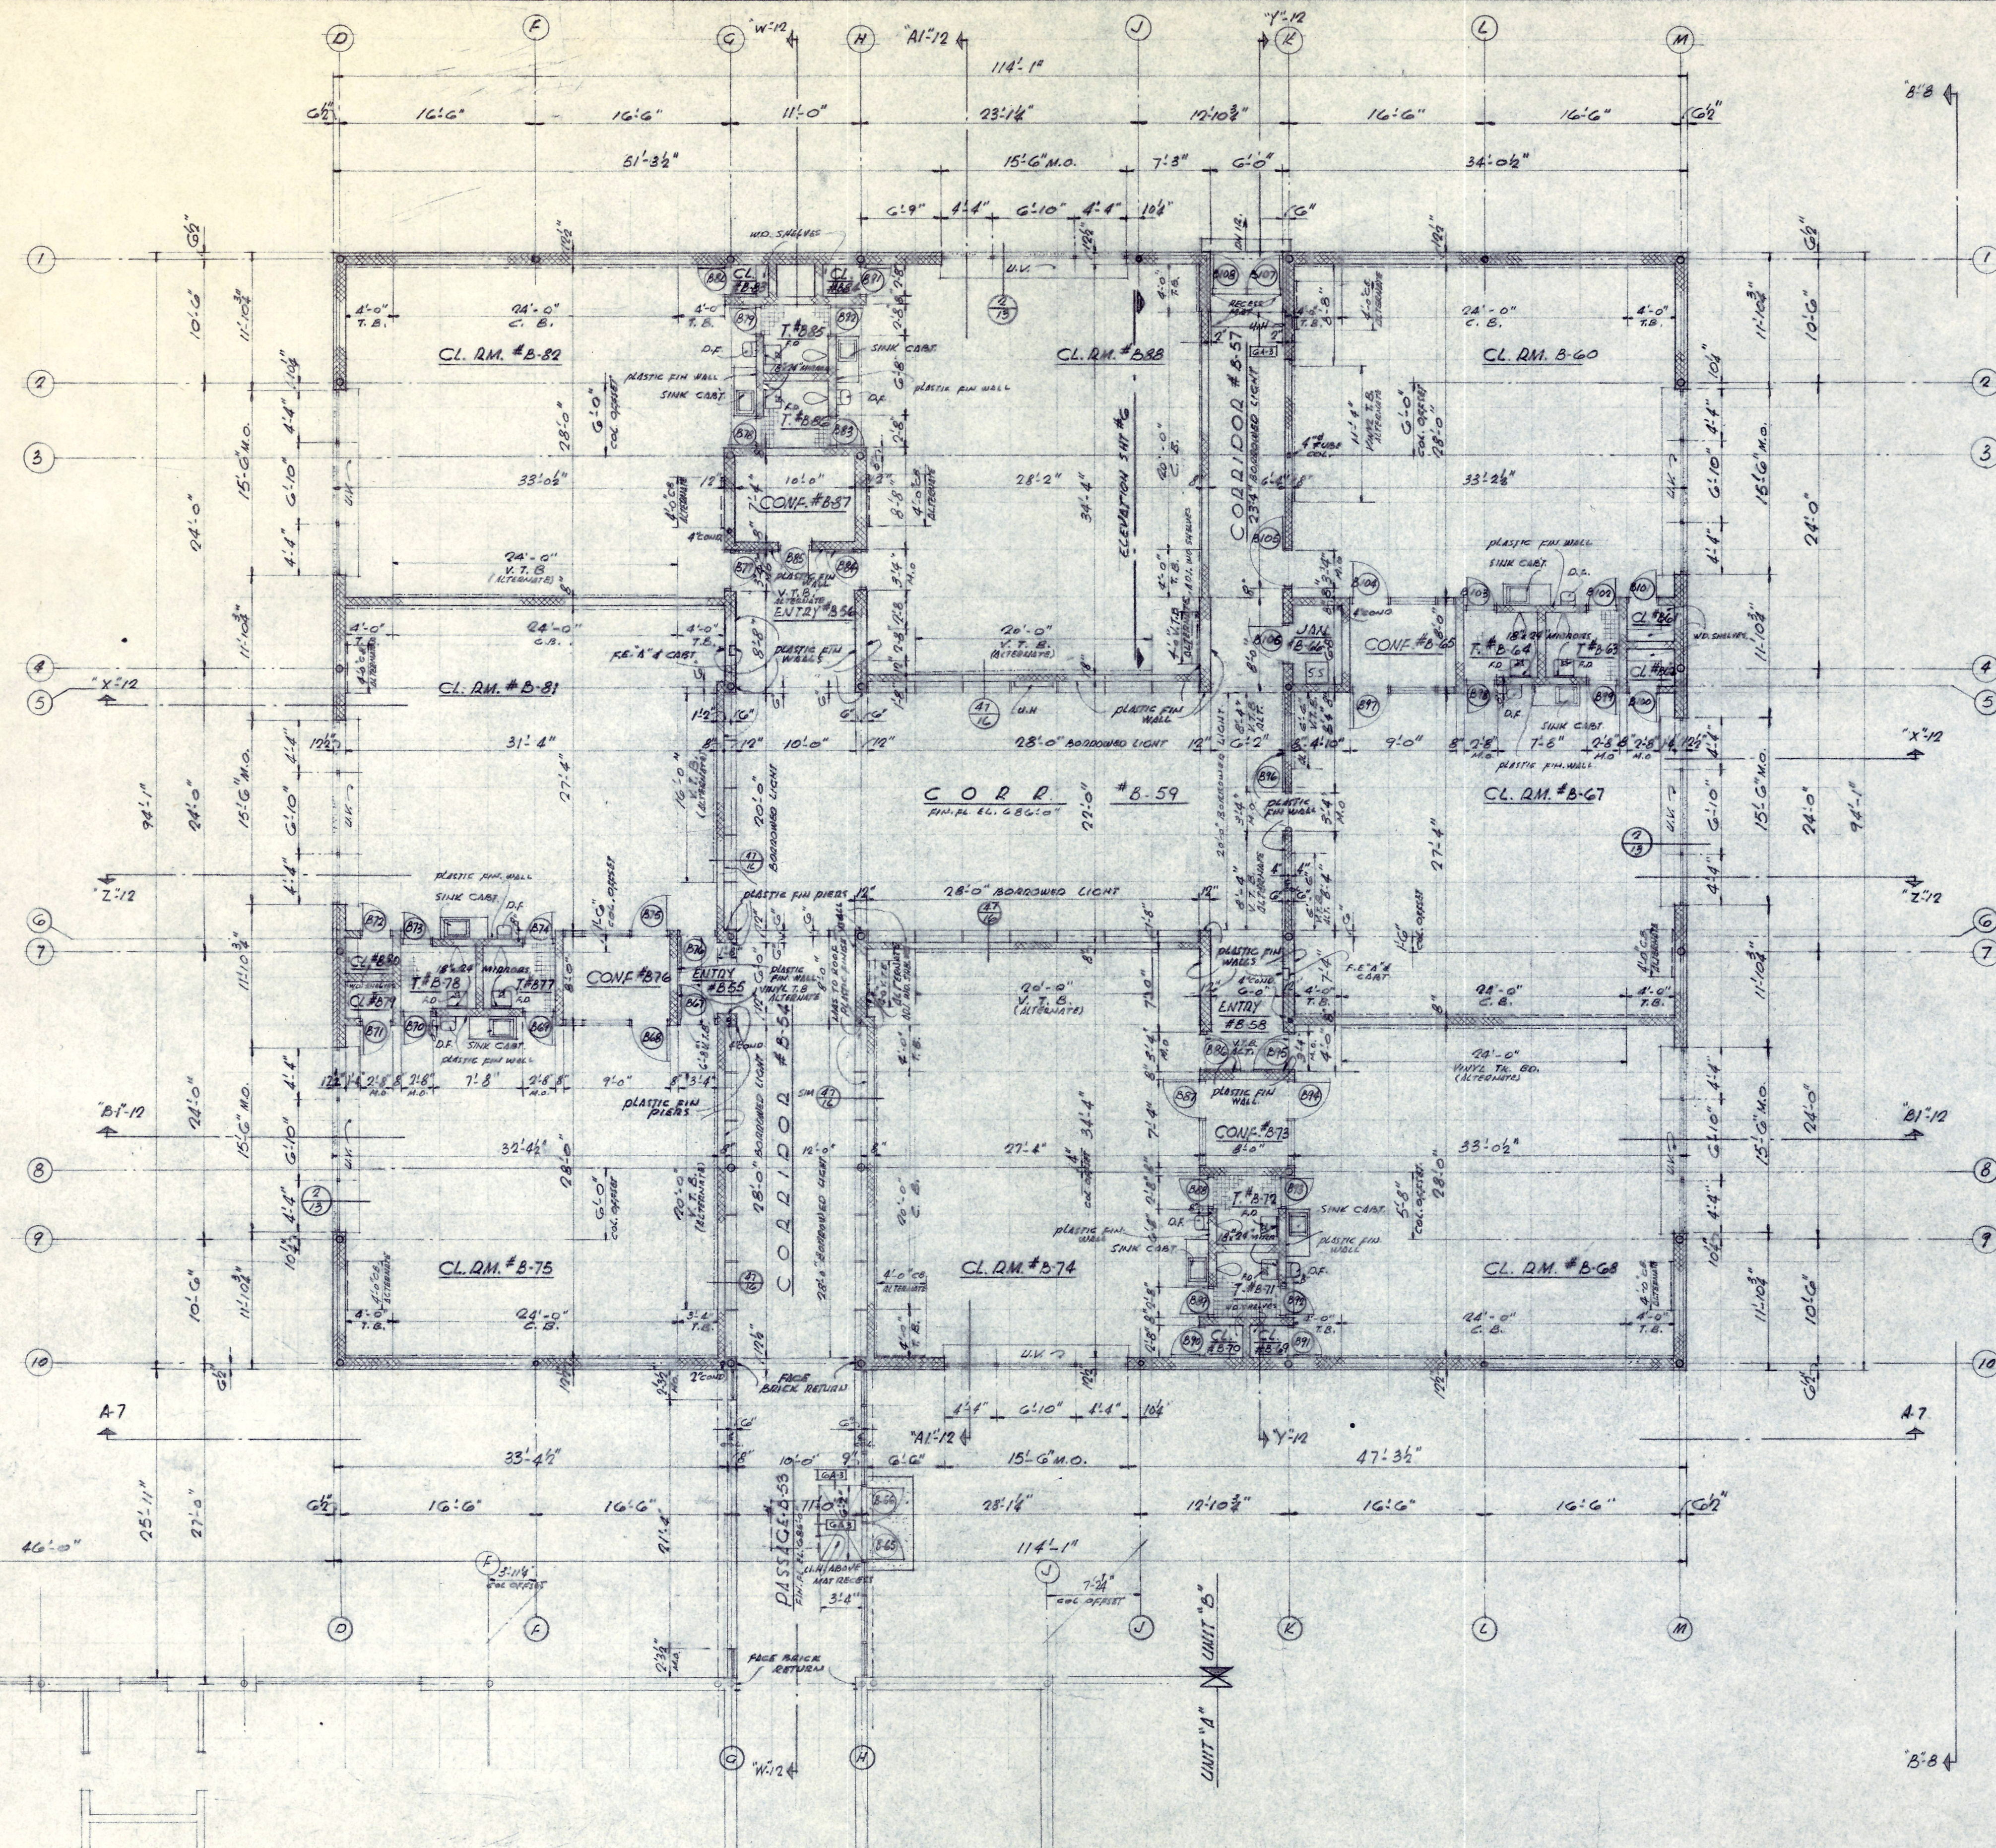


FLOOR PLAN UNIT "B"  
SCALE - 1/8" = 1'-0"

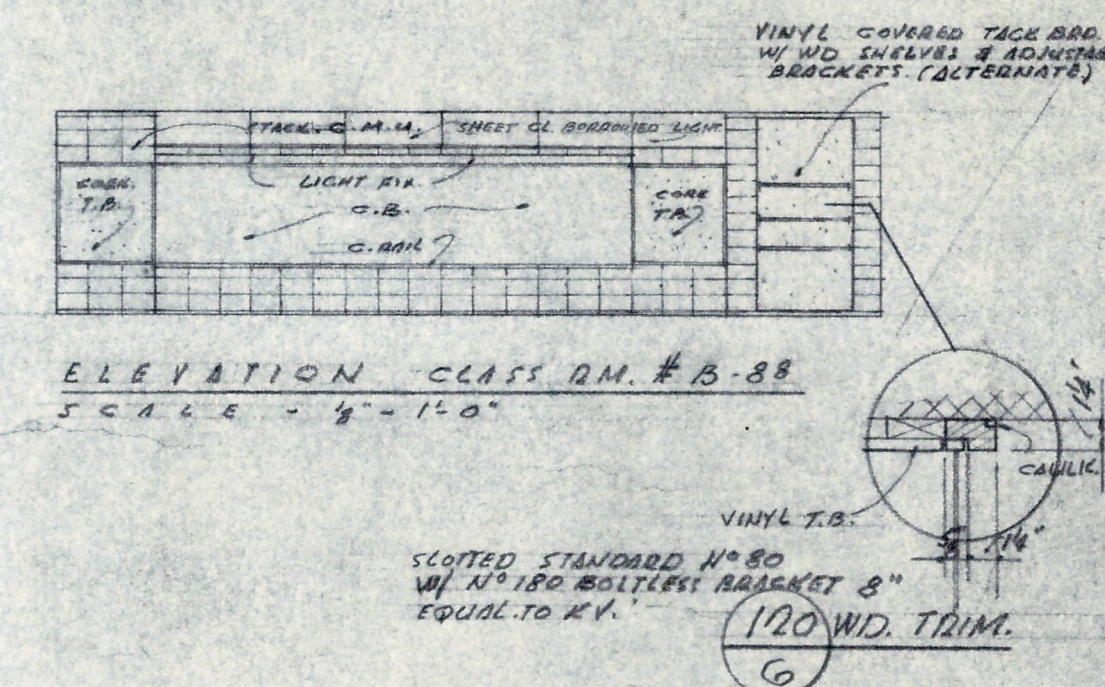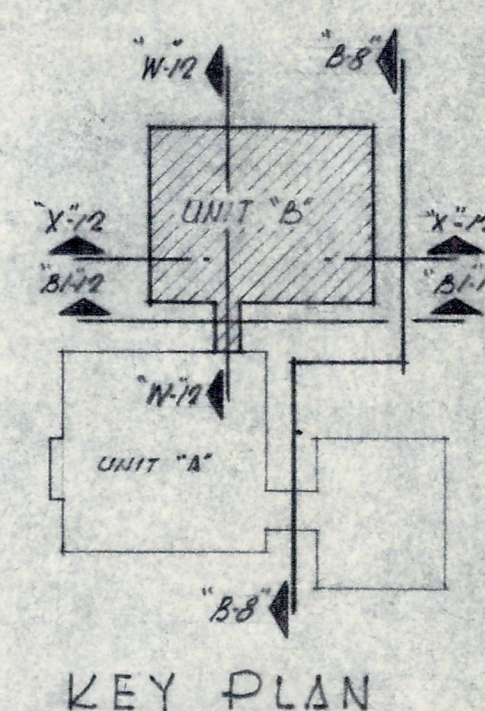

| FLOOR PLAN                                                         |                                  | UNIT "B"  |
|--------------------------------------------------------------------|----------------------------------|-----------|
| DATE<br>2/5/60                                                     | NEW ELEMENTARY SCHOOL, SECTION 9 | FILE NO.  |
| REVIS                                                              | FOR                              | 1480      |
| LIVONIA PUBLIC SCHOOLS SCHOOL DISTRICT                             |                                  |           |
| WAYNE COUNTY, MICHIGAN                                             |                                  |           |
| EBERLE M. SMITH ASSOC., INC.                                       |                                  | SHEET NO. |
| ARCHITECTS ENGINEERS                                               |                                  | 6         |
| ROOM 626 - 153 EAST ELIZABETH STREET - DETROIT 1 - WOODWARD 5-8180 |                                  |           |



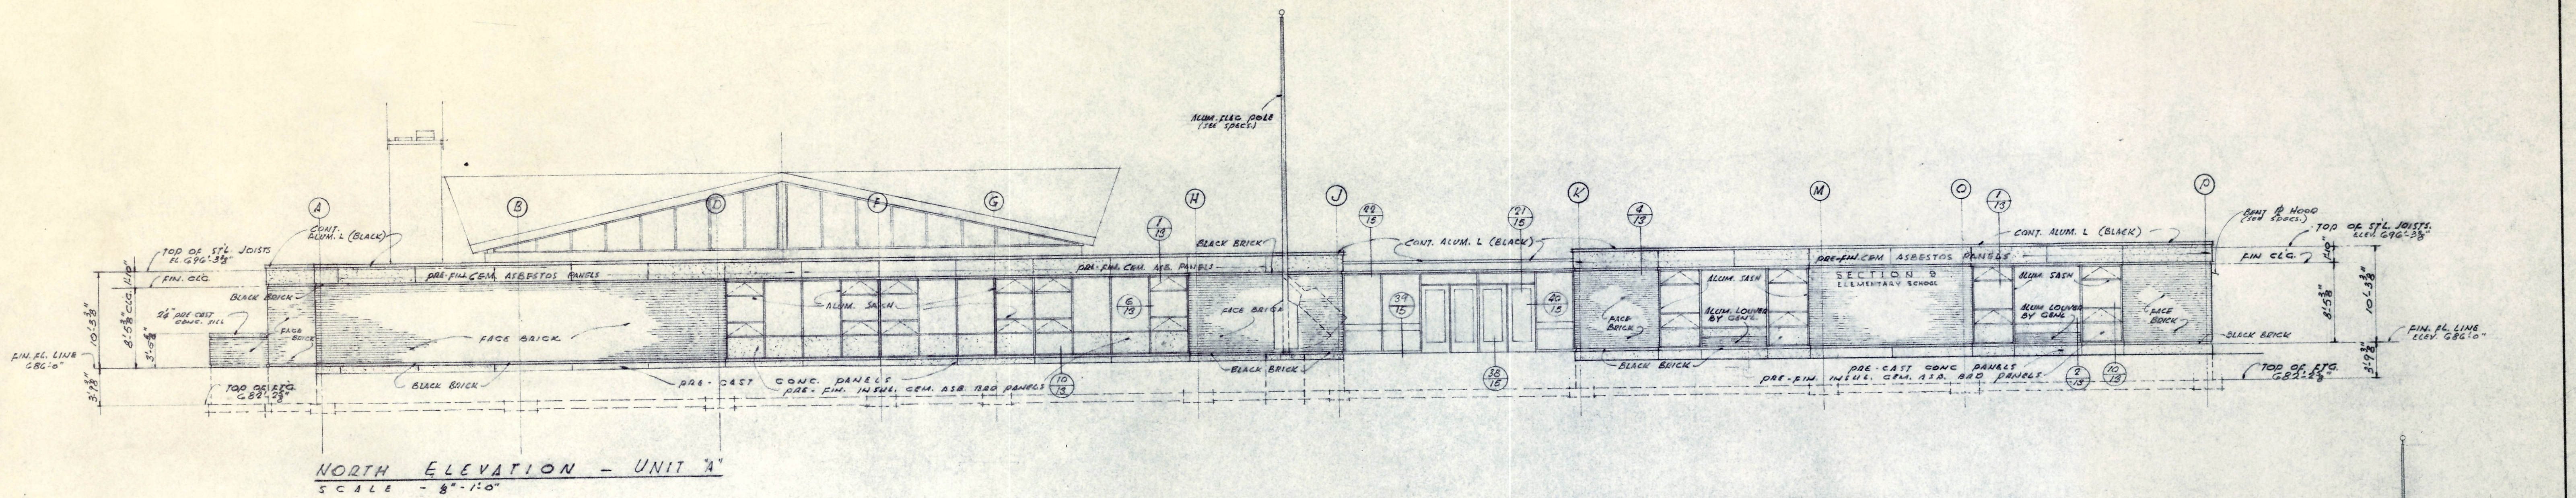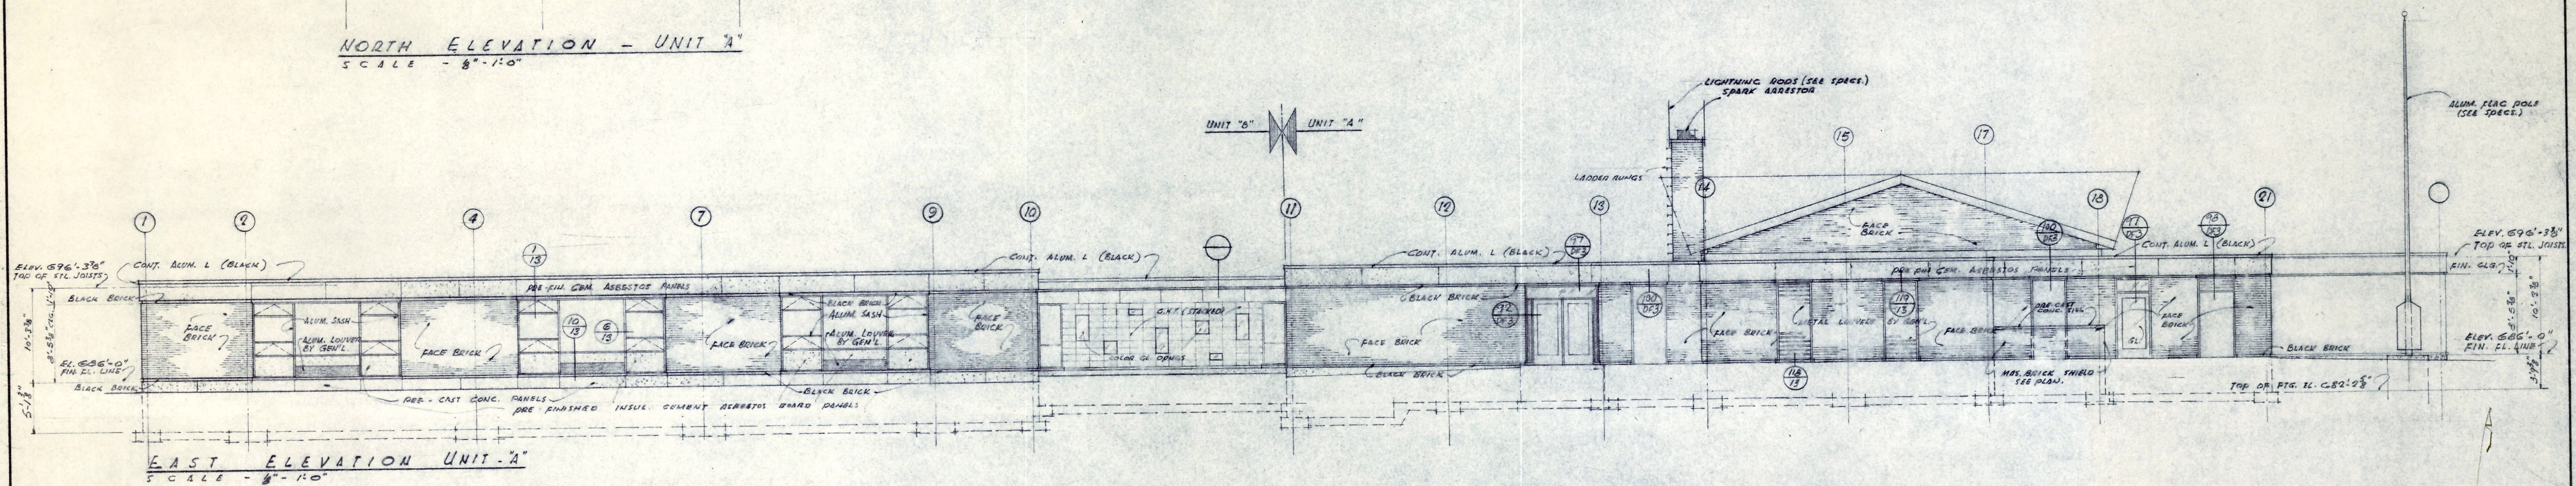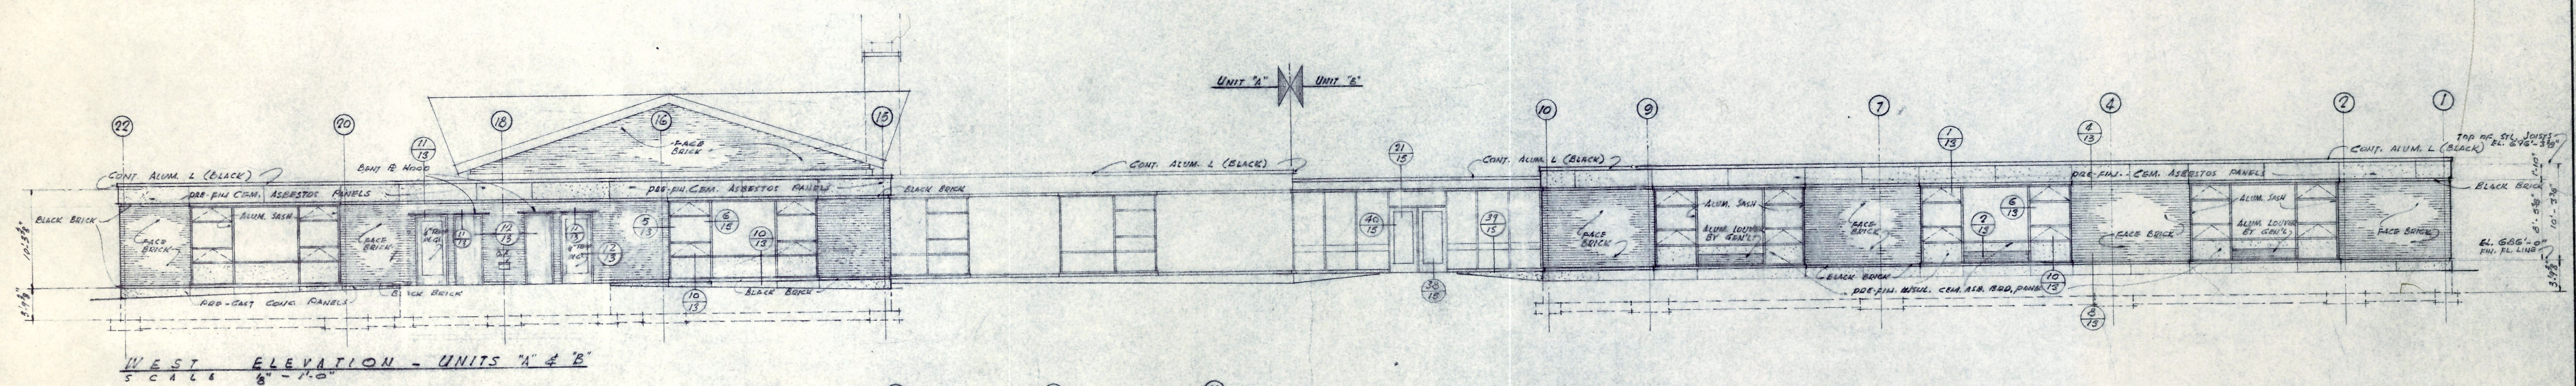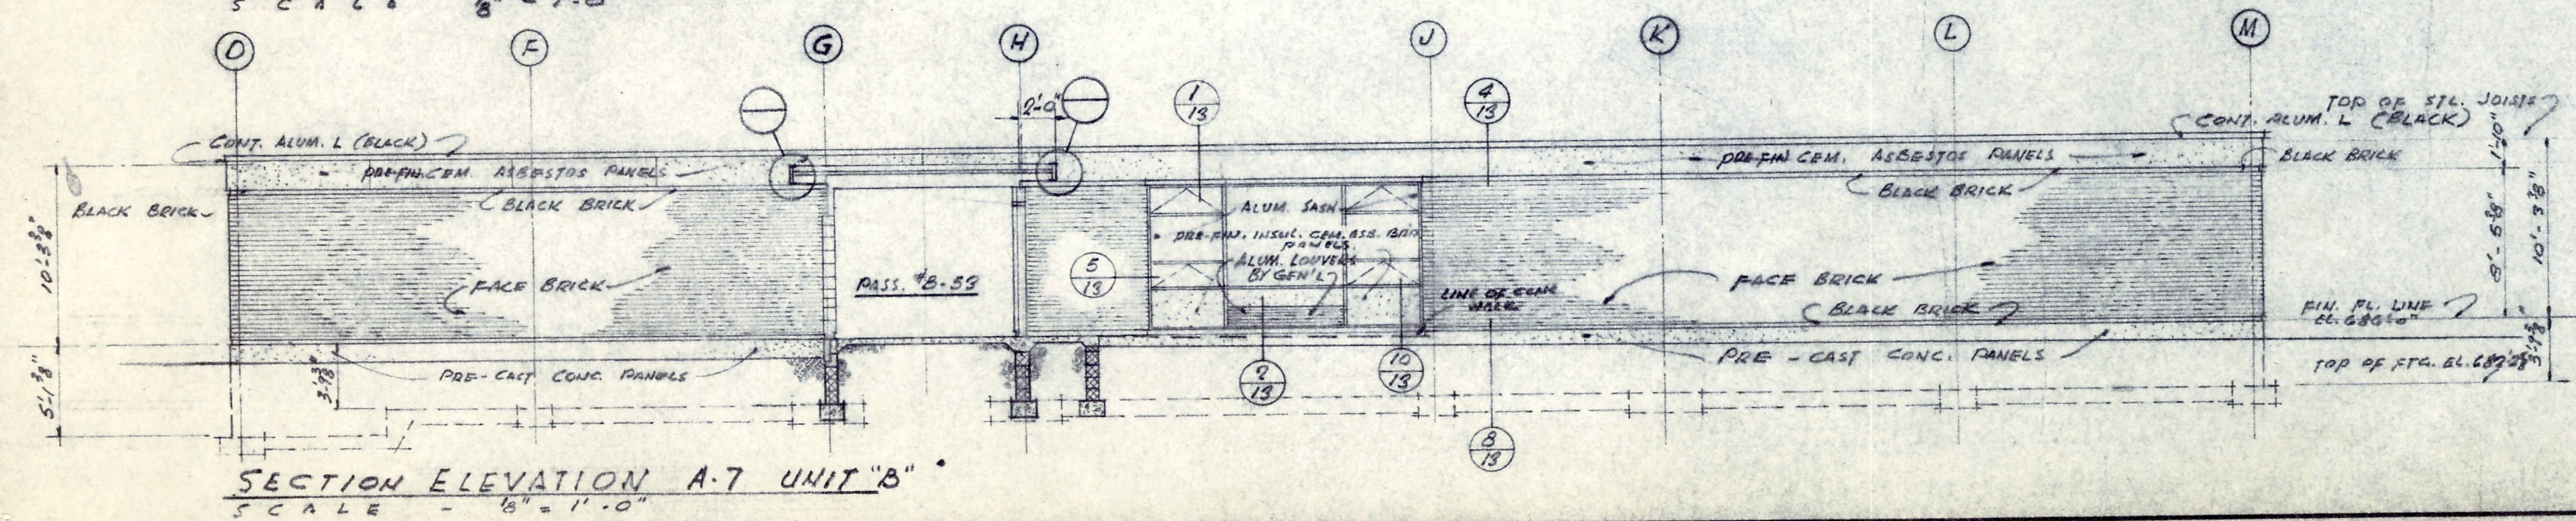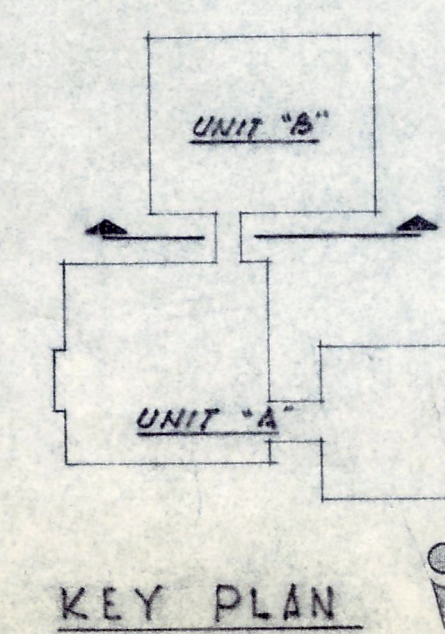

| ELEVATIONS UNITS "A" & "B"                                         |   |                  |  |
|--------------------------------------------------------------------|---|------------------|--|
| DATE<br>2/5/60                                                     | NEW ELEMENTARY SCHOOL SECTION 9<br>FOR<br>LIVONIA PUBLIC SCHOOLS SCHOOL DISTRICT<br>WAYNE COUNTY, MICHIGAN | FILE NO.<br>1480 |  |
| DRAWN BY<br>A.B. HUN                                               | EBERLE M. SMITH ASSOC., INC.<br>ARCHITECTS ENGINEERS                                                       | SHEET NO.<br>7   |  |
| ROOM 626 • 153 EAST ELIZABETH STREET • DETROIT 1 • WOODWARD 5-8180 |   |                  |  |