




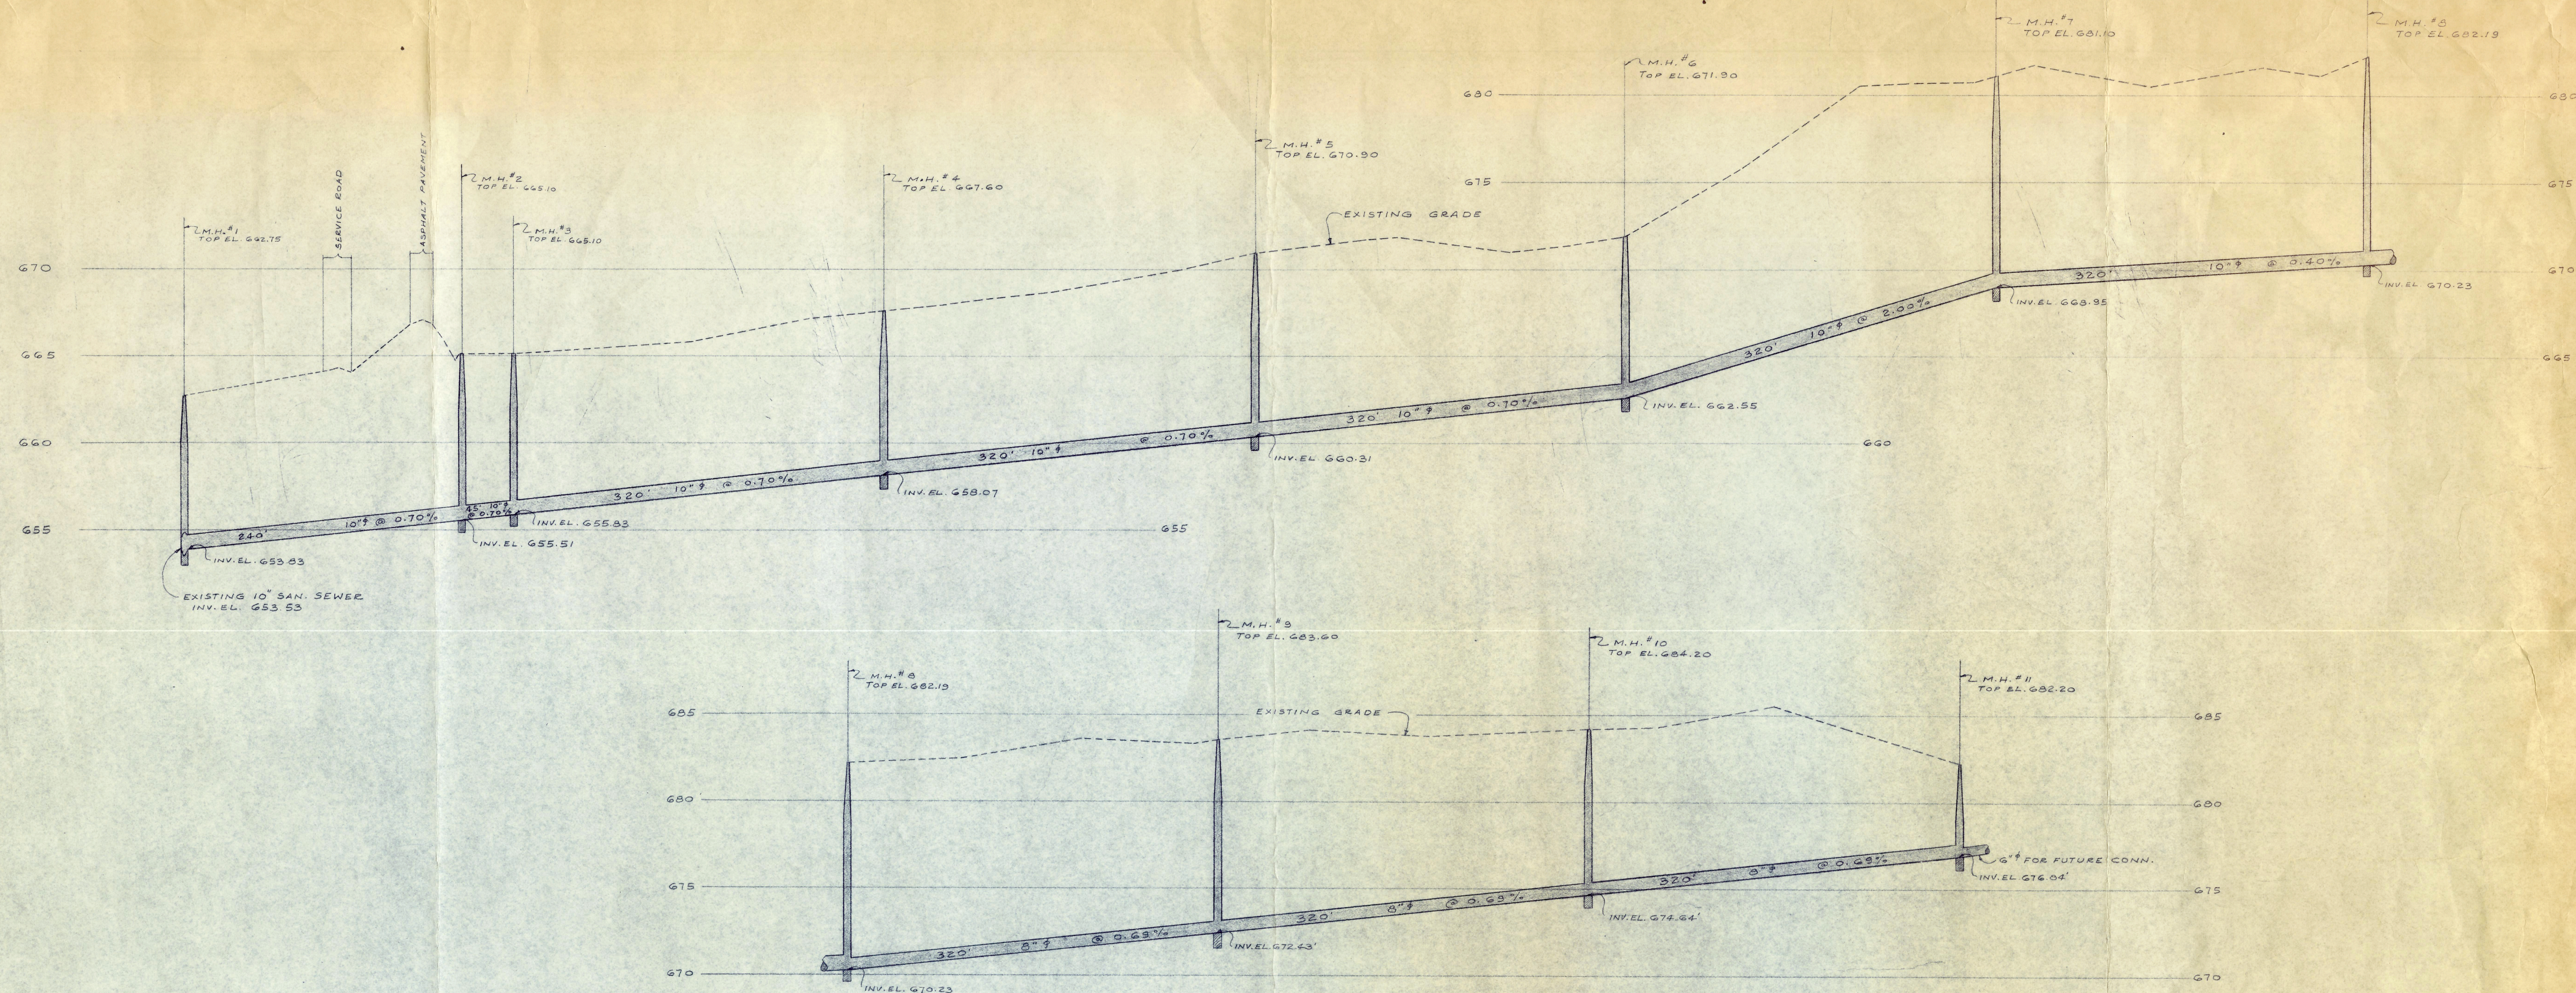

SANITARY SEWER PROFILE
 HORIZ. 1" = 60'
 SCALE: VERT. 1" = 4'

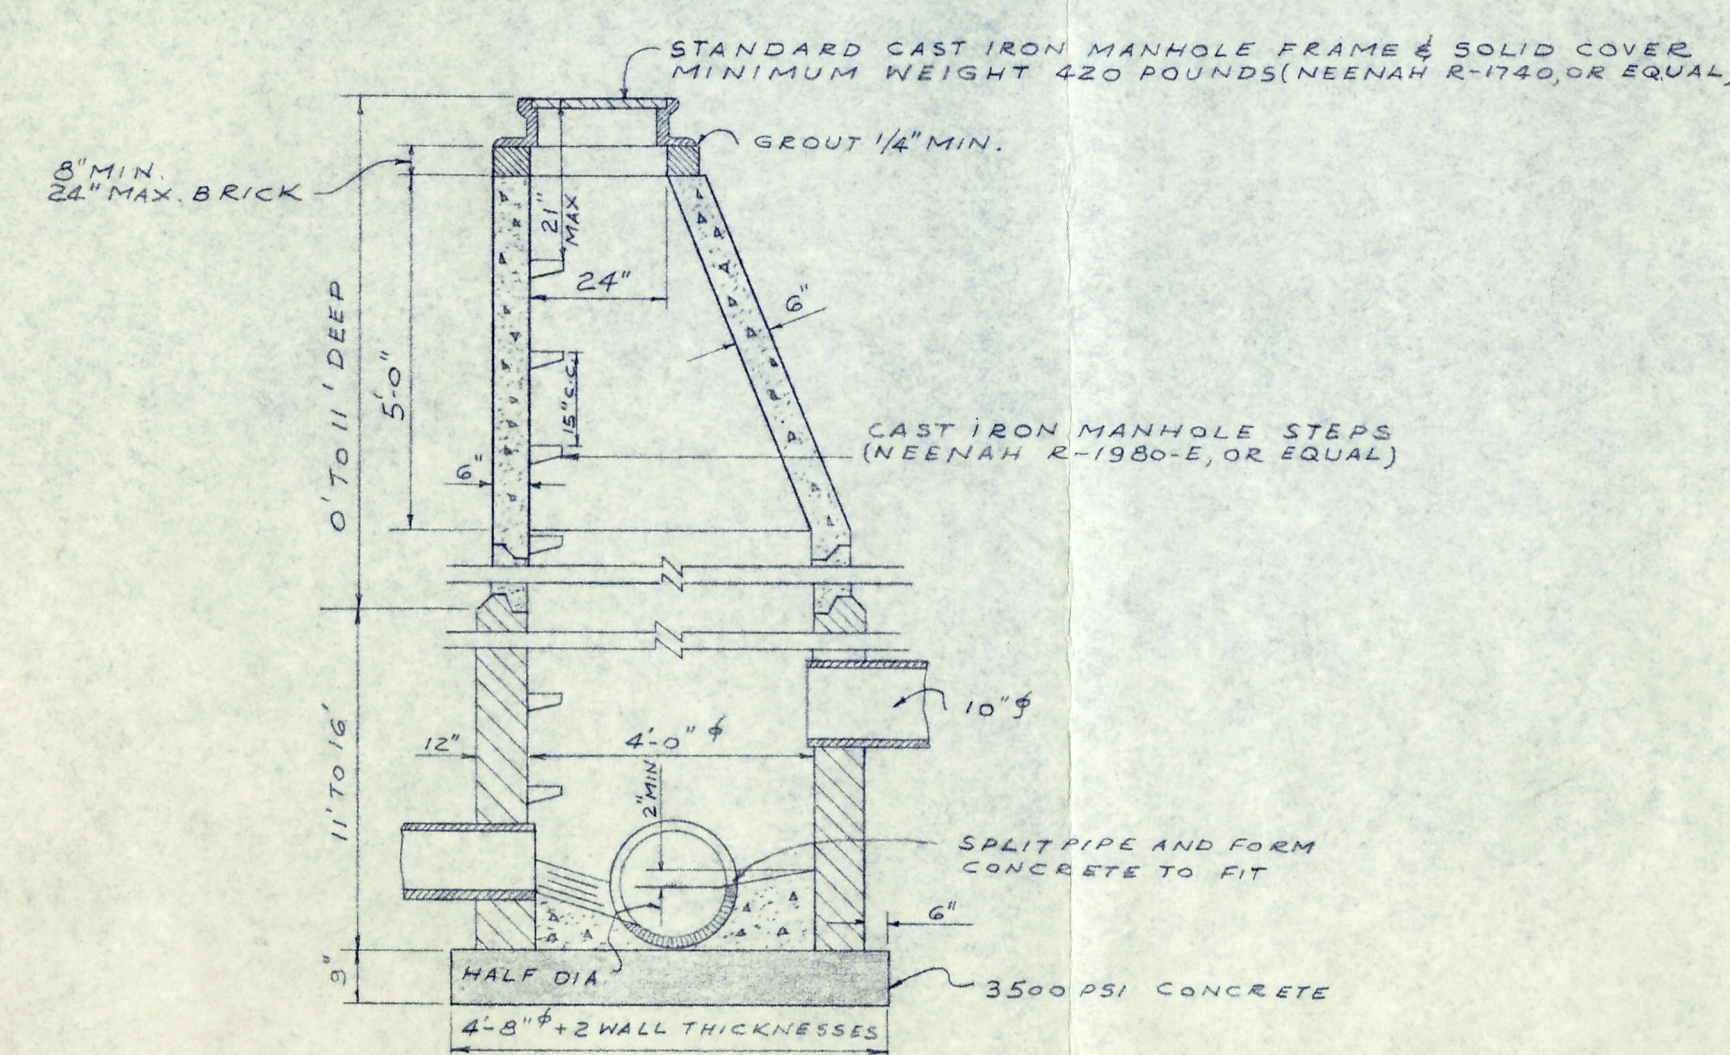


STANDARD PRE-CAST MANHOLE
 NO SCALE

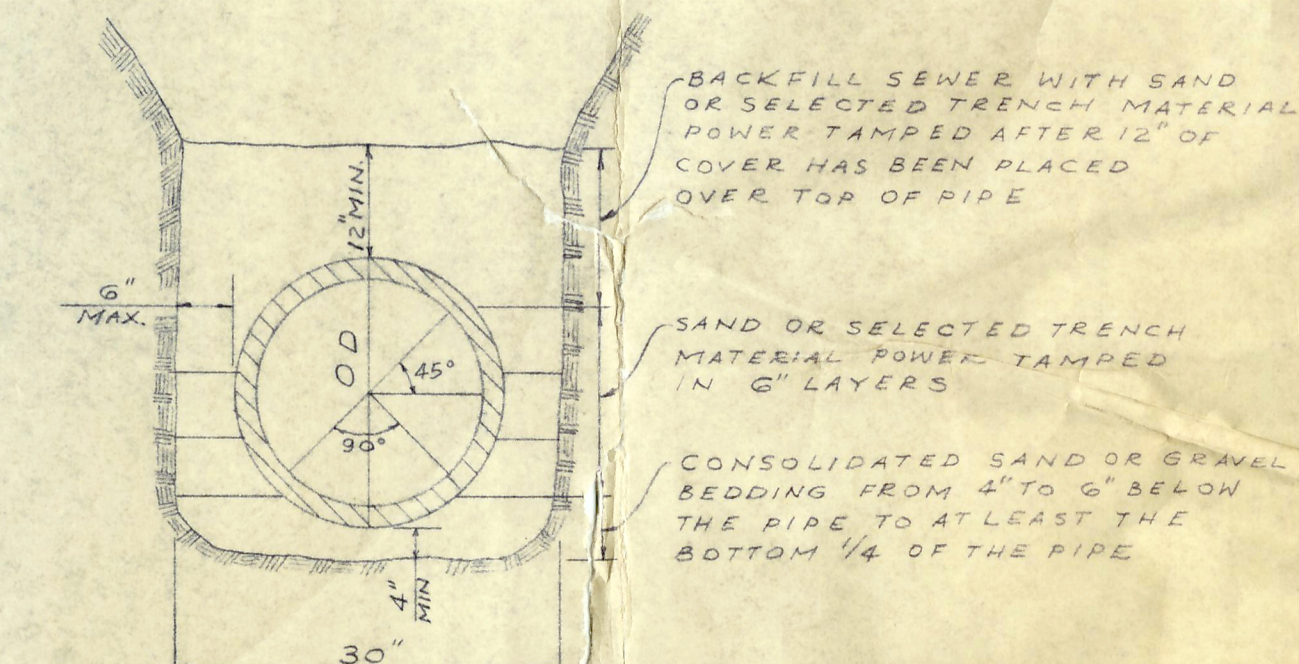

TRENCH & BACKFILL METHOD
 NO SCALE

NOTE:
 ALL WORK TO BE PERFORMED IN ACCORDANCE WITH SPECIFICATIONS & STANDARDS OF THE CITY OF LIVONIA

SANITARY SEWER PROFILE & DETAILS			
DATE	SECTION & DIMENSIONS	FILE NO.	
8-5-50	OFF-SITE UTILITIES	13	
REVISED	LIVONIA PUBLIC SCHOOLS SCHOOL DISTRICT	2	
	WAYNE COUNTY, MICHIGAN		
DRAWN BY	EBERLE M. SMITH ASSOC., INC.		SHEET NO.
AS SHOWN	ARCHITECTS ENGINEERS		2
ROOM 626 - 153 EAST ELIZABETH STREET - DETROIT 1, MICHIGAN 48201			

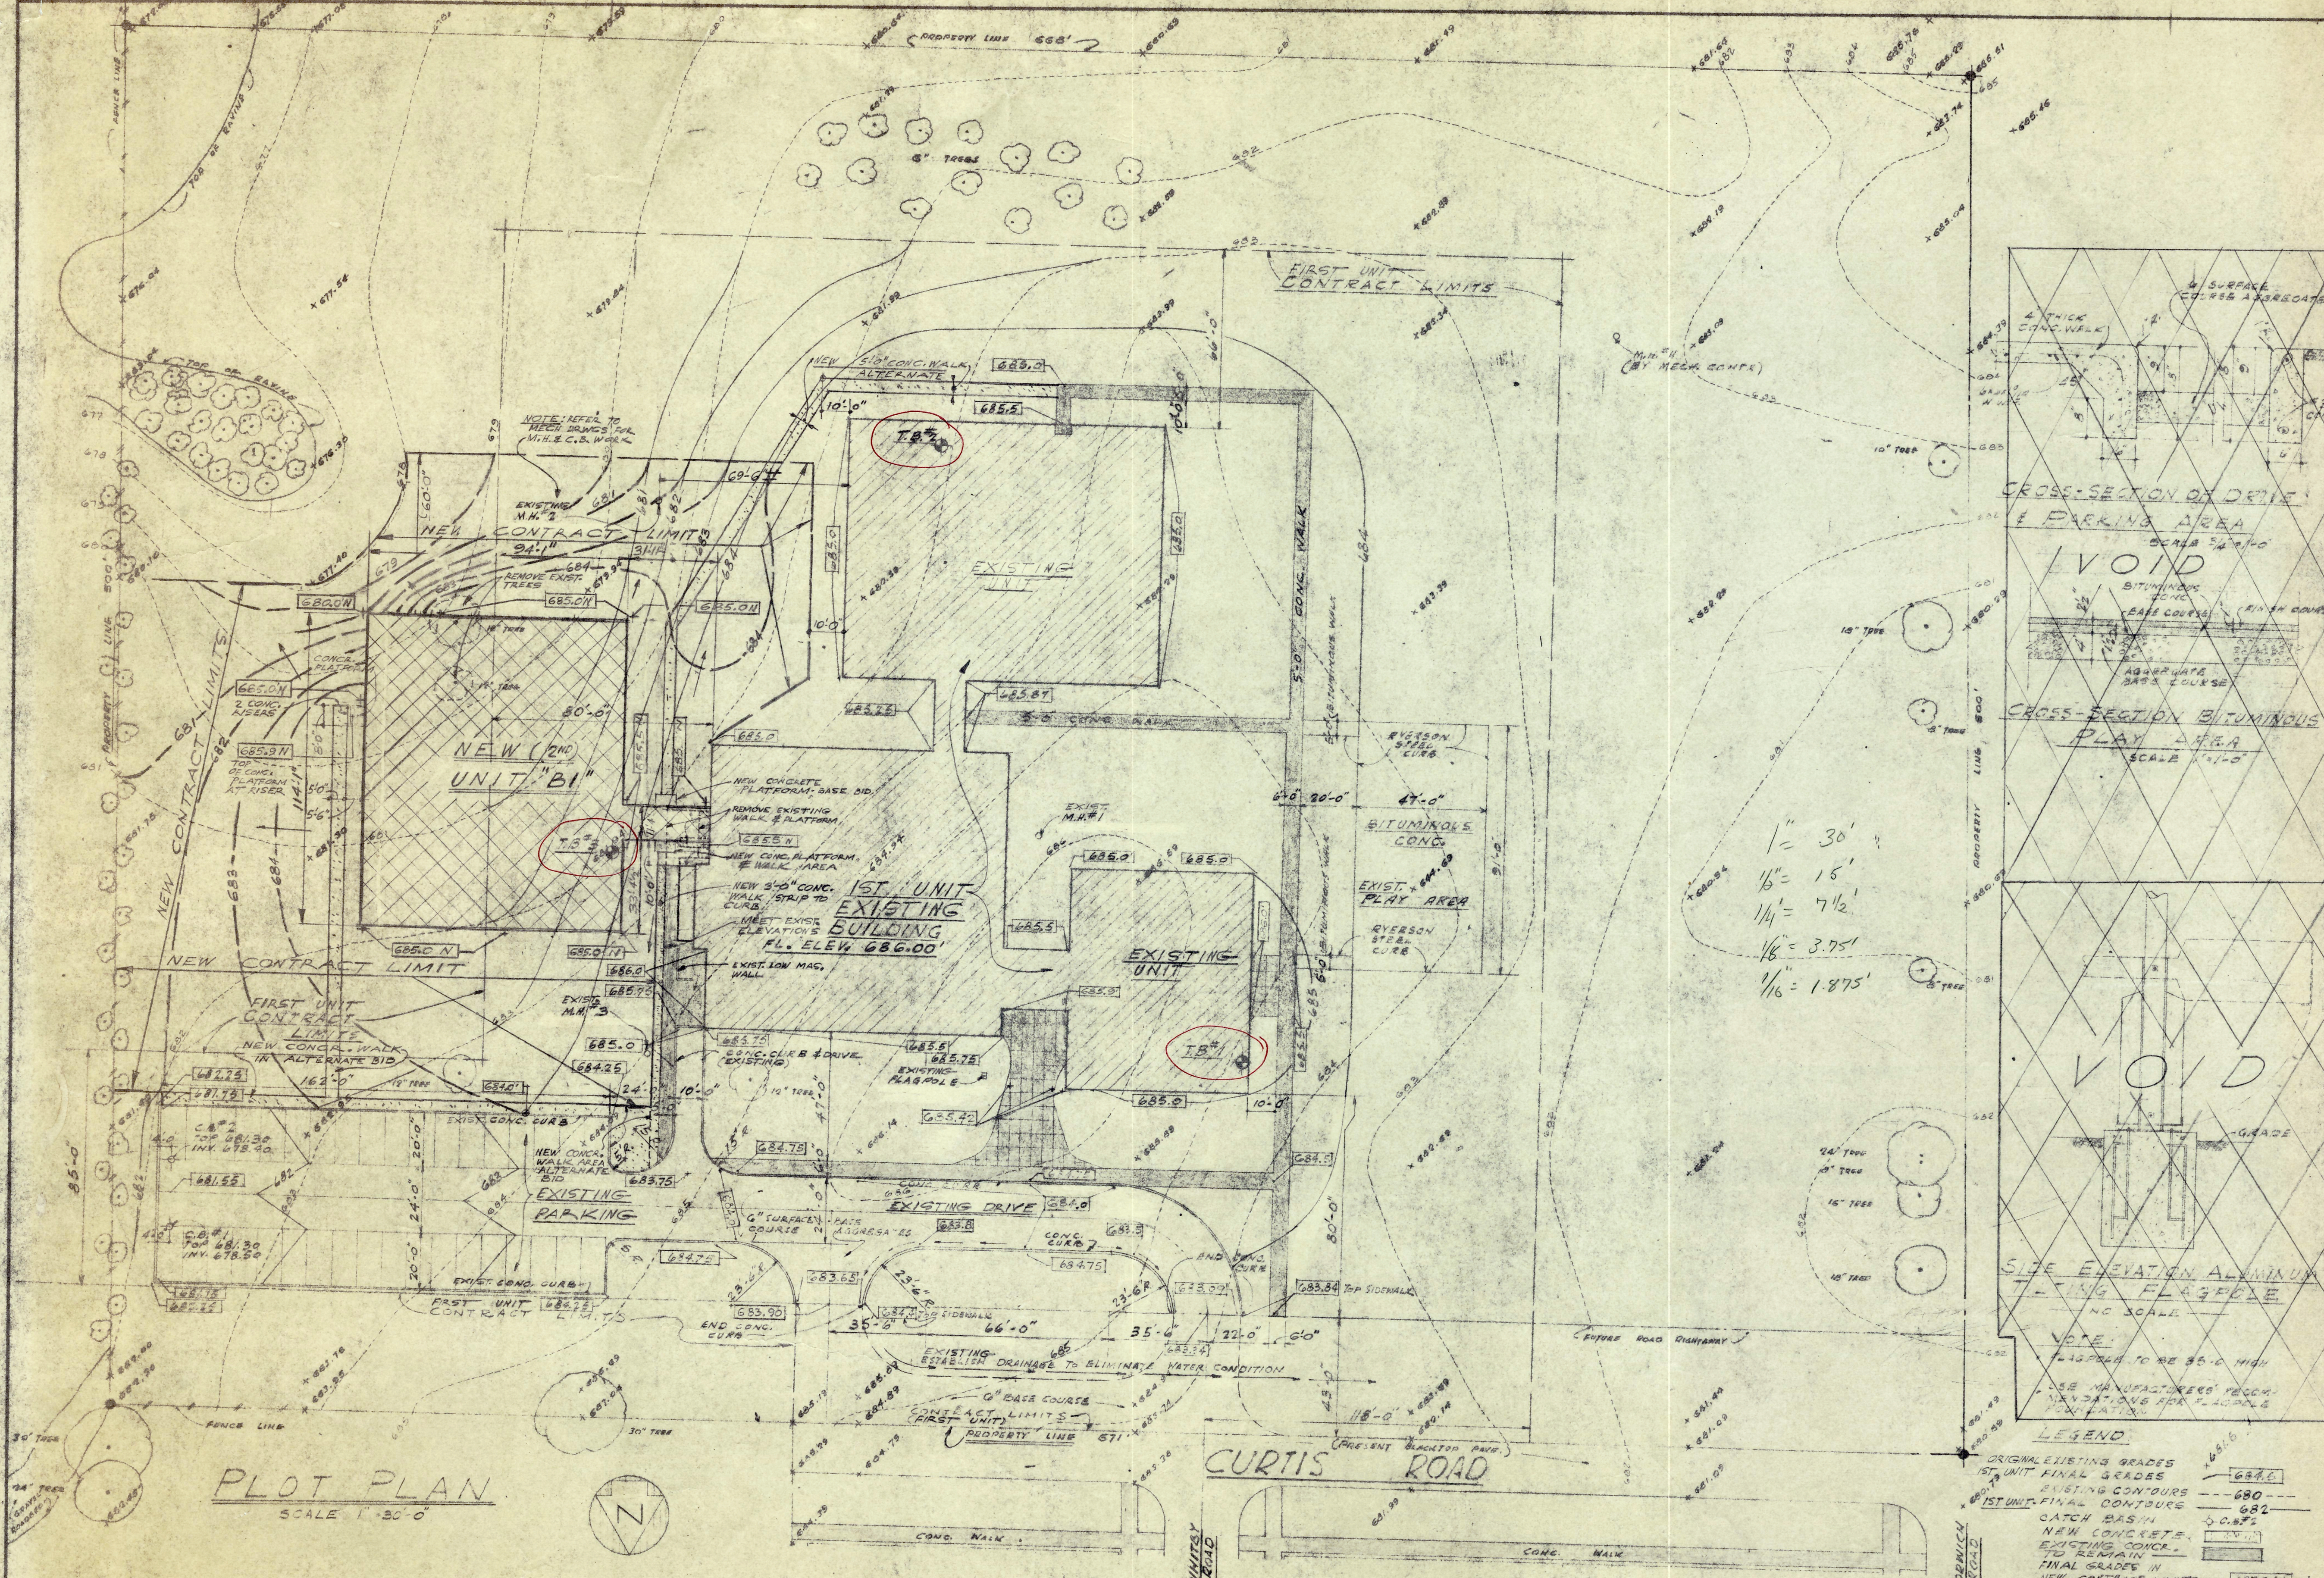

INDEX

ARCHITECTURAL

AS B-1	ROOM SCHEDULE
AS B-1	DOOR SCHEDULE
1	PLOT PLAN
2	COMPOSITE PLAN
3	FOUNDATION & FLOOR FRAMING PLAN & FOOTING SCHED.
4	FLOOR PLAN - UNIT "B1"
5	EXTERIOR ELEVATIONS & ROOF PLAN - UNIT "B1"
6	BUILDING SECTIONS
7	TYPICAL DETAILS
8	DETAILS
9	DOOR FRAME DETAILS (SEAL, B-53 DETAILS)

TEST BORINGS

STRUCTURAL

S-1	ROOF FRAMING & COLL. SCHEDULE - UNIT "B1"
SS-1	CONCRETE BEAM & SLAB SCHEDULE

MECHANICAL

ME-1	MECHANICAL & ELECT. PLAN & SCHEDULES
M-2	MECHANICAL FOUNDATION PLAN - UNIT "B1"
M-3	MECHANICAL FLOOR PLAN - UNIT "B1"

ELECTRICAL

ME-1	MECHANICAL & ELECT. PLAN & SCHEDULES
E-2	ELECTRICAL FLOOR PLAN - UNIT "B1"

KITCHEN

KEY TO MATERIAL

	BRICK		BATH		WOOD BLOCK
	CONCRETE MASONRY UNITS		GRAVEL		WOOD FINISH
	CONC. MASONRY UNITS SOLID		CERAMIC TILE		PLYWOOD
	CONCRETE		ACOUSTICAL		PLASTER, GYPSUM
	GLAZED HOLLOW TILE		INSULATION		VINYL TILEBOARD
	MARBLE		METAL SECTION		VINYL TILEBOARD TACKBOARD
	STONE		METAL ELEVATION		CHALKBOARD

DETAIL SYMBOLS

11	DETAIL NUMBER
6	SHEET NUMBER
10A-10	SPECIFICATION DETAIL NUMBER

LOCATION MAP

SEALS

JONATHAN A. TAYLOR
REG. ARCH. 3173

LYNDON WELCH
REG. ENGR. 7204


PLOT PLAN

DATE	10/12/62	FILE NO.	1587
REVISION			
ADDITION TO MARSHALL ELEMENTARY SCHOOL SECTION 9, LIVONIA PUBLIC SCHOOLS SCHOOL DISTRICT WAYNE COUNTY, MICHIGAN			
EBERLE M. SMITH ASSOC., INC. ARCHITECTS ENGINEERS			
ROOM 626 - 153 EAST ELIZABETH STREET - DETROIT 1 - WOODWARD 5-6180			

NEW ADDITION TO MARSHALL ELEMENTARY SCHOOL

LIVONIA PUBLIC SCHOOLS SCHOOL DISTRICT

WAYNE COUNTY, MICHIGAN

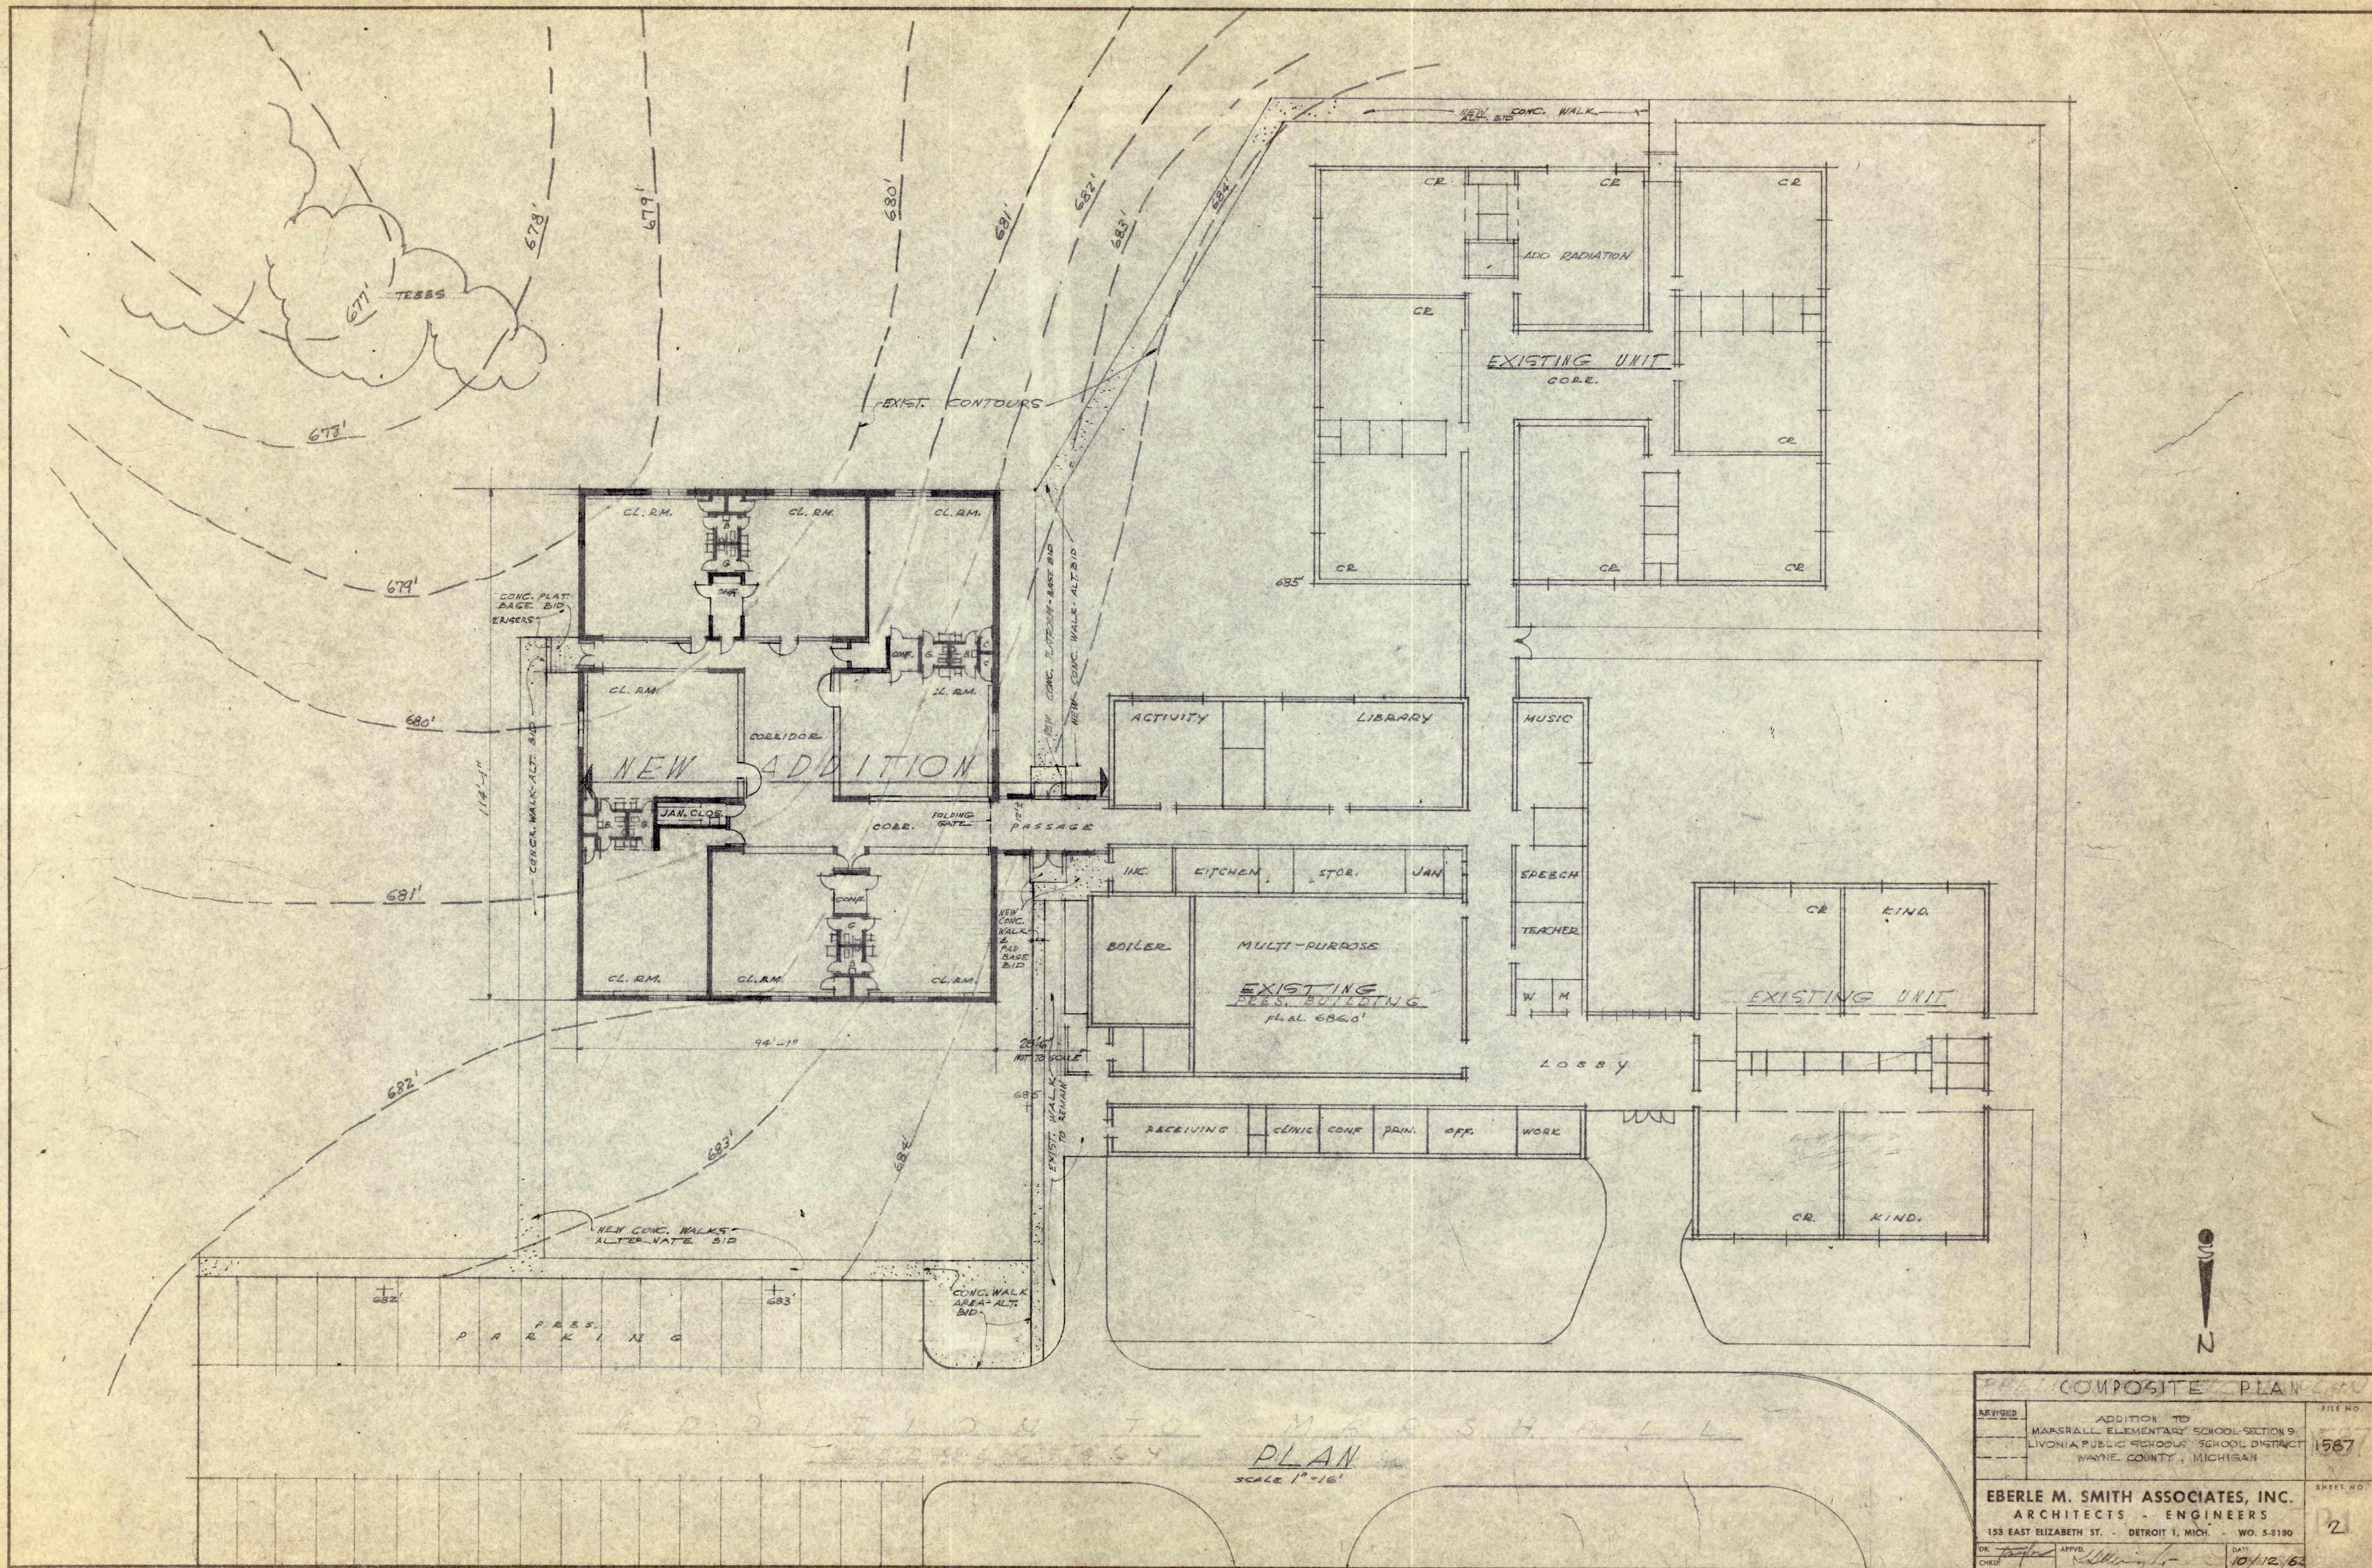

COMPOSITE PLAN		FILE NO.
REVISION	ADDITION TO MARSHALL ELEMENTARY SCHOOL SECTION 9, LIVONIA PUBLIC SCHOOLS SCHOOL DISTRICT WAYNE COUNTY, MICHIGAN	1567
EBERLE M. SMITH ASSOCIATES, INC. ARCHITECTS - ENGINEERS 153 EAST ELIZABETH ST. - DETROIT 1, MICH. - WO. 5-8180		SHEET NO. 2
DR. <i>[Signature]</i>	APPV. <i>[Signature]</i>	DATE 10/12/62