




REVISED	ADDITION TO MARSHALL ELEMENTARY SCHOOL SECTION B LIVONIA PUBLIC SCHOOLS SCHOOL DISTRICT WAYNE COUNTY MICHIGAN	FILE NO. 1537
EBERLE M. SMITH ASSOCIATES, INC. ARCHITECTS - ENGINEERS 153 EAST ELIZABETH ST. - DETROIT 1, MICH. - WO. 5-8180		SHEET NO. 3
DR. <i>ME</i>	APP'D. <i>EW</i>	DATE <i>10/12/22</i>
CHKD.		

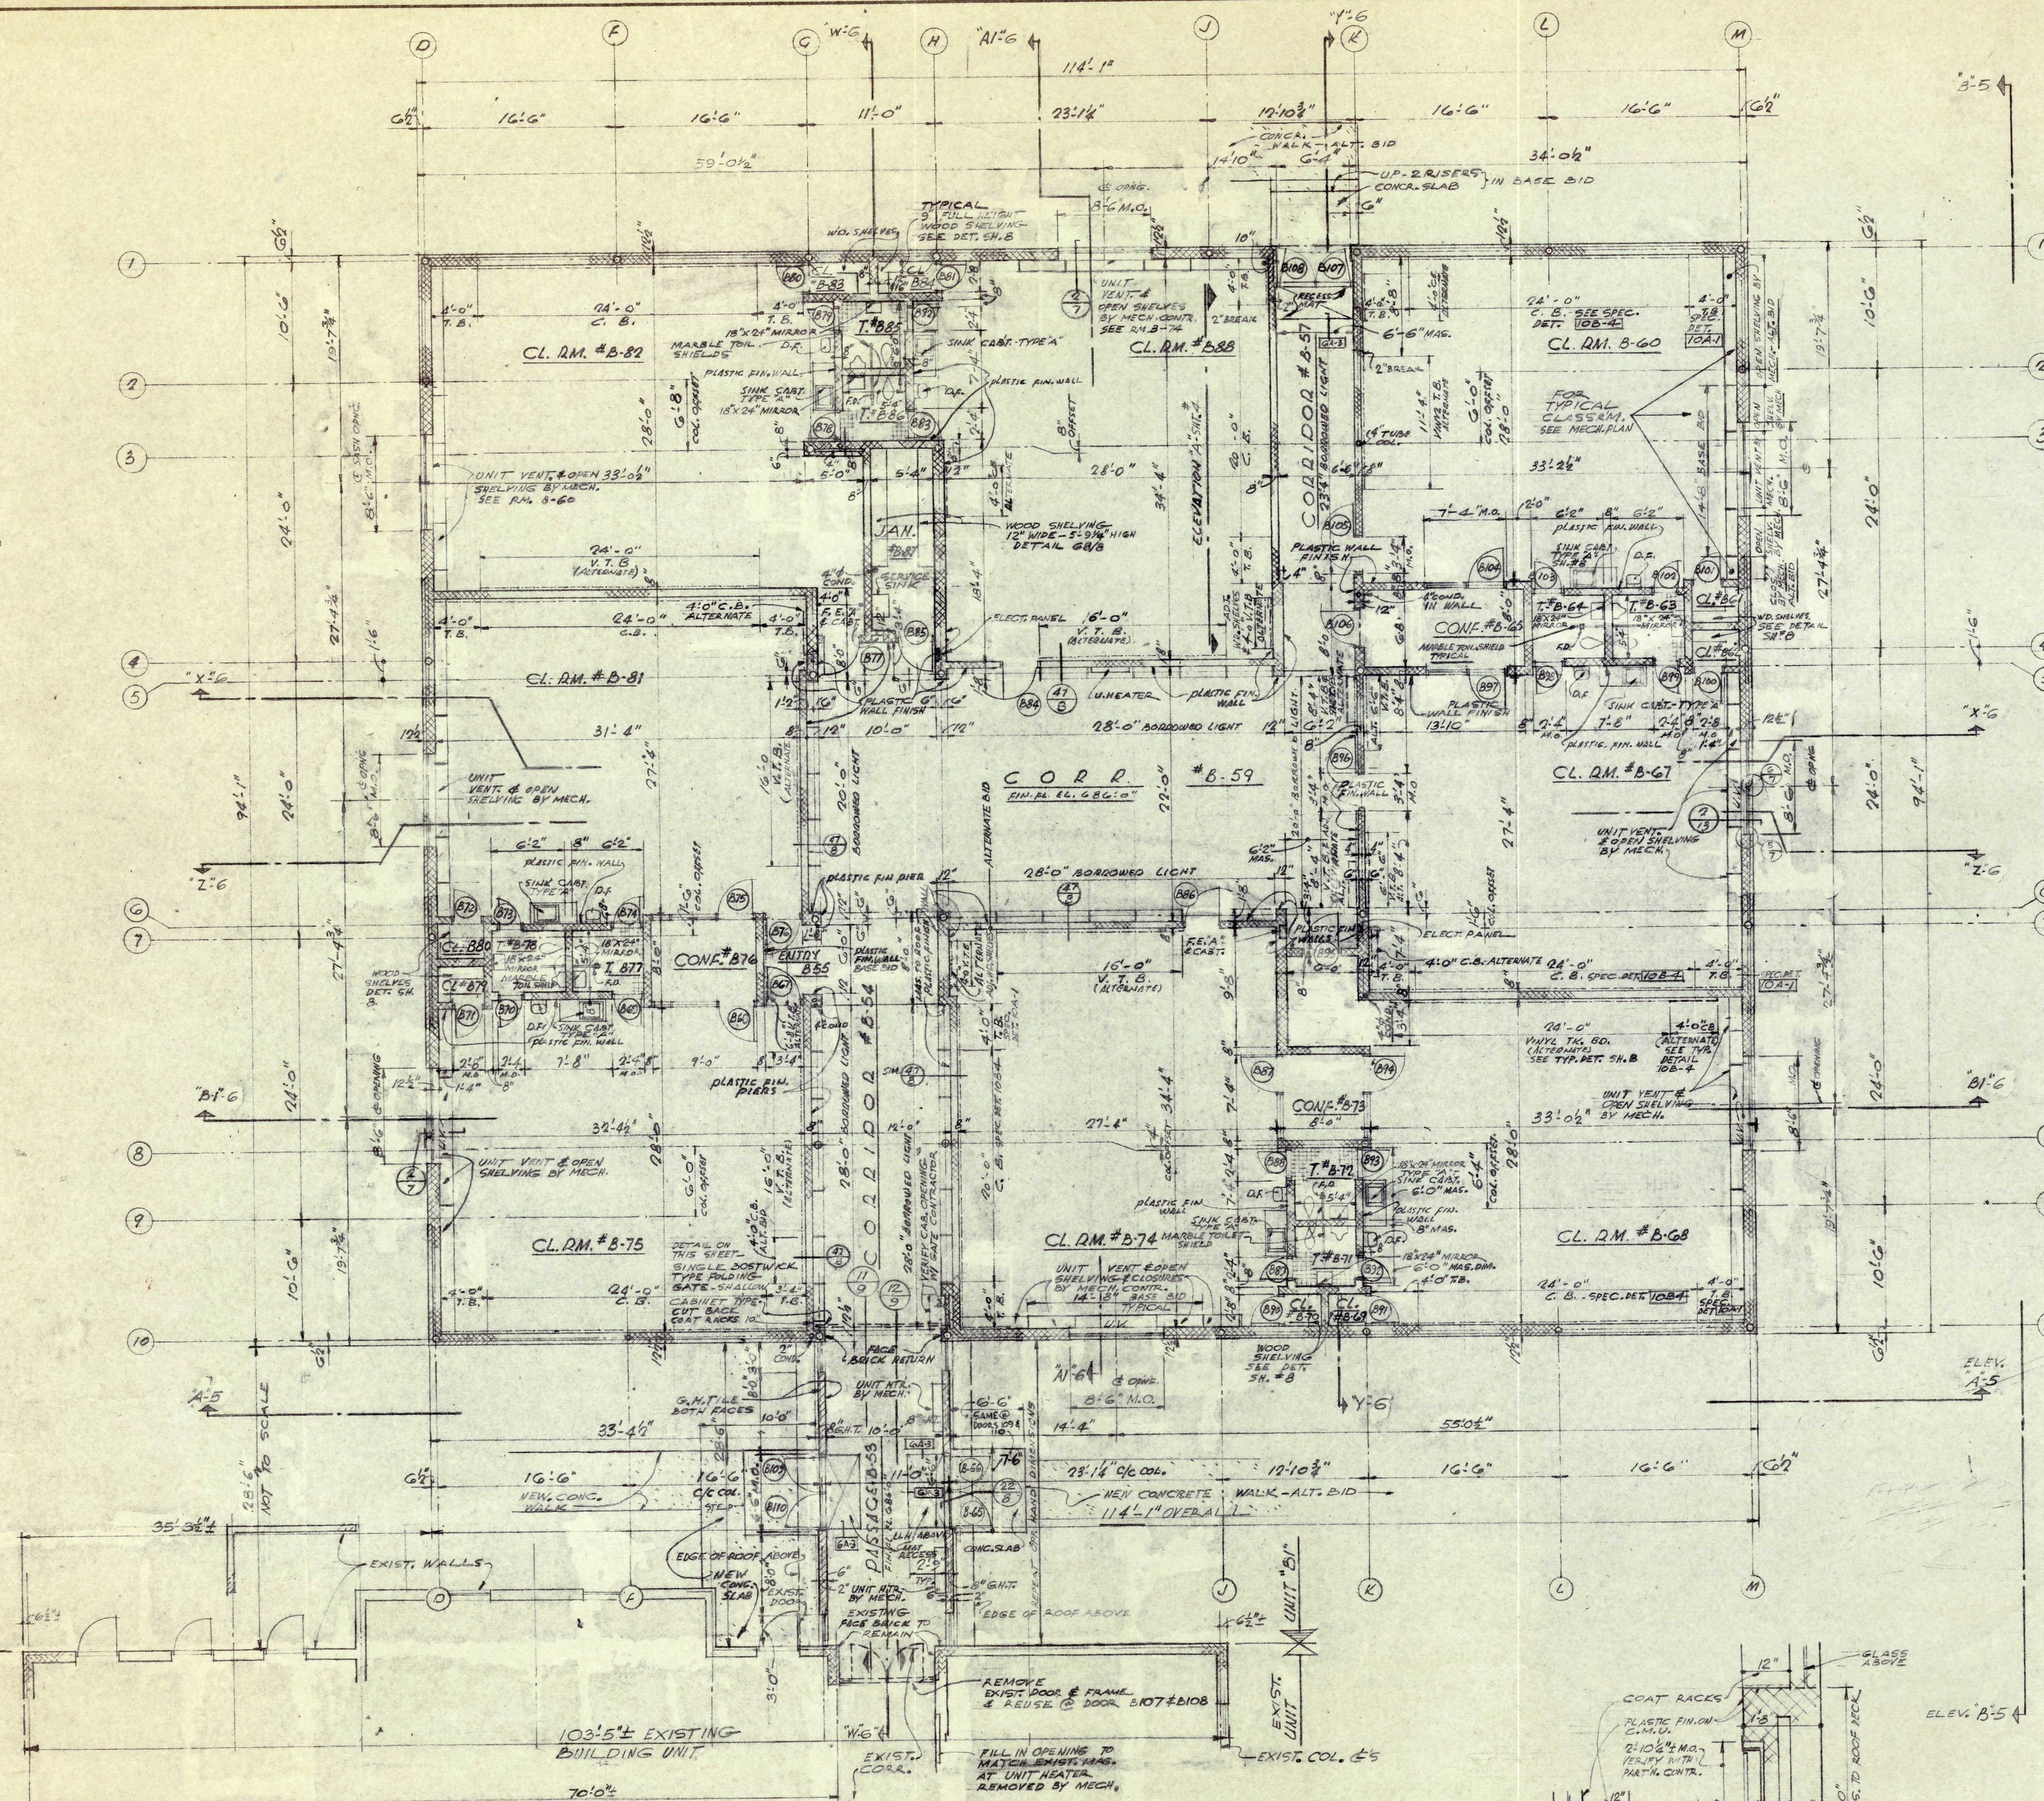

FLOOR PLAN UNIT "B1"






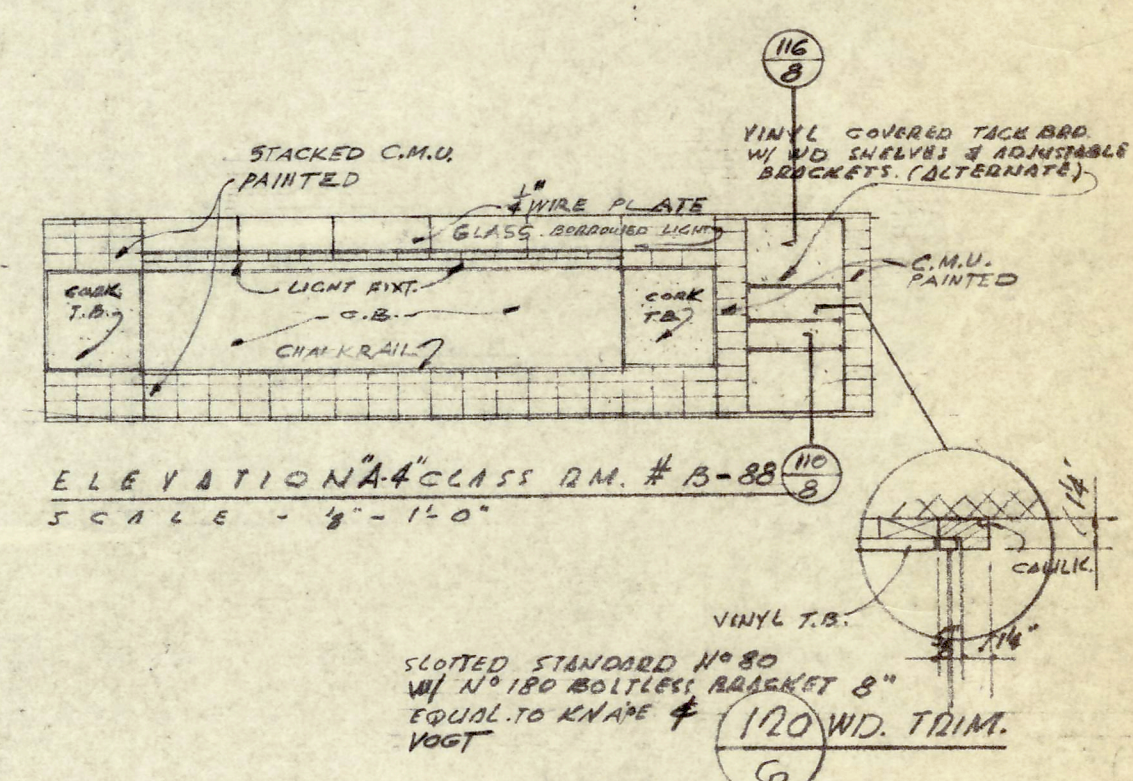


ELEVATION "A4" CLASS RM. # B-88 (110)
SCALE - 1/8" = 1'-0" (8)

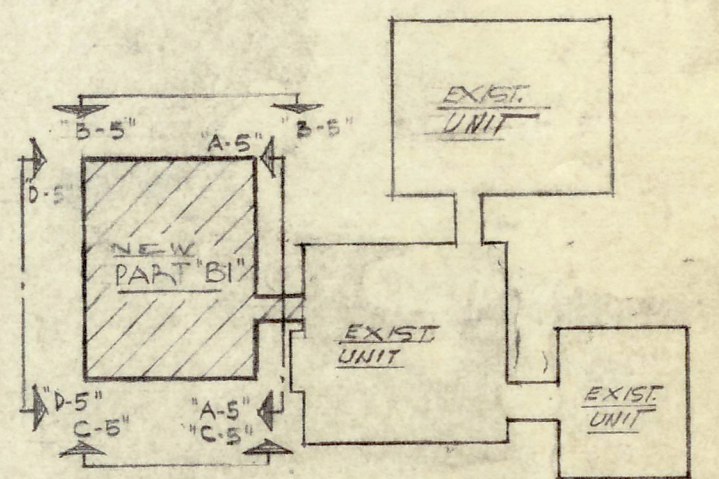

KEY PLAN  NORTH

FLOOR PLAN		UNIT "B1"
DATE <i>10/2/68</i>	ADDITION TO	FILE NO.
REVISED	MARSHALL ELEMENTARY SCHOOL SECTION 3	1587
	LIVONIA PUBLIC SCHOOLS SCHOOL DISTRICT	
	WAYNE COUNTY, MICHIGAN	
		SHEET NO.
DRAWN BY <i>APR MGS</i>	EBERLE M. SMITH ASSOC., INC.	4
	ARCHITECTS ENGINEERS	
ROOM 266 - 153 EAST ELIZABETH STREET - DETROIT 1. - WOODWARD 5-8180		

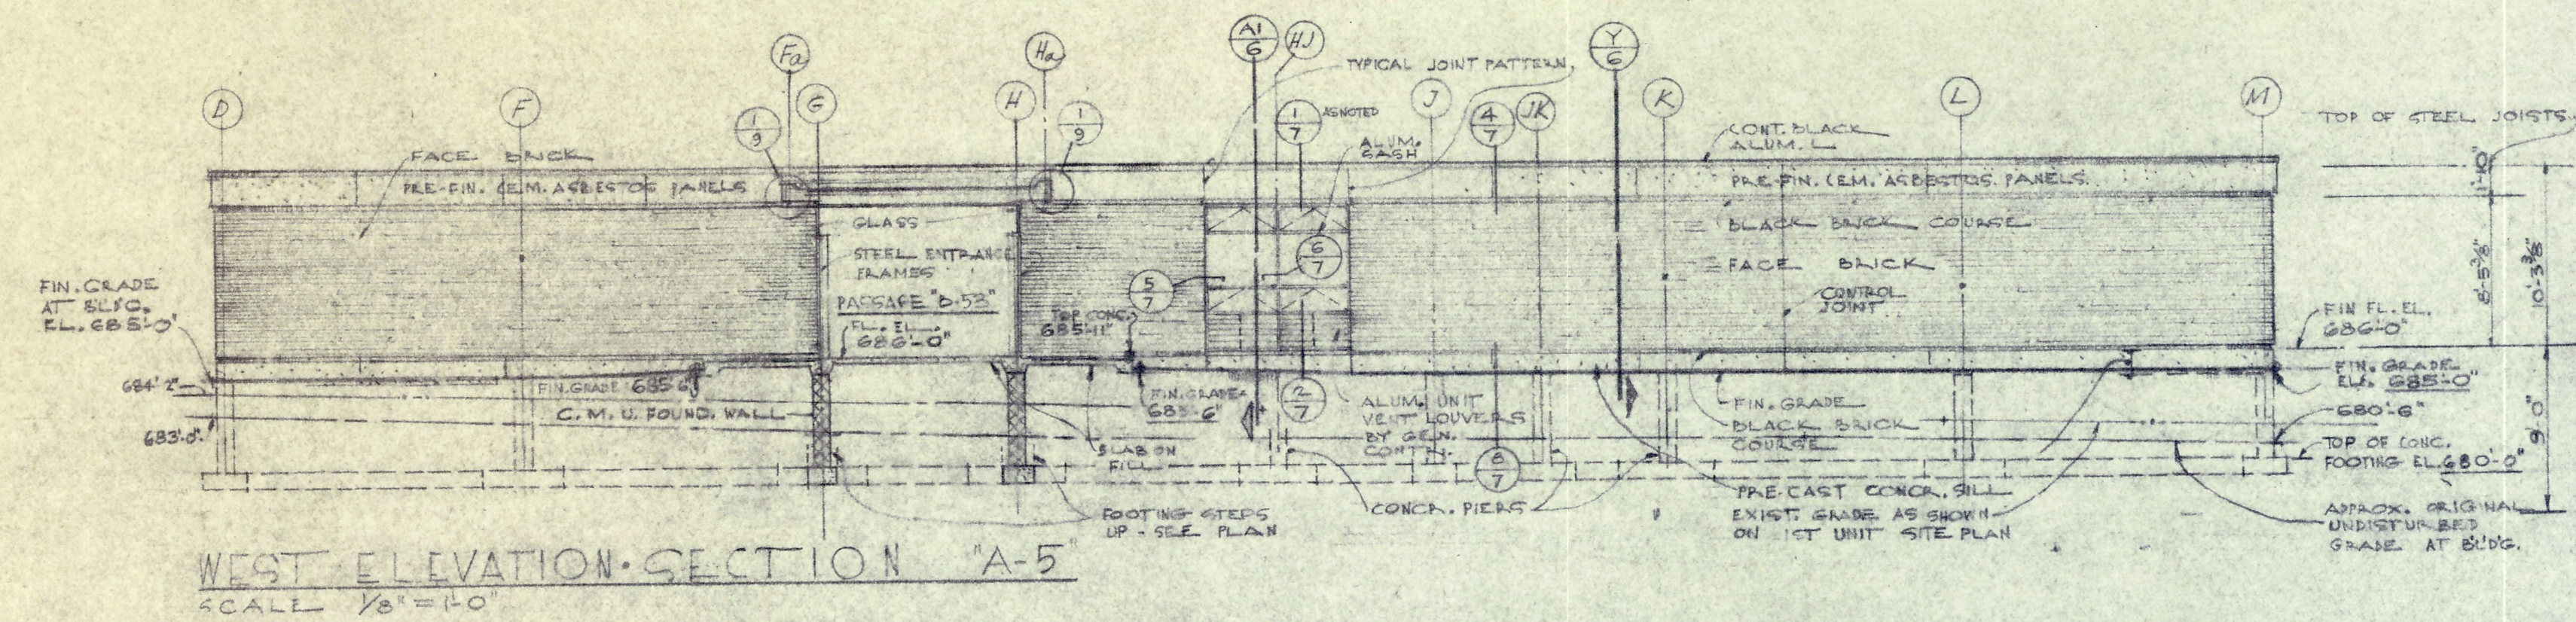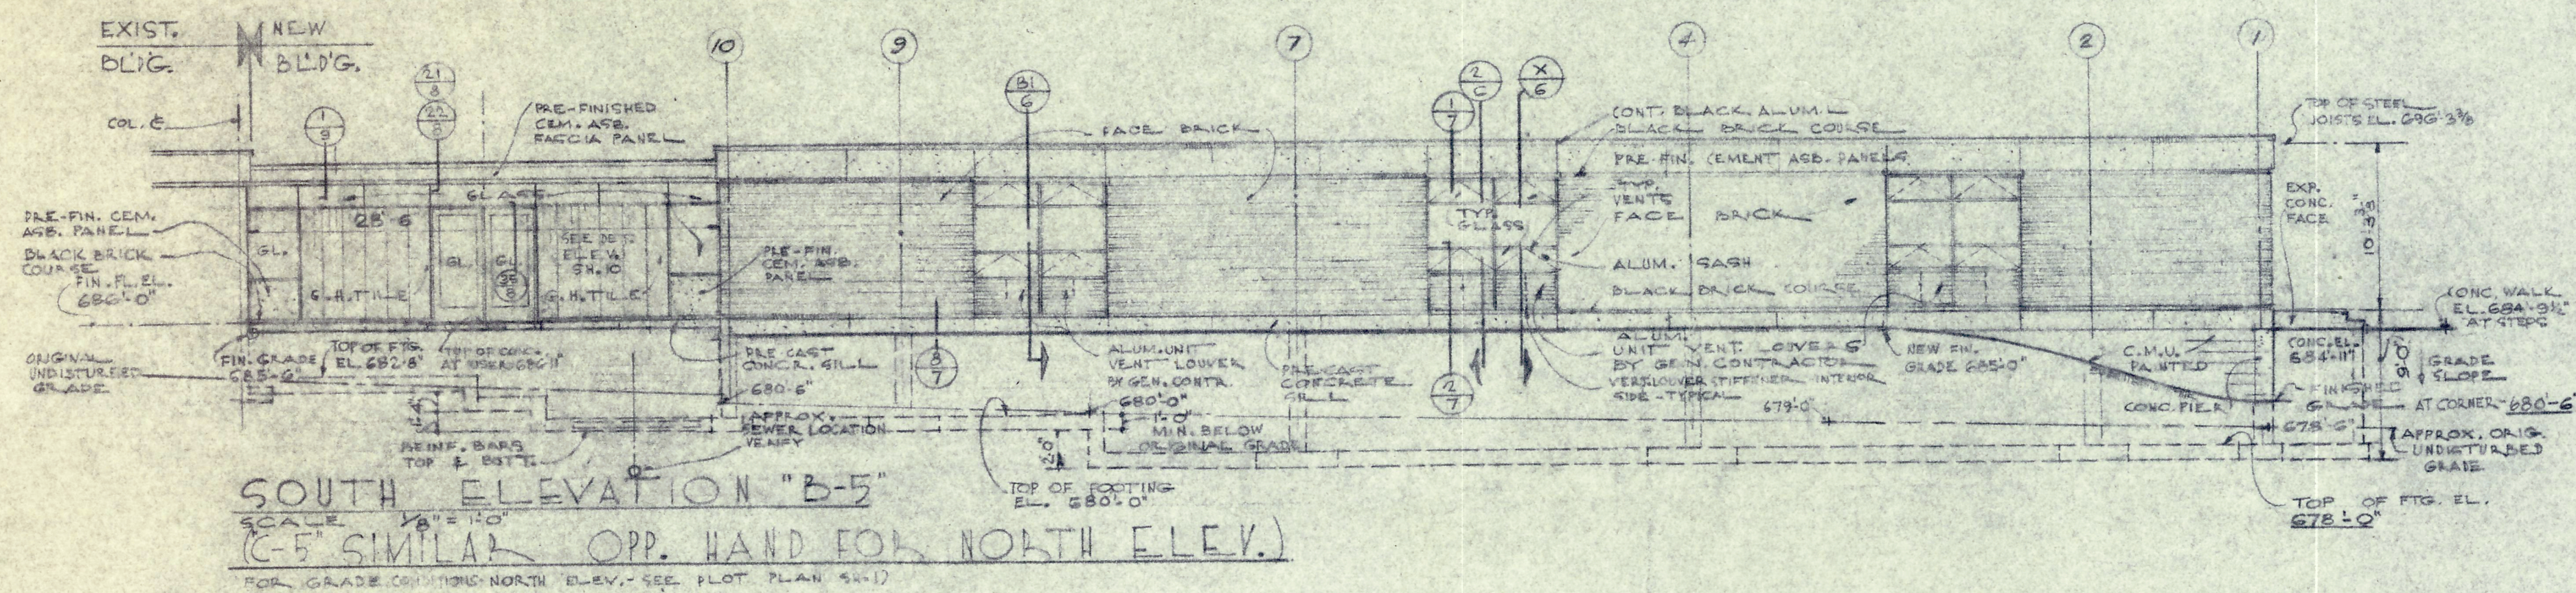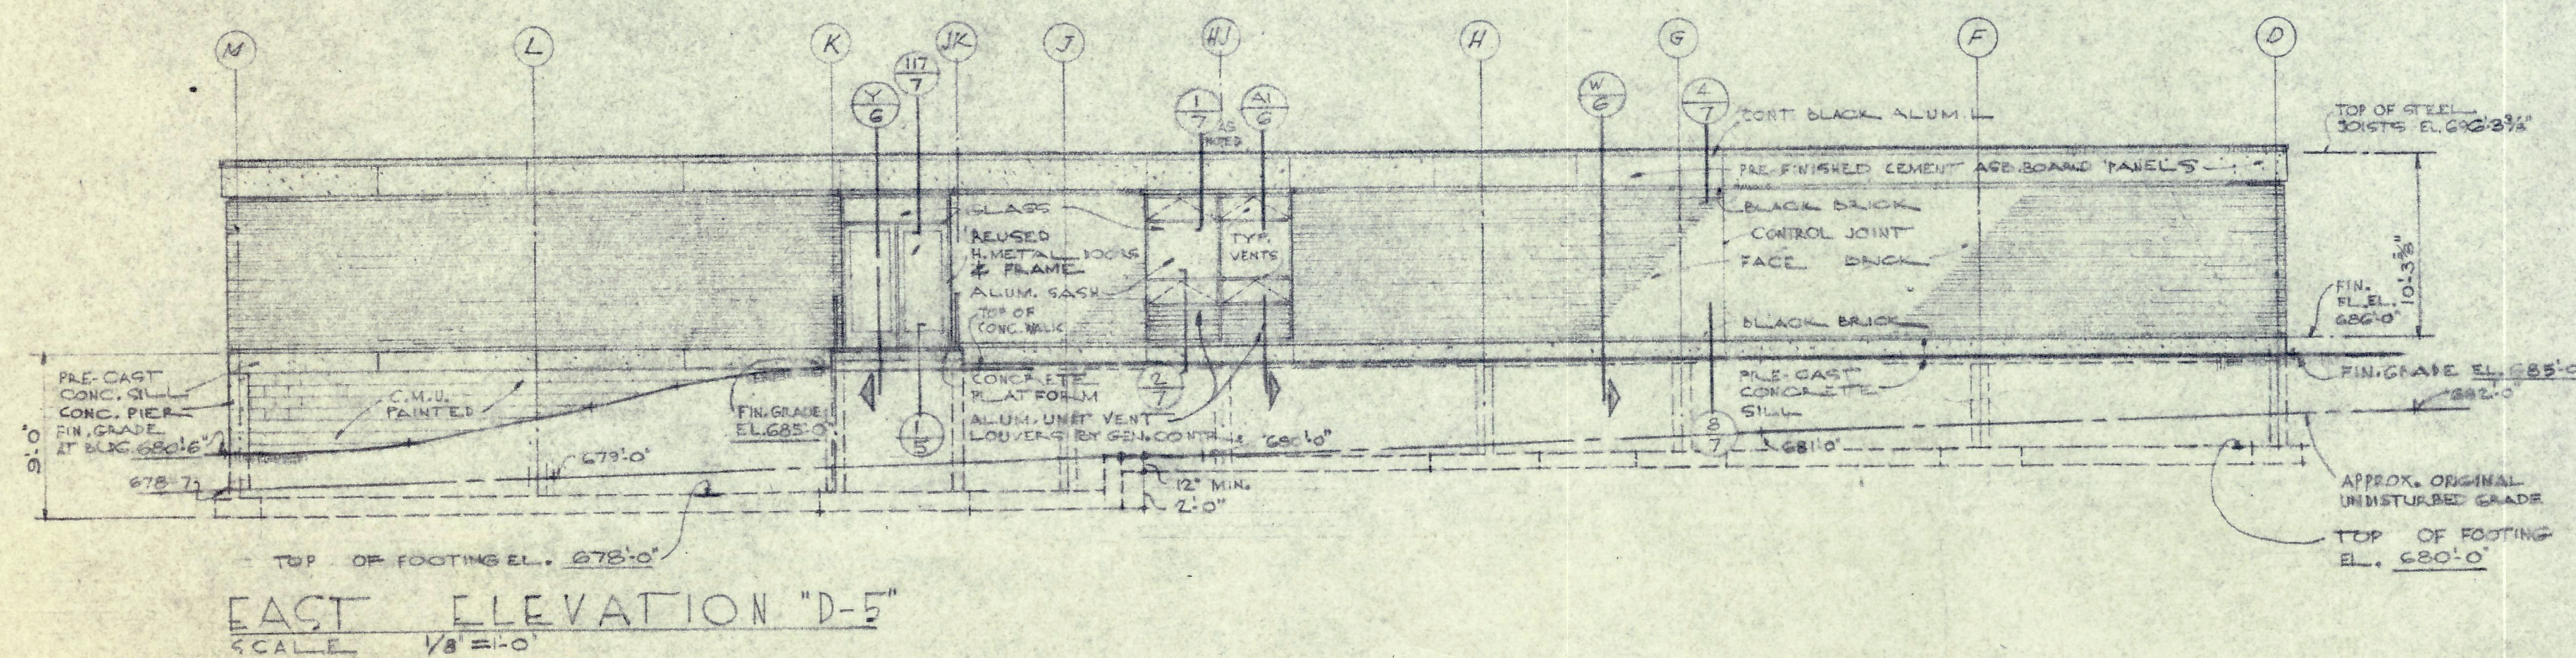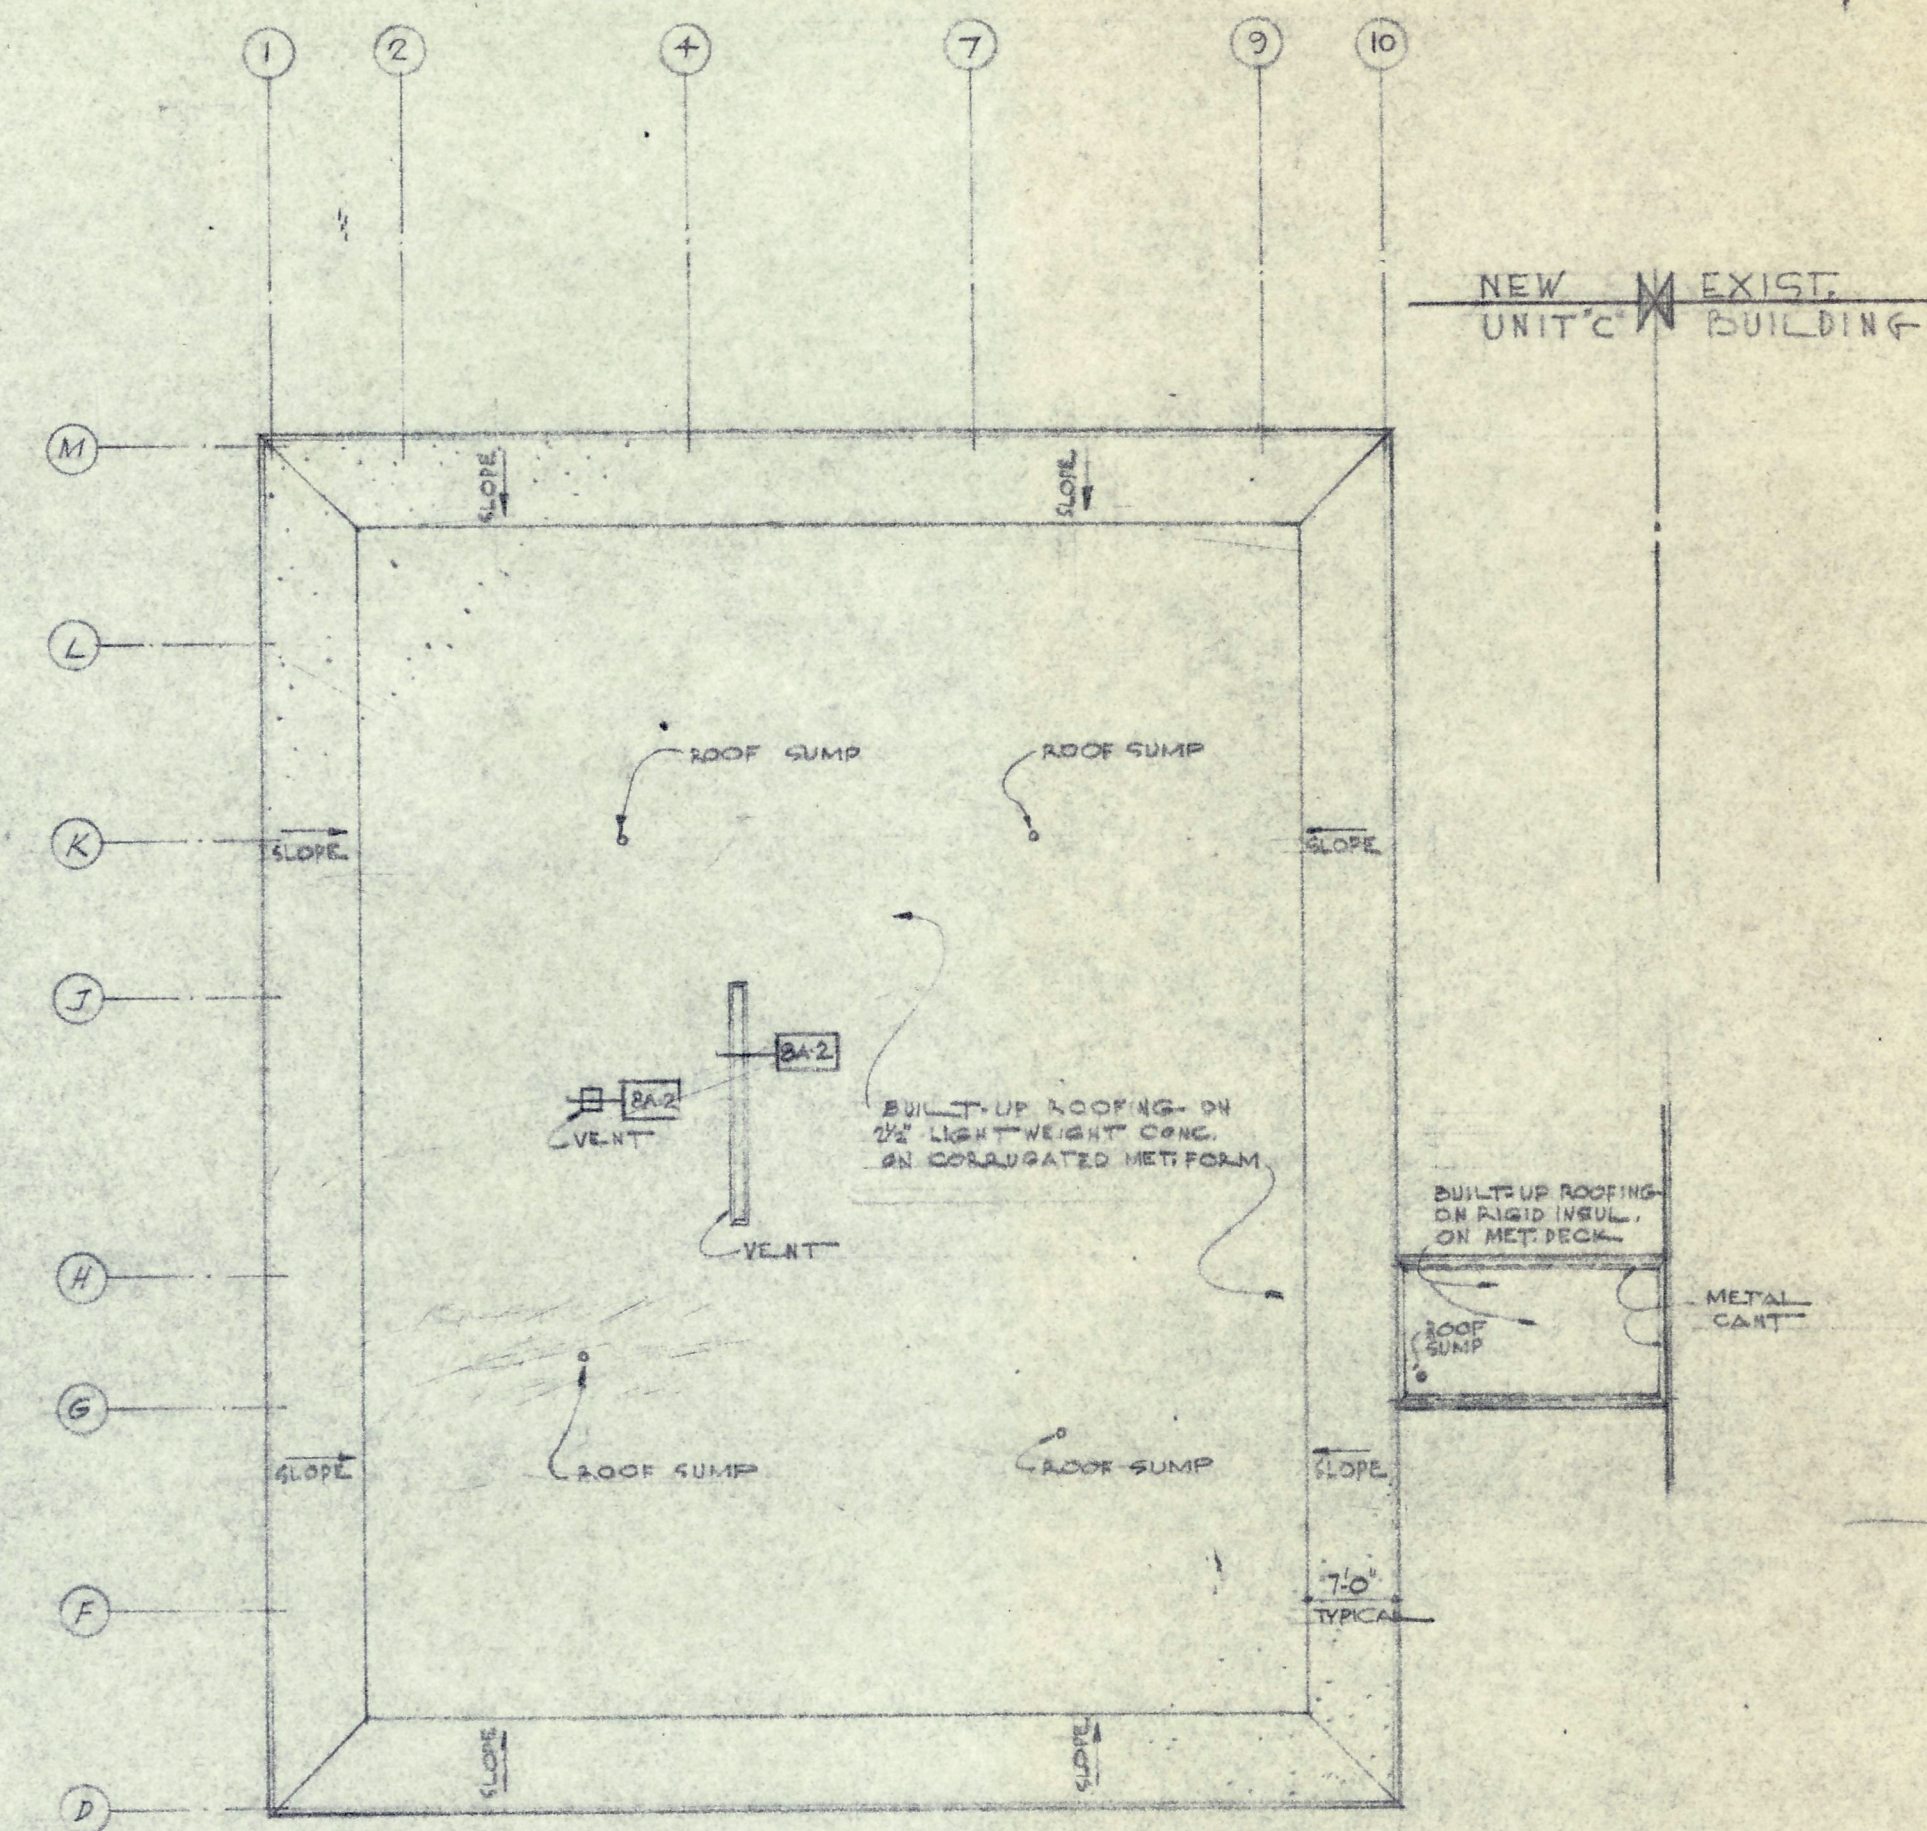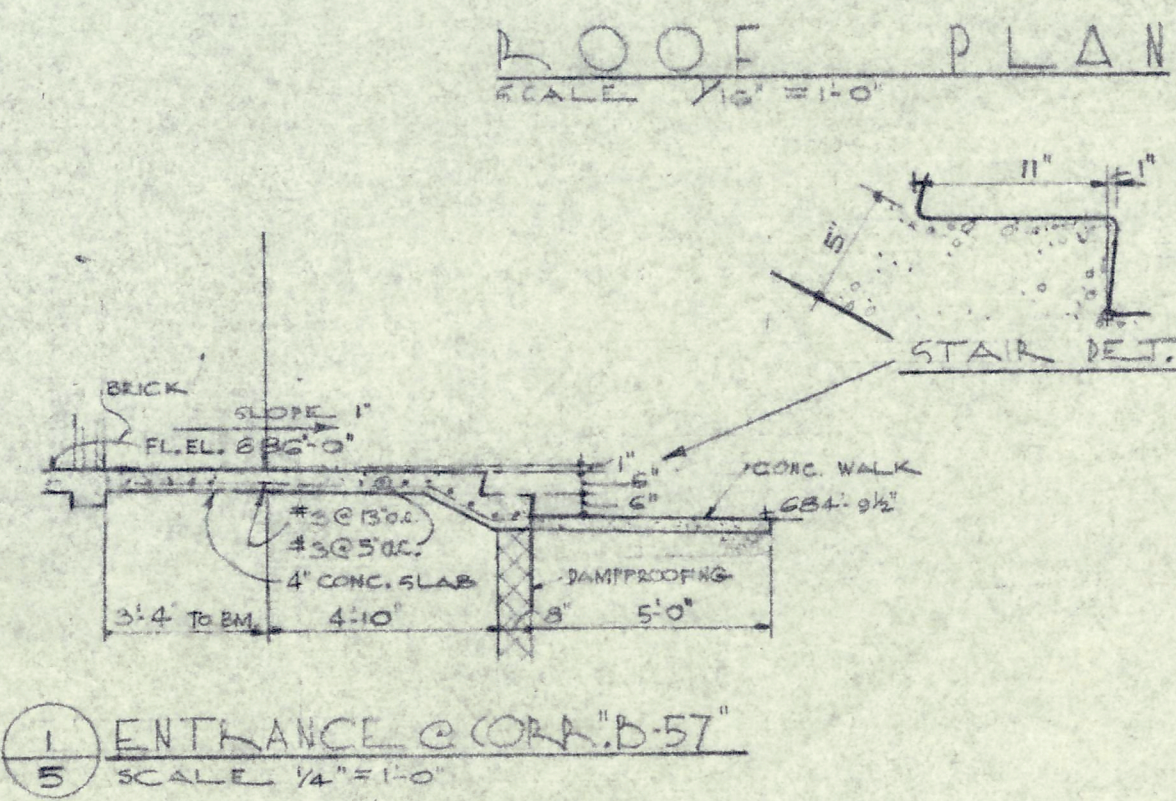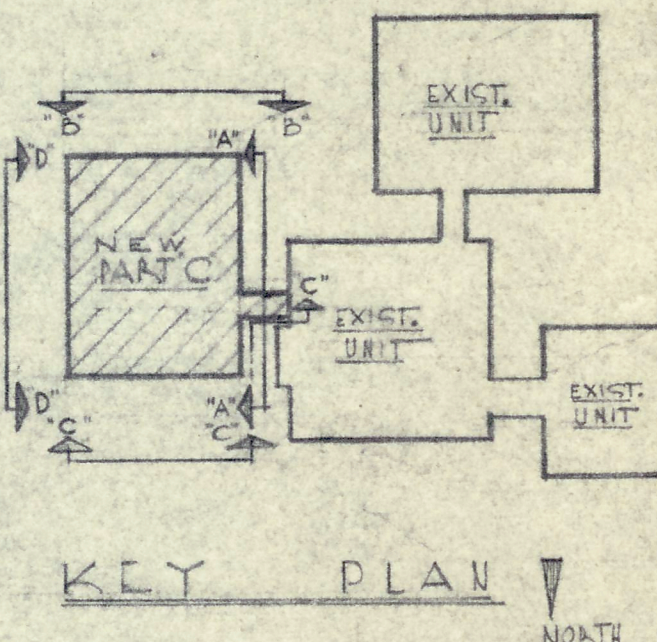

EXTERIOR ELEVATIONS - ROOF PLAN			
REVISED	ADDITION TO MARSHALL ELEMENTARY SCHOOL - SECTION 9 FOR LIVONIA PUBLIC SCHOOLS SCHOOL DISTRICT WAYNE COUNTY, MICHIGAN	FILE NO.	1587
EBERLE M. SMITH ASSOCIATES, INC. ARCHITECTS - ENGINEERS 153 EAST ELIZABETH ST. - DETROIT 1, MICH. - WO. 5-8180		SHEET NO.	5
DR. WS	APPROV. <i>[Signature]</i>	DATE	10/12/62
CHKD.			