


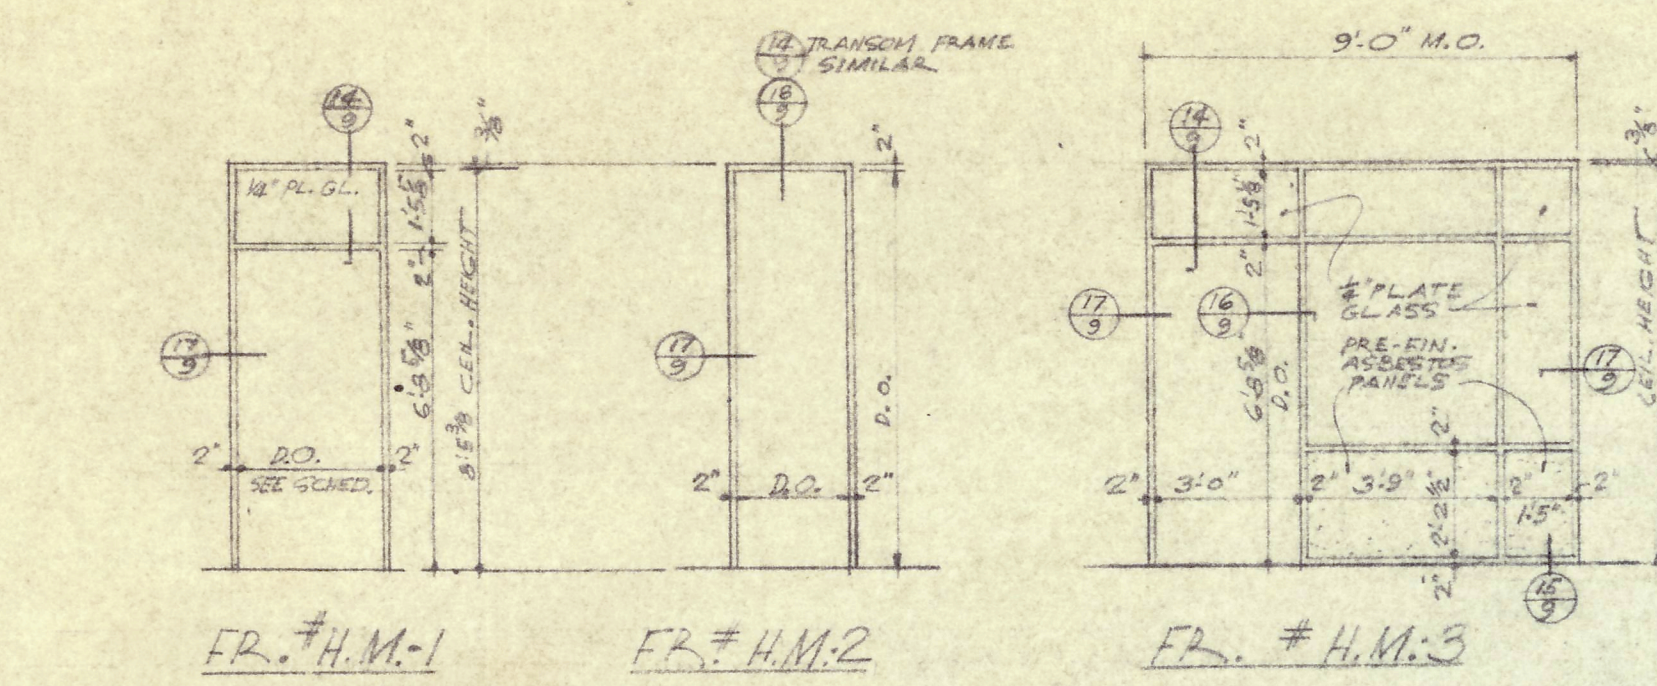
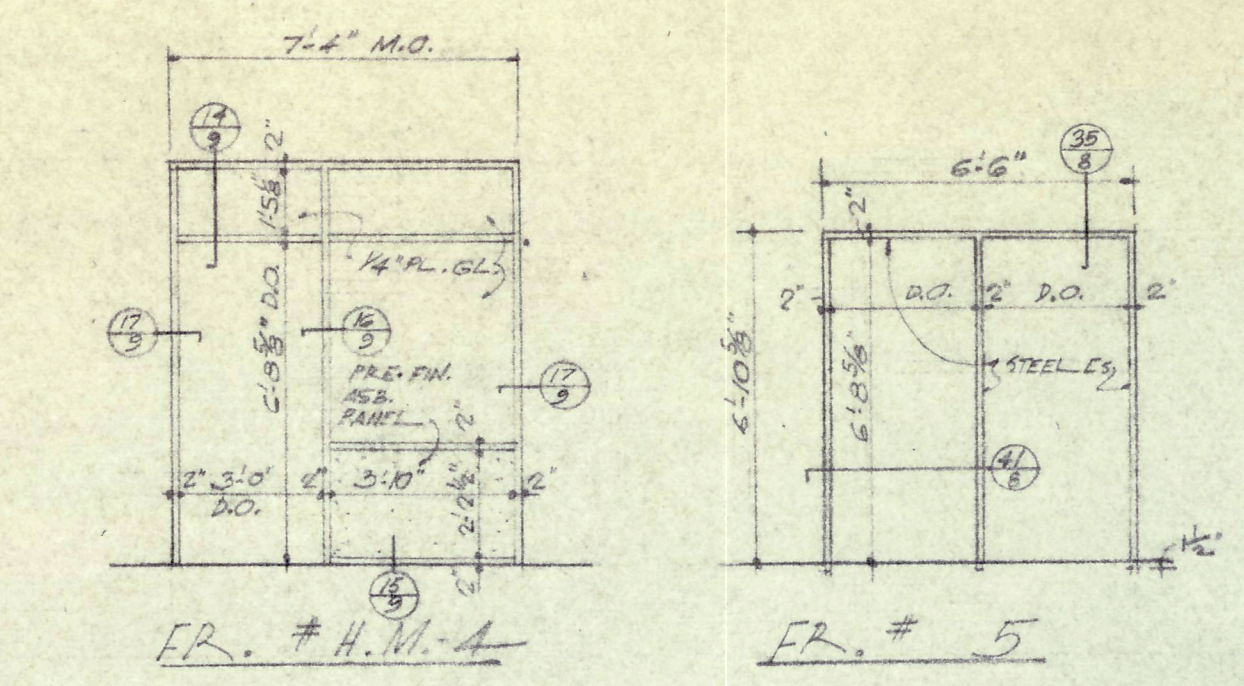
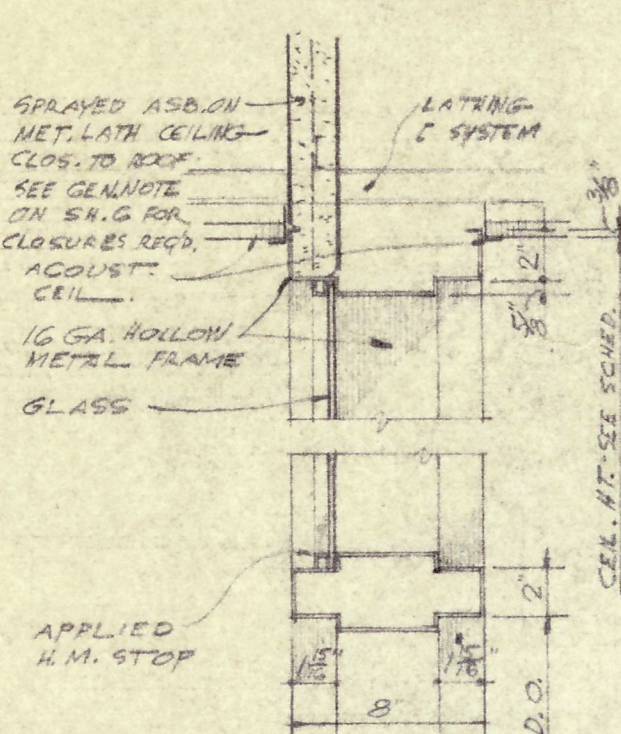
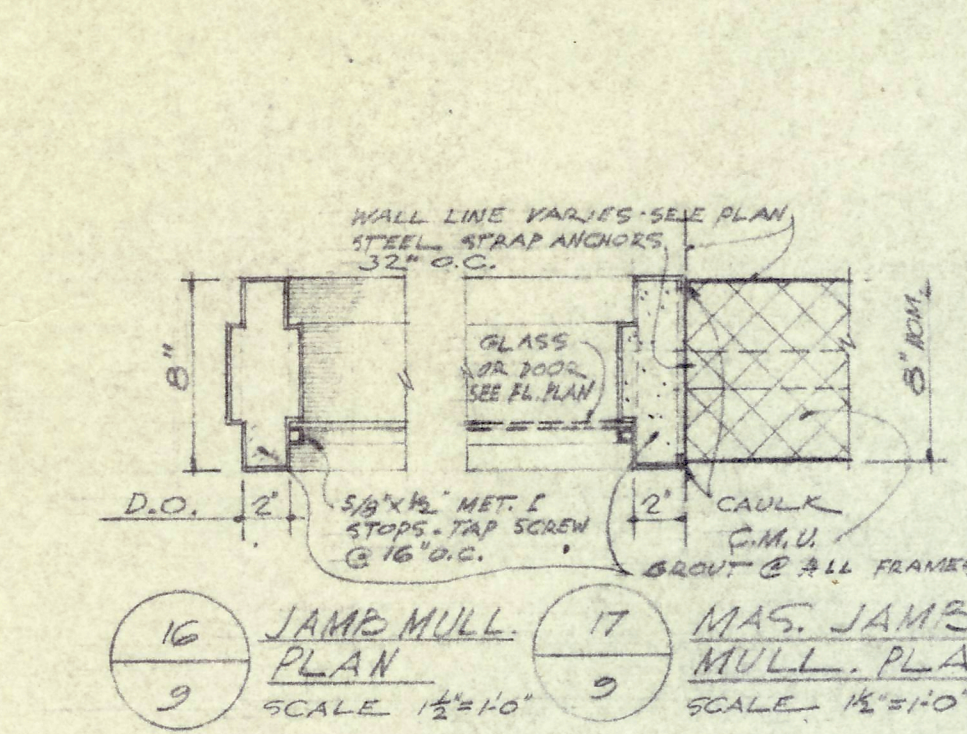
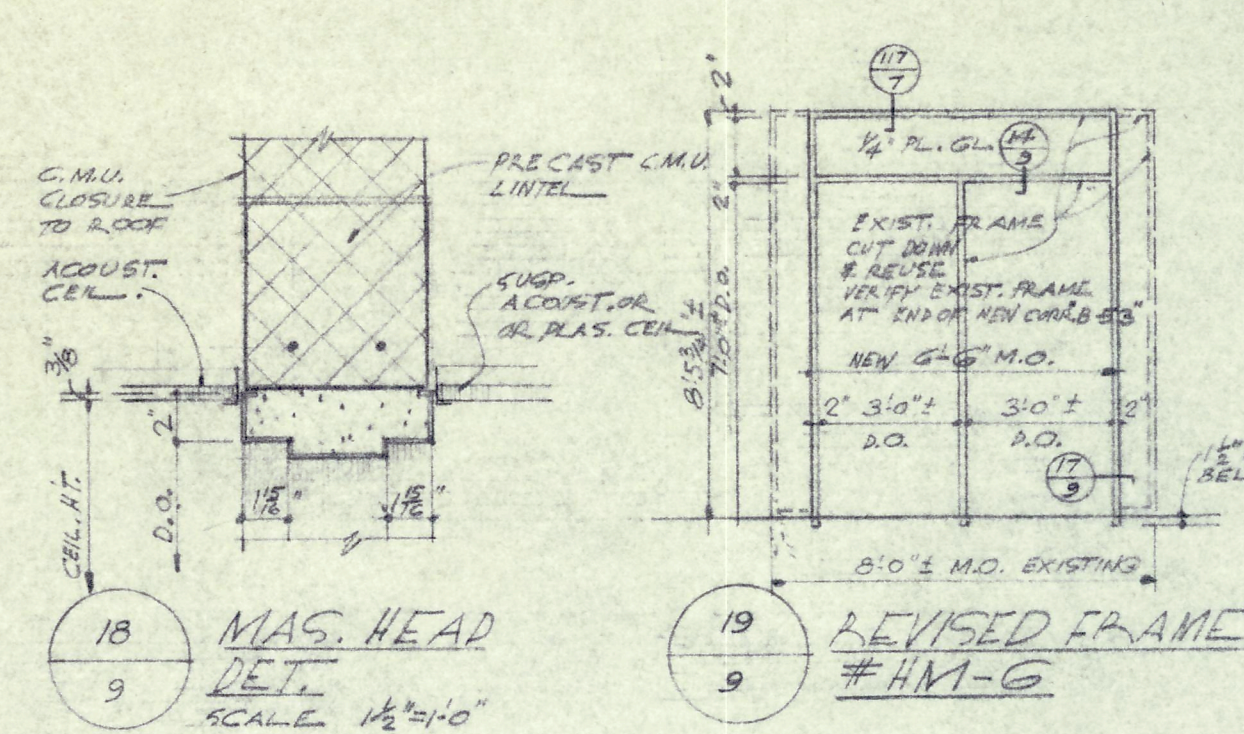
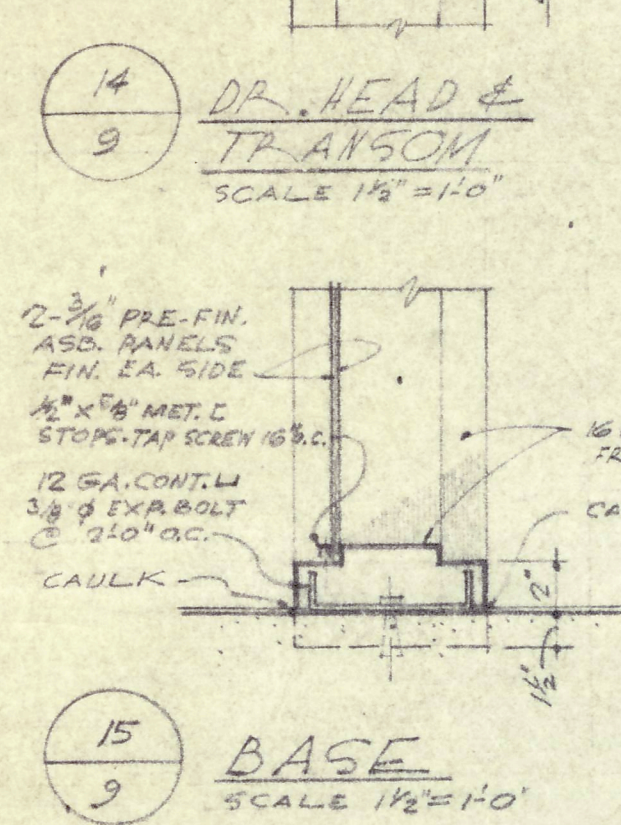
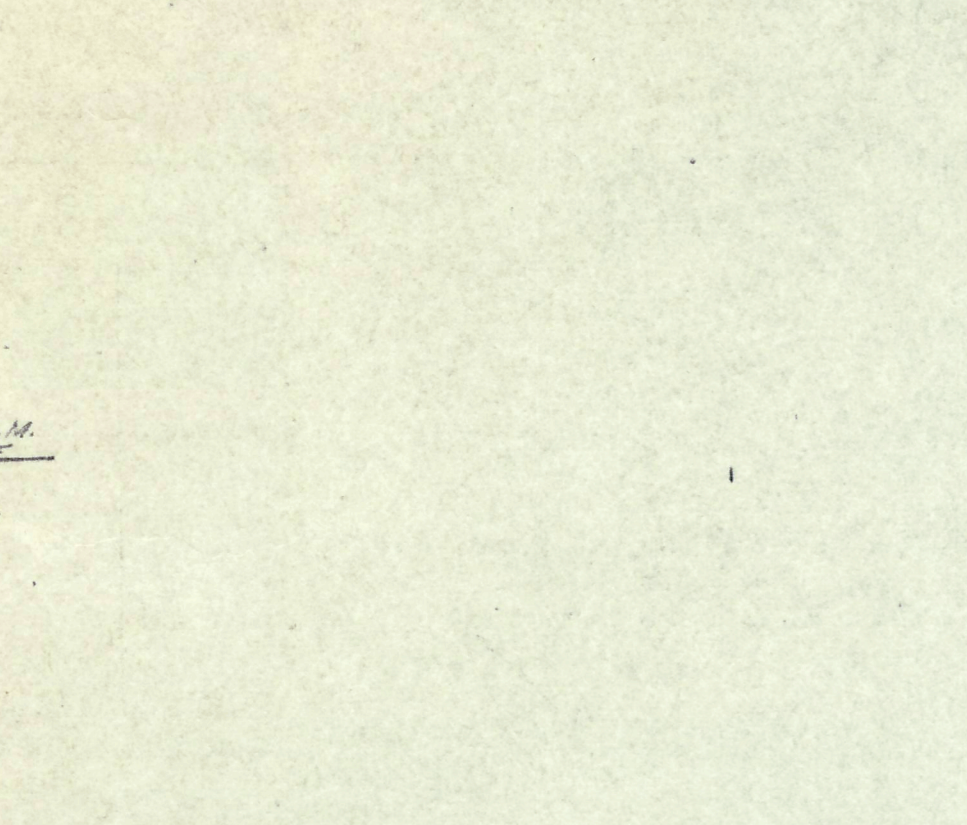
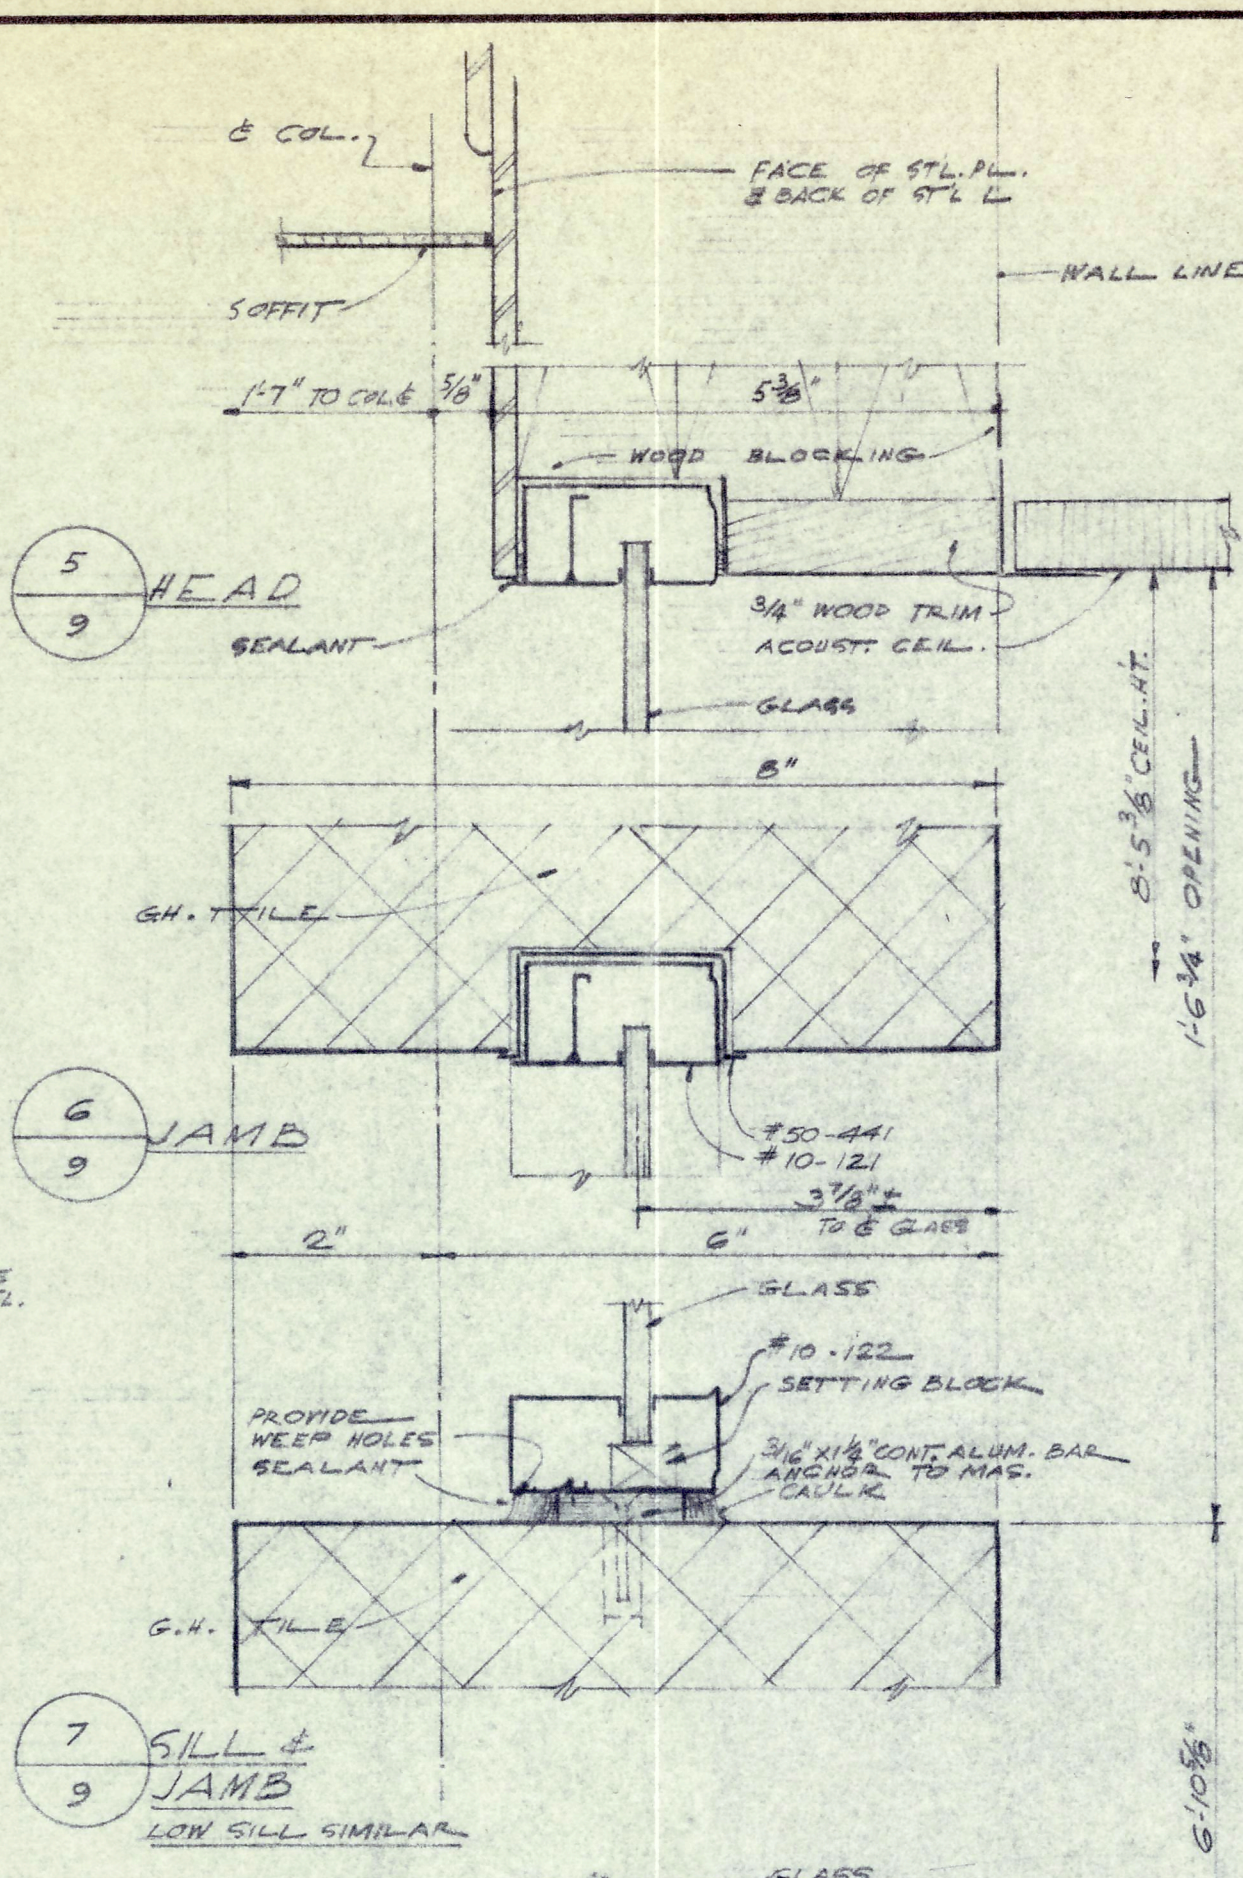
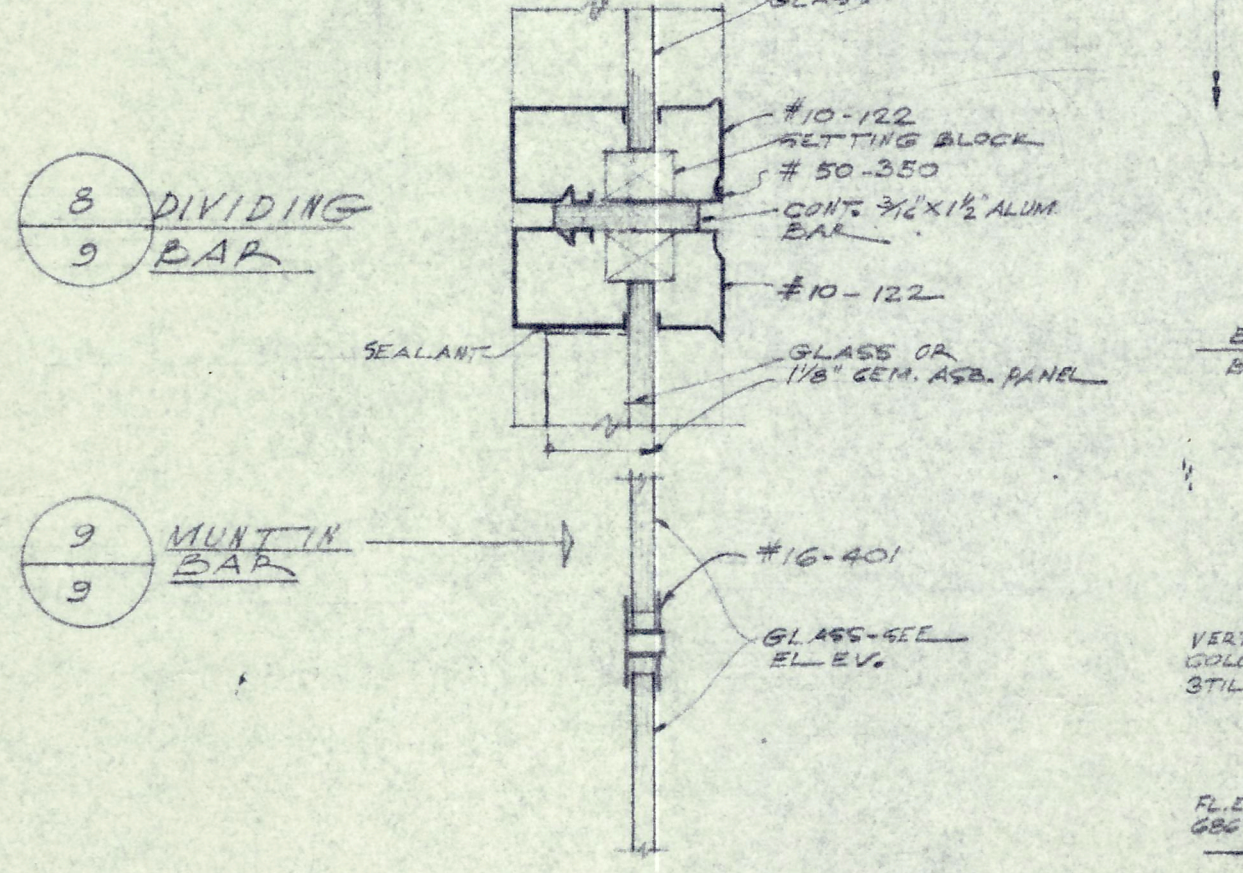
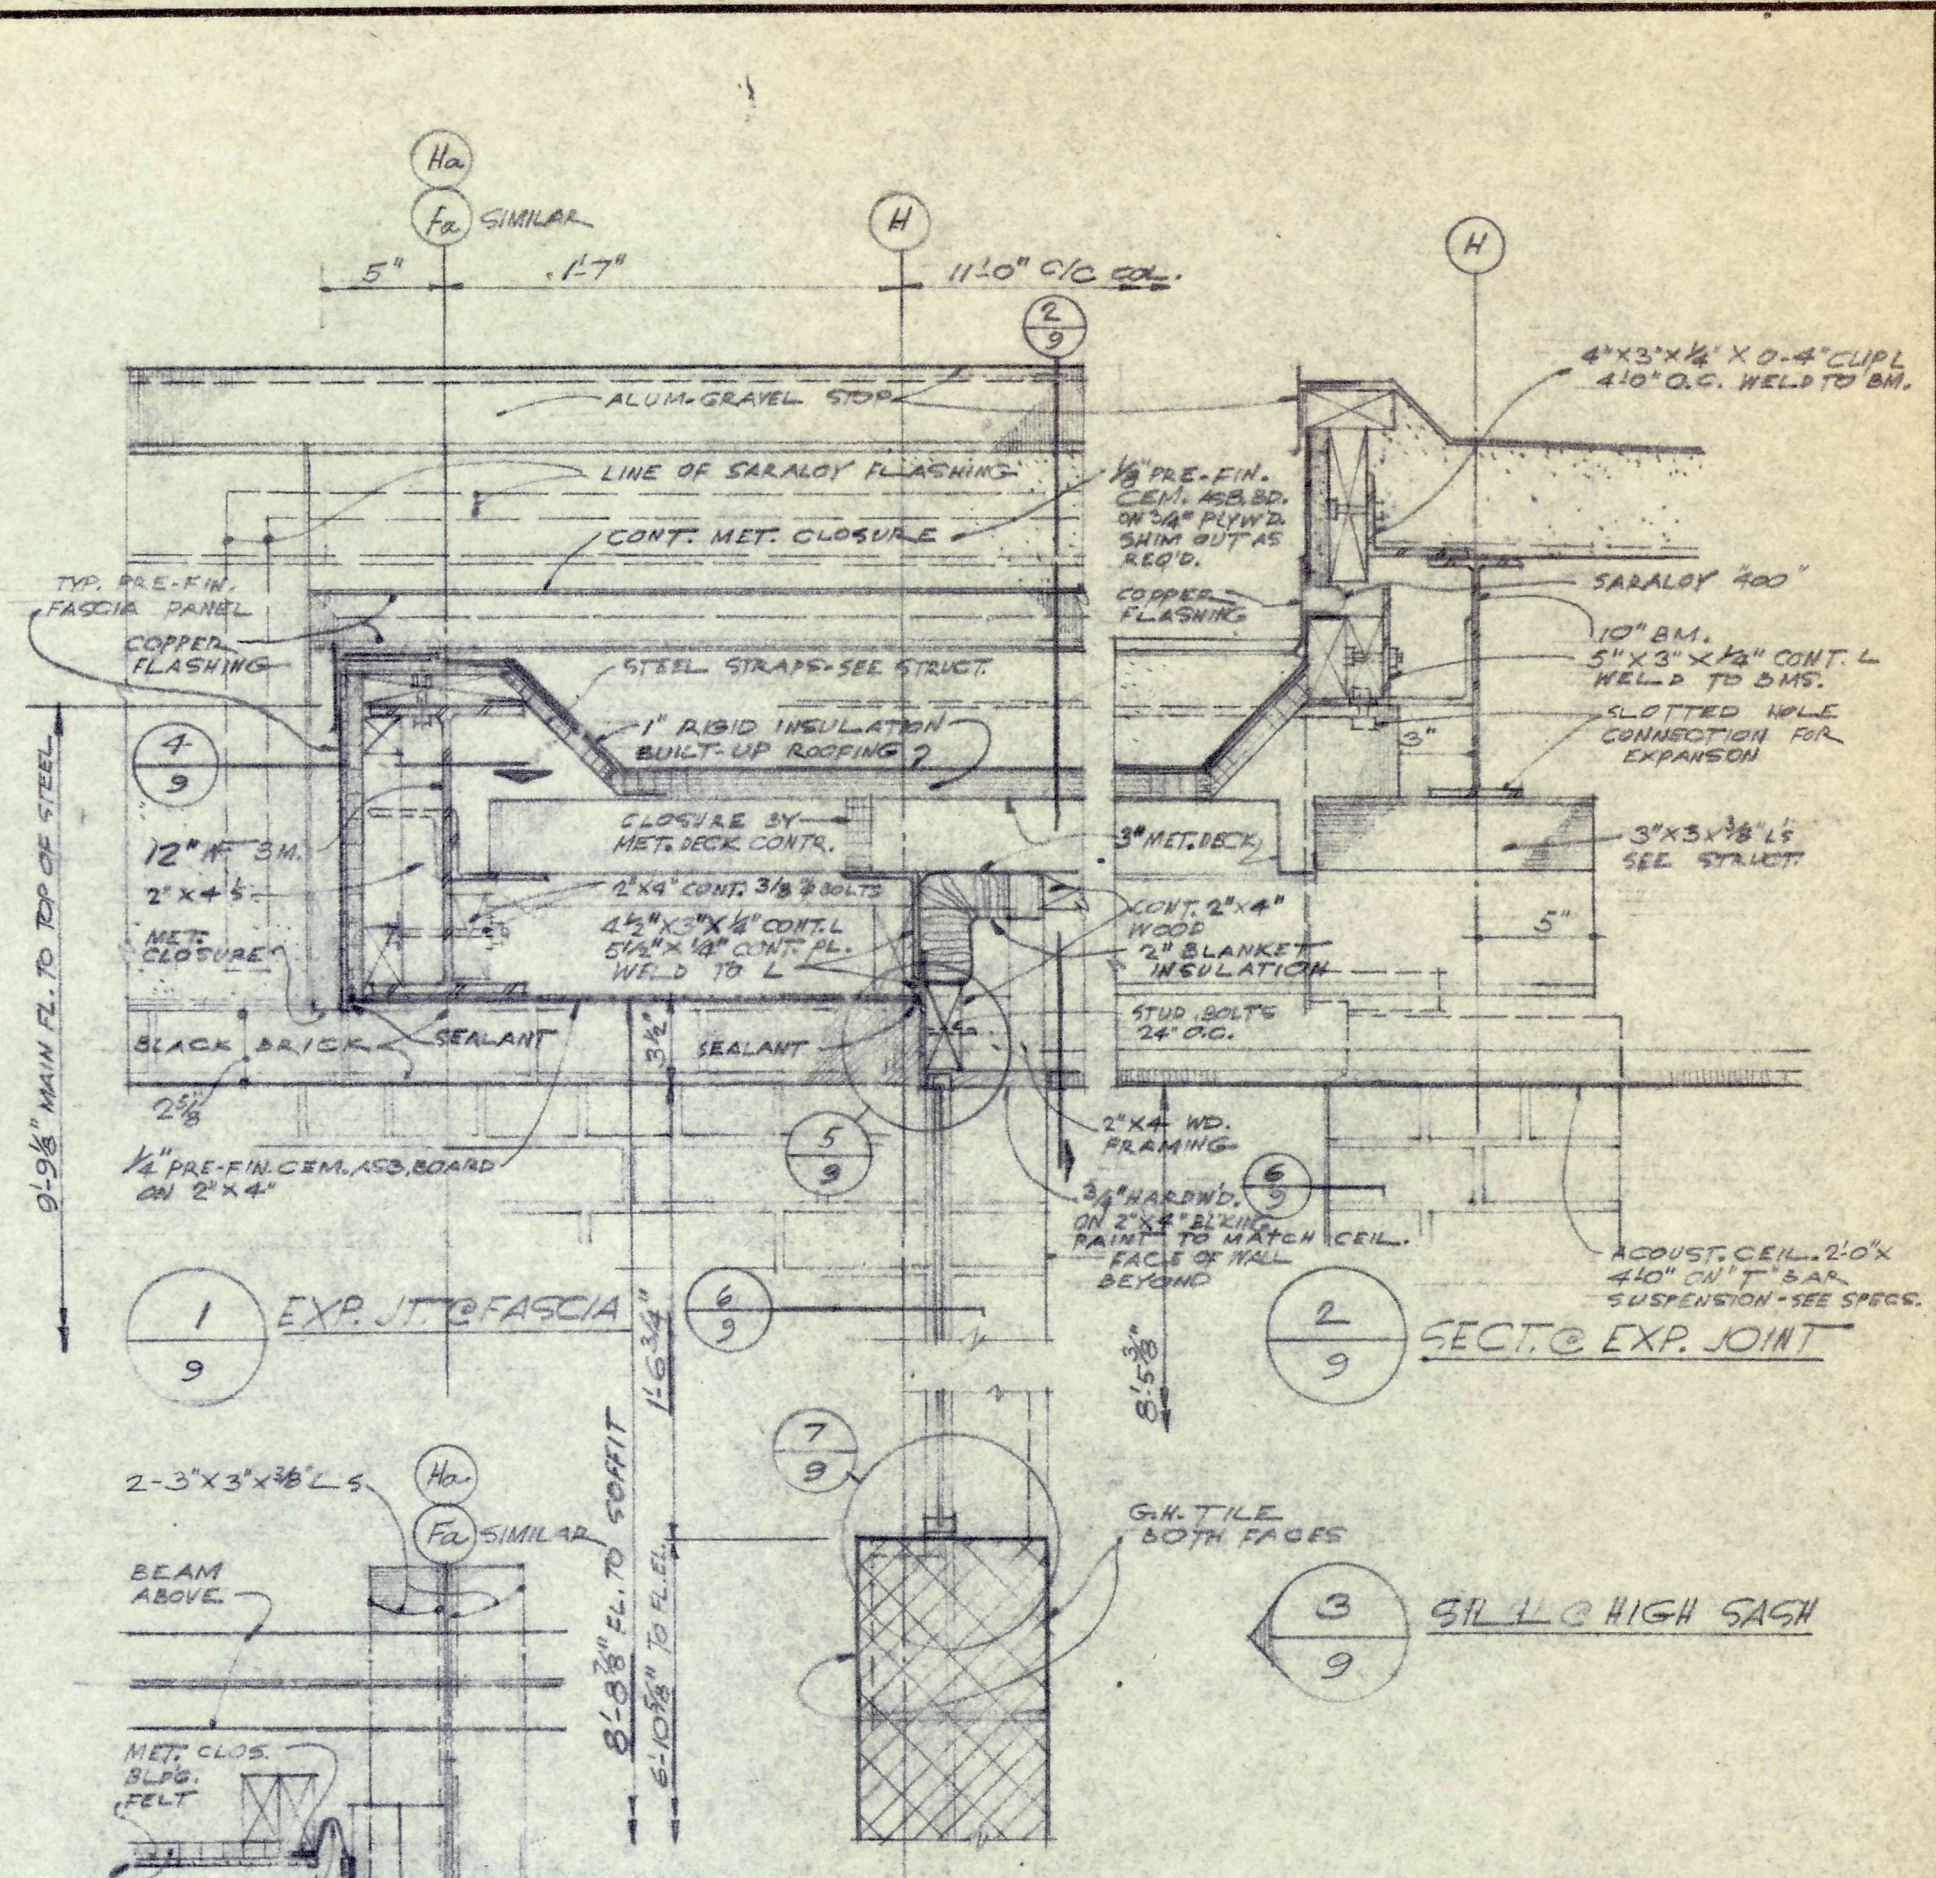
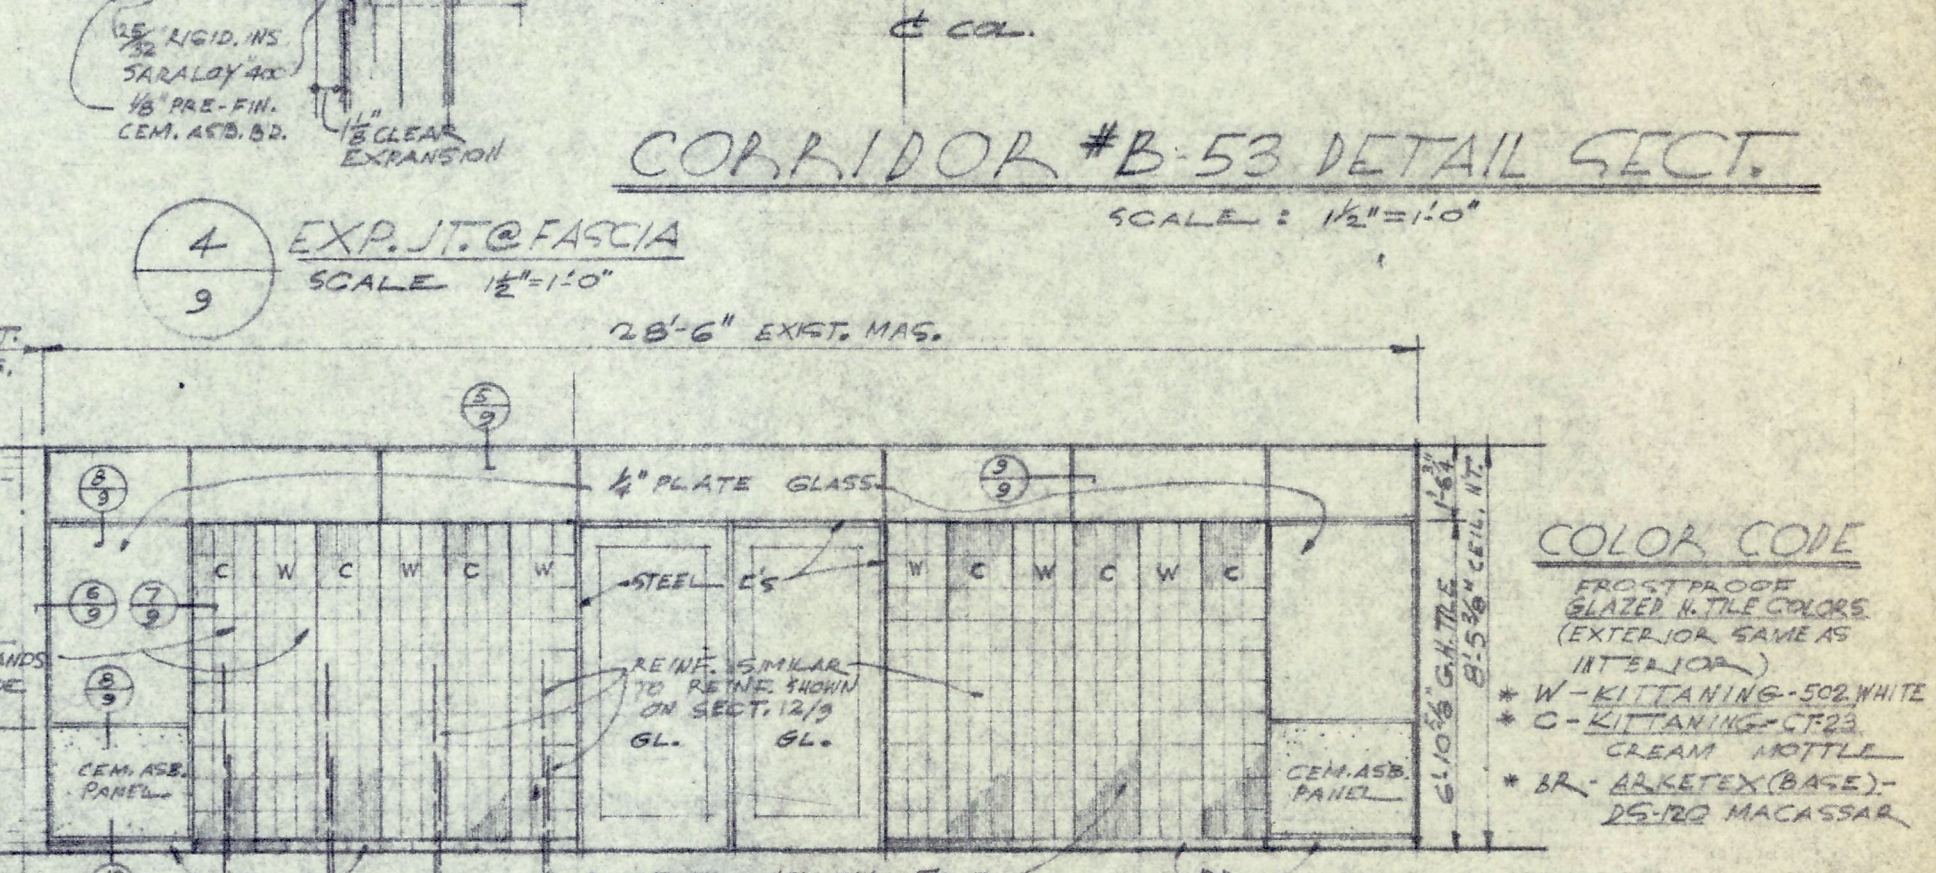
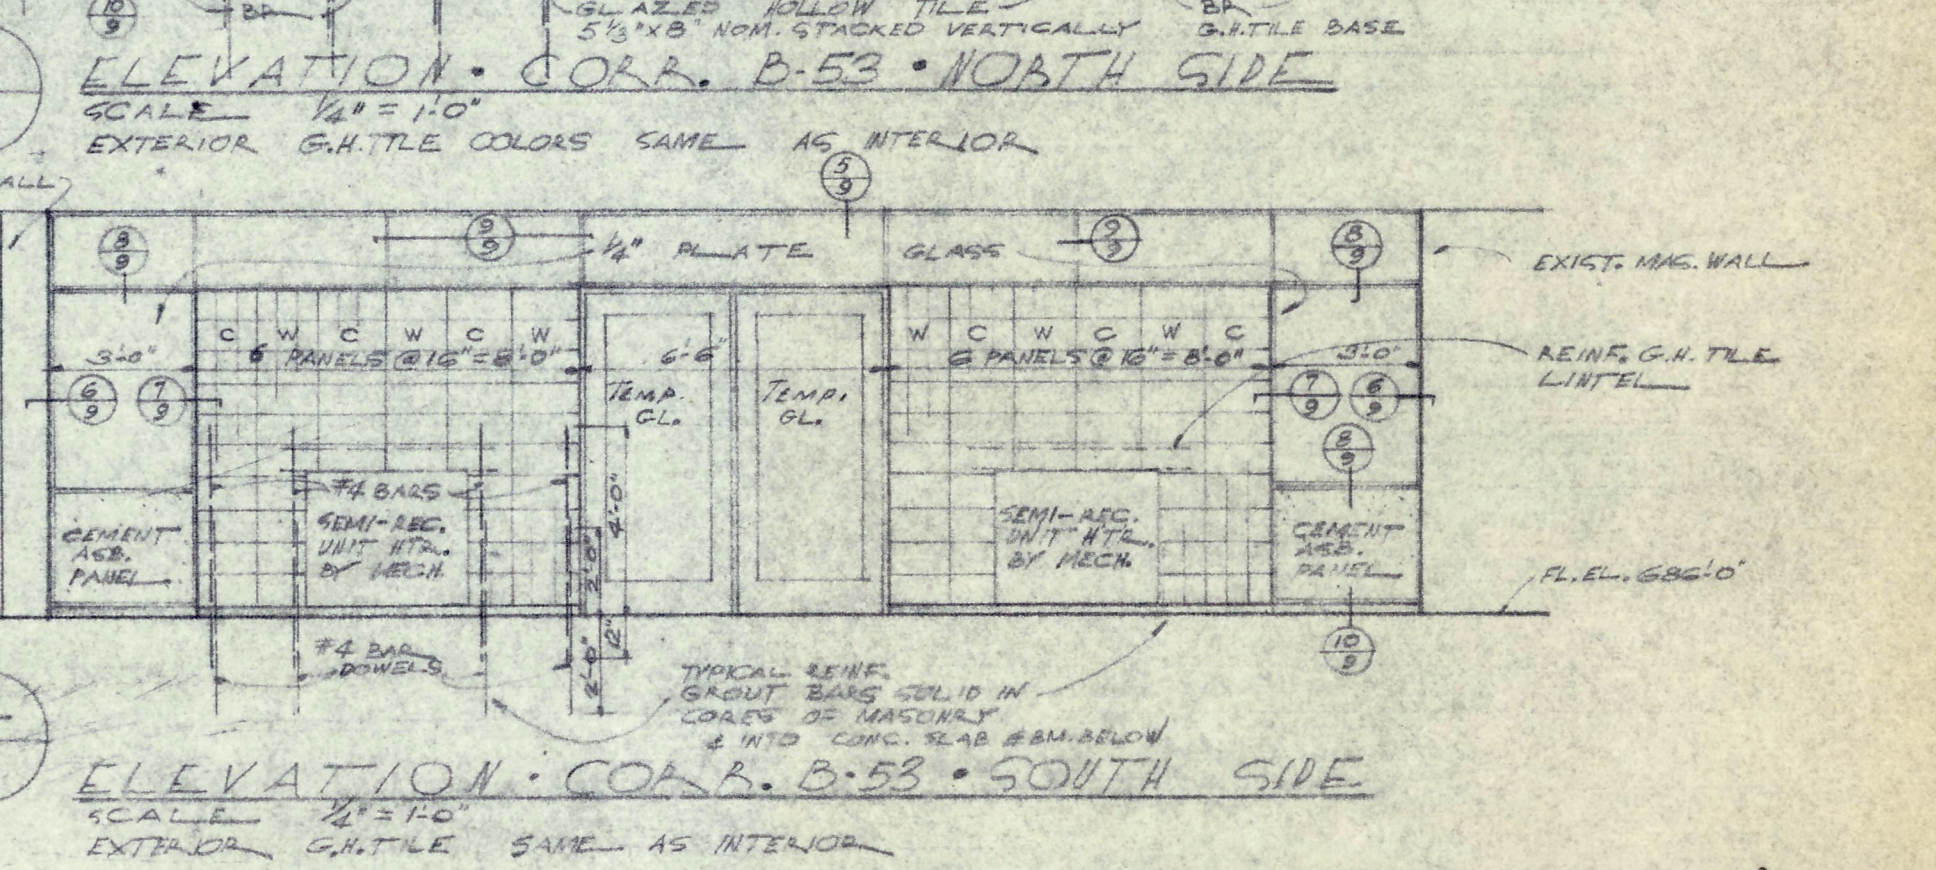
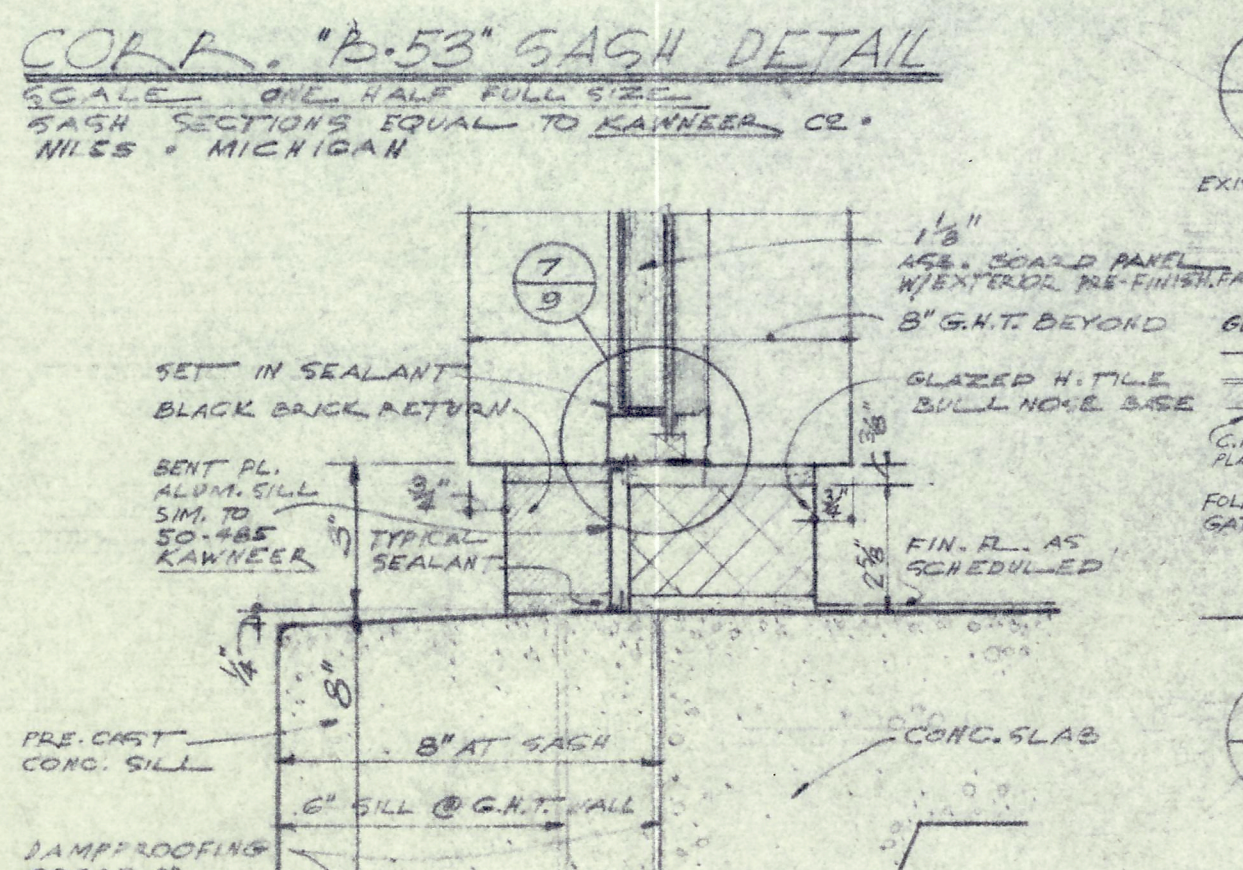
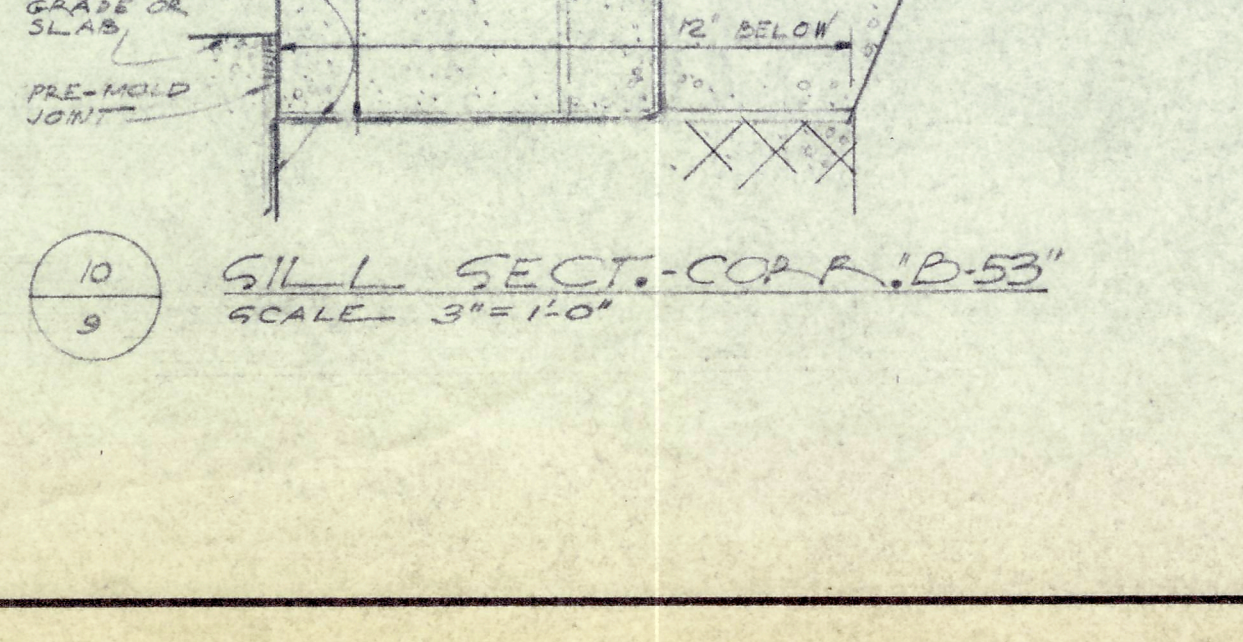
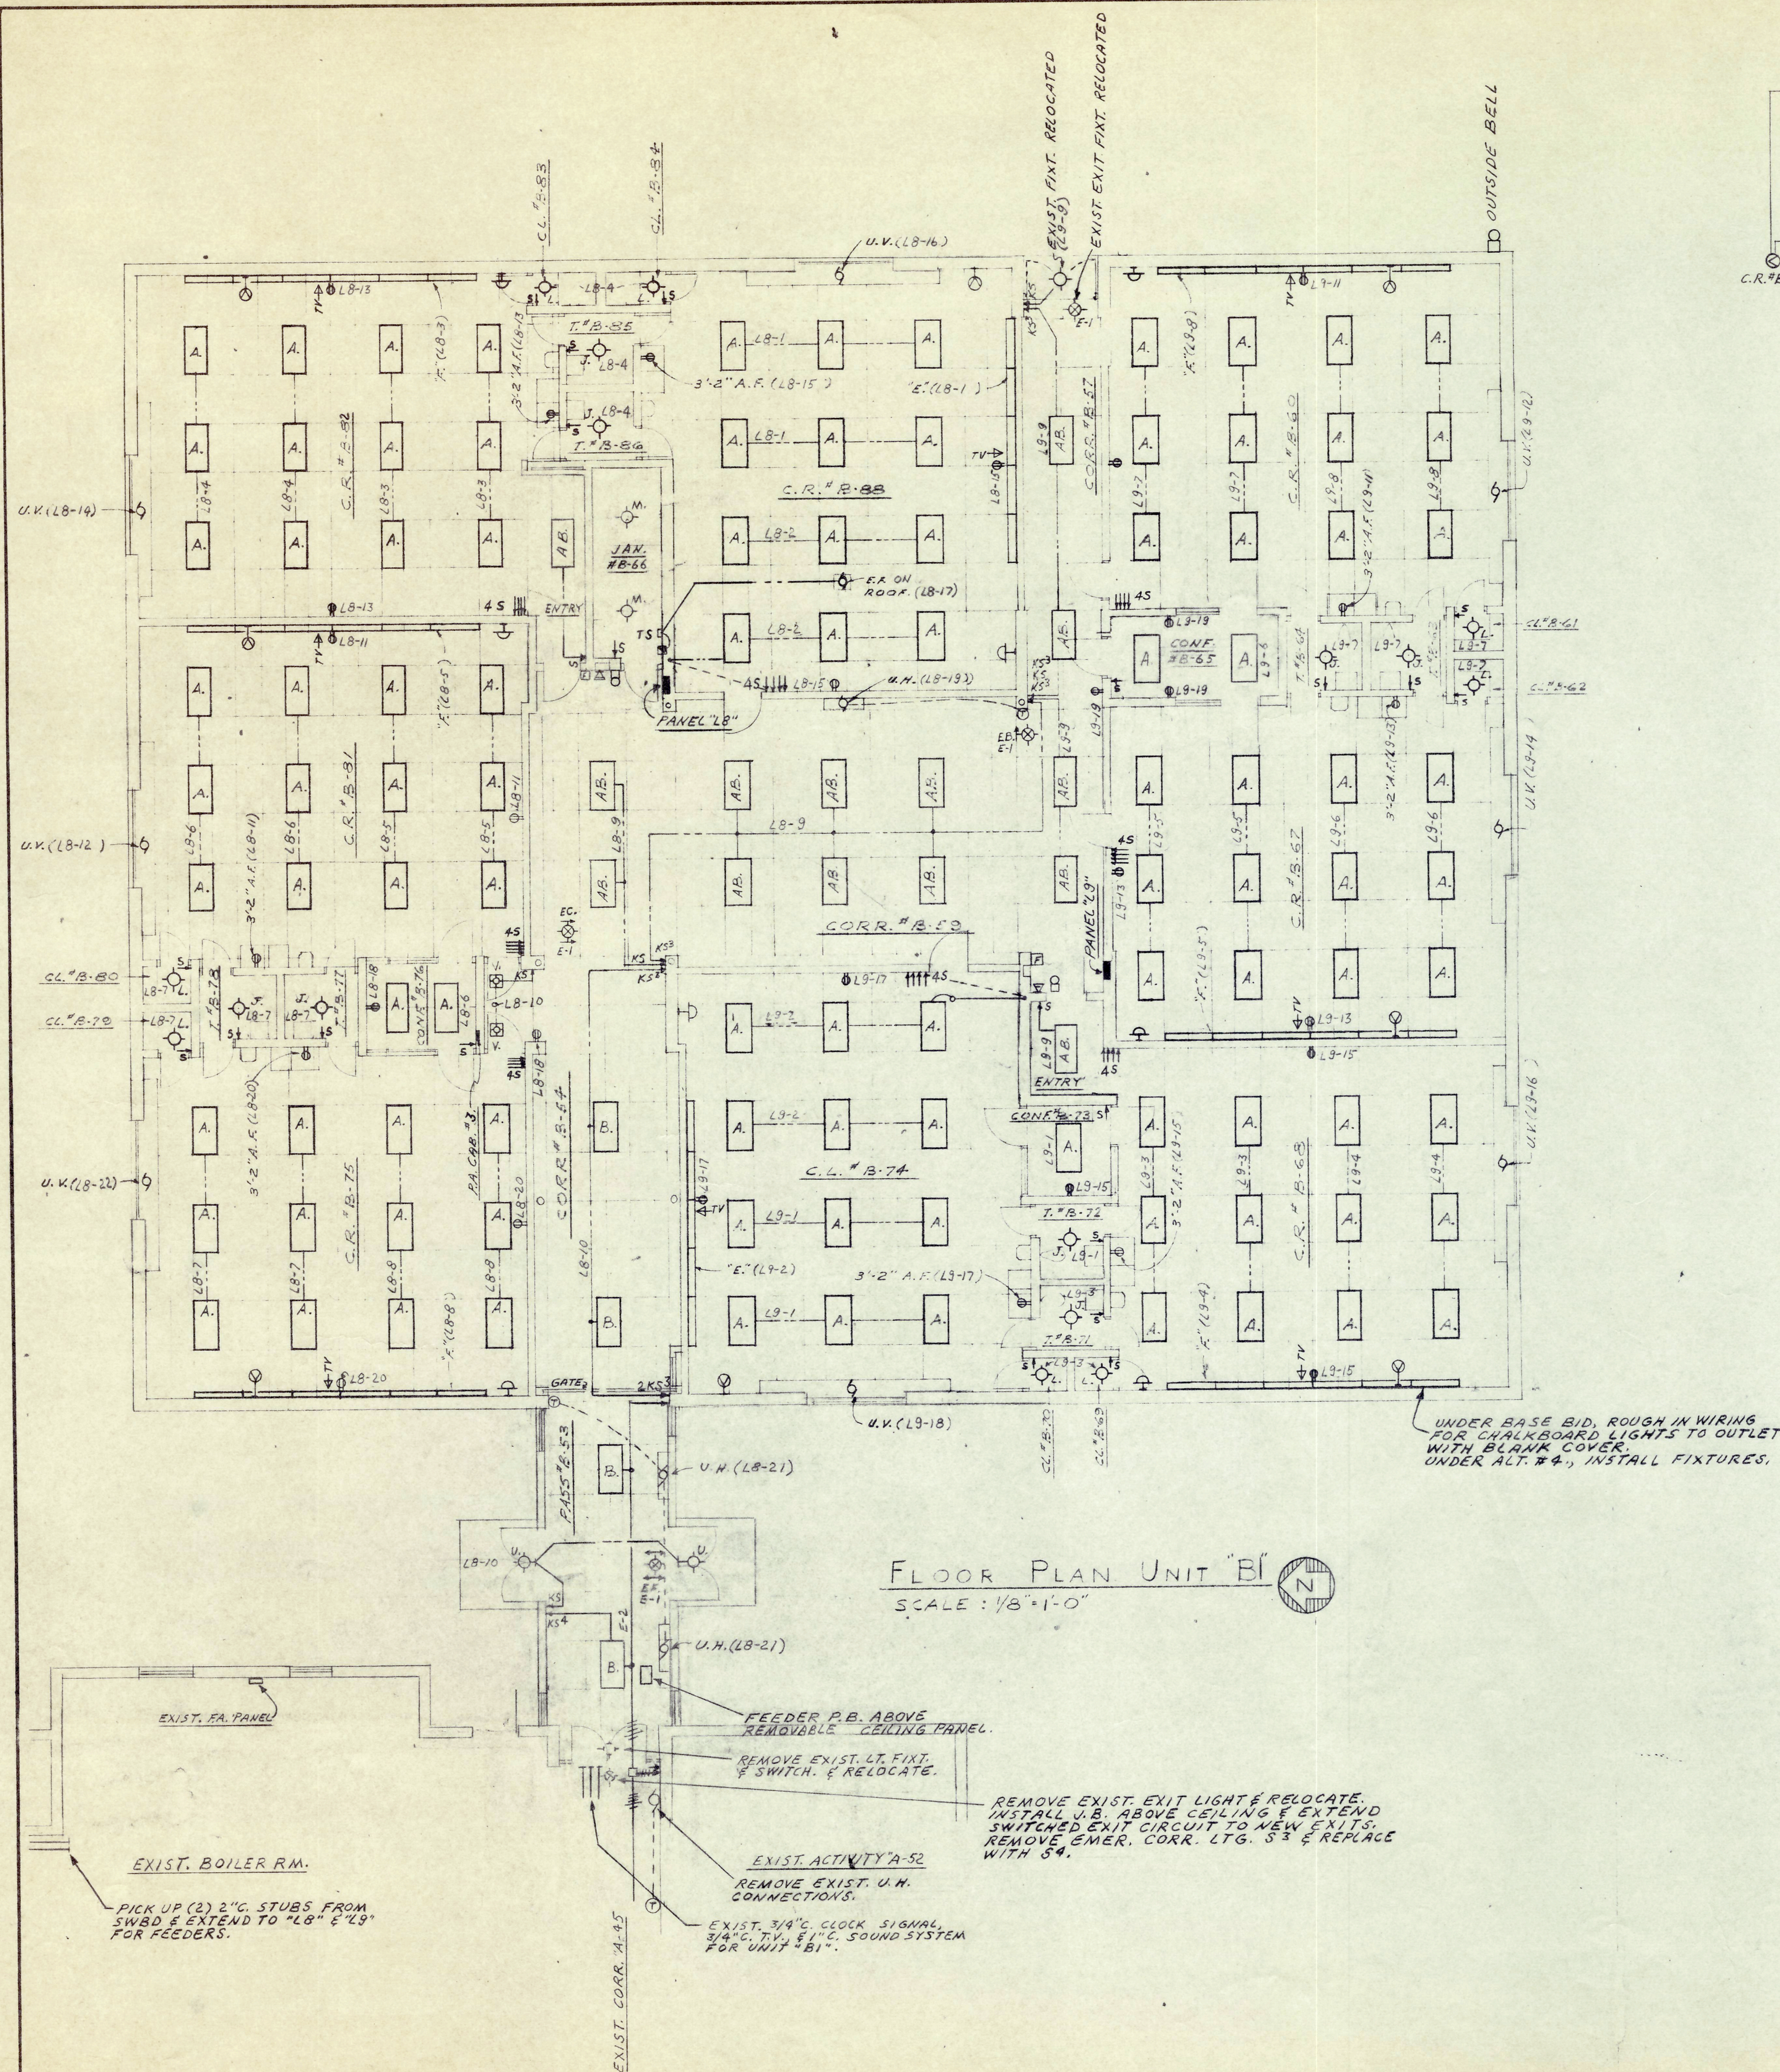
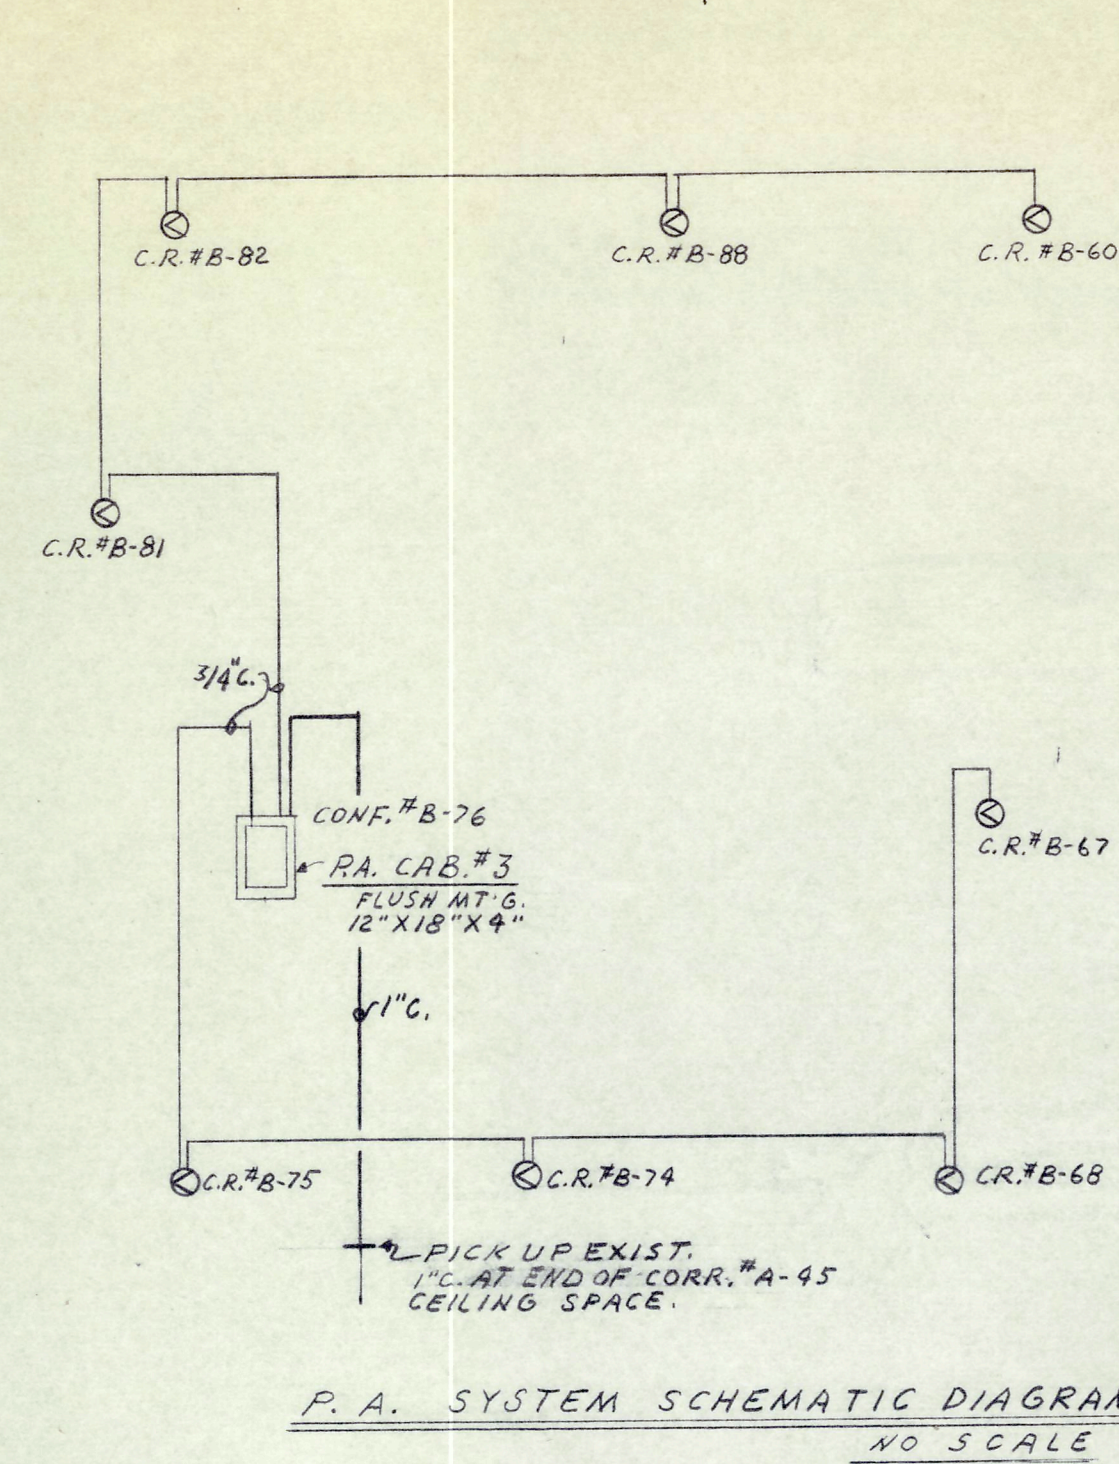
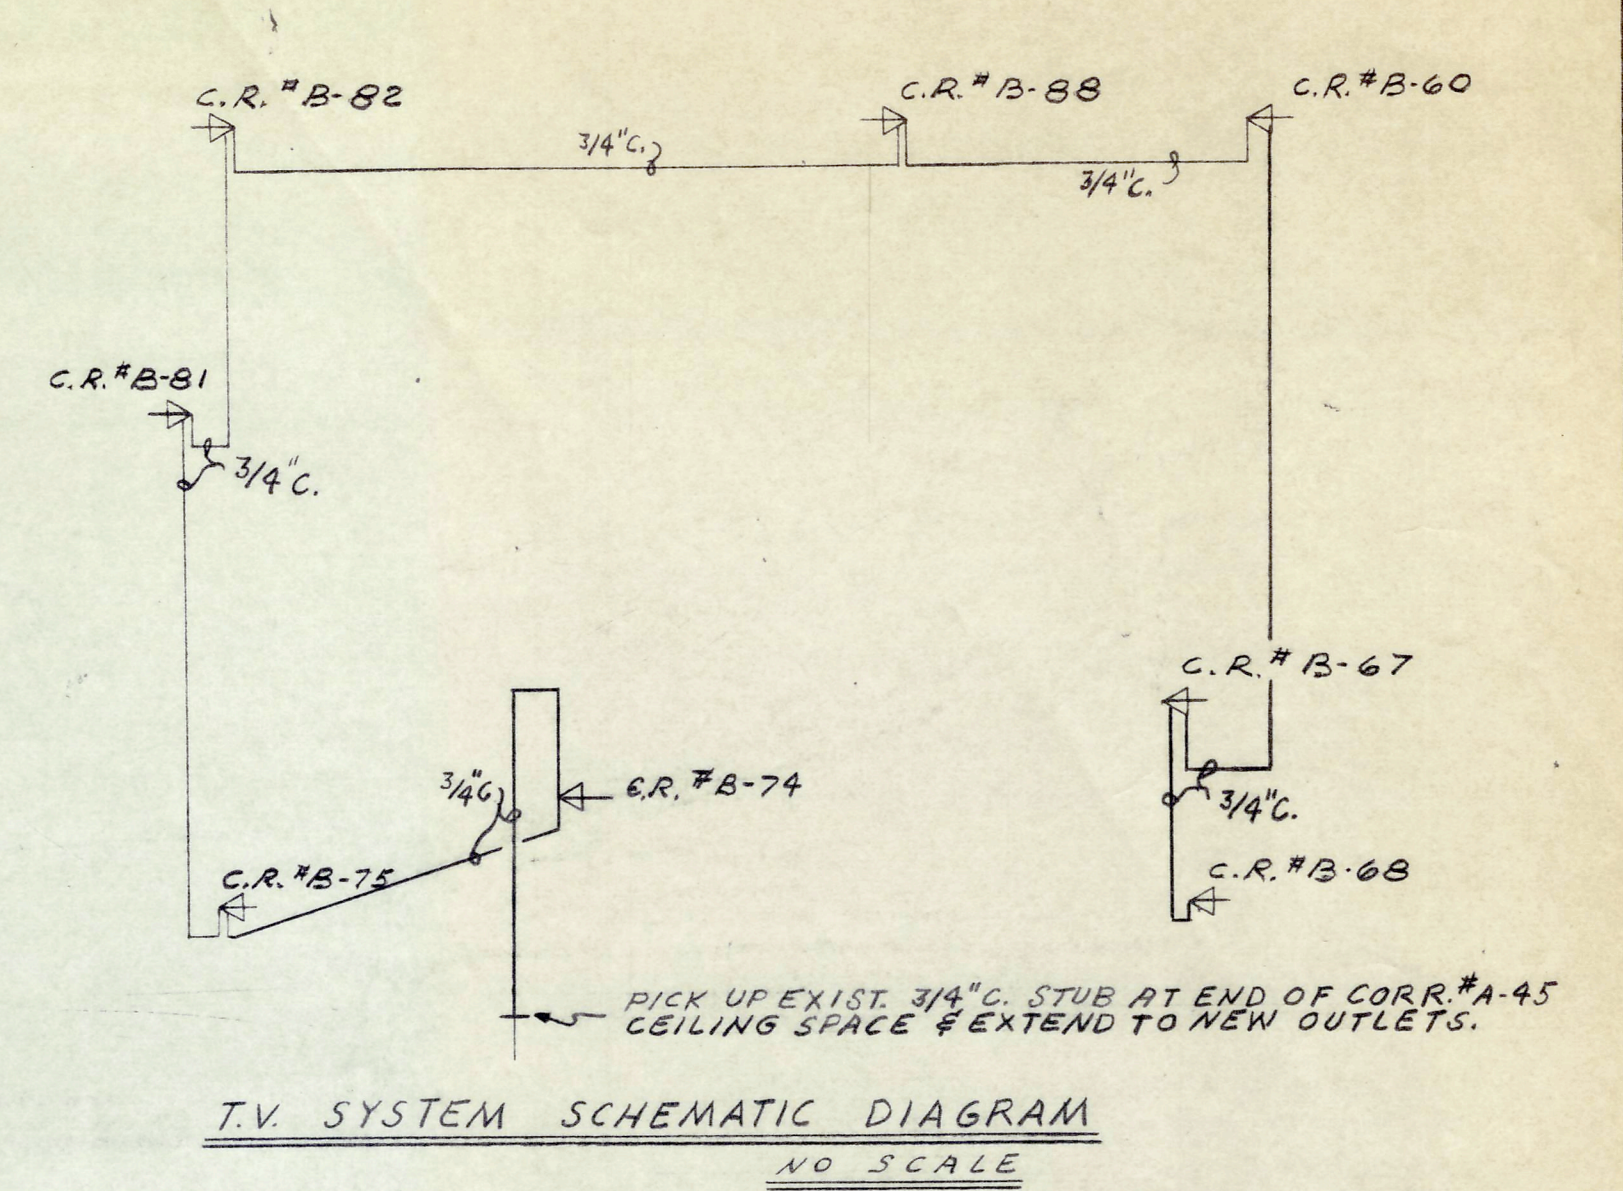
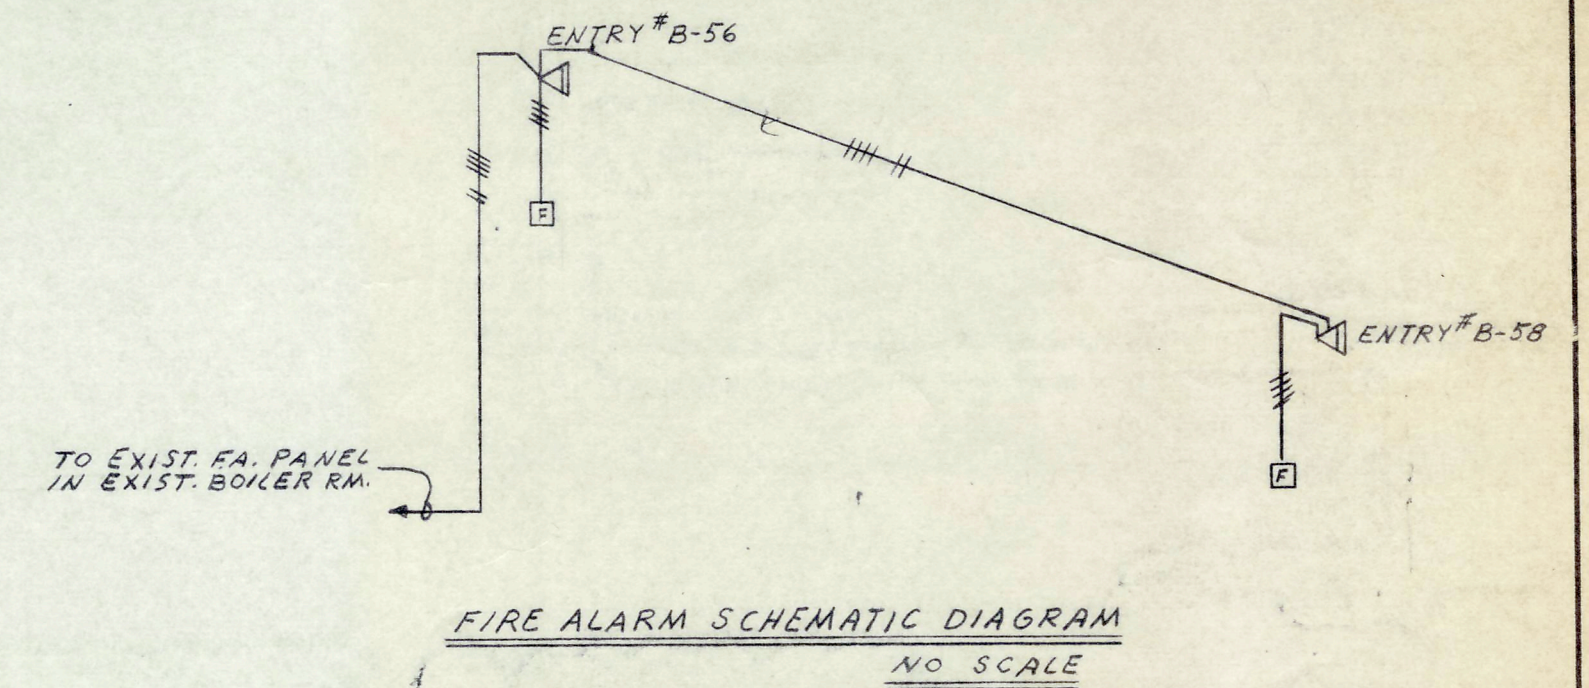


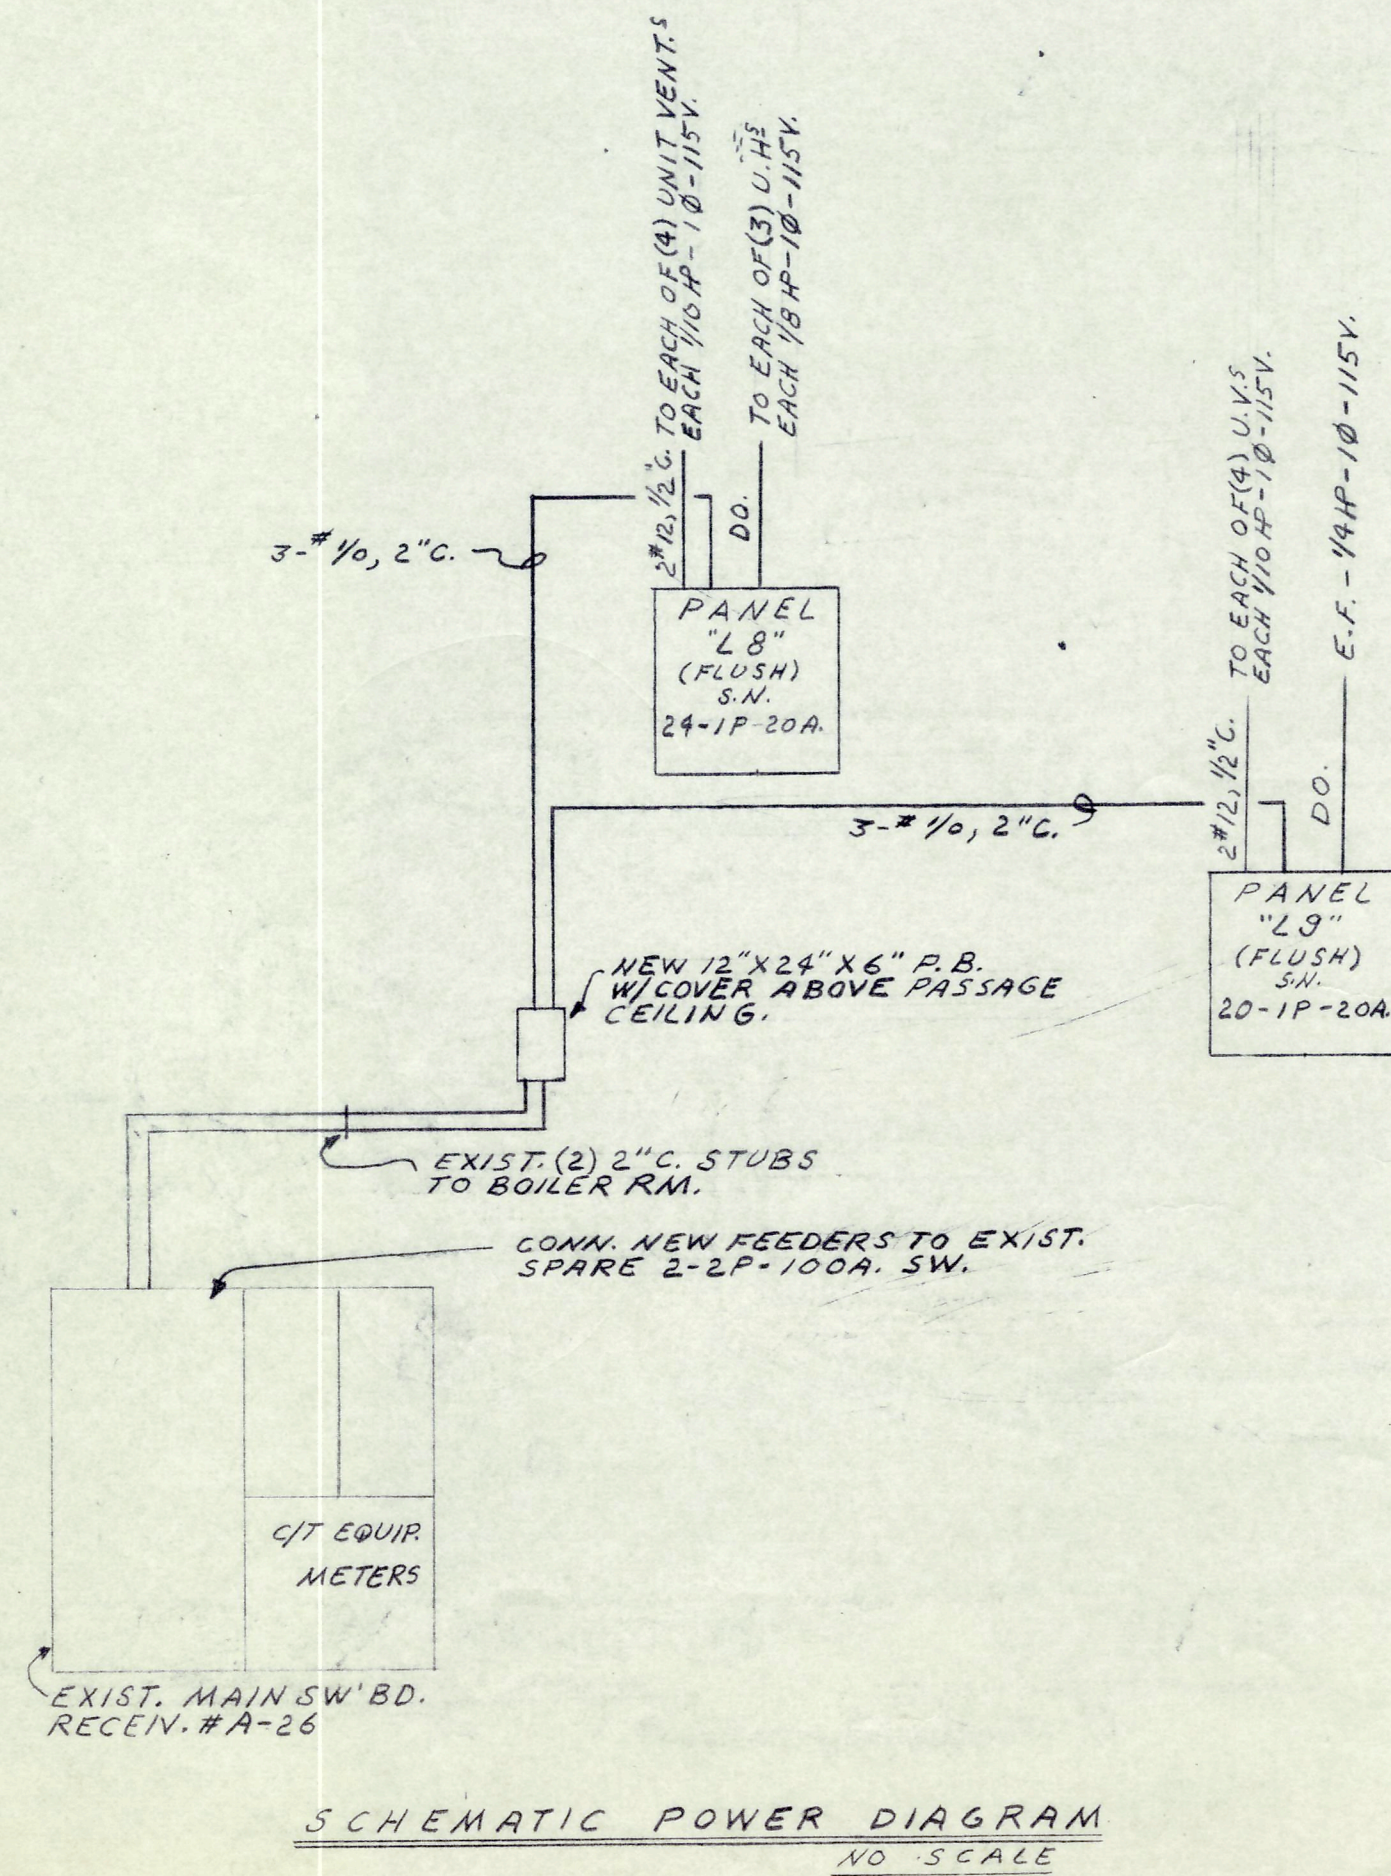


100% FRAME DETAILS; CORR. B-53 DETAILS		
REVISION	ADDITION TO MARSHALL ELEMENTARY SCHOOL SECTION B FOR LIVONIA PUBLIC SCHOOLS SCHOOL DISTRICT WAYNE COUNTY, MICHIGAN	FILE NO. 1587
EBERLE M. SMITH ASSOCIATES, INC. ARCHITECTS - ENGINEERS		SHEET NO. 9
133 EAST ELIZABETH ST. - DETROIT 1, MICH. - WO. 5-8180		
DR. W.S. CHKD.	APPROV. [Signature]	DATE 10/12/52

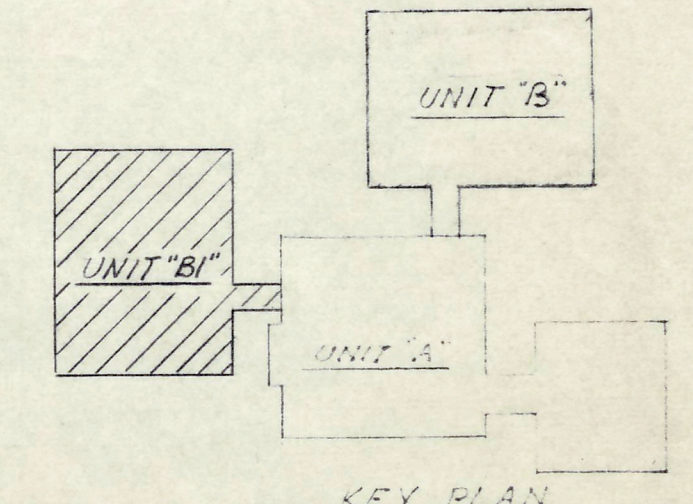


ELECTRICAL FLOOR PLAN UNIT "B1"			
DATE 10/12/62 REVISED	ADDITION TO MARSHALL ELEMENTARY SCHOOL SECTION 9 LIVONIA PUBLIC SCHOOLS SCHOOL DISTRICT WAYNE COUNTY, MICHIGAN		FILE NO. 1587
	EBERLE M. SMITH ASSOC., INC. ARCHITECTS ENGINEERS		SHEET NO. E-2
ROOM 626 - 153 EAST ELIZABETH STREET - DETROIT 1. - WOODWARD 5-8180			

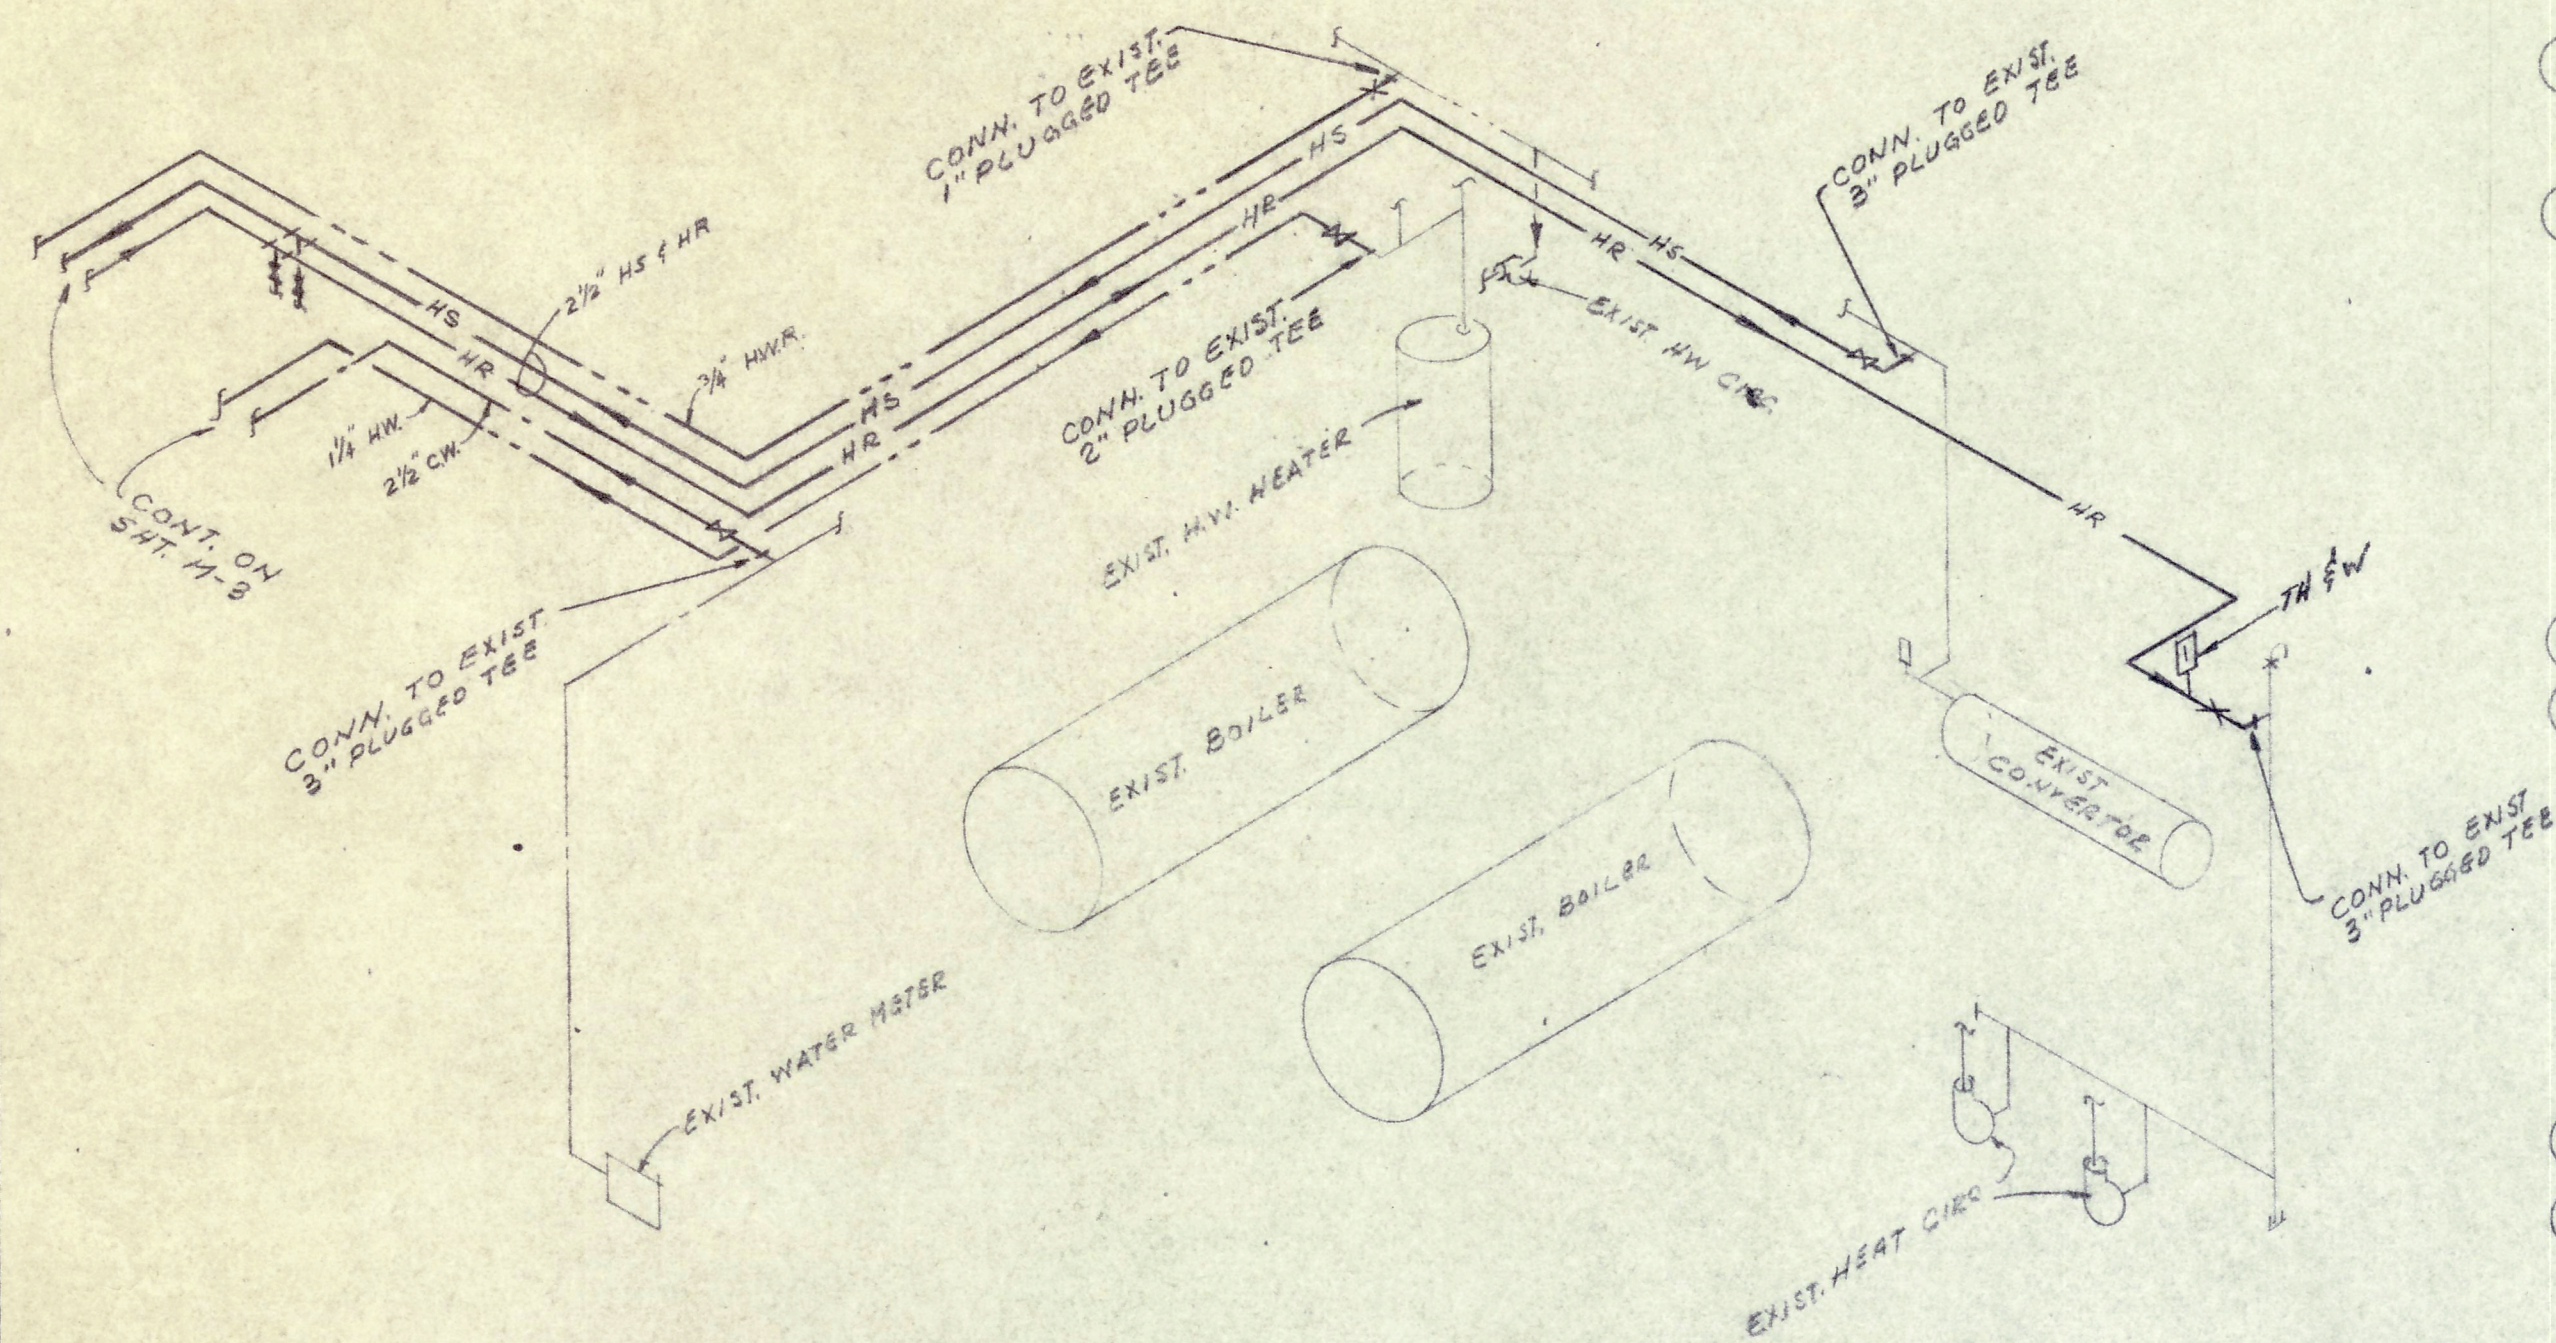

ISOMETRIC PIPING DIAGRAM
IN EXISTING BOILER ROOM
NO SCALE

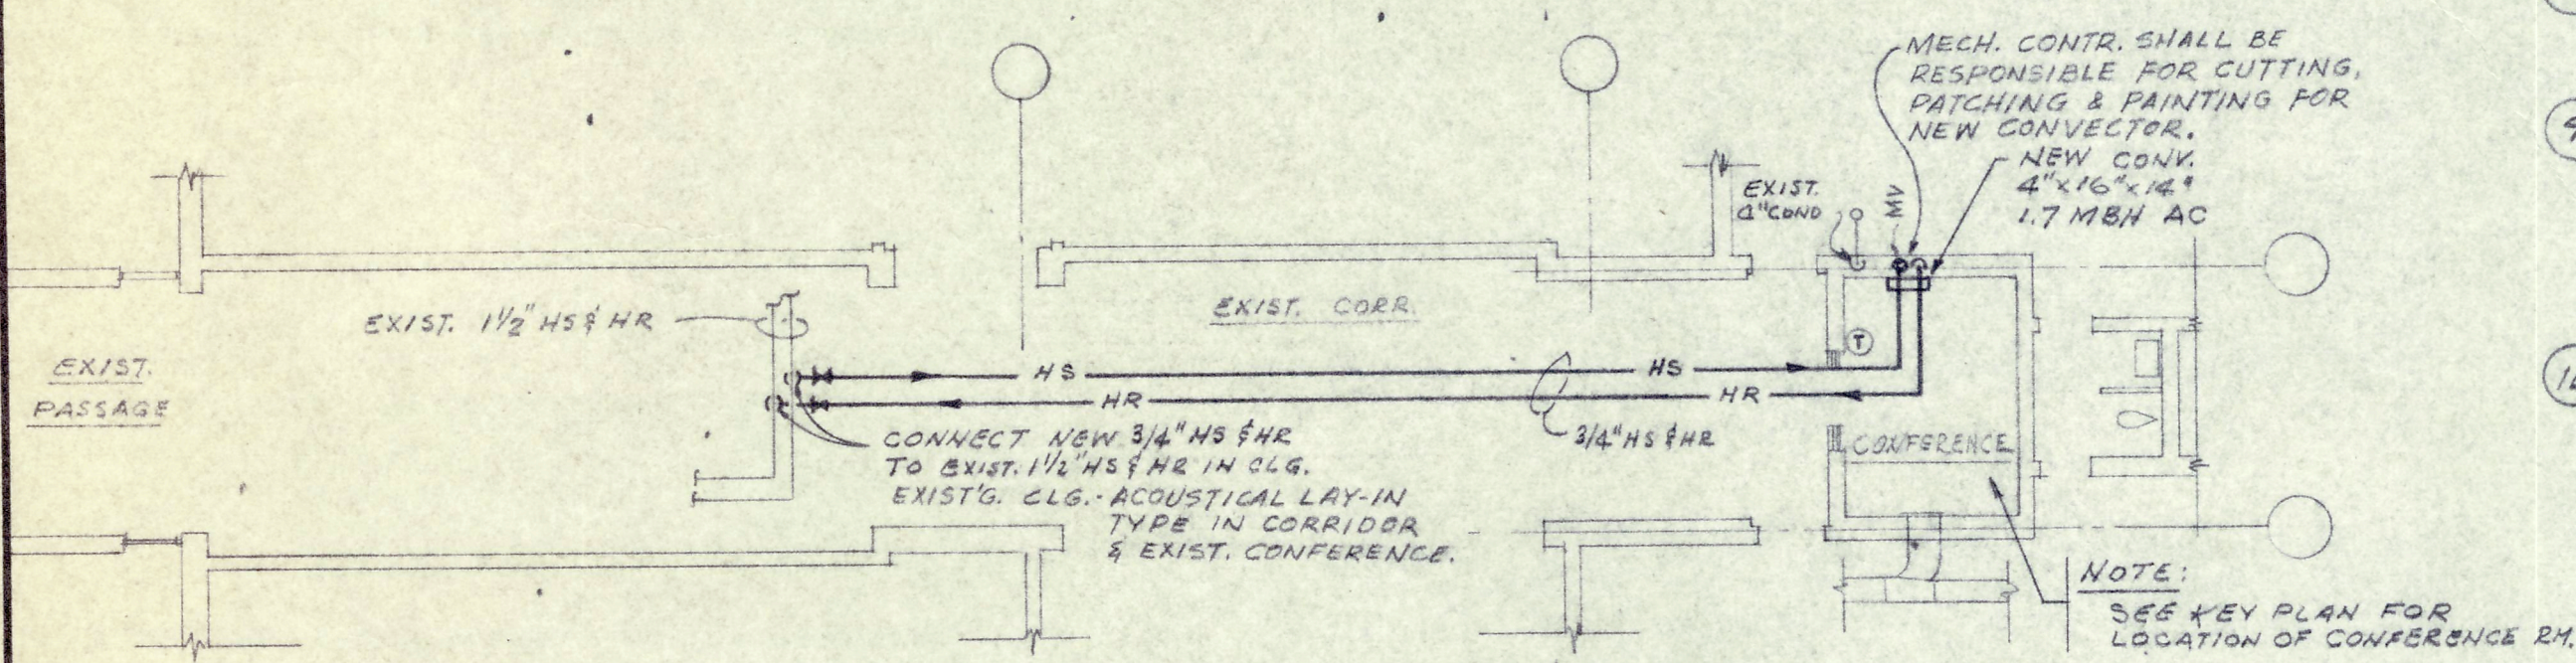


REVISIONS TO CONFERENCE
RM. IN EXISTING BUILDING
SCALE: 1/8" = 1'-0"

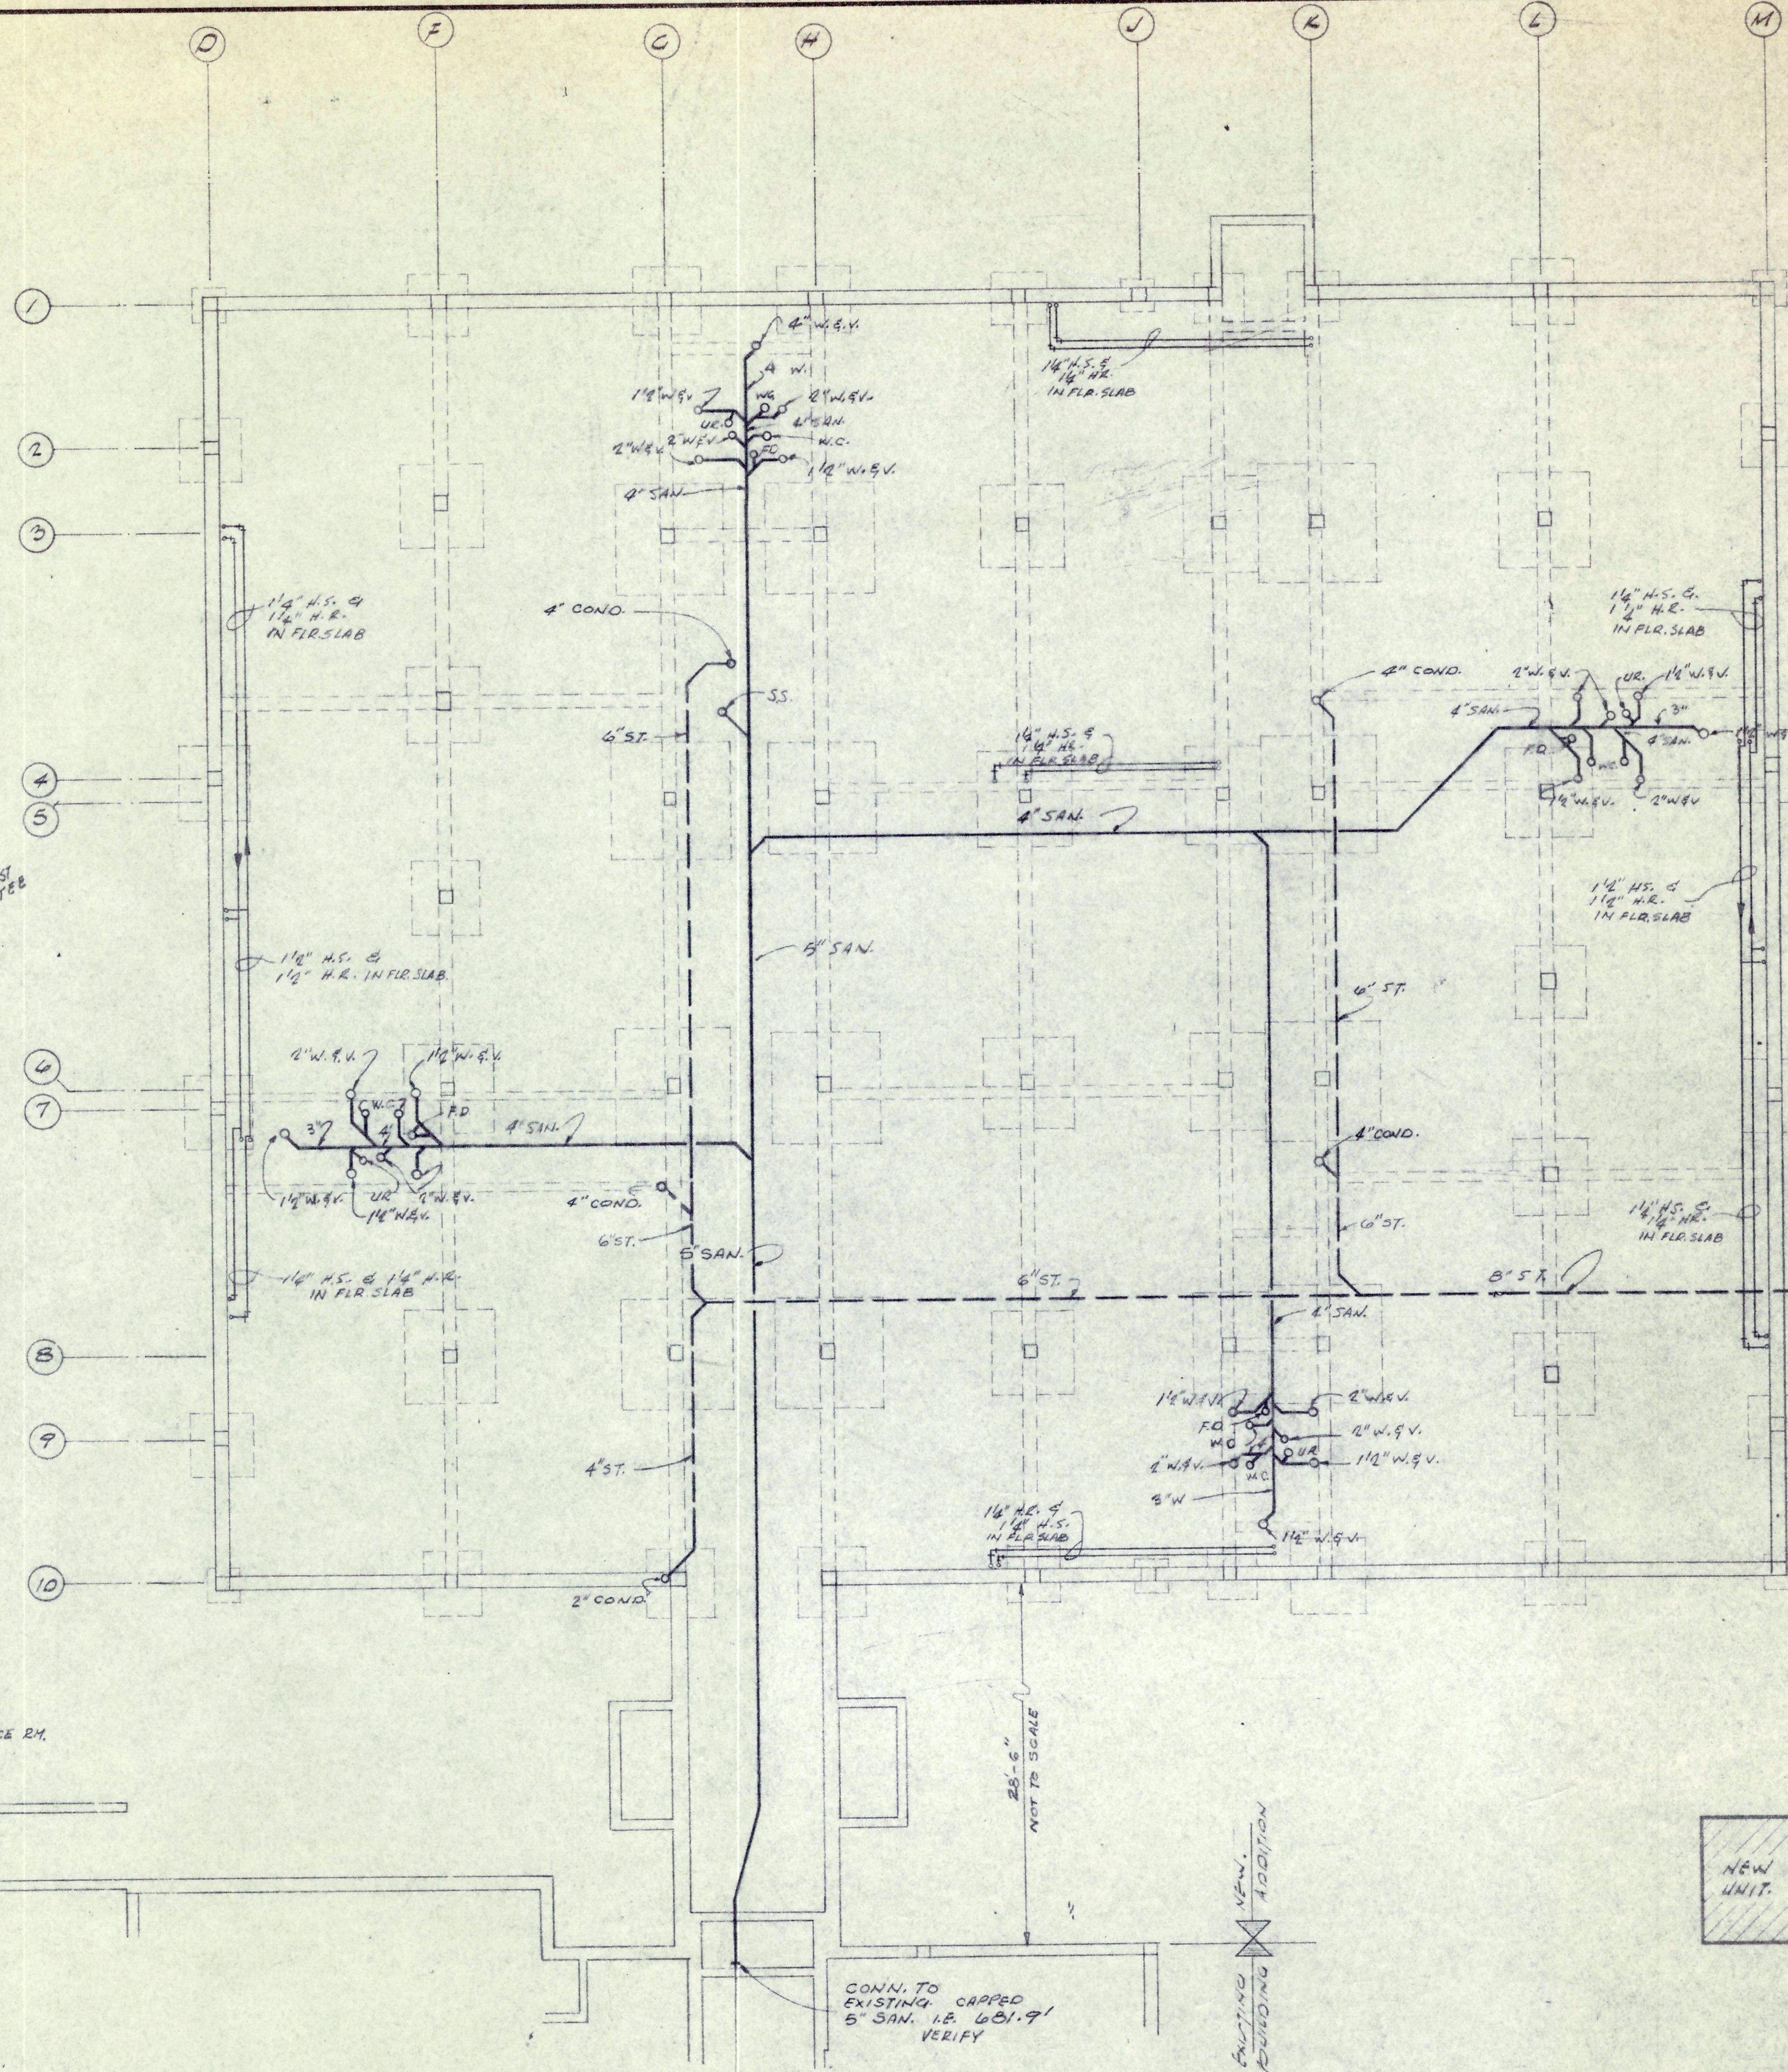

NOTE:
PROVIDE WIRE RODS FOR C.I.
PIPE @ 5'-0" ON CENTER ALONG
ALL VERTICAL EXISTING WIRE
RODS SHALL EXTEND INTO MID-
POINT OF FLOOR SLAB. WIRE ROD
SHALL BE 1/2" OR BETTER W/ POS.
UNANIMOUS CONSENT.
PROVIDE 'ROADWAYS' SAME AS
SANITARY FOR S.I. JOINT
JENSEN @ 5'-0" SPACING.

ALL N.E. & H.E. THIS SHEET SHALL
BE IN FLOOR SLAB UNLESS
OTHERWISE NOTED. SEE DETAIL
ON SHEET M-3.

FOR CONT. SEE
SHEET ME-4.

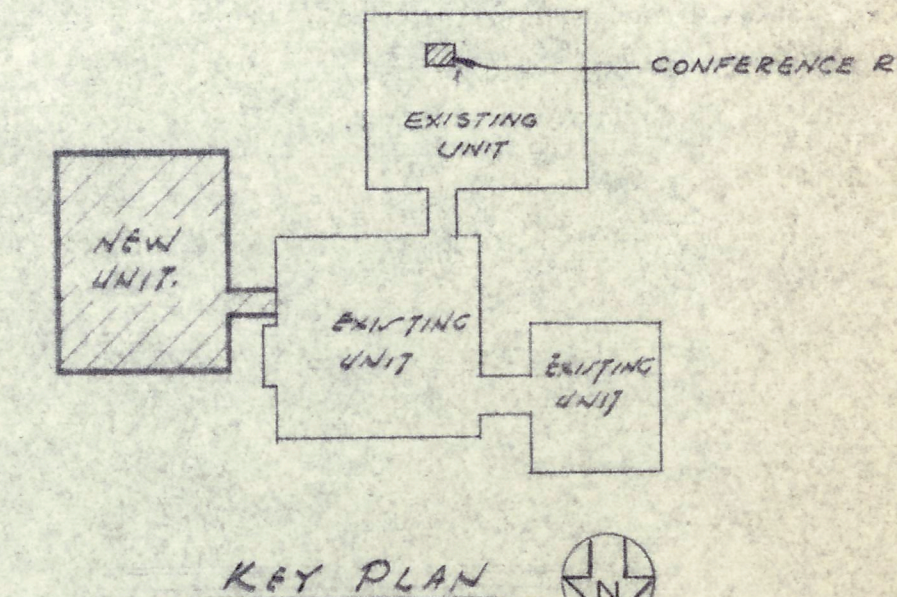

KEY PLAN

MECHANICAL FOUNDATION PLAN - UNIT "B-1"
SCALE 1/8" = 1'-0"

MECHANICAL FOUNDATION PLAN - UNIT "B-1"	
ADDITION TO MARSHALL ELEMENTARY SCHOOL SECTION 9 LIVONIA PUBLIC SCHOOLS SCHOOL DISTRICT WAYNE COUNTY, MICHIGAN	
FILE NO.	1587
SHEET NO.	
M-2	
EBERLE M. SMITH ASSOCIATES, INC. ARCHITECTS - ENGINEERS 153 EAST ELIZABETH ST. - DETROIT 1, MICH. - WO. 5-8180	
DR. J.D. R.A. APP'D.	DATE
CHKD. D.P.	10/12/62