




TMP Associates, Inc.  
Architects Engineers Planners  
1191 W. Square Lake Rd.  
P.O. Box 289  
Bloomfield Hills, Mich.  
48303-0289  
(313) 338-4561

project title  
**Marshall  
Elementary  
Renovation**

Livonia  
Public Schools

sheet title  
**Floor Plan -  
Zone "A"**

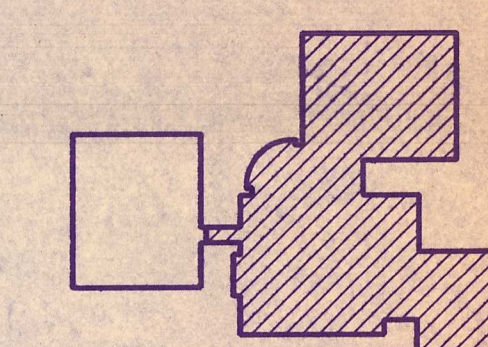

KEY PLAN

|         |                    |
|---------|--------------------|
| 8-24-92 | BDS                |
| 8-17-92 | 55% REVIEW         |
| 5-26-92 | DESIGN DEVELOPMENT |

date issued for


|          |        |
|----------|--------|
| drawn    | C.J.Z. |
| checked  | M.W.E. |
| approved | J.C.   |

job. no.

**92014**

sheet no.

**A1.1**

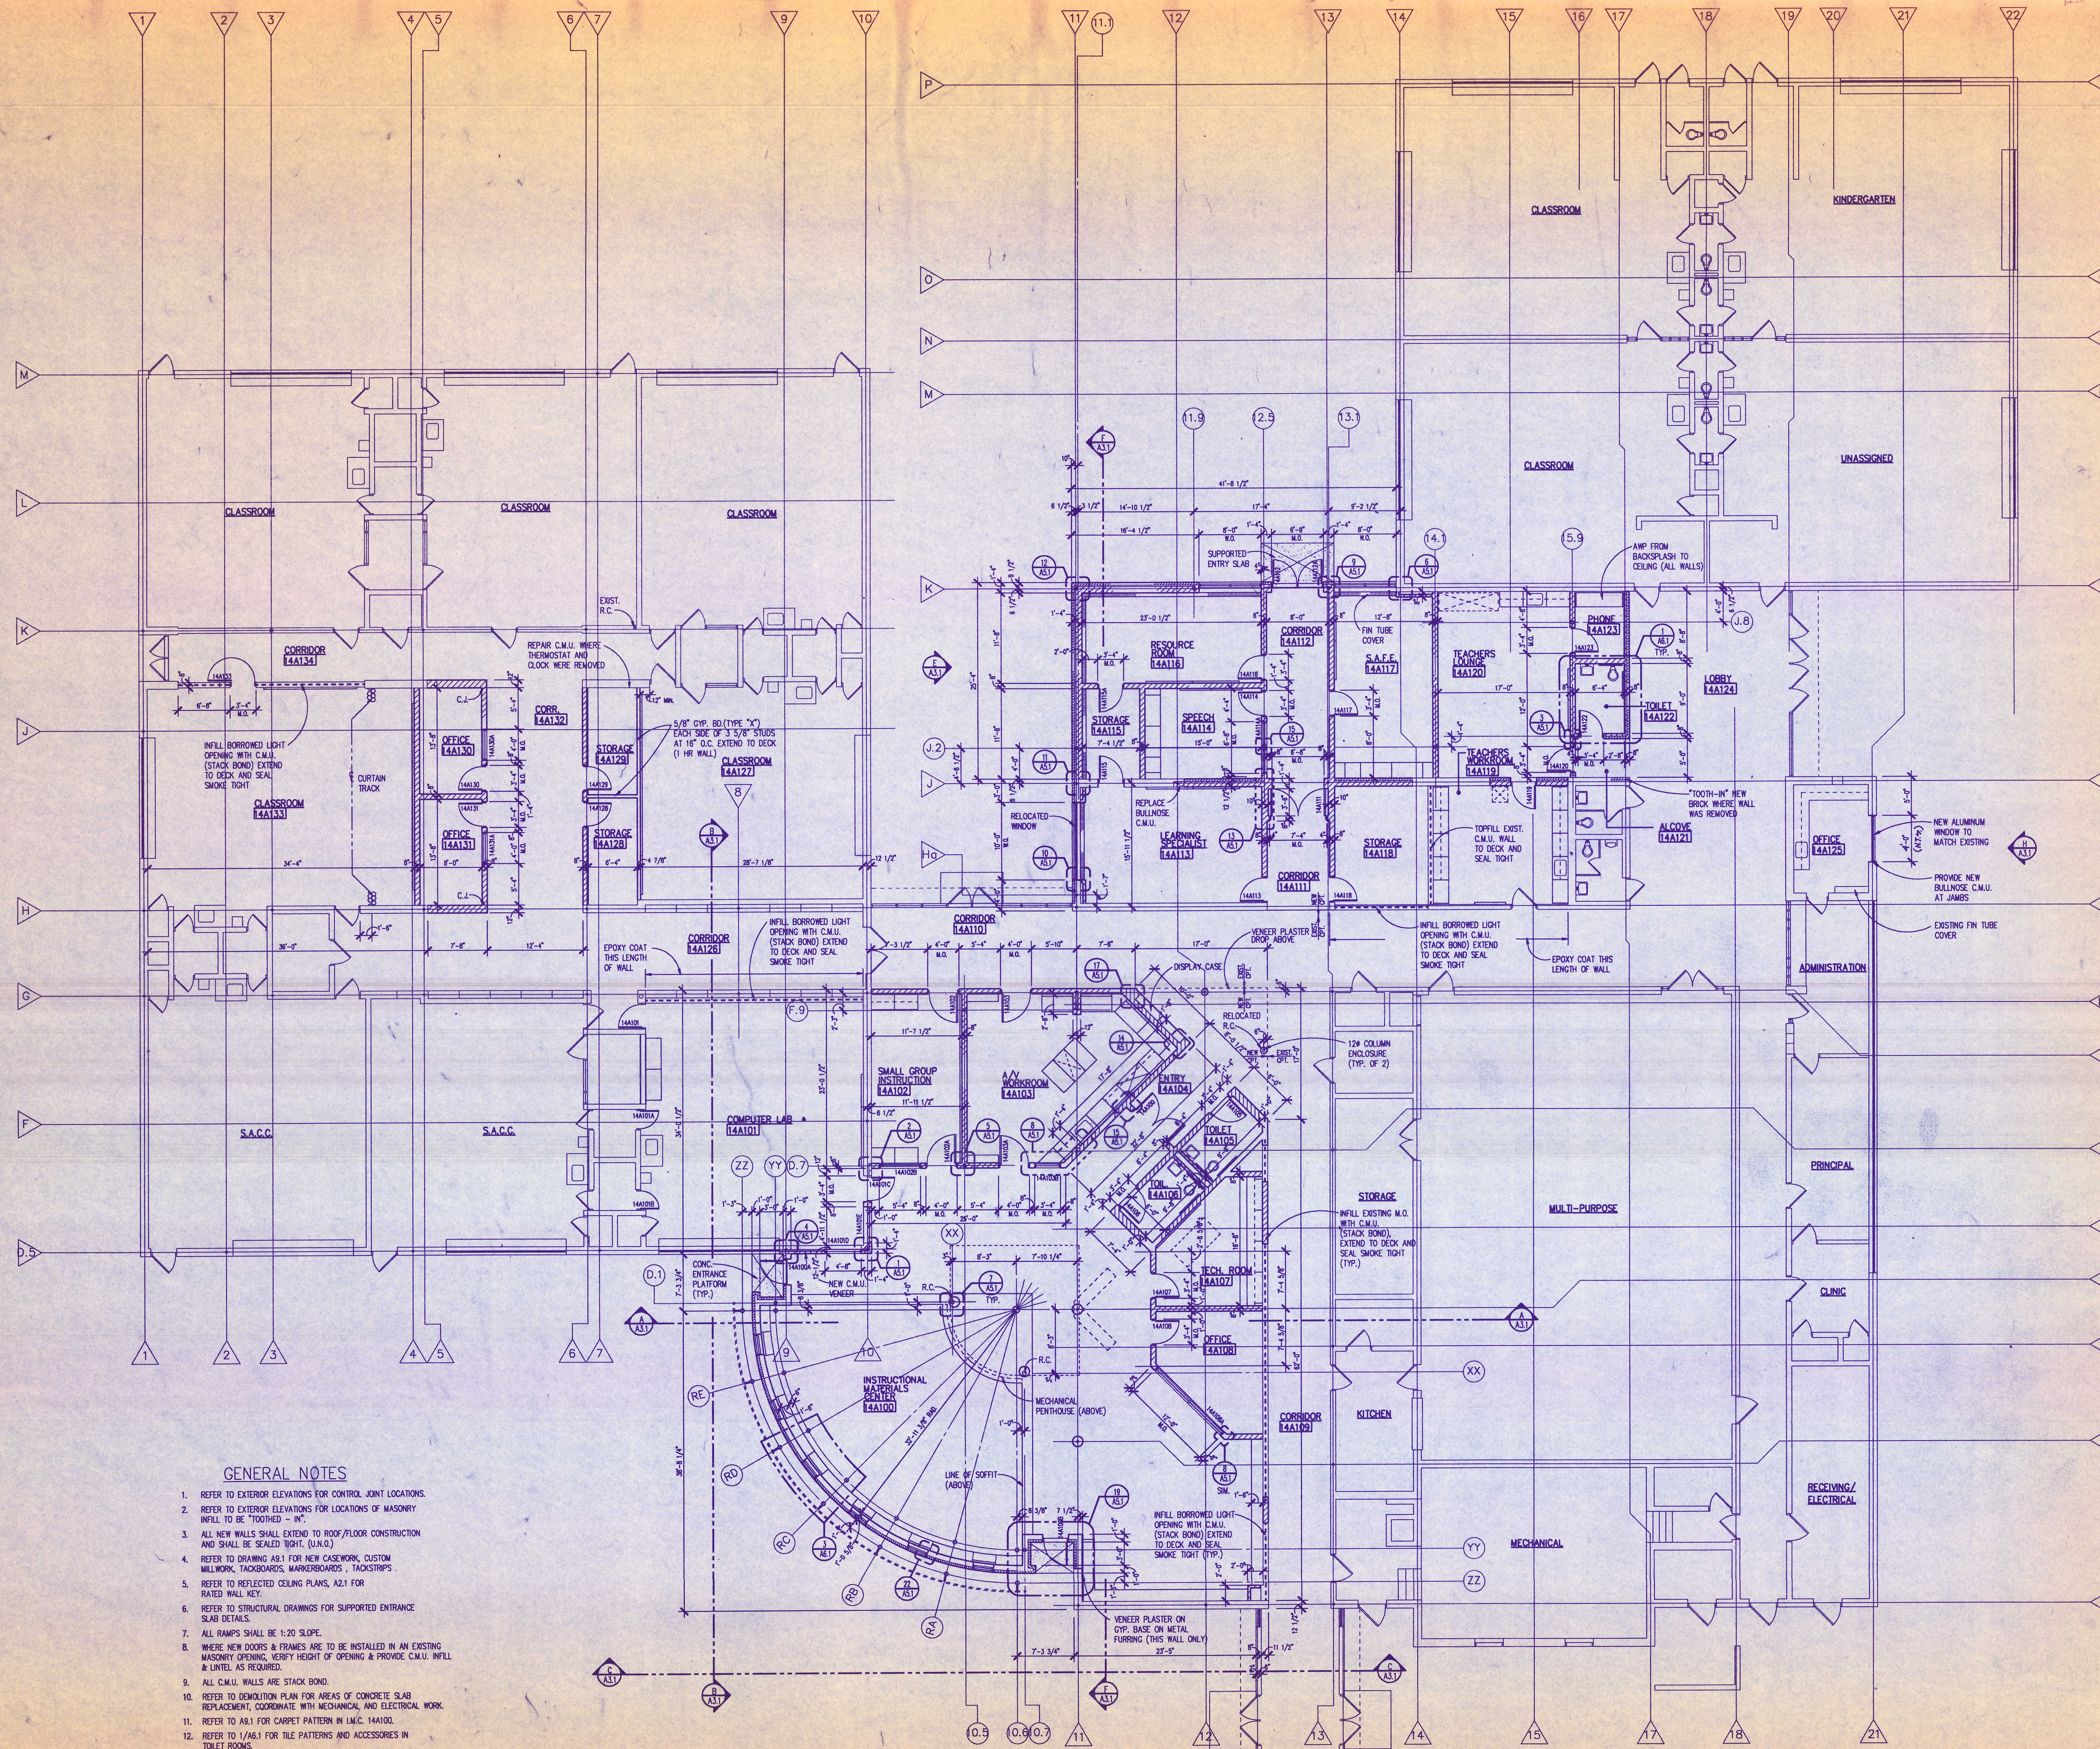

#### GENERAL NOTES

1. REFER TO EXTERIOR ELEVATIONS FOR CONTROL JOINT LOCATIONS.
2. REFER TO EXTERIOR ELEVATIONS FOR LOCATIONS OF MASONRY INFILL TO BE "TOOTHED - IN".
3. ALL NEW WALLS SHALL EXTEND TO ROOF/FLOOR CONSTRUCTION AND SHALL BE SEALED TIGHT. (U.N.O.)
4. REFER TO DRAWING A8.1 FOR NEW CASEWORK, CUSTOM MILLWORK, BACKSPLASH, WAREHOUSES, BACKSTOPS.
5. REFER TO REFLECTED CEILING PLANS, A2.1 FOR RATED WALL KEY.
6. REFER TO STRUCTURAL DRAWINGS FOR SUPPORTED ENTRANCE SLAB DETAILS.
7. ALL RAMP SHALL BE 1:20 SLOPE.
8. WHERE NEW DOORS & FRAMES ARE TO BE INSTALLED IN AN EXISTING MASONRY OPENING, VERIFY HEIGHT OF OPENING & PROVIDE C.M.U. INFILL & UNITS AS REQUIRED.
9. ALL C.M.U. WALLS ARE STACK BOND.
10. REFER TO DEMOLITION PLAN FOR AREAS OF CONCRETE SLAB REPLACEMENT, COORDINATE WITH MECHANICAL AND ELECTRICAL WORK.
11. REFER TO A8.1 FOR CARPET PATTERN IN L.M.C. 14A100.
12. REFER TO 1/A6.1 FOR TILE PATTERNS AND ACCESSORIES IN TOILET ROOMS.



FLOOR PLAN - ZONE "A"

SCALE: 1/8" = 1'-0"



# FINISH SCHEDULE ABBREVIATIONS

|              |                                                                  |
|--------------|------------------------------------------------------------------|
| ACT          | ACOUSTICAL TILE PANEL (SEE SPECS FOR TYPE)                       |
| AWP          | ACOUSTICAL WALL PANEL (FULL HEIGHT)                              |
| BRK          | BRICK (PAINTED)                                                  |
| BRK-X        | EXISTING BRICK                                                   |
| CMU          | CONCRETE MASONRY UNIT (PAINTED)                                  |
| CMU (E)      | CONCRETE MASONRY UNITS (WITH EPOXY COATING FULL HEIGHT)          |
| GPT          | CARPET (SEE SPEC FOR TYPE)                                       |
| CT           | CERAMIC TILE (SEE SPECS FOR TYPE) (COVE BASE)                    |
| EXIST        | EXISTING FINISH TO REMAIN                                        |
| EXP'D        | EXPOSED CONSTRUCTION (PAINTED)                                   |
| GYP. BD.     | GYPSUM BOARD (PAINTED)                                           |
| GYP. BD. (E) | GYPSUM BOARD WITH EPOXY COATING                                  |
| GL           | GLASS                                                            |
| PTD          | EXISTING SURFACE TO BE PAINTED                                   |
| PTD (E)      | EXISTING SURFACE (WITH EPOXY COATING)                            |
| RB           | RUBBER BASE (2" TYP)                                             |
| S/CONC       | EXPOSED CONCRETE WITH SEALER                                     |
| SGFT         | STRUCTURAL GLAZED FACING TILE                                    |
| VCT          | VINYL COMPOSITION TILE (SEE SPEC FOR TYPE)                       |
| VIF          | VERIFY IN FIELD                                                  |
| V. PLAS      | VEENEER PLASTER OVER GYPSUM BASE (PAINTED)                       |
| WD-X         | EXISTING WOOD TRIM (RE-FINISHED)                                 |
| SCMU         | CONCRETE MASONRY UNIT W/ CENTER SCORE (8" X 8" PATTERN, PAINTED) |
| GLZ. BRK.    | GLAZED BRICK BASE (MATCH EXISTING)                               |

# FINISH SCHEDULE GENERAL NOTES

- FINISHES LISTED WITHIN SCHEDULE ARE GENERAL, REFER TO THE CONSTRUCTION DOCUMENTS FOR ISOLATED AREAS OF OTHER MATERIALS
- WALL FINISHES WITHIN THIS SCHEDULE INDICATE FINISH WALL SURFACE. REFER TO FLOOR PLANS FOR THOSE WALLS WITH MASONRY (OR OTHER) SUBSTRATE.
- STRIKE ALL JOINTS FLUSH BEHIND RUBBER BASE.
- REFER TO DOOR AND FRAME SCHEDULE FOR FINISHING OF NEW AND EXISTING DOORS AND FRAMES.
- WHERE EXISTING FLOORS, WALLS AND CEILINGS HAVE BEEN PATCHED AND/OR INFILLED, FINISH ENTIRE SURFACE (U.O.N.).
- WHERE RUBBER BASE IS SCHEDULED, PROVIDE NEW ON CASEWORK WITHIN THAT ROOM (U.O.N.).
- CONTRACTOR SHALL PATCH ALL SURFACES, DISTURBED OR DEMOLISHED, WITH MATERIAL MATCHING ADJACENT FINISHES, UNLESS SCHEDULED OTHERWISE.
- ALL CONCRETE MASONRY SHALL BE STACK BOND.

- AT SCORED CONCRETE MASONRY, POINT CENTER SCORE W/ TOOLED CONCAVE JOINT.
- AN ASTERISK (\*) CALLS ATTENTION TO THE SPECIAL NOTES COLUMN IN THE SCHEDULE

|         |                                                             |
|---------|-------------------------------------------------------------|
| HM      | HOLLOW METAL                                                |
| WD      | WOOD                                                        |
| AL      | ALUMINUM                                                    |
| PTD     | PAINTED (FLUOROCARBON COATING AT ALUMINUM DOORS AND FRAMES) |
| ANOD    | ANODIZED                                                    |
| NAT     | TRANSPARENT FINISH                                          |
| MAR     | MARBLE                                                      |
| ST. STL | STAINLESS STEEL                                             |
| SIM     | SIMILAR                                                     |
| CES     | CARPET EDGE STRIP                                           |
| VRS     | VINYL REDUCER STRIP                                         |

# GLASS TYPES

|      |                       |
|------|-----------------------|
| GL-1 | 1/4" CLEAR, WIRED     |
| GL-2 | 1/4" CLEAR, TEMPERED  |
| GL-3 | 1/4" CLEAR, PLATE     |
| GL-4 | 1/4" CLEAR, LAMINATED |

# DOOR AND FRAME SCHEDULE GENERAL NOTES


- AN ASTERISK (\*) CALLS ATTENTION TO THE REMARKS COLUMN IN THE SCHEDULE.
- ALL DOORS ARE 1 3/4" THICK (U.N.O.)
- ALL WOOD DOORS SOLID CORE
- ALL HOLLOW METAL FRAMES ARE 5 3/4" DEEP (U.N.O.) & HAVE 1" BACKBENDS
- INTERMEDIATE MULLIONS (REMOVABLE AND FIXED) ARE FULL DEPTH (U.N.O.)
- CONTRACTOR SHALL VERIFY ALL DIMENSIONS IN THE FIELD.
- ALL WOOD DOORS ARE BIRCH VENEER, PLAIN SAWN

# REMARKS KEY

- PROVIDE REMOVABLE MULLION (BY FRAME SUPPLIER)
- INSULATED DOOR
- UNDERCUT DOOR 1"
- SEE INTERIOR ELEVATION
- NEW DOOR AND FRAME TO BE SET IN EXISTING OPENING (VERIFY OPENING).
- PROVIDE LOUVER IN DOOR
- REFINISH EXISTING DOOR AND FRAME (AND TRANSOM AS REQUIRED).

# Door and Frame Schedule

| Door No. | Door Opening Size | Door           |          |        |       | Frame |          |        |       | Details     |             | U.L. Label | Hollow Set | Remarks           |
|----------|-------------------|----------------|----------|--------|-------|-------|----------|--------|-------|-------------|-------------|------------|------------|-------------------|
|          |                   | Type           | Material | Finish | Glass | Type  | Material | Finish | Glass | Head        | Jamb        |            |            |                   |
| 14A100   | 2'-3" x 7'-4 3/8" | D              | HM       | PTD    | ---   | 2     | HM       | PTD    | ---   | 3/A1.2      | 10/A9.1     | ---        | B          | PACKAGE DOORS     |
| 14A100A  | 3'-0" x 7'-4 3/8" | A              | HM       | PTD    | ---   | 2     | HM       | PTD    | ---   | 3/A1.1      | 4/A9.1      | AL         | ---        | 2                 |
| 14A100B  | 3'-0" x 7'-4 3/8" | A              | HM       | PTD    | ---   | 2     | HM       | PTD    | ---   | 3/A1.1      | 10/A9.1     | AL         | ---        | 2                 |
| 14A101   | 3'-0" x 6'-8"     | D              | WD       | NAT    | GL-1  | 1     | HM       | PTD    | ---   | 1/A1.2      | 11/A12 DIM  | ---        | B          | 3                 |
| 14A101A  | 2'-4" x 6'-8 3/8" | A              | WD       | NAT    | ---   | 1     | HM       | PTD    | ---   | 1/A1.2      | 11/A12 DIM  | EXIST.     | B          | 5                 |
| 14A101B  | 2'-4" x 6'-8 3/8" | A              | WD       | NAT    | ---   | 1     | HM       | PTD    | ---   | 1/A1.2      | 11/A12 DIM  | EXIST.     | B          | 5                 |
| 14A101C  | 3'-0" x 7'-4 3/8" | A              | WD       | NAT    | ---   | 2     | HM       | PTD    | ---   | 0/A1.2      | 2/A9.1      | CES        | ---        | 4-3               |
| 14A101D  | 4'-8" x 4'-0"     | WINDOW OPENING |          |        |       | 5     | HM       | PTD    | GL-2  | 0/A1.2 DIM. | 1/A9.1      | ---        | ---        | ---               |
| 14A101E  | 4'-8" x 4'-0"     | WINDOW OPENING |          |        |       | 5     | HM       | PTD    | GL-2  | 0/A1.2 DIM. | 1/A9.1      | ---        | ---        | ---               |
| 14A102   | 3'-0" x 7'-4 3/8" | A              | WD       | NAT    | ---   | 2     | HM       | PTD    | ---   | 1/A1.2      | 3/A1.2      | ---        | B          | 4-5               |
| 14A102A  | 3'-0" x 7'-4 3/8" | A              | WD       | NAT    | ---   | 2     | HM       | PTD    | ---   | 1/A1.2      | 3/A1.2      | ---        | ---        | 4-5               |
| 14A102B  | 5'-4" x 4'-0"     | WINDOW OPENING |          |        |       | 5     | HM       | PTD    | GL-2  | 0/A1.2 DIM. | 2/A9.1      | ---        | ---        | ---               |
| 14A103   | 3'-0" x 7'-4 3/8" | A              | WD       | NAT    | ---   | 2     | HM       | PTD    | ---   | 1/A1.2      | 3/A1.2      | CES        | B          | 4-5               |
| 14A103A  | 3'-0" x 7'-4 3/8" | A              | WD       | NAT    | ---   | 2     | HM       | PTD    | ---   | 1/A1.2      | 3/A1.2      | CES        | U          | 4-5               |
| 14A103B  | 3'-4" x 4'-0"     | WINDOW OPENING |          |        |       | 5     | HM       | PTD    | GL-1  | 1/A1.2 DIM. | 2/A9.1      | ---        | ---        | ---               |
| 14A104   | NOT USED          |                |          |        |       |       |          |        |       |             |             |            |            |                   |
| 14A105   | 3'-0" x 7'-4 3/8" | A              | WD       | NAT    | ---   | 2     | HM       | PTD    | ---   | 3/A9.1 DIM. | 3/A9.1 DIM  | MAR        | B          | 4-6               |
| 14A106   | 3'-0" x 7'-4 3/8" | A              | WD       | NAT    | ---   | 2     | HM       | PTD    | ---   | 3/A9.1 DIM. | 3/A9.1 DIM  | MAR        | ---        | 4-6               |
| 14A107   | 3'-0" x 7'-4 3/8" | A              | WD       | NAT    | ---   | 2     | HM       | PTD    | ---   | 1/A1.2      | 3/A1.2      | CES        | ---        | 4-7               |
| 14A108   | 3'-0" x 7'-4 3/8" | A              | WD       | NAT    | ---   | 2     | HM       | PTD    | ---   | 1/A1.2      | 3/A1.2      | ---        | ---        | 4-8               |
| 14A108A  | 12'-0" x 4'-0"    | WINDOW OPENING |          |        |       | 4     | HM       | PTD    | GL-2  | 2/A1.2      | 3/A9.1 DIM  | ---        | ---        | ---               |
| 14A109   | NOT USED          |                |          |        |       |       |          |        |       |             |             |            |            |                   |
| 14A110   | NOT USED          |                |          |        |       |       |          |        |       |             |             |            |            |                   |
| 14A111   | 2'-3" x 7'-4 3/8" | A              | HM       | PTD    | ---   | 2     | HM       | PTD    | ---   | 3/A1.2      | 13/A9.1     | ---        | B          | 4-9 PACKAGE DOORS |
| 14A112   | 3'-1" x 7'-0"     | B              | HM       | PTD    | GL-2  | 3     | HM       | PTD    | GL-2  | 0/A1.1      | 0/A9.1 DIM. | AL         | ---        | 4-10              |
| 14A112A  | 3'-1" x 7'-0"     | B              | HM       | PTD    | GL-2  | 3     | HM       | PTD    | GL-2  | 0/A1.1      | 0/A9.1      | AL         | ---        | 4-11              |
| 14A113   | 3'-0" x 7'-4 3/8" | C              | WD       | NAT    | GL-1  | 2     | HM       | PTD    | ---   | 1/A1.2      | 3/A1.2      | ---        | 20 MIN.    | 4-8               |
| 14A114   | 3'-0" x 7'-4 3/8" | C              | WD       | NAT    | ---   | 2     | HM       | PTD    | ---   | 1/A1.2      | 3/A1.2      | ---        | 20 MIN.    | 4-8               |
| 14A114A  | 2'-3" x 4'-0"     | WINDOW OPENING |          |        |       | 5     | HM       | PTD    | GL-1  | 1/A1.2      | 3/A9.1      | ---        | 20 MIN.    | ---               |
| 14A115   | 3'-0" x 7'-4 3/8" | A              | WD       | NAT    | ---   | 2     | HM       | PTD    | ---   | 4/A1.2      | 4/A12 DIM   | CES        | C          | 4-8               |
| 14A115A  | 3'-0" x 7'-4 3/8" | A              | WD       | NAT    | ---   | 2     | HM       | PTD    | ---   | 1/A1.2      | 3/A1.2      | CES        | C          | 4-8               |
| 14A116   | 3'-0" x 7'-4 3/8" | C              | WD       | NAT    | GL-1  | 2     | HM       | PTD    | ---   | 1/A1.2      | 3/A1.2      | ---        | 20 MIN.    | 4-8               |
| 14A117   | 3'-0" x 7'-4 3/8" | C              | WD       | NAT    | GL-1  | 2     | HM       | PTD    | ---   | 1/A1.2      | 3/A1.2      | ---        | 20 MIN.    | 4-8               |
| 14A118   | 3'-0" x 7'-4 3/8" | A              | WD       | NAT    | ---   | 2     | HM       | PTD    | ---   | 1/A1.2      | 3/A1.2      | CES        | 20 MIN.    | 4-7               |
| 14A119   | 3'-0" x 6'-8 3/8" | D              | WD       | NAT    | GL-1  | 2     | HM       | PTD    | ---   | 4/A1.2      | 4/A12 DIM   | CES        | B          | 4-8               |
| 14A120   | 3'-0" x 7'-4 3/8" | A              | WD       | NAT    | ---   | 2     | HM       | PTD    | ---   | 3/A9.1 DIM  | 3/A9.1      | ---        | B          | 4-8               |
| 14A121   | NOT USED          |                |          |        |       |       |          |        |       |             |             |            |            |                   |
| 14A122   | 3'-0" x 7'-4 3/8" | A              | WD       | NAT    | ---   | 2     | HM       | PTD    | ---   | 3/A9.1 DIM  | 3/A9.1      | MAR        | B          | 4-6               |
| 14A123   | 3'-0" x 7'-4 3/8" | C              | WD       | NAT    | GL-2  | 2     | HM       | PTD    | ---   | 3/A9.1 DIM  | 3/A9.1 DIM  | ---        | ---        | 4-12              |
| 14A124   | NOT USED          |                |          |        |       |       |          |        |       |             |             |            |            |                   |
| 14A125   | NOT USED          |                |          |        |       |       |          |        |       |             |             |            |            |                   |
| 14A126   | NOT USED          |                |          |        |       |       |          |        |       |             |             |            |            |                   |
| 14A127   | NOT USED          |                |          |        |       |       |          |        |       |             |             |            |            |                   |
| 14A128   | 3'-0" x 7'-4 3/8" | A              | WD       | NAT    | ---   | 2     | HM       | PTD    | ---   | 1/A1.2      | 3/A1.2      | CES        | C          | 4-7               |
| 14A129   | 3'-0" x 7'-4 3/8" | A              | WD       | NAT    | ---   | 2     | HM       | PTD    | ---   | 1/A1.2      | 3/A1.2      | CES        | C          | 4-7               |
| 14A130   | 3'-0" x 7'-4 3/8" | A              | WD       | NAT    | ---   | 2     | HM       | PTD    | ---   | 1/A1.2      | 3/A1.2      | ---        | 20 MIN.    | 4-8               |
| 14A130A  | 5'-4" x 4'-0"     | WINDOW OPENING |          |        |       | 5     | HM       | PTD    | GL-1  | 1/A1.2 DIM. | 3/A12 DIM   | ---        | 20 MIN.    | ---               |
| 14A131   | 3'-0" x 7'-4 3/8" | A              | WD       | NAT    | ---   | 2     | HM       | PTD    | ---   | 1/A1.2      | 3/A1.2      | ---        | 20 MIN.    | 4-8               |
| 14A131A  | 5'-4" x 4'-0"     | WINDOW OPENING |          |        |       | 5     | HM       | PTD    | GL-1  | 1/A1.2 DIM. | 3/A12 DIM   | ---        | 20 MIN.    | ---               |
| 14A132   | NOT USED          |                |          |        |       |       |          |        |       |             |             |            |            |                   |
| 14A133   | 3'-0" x 6'-8 3/8" | C              | WD       | NAT    | ---   | 1     | HM       | PTD    | GL-1  | 1/A1.2      | 3/A1.2      | ---        | 20 MIN.    | 4-13              |
| 14A134   | NOT USED          |                |          |        |       |       |          |        |       |             |             |            |            |                   |
| 14A200   | 3'-0" x 5'-10"    | A              | HM       | PTD    | ---   | 2     | HM       | PTD    | ---   | 3/A1.1      | 10/A9.1     | GL-1       | ---        | 4-14 2            |

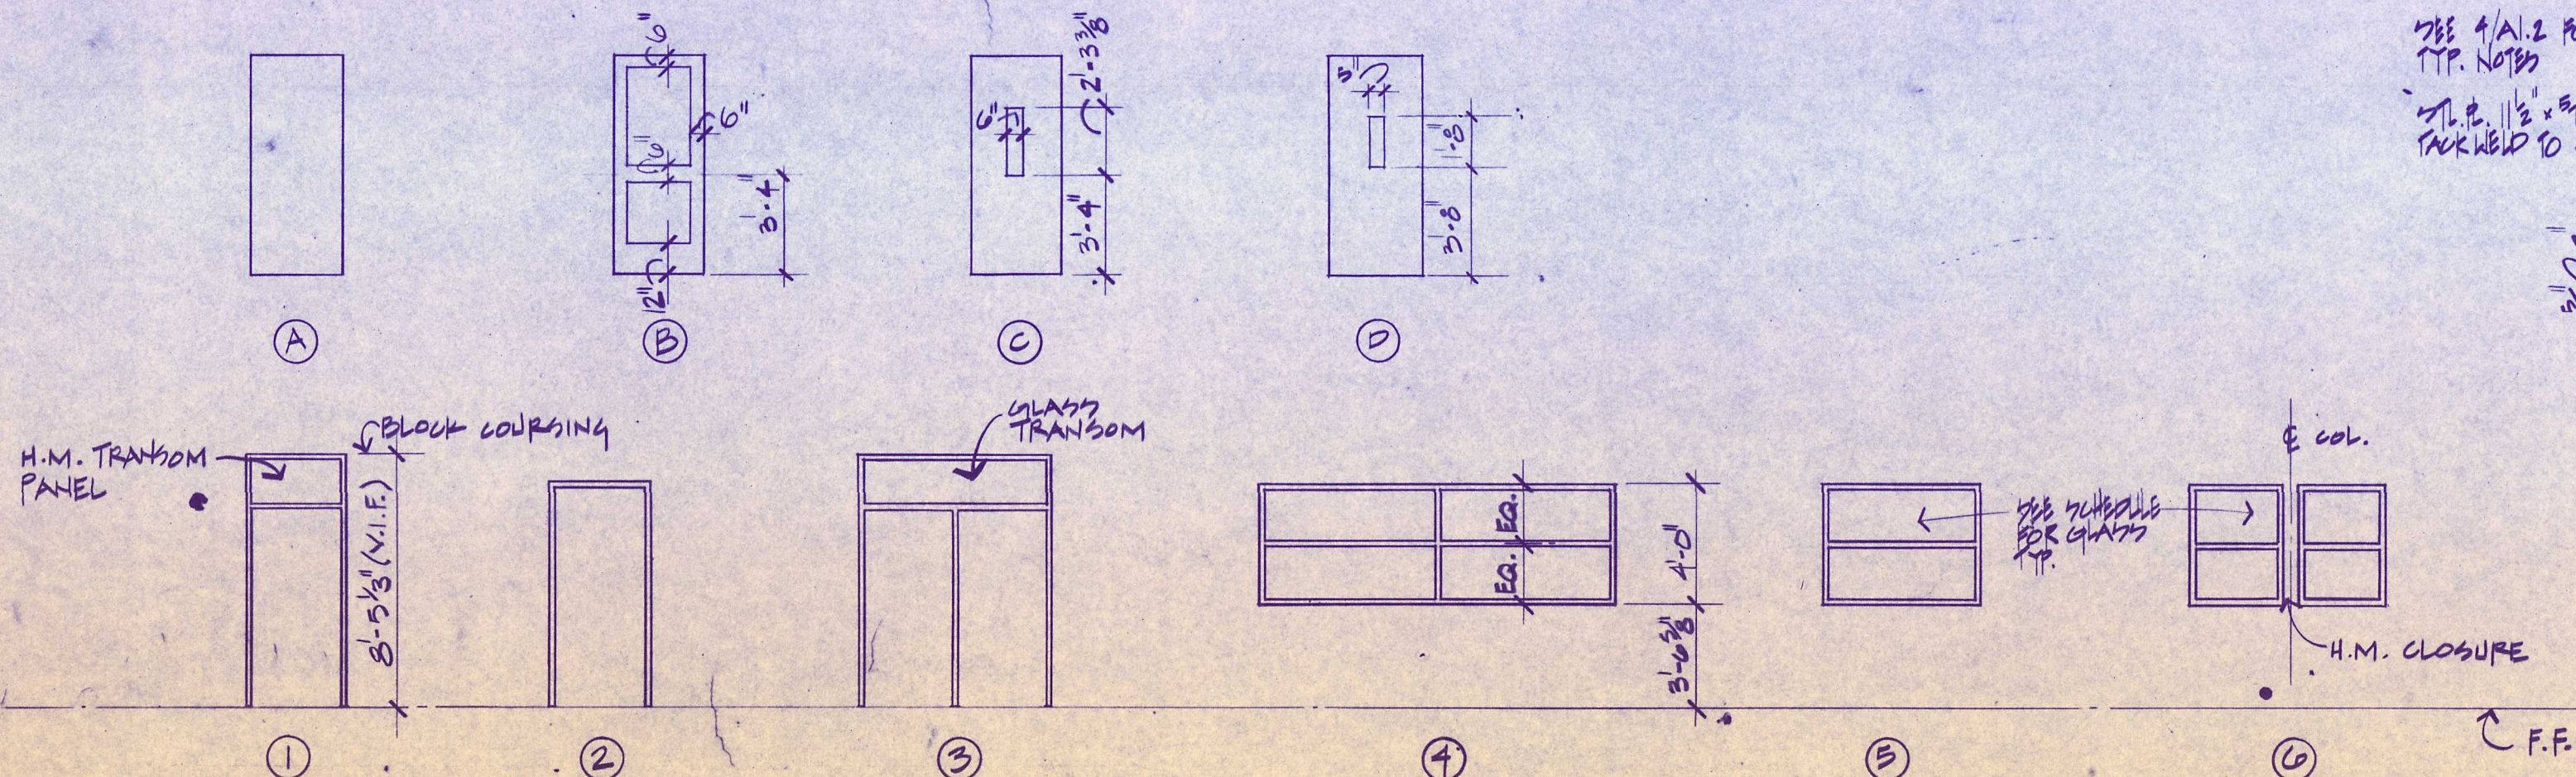

# Room Finish Schedule

| Room   | Floor               | Base          | N.Wall       | S.Wall    | E.Wall      | W.Wall      | Ceiling    | Ceiling Height   | Special notes. |
|--------|---------------------|---------------|--------------|-----------|-------------|-------------|------------|------------------|----------------|
| 14A100 | INST. MATERIALS CTR | CPT (1) (2) * | GLZ. BRK.    | SCMU      | SCMU/V.PLAS | SCMU/V.PLAS | SCMU       | 10' 0" (1) EXP'D | 0              |
| 14A101 | COMPUTER LAB        | CPT (1)       | GLZ. BRK.    | CMU/PTD.  | CMU/PTD.    | CMU/PTD.    | CMU/PTD.   | 10' 0" (1) EXP'D |                |
| 14A102 | SMALL GROUP INST.   | CPT (1)       | GLZ. BRK./X  | CMU       | PTD         | CMU         | CMU        | 10' 0" (1) EXP'D | 1              |
| 14A103 | AV WORKRM.          | VCT (1)       | GLZ. BRK./X  | CMU       | CMU         | CMU         | CMU        | 10' 0" (1) EXP'D | 1              |
| 14A104 | ENTRY               | CPT (1)       | GLZ. BRK.    | ---       | ---         | ---         | ---        | 10' 0" (1) EXP'D |                |
| 14A105 | TOILET              | CT (1) (2)    | CT (2)       | CT (2) *  | CT (2) *    | CT (2) *    | ACT (2)    | 10' 0" (1) EXP'D | 5,7            |
| 14A106 | TOILET              | CT (1) (2)    | CT (2)       | CT (2) *  | CT (2) *    | CT (2) *    | ACT (2)    | 10' 0" (1) EXP'D | 5,7            |
| 14A107 | TECH. ROOM          | VCT (1)       | GLZ. BRK.    | CMU       | CMU         | CMU         | CMU        | 10' 0" (1) EXP'D |                |
| 14A108 | OFFICE              | CPT (1)       | GLZ. BRK.    | CMU       | CMU         | CMU         | CMU        | 10' 0" (1) EXP'D |                |
| 14A109 | CORRIDOR            | EXIST.        | GLZ. BRK./X  | EXIST.    | CMU/PTD (E) | ---         | ---        | 10' 0" (1) EXP'D | 2,3            |
| 14A110 | CORRIDOR            | EXIST.        | GLZ. BRK.    | ---       | ---         | CMU (E)     | EXIST.     | 10' 0" (1) EXP'D |                |
| 14A111 | CORRIDOR            | CPT (1)       | GLZ. BRK.    | CMU (E)   | CMU (E)     | ---         | CMU (E)    | 10' 0" (1) EXP'D |                |
| 14A112 | CORRIDOR            | CPT (1)       | GLZ. BRK.    | CMU (E)   | CMU (E)     | ---         | CMU (E)    | 10' 0" (1) EXP'D |                |
| 14A113 | LEARNING SPECIALIST | EXIST.        | GLZ. BRK./X  | CMU       | CMU         | PTD.        | CMU/PTD    | 10' 0" (1) EXP'D |                |
| 14A114 | SPEECH              | CPT (1)       | GLZ. BRK./X  | CMU       | CMU         | BRK./PTD.   | CMU        | 10' 0" (1) EXP'D | 1              |
| 14A115 | STORAGE             | VCT (1)       | RB           | CMU       | CMU         | PTD.        | CMU        | 10' 0" (1) EXP'D |                |
| 14A116 | RESOURCE ROOM       | CPT (1)       | GLZ. BRK.    | CMU       | CMU         | PTD.        | CMU        | 10' 0" (1) EXP'D |                |
| 14A117 | S.A.F.E.            | CPT (1)       | GLZ. BRK./X  | CMU       | CMU         | BRK./PTD.   | CMU        | 10' 0" (1) EXP'D | 1              |
| 14A118 | STORAGE             | VCT (1)       | GLZ. BRK./X  | CMU/PTD * | CMU         | CMU/PTD.    | CMU/PTD    | 10' 0" (1) EXP'D | 3              |
| 14A119 | TEACHER'S WORKROOM  | VCT (1)       | GLZ. BRK./X  | PTD.      | CMU/PTD *   | PTD.        | CMU/PTD    | 10' 0" (1) EXP'D | 3              |
| 14A120 | TEACHER'S LOUNGE    | CPT (1)       | GLZ. BRK./X  | CMU       | CMU         | BRK./PTD    | PTD        | 10' 0" (1) EXP'D |                |
| 14A121 | ALCOVE              | CPT (1)       | GLZ. BRK./X  | ---       | ---         | BRK. *      | BRK. *     | 10' 0" (1) EXP'D | 4              |
| 14A122 | TOILET              | CT (1) (2)    | CT (2)       | CT (2) *  | CT (2) *    | CT (2) *    | ACT (2)    | 10' 0" (1) EXP'D | 5,7            |
| 14A123 | PHONE               | CPT (1)       | GLZ. BRK.    | ANP/CMU   | ANP/CMU     | ANP/PTD.    | ANP/PTD.   | 10' 0" (1) EXP'D |                |
| 14A124 | LOBBY               | EXIST.        | GLZ. BRK./X  | EXIST.    | ---         | ---         | ---        | 10' 0" (1) EXP'D | 4              |
| 14A125 | OFFICE              | CPT (1)       | RB           | CMU/PTD   | PTD         | PTD         | EXIST.     | 10' 0" (1) EXP'D |                |
| 14A126 | CORRIDOR            | EXIST.        | EXIST.       | EXIST.    | ---         | CMU (E)     | EXIST.     | 10' 0" (1) EXP'D |                |
| 14A127 | CLASSROOM           | EXIST.        | RB/EXIST.    | EXIST.    | GYP. BD.    | EXIST.      | EXIST.     | 10' 0" (1) EXP'D |                |
| 14A128 | STORAGE             | VCT (1)       | GLZ. BRK./RB | GYP. BD.  | CMU         | PTD         | GYP. BD.   | 10' 0" (1) EXP'D |                |
| 14A129 | STORAGE             | VCT (1)       | GLZ. BRK./RB | GYP. BD.  | CMU         | GYP. BD.    | PTD.       | 10' 0" (1) EXP'D |                |
| 14A130 | OFFICE              | CPT (1)       | GLZ. BRK.    | CMU       | CMU         | CMU         | CMU        | 10' 0" (1) EXP'D |                |
| 14A131 | OFFICE              | CPT (1)       | GLZ. BRK.    | CMU       | CMU         | CMU         | CMU        | 10' 0" (1) EXP'D |                |
| 14A132 | CORRIDOR            | EXIST.        | GLZ. BRK.    | CMU (E)   | CMU (E)     | ---         | ---        | 10' 0" (1) EXP'D |                |
| 14A133 | CLASSROOM           | EXIST.        | GLZ. BRK.    | CMU       | CMU         | EXIST.      | EXIST./CMU | 10' 0" (1) EXP'D | 2,3            |
| 14A134 | CORRIDOR            | EXIST.        | GLZ. BRK./X  | ---       | ---         | CMU/PTD *   | EXIST.     | 10' 0" (1) EXP'D | 2,3            |
| 14A200 | MECHANICAL RM.      | 2/CONC.       | RB           | GYP. BD.  | GYP. BD.    | GYP. BD.    | GYP. BD.   | 10' 0" (1) EXP'D |                |