


TMP

TMP Associates, Inc.
Architects Engineers Planners
1191 W. Square Lake Rd.
P.O. Box 289
Bloomfield Hills, Mich.
48303-0289
(313) 338-4561

project title
Marshall Elementary Renovation

Livonia Public Schools

sheet title
**Casework/
Equipment Plan -
Zone 'A'**

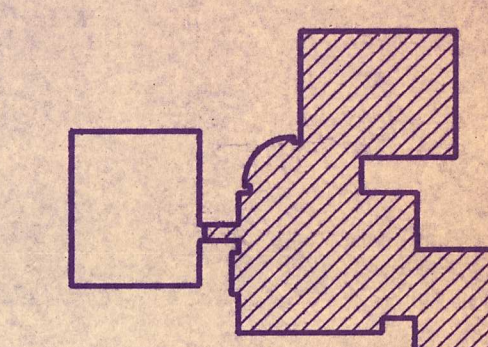

KEY PLAN


8-24-92 BIDS
8-17-92 95% REVIEW
5-26-92 DESIGN DEVELOPMENT
date issued for

drawn C.J.Z.
checked M.W.E.
approved J.C.

job no.
92014


sheet no.
A9.1

TACK BOARD/CHALKBOARD KEY

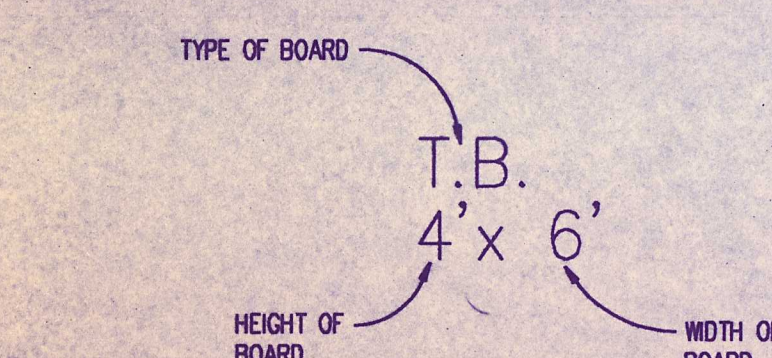

- NOTES:
1. T.B. = TACK BOARD
M.B. = MARKER BOARD
T.S. = TACK STRIP - 5'-4" A.F.F. (U.O.N.)
A.W.P. = ACOUSTIC WALL PANEL
 2. MOUNTING HEIGHTS - BOTTOM OF TACK BOARDS/MARKER BOARDS
TYPE 'A' - 2'-0" A.F.F. (KINDERGARTEN)
TYPE 'B' - 2'-6" A.F.F. (1st - 3rd GRADE)
TYPE 'C' - 2'-6" A.F.F. (4th - 5th GRADE)
TYPE 'D' - 3'-0" A.F.F. (ADULT)

PREFABRICATED CABINET KEY

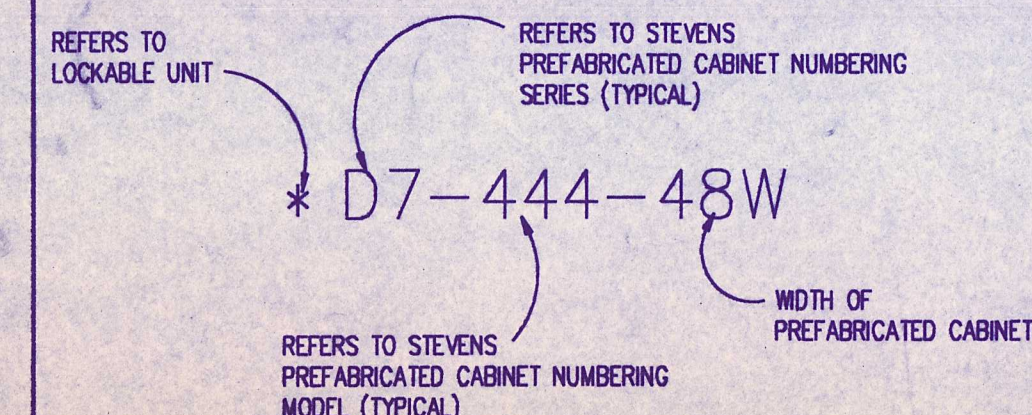

- NOTES:
1. ALL PREFABRICATED CABINETS INDICATED ARE BASED ON STEVENS CORPORATION PRODUCTS. REFER TO STEVENS CATALOG FOR TYPICAL NUMBERING FORMAT.
 2. PROVIDE PLASTIC LAMINATE COUNTERS AT ALL BASE CABINETS UNLESS NOTED OTHERWISE.
 3. WIDTH, HEIGHT AND DEPTH OF PREFABRICATED CABINETS INDICATED IS IN INCHES UNLESS NOTED OTHERWISE.
 4. ONLY DRAWERS AT MULTIPLE DRAWER UNITS ARE TO BE LOCKABLE.

**CASEWORK/
EQUIPMENT PLAN - ZONE "A"**




SCALE: 1/8" = 1'-0"




TMP Associates, Inc.
Architects Engineers Planners
1191 W. Square Lake Rd.
P.O. Box 289
Bloomfield Hills, Mich.
48303-0289
(313) 338-4561

project title
**Marshall Elementary
Renovation**

Livonia
Public Schools
sheet title
**Architectural
Site Plan**

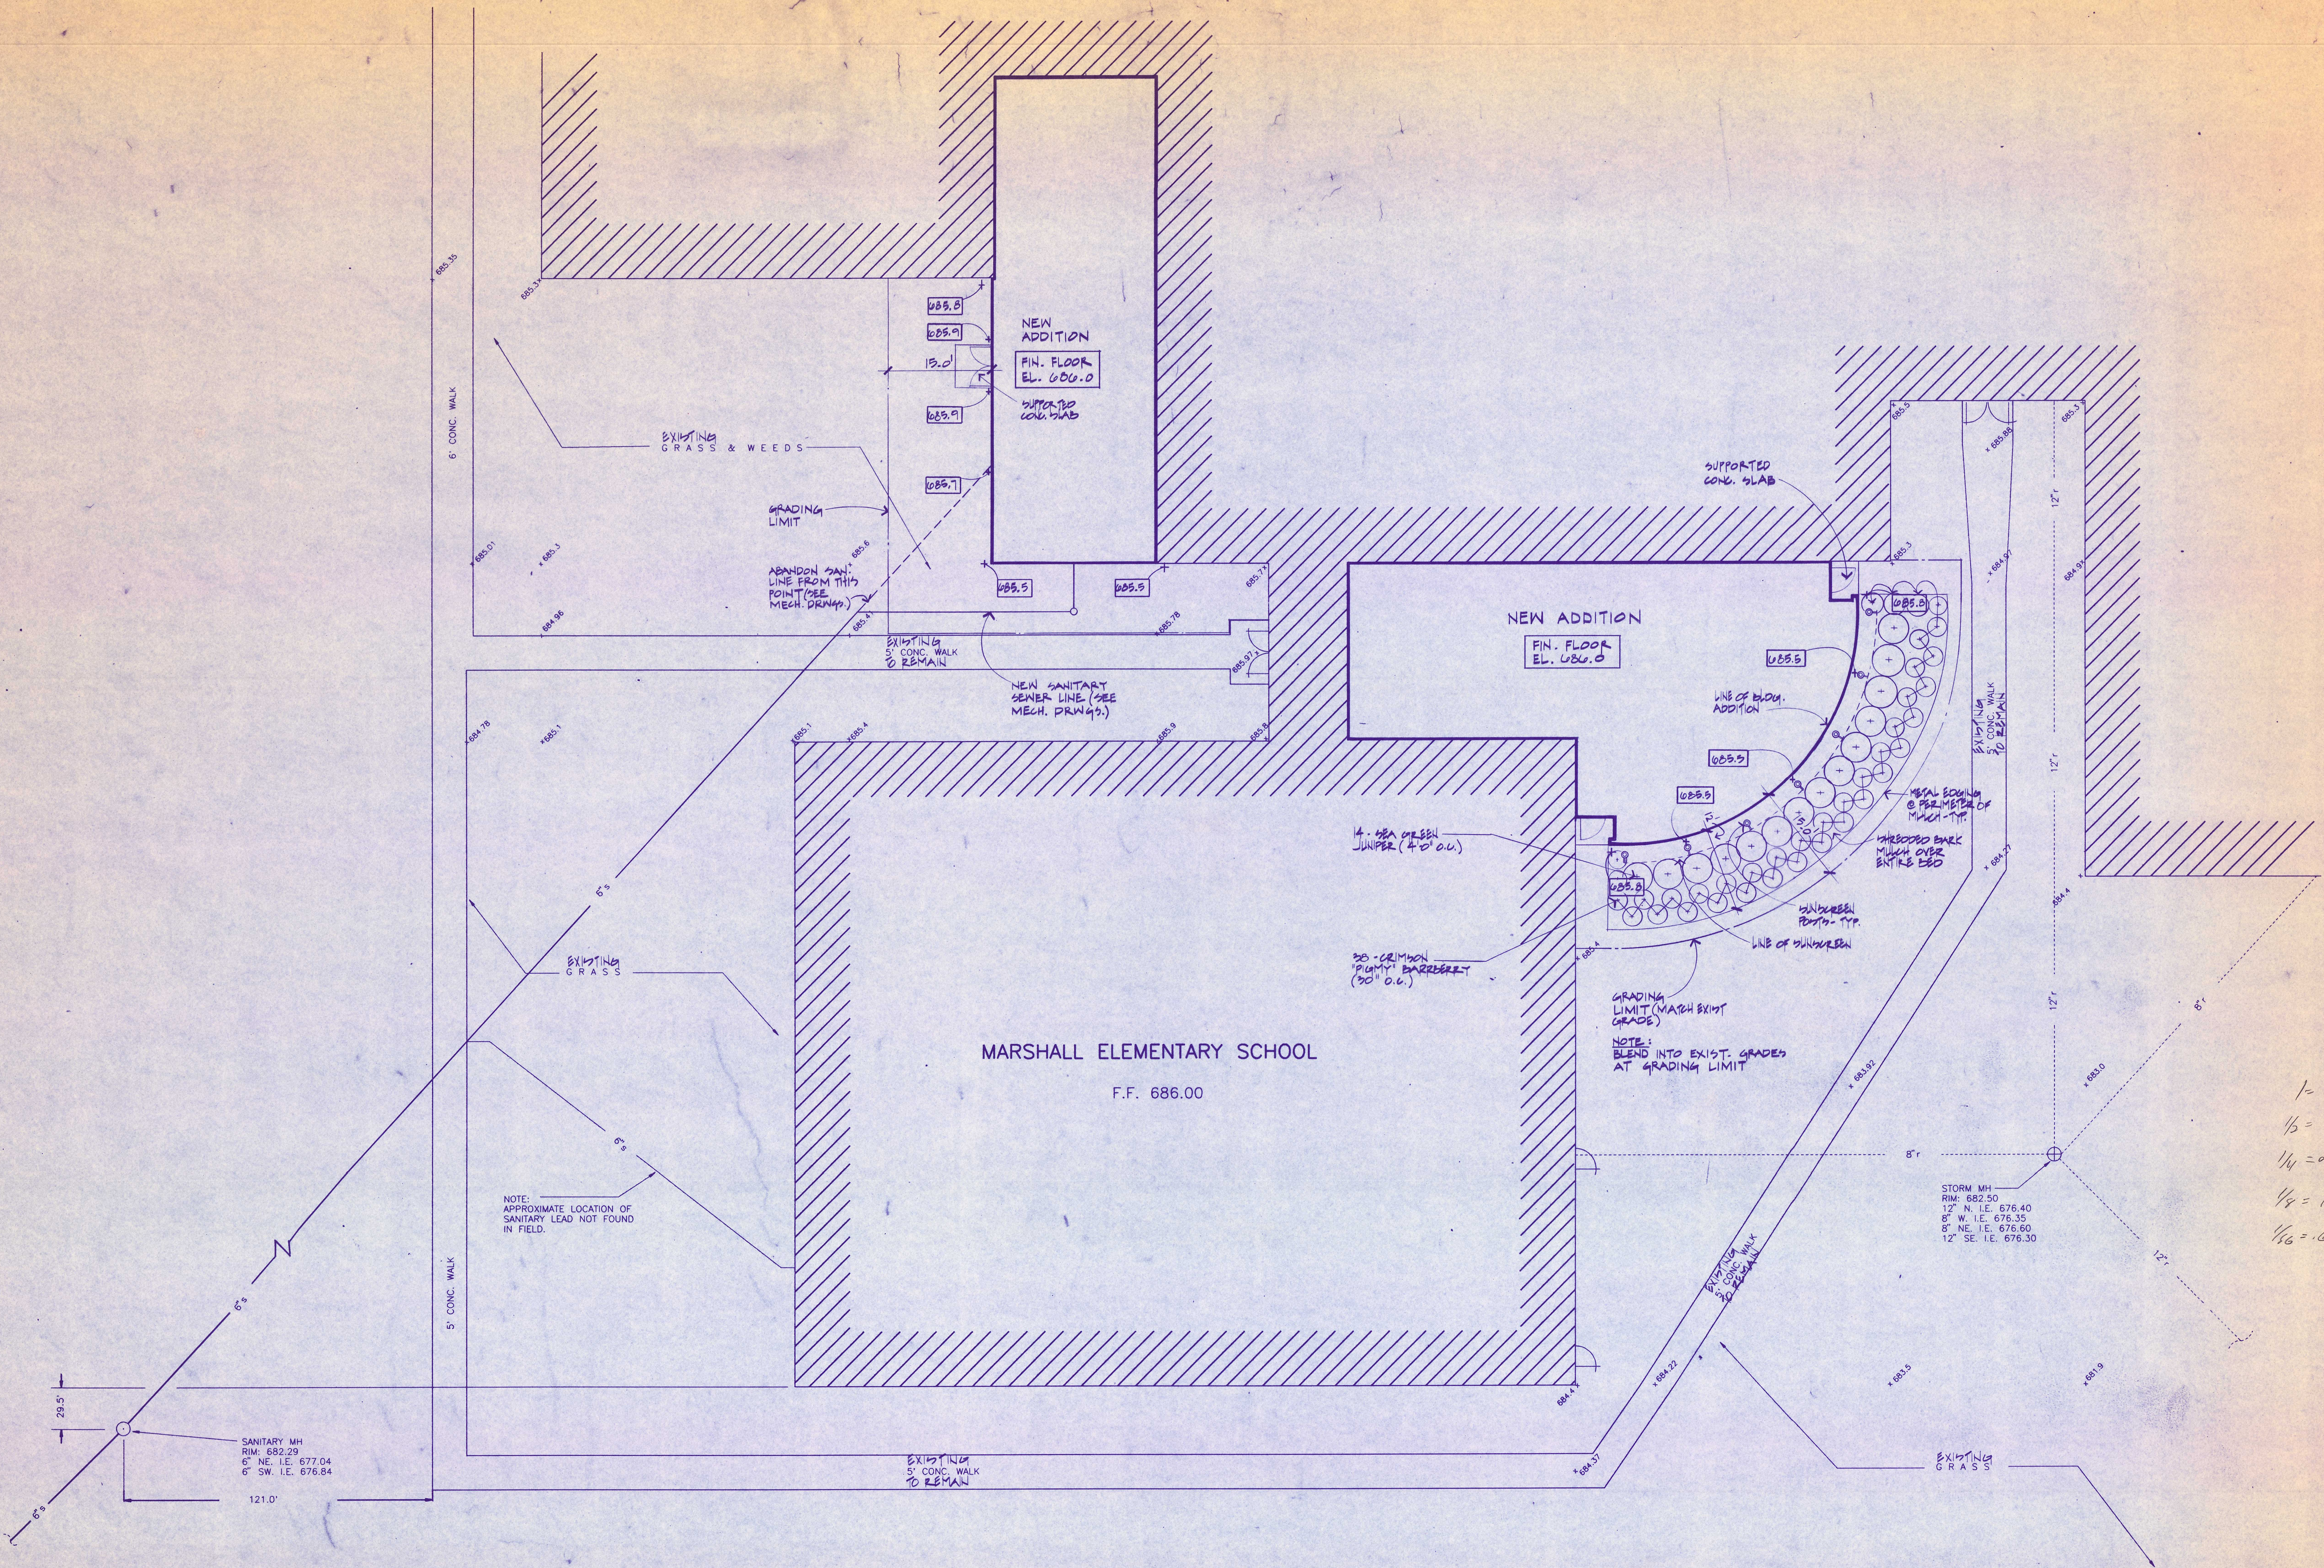

1/2 = 10
1/3 = 5
1/4 = 2.5
1/8 = 1.25
1/16 = .625

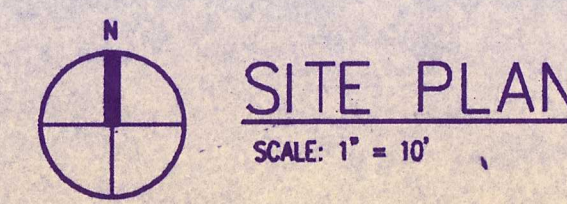

SITE PLAN
SCALE: 1" = 10'

8-24-72	BID
5-17-02	95% REVIEW
date	issued for
drawn	P.B.
checked	M.E.
approved	J.C.
job. no.	
92014	
sheet no.	
AS1.1	