

x:\merrillville schools\25058 classroom renovation wood_phase 2\Drawings\TITLE.dwg

PHASE #2
FINISH RENOVATIONS
AT
JOHN WOOD ELEMENTARY SCHOOL
6100 EAST 73RD AVENUE
MERRILLVILLE, INDIANA 46410

BOARD OF PARKS AND RECREATION

ALEX DUNLAP III
JAMES DONOHUE
DELENA THOMAS
JUDY DUNLAP
BOB KRAUSE

PRESIDENT
VICE PRESIDENT
SECRETARY
MEMBER
MEMBER

ADMINISTRATION

NICK BROWN
MEGHAN DAMRON
GREG GRIFFITH

SUPERINTENDENT
CHIEF FINANCIAL OFFICER
DIRECTOR OF MAINTENANCE SERVICES

GENERAL NOTES


1. WATER SERVICE IS NEW & EXISTING.
2. SEWER SERVICE IS NEW & EXISTING.
3. GAS IS NEW & EXISTING.
4. ELECTRIC IS NEW & EXISTING.
5. WHETHER HEREIN STATED OR NOT, ALL WORK SHALL BE IN FULL ACCORDANCE WITH THE RULES AND REGULATIONS OF THE INDIANA DEPARTMENT OF FIRE PREVENTION AND BUILDING SAFETY AND ALL OTHER APPLICABLE LAWS, CODES, ORDINANCES, RULES AND REGULATIONS.
6. ALL CONSTRUCTION SHALL BE IN FULL ACCORDANCE WITH THE BUILDING SAFETY REGULATIONS AS PROMULGATED BY THE INDIANA DIVISION OF LABOR. CONTRACTOR(S) SHALL ASSUME FULL RESPONSIBILITY FOR THE ENFORCEMENT OF ANY INFRACTIONS OF SUCH RULES AND REGULATIONS.
7. ALL ELECTRIC WORK SHALL BE IN FULL ACCORDANCE WITH THE NATIONAL ELECTRIC CODE.
8. UNLESS OTHERWISE SPECIFIED ALL WORK SHALL BE GOVERNED BY THE CURRENT STANDARD A.I.A. DOCUMENT A201, GENERAL CONDITIONS OF THE CONTRACT FOR CONSTRUCTION, 2009 EDITION.
9. THE LOCATIONS OF UNDERGROUND UTILITIES AS SHOWN HEREON ARE BASED ON ABOVE GROUND STRUCTURES. LOCATIONS OF UNDERGROUND UTILITIES/STRUCTURES MAY VARY FROM LOCATIONS SHOWN HEREON. ADDITIONAL BURIED UTILITIES/ STRUCTURES MAY BE ENCOUNTERED. ALL UTILITY LOCATIONS SHALL BE FIELD VERIFIED BY THE APPROPRIATE UTILITY COMPANY OR THEIR LOCATION SERVICE PRIOR TO CONSTRUCTION. I HEREBY CERTIFY THAT THESE PLANS WERE PREPARED BY ME AND UNDER MY DIRECT SUPERVISION AND TO THE BEST OF MY KNOWLEDGE ARE IN ACCORDANCE WITH THE RULES AND REGULATIONS OF THE INDIANA DEPARTMENT OF FIRE PREVENTION AND BUILDING SAFETY.

TeEke

THOMAS E. KUHNIND. REG. #19500131

© CSK ARCHITECTS, P.C. THESE PLANS ARE THE PROPERTY OF CSK ARCHITECTS, P.C., AND SHALL NOT BE DUPLICATED OR REPRODUCED WITHOUT WRITTEN AUTHORIZATION FROM CSK ARCHITECTS, P.C. ANY UNAUTHORIZED DUPLICATION OR REPRODUCTION IS IN VIOLATION OF FEDERAL COPYRIGHT LAWS AND MAY BE PUNISHED TO THE FULLEST EXTENT ALLOWED BY LAW.

SHEET INDEX	
SHEET NUMBER	SHEET TITLE
TITLE	TITLE SHEET, SHEET INDEX & GENERAL NOTES
ARCHITECTURAL	
A 1.0.0	MASTER FLOOR PLAN – DEMOLITION
A 1.0.1	PARTIAL FLOOR PLAN – AREA A – DEMOLITION
A 1.0.2	PARTIAL FLOOR PLAN – AREA B – DEMOLITION
A 1.0.3	PARTIAL FLOOR PLAN – AREA C – DEMOLITION
A 1.0.4	PARTIAL FLOOR PLAN – AREA D – DEMOLITION
A 1.0.5	PARTIAL FLOOR PLAN – AREA D – DEMOLITION
A 1.1.0	MASTER FLOOR PLAN – NEW CONSTRUCTION
A 1.1.1	PARTIAL FLOOR PLAN – AREA A – NEW CONSTRUCTION
A 1.1.2	PARTIAL FLOOR PLAN – AREA B – NEW CONSTRUCTION
A 1.1.3	PARTIAL FLOOR PLAN – AREA C – NEW CONSTRUCTION
A 1.1.4	PARTIAL FLOOR PLAN – AREA D – NEW CONSTRUCTION
A 1.1.5	PARTIAL FLOOR PLAN – AREA D – NEW CONSTRUCTION
A 2.0.0	MASTER REFLECTED CEILING PLAN – NEW CONSTRUCTION
A 2.1.0	PARTIAL REFLECTED CEILING PLAN – NEW CONSTRUCTION
A 7.1.0	INTERIOR ELEVATIONS
A 7.1.1	INTERIOR ELEVATIONS
A 7.1.2	INTERIOR ELEVATIONS
A 7.1.3	INTERIOR ELEVATIONS
A 7.1.4	INTERIOR ELEVATIONS & ROOM FINISH SCHEDULE
A 7.1.5	WALL FINISH PLAN
A 9.1.0	MASTER FLOOR FINISH PLAN
A 9.1.1	PARTIAL FLOOR FINISH PLAN – AREA A
A 9.1.2	PARTIAL FLOOR FINISH PLAN – AREA B
A 9.1.3	PARTIAL FLOOR FINISH PLAN – AREA C
A 9.1.4	PARTIAL FLOOR FINISH PLAN – AREA D

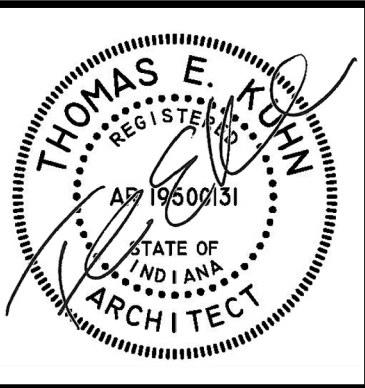

DATE
01-29-2026

PHASE #2 OF FINISH RENOVATIONS AT
JOHN WOOD ELEMENTARY SCHOOL
6100 E 73rd AVE
MERRILLVILLE, IN 46410

 **CSK ARCHITECTS, P.C.**
6919 W. LINCOLN HIGHWAY
219-322-5950
CROWN POINT, IN 46307
www.cskarchitects.com

25058

SHEET
TITLE

x:\merrillville schools\25058 classroom renovation wood_phase 2\Drawings\100 floorplan.dwg



MASTER FLOOR PLAN
DEMOLITION

SCALE: 1/16" = 1'-0"



DEMOLITION FINISH LEGEND:

- EXISTING CARPET FINISH - TO BE REMOVED
- EXISTING FLOORING - SHALL BE REMOVED BY OTHERS.
- EXISTING VCT - SHALL BE REMOVED
- EXISTING VCT - SHALL REMAIN
- EXISTING TILE FLOORING - SHALL REMAIN
- EXISTING GYM FLOORING - SHALL REMAIN.
- AREA OF SCHOOL NOT IN SCOPE OF WORK.

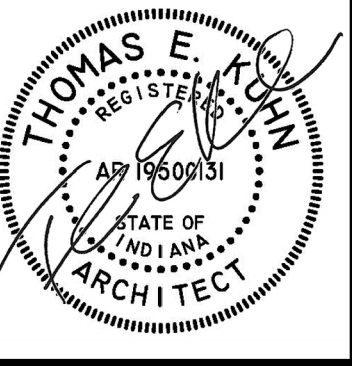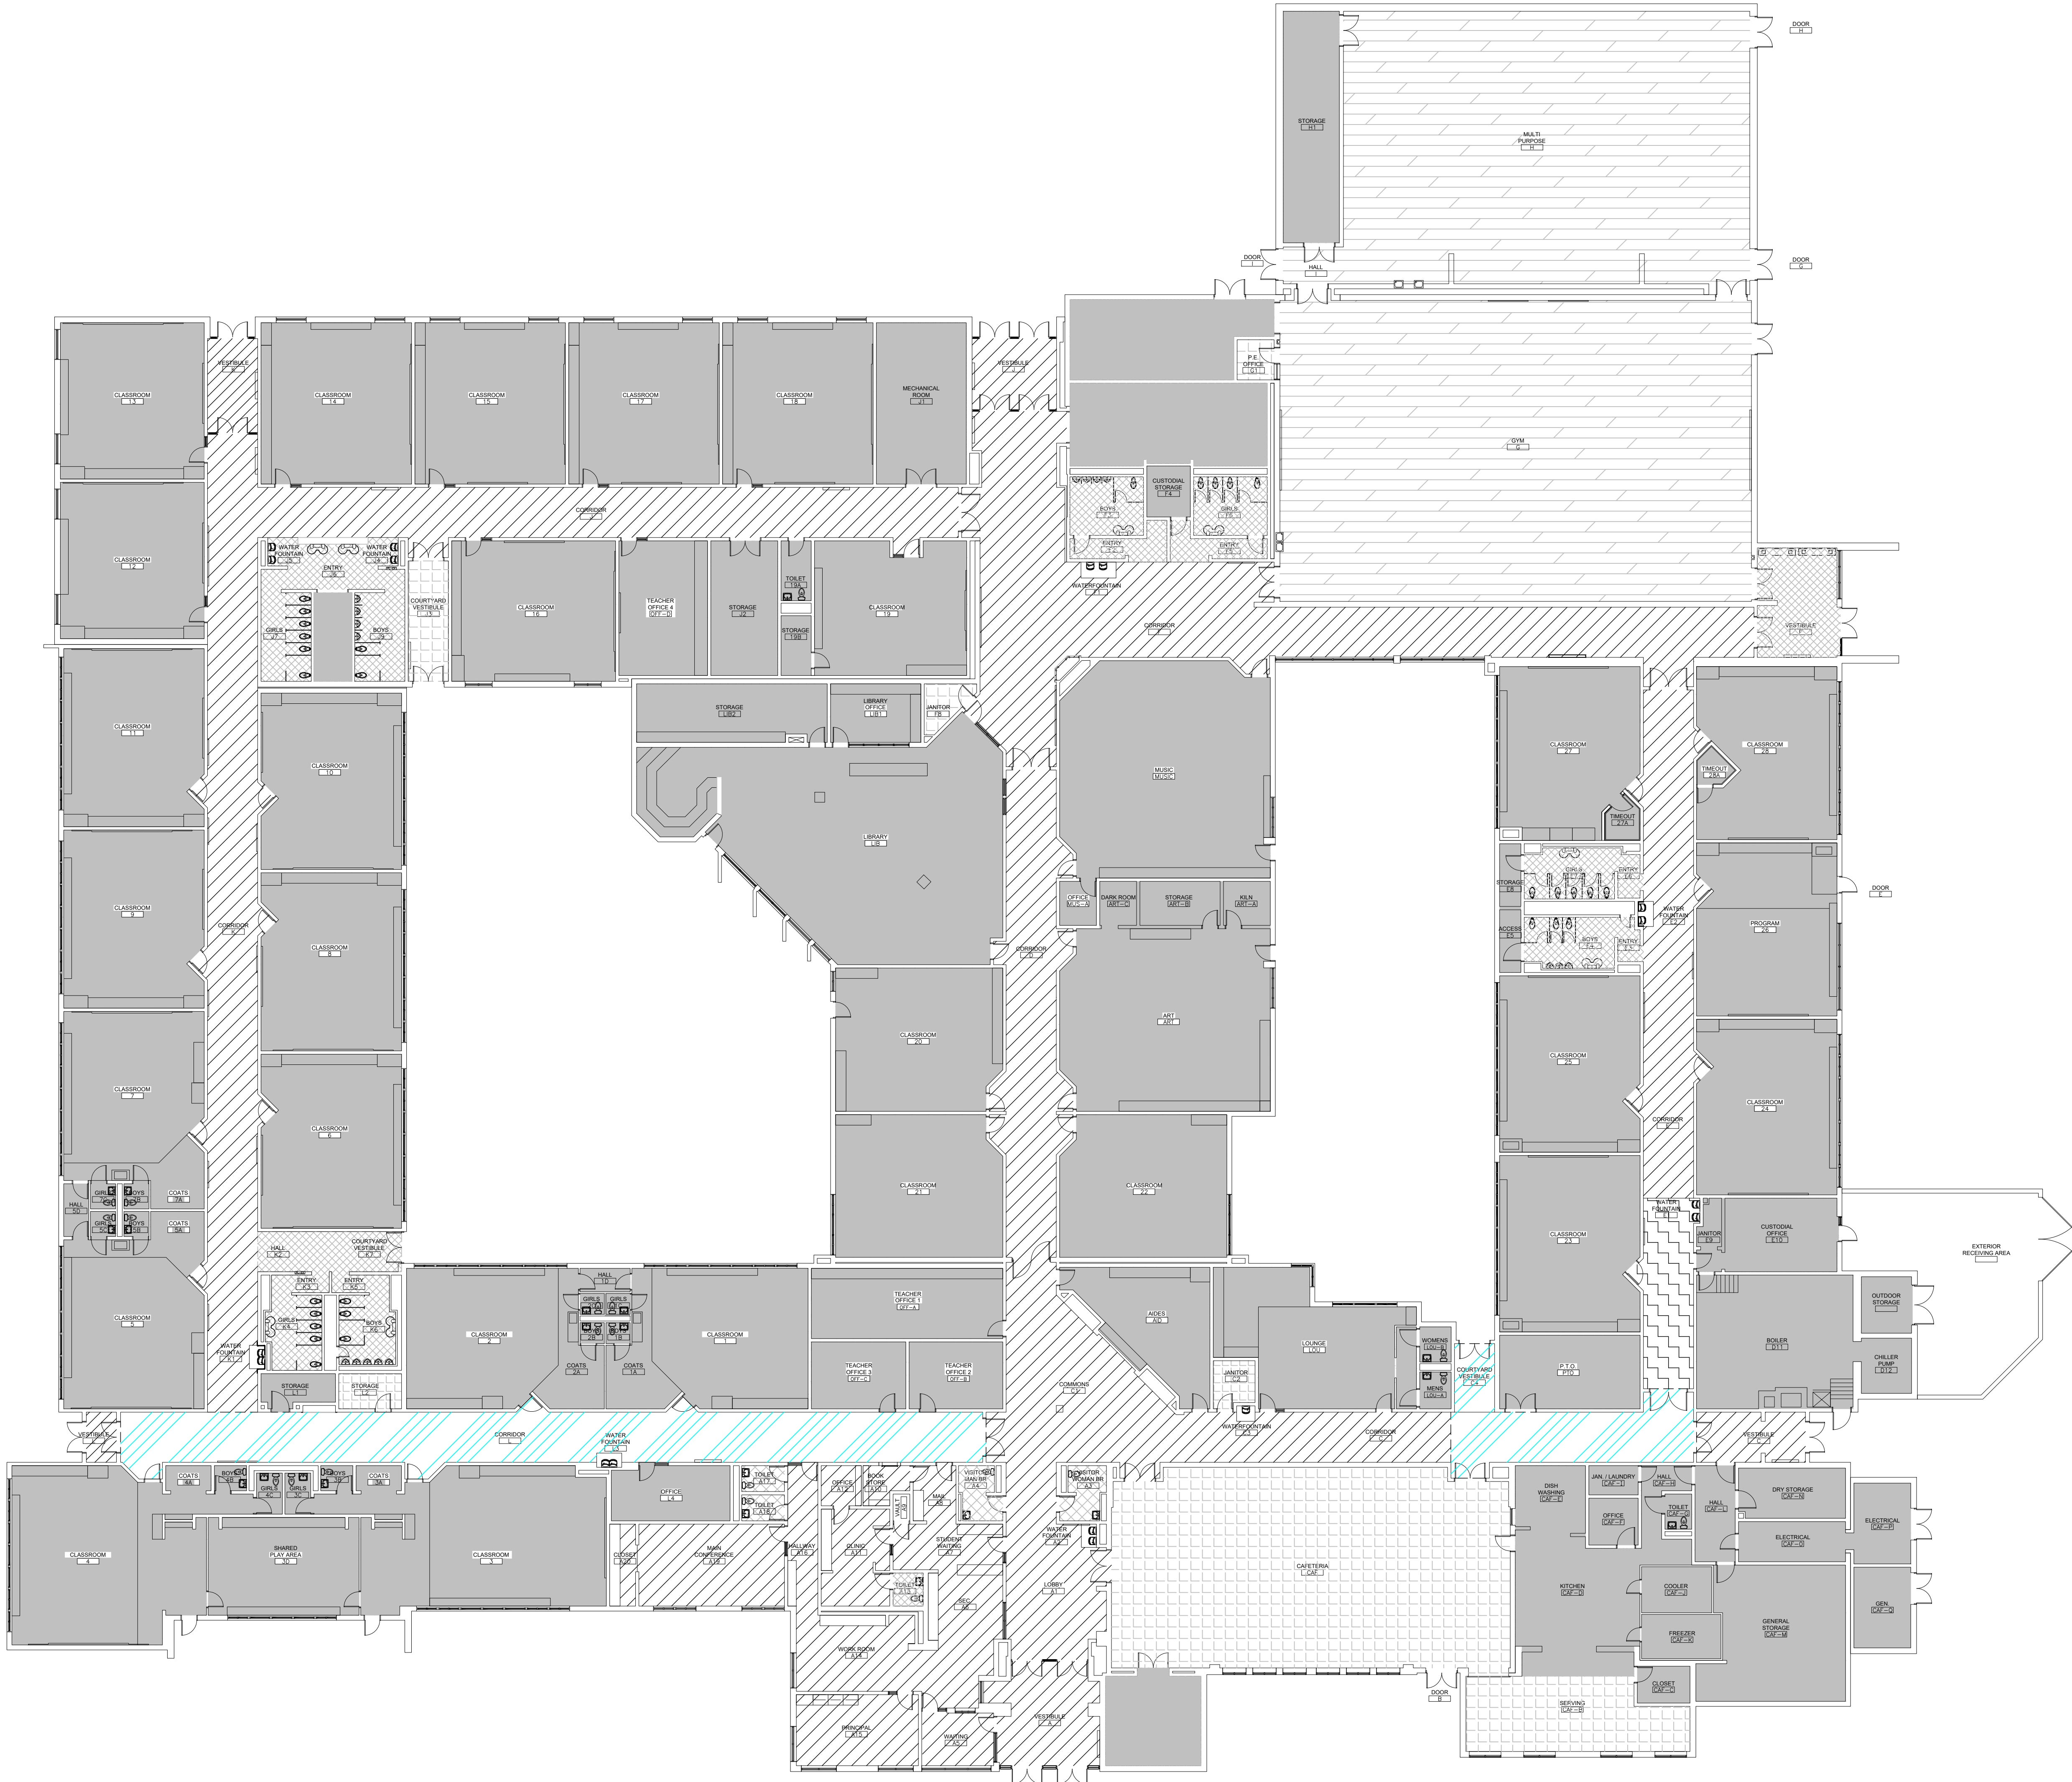

DATE
01-29-2026

PHASE #2 OF FINISH RENOVATIONS AT
JOHN WOOD ELEMENTARY SCHOOL
6100 E 73rd AVE
MERRILLVILLE, IN, 46410

CSK ARCHITECTS, P.C.

6919 W. LINCOLN HIGHWAY
219-322-5950
CROWN POINT, IN 46307
www.cskarchitects.com

25058

SHEET
A
1.0.0

x:\merrillville schools\25058 classroom renovation wood_phase 2\Drawings\at100 floorplan.dwg

GENERAL FLOOR PLAN NOTES - DEMOLITION

1. FIELD VERIFY ALL EXISTING DIMENSIONS AND CONDITIONS PRIOR TO CONSTRUCTION.
2. CONTRACTOR IS RESPONSIBLE FOR REMOVAL OF ALL DEMOLITION MATERIAL AND PLACING IN DUMPSTER DURING THE DURATION OF THE CONSTRUCTION PROJECT.
3. CONTRACTOR MUST REPAIR ALL SURFACES AFFECTED BY DEMOLITION. MATCH AND PATCH AS REQUIRED.
4. ALL LOOSE FURNISHING AND EQUIPMENT WILL BE RELOCATED BY OWNER.
5. EXISTING ASBESTOS CONTAINING FLOOR TILE AND MASTIC SHALL BE REMOVED BY OTHERS/OWNER.
6. ALL WALL MOUNTED ACCESSORIES SHALL REMAIN.
7. ALL OF THE FLOOR PLAN DEMOLITION NOTES LISTED MAY NOT APPEAR ON EACH INDIVIDUAL PROJECT DEMOLITION PLAN.
8. ABATEMENT CONTRACTOR SHALL REMOVE BLACK MASTIC WHERE SHOWN
9. OTHER AREAS (NOT SPECIFICALLY DEPICTED) MAY CONTAIN ASBESTOS FLOORING MATERIALS. IF FOUND PRESENT UPON REMOVAL OF EXISTING CARPET, MATERIALS WILL BE QUANTIFIED PRIOR TO ABATEMENT USING PRICING.



KEY PLAN

SCALE: NTS




KEY FLOOR PLAN NOTES - DEMOLITION:

1. EXISTING FLOORING & EXISTING WALL BASE SHALL REMAIN - PREP WALL FOR NEW FINISHES & PROVIDE PROTECTION FOR THE EXISTING FLOORING.
2. REMOVE EXISTING CARPETING & EXISTING WALL BASE. PATCH & PREP FLOORS & WALLS TO RECEIVE NEW FINISHES.
3. EXISTING FLOORING SHALL BE REMOVED BY OTHERS. GENERAL CONTRACTOR SHALL REMOVE THE EXISTING WALL BASE & PREP WALL FOR NEW WALL FINISH.
4. REMOVE EXISTING VCT TILE & WALL BASE. REMOVE EXISTING WALL BASE & PREP WALL FOR NEW WALL FINISH.
5. EXISTING DOOR SHALL BE REMOVED FROM OFF FRAME. SALVAGE & PROTECT DOOR; DOOR FRAME SHALL HAVE EXISTING PAINT CHEMICALLY STRIPPED OFF.
- REFER TO PAINT SPECIFICATION FOR STRIPPING PROCESS.
6. EXISTING DOOR, THIS DOOR INCLUDES A WINDOW LITE-KIT WITHIN IT. REMOVE DOOR FROM OFF FRAME. SALVAGE & PROTECT DOOR. DOOR FRAME SHALL HAVE EXISTING PAINT CHEMICALLY STRIPPED OFF - REFER TO PAINT SPECIFICATION FOR STRIPPING PROCESS.
7. EXISTING DOOR, THIS DOOR INCLUDES A LITE-KIT WITHIN IT & HAS A SIDELITE WINDOW. THE DOOR SHALL BE REMOVED FROM OFF FRAME. SALVAGE & PROTECT DOOR. THE DOOR FRAME & SIDELITE FRAME SHALL HAVE EXISTING PAINT CHEMICALLY STRIPPED OFF OF THEM.
- REFER TO PAINT SPECIFICATION FOR STRIPPING PROCESS.
8. EXISTING WINDOW SHALL REMAIN - THE WINDOW FRAME SHALL HAVE EXISTING PAINT CHEMICALLY STRIPPED OFF OF IT - REFER TO PAINT SPECIFICATION FOR STRIPPING PROCESS.
9. EXISTING FLOOR & WALL FINISHES SHALL REMAIN - AREA OF SCHOOL NOT IN SCOPE OF WORK.
10. EXISTING DOOR SHALL REMAIN - DOOR IS NOT IN SCOPE OF WORK.
11. EXISTING DOOR SHALL BE REMOVED. SALVAGE & PROTECT. DOOR FRAME SHALL REMAIN AND HAVE EXISTING PAINT CHEMICALLY STRIPPED OFF. DOOR SHALL BE TRIMMED IF REQUIRED FOR NEW FLOOR FINISH HEIGHT.
- REFER TO PAINT SPECIFICATION FOR STRIPPING PROCESS.
12. EXISTING ALUMINUM WINDOWS SHALL REMAIN. THESE WINDOWS WILL NOT RECEIVE NEW PAINT FINISH.
13. EXISTING ALUMINUM DOOR & HARDWARE SHALL REMAIN. THESE DOORS & FRAMES WILL NOT RECEIVE NEW PAINT FINISH.
14. EXISTING WALL MOUNTED UNIT HEATER SHALL REMAIN AND SHALL NOT RECEIVE PAINT.
15. EXISTING WALL MOUNTED ACCESSORIES SHALL REMAIN - PROTECT ACCESSORIES WHILE PAINTING.
16. EXISTING CASEWORK SHALL REMAIN. REMOVE EXISTING VINYL BASE ON CASEWORK.
17. REMOVE EXISTING FLOOR MOUNTED BENCH COMPLETELY
18. EXISTING FLOOR SHALL REMAIN. REMOVE EXISTING VINYL BASE. PROTECT FLOORING AND PREP WALL FOR NEW FINISH.
19. EXISTING FLOORING SHALL REMAIN. PREP FLOOR TO RECEIVE NEW CARPET FINISH INSTALLED OVER EXISTING. PREP WALL FOR NEW FINISHES.
20. REMOVE EXISTING CERAMIC WALL TILE COMPLETELY. PREP WALL FOR NEW TILE FINISH.
21. EXISTING DISPLAY CASE SHALL REMAIN. DISPLAY FRAME SHALL NOT BE PAINTED.
22. EXISTING DISPLAY CASE WITH WOOD TRIM SHALL REMAIN. PREP TRIM FOR NEW FINISH.
23. REMOVE EXISTING BATHROOM PARTITIONS.
24. EXISTING WATER FOUNTAIN SHALL BE REMOVED AND SALVAGED.
25. REMOVE EXISTING WATER FOUNTAIN PREP LINES FOR NEW FIXTURE
- REFER TO PLUMBING PLANS
26. EXISTING WATER FOUNTAIN SHALL BE REMOVED. REMOVE MASONRY AS REQUIRED FOR NEW FIXTURES HEIGHT - PREP AND CLEAN WALLS.
- REFER TO PLUMBING PLAN
27. REMOVE EXISTING ROLLING CONCESSION DOOR COMPLETELY. PREP WALL FOR NEW MASONRY.
- REFER TO PARTIAL FLOOR PLAN ON SHEET A1.1.5 FOR MORE DETAILS.
28. ALL EXISTING PLUMBING FIXTURES ARE TO BE REMOVED AND SALVAGED.
- REFER TO PLUMBING PLAN
29. ALTERNATE BID #1: EXISTING FLOOR SHALL REMAIN; REMOVE EXISTING VINYL BASE & PREP WALLS TO RECEIVE NEW FINISH. PROTECT THE EXISTING FLOOR.
30. ALTERNATE BID #1 REMOVE & SALVAGE EXISTING WALL MOUNTED PADDING.
31. ALTERNATE BID #1 EXISTING DOOR SHALL BE REMOVED FROM OFF FRAME. SALVAGE & PROTECT DOOR; DOOR FRAME SHALL HAVE EXISTING PAINT CHEMICALLY STRIPPED OFF.
- REFER TO PAINT SPECIFICATION FOR STRIPPING PROCESS.

PARTIAL FLOOR PLAN - AREA A

DEMOLITION

SCALE: 1/8" = 1'-0"

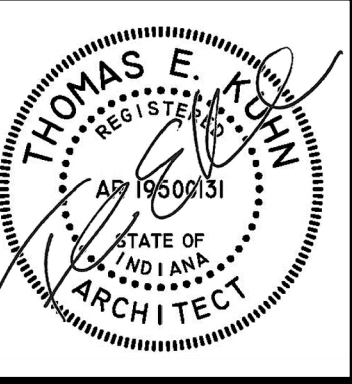

DATE
01-29-2026

PHASE #2 OF FINISH RENOVATIONS AT
JOHN WOOD ELEMENTARY SCHOOL

6100 E 73rd AVE
MERRILLVILLE, IN, 46410

CSK ARCHITECTS, P.C.

CROWN POINT, IN 46307
www.cskarchitects.com

6919 W. LINCOLN HIGHWAY
219-322-5950


25058

SHEET
A
1.0.1

x:\merrillville schools\25058 classroom renovation wood_phase 2\Drawings\100 floorplan.dwg

GENERAL FLOOR PLAN NOTES - DEMOLITION

1. FIELD VERIFY ALL EXISTING DIMENSIONS AND CONDITIONS PRIOR TO CONSTRUCTION.
2. CONTRACTOR IS RESPONSIBLE FOR REMOVAL OF ALL DEMOLITION MATERIAL AND PLACING IN DUMPSTER DURING THE DURATION OF THE CONSTRUCTION PROJECT.
3. CONTRACTOR MUST REPAIR ALL SURFACES AFFECTED BY DEMOLITION. MATCH AND PATCH AS REQUIRED.
4. ALL LOOSE FURNISHING AND EQUIPMENT WILL BE RELOCATED BY OWNER.
5. EXISTING ASBESTOS CONTAINING FLOOR TILE AND MASTIC SHALL BE REMOVED BY OTHERS/OWNER.
6. ALL WALL MOUNTED ACCESSORIES SHALL REMAIN.
7. ALL OF THE FLOOR PLAN DEMOLITION NOTES LISTED MAY NOT APPEAR ON EACH INDIVIDUAL PROJECT DEMOLITION PLAN.
8. ABATEMENT CONTRACTOR SHALL REMOVE BLACK MASTIC WHERE SHOWN
9. OTHER AREAS (NOT SPECIFICALLY DEPICTED) MAY CONTAIN ASBESTOS FLOORING MATERIALS. IF FOUND PRESENT UPON REMOVAL OF EXISTING CARPET, MATERIALS WILL BE QUANTIFIED PRIOR TO ABATEMENT USING PRICING.

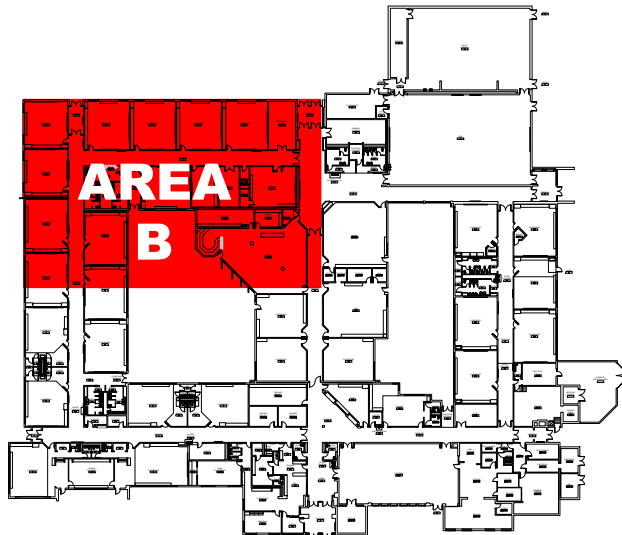

KEY PLAN

SCALE: NTS





KEY FLOOR PLAN NOTES - DEMOLITION:

1. EXISTING FLOORING & EXISTING WALL BASE SHALL REMAIN - PREP WALL FOR NEW FINISHES & PROVIDE PROTECTION FOR THE EXISTING FLOORING.
2. REMOVE EXISTING CARPETING & EXISTING WALL BASE. PATCH & PREP FLOORS & WALLS TO RECEIVE NEW FINISHES.
3. EXISTING FLOORING SHALL BE REMOVED BY OTHERS. GENERAL CONTRACTOR SHALL REMOVE THE EXISTING WALL BASE & PREP WALL FOR NEW WALL FINISH.
4. REMOVE EXISTING VCT TILE & WALL BASE. REMOVE EXISTING WALL BASE & PREP WALL FOR NEW WALL FINISH.
5. EXISTING DOOR SHALL BE REMOVED FROM OFF FRAME. SALVAGE & PROTECT DOOR; DOOR FRAME SHALL HAVE EXISTING PAINT CHEMICALLY STRIPPED OFF.
- REFER TO PAINT SPECIFICATION FOR STRIPPING PROCESS.
6. EXISTING DOOR, THIS DOOR INCLUDES A WINDOW LITE-KIT WITHIN IT. REMOVE DOOR FROM OFF FRAME. SALVAGE & PROTECT DOOR; DOOR FRAME SHALL HAVE EXISTING PAINT CHEMICALLY STRIPPED OFF - REFER TO PAINT SPECIFICATION FOR STRIPPING PROCESS.
7. EXISTING DOOR, THIS DOOR INCLUDES A LITE-KIT WITHIN IT & HAS A SIDELITE WINDOW. THE DOOR SHALL BE REMOVED FROM OFF FRAME. SALVAGE & PROTECT DOOR; THE DOOR FRAME & SIDELITE FRAME SHALL HAVE EXISTING PAINT CHEMICALLY STRIPPED OFF OF THEM.
- REFER TO PAINT SPECIFICATION FOR STRIPPING PROCESS.
8. EXISTING WINDOW SHALL REMAIN - THE WINDOW FRAME SHALL HAVE EXISTING PAINT CHEMICALLY STRIPPED OFF OF IT - REFER TO PAINT SPECIFICATION FOR STRIPPING PROCESS.
9. EXISTING FLOOR & WALL FINISHES SHALL REMAIN - AREA OF SCHOOL NOT IN SCOPE OF WORK.
10. EXISTING DOOR SHALL REMAIN - DOOR IS NOT IN SCOPE OF WORK.
11. EXISTING DOOR SHALL BE REMOVED. SALVAGE & PROTECT; DOOR FRAME SHALL REMAIN AND HAVE EXISTING PAINT CHEMICALLY STRIPPED OFF. DOOR SHALL BE TRIMMED IF REQUIRED FOR NEW FLOOR FINISH HEIGHT.
- REFER TO PAINT SPECIFICATION FOR STRIPPING PROCESS.
12. EXISTING ALUMINUM WINDOWS SHALL REMAIN. THESE WINDOWS WILL NOT RECEIVE NEW PAINT FINISH.
13. EXISTING ALUMINUM DOOR & HARDWARE SHALL REMAIN. THESE DOORS & FRAMES WILL NOT RECEIVE NEW PAINT FINISH.
14. EXISTING WALL MOUNTED UNIT HEATER SHALL REMAIN AND SHALL NOT RECEIVE PAINT.
15. EXISTING WALL MOUNTED ACCESSORIES SHALL REMAIN - PROTECT ACCESSORIES WHILE PAINTING.
16. EXISTING CASEWORK SHALL REMAIN. REMOVE EXISTING VINYL BASE ON CASEWORK.
17. REMOVE EXISTING FLOOR MOUNTED BENCH COMPLETELY
18. EXISTING FLOOR SHALL REMAIN. REMOVE EXISTING VINYL BASE. PROTECT FLOORING AND PREP WALL FOR NEW FINISH.
19. EXISTING FLOORING SHALL REMAIN. PREP FLOOR TO RECEIVE NEW CARPET FINISH INSTALLED OVER EXISTING. PREP WALL FOR NEW FINISHES.
20. REMOVE EXISTING CERAMIC WALL TILE COMPLETELY. PREP WALL FOR NEW TILE FINISH.
21. EXISTING DISPLAY CASE SHALL REMAIN. DISPLAY FRAME SHALL NOT BE PAINTED.
22. EXISTING DISPLAY CASE WITH WOOD TRIM SHALL REMAIN. PREP TRIM FOR NEW FINISH.
23. REMOVE EXISTING BATHROOM PARTITIONS.
24. EXISTING WATER FOUNTAIN SHALL BE REMOVED AND SALVAGED.
25. REMOVE EXISTING WATER FOUNTAIN PREP LINES FOR NEW FIXTURE
- REFER TO PLUMBING PLANS
26. EXISTING WATER FOUNTAIN SHALL BE REMOVED. REMOVE MASONRY AS REQUIRED FOR NEW FIXTURES HEIGHT - PREP AND CLEAN WALLS.
- REFER TO PLUMBING PLAN
27. REMOVE EXISTING ROLLING CONCESSION DOOR COMPLETELY. PREP WALL FOR NEW MASONRY.
- REFER TO PARTIAL FLOOR PLAN ON SHEET A1.1.5 FOR MORE DETAILS.
28. ALL EXISTING PLUMBING FIXTURES ARE TO BE REMOVED AND SALVAGED.
- REFER TO PLUMBING PLAN
29. ALTERNATE BID #1: EXISTING FLOOR SHALL REMAIN; REMOVE EXISTING VINYL BASE & PREP WALLS TO RECEIVE NEW FINISH. PROTECT THE EXISTING FLOOR.
30. ALTERNATE BID #1 REMOVE & SALVAGE EXISTING WALL MOUNTED PADDING.
31. ALTERNATE BID #1 EXISTING DOOR SHALL BE REMOVED FROM OFF FRAME. SALVAGE & PROTECT DOOR; DOOR FRAME SHALL HAVE EXISTING PAINT CHEMICALLY STRIPPED OFF.
- REFER TO PAINT SPECIFICATION FOR STRIPPING PROCESS.

PARTIAL FLOOR PLAN - AREA B

NEW CONSTRUCTION

SCALE: 1/8" = 1'-0"

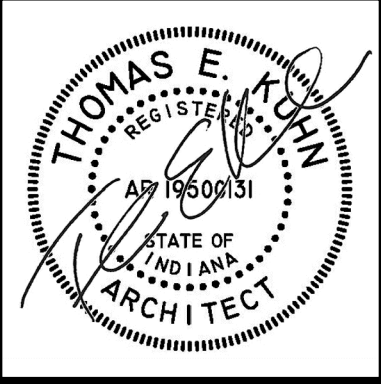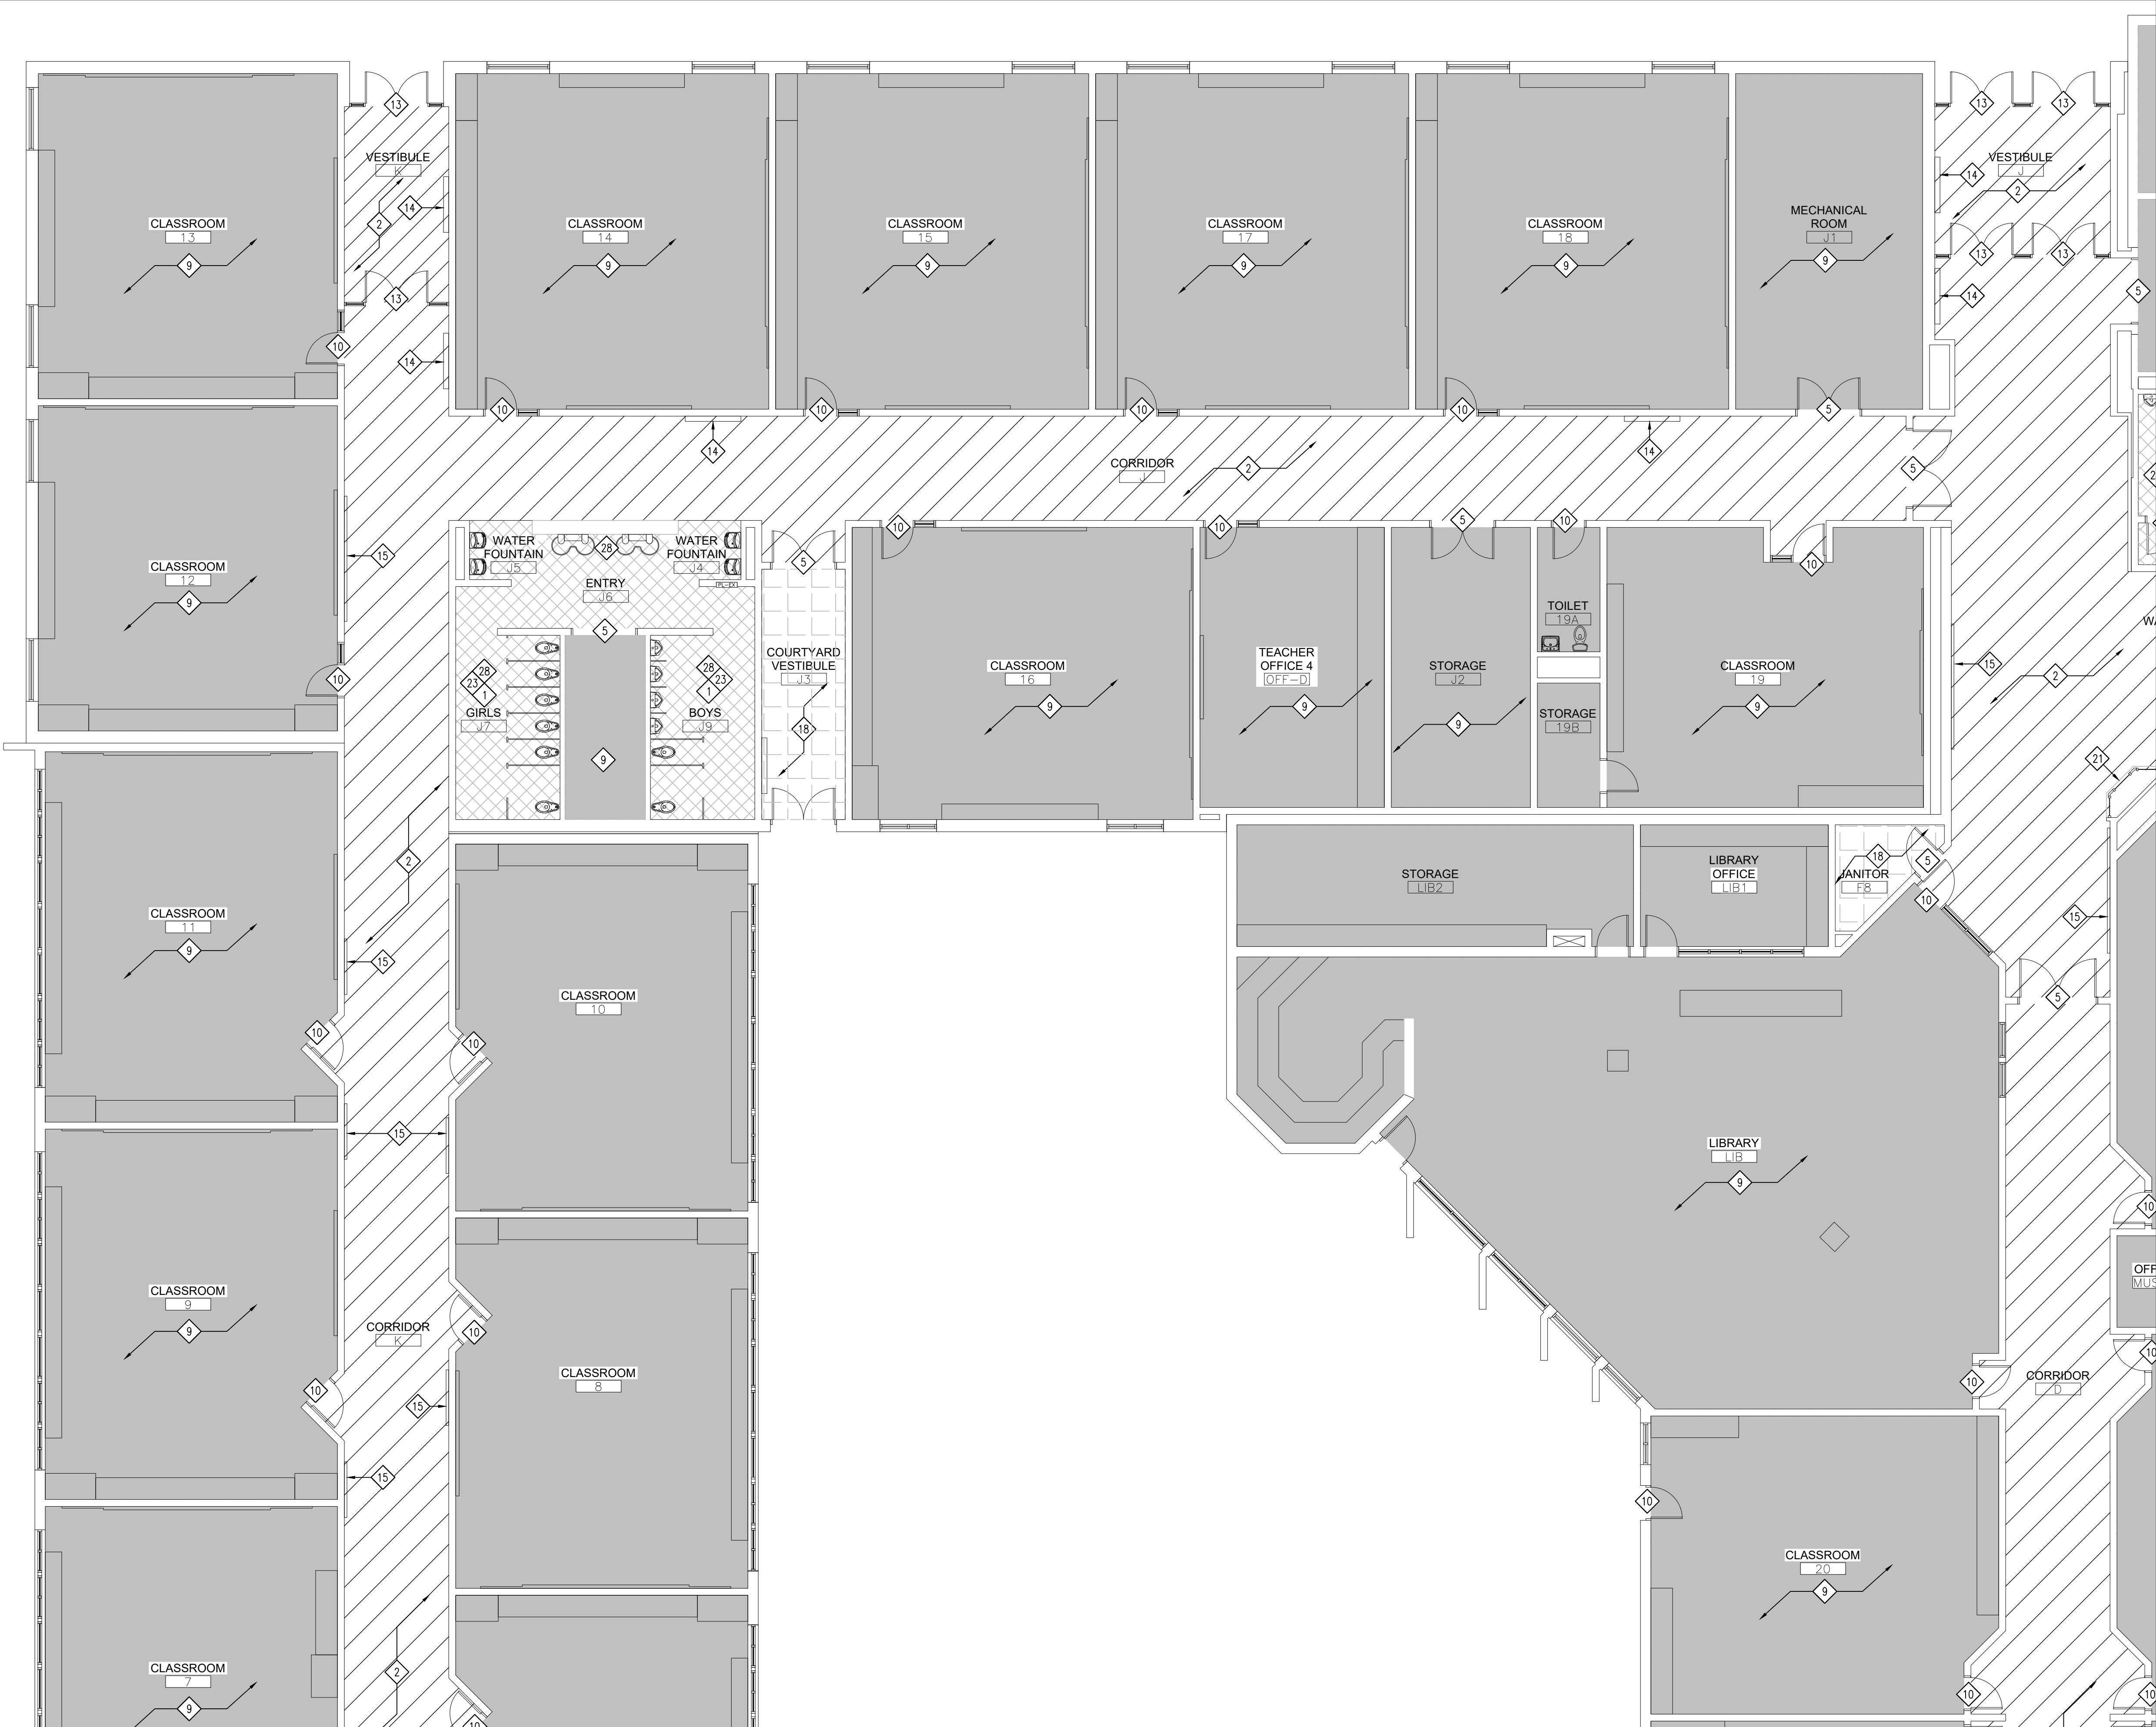

DATE
01-29-2026

PHASE #2 OF FINISH RENOVATIONS AT
JOHN WOOD ELEMENTARY SCHOOL

6100 E 73rd AVE
MERRILLVILLE, IN, 46410

CSK ARCHITECTS, P.C.

CROWN POINT, IN 46307
www.cskarchitects.com

6919 W. LINCOLN HIGHWAY
219-322-5950


25058

SHEET
A
1.0.2

x:\merrillville schools\25058 classroom renovation wood_phase 2\Drawings\100 floorplan.dwg

GENERAL FLOOR PLAN NOTES - DEMOLITION

1. FIELD VERIFY ALL EXISTING DIMENSIONS AND CONDITIONS PRIOR TO CONSTRUCTION.
2. CONTRACTOR IS RESPONSIBLE FOR REMOVAL OF ALL DEMOLITION MATERIAL AND PLACING IN DUMPSTER DURING THE DURATION OF THE CONSTRUCTION PROJECT.
3. CONTRACTOR MUST REPAIR ALL SURFACES AFFECTED BY DEMOLITION. MATCH AND PATCH AS REQUIRED.
4. ALL LOOSE FURNISHING AND EQUIPMENT WILL BE RELOCATED BY OWNER.
5. EXISTING ASBESTOS CONTAINING FLOOR TILE AND MASTIC SHALL BE REMOVED BY OTHERS/OWNER.
6. ALL WALL MOUNTED ACCESSORIES SHALL REMAIN.
7. ALL OF THE FLOOR PLAN DEMOLITION NOTES LISTED MAY NOT APPEAR ON EACH INDIVIDUAL PROJECT DEMOLITION PLAN.
8. ABATEMENT CONTRACTOR SHALL REMOVAL BLACK MASTIC WHERE SHOWN
9. OTHER AREAS (NOT SPECIFICALLY DEPICTED) MAY CONTAIN ASBESTOS FLOORING MATERIALS. IF FOUND PRESENT UPON REMOVAL OF EXISTING CARPET, MATERIALS WILL BE QUANTIFIED PRIOR TO ABATEMENT USING PRICING.

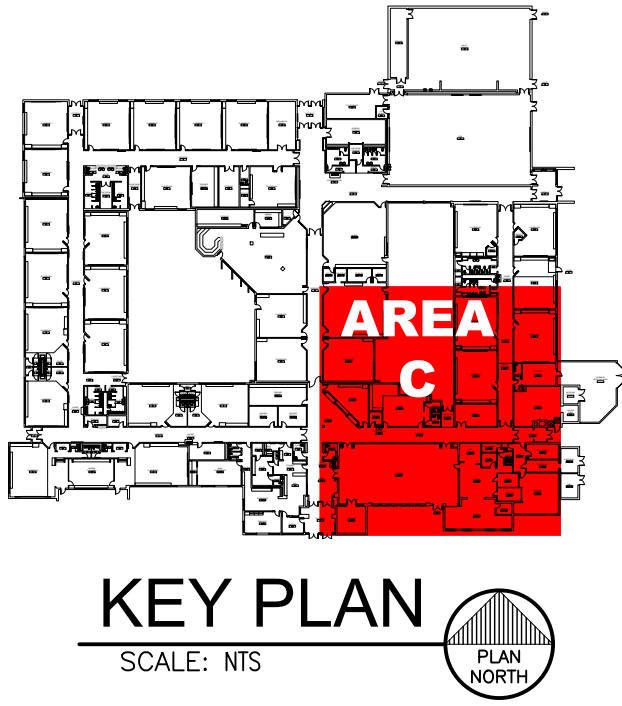



KEY FLOOR PLAN NOTES - DEMOLITION:

1. EXISTING FLOORING & EXISTING WALL BASE SHALL REMAIN – PREP WALL FOR NEW FINISHES & PROVIDE PROTECTION FOR THE EXISTING FLOORING.
2. REMOVE EXISTING CARPETING & EXISTING WALL BASE. PATCH & PREP FLOORS & WALLS TO RECEIVE NEW FINISHES.
3. EXISTING FLOORING SHALL BE REMOVED BY OTHERS. GENERAL CONTRACTOR SHALL REMOVE THE EXISTING WALL BASE & PREP WALL FOR NEW WALL FINISH.
4. REMOVE EXISTING VCT TILE & WALL BASE. REMOVE EXISTING WALL BASE & PREP WALL FOR NEW WALL FINISH.
5. EXISTING DOOR SHALL BE REMOVED FROM OFF FRAME. SALVAGE & PROTECT DOOR; DOOR FRAME SHALL HAVE EXISTING PAINT CHEMICALLY STRIPPED OFF.
– REFER TO PAINT SPECIFICATION FOR STRIPPING PROCESS.
6. EXISTING DOOR, THIS DOOR INCLUDES A WINDOW LITE-KIT WITHIN IT. REMOVE DOOR FROM OFF FRAME. SALVAGE & PROTECT DOOR. DOOR FRAME SHALL HAVE EXISTING PAINT CHEMICALLY STRIPPED OFF – REFER TO PAINT SPECIFICATION FOR STRIPPING PROCESS.
7. EXISTING DOOR, THIS DOOR INCLUDES A LITE-KIT WITHIN IT & HAS A SIDELITE WINDOW. THE DOOR SHALL BE REMOVED FROM OFF FRAME. SALVAGE & PROTECT DOOR. THE DOOR FRAME & SIDELITE FRAME SHALL HAVE EXISTING PAINT CHEMICALLY STRIPPED OFF OF THEM.
– REFER TO PAINT SPECIFICATION FOR STRIPPING PROCESS.
8. EXISTING WINDOW SHALL REMAIN – THE WINDOW FRAME SHALL HAVE EXISTING PAINT CHEMICALLY STRIPPED OFF OF IT – REFER TO PAINT SPECIFICATION FOR STRIPPING PROCESS.
9. EXISTING FLOOR & WALL FINISHES SHALL REMAIN – AREA OF SCHOOL NOT IN SCOPE OF WORK.
10. EXISTING DOOR SHALL REMAIN – DOOR IS NOT IN SCOPE OF WORK.
11. EXISTING DOOR SHALL BE REMOVED. SALVAGE & PROTECT; DOOR FRAME SHALL REMAIN AND HAVE EXISTING PAINT CHEMICALLY STRIPPED OFF. DOOR SHALL BE TRIMMED IF REQUIRED FOR NEW FLOOR FINISH HEIGHT.
– REFER TO PAINT SPECIFICATION FOR STRIPPING PROCESS.
12. EXISTING ALUMINUM WINDOWS SHALL REMAIN. THESE WINDOWS WILL NOT RECEIVE NEW PAINT FINISH.
13. EXISTING ALUMINUM DOOR & HARDWARE SHALL REMAIN. THESE DOORS & FRAMES WILL NOT RECEIVE NEW PAINT FINISH.
14. EXISTING WALL MOUNTED UNIT HEATER SHALL REMAIN AND SHALL NOT RECEIVE PAINT.
15. EXISTING WALL MOUNTED ACCESSORIES SHALL REMAIN – PROTECT ACCESSORIES WHILE PAINTING.
16. EXISTING CASEWORK SHALL REMAIN. REMOVE EXISTING VINYL BASE ON CASEWORK.
17. REMOVE EXISTING FLOOR MOUNTED BENCH COMPLETELY
18. EXISTING FLOOR SHALL REMAIN. REMOVE EXISTING VINYL BASE. PROTECT FLOORING AND PREP WALL FOR NEW FINISH.
19. EXISTING FLOORING SHALL REMAIN. PREP FLOOR TO RECEIVE NEW CARPET FINISH INSTALLED OVER EXISTING. PREP WALL FOR NEW FINISHES.
20. REMOVE EXISTING CERAMIC WALL TILE COMPLETELY. PREP WALL FOR NEW TILE FINISH.
21. EXISTING DISPLAY CASE SHALL REMAIN. DISPLAY FRAME SHALL NOT BE PAINTED.
22. EXISTING DISPLAY CASE WITH WOOD TRIM SHALL REMAIN. PREP TRIM FOR NEW FINISH.
23. REMOVE EXISTING BATHROOM PARTITIONS.
24. EXISTING WATER FOUNTAIN SHALL BE REMOVED AND SALVAGED.
25. REMOVE EXISTING WATER FOUNTAIN PREP LINES FOR NEW FIXTURE
– REFER TO PLUMBING PLANS
26. EXISTING WATER FOUNTAIN SHALL BE REMOVED. REMOVE MASONRY AS REQUIRED FOR NEW FIXTURES HEIGHT – PREP AND CLEAN WALLS.
– REFER TO PLUMBING PLAN
27. REMOVE EXISTING ROLLING CONCESSION DOOR COMPLETELY. PREP WALL FOR NEW MASONRY.
– REFER TO PARTIAL FLOOR PLAN ON SHEET A1.1.5 FOR MORE DETAILS.
28. ALL EXISTING PLUMBING FIXTURES ARE TO BE REMOVED AND SALVAGED.
– REFER TO PLUMBING PLAN
29. ALTERNATE BID #1: EXISTING FLOOR SHALL REMAIN; REMOVE EXISTING VINYL BASE & PREP WALLS TO RECEIVE NEW FINISH. PROTECT THE EXISTING FLOOR.
30. ALTERNATE BID #1 REMOVE & SALVAGE EXISTING WALL MOUNTED PADDING.
31. ALTERNATE BID #1 EXISTING DOOR SHALL BE REMOVED FROM OFF FRAME. SALVAGE & PROTECT DOOR; DOOR FRAME SHALL HAVE EXISTING PAINT CHEMICALLY STRIPPED OFF.
– REFER TO PAINT SPECIFICATION FOR STRIPPING PROCESS.

PARTIAL FLOOR PLAN - AREA C

DEMOLITION

SCALE: 1/8" = 1'-0"

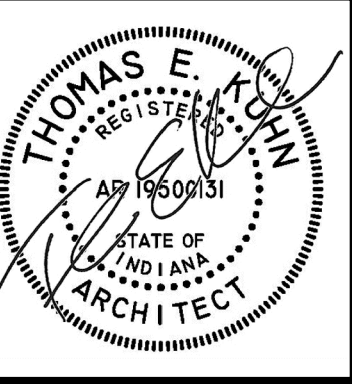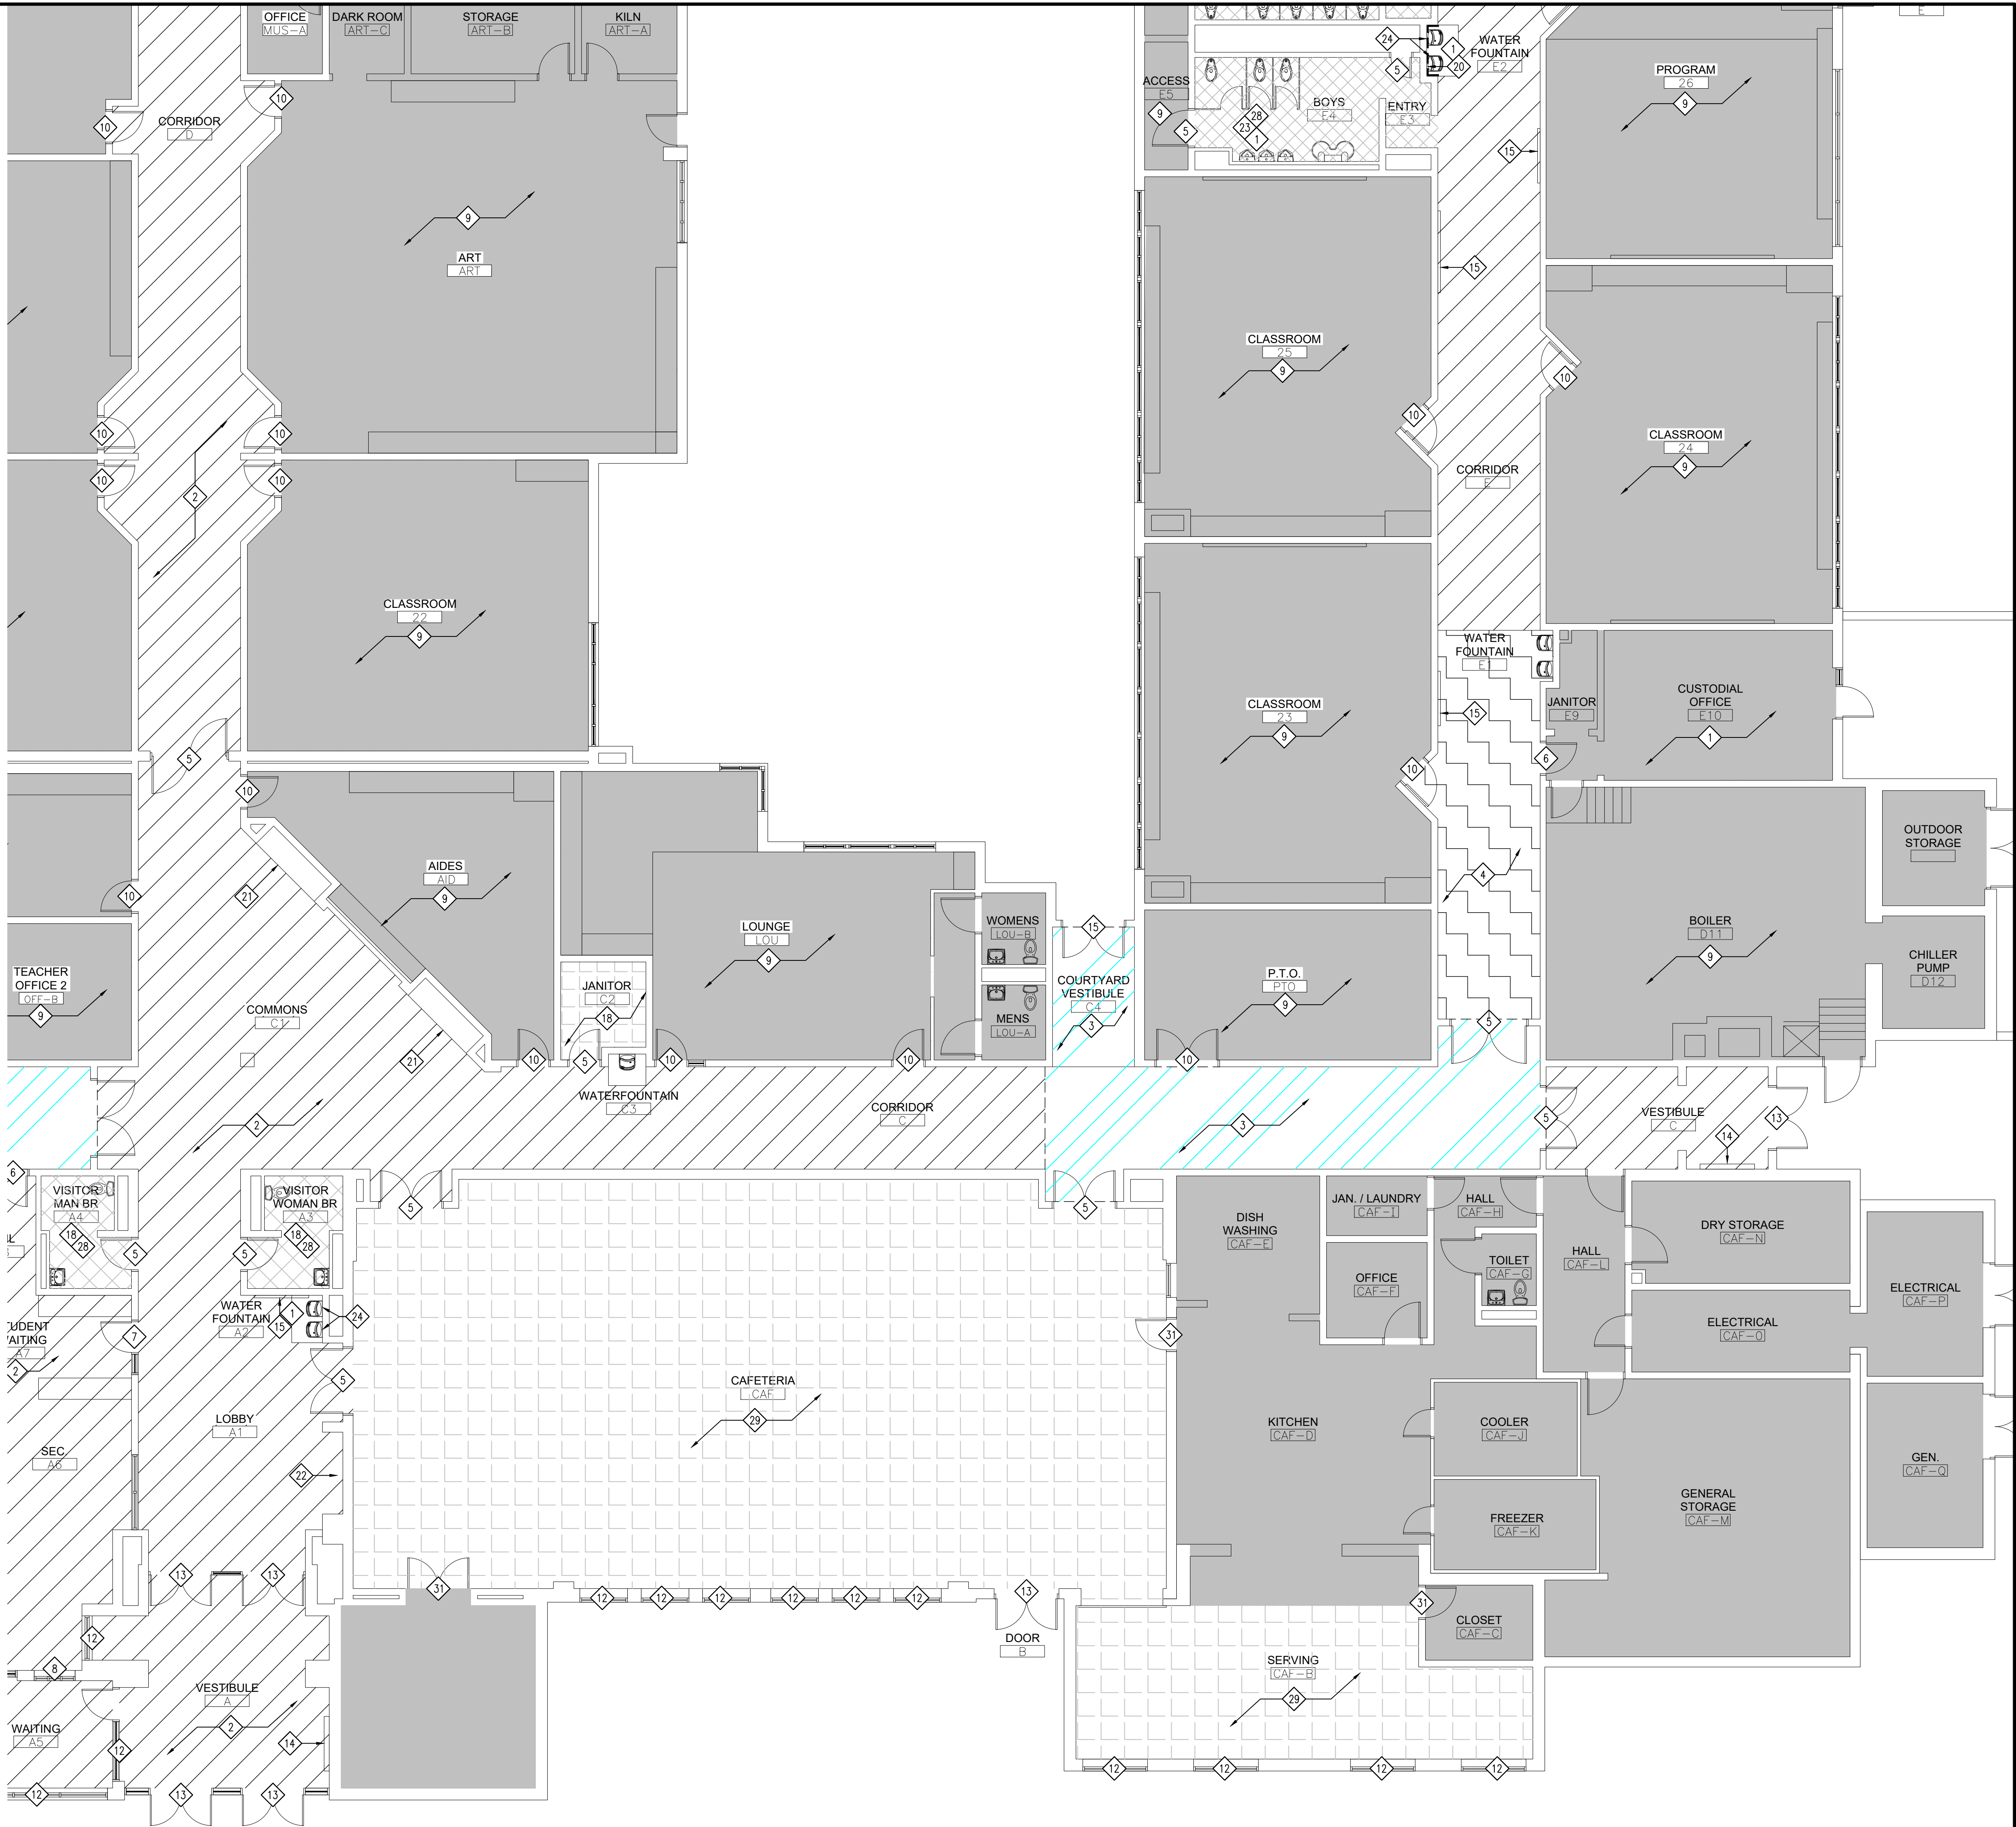

DATE
01-29-2026

PHASE #2 OF FINISH RENOVATIONS AT
JOHN WOOD ELEMENTARY SCHOOL

6100 E 73rd AVE
MERRILLVILLE, IN, 46410

CSK ARCHITECTS, P.C.

CROWN POINT, IN 46307
www.cskarchitects.com

6919 W. LINCOLN HIGHWAY
219-322-5950


25058

SHEET
A
1.0.3

x:\merrillville schools\25058 classroom renovation wood_phase 2\Drawings\100 floorplan.dwg

GENERAL FLOOR PLAN NOTES - DEMOLITION

1. FIELD VERIFY ALL EXISTING DIMENSIONS AND CONDITIONS PRIOR TO CONSTRUCTION.
2. CONTRACTOR IS RESPONSIBLE FOR REMOVAL OF ALL DEMOLITION MATERIAL AND PLACING IN DUMPSTER DURING THE DURATION OF THE CONSTRUCTION PROJECT. CONTRACTOR MUST REPAIR ALL SURFACES AFFECTED BY DEMOLITION. MATCH AND PATCH AS REQUIRED.
3. ALL LOOSE FURNISHING AND EQUIPMENT WILL BE RELOCATED BY OWNER.
4. EXISTING ASBESTOS CONTAINING FLOOR TILE AND MASTIC SHALL BE REMOVED BY OTHERS/OWNER.
5. ALL WALL MOUNTED ACCESSORIES SHALL REMAIN.
6. ALL OF THE FLOOR PLAN DEMOLITION NOTES LISTED MAY NOT APPEAR ON EACH INDIVIDUAL PROJECT DEMOLITION PLAN.
7. ABATEMENT CONTRACTOR SHALL REMOVAL BLACK MASTIC WHERE SHOWN
8. OTHER AREAS (NOT SPECIFICALLY DEPICTED) MAY CONTAIN ASBESTOS FLOORING MATERIALS. IF FOUND PRESENT UPON REMOVAL OF EXISTING CARPET, MATERIALS WILL BE QUANTIFIED PRIOR TO ABATEMENT USING PRICING.

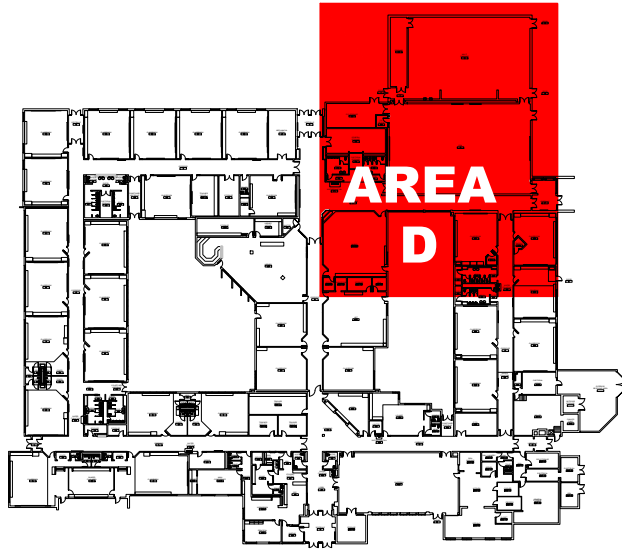

KEY PLAN

SCALE: NTS





KEY FLOOR PLAN NOTES - DEMOLITION:

1. EXISTING FLOORING & EXISTING WALL BASE SHALL REMAIN - PREP WALL FOR NEW FINISHES & PROVIDE PROTECTION FOR THE EXISTING FLOORING.
2. REMOVE EXISTING CARPETING & EXISTING WALL BASE. PATCH & PREP FLOORS & WALLS TO RECEIVE NEW FINISHES.
3. EXISTING FLOORING SHALL BE REMOVED BY OTHERS. GENERAL CONTRACTOR SHALL REMOVE THE EXISTING WALL BASE & PREP WALL FOR NEW WALL FINISH.
4. REMOVE EXISTING VCT TILE & WALL BASE. REMOVE EXISTING WALL BASE & PREP WALL FOR NEW WALL FINISH.
5. EXISTING DOOR SHALL BE REMOVED FROM OFF FRAME. SALVAGE & PROTECT DOOR; DOOR FRAME SHALL HAVE EXISTING PAINT CHEMICALLY STRIPPED OFF.
- REFER TO PAINT SPECIFICATION FOR STRIPPING PROCESS.
6. EXISTING DOOR, THIS DOOR INCLUDES A WINDOW LITE-KIT WITHIN IT. REMOVE DOOR FROM OFF FRAME. SALVAGE & PROTECT DOOR. DOOR FRAME SHALL HAVE EXISTING PAINT CHEMICALLY STRIPPED OFF - REFER TO PAINT SPECIFICATION FOR STRIPPING PROCESS.
7. EXISTING DOOR, THIS DOOR INCLUDES A LITE-KIT WITHIN IT & HAS A SIDELITE WINDOW. THE DOOR SHALL BE REMOVED FROM OFF FRAME. SALVAGE & PROTECT DOOR. THE DOOR FRAME & SIDELITE FRAME SHALL HAVE EXISTING PAINT CHEMICALLY STRIPPED OFF OF THEM.
- REFER TO PAINT SPECIFICATION FOR STRIPPING PROCESS.
8. EXISTING WINDOW SHALL REMAIN - THE WINDOW FRAME SHALL HAVE EXISTING PAINT CHEMICALLY STRIPPED OFF OF IT - REFER TO PAINT SPECIFICATION FOR STRIPPING PROCESS.
9. EXISTING FLOOR & WALL FINISHES SHALL REMAIN - AREA OF SCHOOL NOT IN SCOPE OF WORK.
10. EXISTING DOOR SHALL REMAIN - DOOR IS NOT IN SCOPE OF WORK.
11. EXISTING DOOR SHALL BE REMOVED. SALVAGE & PROTECT; DOOR FRAME SHALL REMAIN AND HAVE EXISTING PAINT CHEMICALLY STRIPPED OFF. DOOR SHALL BE TRIMMED IF REQUIRED FOR NEW FLOOR FINISH HEIGHT.
- REFER TO PAINT SPECIFICATION FOR STRIPPING PROCESS.
12. EXISTING ALUMINUM WINDOWS SHALL REMAIN. THESE WINDOWS WILL NOT RECEIVE NEW PAINT FINISH.
13. EXISTING ALUMINUM DOOR & HARDWARE SHALL REMAIN. THESE DOORS & FRAMES WILL NOT RECEIVE NEW PAINT FINISH.
14. EXISTING WALL MOUNTED UNIT HEATER SHALL REMAIN AND SHALL NOT RECEIVE PAINT.
15. EXISTING WALL MOUNTED ACCESSORIES SHALL REMAIN - PROTECT ACCESSORIES WHILE PAINTING.
16. EXISTING CASEWORK SHALL REMAIN. REMOVE EXISTING VINYL BASE ON CASEWORK.
17. REMOVE EXISTING FLOOR MOUNTED BENCH COMPLETELY
18. EXISTING FLOOR SHALL REMAIN. REMOVE EXISTING VINYL BASE. PROTECT FLOORING AND PREP WALL FOR NEW FINISH.
19. EXISTING FLOORING SHALL REMAIN. PREP FLOOR TO RECEIVE NEW CARPET FINISH INSTALLED OVER EXISTING. PREP WALL FOR NEW FINISHES.
20. REMOVE EXISTING CERAMIC WALL TILE COMPLETELY. PREP WALL FOR NEW TILE FINISH.
21. EXISTING DISPLAY CASE SHALL REMAIN. DISPLAY FRAME SHALL NOT BE PAINTED.
22. EXISTING DISPLAY CASE WITH WOOD TRIM SHALL REMAIN. PREP TRIM FOR NEW FINISH.
23. REMOVE EXISTING BATHROOM PARTITIONS.
24. EXISTING WATER FOUNTAIN SHALL BE REMOVED AND SALVAGED.
25. REMOVE EXISTING WATER FOUNTAIN PREP LINES FOR NEW FIXTURE
- REFER TO PLUMBING PLANS
26. EXISTING WATER FOUNTAIN SHALL BE REMOVED. REMOVE MASONRY AS REQUIRED FOR NEW FIXTURES HEIGHT - PREP AND CLEAN WALLS.
- REFER TO PLUMBING PLAN
27. REMOVE EXISTING ROLLING CONCESSION DOOR COMPLETELY. PREP WALL FOR NEW MASONRY.
- REFER TO PARTIAL FLOOR PLAN ON SHEET A1.1.5 FOR MORE DETAILS.
28. ALL EXISTING PLUMBING FIXTURES ARE TO BE REMOVED AND SALVAGED.
- REFER TO PLUMBING PLAN
29. ALTERNATE BID #1: EXISTING FLOOR SHALL REMAIN; REMOVE EXISTING VINYL BASE & PREP WALLS TO RECEIVE NEW FINISH. PROTECT THE EXISTING FLOOR.
30. ALTERNATE BID #1: REMOVE & SALVAGE EXISTING WALL MOUNTED PADDING.
31. ALTERNATE BID #1: EXISTING DOOR SHALL BE REMOVED FROM OFF FRAME. SALVAGE & PROTECT DOOR; DOOR FRAME SHALL HAVE EXISTING PAINT CHEMICALLY STRIPPED OFF.
- REFER TO PAINT SPECIFICATION FOR STRIPPING PROCESS.

PARTIAL FLOOR PLAN - AREA D

DEMOLITION

SCALE: 1/8" = 1'-0"

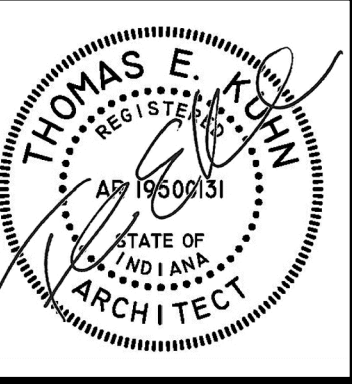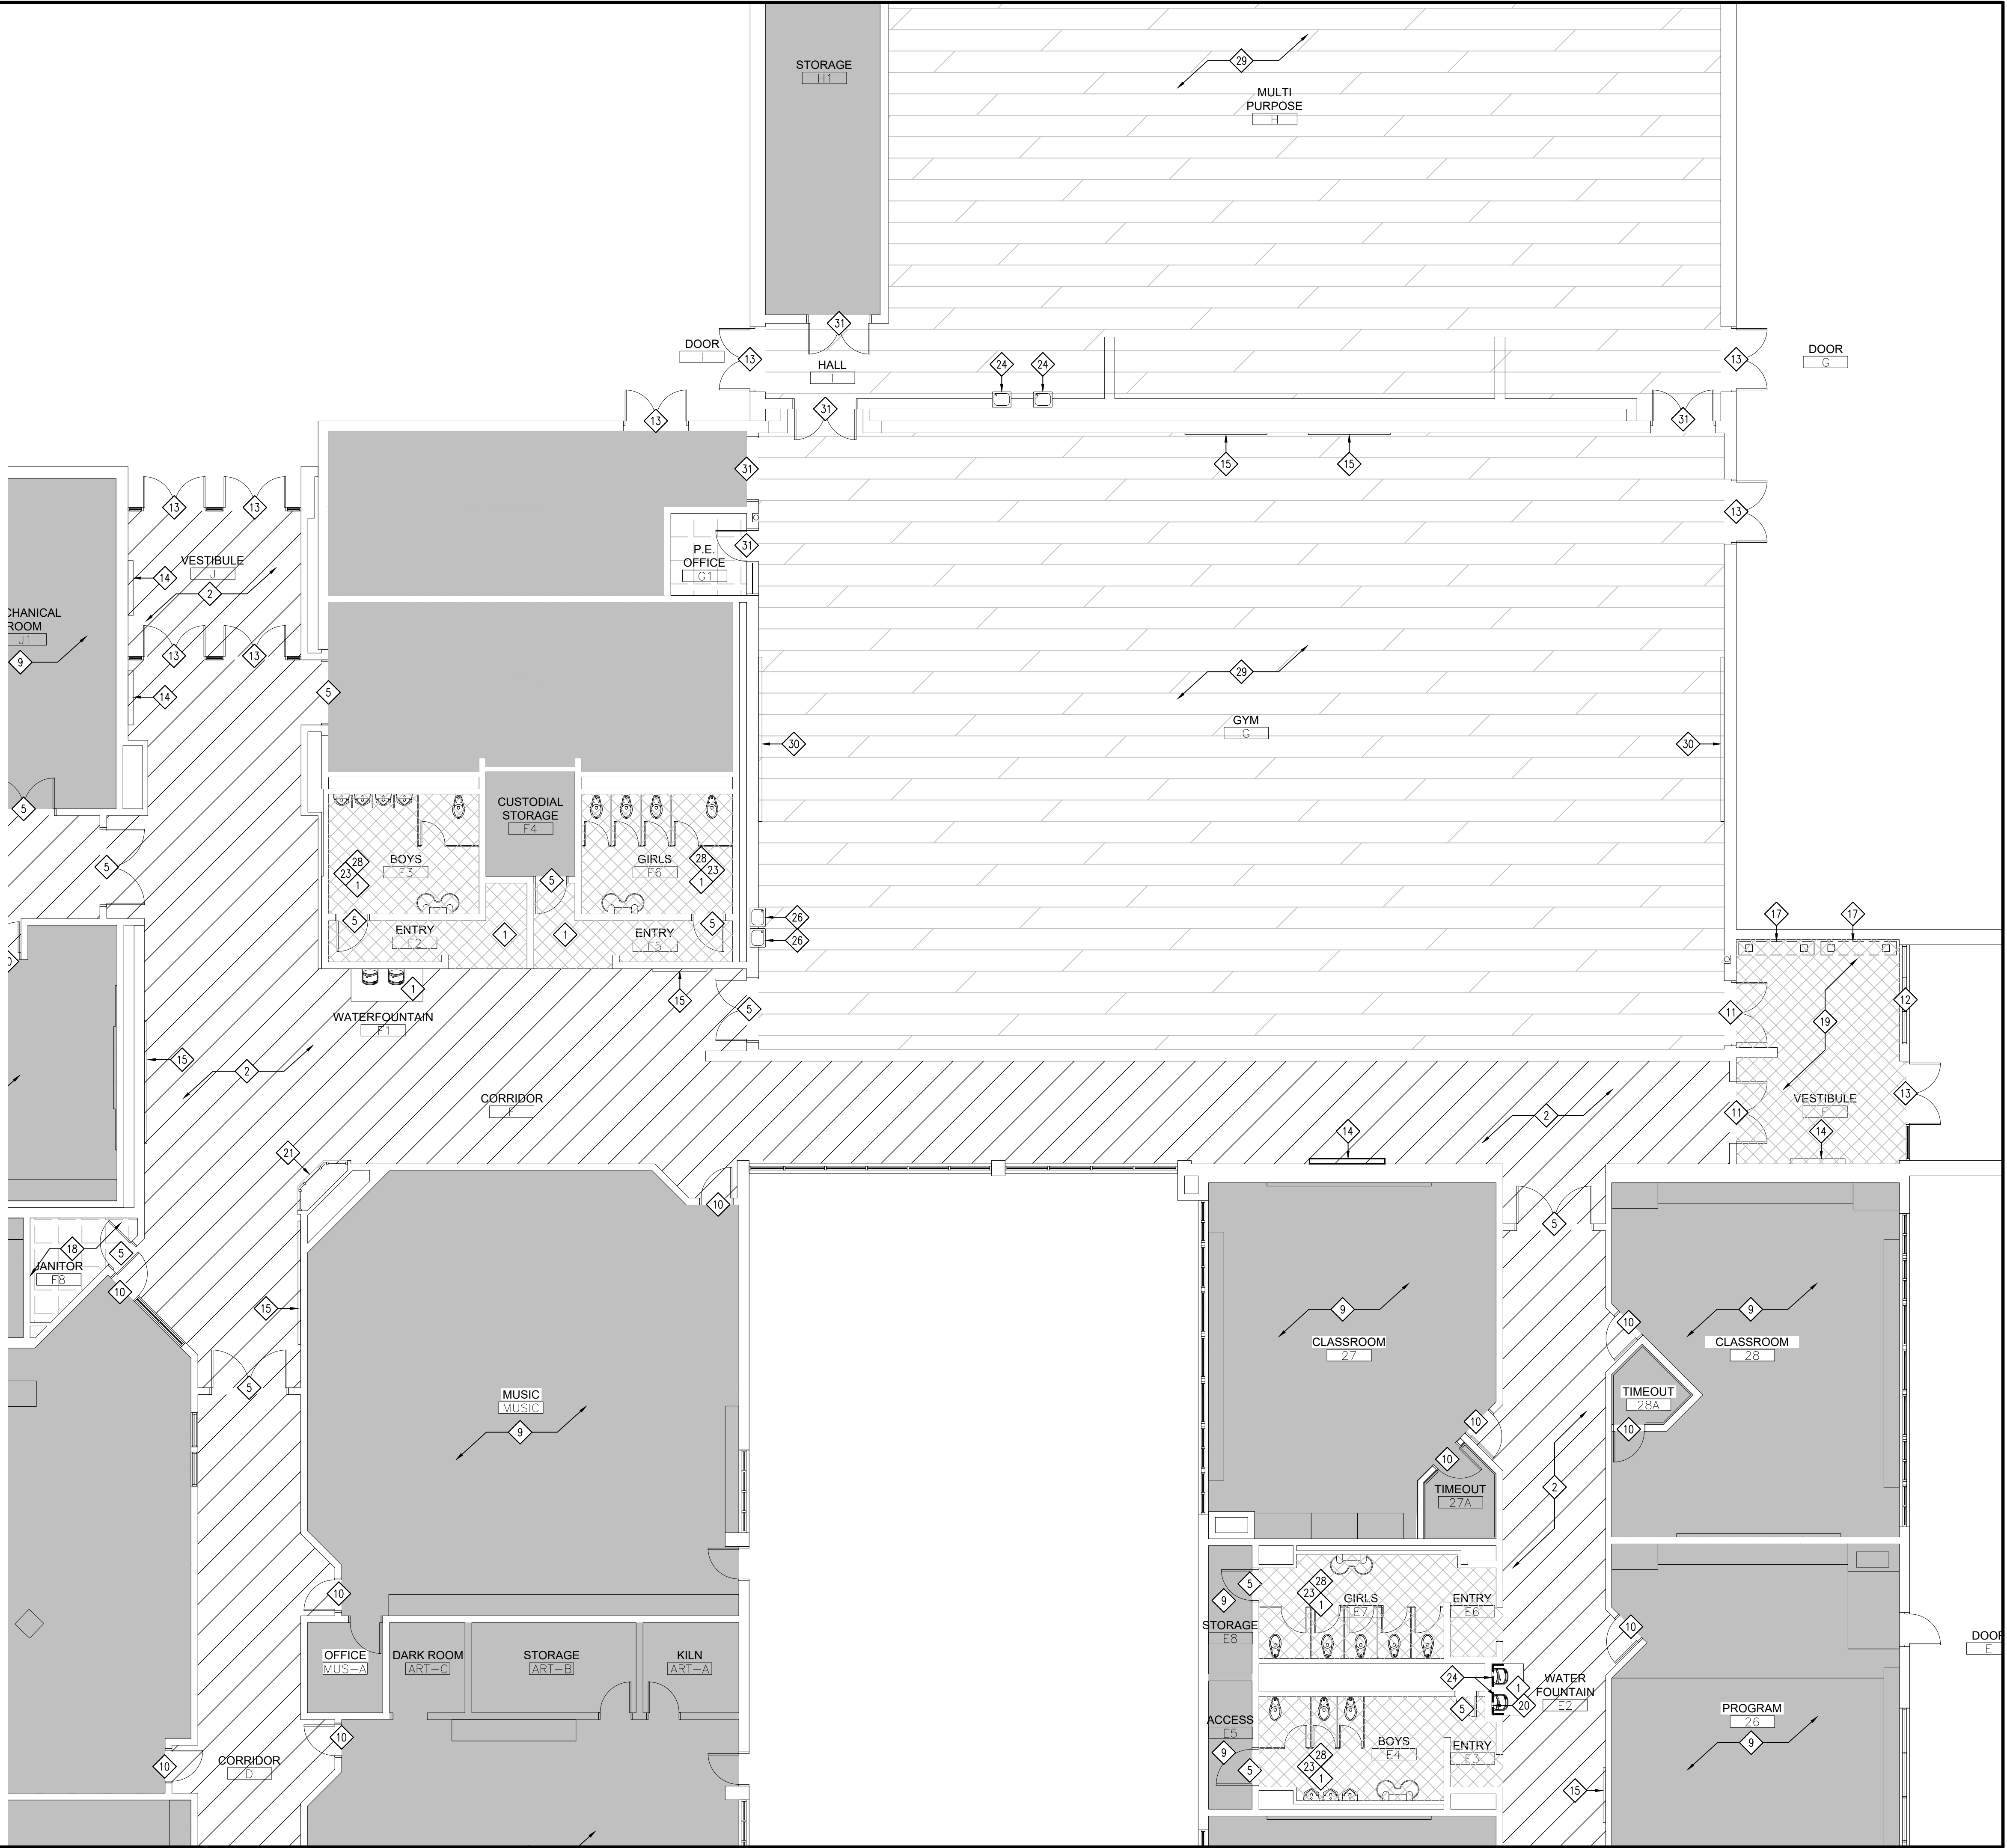

DATE
01-29-2026

PHASE #2 OF FINISH RENOVATIONS AT
JOHN WOOD ELEMENTARY SCHOOL

6100 E 73rd AVE
MERRILLVILLE, IN, 46410

CSK ARCHITECTS, P.C.

CROWN POINT, IN 46307
www.cskarchitects.com

6919 W. LINCOLN HIGHWAY
219-322-5950


25058

SHEET
A
1.0.4

x:\merrillville schools\25058 classroom renovation wood_phase 2\Drawings\100 floorplan.dwg

GENERAL FLOOR PLAN NOTES - DEMOLITION

1. FIELD VERIFY ALL EXISTING DIMENSIONS AND CONDITIONS PRIOR TO CONSTRUCTION.
2. CONTRACTOR IS RESPONSIBLE FOR REMOVAL OF ALL DEMOLITION MATERIAL AND PLACING IN DUMPSTER DURING THE DURATION OF THE CONSTRUCTION PROJECT. CONTRACTOR MUST REPAIR ALL SURFACES AFFECTED BY DEMOLITION. MATCH AND PATCH AS REQUIRED.
3. ALL LOOSE FURNISHING AND EQUIPMENT WILL BE RELOCATED BY OWNER.
4. EXISTING ASBESTOS CONTAINING FLOOR TILE AND MASTIC SHALL BE REMOVED BY OTHERS/OWNER.
5. ALL WALL MOUNTED ACCESSORIES SHALL REMAIN.
6. ALL OF THE FLOOR PLAN DEMOLITION NOTES LISTED MAY NOT APPEAR ON EACH INDIVIDUAL PROJECT DEMOLITION PLAN.
7. ABATEMENT CONTRACTOR SHALL REMOVAL BLACK MASTIC WHERE SHOWN
8. OTHER AREAS (NOT SPECIFICALLY DEPICTED) MAY CONTAIN ASBESTOS FLOORING MATERIALS. IF FOUND PRESENT UPON REMOVAL OF EXISTING CARPET, MATERIALS WILL BE QUANTIFIED PRIOR TO ABATEMENT USING PRICING.

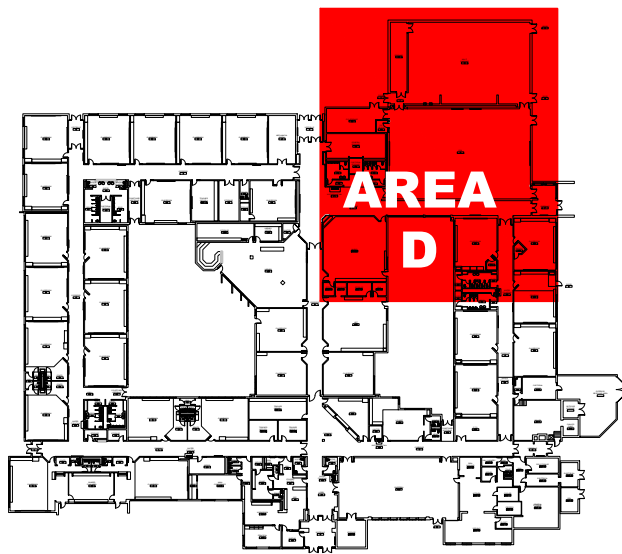

KEY PLAN

SCALE: NTS




KEY FLOOR PLAN NOTES - DEMOLITION:

1. EXISTING FLOORING & EXISTING WALL BASE SHALL REMAIN – PREP WALL FOR NEW FINISHES & PROVIDE PROTECTION FOR THE EXISTING FLOORING.
2. REMOVE EXISTING CARPETING & EXISTING WALL BASE. PATCH & PREP FLOORS & WALLS TO RECEIVE NEW FINISHES.
3. EXISTING FLOORING SHALL BE REMOVED BY OTHERS. GENERAL CONTRACTOR SHALL REMOVE THE EXISTING WALL BASE & PREP WALL FOR NEW WALL FINISH.
4. REMOVE EXISTING VCT TILE & WALL BASE. REMOVE EXISTING WALL BASE & PREP WALL FOR NEW WALL FINISH.
5. EXISTING DOOR SHALL BE REMOVED FROM OFF FRAME. SALVAGE & PROTECT DOOR; DOOR FRAME SHALL HAVE EXISTING PAINT CHEMICALLY STRIPPED OFF.
– REFER TO PAINT SPECIFICATION FOR STRIPPING PROCESS.
6. EXISTING DOOR, THIS DOOR INCLUDES A WINDOW LITE–KIT WITHIN IT. REMOVE DOOR FROM OFF FRAME. SALVAGE & PROTECT DOOR; DOOR FRAME SHALL HAVE EXISTING PAINT CHEMICALLY STRIPPED OFF – REFER TO PAINT SPECIFICATION FOR STRIPPING PROCESS.
7. EXISTING DOOR, THIS DOOR INCLUDES A LITE–KIT WITHIN IT & HAS A SIDELITE WINDOW. THE DOOR SHALL BE REMOVED FROM OFF FRAME. SALVAGE & PROTECT DOOR; THE DOOR FRAME & SIDELITE FRAME SHALL HAVE EXISTING PAINT CHEMICALLY STRIPPED OFF OF THEM.
– REFER TO PAINT SPECIFICATION FOR STRIPPING PROCESS.
8. EXISTING WINDOW SHALL REMAIN – THE WINDOW FRAME SHALL HAVE EXISTING PAINT CHEMICALLY STRIPPED OFF OF IT – REFER TO PAINT SPECIFICATION FOR STRIPPING PROCESS.
9. EXISTING FLOOR & WALL FINISHES SHALL REMAIN – AREA OF SCHOOL NOT IN SCOPE OF WORK.
10. EXISTING DOOR SHALL REMAIN – DOOR IS NOT IN SCOPE OF WORK.
11. EXISTING DOOR SHALL BE REMOVED. SALVAGE & PROTECT; DOOR FRAME SHALL REMAIN AND HAVE EXISTING PAINT CHEMICALLY STRIPPED OFF. DOOR SHALL BE TRIMMED IF REQUIRED FOR NEW FLOOR FINISH HEIGHT.
– REFER TO PAINT SPECIFICATION FOR STRIPPING PROCESS.
12. EXISTING ALUMINUM WINDOWS SHALL REMAIN. THESE WINDOWS WILL NOT RECEIVE NEW PAINT FINISH.
13. EXISTING ALUMINUM DOOR & HARDWARE SHALL REMAIN. THESE DOORS & FRAMES WILL NOT RECEIVE NEW PAINT FINISH.
14. EXISTING WALL MOUNTED UNIT HEATER SHALL REMAIN AND SHALL NOT RECEIVE PAINT.
15. EXISTING WALL MOUNTED ACCESSORIES SHALL REMAIN – PROTECT ACCESSORIES WHILE PAINTING.
16. EXISTING CASEWORK SHALL REMAIN. REMOVE EXISTING VINYL BASE ON CASEWORK.
17. REMOVE EXISTING FLOOR MOUNTED BENCH COMPLETELY
18. EXISTING FLOOR SHALL REMAIN. REMOVE EXISTING VINYL BASE. PROTECT FLOORING AND PREP WALL FOR NEW FINISH.
19. EXISTING FLOORING SHALL REMAIN. PREP FLOOR TO RECEIVE NEW CARPET FINISH INSTALLED OVER EXISTING. PREP WALL FOR NEW FINISHES.
20. REMOVE EXISTING CERAMIC WALL TILE COMPLETELY. PREP WALL FOR NEW TILE FINISH.
21. EXISTING DISPLAY CASE SHALL REMAIN. DISPLAY FRAME SHALL NOT BE PAINTED.
22. EXISTING DISPLAY CASE WITH WOOD TRIM SHALL REMAIN. PREP TRIM FOR NEW FINISH.
23. REMOVE EXISTING BATHROOM PARTITIONS.
24. EXISTING WATER FOUNTAIN SHALL BE REMOVED AND SALVAGED.
25. REMOVE EXISTING WATER FOUNTAIN PREP LINES FOR NEW FIXTURE
– REFER TO PLUMBING PLANS
26. EXISTING WATER FOUNTAIN SHALL BE REMOVED. REMOVE MASONRY AS REQUIRED FOR NEW FIXTURES HEIGHT – PREP AND CLEAN WALLS.
– REFER TO PLUMBING PLAN
27. REMOVE EXISTING ROLLING CONCESSION DOOR COMPLETELY. PREP WALL FOR NEW MASONRY.
– REFER TO PARTIAL FLOOR PLAN ON SHEET A1.1.5 FOR MORE DETAILS.
28. ALL EXISTING PLUMBING FIXTURES ARE TO BE REMOVED AND SALVAGED.
– REFER TO PLUMBING PLAN
29. ALTERNATE BID #1: EXISTING FLOOR SHALL REMAIN; REMOVE EXISTING VINYL BASE & PREP WALLS TO RECEIVE NEW FINISH. PROTECT THE EXISTING FLOOR.
30. ALTERNATE BID #1 REMOVE & SALVAGE EXISTING WALL MOUNTED PADDING.
31. ALTERNATE BID #1 EXISTING DOOR SHALL BE REMOVED FROM OFF FRAME. SALVAGE & PROTECT DOOR; DOOR FRAME SHALL HAVE EXISTING PAINT CHEMICALLY STRIPPED OFF.
– REFER TO PAINT SPECIFICATION FOR STRIPPING PROCESS.

PARTIAL FLOOR PLAN - AREA D

DEMOLITION

SCALE: 1/8" = 1'-0"

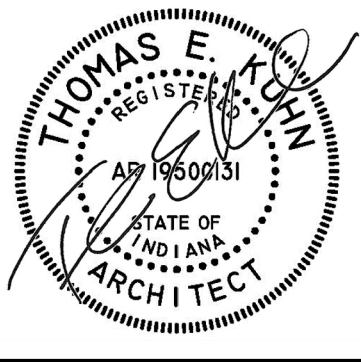

DATE
01-29-2026

PHASE #2 OF FINISH RENOVATIONS AT
JOHN WOOD ELEMENTARY SCHOOL

6100 E 73rd AVE
MERRILLVILLE, IN, 46410

CSK ARCHITECTS, P.C.

CROWN POINT, IN 46307
www.cskarchitects.com

6919 W. LINCOLN HIGHWAY
219-322-5950

25058

SHEET
A
1.0.5

x:\merrillville schools\25058 classroom renovation wood_phase 2\Drawings\100 floorplan.dwg


MASTER FLOOR PLAN

NEW CONSTRUCTION SCALE: 1/16" = 1'-0"



NEW CONSTRUCTION FINISH LEGEND:

- NEW CARPET FINISH
- NEW WALK OFF CARPET
- NEW LVT FLOORING
- NEW VCT TILE
- EXISTING VCT - SHALL REMAIN
- EXISTING TILE FLOORING - SHALL REMAIN
- EXISTING GYM FLOORING - SHALL REMAIN
- AREA OF SCHOOL NOT IN SCOPE OF WORK.

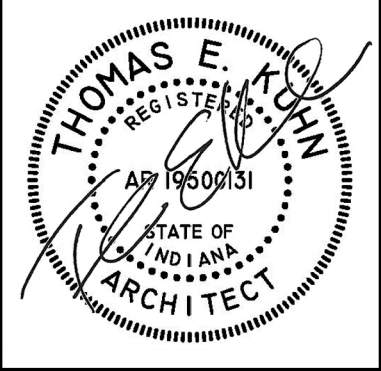

DATE
01-29-2026

PHASE #2 OF FINISH RENOVATIONS AT
JOHN WOOD ELEMENTARY SCHOOL
6100 E 73rd AVE
MERRILLVILLE, IN, 46410

CSK ARCHITECTS, P.C.
CROWN POINT, IN 46307
www.cskarchitects.com
6919 W. LINCOLN HIGHWAY
219-322-5950


25058

SHEET
A
1.1.0

x:\merrillville schools\25058 classroom renovation wood_phase 2\Drawings\100 floorplan.dwg



GENERAL FLOOR PLAN NOTES - NEW CONSTRUCTION

- FIELD VERIFY ALL EXISTING DIMENSIONS & CONDITIONS PRIOR TO CONSTRUCTION.
 - CONTRACTOR IS REQUIRED TO PROVIDE ALL FLOOR PREPARATION, THAT IS REQUIRED TO INSTALL NEW FLOOR FINISHES.
 - ALL OF THE FLOOR PLAN NEW CONSTRUCTION NOTES LISTED MAY NOT APPEAR ON EACH INDIVIDUAL NEW CONSTRUCTION PLAN.
 - PROVIDE VINYL TRANSITION AT ALL LOCATION THAT HAVE A CHANGE IN FLOORING FINISH.
- KEY FLOOR PLAN KEYNOTES - NEW CONSTRUCTION:
- EXISTING FLOORING TO REMAIN. PROVIDE NEW WALL BASE & WALL FINISHES TO ALL WALLS. PROTECT EXISTING FLOORING. - REFER TO ROOM FINISH SCHEDULE.
 - PROVIDE NEW PAINT FINISH TO EXISTING ROOM. PROVIDE ACCENT COLOR OR DETAIL. - REFER TO ROOM FINISH SCHEDULE AND A7.1.5 WALL FINISH PLAN
 - INSTALL NEW CARPET TILE & 4" VINYL BASE. ALL WALLS TO BE PAINTED. - REFER TO ROOM FINISH SCHEDULE.
 - INSTALL NEW VCT TILE FLOORING & NEW 4" VINYL BASE. ALL WALLS TO BE PAINTED. - REFER TO SHEET A7.1.2 ROOM FINISH SCHEDULE - REFER TO SHEET A9.0.0 FLOOR FINISH LAYOUT FOR COLOR DESIGN.
 - INSTALL NEW WALK OFF CARPET TILE. INSTALL NEW 4" VINYL BASE ON THE WALL. - REFER TO ROOM FINISH SCHEDULE.
 - PAINT BOTH SIDE OF EXISTING DOOR FRAME. REINSTALL DOOR.
 - PAINT BOTH SIDES OF DOOR FRAME & WINDOW LITE-KIT FRAME. REINSTALL DOOR.
 - PAINT BOTH SIDES OF DOOR FRAME, WINDOW LITE-KIT & SIDE-LIGHT FRAME. REINSTALL DOOR.
 - PAINTED BOTH SIDES OF WINDOW FRAME.
 - EXISTING FLOOR & WALL FINISHES SHALL REMAIN - AREA OF SCHOOL NOT IN SCOPE OF WORK.
 - EXISTING DOOR & FRAME SHALL REMAIN & SHALL BE PROTECTED DURING CONSTRUCTION - DOOR IS NOT IN SCOPE OF WORK.
 - EXISTING WINDOW AND FRAME SHALL REMAIN & SHALL BE PROTECTED DURING CONSTRUCTION - WINDOW IS NOT IN SCOPE OF WORK.
 - EXISTING EXTERIOR ALUMINUM DOOR SHALL REMAIN. THESE DOORS & FRAMES SHALL NOT RECEIVING ANY NEW FINISH.
 - EXISTING EXTERIOR ALUMINUM WINDOW SHALL REMAIN. THESE WINDOW FRAMES SHALL NOT RECEIVING ANY NEW FINISH.
 - EXISTING CASEWORK SHALL REMAIN. INSTALL NEW 4" VINYL BASE ON CASEWORK.
 - EXISTING WALL ACCESSORIES SHALL REMAIN & WILL NEED TO BE PROTECTED
 - EXISTING WALL MOUNTED UNIT HEATER - TO REMAIN DO NOT PAINT.
 - EXISTING DISPLAY CASE SHALL REMAIN - DO NOT PAINT
 - EXISTING DISPLAY CASE WITH WOOD TRIM - PAINT WOOD TRIM ONLY.

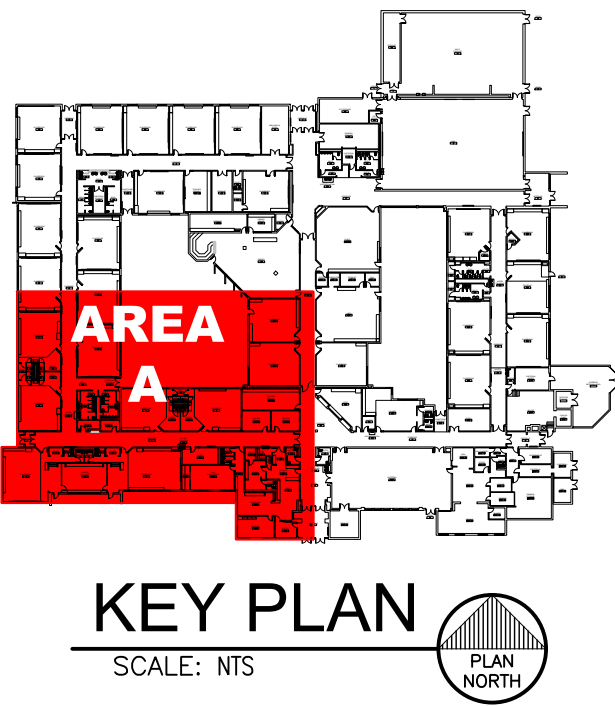

PARTIAL FLOOR PLAN - AREA A
NEW CONSTRUCTION

SCALE: 1/8" = 1'-0"

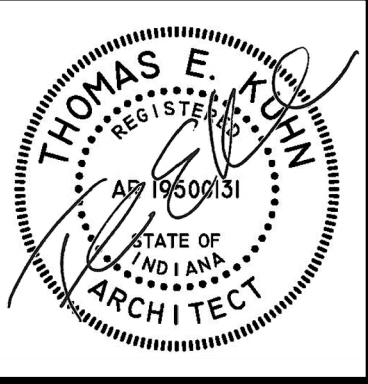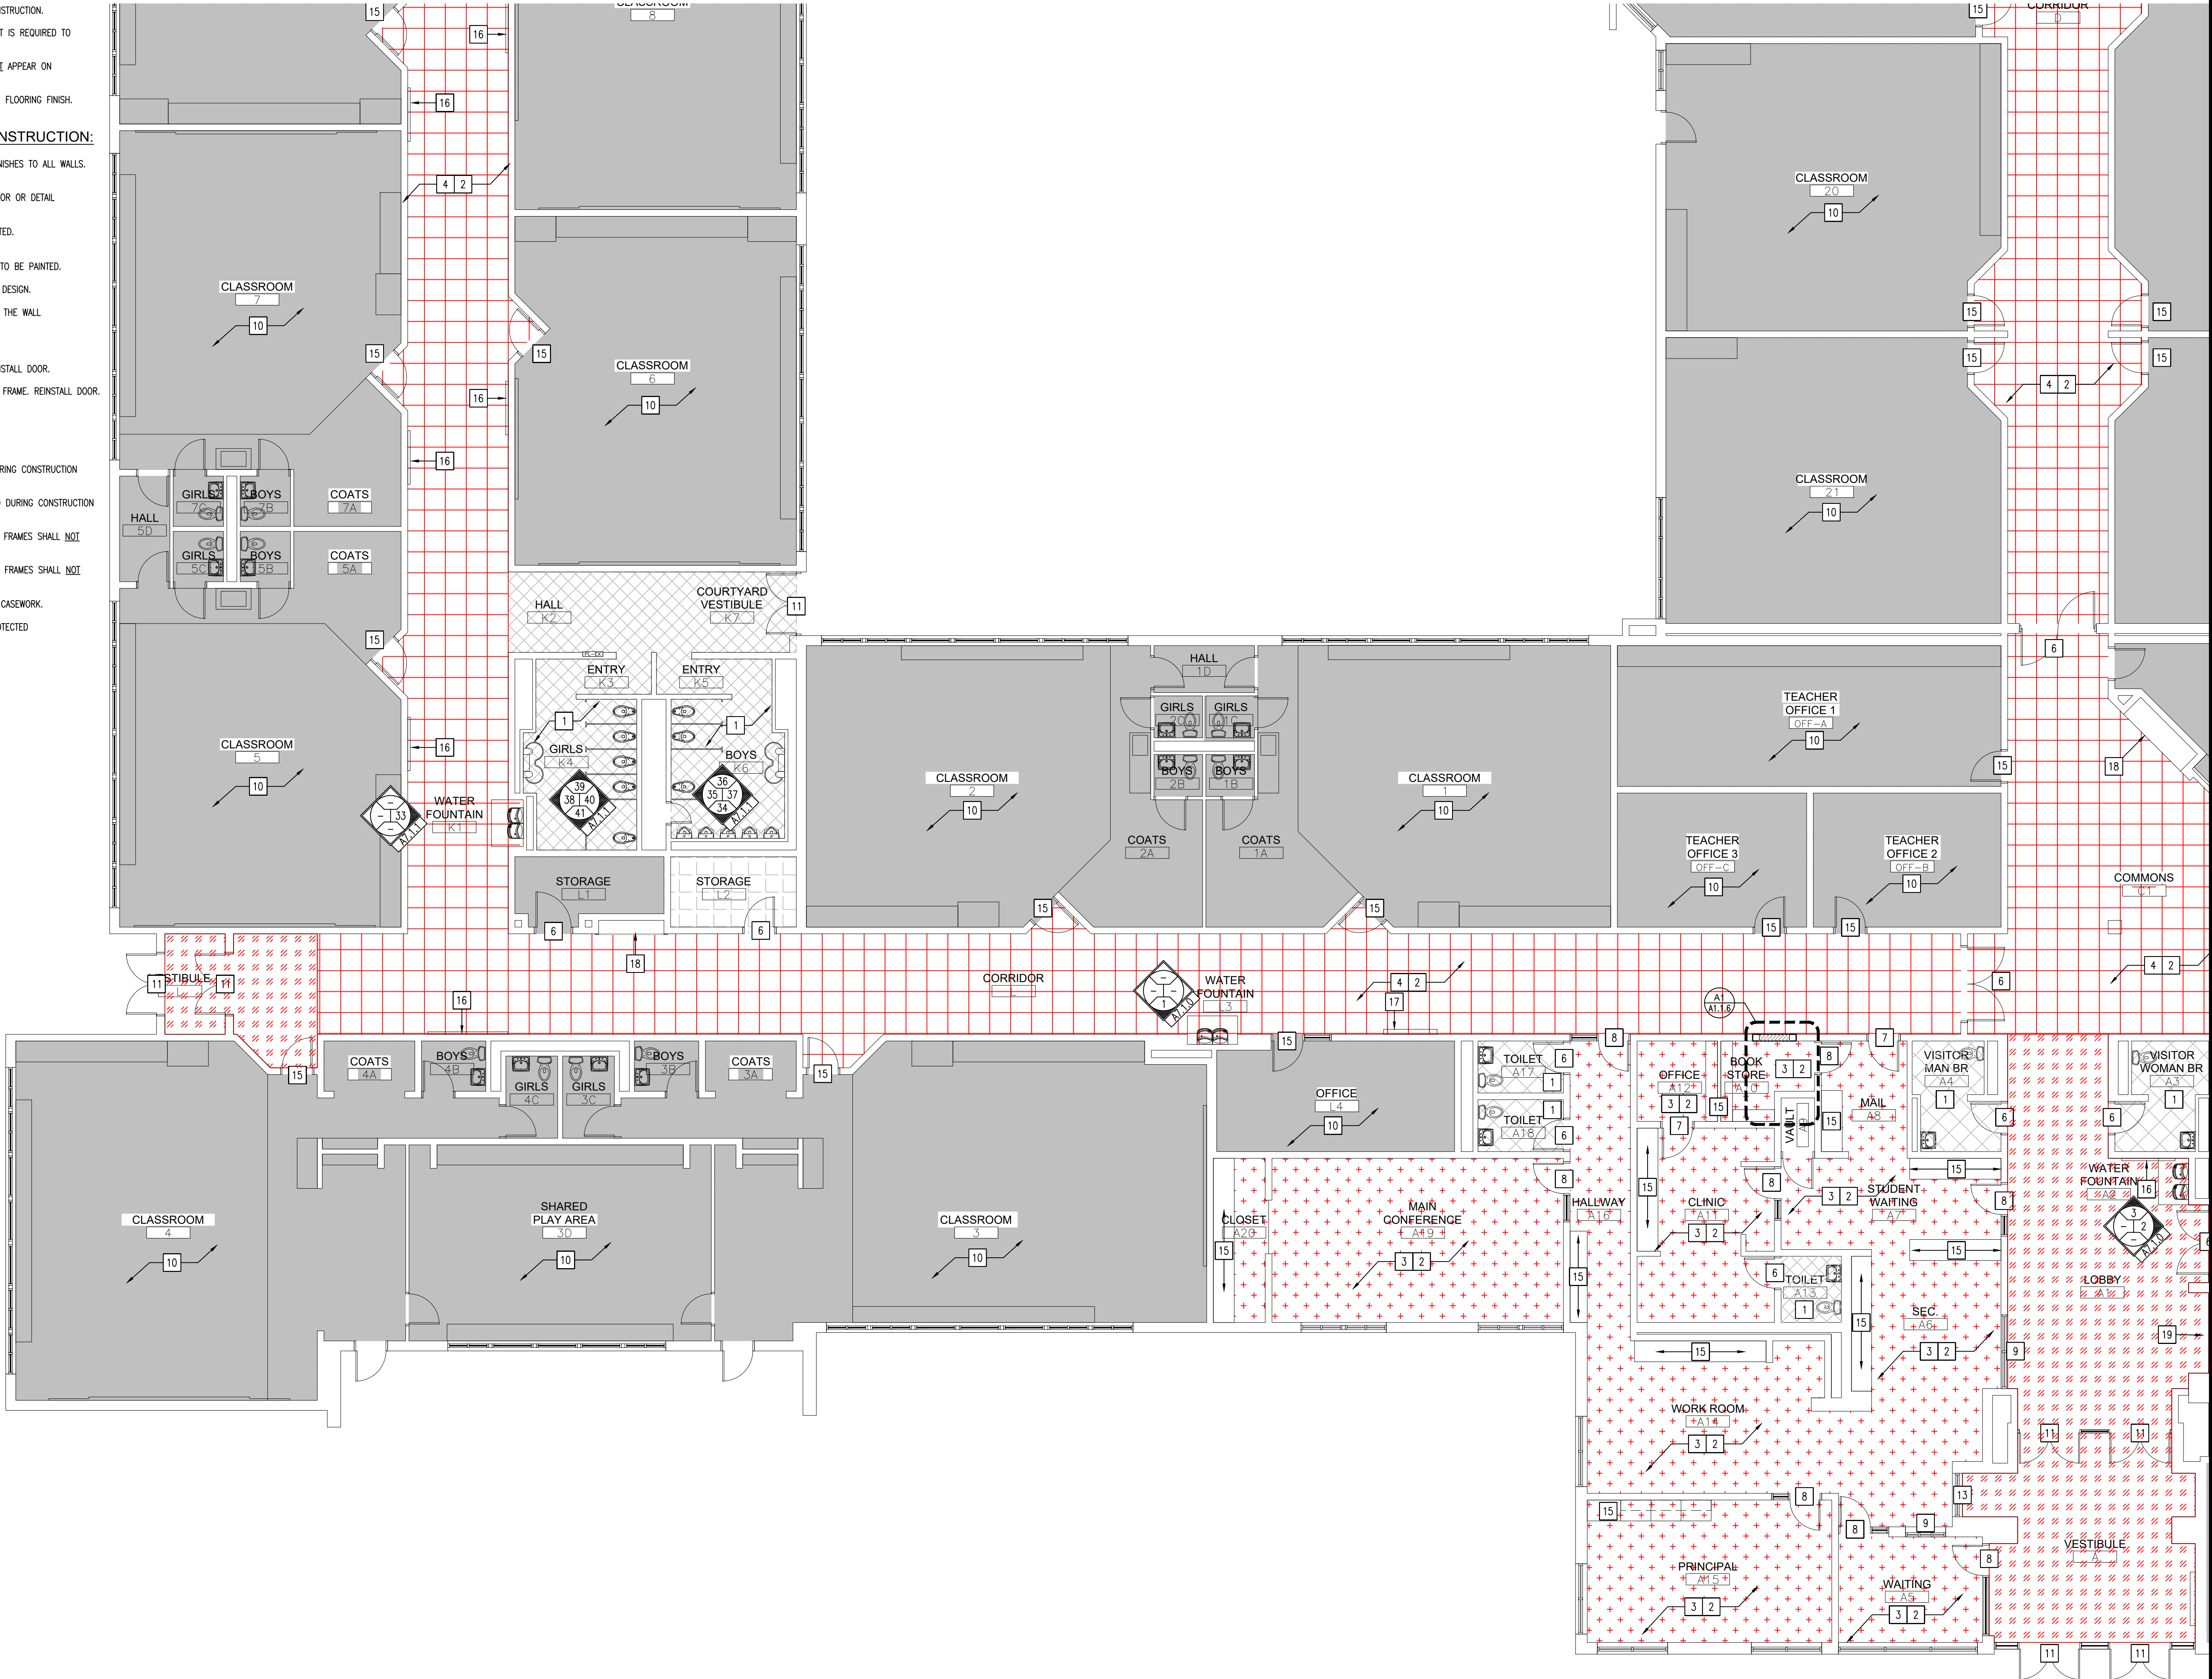

DATE
01-29-2026

PHASE #2 OF FINISH RENOVATIONS AT
JOHN WOOD ELEMENTARY SCHOOL
6100 E 73rd AVE
MERRILLVILLE, IN, 46410

CSK ARCHITECTS, P.C.

6919 W. LINCOLN HIGHWAY
219-322-5950
CROWN POINT, IN 46307
www.cskarchitects.com

25058

SHEET
A
1.1.1

1. FIELD VERIFY ALL EXISTING DIMENSIONS & CONDITIONS PRIOR TO CONSTRUCTION.
2. CONTRACTOR IS REQUIRED TO PROVIDE ALL FLOOR PREPARATION, THAT IS REQUIRED TO INSTALL NEW FLOOR FINISHES.
3. ALL OF THE FLOOR PLAN NEW CONSTRUCTION NOTES LISTED MAY NOT APPEAR ON EACH INDIVIDUAL NEW CONSTRUCTION PLAN.
4. PROVIDE VINYL TRANSITION AT ALL LOCATION THAT HAVE A CHANGE IN FLOORING FINISH.

1. EXISTING FLOORING TO REMAIN. PROVIDE NEW WALL BASE & WALL FINISHES TO ALL WALLS. PROTECT EXISTING FLOORING. – REFER TO ROOM FINISH SCHEDULE.
2. PROVIDE NEW PAINT FINISH TO EXISTING ROOM. PROVIDE ACCENT COLOR OR DETAIL. – REFER TO ROOM FINISH SCHEDULE AND 4.7.1.5 WALL FINISH PLAN
3. INSTALL NEW CARPET TILE & 4" VINYL BASE. ALL WALLS TO BE PAINTED. – REFER TO ROOM FINISH SCHEDULE.
4. INSTALL NEW VCT TILE FLOORING & NEW 4" VINYL BASE. ALL WALLS TO BE PAINTED.
 - REFER TO SHEET 40.0.1.2 ROOM FINISH SCHEDULE
 - REFER TO SHEET 40.0.0 FLOOR FINISH LAYOUT FOR COLOR DESIGN.
5. INSTALL NEW WALK OFF CARPET TILE. INSTALL NEW 4" VINYL BASE ON THE WALL. – REFER TO ROOM FINISH SCHEDULE.
6. PAINT BOTH SIDE OF EXISTING DOOR FRAME. REINSTALL DOOR.
7. PAINT BOTH SIDES OF DOOR FRAME & WINDOW LITE-KIT FRAME. REINSTALL DOOR.
8. PAINT BOTH SIDES OF DOOR FRAME, WINDOW LITE-KIT & SIDE-LIGHT FRAME. REINSTALL DOOR.
9. PAINTED BOTH SIDES OF WINDOW FRAME.
10. EXISTING FLOOR & WALL FINISHES SHALL REMAIN
 - AREA OF SCHOOL, NOT IN SCOPE OF WORK.
11. EXISTING DOOR & FRAME SHALL REMAIN & SHALL BE PROTECTED DURING CONSTRUCTION
 - DOOR IS NOT IN SCOPE OF WORK.
12. EXISTING WINDOW AND FRAME SHALL REMAIN & SHALL BE PROTECTED DURING CONSTRUCTION
 - WINDOW IS NOT IN SCOPE OF WORK.
13. EXISTING EXTERIOR ALUMINUM DOOR SHALL REMAIN. THESE DOORS & FRAMES SHALL NOT RECEIVING ANY NEW FINISH.
14. EXISTING EXTERIOR ALUMINUM WINDOW SHALL REMAIN. THESE WINDOW FRAMES SHALL NOT RECEIVING ANY NEW FINISH.
15. EXISTING CASEWORK SHALL REMAIN. INSTALL NEW 4" VINYL BASE ON CASEWORK.
16. EXISTING WALL ACCESSORIES SHALL REMAIN & WILL NEED TO BE PROTECTED
17. EXISTING WALL MOUNTED UNIT HEATER – TO REMAIN DO NOT PAINT.
18. EXISTING DISPLAY CASE SHALL REMAIN – DO NOT PAINT
19. EXISTING DISPLAY CASE WITH WOOD TRIM – PAINT WOOD TRIM ONLY.



NEW CONSTRUCTION

SCALE: $1/8" = 1'-0"$



DATE
1-29-2026

MERRILLVILLE, IN, 46410

219-322-5950

25058

SHEET
A
1.1.2


x:\merrillville schools\25058 classroom renovation wood_phase 2\Drawings\100 floorplan.dwg

GENERAL FLOOR PLAN NOTES - NEW CONSTRUCTION

1. FIELD VERIFY ALL EXISTING DIMENSIONS & CONDITIONS PRIOR TO CONSTRUCTION.
2. CONTRACTOR IS REQUIRED TO PROVIDE ALL FLOOR PREPARATION, THAT IS REQUIRED TO INSTALL NEW FLOOR FINISHES.
3. ALL OF THE FLOOR PLAN NEW CONSTRUCTION NOTES LISTED MAY NOT APPEAR ON EACH INDIVIDUAL NEW CONSTRUCTION PLAN.
4. PROVIDE VINYL TRANSITION AT ALL LOCATION THAT HAVE A CHANGE IN FLOORING FINISH.

KEY FLOOR PLAN KEYNOTES - NEW CONSTRUCTION:

1. EXISTING FLOORING TO REMAIN. PROVIDE NEW WALL BASE & WALL FINISHES TO ALL WALLS. PROTECT EXISTING FLOORING. - REFER TO ROOM FINISH SCHEDULE.
2. PROVIDE NEW PAINT FINISH TO EXISTING ROOM. PROVIDE ACCENT COLOR OR DETAIL. - REFER TO ROOM FINISH SCHEDULE AND A7.1.5 WALL FINISH PLAN.
3. INSTALL NEW CARPET TILE & 4" VINYL BASE. ALL WALLS TO BE PAINTED. - REFER TO ROOM FINISH SCHEDULE.
4. INSTALL NEW VCT TILE FLOORING & NEW 4" VINYL BASE. ALL WALLS TO BE PAINTED. - REFER TO SHEET A7.1.2 ROOM FINISH SCHEDULE. - REFER TO SHEET A9.0.0 FLOOR FINISH LAYOUT FOR COLOR DESIGN.
5. INSTALL NEW WALK OFF CARPET TILE. INSTALL NEW 4" VINYL BASE ON THE WALL. - REFER TO ROOM FINISH SCHEDULE.
6. PAINT BOTH SIDE OF EXISTING DOOR FRAME. REINSTALL DOOR.
7. PAINT BOTH SIDES OF DOOR FRAME & WINDOW LITE-KIT FRAME. REINSTALL DOOR.
8. PAINT BOTH SIDES OF DOOR FRAME, WINDOW LITE-KIT & SIDE-LIGHT FRAME. REINSTALL DOOR.
9. PAINTED BOTH SIDES OF WINDOW FRAME.
10. EXISTING FLOOR & WALL FINISHES SHALL REMAIN. - AREA OF SCHOOL NOT IN SCOPE OF WORK.
11. EXISTING DOOR & FRAME SHALL REMAIN & SHALL BE PROTECTED DURING CONSTRUCTION. - DOOR IS NOT IN SCOPE OF WORK.
12. EXISTING WINDOW AND FRAME SHALL REMAIN & SHALL BE PROTECTED DURING CONSTRUCTION. - WINDOW IS NOT IN SCOPE OF WORK.
13. EXISTING EXTERIOR ALUMINUM DOOR SHALL REMAIN. THESE DOORS & FRAMES SHALL NOT RECEIVING ANY NEW FINISH.
14. EXISTING EXTERIOR ALUMINUM WINDOW SHALL REMAIN. THESE WINDOW FRAMES SHALL NOT RECEIVING ANY NEW FINISH.
15. EXISTING CASEWORK SHALL REMAIN. INSTALL NEW 4" VINYL BASE ON CASEWORK.
16. EXISTING WALL ACCESSORIES SHALL REMAIN & WILL NEED TO BE PROTECTED.
17. EXISTING WALL MOUNTED UNIT HEATER - TO REMAIN DO NOT PAINT.
18. EXISTING DISPLAY CASE SHALL REMAIN - DO NOT PAINT.
19. EXISTING DISPLAY CASE WITH WOOD TRIM - PAINT WOOD TRIM ONLY.

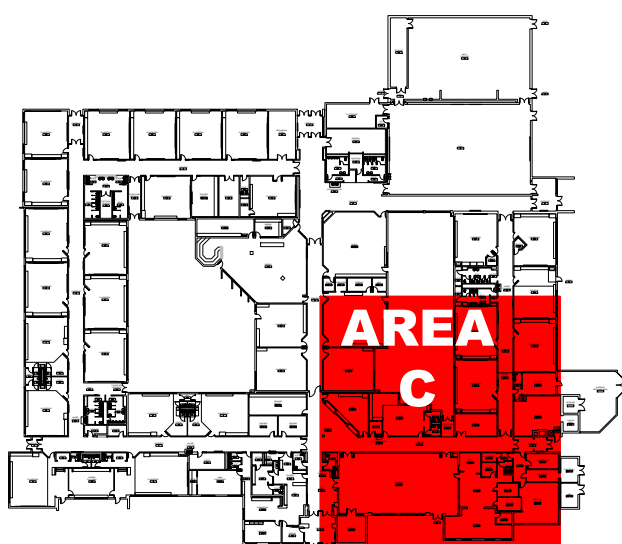

KEY PLAN


SCALE: NTS



PARTIAL FLOOR PLAN - AREA C

NEW CONSTRUCTION

SCALE: 1/8" = 1'-0"

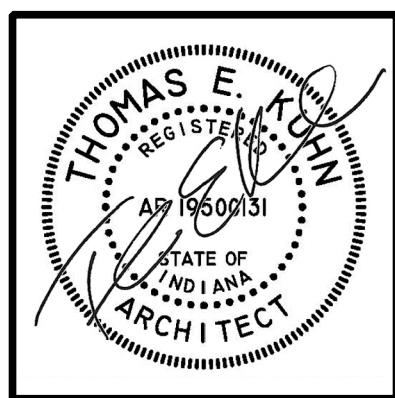

DATE
01-29-2026

PHASE #2 OF FINISH RENOVATIONS AT
JOHN WOOD ELEMENTARY SCHOOL
6100 E 73rd AVE
MERRILLVILLE, IN, 46410

CSK ARCHITECTS, P.C.
6919 W. LINCOLN HIGHWAY
219-322-5950
CROWN POINT, IN 46307
www.cskarchitects.com

25058

SHEET
A
1.1.3


x:\merrillville schools\25058 classroom renovation wood_phase 2\Drawings\100 floorplan.dwg

GENERAL FLOOR PLAN NOTES - NEW CONSTRUCTION

1. FIELD VERIFY ALL EXISTING DIMENSIONS & CONDITIONS PRIOR TO CONSTRUCTION.
2. CONTRACTOR IS REQUIRED TO PROVIDE ALL FLOOR PREPARATION, THAT IS REQUIRED TO INSTALL NEW FLOOR FINISHES.
3. ALL OF THE FLOOR PLAN NEW CONSTRUCTION NOTES LISTED MAY NOT APPEAR ON EACH INDIVIDUAL NEW CONSTRUCTION PLAN.
4. PROVIDE VINYL TRANSITION AT ALL LOCATION THAT HAVE A CHANGE IN FLOORING FINISH.

KEY FLOOR PLAN KEYNOTES - NEW CONSTRUCTION:

1. EXISTING FLOORING TO REMAIN. PROVIDE NEW WALL BASE & WALL FINISHES TO ALL WALLS. PROTECT EXISTING FLOORING. - REFER TO ROOM FINISH SCHEDULE.
2. PROVIDE NEW PAINT FINISH TO EXISTING ROOM. PROVIDE ACCENT COLOR OR DETAIL. - REFER TO ROOM FINISH SCHEDULE AND A7.1.5 WALL FINISH PLAN.
3. INSTALL NEW CARPET TILE & 4" VINYL BASE. ALL WALLS TO BE PAINTED. - REFER TO ROOM FINISH SCHEDULE.
4. INSTALL NEW VCT TILE FLOORING & NEW 4" VINYL BASE. ALL WALLS TO BE PAINTED. - REFER TO SHEET A7.1.2 ROOM FINISH SCHEDULE. - REFER TO SHEET A9.0.0 FLOOR FINISH LAYOUT FOR COLOR DESIGN.
5. INSTALL NEW WALK OFF CARPET TILE. INSTALL NEW 4" VINYL BASE ON THE WALL. - REFER TO ROOM FINISH SCHEDULE.
6. PAINT BOTH SIDE OF EXISTING DOOR FRAME. REINSTALL DOOR.
7. PAINT BOTH SIDES OF DOOR FRAME & WINDOW LITE-KIT FRAME. REINSTALL DOOR.
8. PAINT BOTH SIDES OF DOOR FRAME, WINDOW LITE-KIT & SIDE-LIGHT FRAME. REINSTALL DOOR.
9. PAINTED BOTH SIDES OF WINDOW FRAME.
10. EXISTING FLOOR & WALL FINISHES SHALL REMAIN. - AREA OF SCHOOL NOT IN SCOPE OF WORK.
11. EXISTING DOOR & FRAME SHALL REMAIN & SHALL BE PROTECTED DURING CONSTRUCTION. - DOOR IS NOT IN SCOPE OF WORK.
12. EXISTING WINDOW AND FRAME SHALL REMAIN & SHALL BE PROTECTED DURING CONSTRUCTION. - WINDOW IS NOT IN SCOPE OF WORK.
13. EXISTING EXTERIOR ALUMINUM DOOR SHALL REMAIN. THESE DOORS & FRAMES SHALL NOT RECEIVING ANY NEW FINISH.
14. EXISTING EXTERIOR ALUMINUM WINDOW SHALL REMAIN. THESE WINDOW FRAMES SHALL NOT RECEIVING ANY NEW FINISH.
15. EXISTING CASEWORK SHALL REMAIN. INSTALL NEW 4" VINYL BASE ON CASEWORK.
16. EXISTING WALL ACCESSORIES SHALL REMAIN & WILL NEED TO BE PROTECTED.
17. EXISTING WALL MOUNTED UNIT HEATER - TO REMAIN DO NOT PAINT.
18. EXISTING DISPLAY CASE SHALL REMAIN - DO NOT PAINT.
19. EXISTING DISPLAY CASE WITH WOOD TRIM - PAINT WOOD TRIM ONLY.

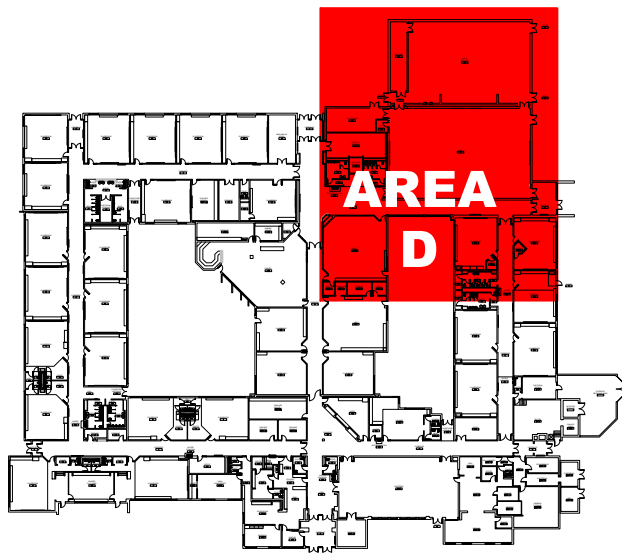

KEY PLAN


SCALE: NTS



PARTIAL FLOOR PLAN - AREA D

NEW CONSTRUCTION

SCALE: 1/8" = 1'-0"

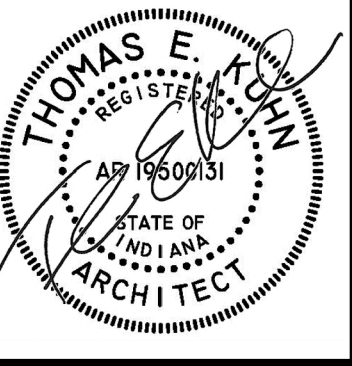

DATE
01-29-2026

PHASE #2 OF FINISH RENOVATIONS AT
JOHN WOOD ELEMENTARY SCHOOL

6100 E 73rd AVE
MERRILLVILLE, IN, 46410

CSK ARCHITECTS, P.C.

CROWN POINT, IN 46307
www.cskarchitects.com

6919 W. LINCOLN HIGHWAY
219-322-5950

25058

SHEET
A
1.1.4


x:\merrillville schools\25058 classroom renovation wood_phase 2\Drawings\100 floorplan.dwg

GENERAL FLOOR PLAN NOTES - NEW CONSTRUCTION

1. FIELD VERIFY ALL EXISTING DIMENSIONS & CONDITIONS PRIOR TO CONSTRUCTION.
2. CONTRACTOR IS REQUIRED TO PROVIDE ALL FLOOR PREPARATION, THAT IS REQUIRED TO INSTALL NEW FLOOR FINISHES.
3. ALL OF THE FLOOR PLAN NEW CONSTRUCTION NOTES LISTED MAY NOT APPEAR ON EACH INDIVIDUAL NEW CONSTRUCTION PLAN.
4. PROVIDE VINYL TRANSITION AT ALL LOCATION THAT HAVE A CHANGE IN FLOORING FINISH.


KEY FLOOR PLAN KEYNOTES - NEW CONSTRUCTION:

1. EXISTING FLOORING TO REMAIN. PROVIDE NEW WALL BASE & WALL FINISHES TO ALL WALLS. PROTECT EXISTING FLOORING. – REFER TO ROOM FINISH SCHEDULE.
2. PROVIDE NEW PAINT FINISH TO EXISTING ROOM. PROVIDE ACCENT COLOR OR DETAIL. – REFER TO ROOM FINISH SCHEDULE AND A7.1.5 WALL FINISH PLAN
3. INSTALL NEW CARPET TILE & 4" VINYL BASE. ALL WALLS TO BE PAINTED. – REFER TO ROOM FINISH SCHEDULE.
4. INSTALL NEW VCT TILE FLOORING & NEW 4" VINYL BASE. ALL WALLS TO BE PAINTED. – REFER TO SHEET A7.1.2 ROOM FINISH SCHEDULE. – REFER TO SHEET A9.0.0 FLOOR FINISH LAYOUT FOR COLOR DESIGN.
5. INSTALL NEW WALK OFF CARPET TILE. INSTALL NEW 4" VINYL BASE ON THE WALL. – REFER TO ROOM FINISH SCHEDULE.
6. PAINT BOTH SIDE OF EXISTING DOOR FRAME. REINSTALL DOOR.
7. PAINT BOTH SIDES OF DOOR FRAME & WINDOW LITE-KIT FRAME. REINSTALL DOOR.
8. PAINT BOTH SIDES OF DOOR FRAME, WINDOW LITE-KIT & SIDE-LIGHT FRAME. REINSTALL DOOR.
9. PAINTED BOTH SIDES OF WINDOW FRAME.
10. EXISTING FLOOR & WALL FINISHES SHALL REMAIN. – AREA OF SCHOOL NOT IN SCOPE OF WORK.
11. EXISTING DOOR & FRAME SHALL REMAIN & SHALL BE PROTECTED DURING CONSTRUCTION. – DOOR IS NOT IN SCOPE OF WORK.
12. EXISTING WINDOW AND FRAME SHALL REMAIN & SHALL BE PROTECTED DURING CONSTRUCTION. – WINDOW IS NOT IN SCOPE OF WORK.
13. EXISTING EXTERIOR ALUMINUM DOOR SHALL REMAIN. THESE DOORS & FRAMES SHALL NOT RECEIVING ANY NEW FINISH.
14. EXISTING EXTERIOR ALUMINUM WINDOW SHALL REMAIN. THESE WINDOW FRAMES SHALL NOT RECEIVING ANY NEW FINISH.
15. EXISTING CASEWORK SHALL REMAIN. INSTALL NEW 4" VINYL BASE ON CASEWORK.
16. EXISTING WALL ACCESSORIES SHALL REMAIN & WILL NEED TO BE PROTECTED
17. EXISTING WALL MOUNTED UNIT HEATER – TO REMAIN DO NOT PAINT.
18. EXISTING DISPLAY CASE SHALL REMAIN – DO NOT PAINT
19. EXISTING DISPLAY CASE WITH WOOD TRIM – PAINT WOOD TRIM ONLY.

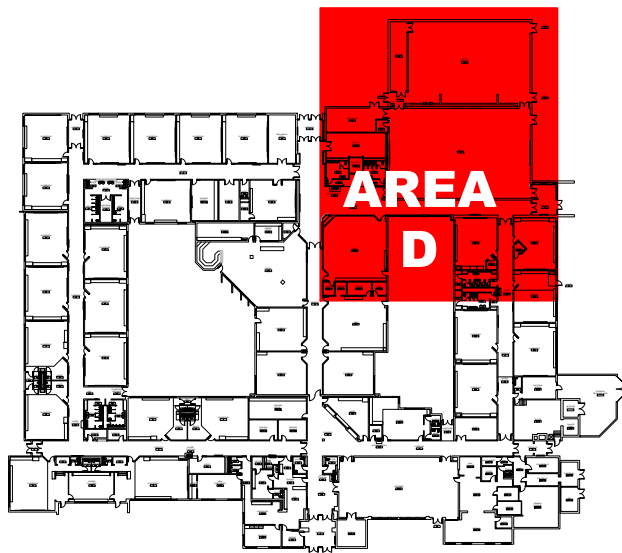

KEY PLAN


SCALE: NTS

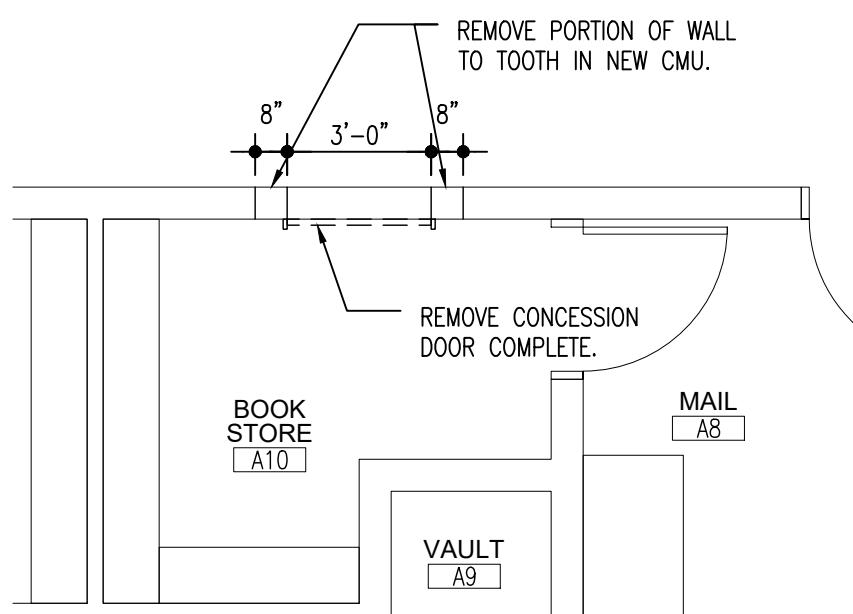

(A1) DETIAL FLOOR PLAN

DEMOLITION

SCALE: 1/4" = 1'-0"

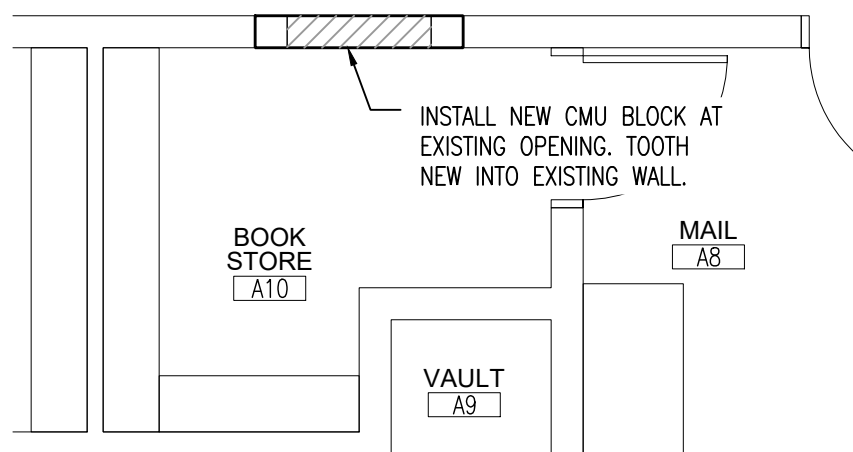

(A1) DETIAL FLOOR PLAN

NEW CONSTRUCTION



SCALE: 1/4" = 1'-0"



PARTIAL FLOOR PLAN - AREA D

NEW CONSTRUCTION

SCALE: 1/8" = 1'-0"

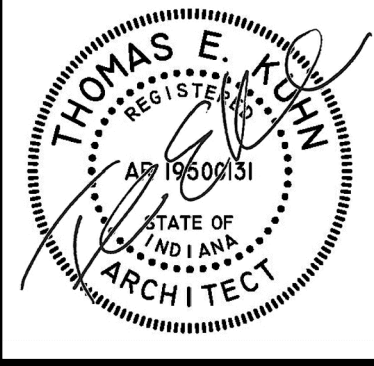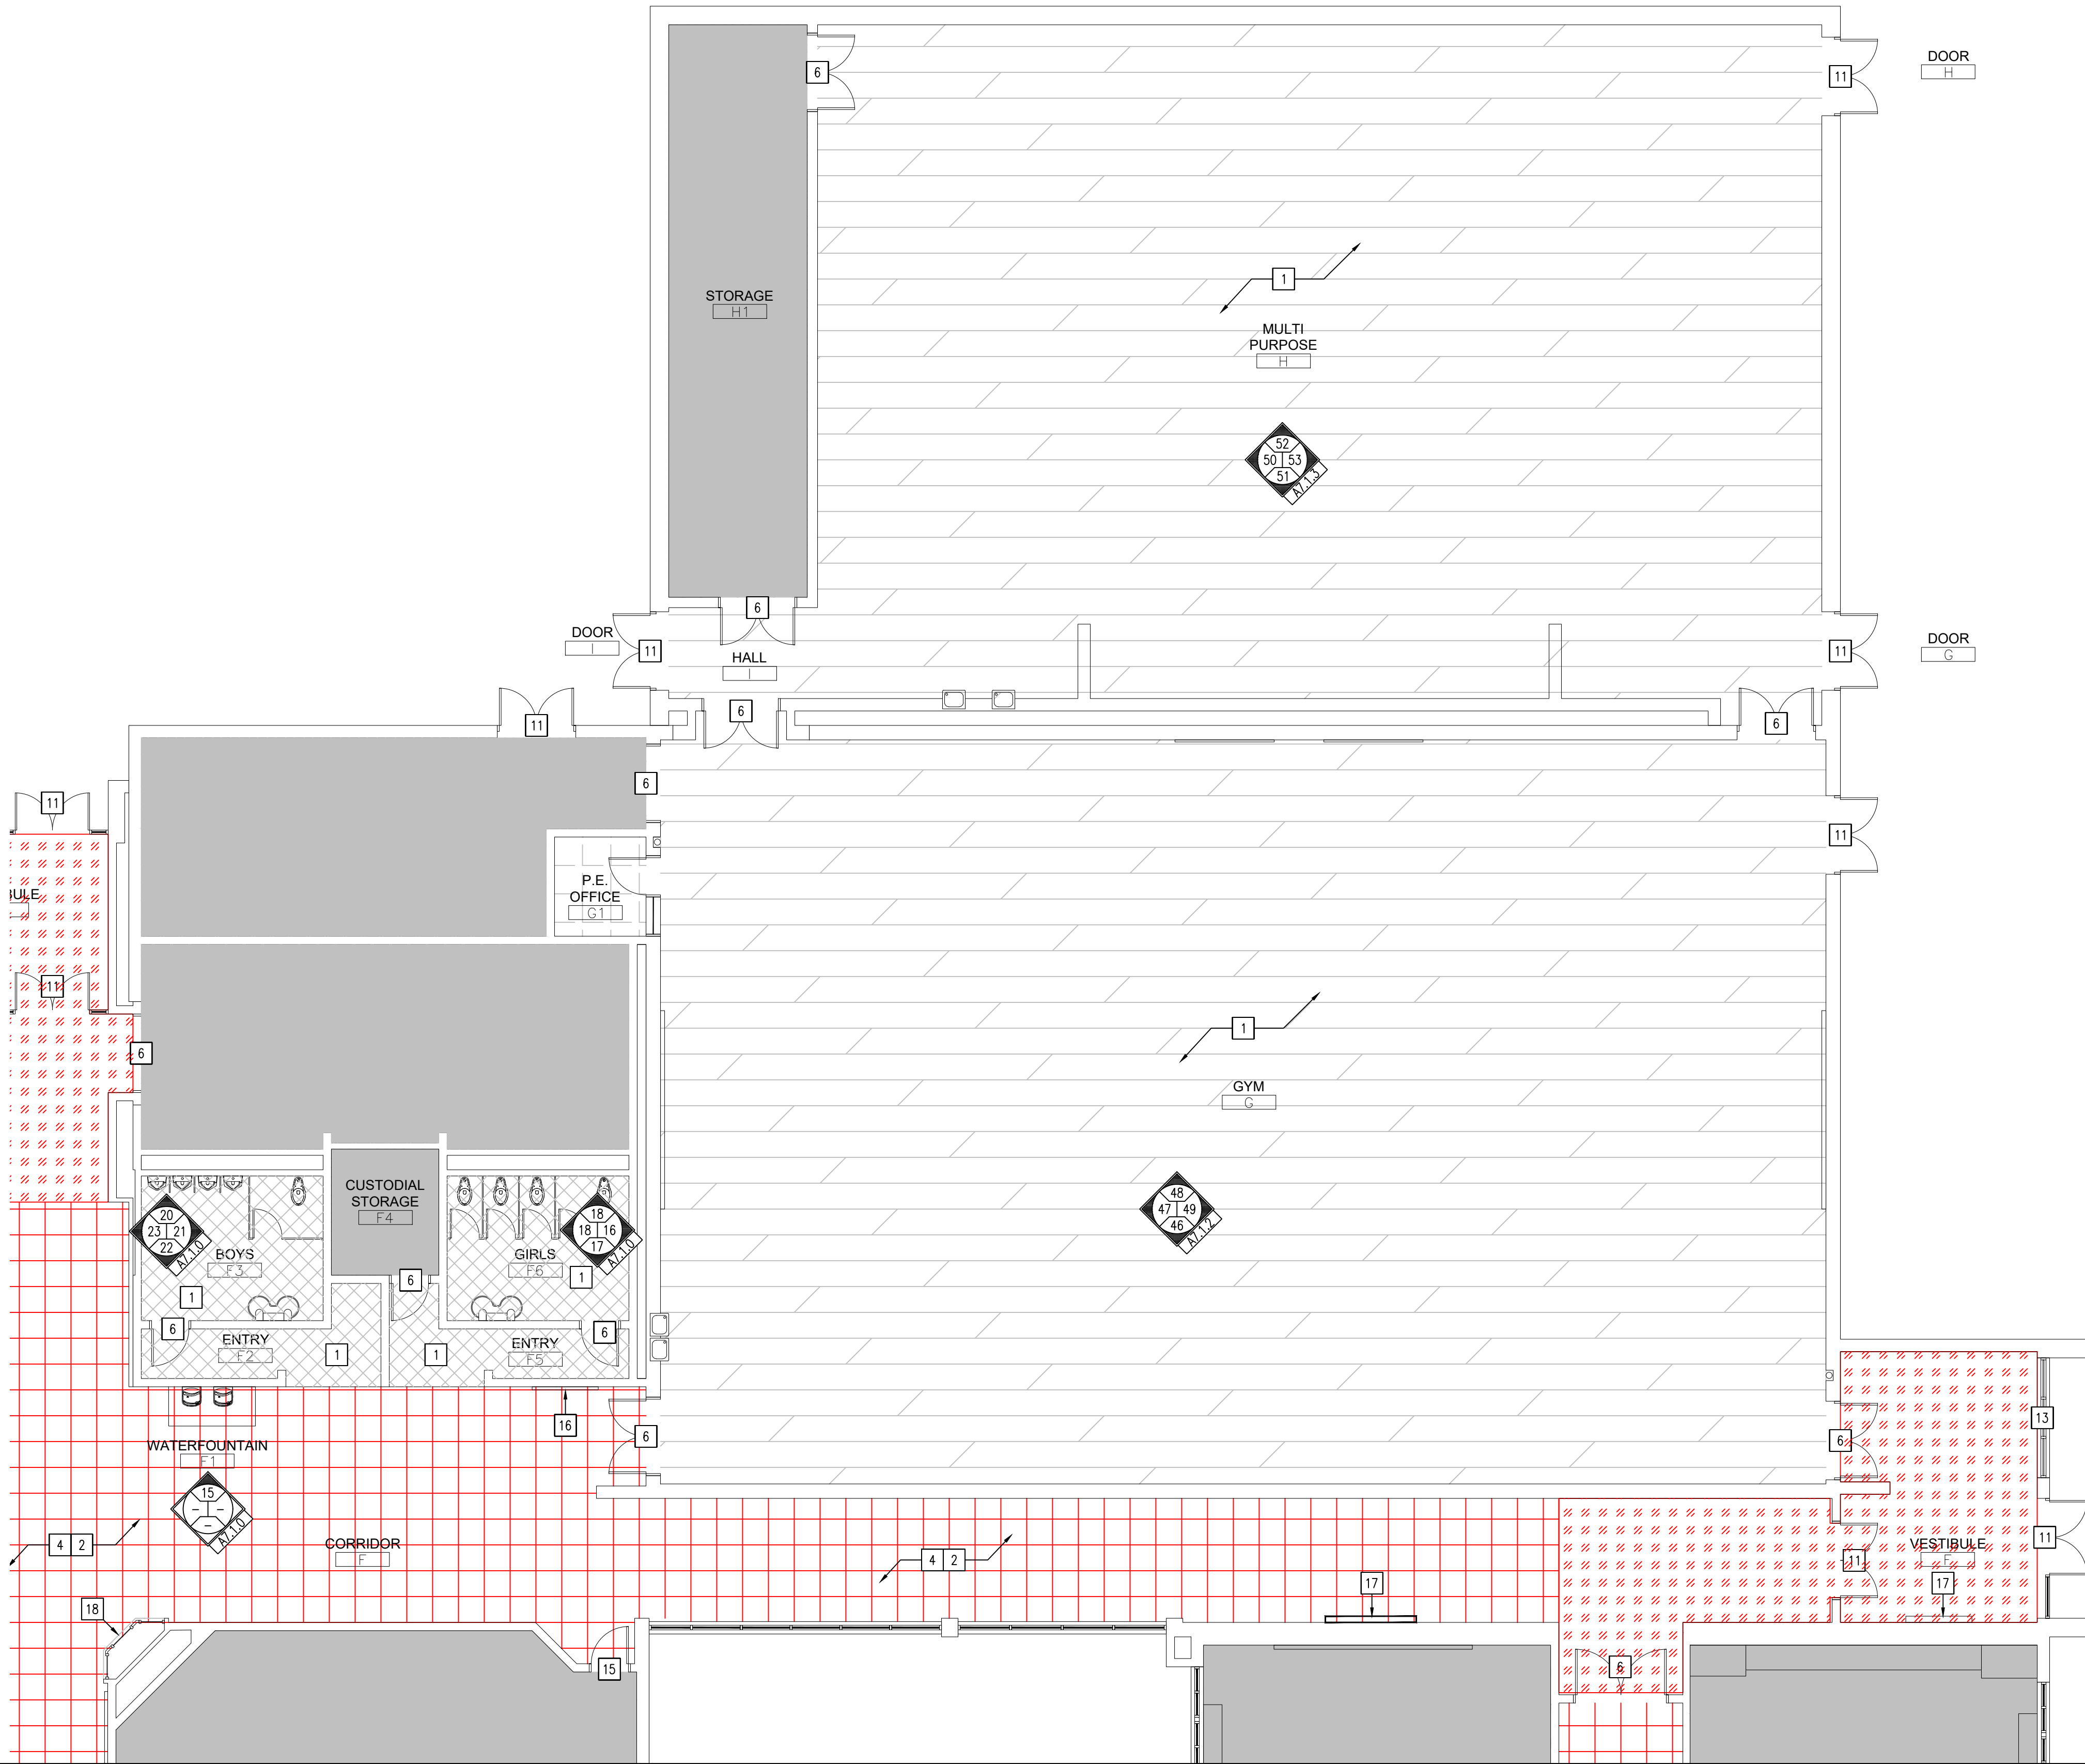

DATE
01-29-2026

PHASE #2 OF FINISH RENOVATIONS AT
JOHN WOOD ELEMENTARY SCHOOL

6100 E 73rd AVE
MERRILLVILLE, IN, 46410

CSK ARCHITECTS, P.C.



CROWN POINT, IN 46307
www.cskarchitects.com

6919 W. LINCOLN HIGHWAY
219-322-5950

25058

SHEET
A
1.1.5

x:\merrillville schools\25058 classroom renovation wood_phase 2\Drawings\700 interior elevations.dwg

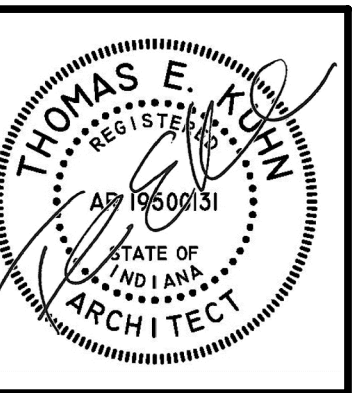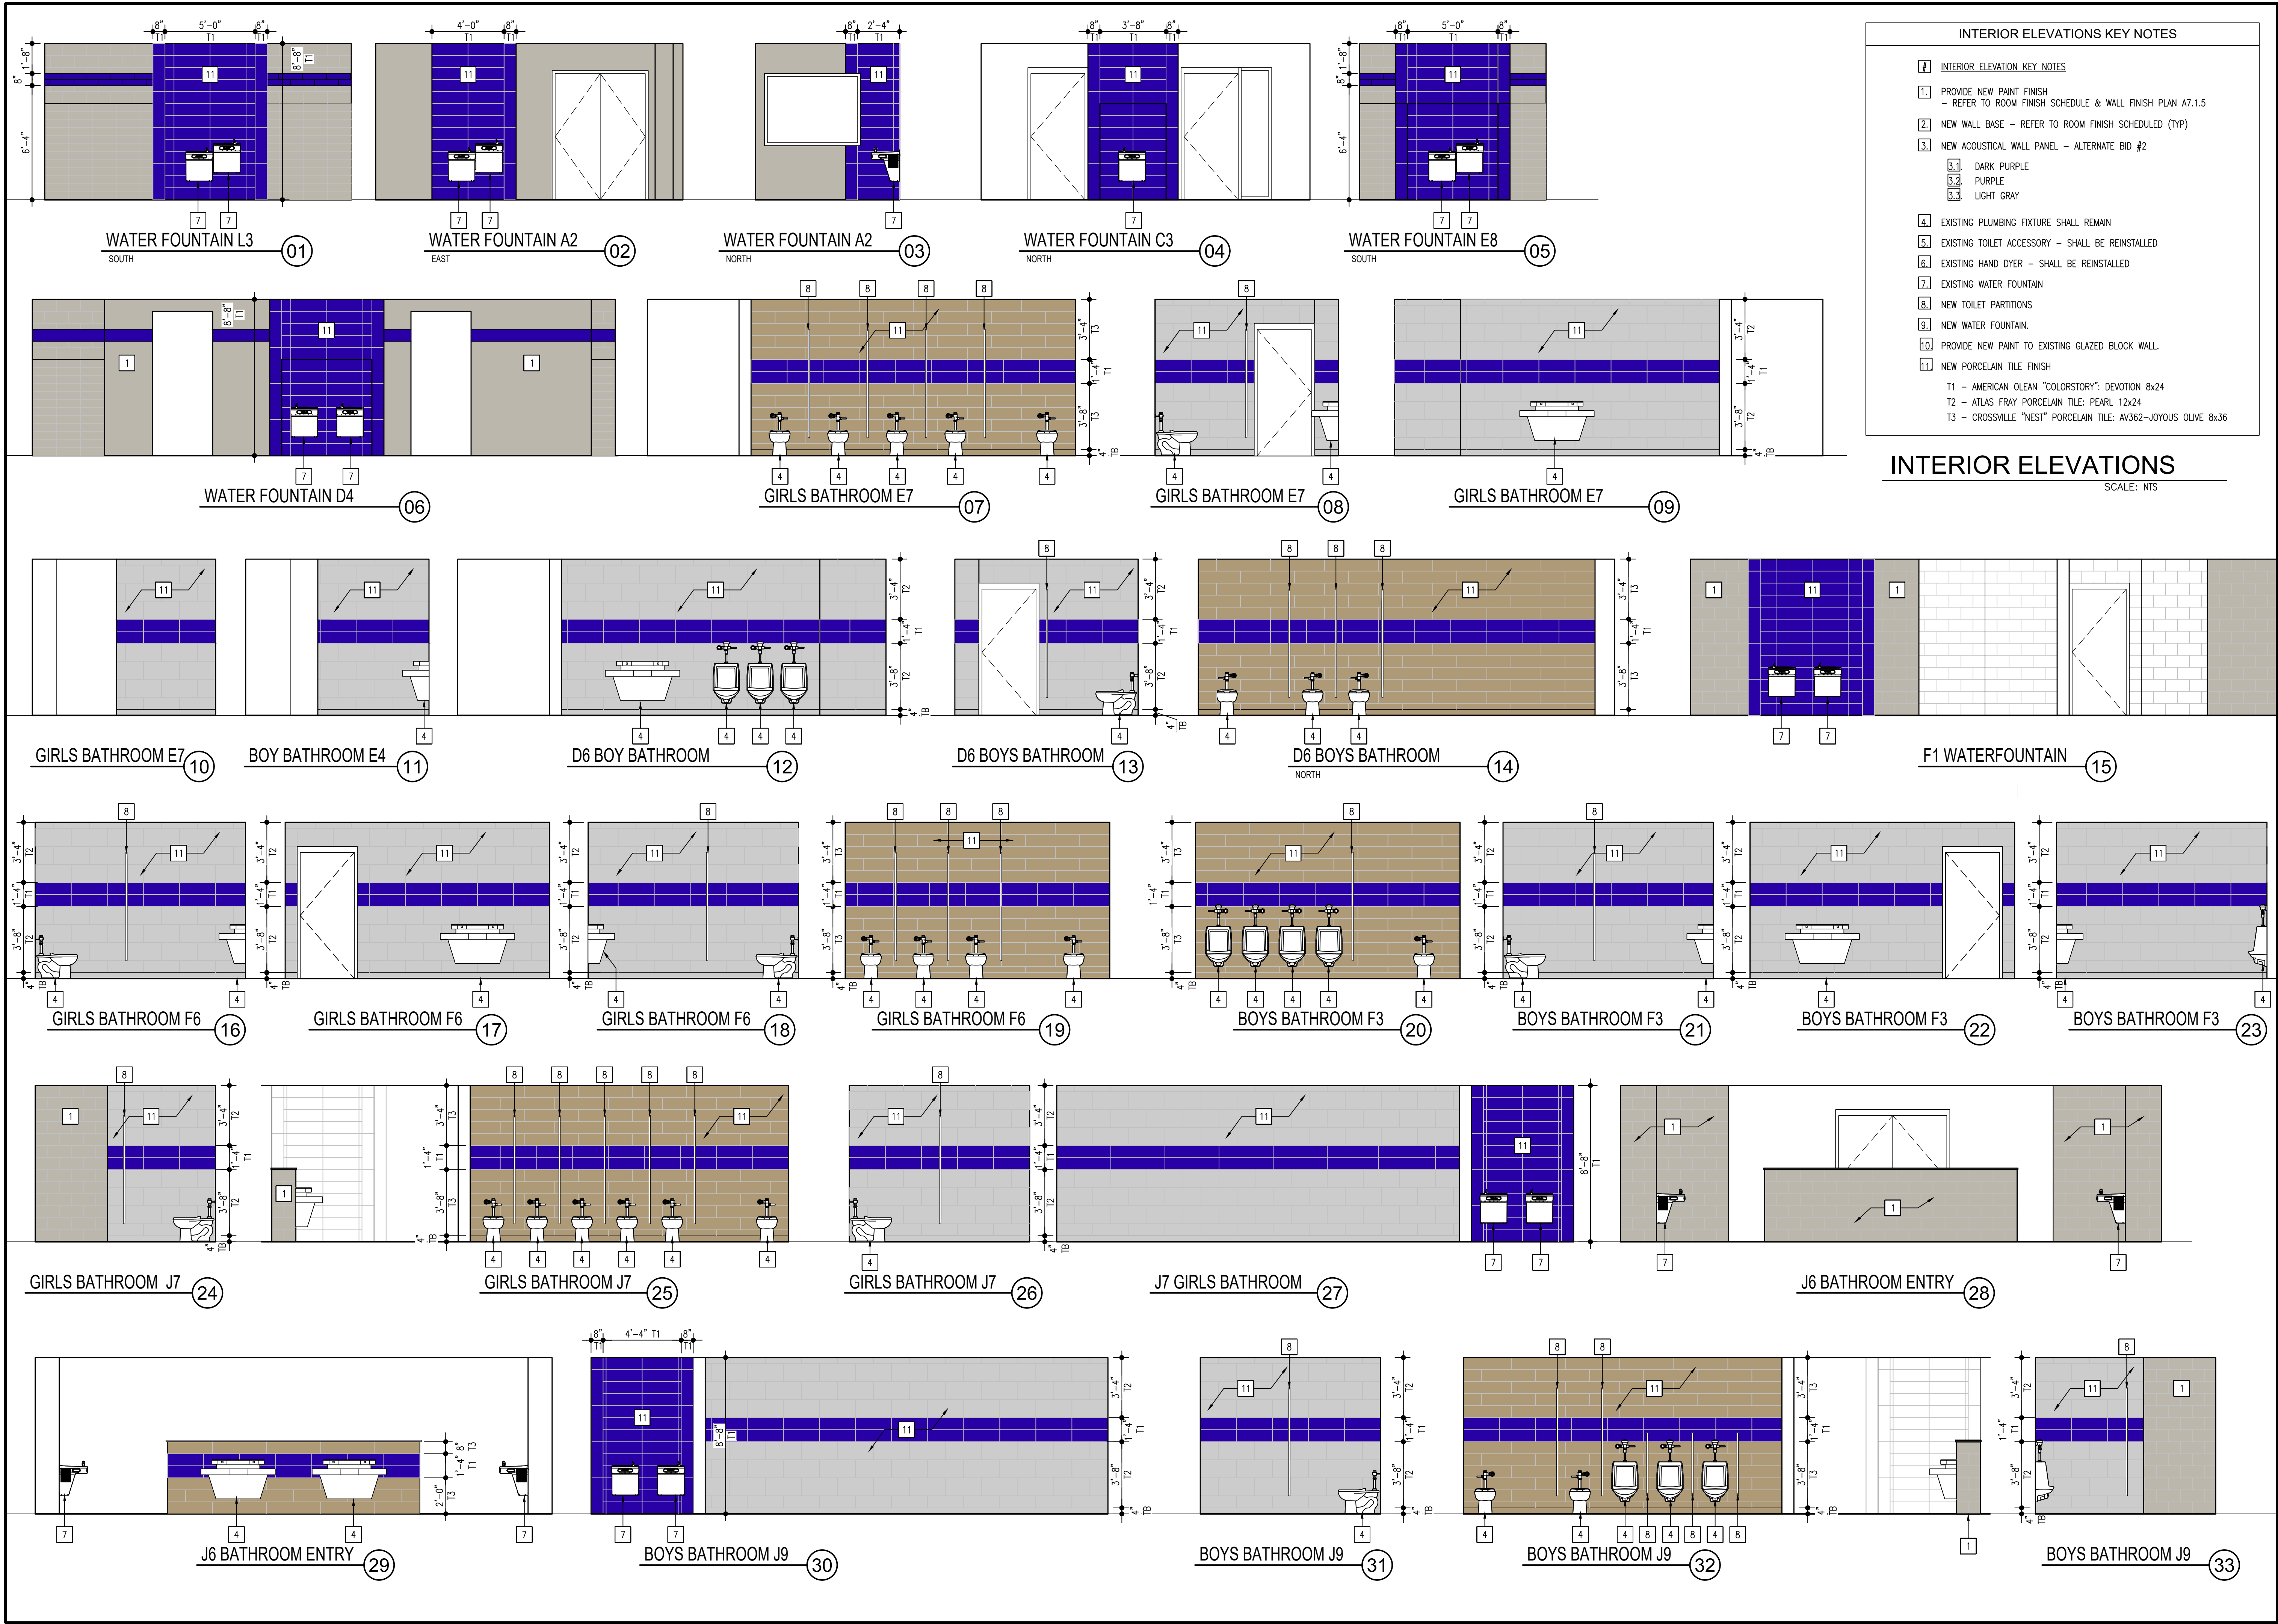

DATE
01-29-2026

PHASE #2 OF FINISH RENOVATIONS AT
JOHN WOOD ELEMENTARY SCHOOL
6100 E 73rd AVE
MERRILLVILLE, IN, 46410

CSK ARCHITECTS, P.C.


CROWN POINT, IN 46307
www.cskarchitects.com

6919 W. LINCOLN HIGHWAY
219-322-5950

25058

SHEET
A
7.1.0






x:\merrillville schools\25058 classroom renovation wood_phase 2\Drawings\700 interior elevations.dwg

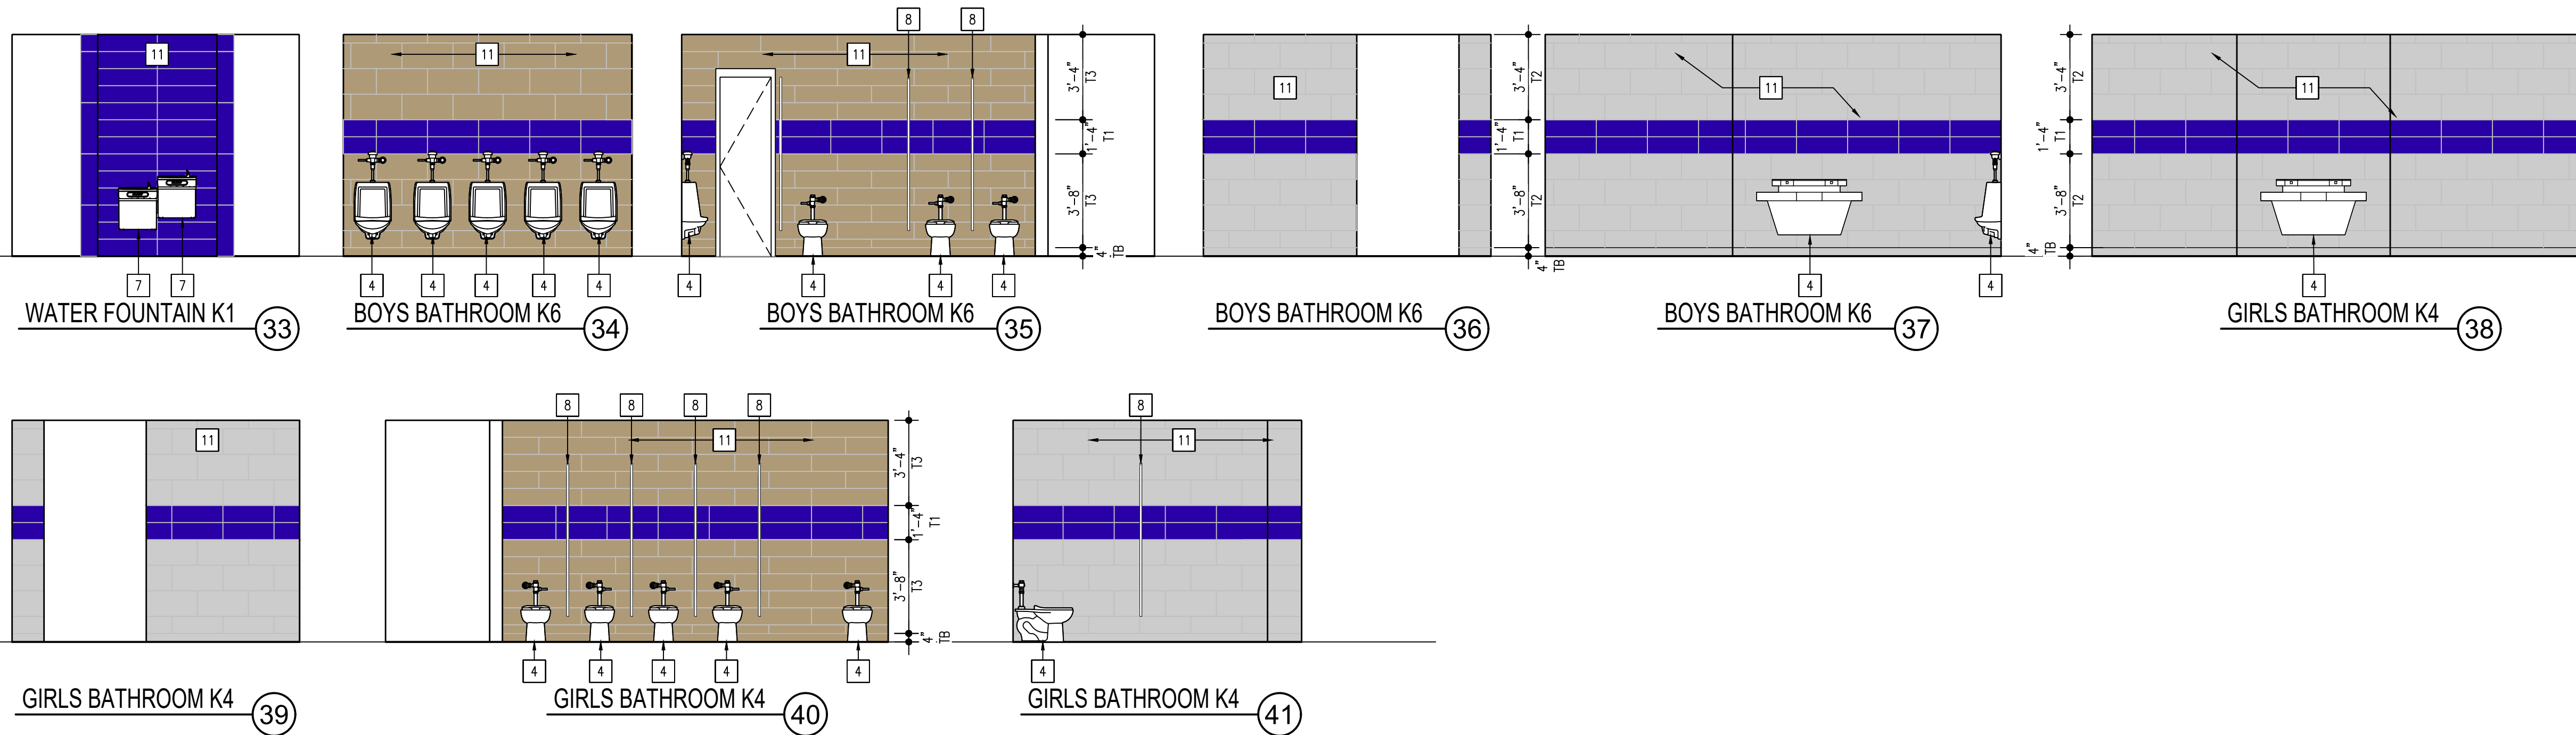

- INTERIOR ELEVATIONS KEY NOTES
- 7 INTERIOR ELEVATION KEY NOTES
1. PROVIDE NEW PAINT FINISH
- REFER TO ROOM FINISH SCHEDULE & WALL FINISH PLAN A7.1.5
2. NEW WALL BASE - REFER TO ROOM FINISH SCHEDULE (TYP)
3. NEW ACOUSTICAL WALL PANEL - ALTERNATE BID #2
- 3.1 DARK PURPLE
- 3.2 PURPLE
- 3.3 LIGHT GRAY
4. EXISTING PLUMBING FIXTURE SHALL REMAIN
5. EXISTING TOILET ACCESSORY - SHALL BE REINSTALLED
6. EXISTING HAND DYER - SHALL BE REINSTALLED
7. EXISTING WATER FOUNTAIN
8. NEW TOILET PARTITIONS
9. NEW WATER FOUNTAIN
10. PROVIDE NEW PAINT TO EXISTING GLAZED BLOCK WALL
11. NEW PORCELAIN TILE FINISH
- T1 - AMERICAN OLEAN "COLORSTORY": DEVOTION 8x24
- T2 - ATLAS FRAY PORCELAIN TILE: PEARL 12x24
- T3 - CROSSVILLE "NEST" PORCELAIN TILE: AV362-JOYOUS OLIVE 8x36

INTERIOR ELEVATIONS

SCALE: NTS

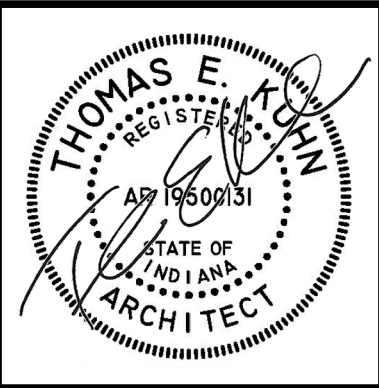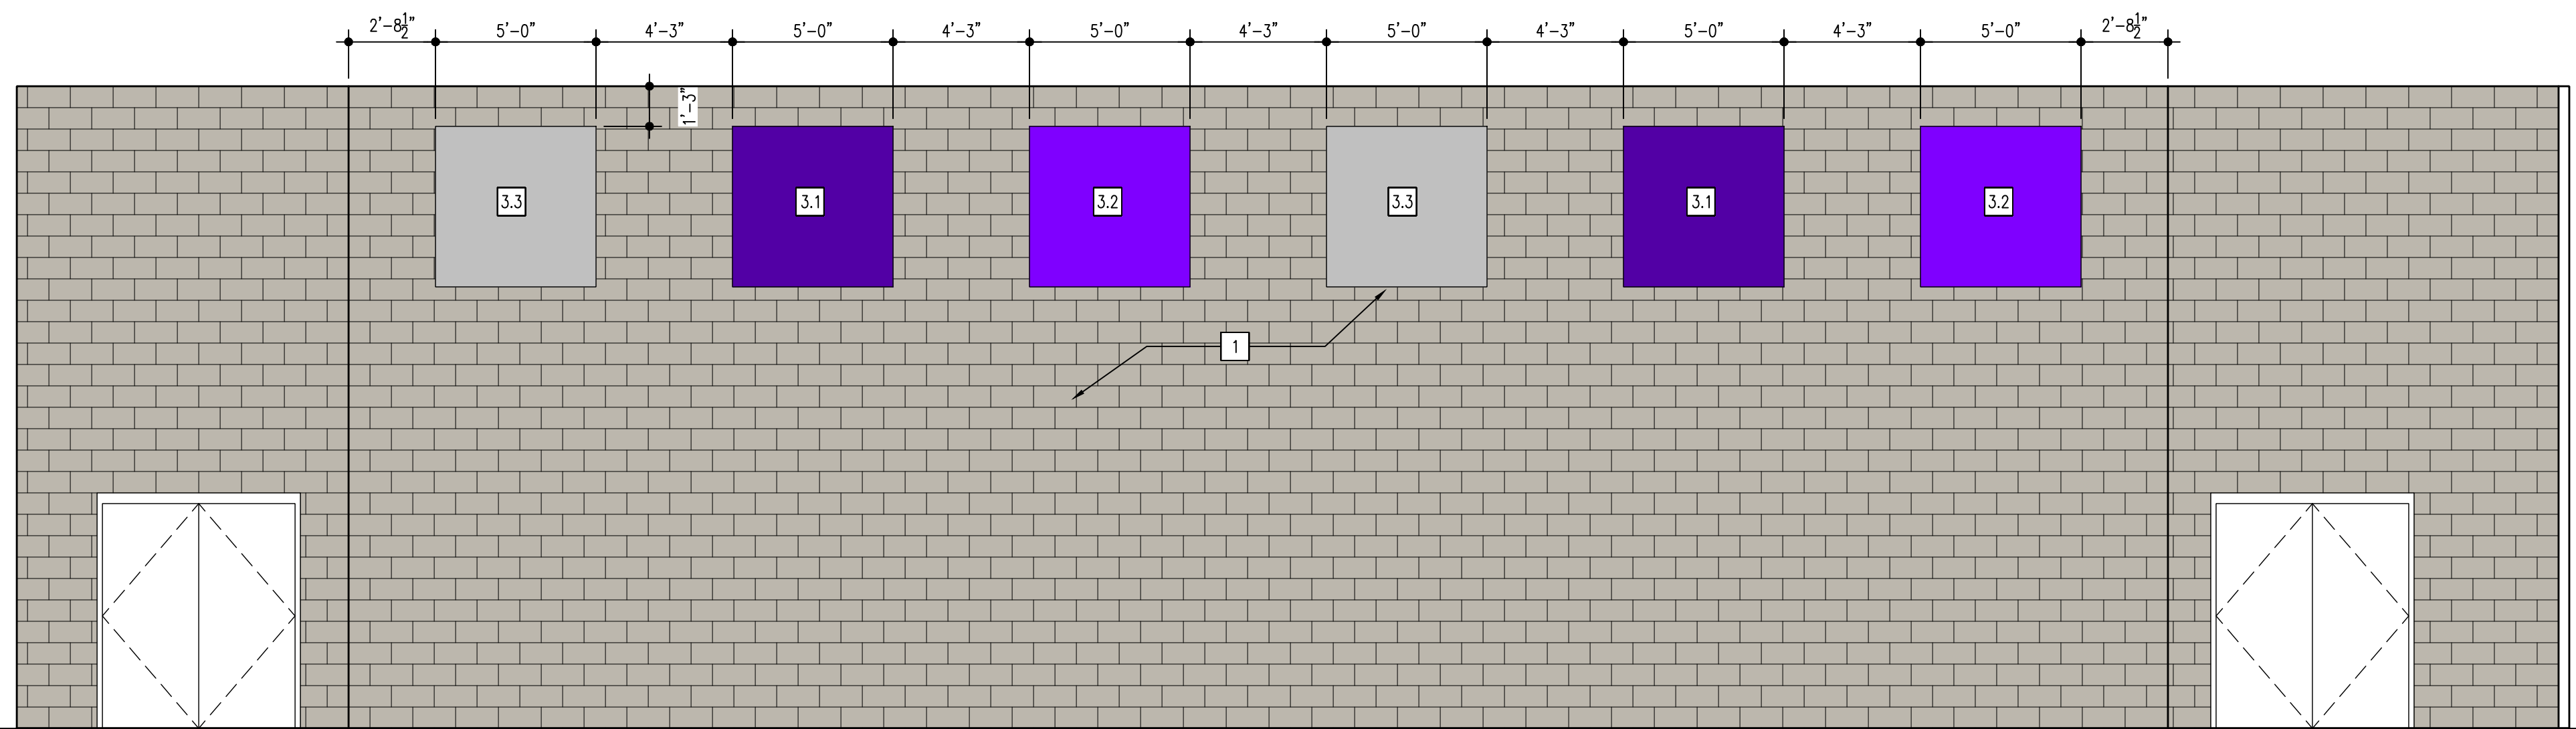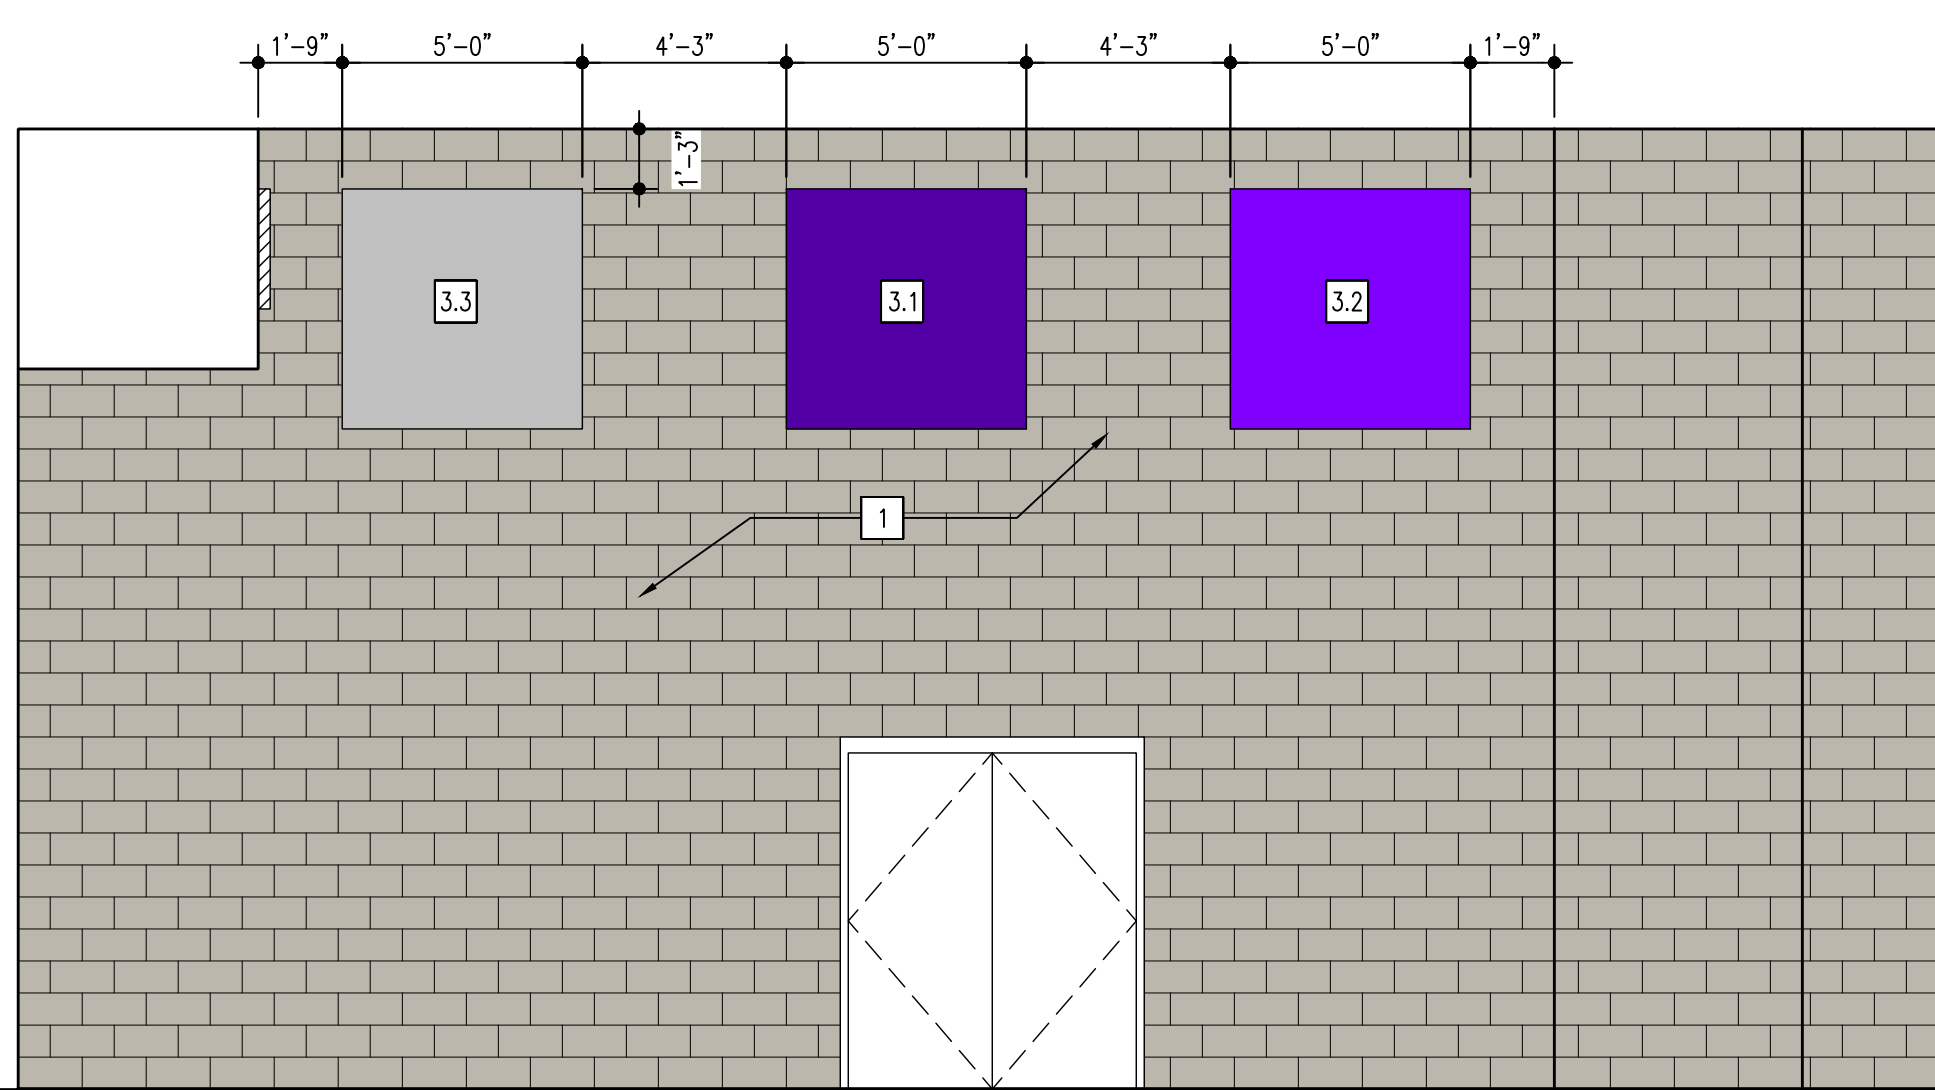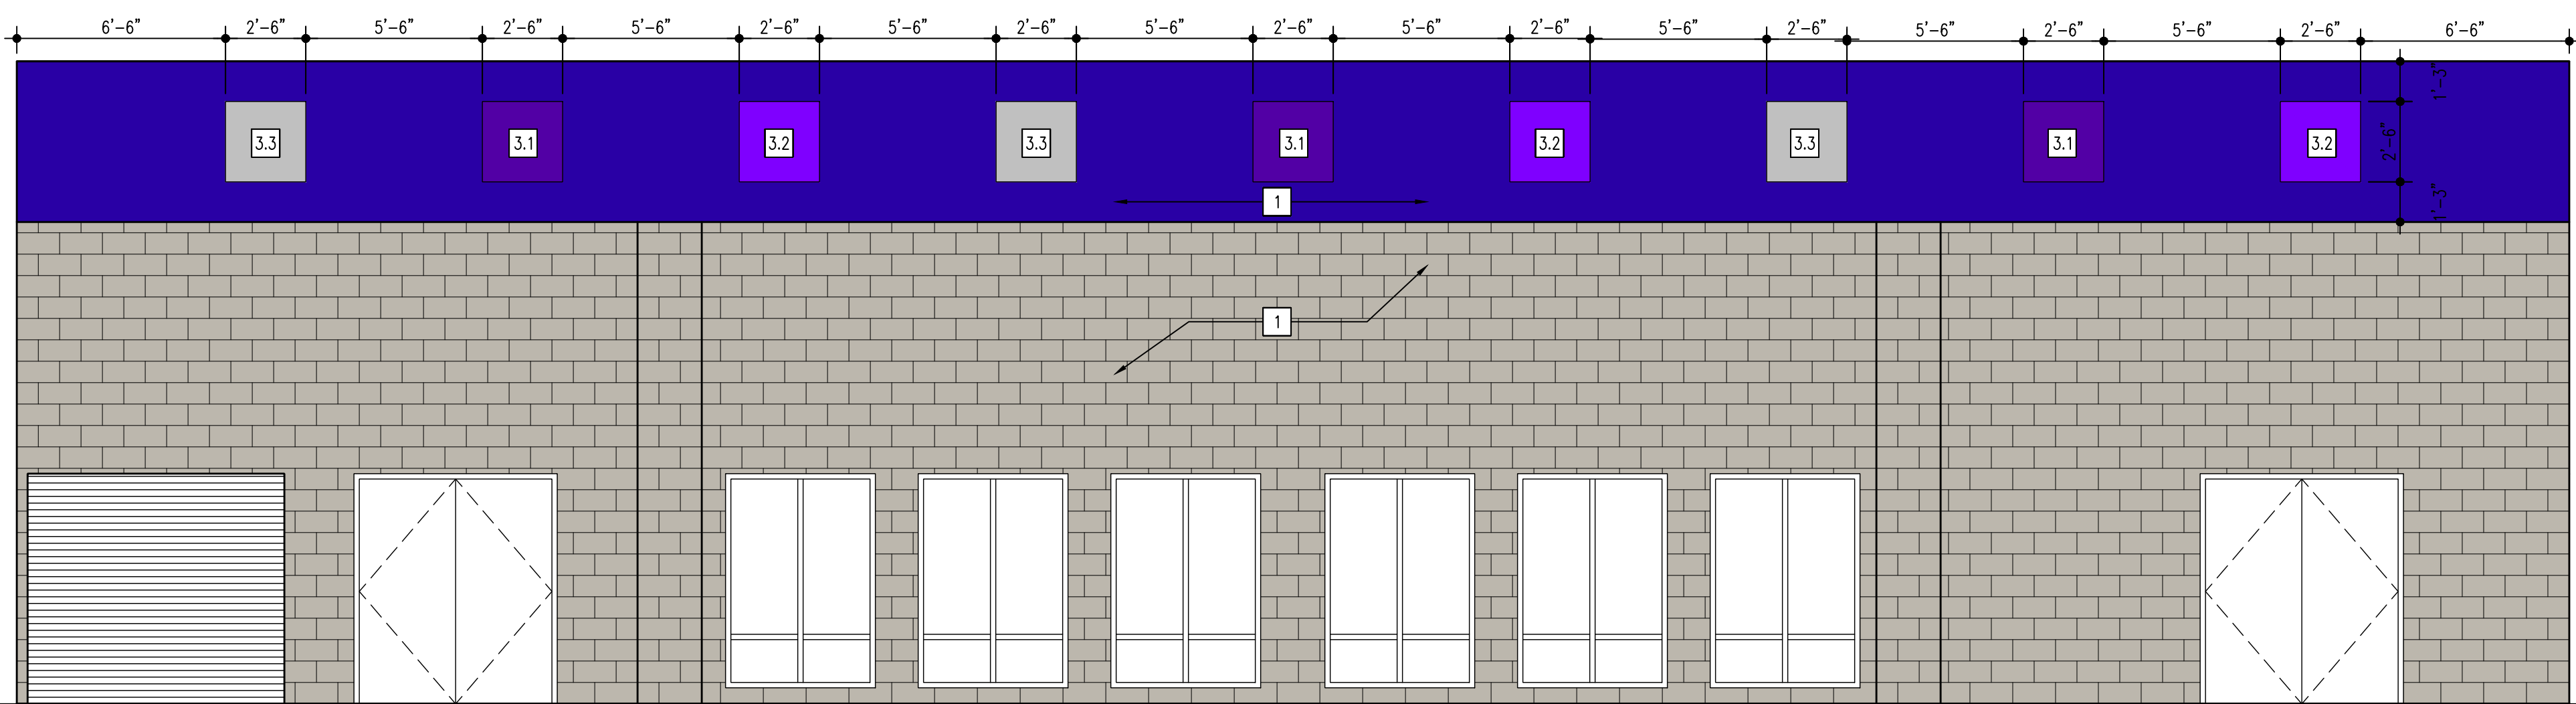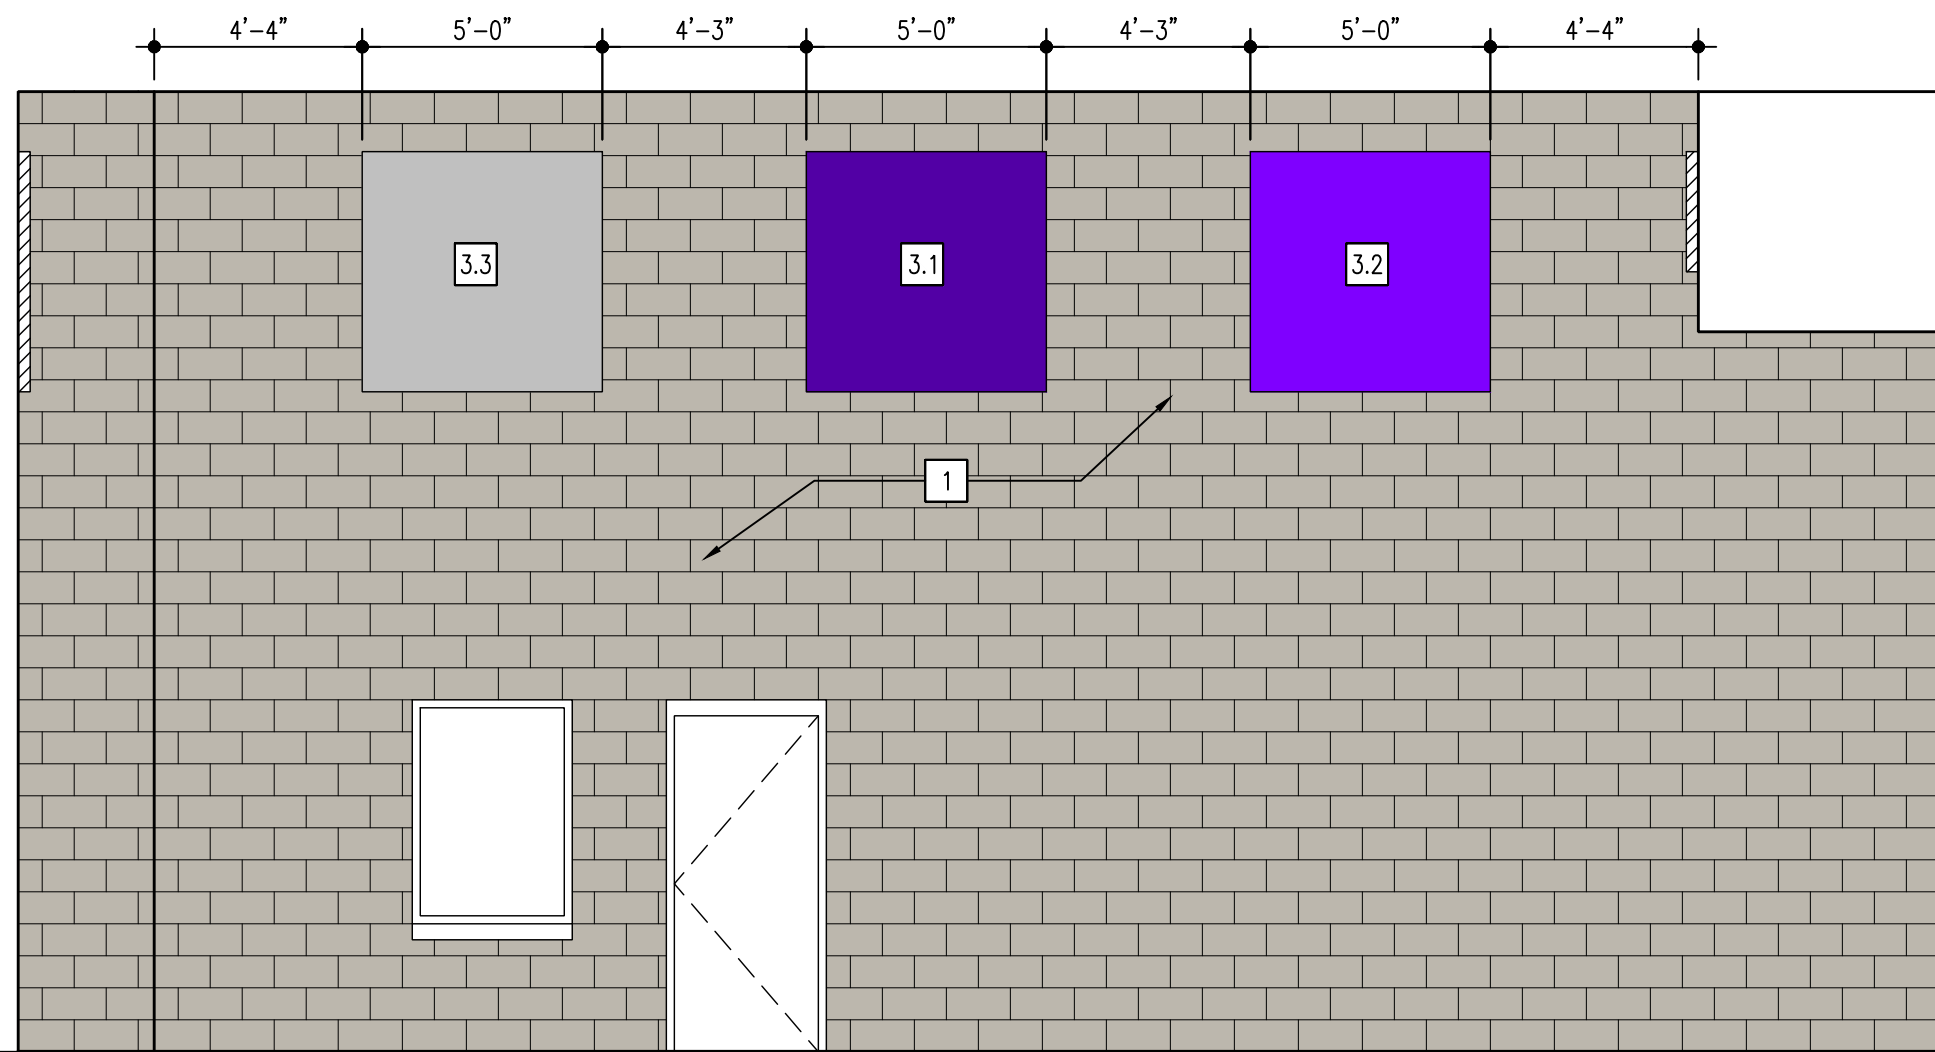

DATE
01-29-2026

PHASE #2 OF FINISH RENOVATIONS AT
JOHN WOOD ELEMENTARY SCHOOL
6100 E 73rd AVE
MERRILLVILLE, IN, 46410

CSK ARCHITECTS, P.C.


6919 W. LINCOLN HIGHWAY
219-322-5950

CROWN POINT, IN 46307
www.cskarchitects.com

25058


SHEET
A
7.1.1

x:\merrillville schools\25038 classroom renovation wood_phase 2\Drawings\700 interior elevations.dwg

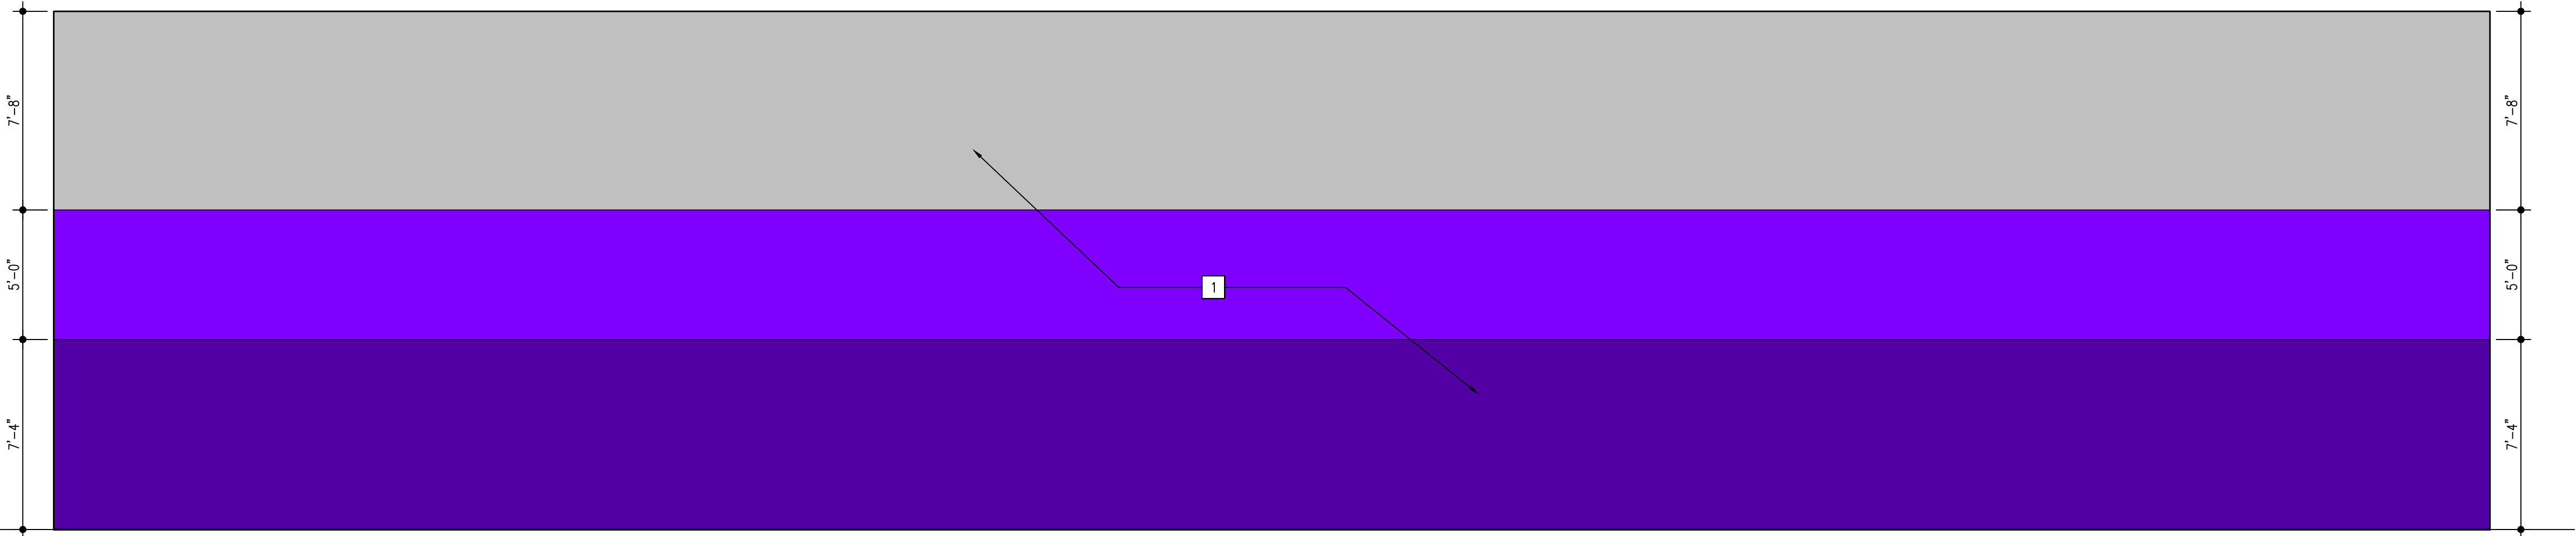


GYM - ALTERNATE BID #1
SOUTH ELEVATION

46

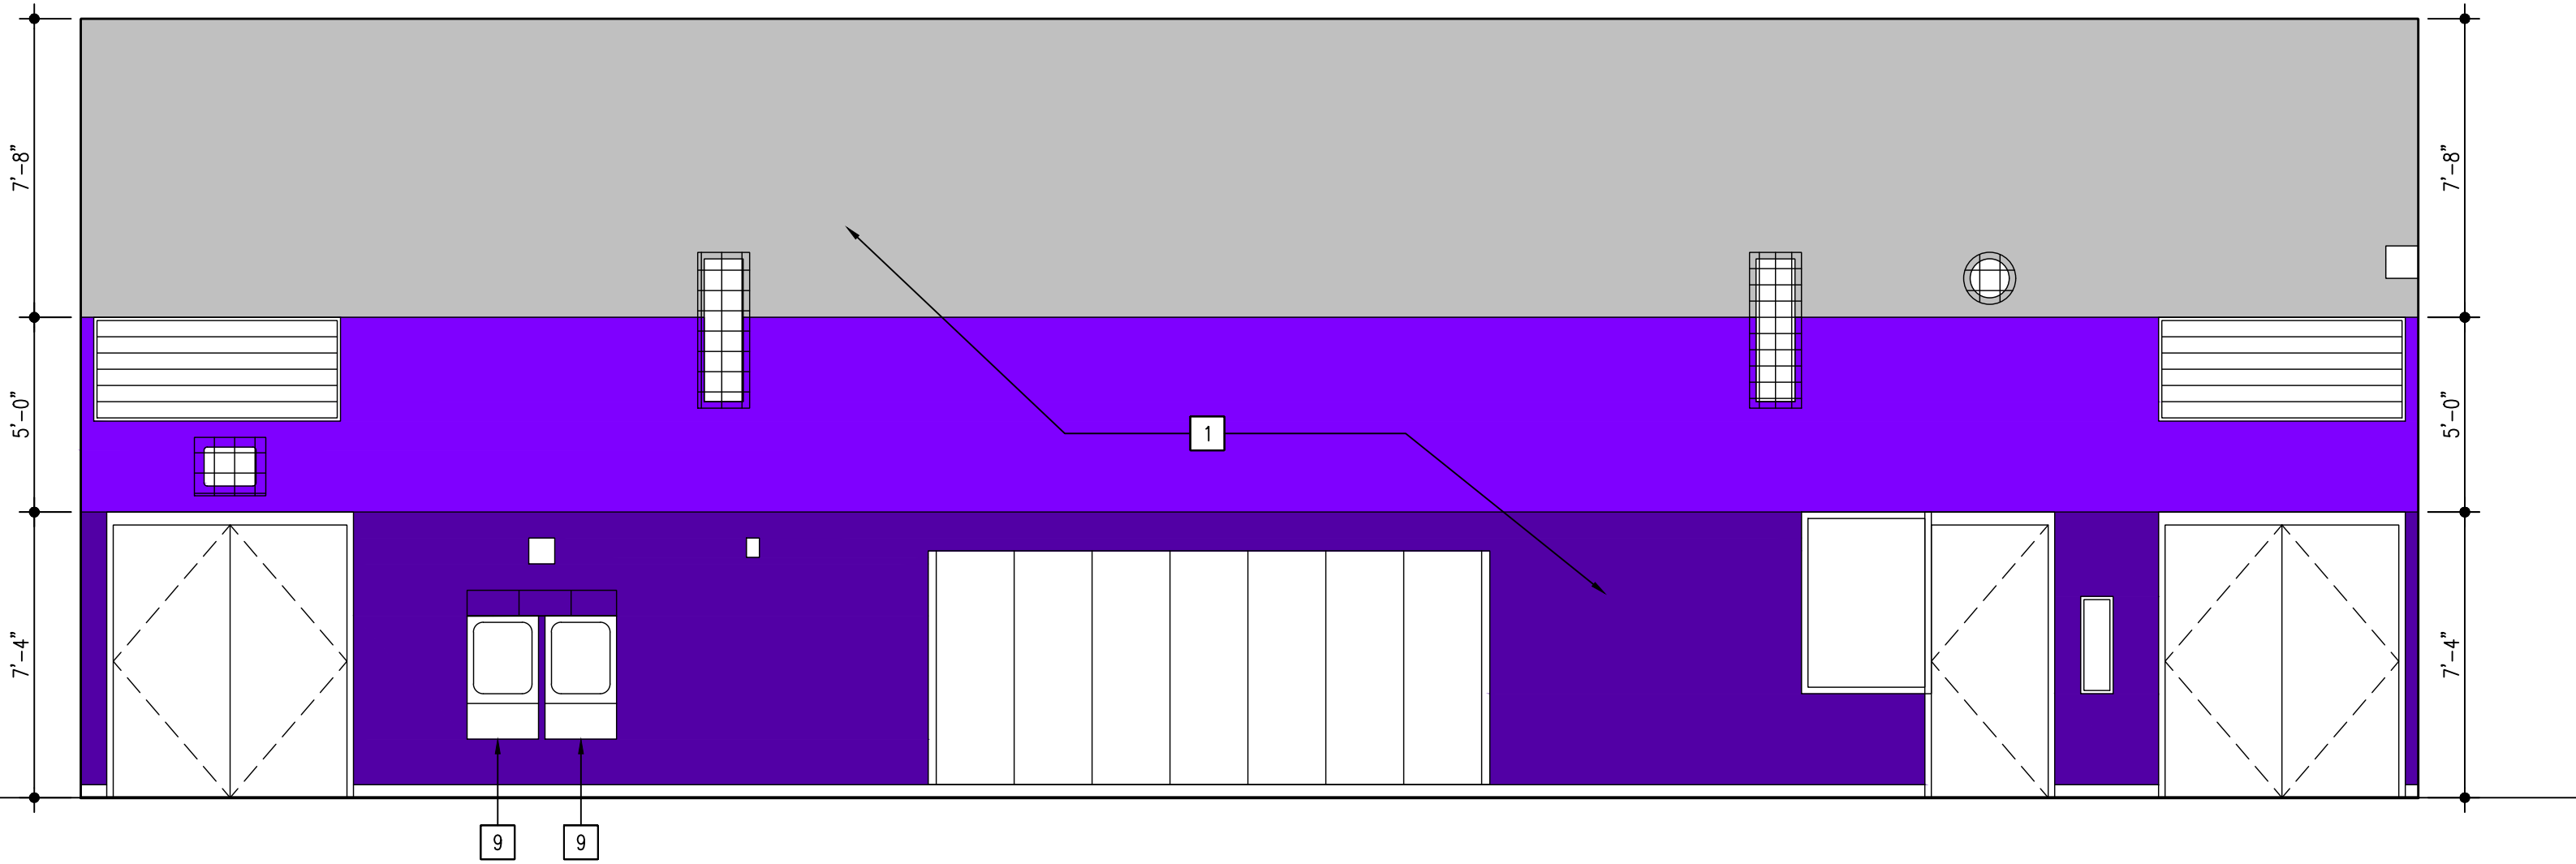

GYM - ALTERNATE BID #1
EAST ELEVATION

47

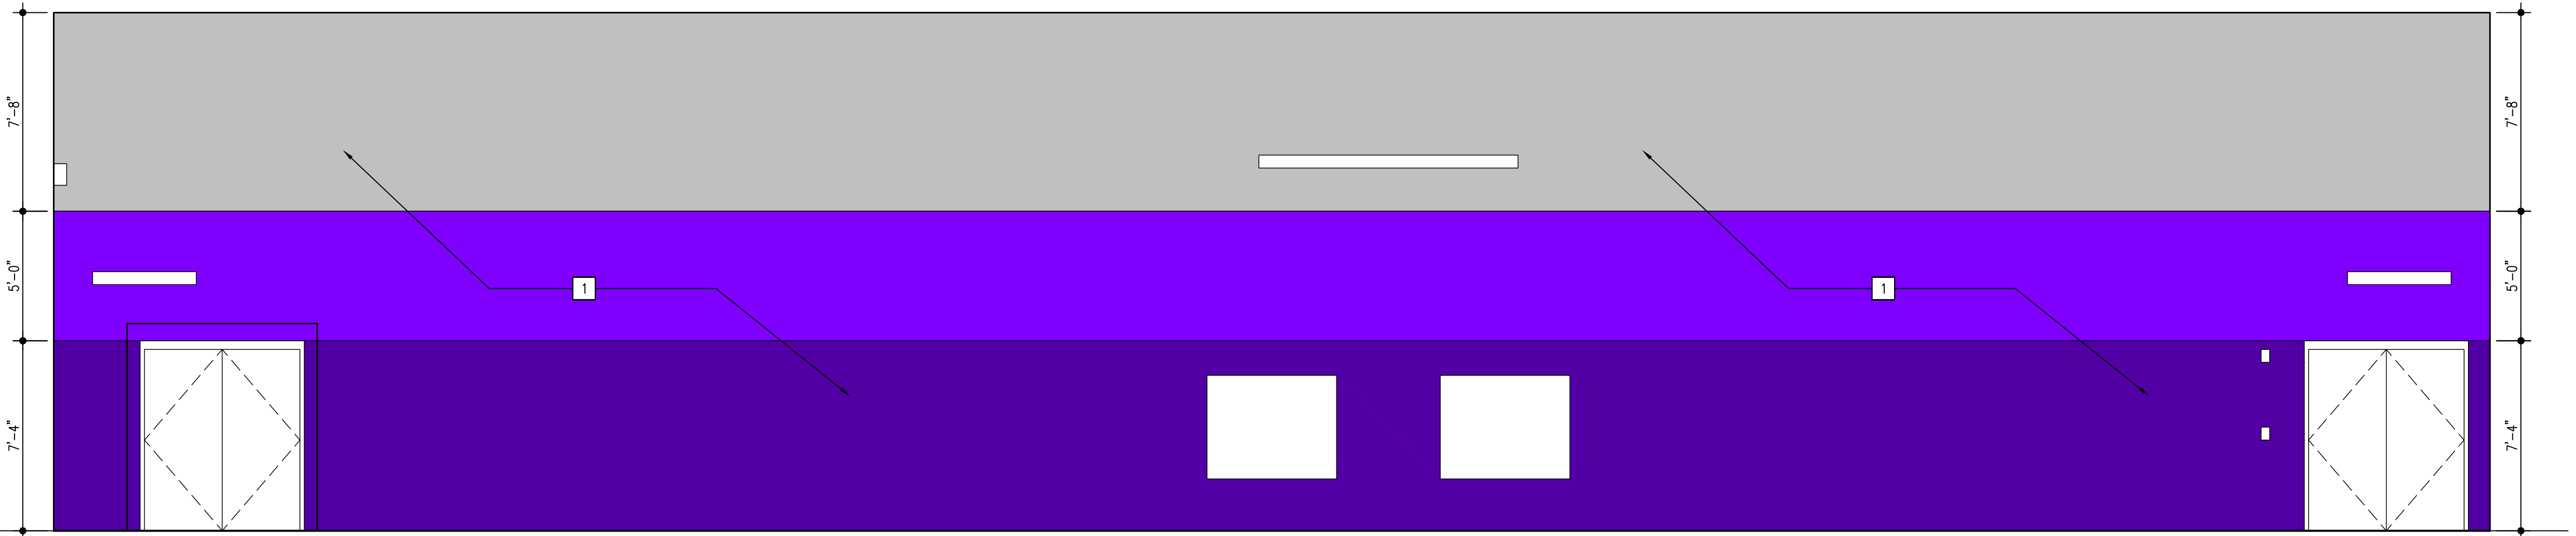


GYM - ALTERNATE BID #1
NORTH ELEVATION

48

INTERIOR ELEVATIONS KEY NOTES	
#	INTERIOR ELEVATION KEY NOTES
1.	PROVIDE NEW PAINT FINISH - REFER TO ROOM FINISH SCHEDULE & WALL FINISH PLAN A7.1.5
2.	NEW WALL BASE - REFER TO ROOM FINISH SCHEDULED (TYP)
3.	NEW ACOUSTICAL WALL PANEL - ALTERNATE BID #2
5.1.	DARK PURPLE
5.2.	PURPLE
5.3.	LIGHT GRAY
4.	EXISTING PLUMBING FIXTURE SHALL REMAIN
5.	EXISTING TOILET ACCESSORY - SHALL BE REINSTALLED
6.	EXISTING HAND DYER - SHALL BE REINSTALLED
7.	EXISTING WATER FOUNTAIN
8.	NEW TOILET PARTITIONS
9.	NEW WATER FOUNTAIN.
10.	PROVIDE NEW PAINT TO EXISTING GLAZED BLOCK WALL.
11.	NEW PORCELAIN TILE FINISH
T1 - AMERICAN OLEAN "COLORSTORY": DEVOTION 8x24	
T2 - ATLAS FRAY PORCELAIN TILE: PEARL 12x24	
T3 - CROSSVILLE "NEST" PORCELAIN TILE: AV362-JOYOUS OLIVE 8x36	

INTERIOR ELEVATIONS

SCALE: NTS

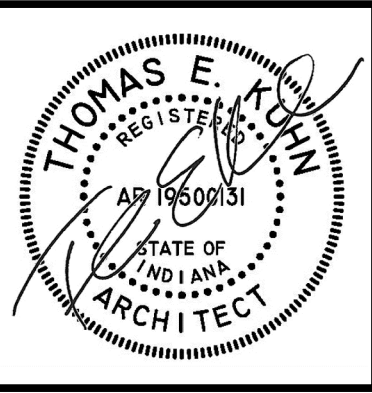

DATE
01-29-2026

PHASE #2 OF FINISH RENOVATIONS AT
JOHN WOOD ELEMENTARY SCHOOL
6100 E 73rd AVE
MERRILLVILLE, IN, 46410



 **CSK ARCHITECTS, P.C.**

6919 W. LINCOLN HIGHWAY
219-322-5950
CROWN POINT, IN 46307
www.cskarchitects.com

25058

SHEET
A
7.1.2

x:\merrillville schools\25058 classroom renovation wood_phase 2\Drawings\700 interior elevations.dwg

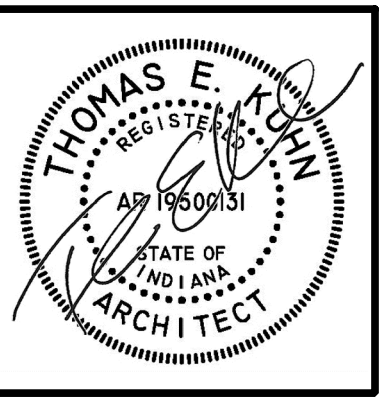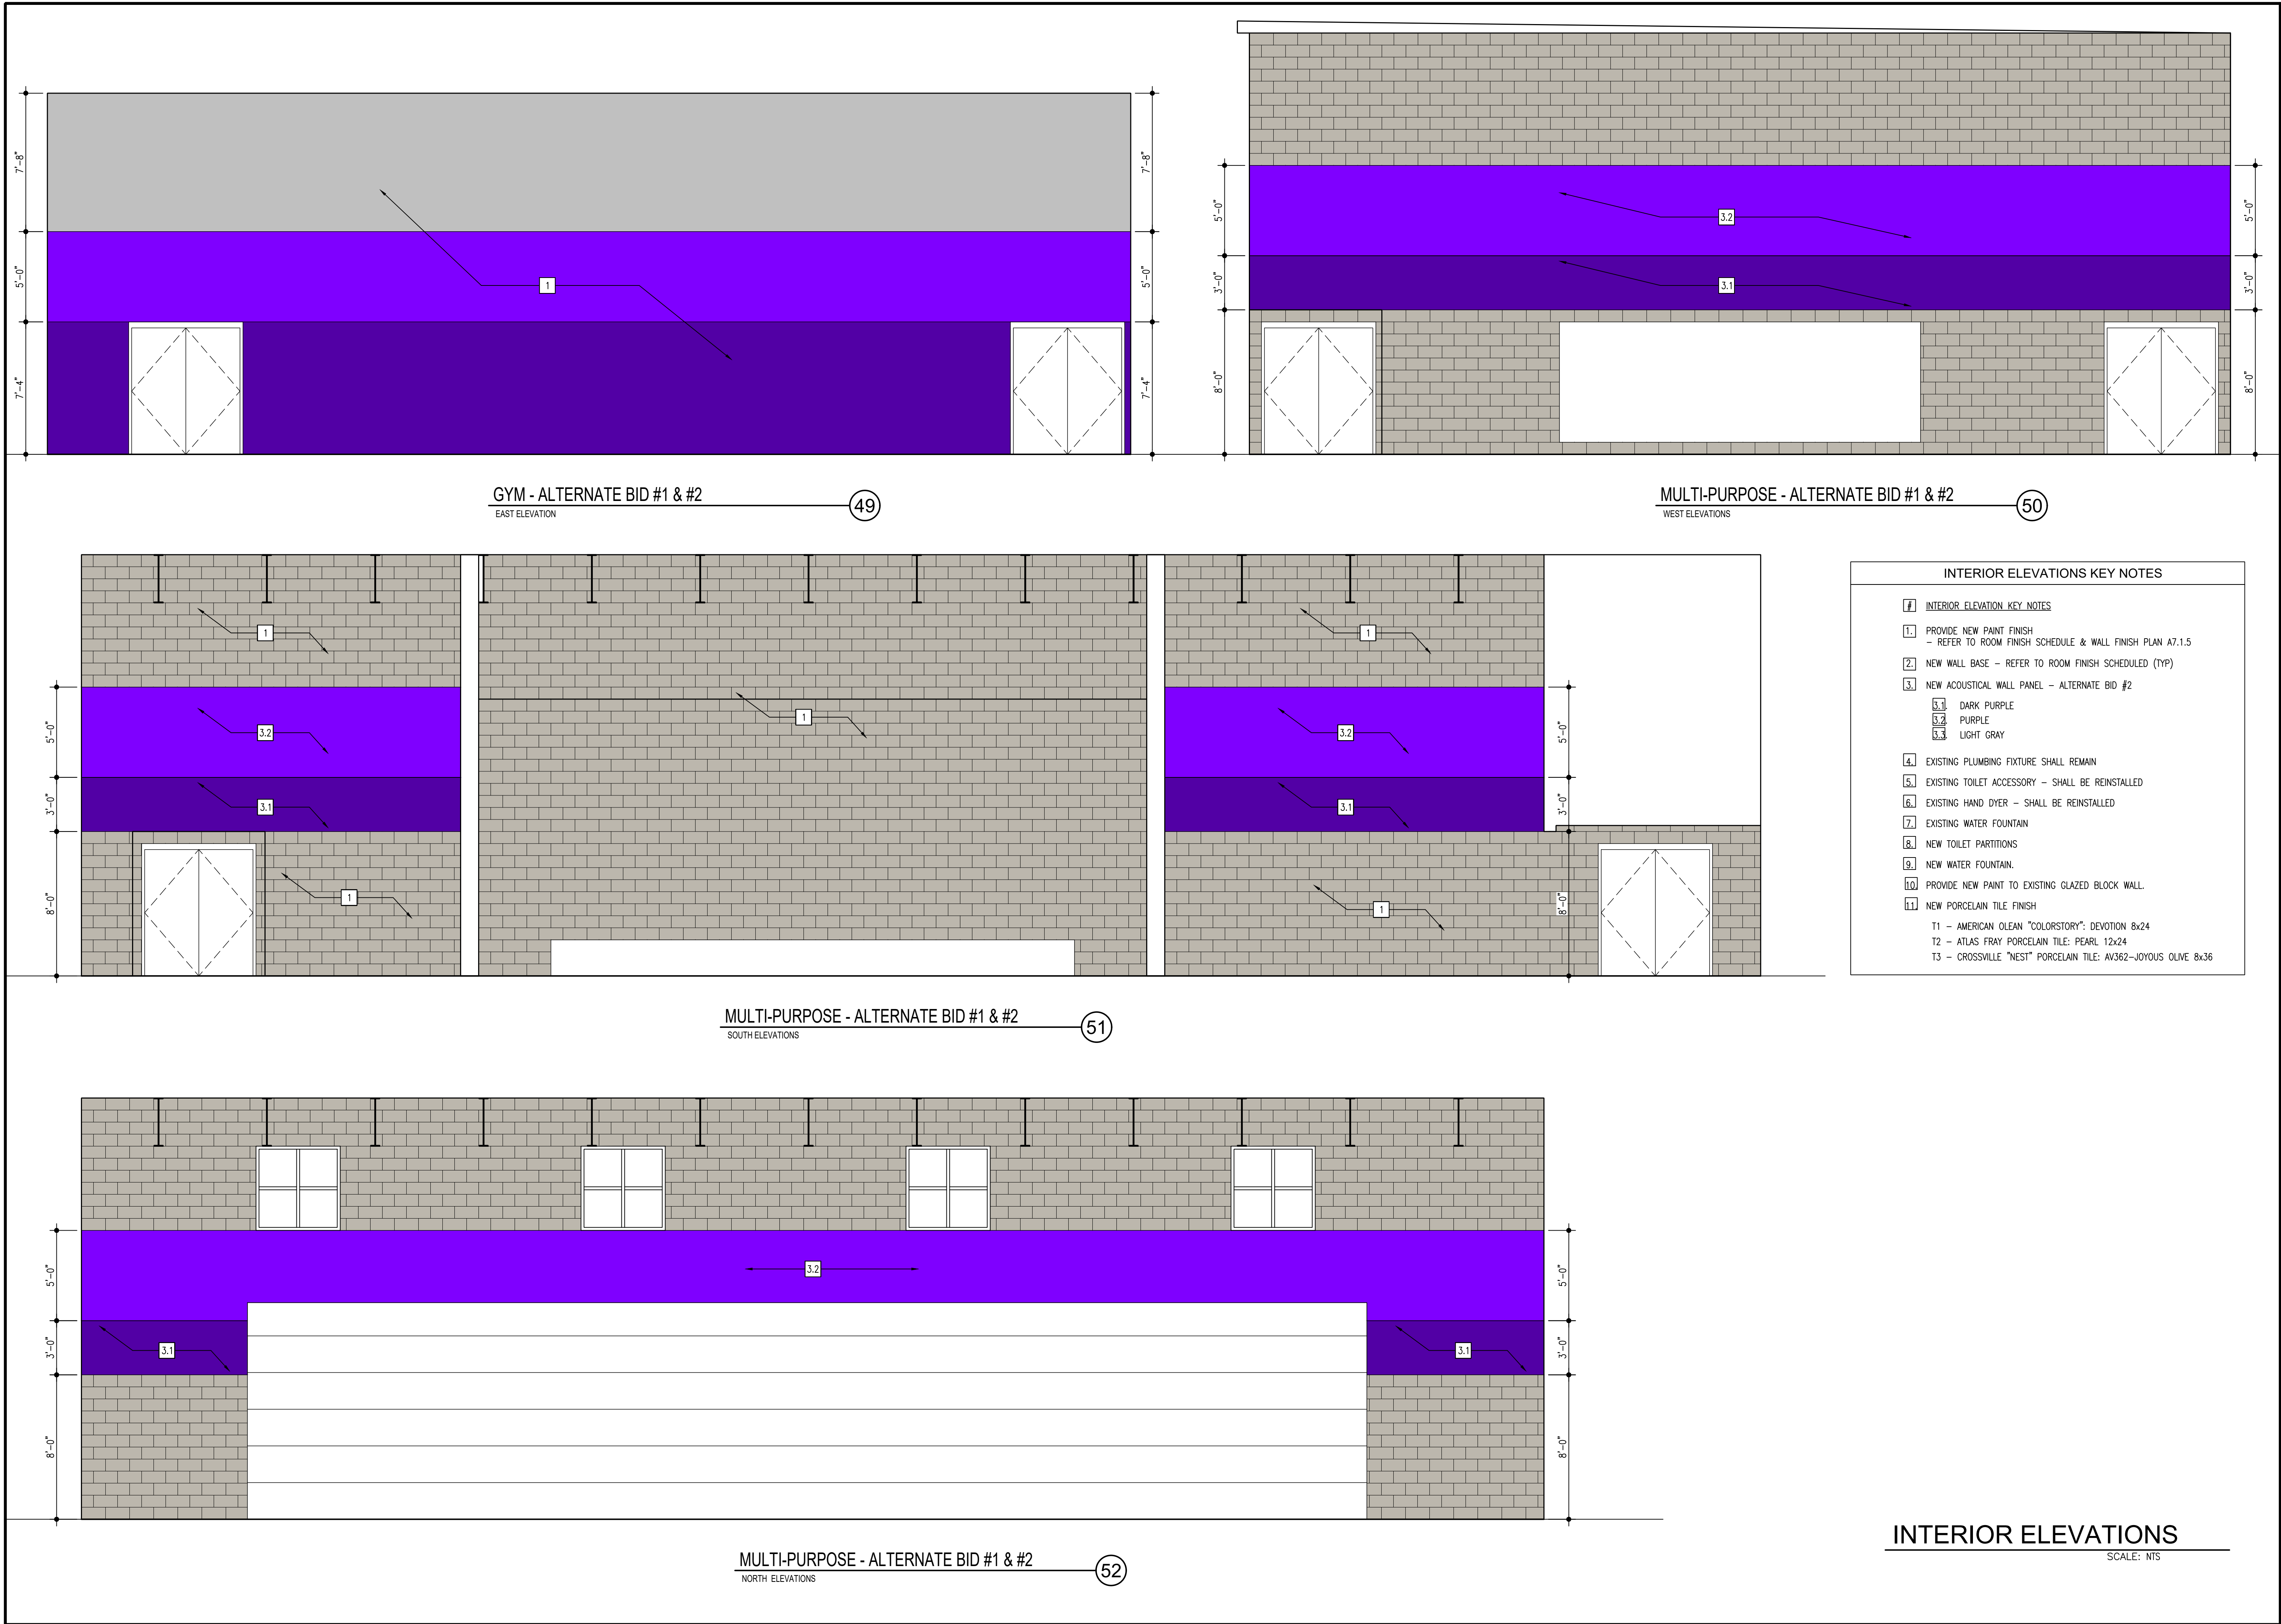

DATE
01-29-2026

PHASE #2 OF FINISH RENOVATIONS AT
JOHN WOOD ELEMENTARY SCHOOL
6100 E 73rd AVE
MERRILLVILLE, IN, 46410

CSK ARCHITECTS, P.C.
6919 W. LINCOLN HIGHWAY
219-322-5950
www.cskarchitects.com
CROWN POINT, IN 46307

25058

SHEET
A
7.1.3

INTERIOR ELEVATIONS
SCALE: NTS

x:\merrillville schools\25058 classroom renovation wood_phase 2\Drawings\700 interior elevations.dwg

INTERIOR ELEVATIONS KEY NOTES	
1	INTERIOR ELEVATION KEY NOTES
1.	PROVIDE NEW PAINT FINISH - REFER TO ROOM FINISH SCHEDULE & WALL FINISH PLAN A7.1.5
2.	NEW WALL BASE - REFER TO ROOM FINISH SCHEDULED (TYP)
3.	NEW ACOUSTICAL WALL PANEL - ALTERNATE BID #2
3.1	DARK PURPLE
3.2	PURPLE
3.3	LIGHT GRAY
4.	EXISTING PLUMBING FIXTURE SHALL REMAIN
5.	EXISTING TOILET ACCESSORY - SHALL BE REINSTALLED
6.	EXISTING HAND DYER - SHALL BE REINSTALLED
7.	EXISTING WATER FOUNTAIN
8.	NEW TOILET PARTITIONS
9.	NEW WATER FOUNTAIN.
10.	PROVIDE NEW PAINT TO EXISTING GLAZED BLOCK WALL.
11.	NEW PORCELAIN TILE FINISH
T1 - AMERICAN OLEAN "COLORSTORY": DEVOTION 8x24	
T2 - ATLAS FRAY PORCELAIN TILE: PEARL 12x24	
T3 - CROSSVILLE "NESI" PORCELAIN TILE: AV362-JOYOUS OLIVE 8x36	

FINISH MATERIAL LEGEND	
	DESCRIPTION
BRK	EXISTING BRICK VENEER WALL - SHALL REMAIN - DOES NOT GET PAINTED
CMU	EXISTING CONCRETE MASONRY UNIT
CPT1	CARPET: INTERFACE: AERIAL FLYING COLORS - 105815 SMOKE/IRIS - AE315
CPT2	WALK-OFF-CARPET: INTERFACE STEP REPEAT: 104940 IRON
CONC	SEALED CONCRETE FLOORS
EX	EXISTING CONDITION - SHALL REMAIN
GYP	NEW IMPACT RESILIENT GYPSUM BOARD: 5/8" FIRECODE TYPE "X"
MOS	EXISTING 4x4 MOSAIC TILES
PNT1	PAINT: SHERWIN WILLIAMS - MINDFUL GARY SW7016
PNT2	ACCENT PAINT: SHERWIN WILLIAMS - VAJANT VIOLET SW6818
SAT	NEW SUSPENDED ACOUSTICAL TILE CEILING
TB	TILE COVER BASE - TO MATCH TILE FINISH OF WALL
TEX	EXISTING TILE/GLAZED BLOCK WALL
T1	PORCELAIN TILE FINISH #1 AMERICAN OLEAN - COLORSTORY CUSTOM 8"x24" STRAIGHT STACK - COLOR DEVOTION
T2	PORCELAIN TILE FINISH #2 ATLAS - FRAY 12"x24" 1/2 OFFSET - COLOR: PEARL
T3	PORCELAIN TILE FINISH #3: CROSSVILLE - NEST 8"x36" 1/2
VB	JOHNSONITE 4 VINYL BASE - CHARCOAL
VCT	VINYL TILE - REFER TO FLOOR FINISH PLAN
---	EXISTING SHALL REMAIN - NO NEW FINISH

ROOM FINISH SCHEDULE NOTES


- #1: REFER TO WALL FINISH PLAN ON SHEET A7.1.5
#2: REFER TO FLOOR FINISH PLAN ON SHEET A9.1.0
#3: THE EXISTING TILE/GLAZED BLOCK SHALL BE PAINTED AND IS 6'-0" HIGH.
#4: EXISTING BRICK SHALL NOT BE PAINTED
#5: REFER TO REFLECTED CEILING PLAN

ROOM FINISH SCHEDULE																	
ROOM MNO	ROOM NAME	FLOOR	BASE	WALLS								CEILING			NOTES	ROOM NO	
				NORTH		SOUTH		WEST		EAST							
				MT'L	FIN	MT'L	FIN	MT'L	FIN	MT'L	FIN	MT'L	FIN	MT'L			FIN
A	VESTIBULE	CPT2	VB	EX	PNT1	EX	PNT1	EX	PNT1	EX	PNT1	EX	-	8'-8"	#1, #2, #3, #4	A	
A1	LOBBY	CPT2	VB	EX	PNT1	EX	PNT1	EX	PNT1	EX	PNT1	EX	-	8'-0"		A1	
A2	WATERFOUNTAIN	EX	T1	EX	T1	--	--	--	--	EX	T1	EX	-	8'-0"		A2	
A3	VISITOR WOMAN BATHROOM	EX	EX	EX	PNT1	EX	PNT1	EX	PNT1	EX	PNT1	EX	-	8'-0"		A3	
A4	VISITOR MAN BATHROOM	EX	EX	EX	PNT1	EX	PNT1	EX	PNT1	EX	PNT1	EX	-	8'-0"	A4		
A5	WAITING AREA	CPT1	VB	EX	PNT1	EX	PNT1	EX	PNT2	EX	PNT1	EX	-	8'-0"	#1	A5	
A6	SECRETARY	CPT1	VB	EX	PNT1	EX	PNT1	EX	PNT1	EX	PNT1	EX	-	8'-0"	A6		
A7	STUDENT WAITING	CPT1	VB	EX	PNT1	EX	PNT1	EX	PNT1	EX	PNT1	EX	-	8'-8"	A7		
A8	MAIL	CPT1	VB	EX	PNT1	EX	PNT1	EX	PNT1	EX	PNT1	EX	-	8'-8"	A8		
A9	VAULT	CPT1	VB	--	--	--	--	--	--	--	EX	-	8'-0"	A9			
A10	BOOK STORE	CPT1	VB	EX	PNT1	EX	PNT1	EX	PNT1	EX	PNT1	EX	-	8'-0"	A10		
A11	CLINIC	CPT1	VB	EX	PNT1	EX	PNT1	EX	PNT1	EX	PNT1	EX	-	8'-8"	A11		
A12	OFFICE	CPT1	VB	EX	PNT1	EX	PNT1	EX	PNT1	EX	PNT1	EX	-	8'-8"	A12		
A13	TOILET	EX	EX	EX	PNT1	EX	PNT1	EX	PNT1	EX	PNT1	EX	-	8'-0"	A13		
A14	WORK ROOM	CPT1	VB	EX	PNT1	EX	PNT1	EX	PNT1	EX	PNT1	EX	-	8'-0"	A14		
A15	PRINCIPAL OFFICE	CPT1	VB	EX	PNT1	EX	PNT2	EX	PNT1	EX	PNT1	EX	-	8'-0"	#1	A15-A	
A16	HALLWAY	CPT1	VB	EX	PNT1	--	--	EX	PNT1	EX	PNT1	EX	-	8'-8"	A16		
A17	TOILET	EX	EX	EX	PNT1	EX	PNT1	EX	PNT1	EX	PNT1	EX	-	8'-8"	A17		
A18	TOILET	EX	EX	EX	PNT1	EX	PNT1	EX	PNT1	EX	PNT1	EX	-	8'-0"	A18		
A19	MAIN CONFERENCE	CPT1	VB	EX	PNT1	EX	PNT1	EX	PNT1	EX	PNT1	EX	-	8'-0"	A19		
A20	CLOSET	CPT1	VB	EX	PNT1	EX	PNT1	EX	PNT1	EX	PNT1	EX	-	8'-10"	A20		
C	VESTIBULE	CPT2	VB	EX	PNT1	EX	PNT1	EX	PNT1	EX	PNT1	EX	-	8'-8"	C		
C	CORRIDOR	VCT	VB	EX	PNT1	EX	PNT1	EX	PNT1	EX	PNT1	EX	-	8'-0"	#1, #2, #3	C	
C1	COMMONS	VCT	VB	EX	PNT1	EX	PNT1	EX	PNT1	EX	PNT1	EX	-	8'-0"	#1, #2, #3, #4	C1	
C2	JANITOR CLOSET	EX	VB	EX	PNT1	EX	PNT1	EX	PNT1	EX	PNT1	EX	-	8'-0"	C2		
C3	WATERFOUNTAIN	EX	T1	EX	T1	--	--	--	--	--	EX	-	8'-0"	C3			
C4	COURTYARD VESTIBULE	CPT2	VB	EX	PNT1	--	--	EX	PNT1	EX	PNT1	EX	-	8'-0"	C4		
CAF	CAFETERIA - ALTERNATE BID #1	EX	VB	EX	PNT1	EX	PNT1/ PNT2	EX	PNT1	EX	PNT1	EX	-	8'-0"	#1,#5	CAF	
D	CORRIDOR	VCT	VB	EX	PNT1	EX	PNT1	EX	PNT1	EX	PNT1	EX	-	8'-0"	#1, #2, #3	D	
E	CORRIDOR	VCT	VB	EX	PNT1	EX	PNT1	EX	PNT1	EX	PNT1	EX	-	8'-0"	#1, #2, #3	E	
E1	WATERFOUNTAIN	EX	T1	--	--	--	--	--	--	EX	T1	EX	-	8'-0"	E1		
E2	WATERFOUNTAIN	EX	T1	--	--	--	--	EX	T1	--	--	EX	-	8'-0"	E2		
E3	ENTRY (BOYS BR)	EX	T2/T3	EX	T2/T1	EX	T2/T1	EX	T2/T1	EX	T2/T1	EX	-	8'-0"	E3		
E4	BOYS BATHROOM	EX	T2/T3	EX	T3/T1	EX	T3/T1	EX	T2/T1	EX	T2/T1	EX	-	8'-0"	E4		
E5	STORAGE	EX	EX	--	--	--	--	--	--	--	EX	-	8'-0"	E5			
E6	ENTRY (GIRLS BR)	EX	T2/T3	EX	T2/T1	EX	T2/T1	EX	T2/T1	EX	T2/T1	EX	-	8'-0"	E6		
E7	GIRLS BATHROOM	EX	T2/T3	EX	T3/T1	EX	T3/T1	EX	T2/T1	EX	T2/T1	EX	-	8'-0"	E7		
E8	STORAGE	EX	EX	--	--	--	--	--	--	--	EX	-	8'-0"	E8			
E9	JANITOR CLOSET	EX	VB	EX	PNT1	EX	PNT1	EX	PNT1	EX	PNT1	EX	-	8'-0"	E9		
E10	CUSTODIAL OFFICE	EX	VB	EX	PNT1	EX	PNT1	EX	PNT1	EX	PNT1	EX	-	8'-0"	E10		
F	VESTIBULE	CPT2	VB	EX	PNT3	EX	PNT3	EX	PNT3	EX	PNT3	EX	-	8'-0"	F		
F	CORRIDOR	VCT/ CPT2	VB	EX	PNT1	EX	PNT1	EX	PNT1	EX	PNT1	EX	-	8'-0"	#1, #2, #3	F	
F1	WATERFOUNTAIN	EX	T1	EX	T1	--	--	--	--	--	EX	-	8'-0"	F1			
F2	ENTRY (BOYS)	EX	EX	EX	PNT1	EX	PNT1	EX	PNT1	EX	PNT1	EX	-	8'-0"	F2		
F3	BOYS BATHROOM	EX	T2/T3	EX	T3/T1	EX	T2/T1	EX	T2/T1	EX	T2/T1	EX	-	8'-0"	F3		
F4	CUSTODIAL STORAGE	EX	EX	--	--	--	--	--	--	--	EX	-	8'-0"	F4			
F5	ENTRY (GIRLS)	EX	EX	EX	PNT1	EX	PNT1	EX	PNT1	EX	PNT1	EX	-	8'-0"	F5		
F6	GIRLS BATHROOM	EX	T2/T3	EX	T3/T1	EX	T2/T1	EX	T2/T1	EX	T2/T1	EX	-	8'-0"	F6		
F7	GENERAL STORAGE	EX	EX	--	--	--	--	--	--	--	EX	-	8'-0"	F7			
F8	JANITOR CLOSET	EX	EX	--	--	--	--	--	--	--	EX	-	8'-0"	F8			
G	GYM - ALTERNATE BID #1	EX	VB	EX	PNT1	EX	PNT1	EX	PNT1	EX	PNT1	EX	-	8'-0"	G		
G1	P.E. OFFICE- ALTERNATE BID #1	EX	VB	EX	PNT1	EX	PNT1	EX	PNT1	EX	PNT1	EX	-	8'-0"	G1		
G2	P.E. STORAGE- ALTERNATE BID #1	EX	VB	EX	PNT1	EX	PNT1	EX	PNT1	EX	PNT1	EX	-	8'-0"	G2		
H	MULTI-PURPOSE - ALTERNATE BID #1	EX	VB	EX	PNT1	EX	PNT1	EX	PNT1	EX	PNT1	EX	-	8'-0"	H		
H1	STORAGE - ALTERNATE BID #1	EX	EX	--	--	--	--	--	--	--	EX	-	8'-0"	H1			
I	HALLWAY - ALTERNATE BID #1	EX	VB	EX	PNT1	EX	PNT1	EX	PNT1	EX	PNT1	EX	-	8'-0"	I		
J	VESTIBULE	CPT2	VB	EX	PNT1	EX	PNT1	EX	PNT1	EX	PNT1	EX	-	8'-0"	J		
J	CORRIDOR	VCT/ CPT2	VB	EX	PNT1	EX	PNT1	EX	PNT1	EX	PNT1	EX	-	8'-0"	#1, #2, #3	J	
J1	MECHANICAL ROOM	EX	EX	--	--	--	--	--	--	--	EX	-	8'-0"	J1			
J2	STORAGE	EX	EX	--	--	--	--	--	--	--	EX	-	8'-0"	J2			
J3	COURTYARD VESTIBULE	EX	VB	EX	PNT1	EX	PNT1	EX	PNT1	EX	PNT1	EX	-	8'-0"	J3		
J4	WATERFOUNTAIN	EX	T1	--	--	--	--	--	--	EX	T1	EX	-	8'-0"	J4		
J5	WATERFOUNTAIN	EX	T1	--	--	--	--	EX	T1	--	--	EX	-	8'-0"	J5		
J6	BATHROOM ENTRY	EX	EX	EX	T3/T1	EX	PNT1	EX	PNT1	EX	PNT1	EX	-	8'-0"	J6		
J7	GIRLS BATHROOM	EX	T2/T3	EX	T2/T1	EX	T2/T1	EX	T2/T1	EX	T3/T1	EX	-	8'-0"	J7		
J8	CUSTODIAL STORAGE	EX	EX	--	--	--	--	--	--	--	EX	-	8'-0"	J8			
J9	BOYS BATHROOM	EX	T2/T3	EX	T2/T1	EX	T2/T1	EX	T3/T1	EX	T2/T1	EX	-	8'-0"	J9		
K	VESTIBULE	CPT2	VB	EX	PNT1	EX	PNT1	EX	PNT1	EX	PNT1	EX	-	8'-0"	K		
K	CORRIDOR	VCT/ CPT2	VB	EX	PNT1	EX	PNT1	EX	PNT1	EX	PNT1	EX	-	8'-0"	#1, #2, #3	K	
K1	WATERFOUNTAIN	EX	T1	--	--	--	--	--	--	EX	T1	EX	-	8'-0"	K1		
K2	HALLWAY	EX	EX	EX	PNT1	EX	PNT1	EX	PNT1	EX	PNT1	EX	-	8'-0"	K2		
K3	ENTRY (GIRLS)	EX	EX	EX	PNT1	EX	PNT2	EX	PNT1	EX	PNT2	EX	-	8'-0"	K3		
K4	GIRLS BATHROOM	EX	T2/T3	EX	T2/T1	EX	T2/T1	EX	T2/T1	EX	T3/T1	EX	-	8'-0"	K4		
K5	ENTRY (BOYS)	EX	EX	EX	PNT1	EX	PNT2	EX	PNT2	EX	PNT1	EX	-	8'-0"	K5		
K6	BOYS BATHROOM	EX	T2/T3	EX	T2/T1	EX	T3/T1	EX	T3/T1	EX	T2/T1	EX	-	8'-0"	K6		
K7	COURTYARD VESTIBULE	EX	EX	EX	PNT1	EX	PNT1	EX	PNT1	EX	PNT1	EX	-	8'-0"	K7		
L	VESTIBULE	CPT2	EX	EX	PNT1	EX	PNT1	EX	PNT1	EX	PNT1	EX	-	8'-0"	L		
L	CORRIDOR	VCT	VB	EX	PNT1	EX	PNT1	EX	PNT1	EX	PNT1	EX	-	8'-0"	#1, #2, #3	L	
L1	STORAGE	EX	EX	--	--	--	--	--	--	--	EX	-	8'-0"	L1			
L2	STORAGE	EX	VB	EX	PNT1	EX	PNT1	EX	PNT1	EX	PNT1	EX	-	8'-0"	L2		
L3	WATER FOUNTAIN	EX	T1	--	--	--	--	--	--	EX	T1	EX	-	8'-0"	L3		

ROOM FINISH SCHEDULE

NEW CONSTRUCTION


SCALE: NTS

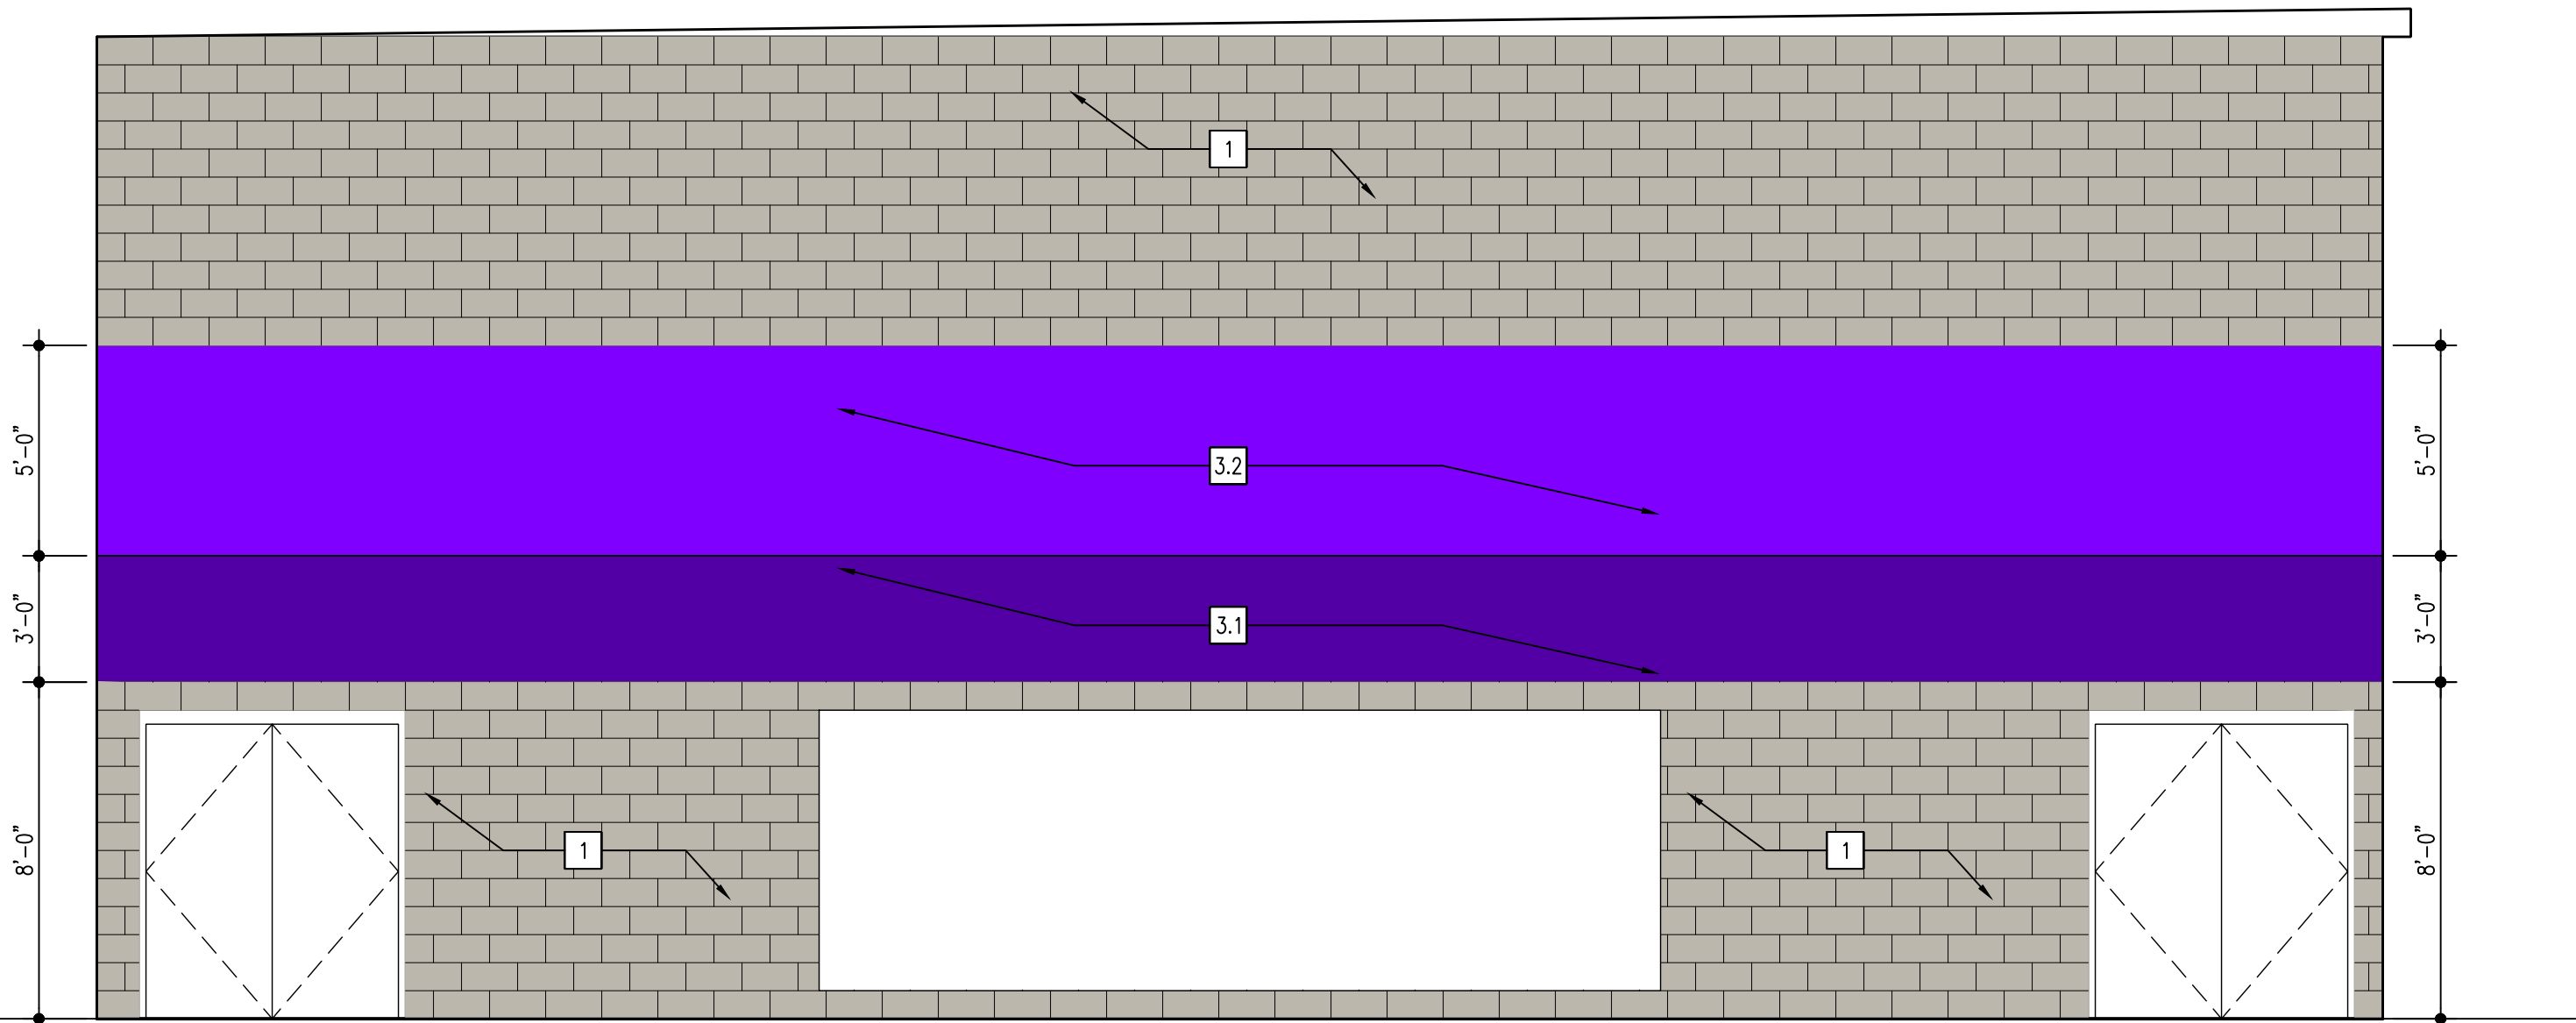

MULTI-PURPOSE - ALTERNATE BID #1 & #2

EAST ELEVATIONS

53

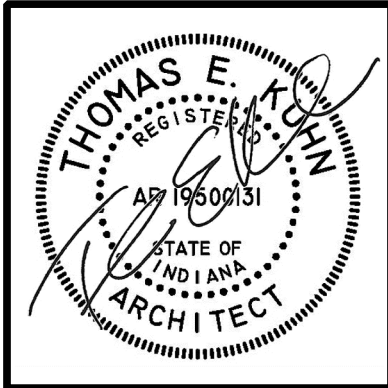

DATE
01-29-2026

PHASE #2 OF FINISH RENOVATIONS AT
JOHN WOOD ELEMENTARY SCHOOL
6100 E 73rd AVE
MERRILLVILLE, IN, 46410



CSK ARCHITECTS, P.C.

6919 W. LINCOLN HIGHWAY
219-322-5950
CROWN POINT, IN 46307
www.cskarchitects.com

25058

SHEET
A
7.1.4

x:\merrillville schools\25058 classroom renovation wood_phase 2\Drawings\700 interior elevations.dwg

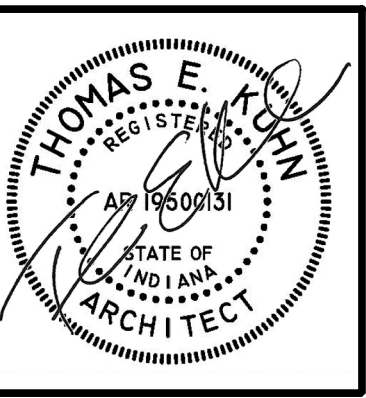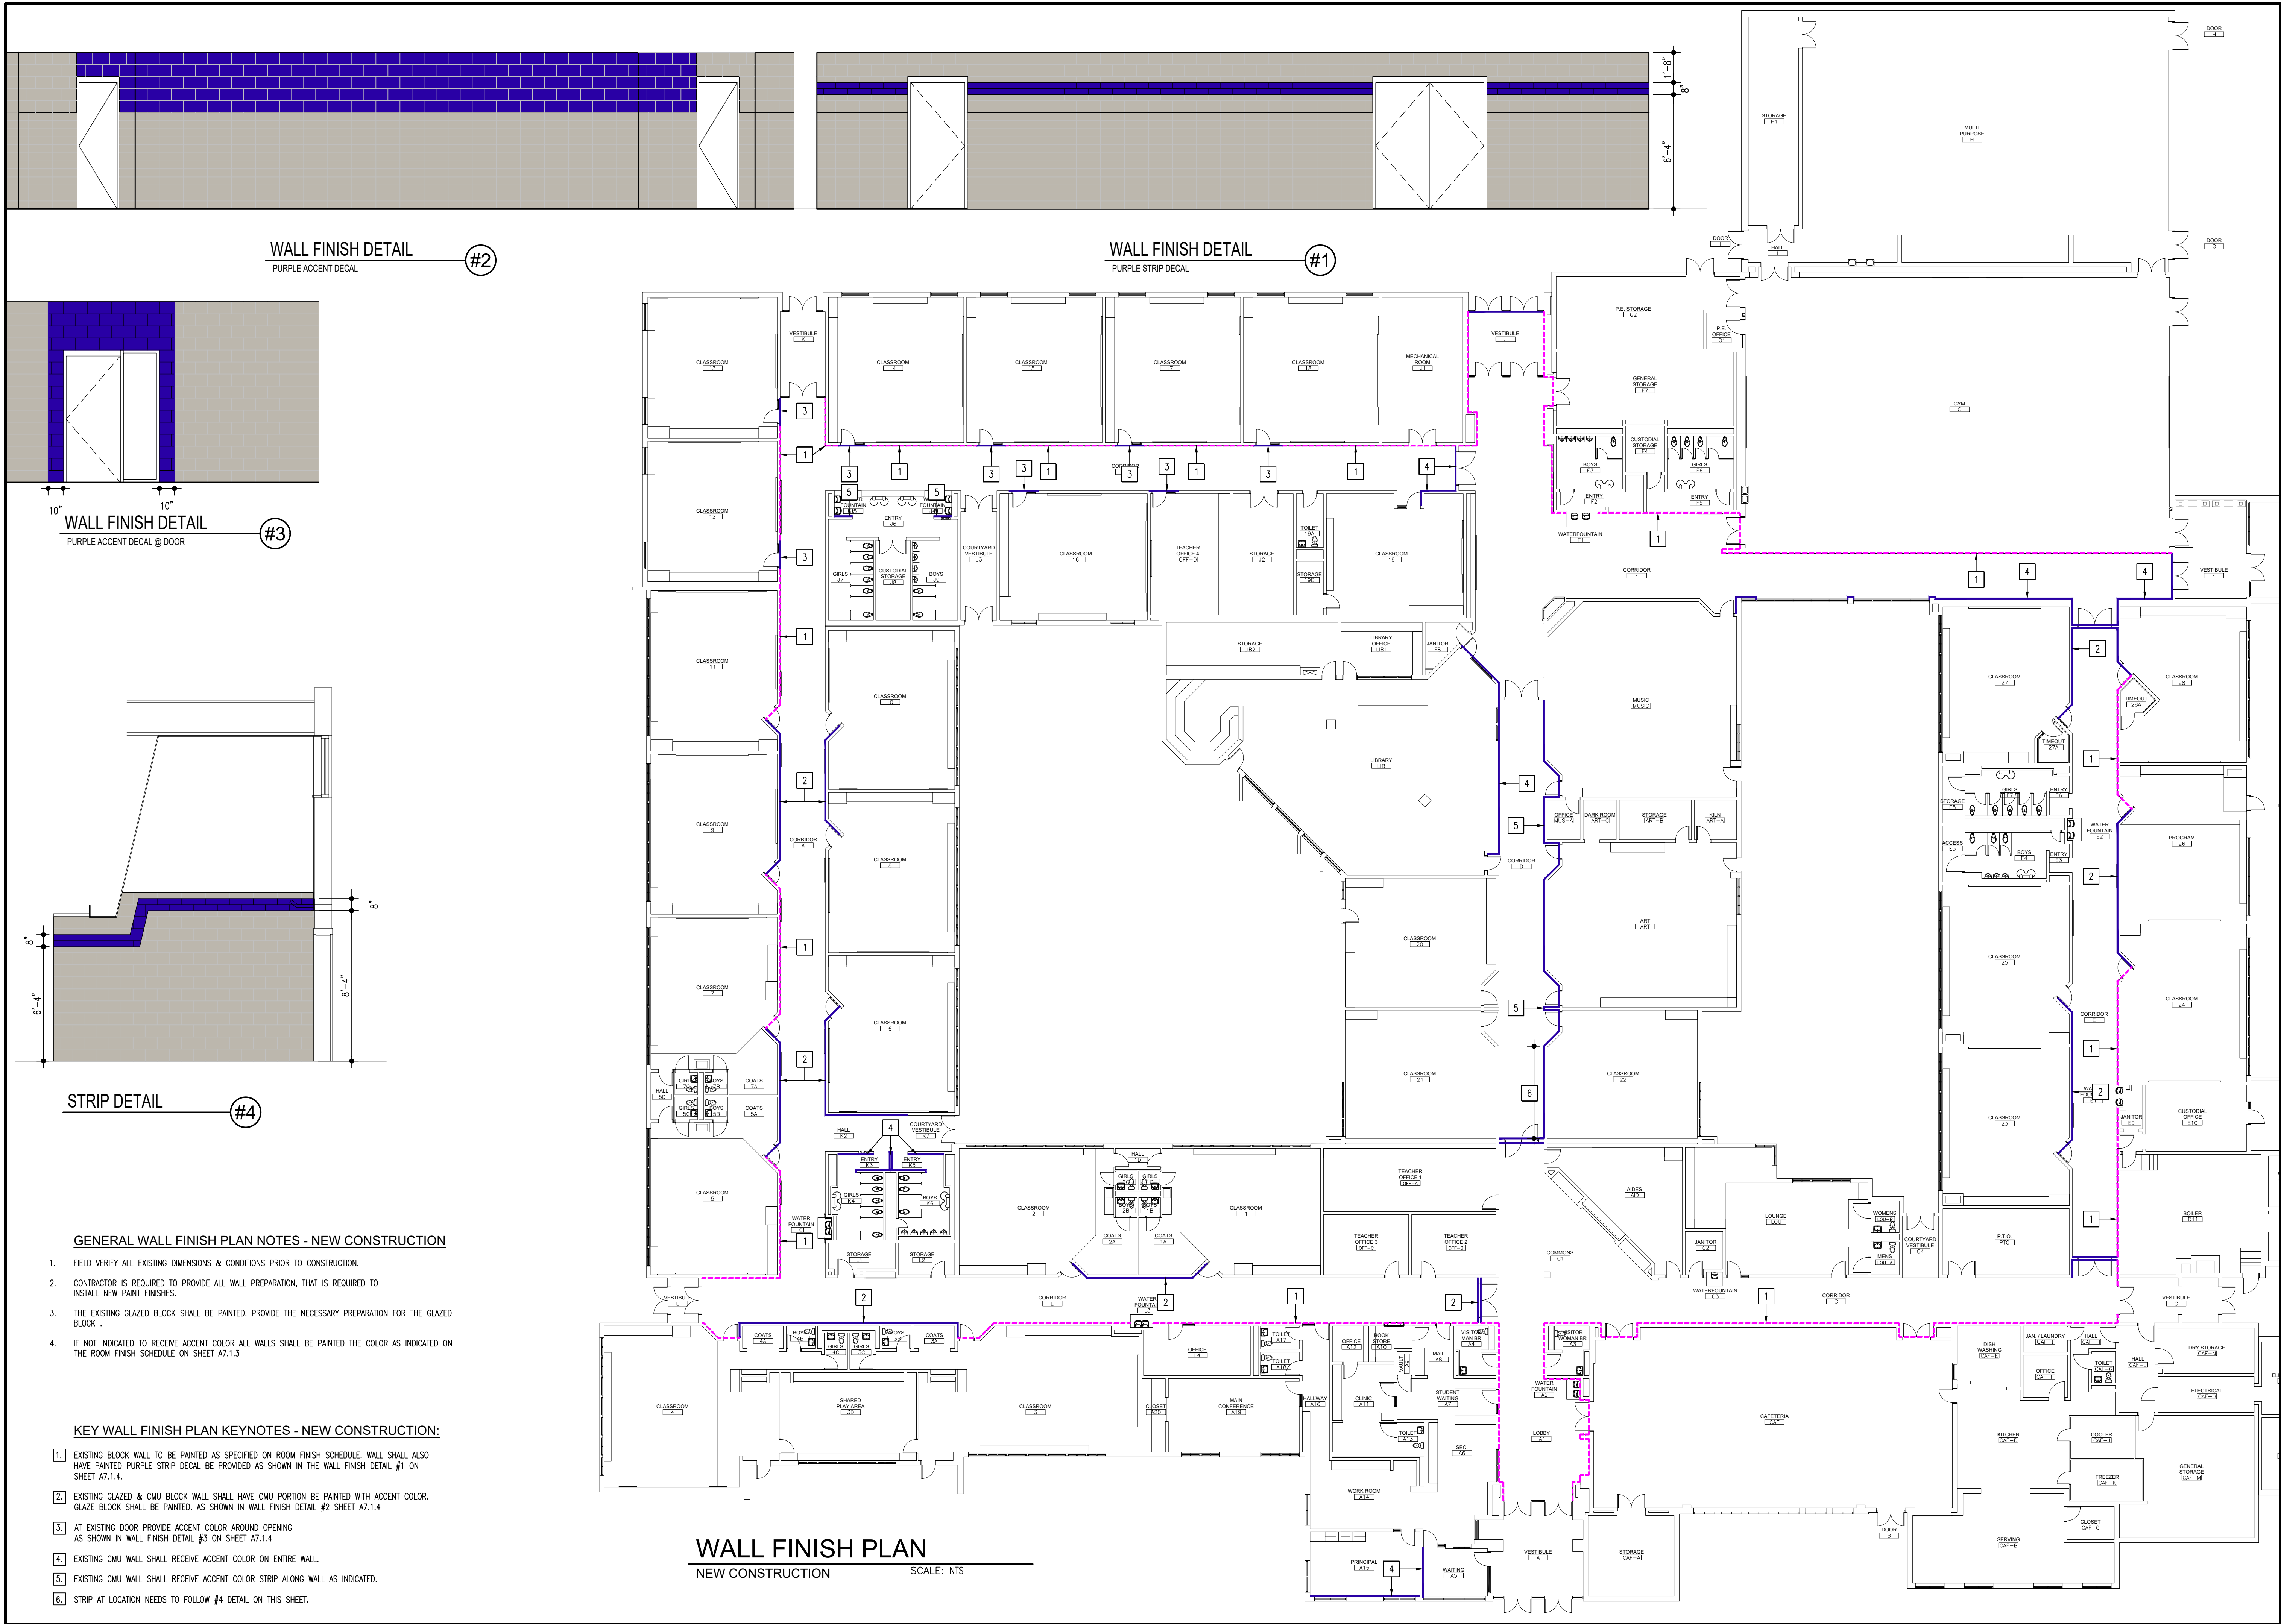

DATE
01-29-2026


PHASE #2 OF FINISH RENOVATIONS AT
JOHN WOOD ELEMENTARY SCHOOL
6100 E 73rd AVE
MERRILLVILLE, IN, 46410

CSK ARCHITECTS, P.C.
CROWN POINT, IN 46307
www.cskarchitects.com
6919 W LINCOLN HIGHWAY
219-322-5950

25058

SHEET
A
7.1.5

x:\merrillville schools\25038 classroom renovation wood_phase 2\Drawings\200 ceiling.dwg

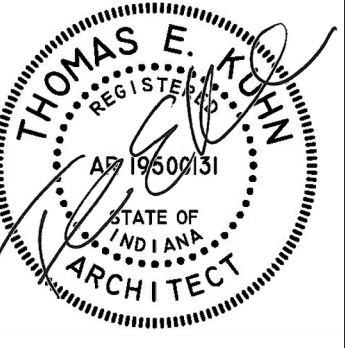

DATE
01-29-2026

PHASE #2 OF FINISH RENOVATIONS AT
JOHN WOOD ELEMENTARY SCHOOL
6100 E 73rd AVE
MERRILLVILLE, IN, 46410


CSK ARCHITECTS, P.C.

6919 W LINCOLN HIGHWAY
219-322-5950
www.cskarchitects.com

25058

SHEET
A
2.1.0



x:\merrillville schools\25058 classroom renovation wood_phase 2\Drawings\200 ceiling.dwg

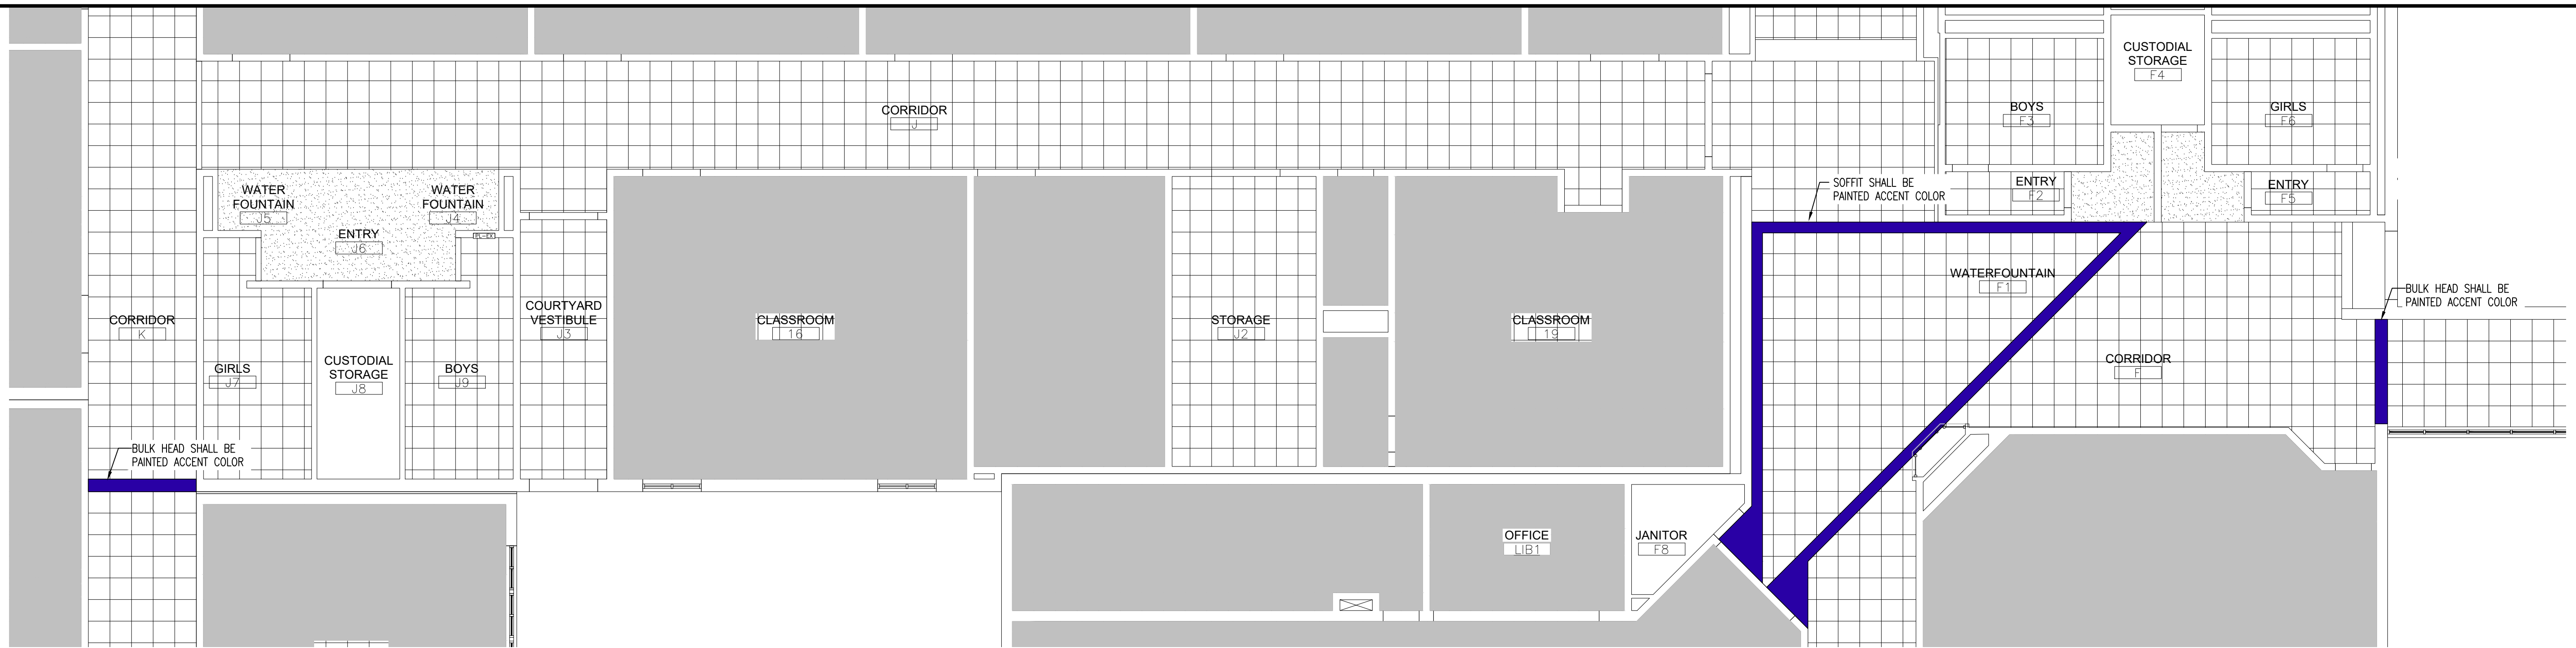

PARTIAL REFLECTED CEILING PLAN - AREA A

NEW CONSTRUCTION



SCALE: 1/8" = 1'-0"

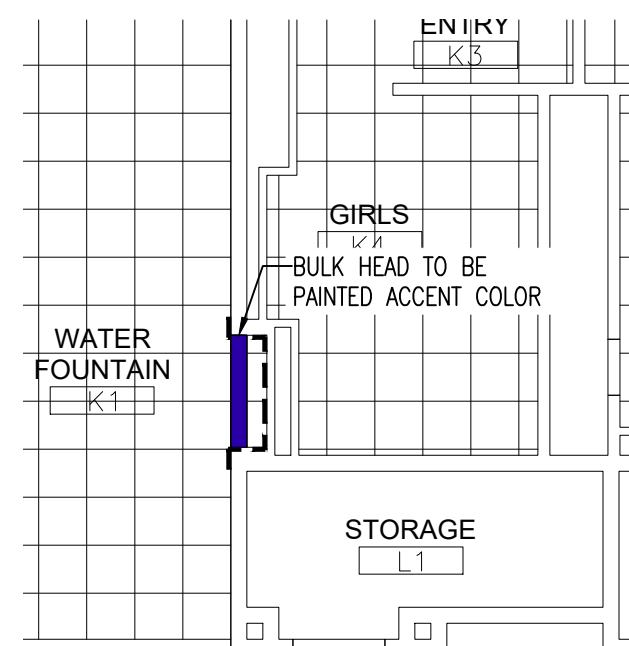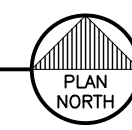

PARTIAL REFLECTED CEILING PLAN - AREA C

NEW CONSTRUCTION



SCALE: 1/8" = 1'-0"

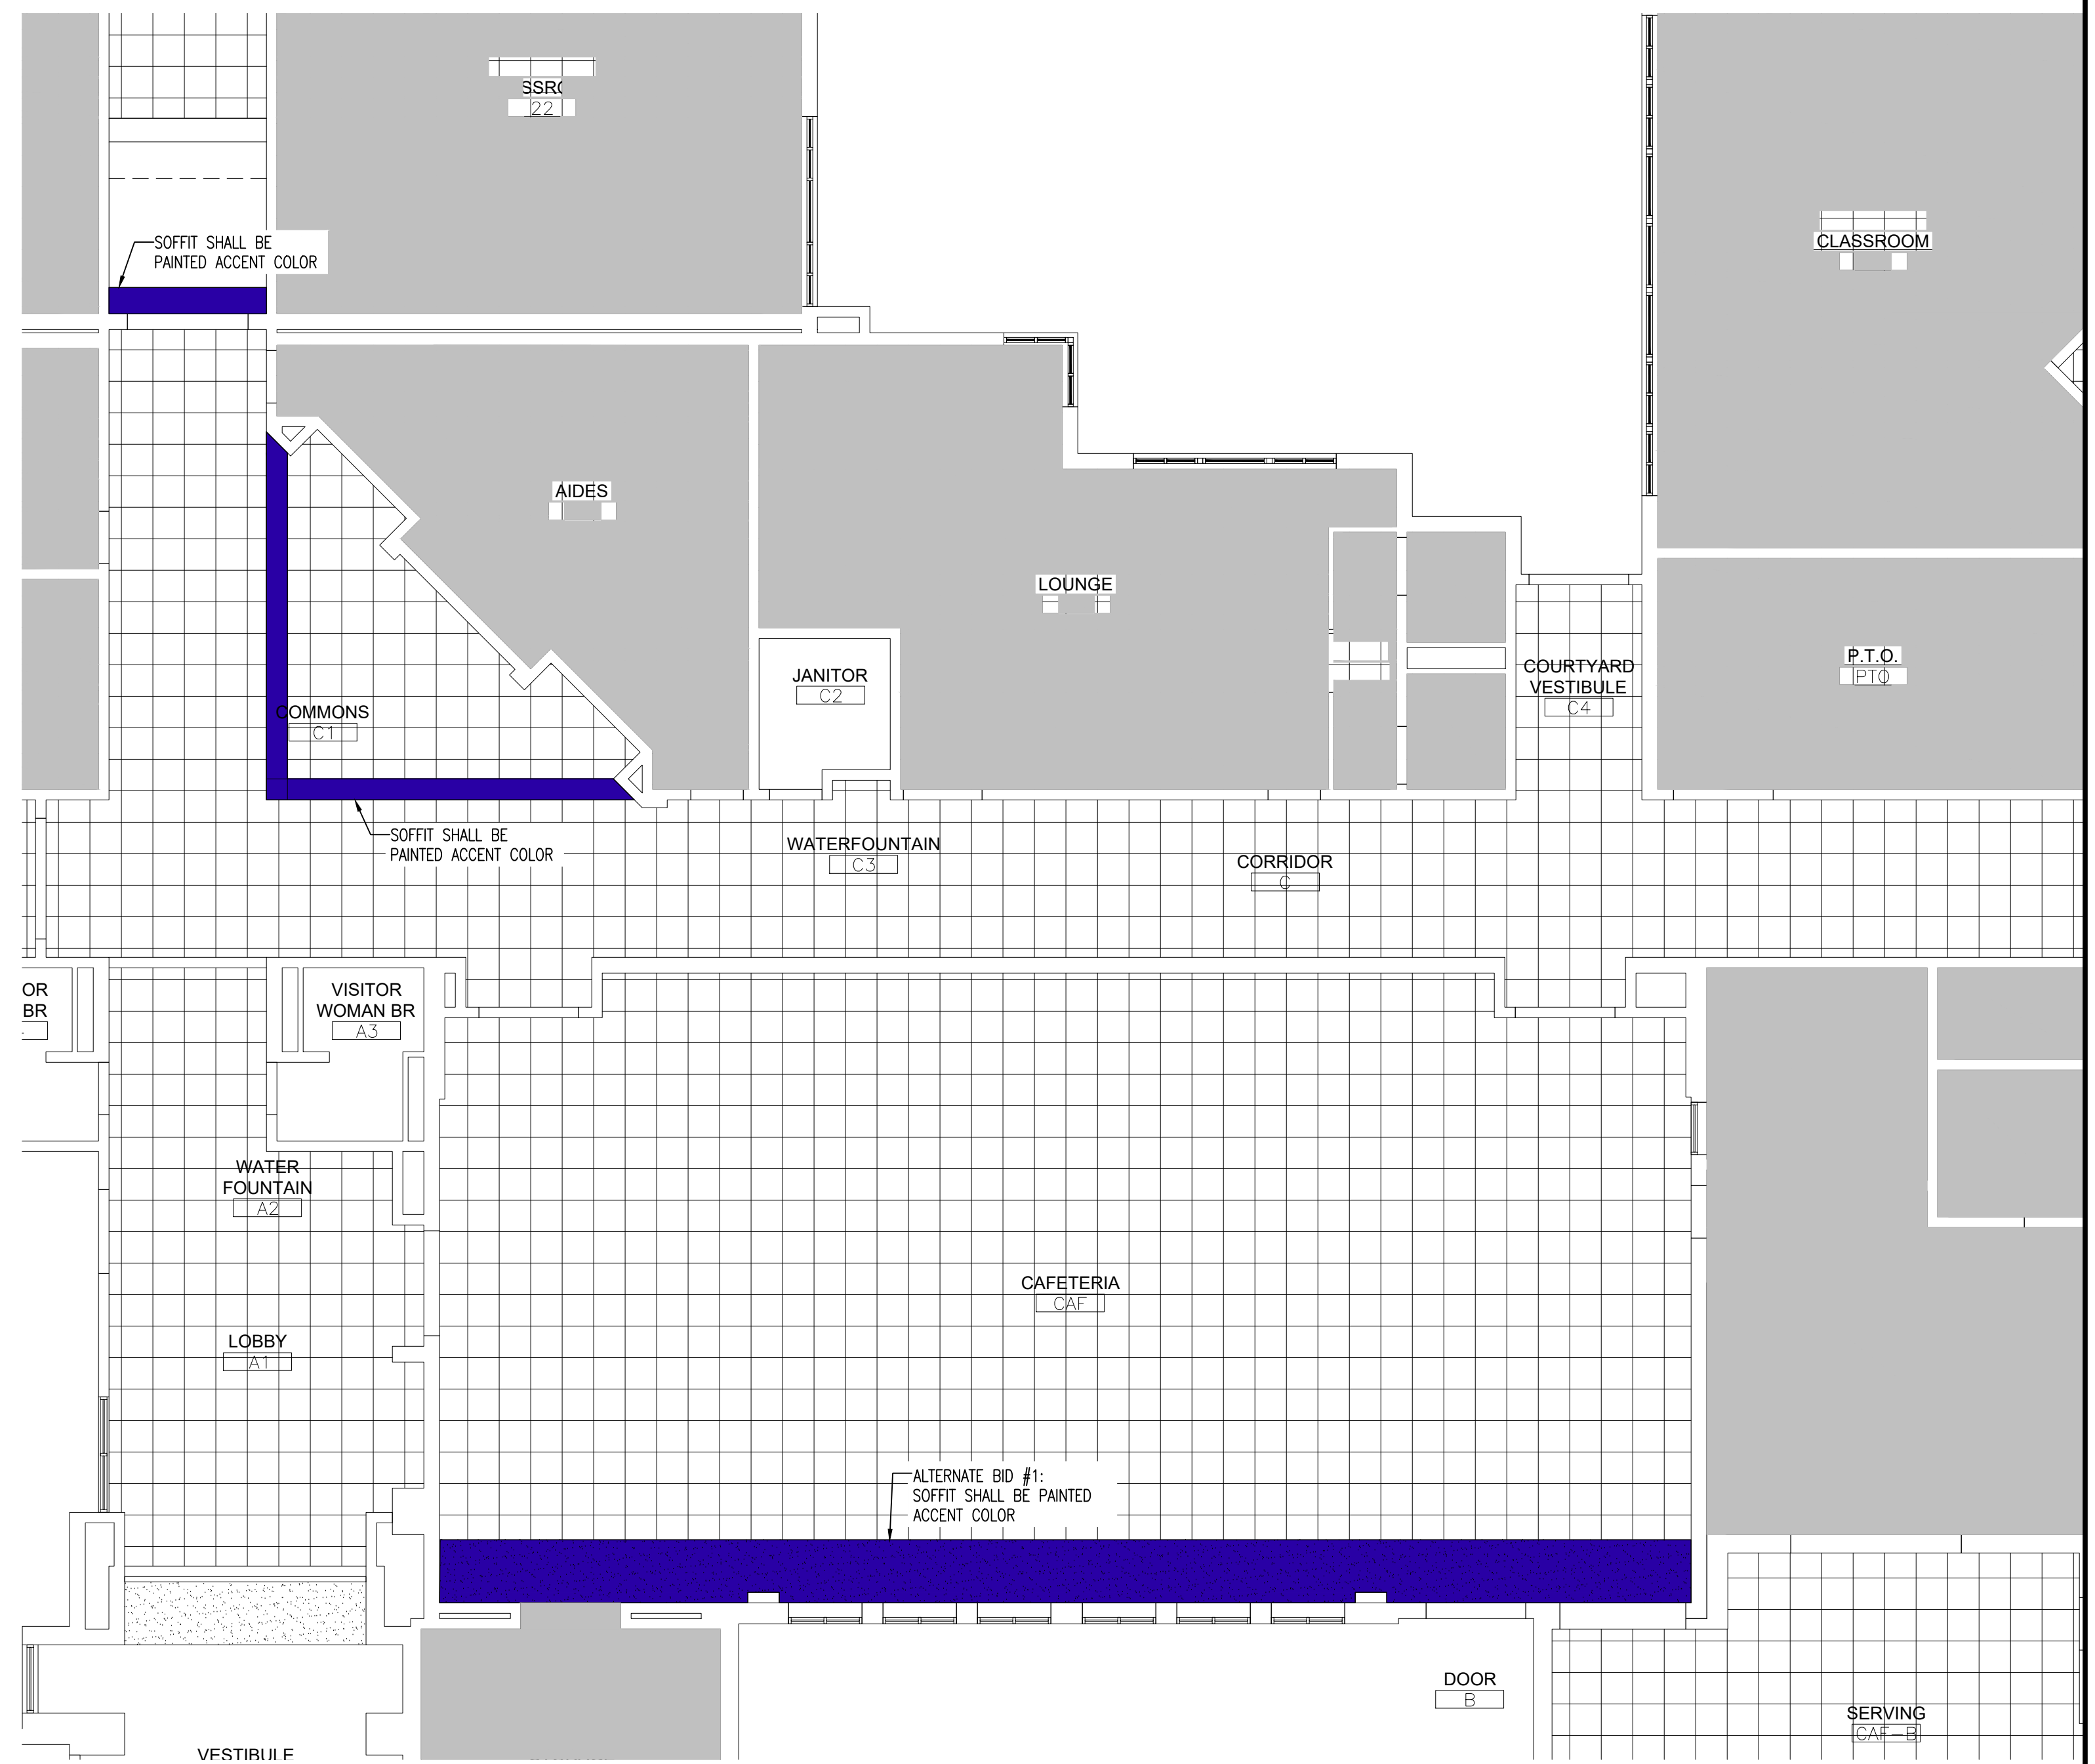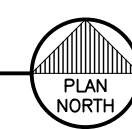

PARTIAL REFLECTED CEILING PLAN - AREA B

NEW CONSTRUCTION

SCALE: 1/8" = 1'-0"

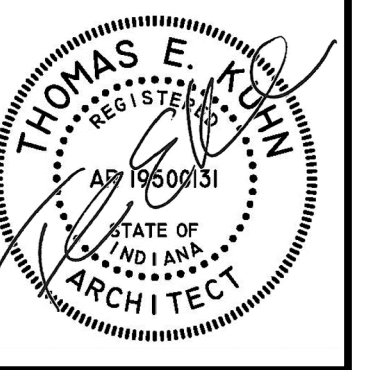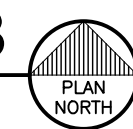

DATE
01-29-2026

PHASE #2 OF FINISH RENOVATIONS AT
JOHN WOOD ELEMENTARY SCHOOL
6100 E 73rd AVE
MERRILLVILLE, IN, 46410

CSK ARCHITECTS, P.C.

6919 W. LINCOLN HIGHWAY
219-322-5950
CROWN POINT, IN 46307
www.cskarchitects.com

25058

SHEET
A
2.1.1

x:\merrillville schools\25058 classroom renovation wood_phase 2\Drawings\ag00 Floor Finish Plan.dwg



MASTER FLOOR PLAN
NEW CONSTRUCTION

SCALE: 1/16" = 1'-0"



NEW FLOOR FINISH LEGEND:

- VCT ARMSTRONG FLOORING: IMPERIAL TEXTURE - 57533 TIGER EYES
- VCT ARMSTRONG FLOORING: IMPERIAL TEXTURE - 57518 WHITE OUT
- VCT ARMSTRONG FLOORING: IMPERIAL TEXTURE - 51915 CHARCOAL
- CARPET FLOORING: INTERFACE - AERIAL FLYING COLORS - 105815 SMOKE/IRIS AE315.
- WALL OFF CARPET FLOORING: INTERFACE - STEP REPEAT 104940 IRON
- EXISTING VCT - SHALL REMAIN
- EXISTING TILE FLOORING - SHALL REMAIN
- EXISTING GYM FLOORING - SHALL REMAIN

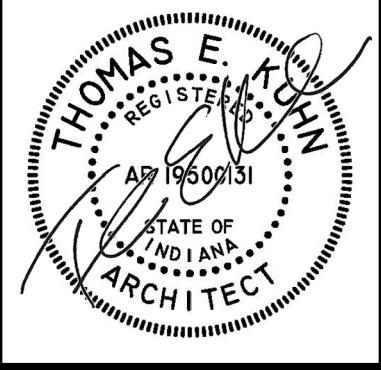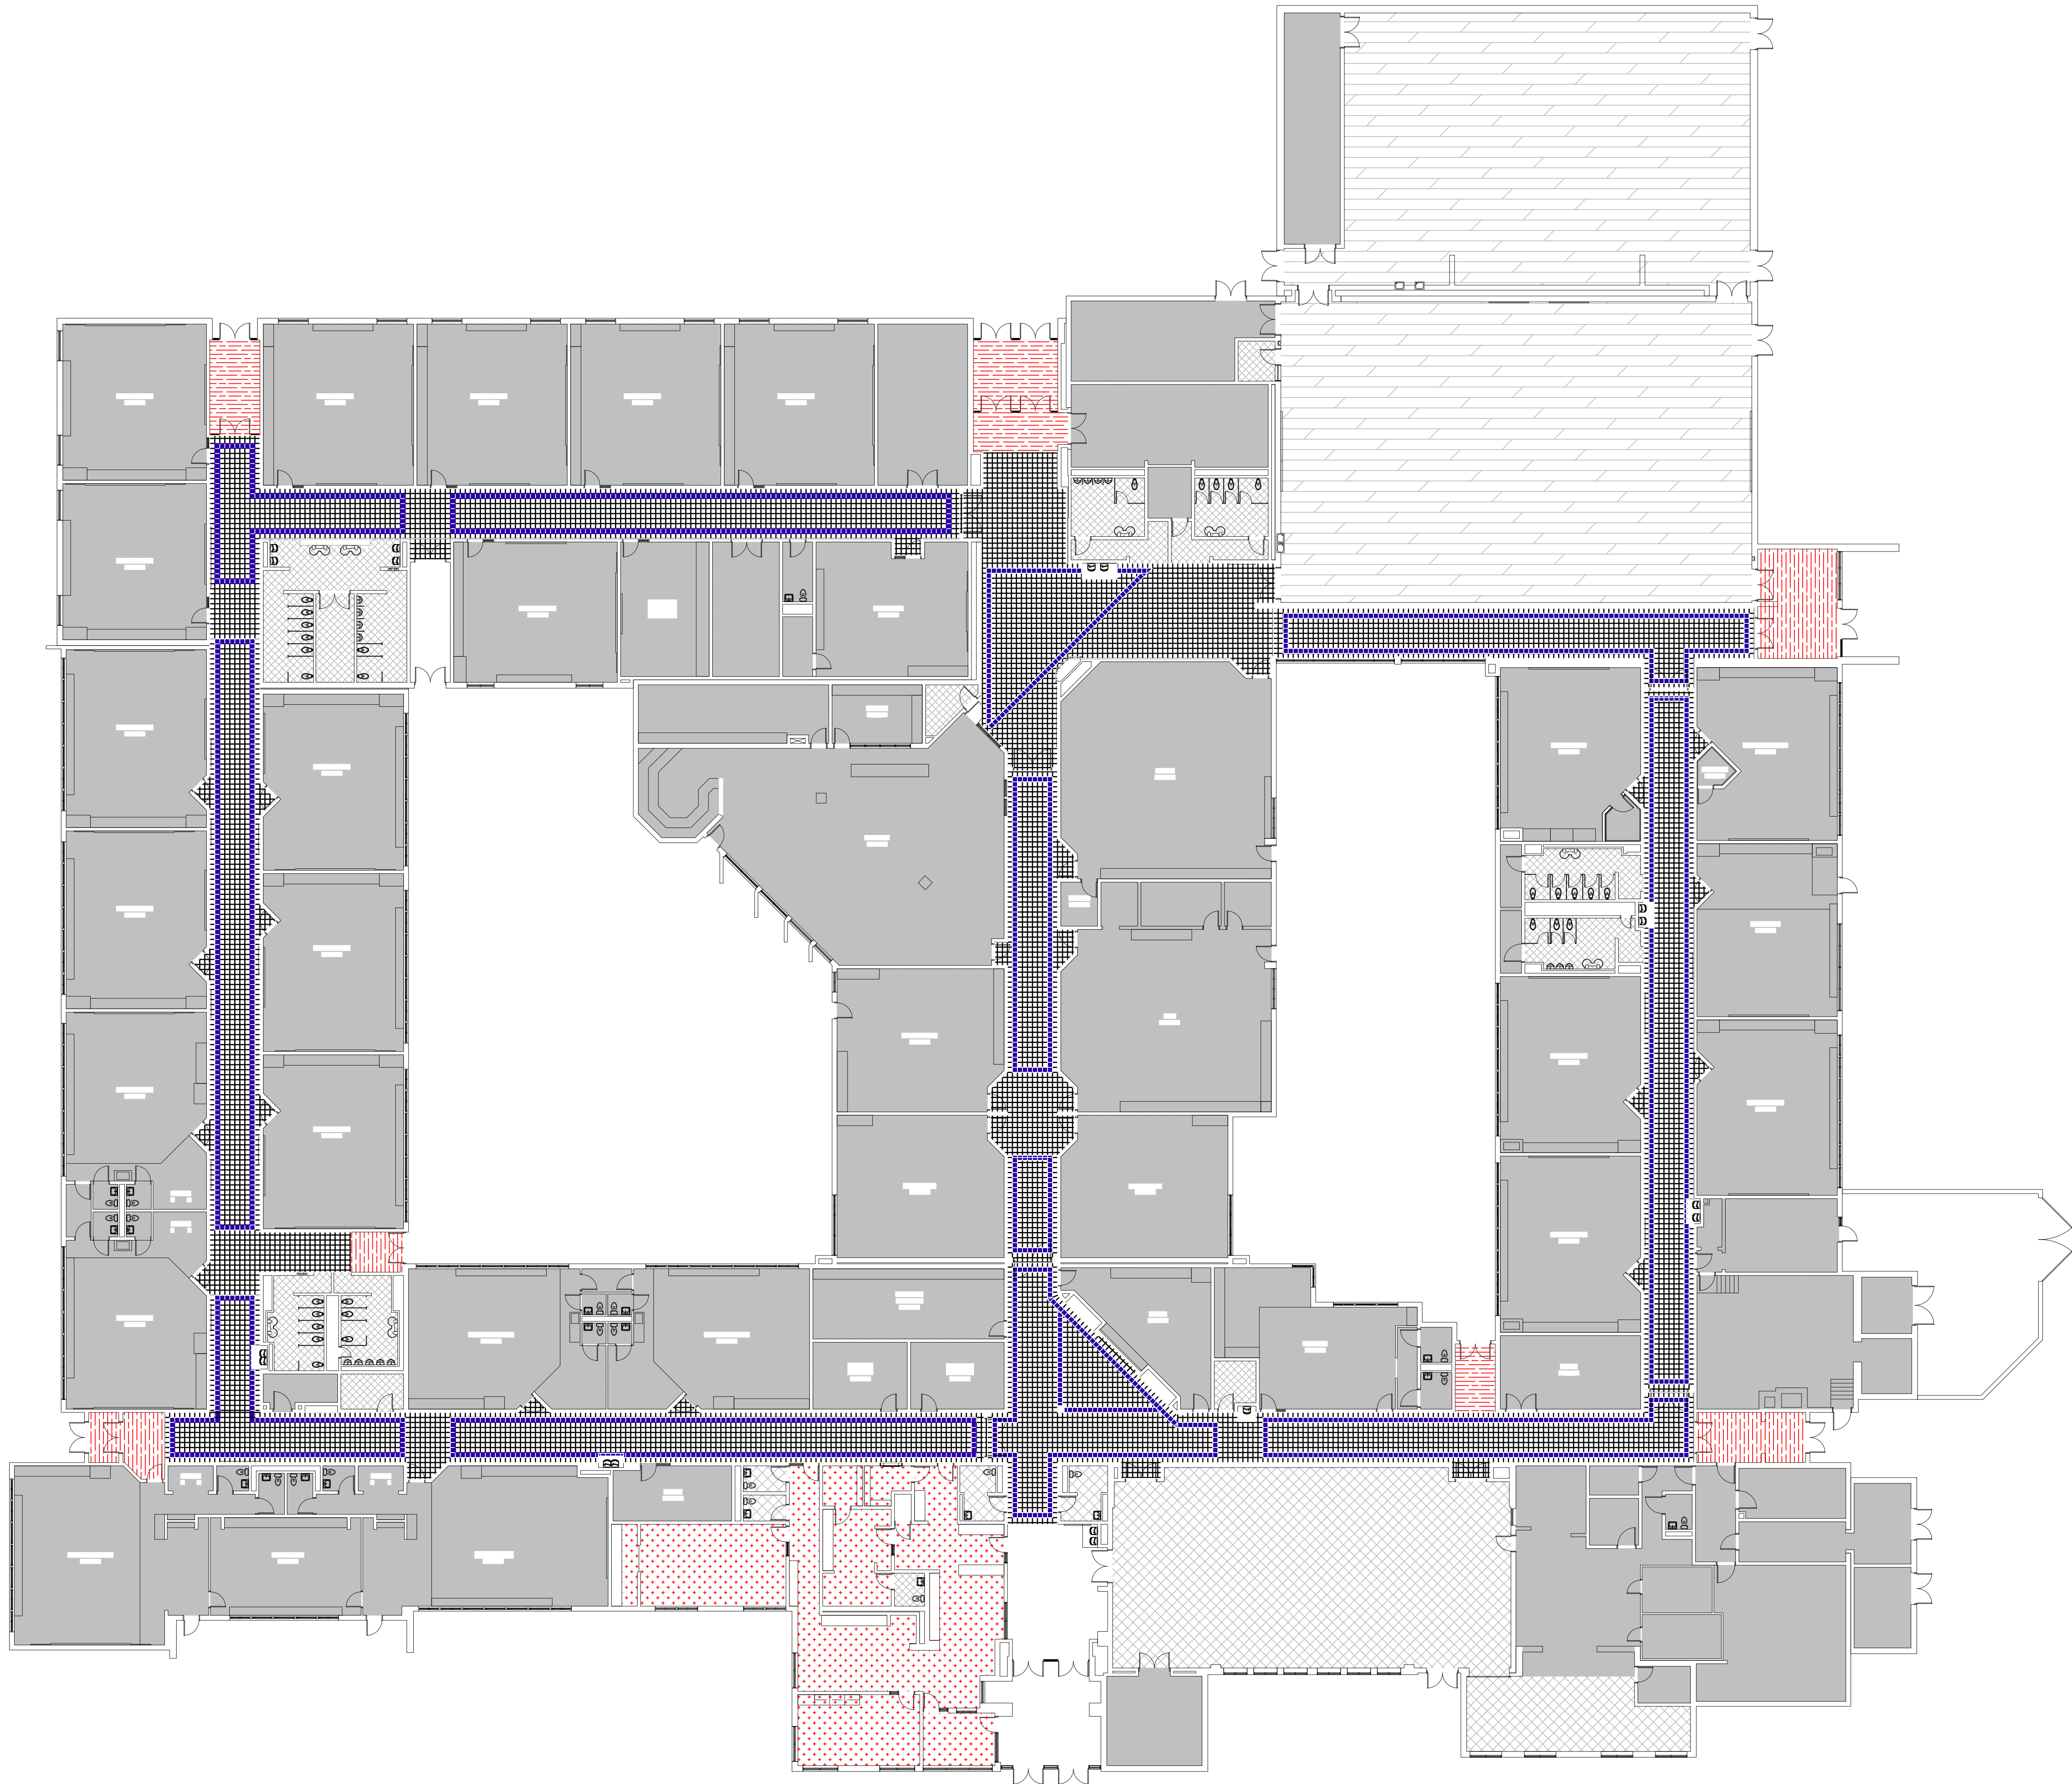

DATE
01-29-2026

PHASE #2 OF FINISH RENOVATIONS AT
JOHN WOOD ELEMENTARY SCHOOL

6100 E 73rd AVE
MERRILLVILLE, IN, 46410


CSK ARCHITECTS, P.C.

6919 W. LINCOLN HIGHWAY
219-322-5950
CROWN POINT, IN 46307
www.cskarchitects.com


25058

SHEET
A
9.1.0

x:\merrillville schools\25058 classroom renovation wood_phase 2\Drawings\900 Floor Finish Plan.dwg

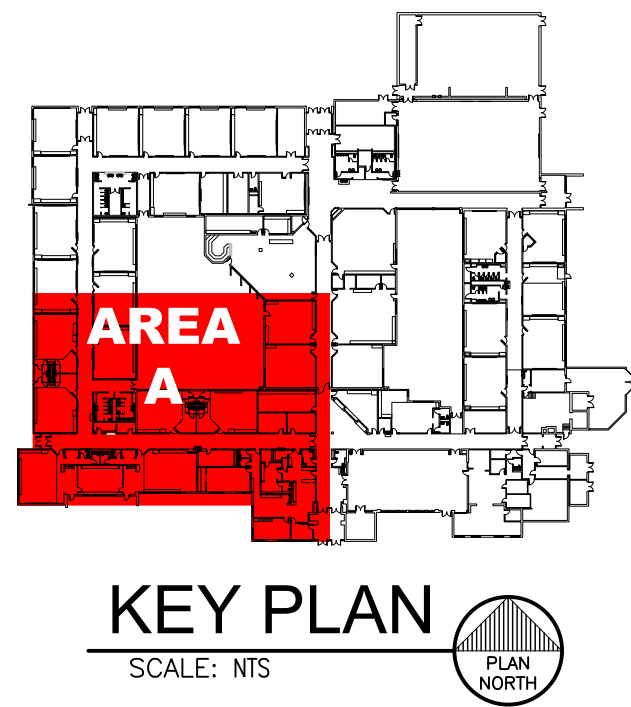


- NEW FLOOR FINISH LEGEND:
- VCT ARMSTRONG FLOORING: IMPERIAL TEXTURE - 57533 TIGER EYES
 - VCT ARMSTRONG FLOORING: IMPERIAL TEXTURE - 57518 WHITE OUT
 - VCT ARMSTRONG FLOORING: IMPERIAL TEXTURE - 51915 CHARCOAL
 - CARPET FLOORING: INTERFACE - AERIAL FLYING COLORS - 105815 SMOKE/IRIS AE315.
 - WALL OFF CARPET FLOORING: INTERFACE - STEP REPEAT 104940 IRON
 - EXISTING VCT - SHALL REMAIN
 - EXISTING TILE FLOORING - SHALL REMAIN
 - EXISTING GYM FLOORING - SHALL REMAIN

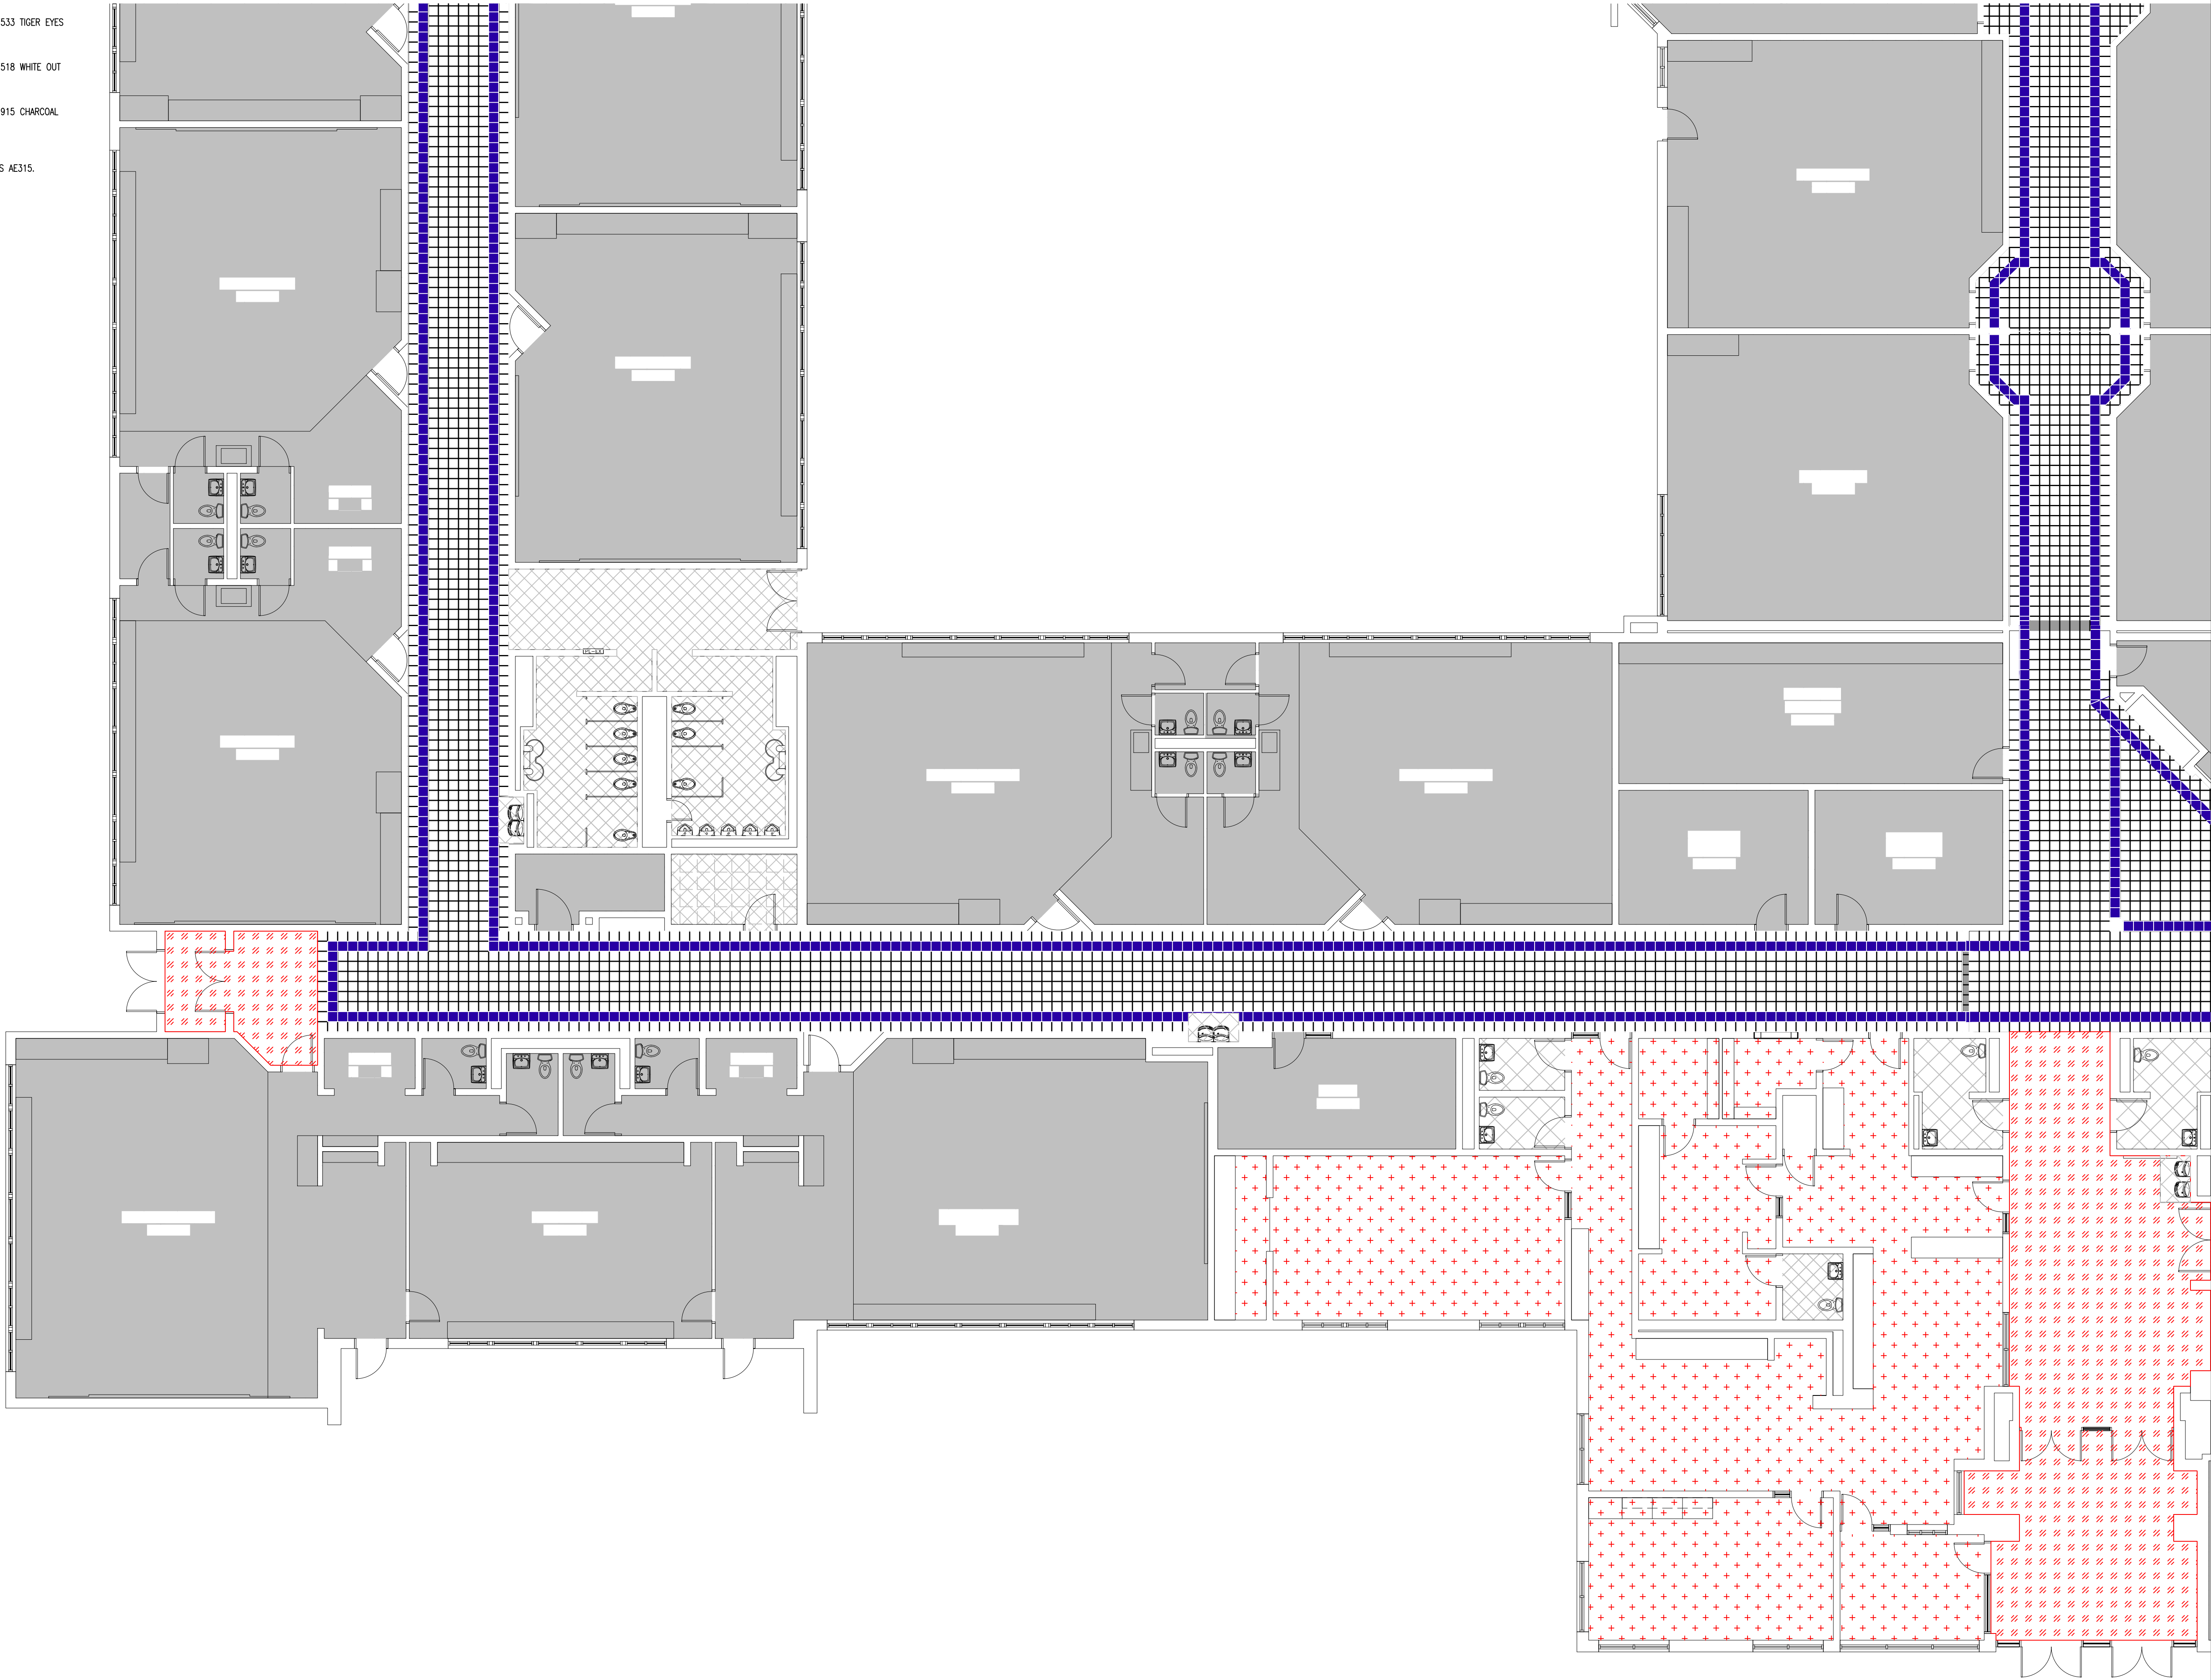

PARTIAL FLOOR PLAN - AREA A
FLOOR FINISH

SCALE: 1/8" = 1'-0"

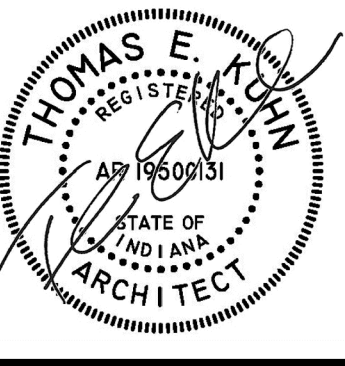

DATE
01-29-2026

PHASE #2 OF FINISH RENOVATIONS AT
JOHN WOOD ELEMENTARY SCHOOL

6100 E 73rd AVE
MERRILLVILLE, IN, 46410


CSK ARCHITECTS, P.C.

6919 W. LINCOLN HIGHWAY
219-322-5950
CROWN POINT, IN 46307
www.cskarchitects.com


25058

SHEET
A
9.1.1

x:\merrillville schools\25058 classroom renovation wood_phase 2\Drawings\ag00 Floor Finish Plan.dwg

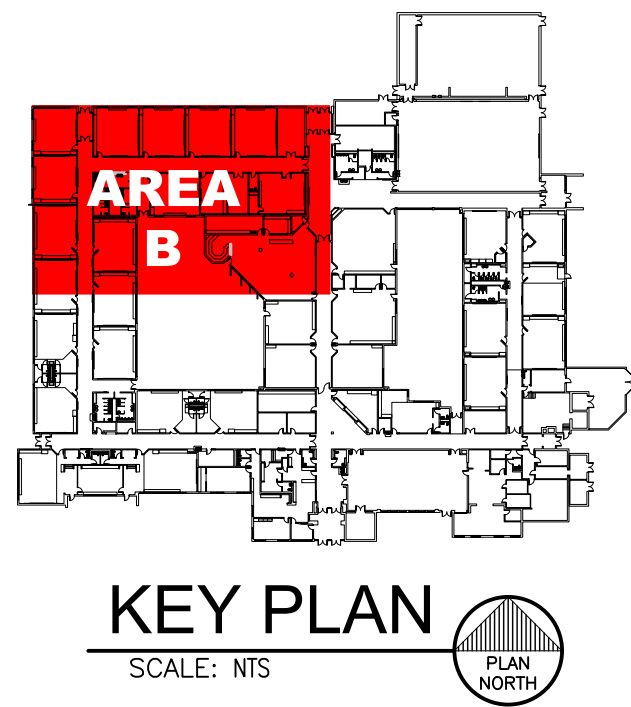

PARTIAL FLOOR PLAN - AREA B
NEW CONSTRUCTION
SCALE: 1/8" = 1'-0"
PLAN NORTH

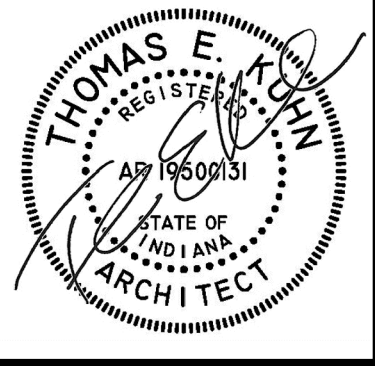

DATE
01-29-2026


PHASE #2 OF FINISH RENOVATIONS AT
JOHN WOOD ELEMENTARY SCHOOL
6100 E 73rd AVE
MERRILLVILLE, IN, 46410

CSK ARCHITECTS, P.C.
6919 W. LINCOLN HIGHWAY
219-322-5950
CROWN POINT, IN 46307
www.cskarchitects.com

25058

SHEET
A
9.1.2

x:\merrillville schools\25058 classroom renovation wood_phase 2\Drawings\900 Floor Finish Plan.dwg

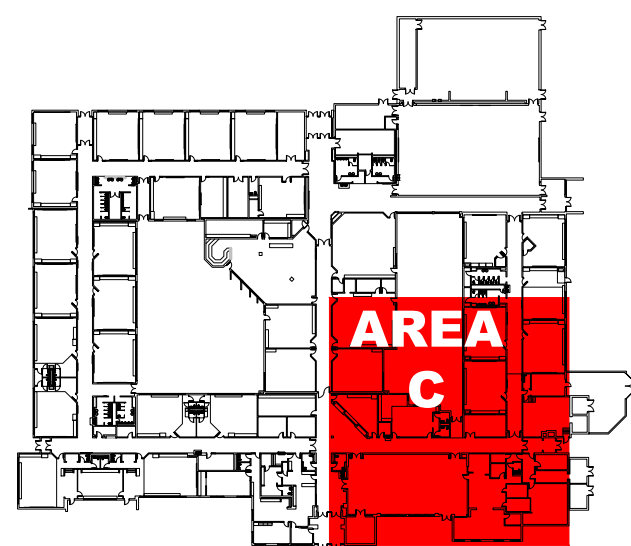

KEY PLAN
SCALE: NTS





NEW FLOOR FINISH LEGEND:

- VCT ARMSTRONG FLOORING: IMPERIAL TEXTURE - 57533 TIGER EYES
- VCT ARMSTRONG FLOORING: IMPERIAL TEXTURE - 57518 WHITE OUT
- VCT ARMSTRONG FLOORING: IMPERIAL TEXTURE - 51915 CHARCOAL
- CARPET FLOORING: INTERFACE - AERIAL FLYING COLORS - 105815 SMOKE/IRIS AE315.
- WALL OFF CARPET FLOORING: INTERFACE - STEP REPEAT 104940 IRON
- EXISTING VCT - SHALL REMAIN
- EXISTING TILE FLOORING - SHALL REMAIN
- EXISTING GYM FLOORING - SHALL REMAIN
- AREA OF SCHOOL NOT IN SCOPE OF WORK.

PARTIAL FLOOR PLAN - AREA C
NEW CONSTRUCTION

SCALE: 1/8" = 1'-0"

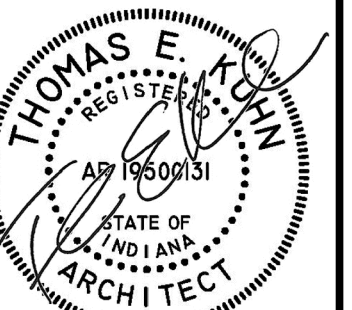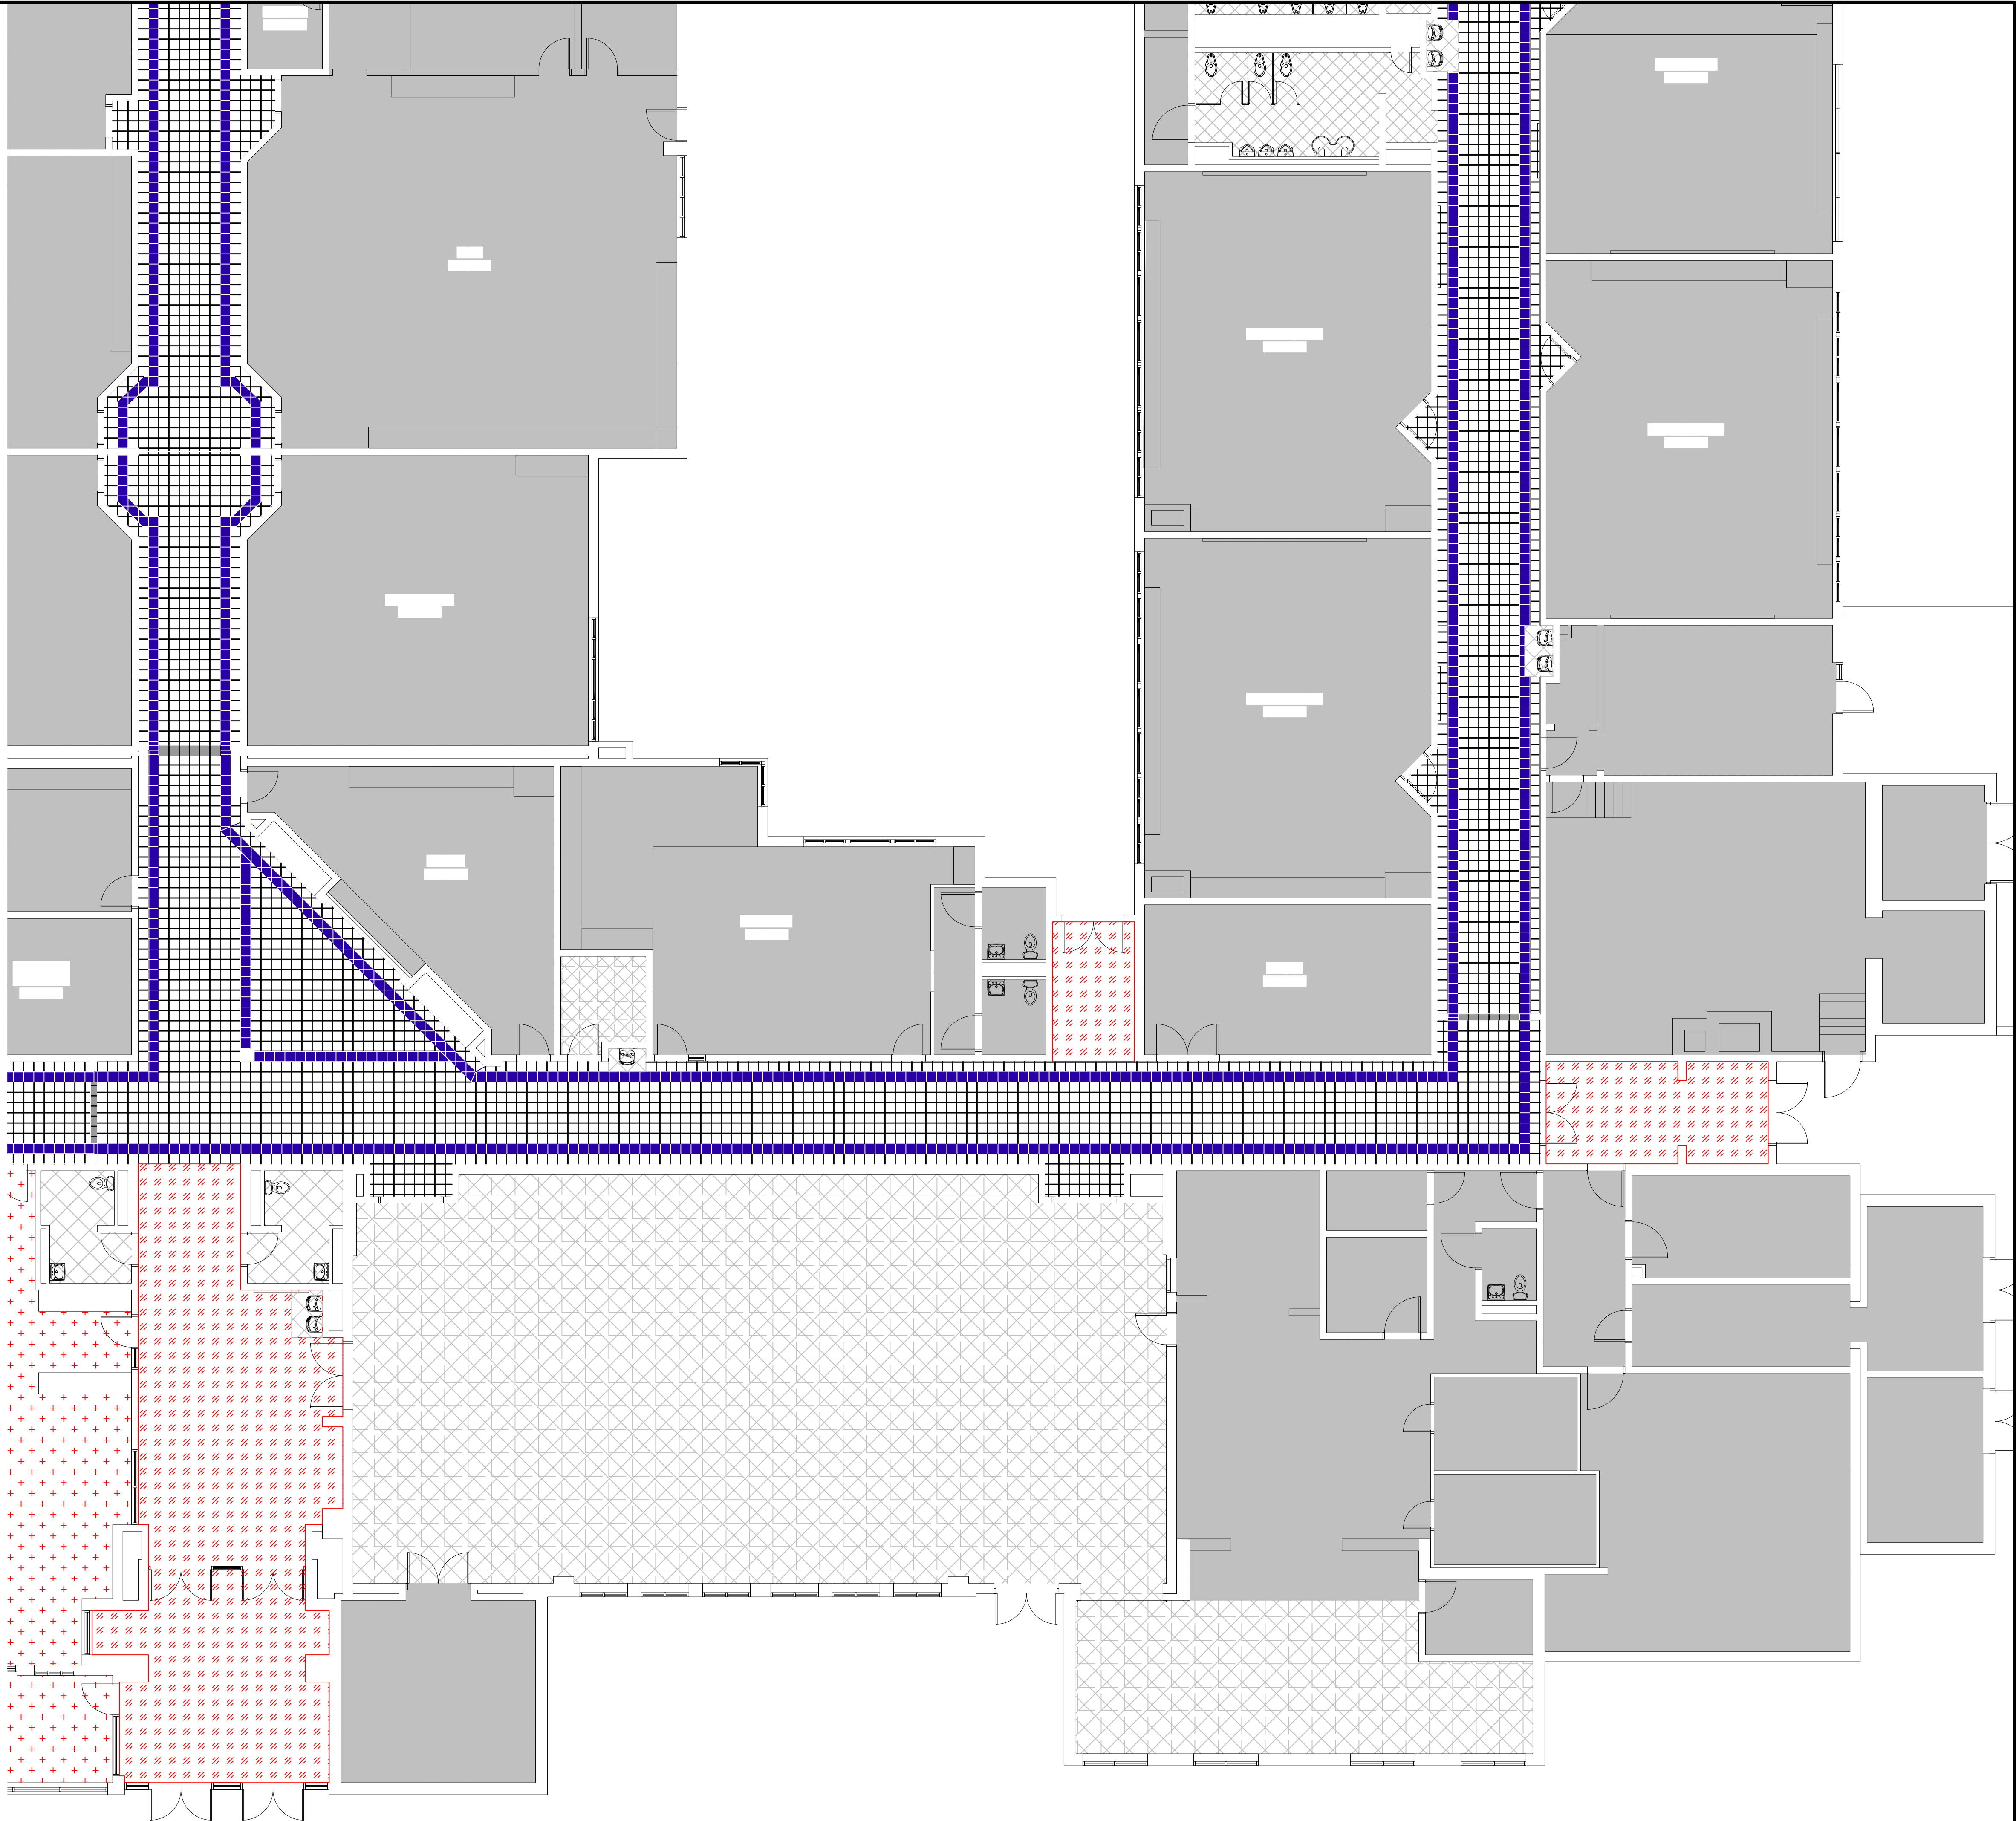

DATE
01-29-2026

PHASE #2 OF FINISH RENOVATIONS AT
JOHN WOOD ELEMENTARY SCHOOL

6100 E 73rd AVE
MERRILLVILLE, IN, 46410


CSK ARCHITECTS, P.C.

6919 W. LINCOLN HIGHWAY
219-322-5950
CROWN POINT, IN 46307
www.cskarchitects.com

25058

SHEET
A
9.1.3

x:\merrillville schools\25058 classroom renovation wood_phase 2\Drawings\900 Floor Finish Plan.dwg

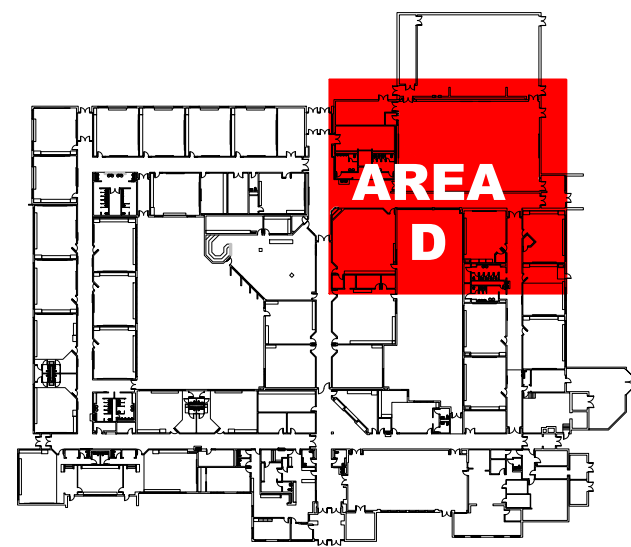

KEY PLAN
SCALE: NTS





NEW FLOOR FINISH LEGEND:

- VCT ARMSTRONG FLOORING: IMPERIAL TEXTURE - 57533 TIGER EYES
- VCT ARMSTRONG FLOORING: IMPERIAL TEXTURE - 57518 WHITE OUT
- VCT ARMSTRONG FLOORING: IMPERIAL TEXTURE - 51915 CHARCOAL
- CARPET FLOORING: INTERFACE - AERIAL FLYING COLORS - 105815 SMOKE/IRIS AE315.
- WALL OFF CARPET FLOORING: INTERFACE - STEP REPEAT 104940 IRON
- EXISTING VCT - SHALL REMAIN
- EXISTING TILE FLOORING - SHALL REMAIN
- EXISTING GYM FLOORING - SHALL REMAIN

PARTIAL FLOOR PLAN - AREA D
NEW CONSTRUCTION

SCALE: 1/8" = 1'-0"

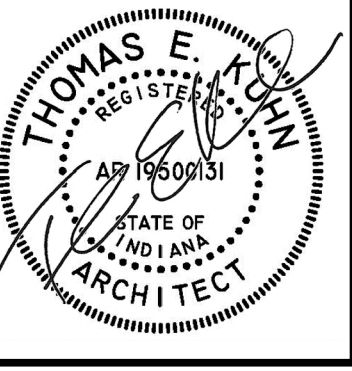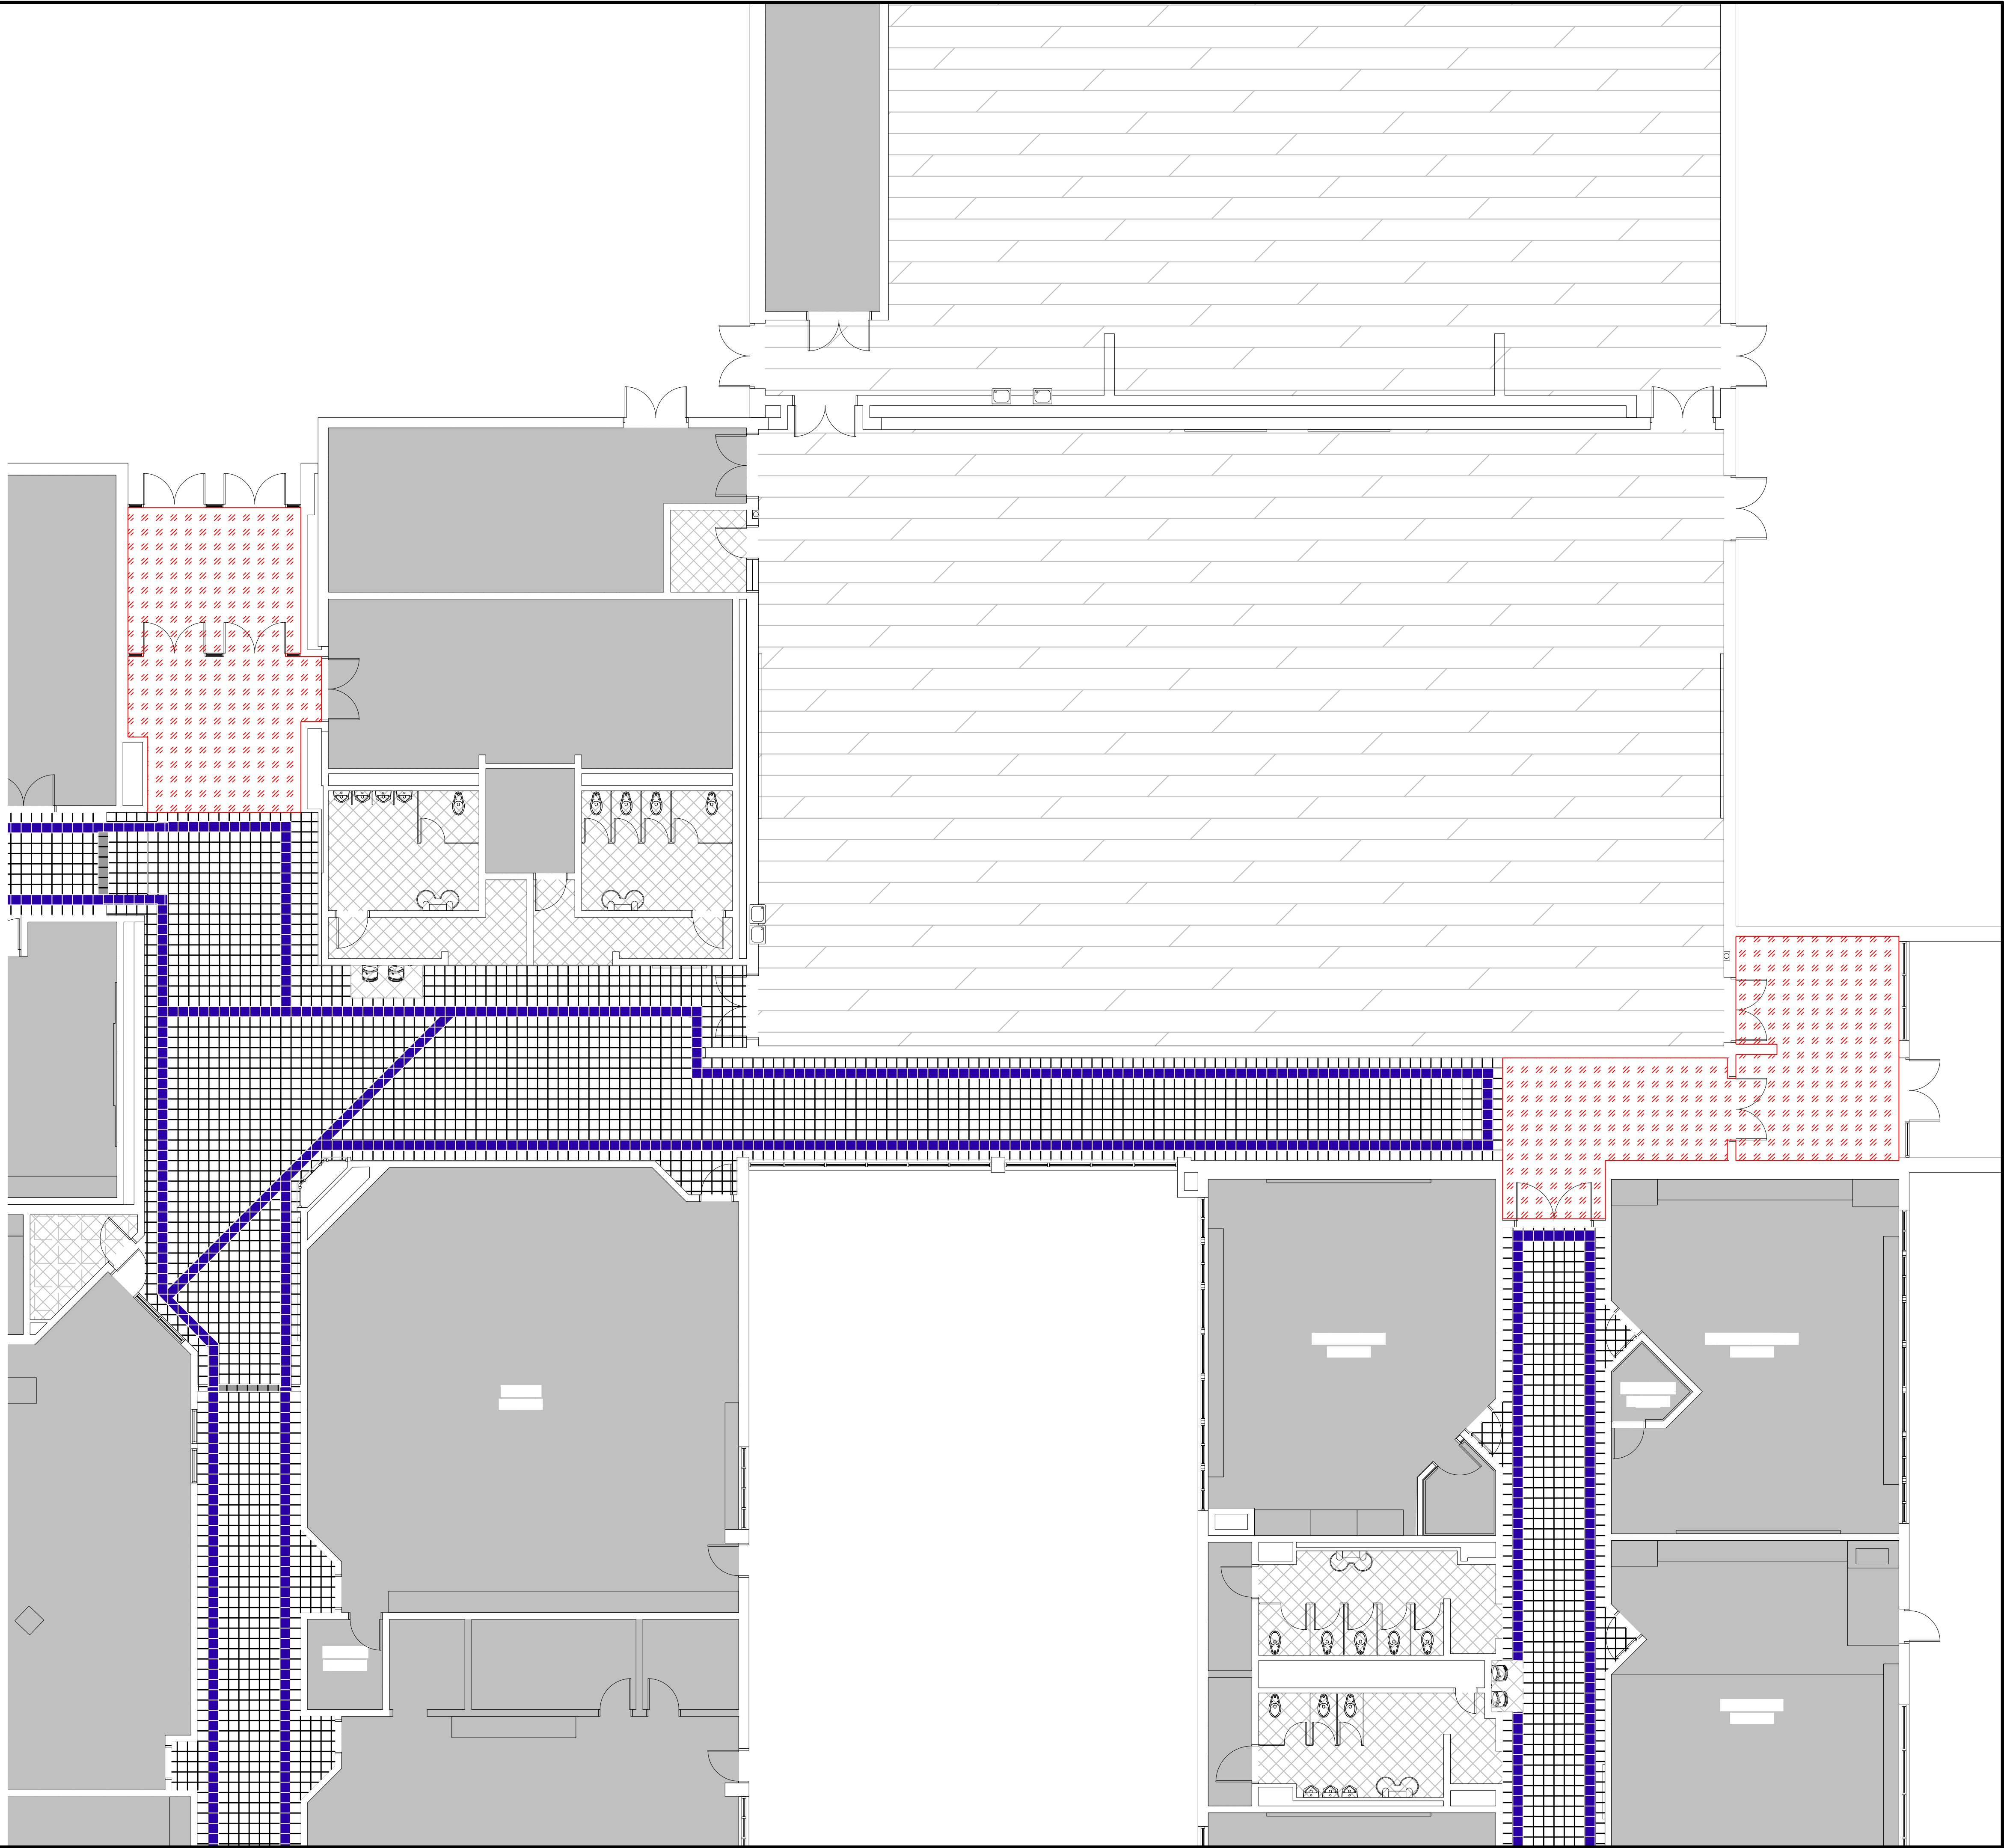

DATE
01-29-2026

PHASE #2 OF FINISH RENOVATIONS AT
JOHN WOOD ELEMENTARY SCHOOL

6100 E 73rd AVE
MERRILLVILLE, IN, 46410

CSK ARCHITECTS, P.C.

6919 W. LINCOLN HIGHWAY
219-322-5950
CROWN POINT, IN 46307
www.cskarchitects.com

25058

SHEET
A
9.1.4