

Abbreviations:		
A	And	F.R.P.
@	Angle	Fiberglass Reinforced
∅	Centerline	F.V.
°	Degree	Field Verify
±	Property Line	FIN
A.F.F.	Above Finish Floor	F.F.E.
ACOUS.	Acoustical	Finish Floor Elevation
ADJ.	Adjust	PERF
AGGR.	Aggregate	Perforated
A.B.	Aggregate Base	F.A.
ALUM./AL.	Aluminum	Fire Alarm
AD	Area Drain	F.E.C.
A.V.	Audio Visual	Fire Extinguisher
AUTO.	Automatic	FLASH.
BM	Beam	Fire Extinguisher Cabinet
BLK	Block	FLASH.
BLKG.	Blocking	FLASH.
BO.	Board	F.H.M.B.
BOT	Bottom	Flat Head Machine Bolt
BLDG.	Building	F.H.W.S.
CAB.	Cabinet	FL.FLR.
CATV	Cable T.V.	F.T.
C.I.	Cast Iron	Floor Drain
CLG.	Catch Basin	Footing
CLKG.	Caulking	FTQ.
CL	Center	FUR.
CNTR./CTR.	Ceramic	GALV.
CEK	Chain Link	GALV.
CB	Chalkboard	G.I.
C.R.	Classroom	G.S.M.
CLR	Clear	G.W.H.
C.W.	Cold Water	Gauge
COL.	Column	GLU/LAM./G.L.B.
CONC.	Concrete	GR.
C.M.U.	Concrete Masonry Unit	Grab Bar
CONN.	Connection	GYP.BD.
CONST.	Construction	Gypsum Wallboard
C.J.	Construction Joint	HDWR.
CONT.	Control Joint	HDWR.
CONTR.	Contractor	HDR.
CORR.	Corrosion	HVAC
C.M.P.	Corrugated Metal Pipe	H.J.H.T.
CUST.	Custodian	H.M.
D.	Deep/Depth	HOFU/HORIZ.
DET./DTL.	Detail	H.R.
DIA/Ø	Diameter	IN.
DIM.PT.	Dimension Point	INFO.
DIS.	Disable Accessible	I.D.
DW.	Dishwasher	INSUL.
DR.	Door	INT.
DBL.	Double	INV.
DN	Down	JAN.
DS.	Downspout	Joist
D.I.	Drain Inlet	JST.
DWG.	Drawing	KP.
D.F.	Drinking Fountain	KIT.
EA.	Each	LAM.
E	East	LAV.
ELEC.	Electrical	L.T.WT.
E.W.C.	Electric Water Cooler	L.F.
E.W.H.	Electric Water Heater	M.B.
EL./ELEV.	Elevation	M.H.
EMER.	Emergency	MFR.
ENCL.	Enclosure	M.O.
EQ.	Equal	MQR.
E.F.	Exhaust Fan	M.O.
(E)EXIST.	Existing	MATL.
EXP.	Expansion	MAX.
E.J.	Expansion Joint	MECH.
EXT.	Exterior	MTL.
F.O.C.	Face of Concrete/Curb	MTB.
F.O.F.	Face of Finish	MEZ.
F.O.S.	Face of Studs	MIN.
FB.	Fiberglass	MISC.
F.R.L.	Fiberglass Reinforced Laminate	M.P.

Symbol Legend:	
SHEET NUMBERING SYSTEM	
A2.6.3	
ROOM NAME AND NUMBERING REFERENCE	
ROOM NAME	
A1021	
KEYNOTE REFERENCE	
3.02	
SHEET NOTE REFERENCE	
SN.01	
DEMOLITION NOTE REFERENCE	
DN.01	
DETAIL REFERENCE	
1	
BUILDING SECTION REFERENCE	
1	
WALL SECTION REFERENCE	
1	
STRUCTURAL GRID IDENTIFIER	
AX	
STRUCTURAL GRID IDENTIFIER	
AX	
CENTERLINE	
WORK POINT CONTROL	
REVISION	
RADIUS	
EXTERIOR ELEVATION REFERENCE	
SPECIAL ELEVATION REFERENCE	

HENDERSON SCHOOL LUNCH SHELTER - INCREMENT 1




LODI UNIFIED SCHOOL DISTRICT LODI, CA

Architect:		Owner:	
Rainforth Grau Architects 2407 J Street, Suite 300 Sacramento, CA 95816 916.368.7990		LODI UNIFIED SCHOOL DISTRICT 1305 E. VINE STREET LODI, CA 95240 209.953.8000	
Contact: JENNIFER HUANG		Contact: VICKIE BRUM	
Consultants:		Project Information:	
CIVIL ENGINEER: WARREN-GREEN ENGINEERING 3114 BRENNANS ROAD LOOMIS, CA 95650 916.806.0046 ATTN: LORI GREEN		LANDSCAPE ARCHITECT: QUADRIGA 1415 21ST STREET, STUDIO A SACRAMENTO, CA 95811 916.441.2129 ATTN: JOHN SUESENS	
Scope of Work:		Scope of Work:	
INC. 1: SITE WORK INCLUDING ACCESSIBILITY UPGRADES, AND TOILET ROOM UPGRADES		INC. 2: THE PURCHASE, CONSTRUCTION AND INSTALLATION OF A 30' x 64' STEEL PCL LUNCH SHELTER INCLUDING SUPPORTING FOUNDATIONS.	

Sheet Index	
GENERAL	
A0.1	COVER SHEET
A0.2	TYPICAL MOUNTING HEIGHTS AND DETAILS
CIVIL	
C1.1	TITLE SHEET AND DETAILS
C2.1	DEMOLITION PLAN
C2.2	PAVING PLAN
C3.1	GRADING AND DRAINAGE PLAN
ARCHITECTURAL	
A1.0.1	LOCAL FIRE AUTHORITY SITE PLAN
A1.1.0	SITE PLAN AND CODE INFORMATION
A1.3.1	SITE DETAILS
A2.1.1	ENLARGED FLOOR PLANS AND FIXTURE SCHEDULE
A5.1.1	INTERIOR ELEVATIONS
TOTAL SHEET COUNT: 11	

Applicable Codes:	
CONSTRUCTION SHALL COMPLY WITH THE FOLLOWING CODES AND STANDARDS:	
TITLE 19, CCR, PUBLIC SAFETY, STATE FIRE MARSHAL REGULATIONS TITLE 24, CCR, PART 1, 2022 CALIFORNIA ADMINISTRATIVE CODE TITLE 24, CCR, PART 5, 2019 CALIFORNIA BUILDING CODE, VOL. 1 & 2 TITLE 24, CCR, PART 3, 2019 CALIFORNIA ELECTRICAL CODE TITLE 24, CCR, PART 4, 2019 CALIFORNIA MECHANICAL CODE TITLE 24, CCR, PART 5, 2019 CALIFORNIA PLUMBING CODE TITLE 24, CCR, PART 6, 2019 CALIFORNIA ENERGY CODE TITLE 24, CCR, PART 9, 2019 CALIFORNIA FIRE CODE TITLE 24, CCR, PART 10, 2019 CALIFORNIA EXISTING BUILDING CODE TITLE 24, CCR, PART 11, 2019 CALIFORNIA GREEN BUILDING STANDARDS CODE TITLE 24, CCR, PART 12, 2019 CALIFORNIA REFERENCED STANDARDS CODE	
NFPA 13, 2016 EDITION, INSTALLATION OF SPRINKLER SYSTEMS (CA AMENDMENTS) NFPA 72, 2016 EDITION, NATIONAL FIRE ALARM AND SIGNALING CODE (CA AMENDMENTS)	
UL 464, 2003 AUDIBLE SIGNALING DEVICES FOR FIRE ALARM AND SIGNALING SYSTEMS, INCLUDING ACCESSORIES	
UL 521, 7TH EDITION, 1999 HEAT DETECTORS FOR FIRE PROTECTIVE SIGNALING SYSTEMS	
THE CONTRACTOR SHALL KEEP TITLE 24, CCR, PARTS 1-5 ON THE BUILDING SITE AT ALL TIMES.	
DSA Procedures:	
1. THE CONTRACTOR SHALL BE FAMILIAR WITH, AND PERFORM THE DUTIES IN ACCORDANCE WITH DSA PROCEDURE 13-01, CONSTRUCTION OVERSIGHT PROCESS. 2. CHANGES TO THE STRUCTURAL, ACCESSIBILITY, FIRE AND LIFE SAFETY OR ENERGY PORTIONS OF THE APPROVED PLANS AND SPECIFICATIONS AFTER THE WORK HAS BEEN APPROVED BY THE DIVISION OF THE STATE ARCHITECT SHALL BE MADE BY ADDENDUM OR A CONSTRUCTION CHANGE DOCUMENT AS REQUIRED IN TITLE 24, PART 1, 4-338. THE ADDENDUM OR CONSTRUCTION CHANGE DOCUMENT SHALL BE SUBMITTED AND APPROVED TO DSA IN ACCORDANCE WITH TITLE 24, PART 1 AND DSA IR A-6. 3. SUBSTITUTIONS AFFECTING DSA REGULATED ITEMS WILL BE CONSIDERED AS CHANGES TO THE APPROVED PLANS AND / OR SPECIFICATIONS. THEY ARE TO BE TREATED AS CONSTRUCTION CHANGE DOCUMENTS AND WILL REQUIRE DSA'S APPROVAL PRIOR TO FABRICATION AND INSTALLATION IN ACCORDANCE WITH TITLE 24, PART 1, 4-338 AND DSA IR A-6. 4. A "DSA CERTIFIED" PROJECT INSPECTOR MUST BE EMPLOYED BY THE OWNER AND APPROVED BY THE ARCHITECT, STRUCTURAL ENGINEER, AND THE DSA AND PROVIDE CONTINUOUS INSPECTION IN ACCORDANCE WITH TITLE 24, PART 1, 4-342. 5. SHOULD ANY EXISTING CONDITIONS SUCH AS DETERIORATION OR NONCOMPLYING CONSTRUCTION BE DISCOVERED WHICH IS NOT COVERED BY THE DSA APPROVED DOCUMENTS WHICH WOULD MAKE THE BUILDING NON-COMPLIANT WITH THE REQUIREMENTS OF THE EDITION OF THE CBC IN FORCE AT THE TIME OF ORIGINAL CONSTRUCTION, A CHANGE CONSTRUCTION DOCUMENT OR SEPARATE SET OF PLANS AND SPECIFICATIONS, DETAILING AND SPECIFYING THE REQUIRED REPAIR WORK SHALL BE SUBMITTED TO AND APPROVED BY DSA BEFORE PROCEEDING WITH THE REPAIR WORK IN ACCORDANCE WITH TITLE 24, PART 1, 4-317(C). 6. GRADING PLANS, DRAINAGE IMPROVEMENTS, ROAD AND ACCESS REQUIREMENTS AND ENVIRONMENTAL HEALTH CONSIDERATIONS SHALL COMPLY WITH ALL LOCAL ORDINANCES.	
Deferred Approval:	
NONE	
Additional Requirements:	
1. A CLASS 2 PROJECT INSPECTOR IS REQUIRED FOR THIS PROJECT. 2. FIRE SAFETY DURING CONSTRUCTION AND DEMOLITION SHALL COMPLY WITH THE CFC CHAPTER 33.	
Statement of General Conformance	
THE FOLLOWING DRAWINGS OR SHEETS LISTED ON THE COVER OR INDEX SHEET HAVE BEEN PREPARED BY OTHER DESIGN PROFESSIONALS OR CONSULTANTS WHO ARE LICENSED AND/OR AUTHORIZED TO PREPARE SUCH DRAWINGS IN THIS STATE. IT HAS BEEN EXAMINED BY ME FOR:	
1) DESIGN INTENT AND APPEARS TO MEET THE APPROPRIATE REQUIREMENTS OF TITLE 24, CALIFORNIA CODE OF REGULATIONS AND THE PROJECT SPECIFICATIONS PREPARED BY ME, AND 2) COORDINATION WITH MY PLANS AND SPECIFICATIONS AND IS ACCEPTABLE FOR INCORPORATION INTO THE CONSTRUCTION OF THIS PROJECT.	
THE STATEMENT OF GENERAL CONFORMANCE "SHALL NOT BE CONSTRUED AS RELIEVING ME OF MY RIGHTS, DUTIES, AND RESPONSIBILITIES UNDER SECTIONS 17302 AND 81138 OF THE EDUCATION CODE AND SECTIONS 4-336, 4-341, AND 4-344" OF TITLE 24, PART 1, (TITLE 24, PART 1, SECTION 1-317.0)	
SIGNATURE: _____ DATE: 12-05-2022	
ARCHITECT OR ENGINEER DESIGNATED TO BE IN GENERAL RESPONSIBLE CHARGE	
Jeffrey Grau	
PRINT NAME	
C-14648 05-31-2023	
LICENSE NUMBER EXPIRATION DATE	
LIST COMPLETELY, ITEMS REVIEWED AND ACCEPTED:	
CIVIL, LANDSCAPE	

Vicinity Map:	
COVER SHEET	
PROJECT NO. 22-1545	
DATE: 11/21/22	
SHEET A0.1	

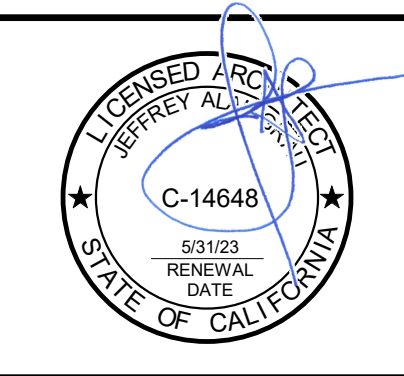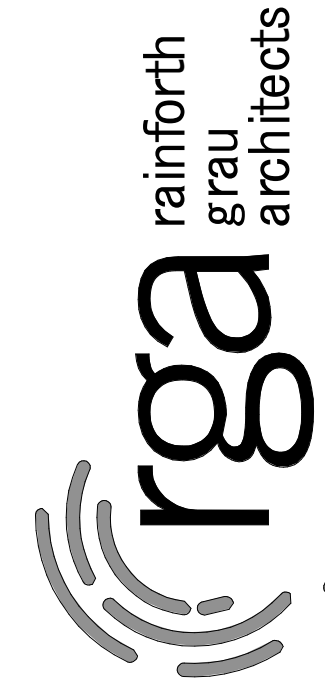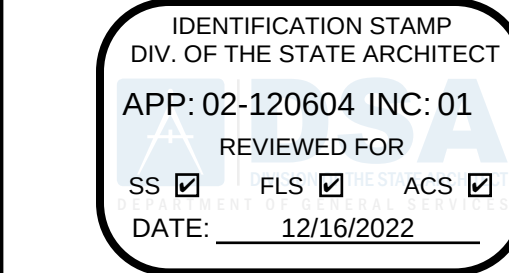

HENDERSON SCHOOL LUNCH SHELTER - INCREMENT 1


LODI UNIFIED SCHOOL DISTRICT

LODI, CA

Revision

Copyright © 2019 Rainforth Grau Architects. All rights reserved. Reproduction of these plans, either in whole or in part, including any form of copying and/or preparation of derivative works thereof, for any reason without prior written permission, is strictly prohibited.


C:\Users\p\Documents\1461 Henderson_Sch_CD_Rev.dwg RGA,et

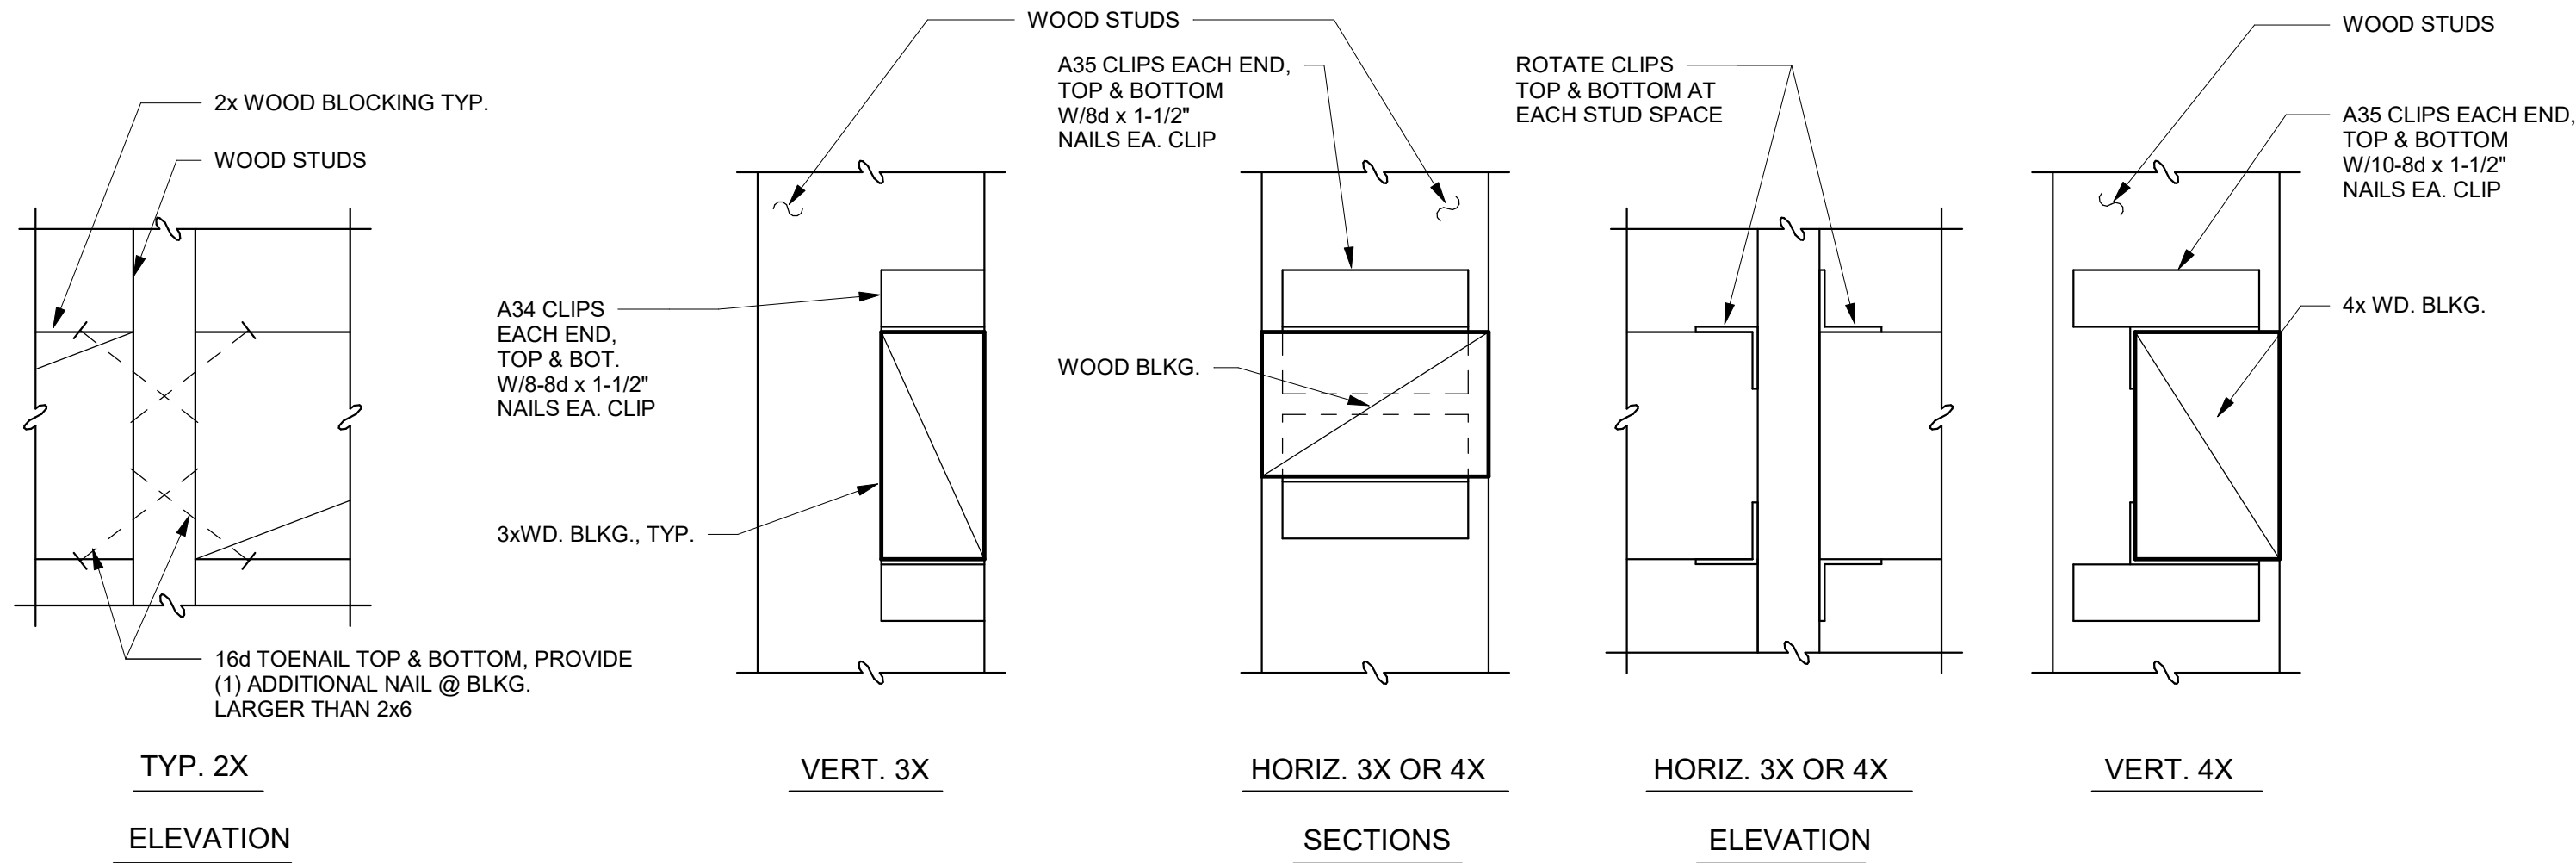


13 TYPICAL WOOD BLOCKING

3" = 1'-0"

ACCESSORY HEIGHTS

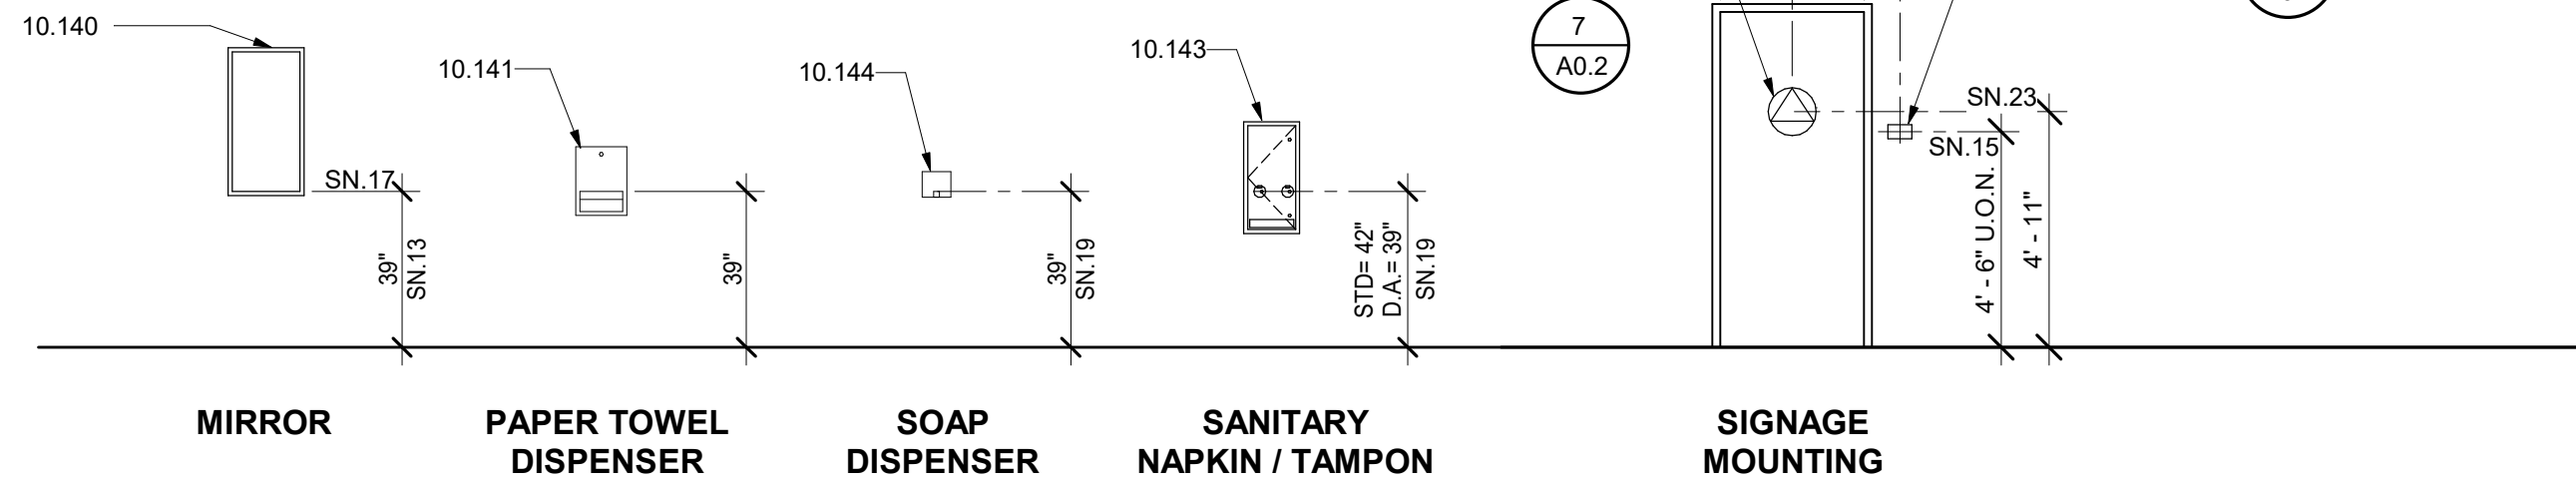


FIXTURE HEIGHTS

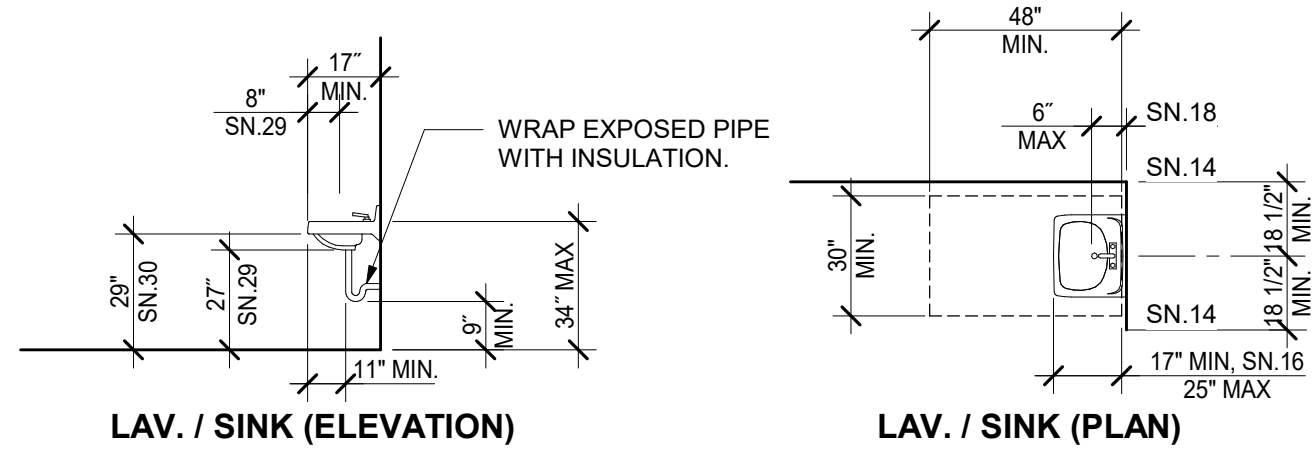

6 TYPICAL MOUNTING HEIGHTS AND DETAILS

1/4" = 1'-0"

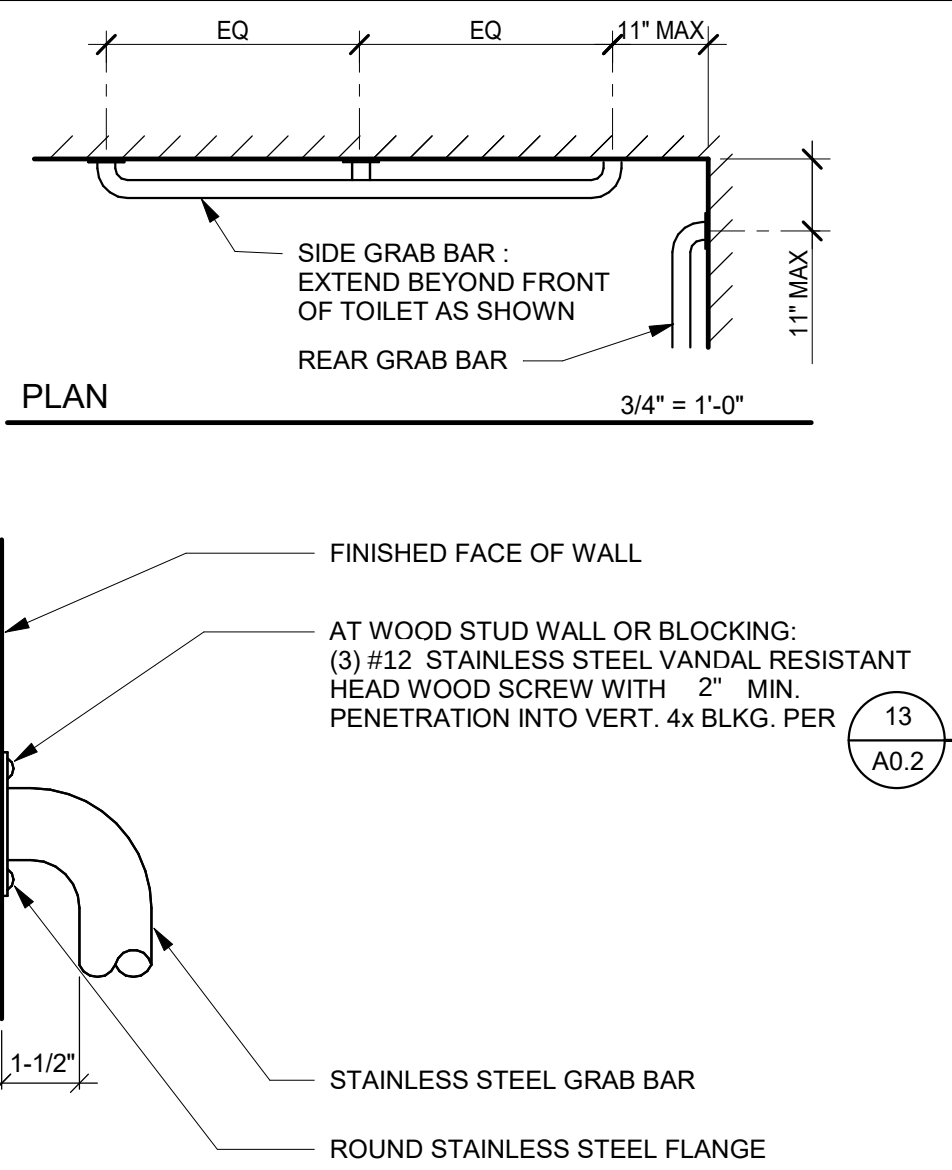

11 TYPICAL GRAB BAR AT WALL


3" = 1'-0"

7 TOILET ROOM DOOR SYMBOLS

1 1/2" = 1'-0"


3 SYMBOL OF ACCESSIBILITY

NOT TO SCALE

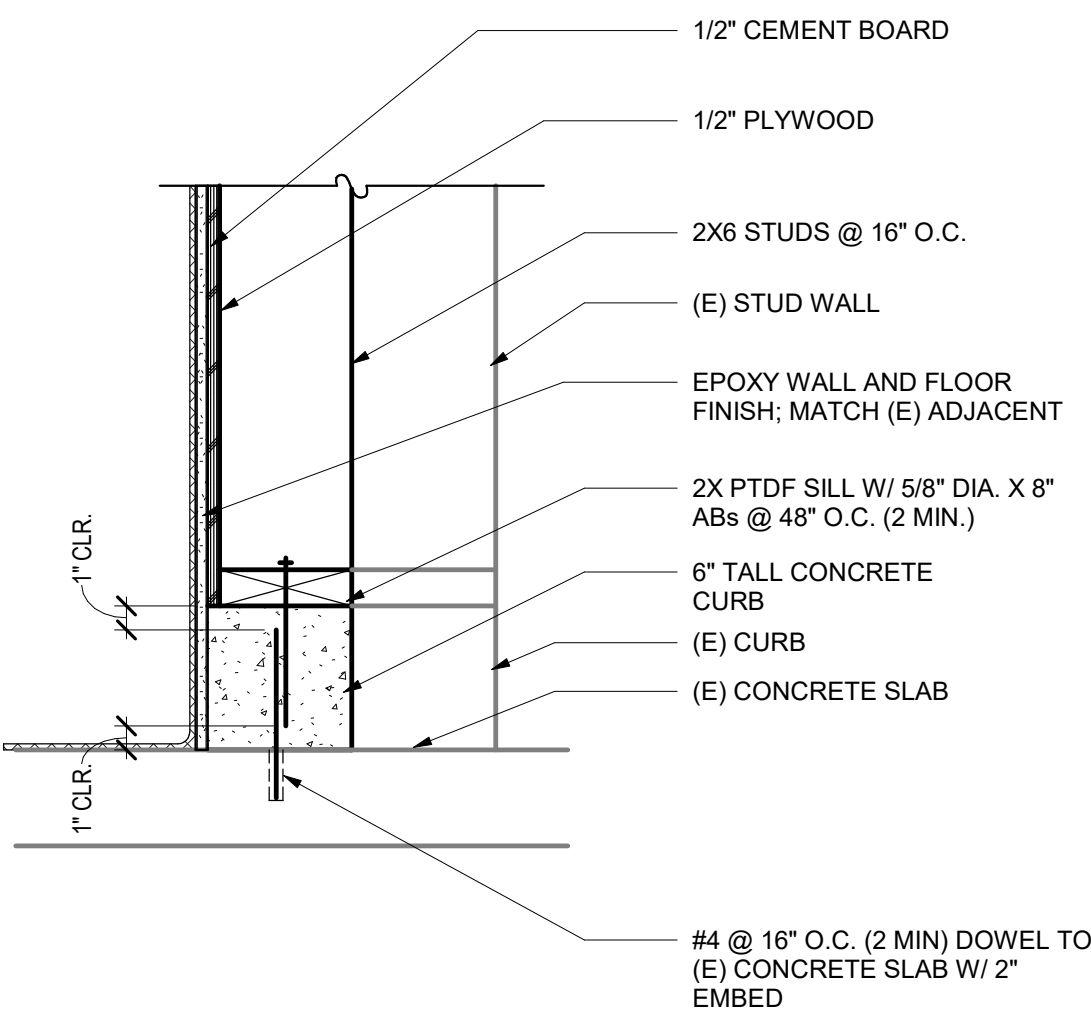


12 CURB AT FURRED WALL

1 1/2" = 1'-0"

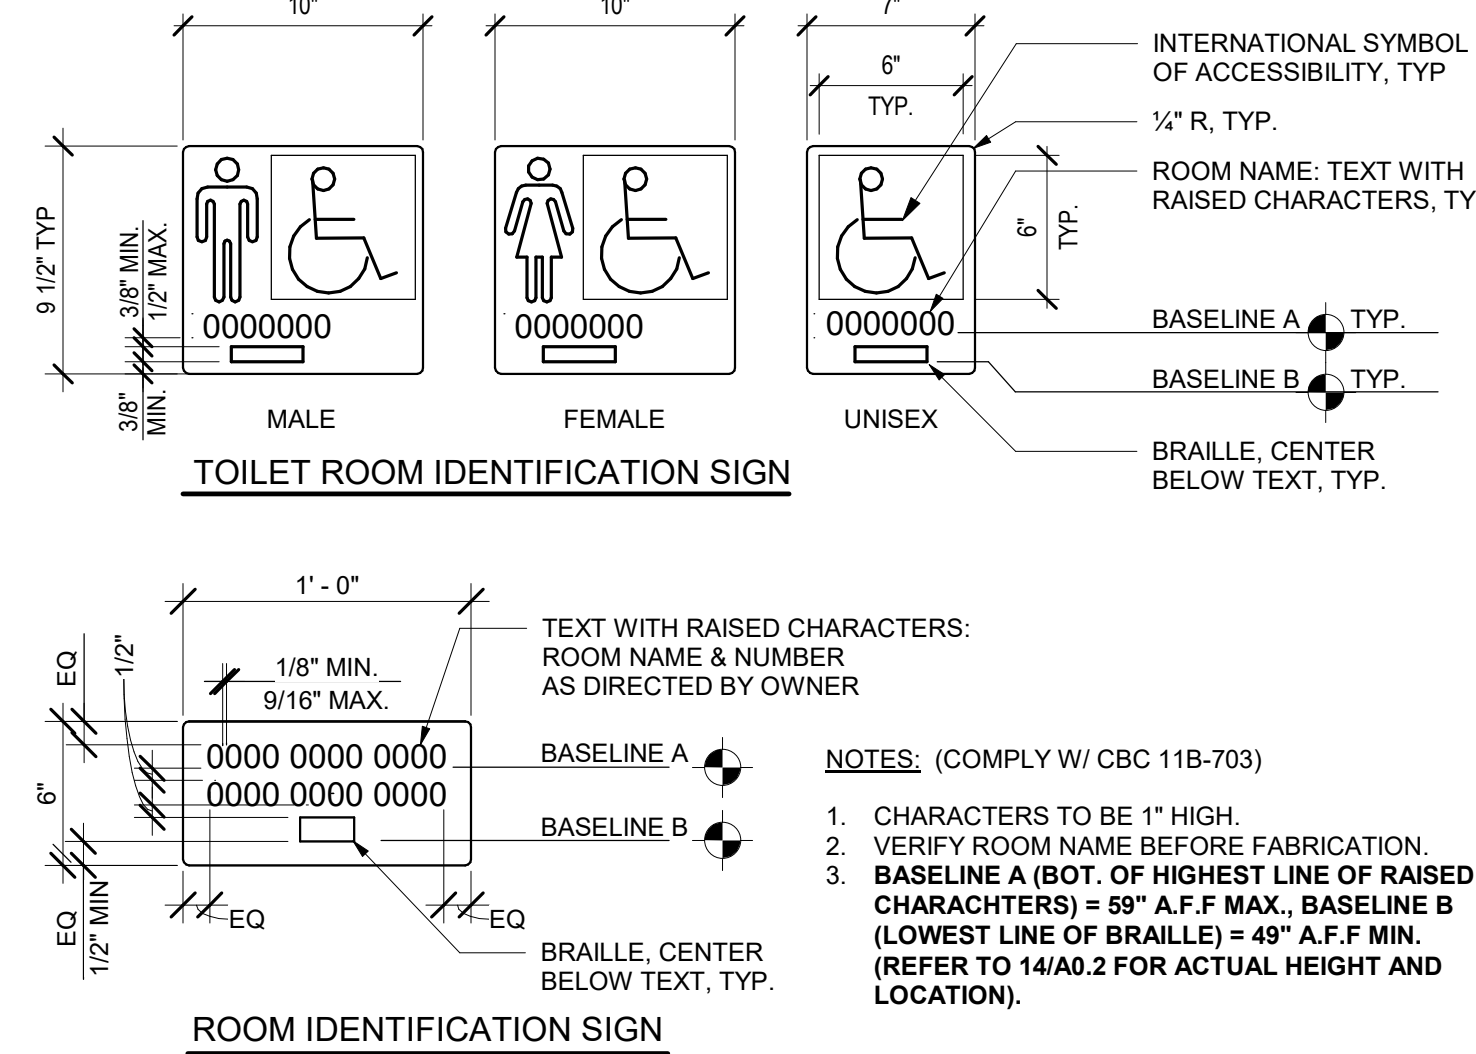

8 IDENTIFICATION SIGNS

1 1/2" = 1'-0"

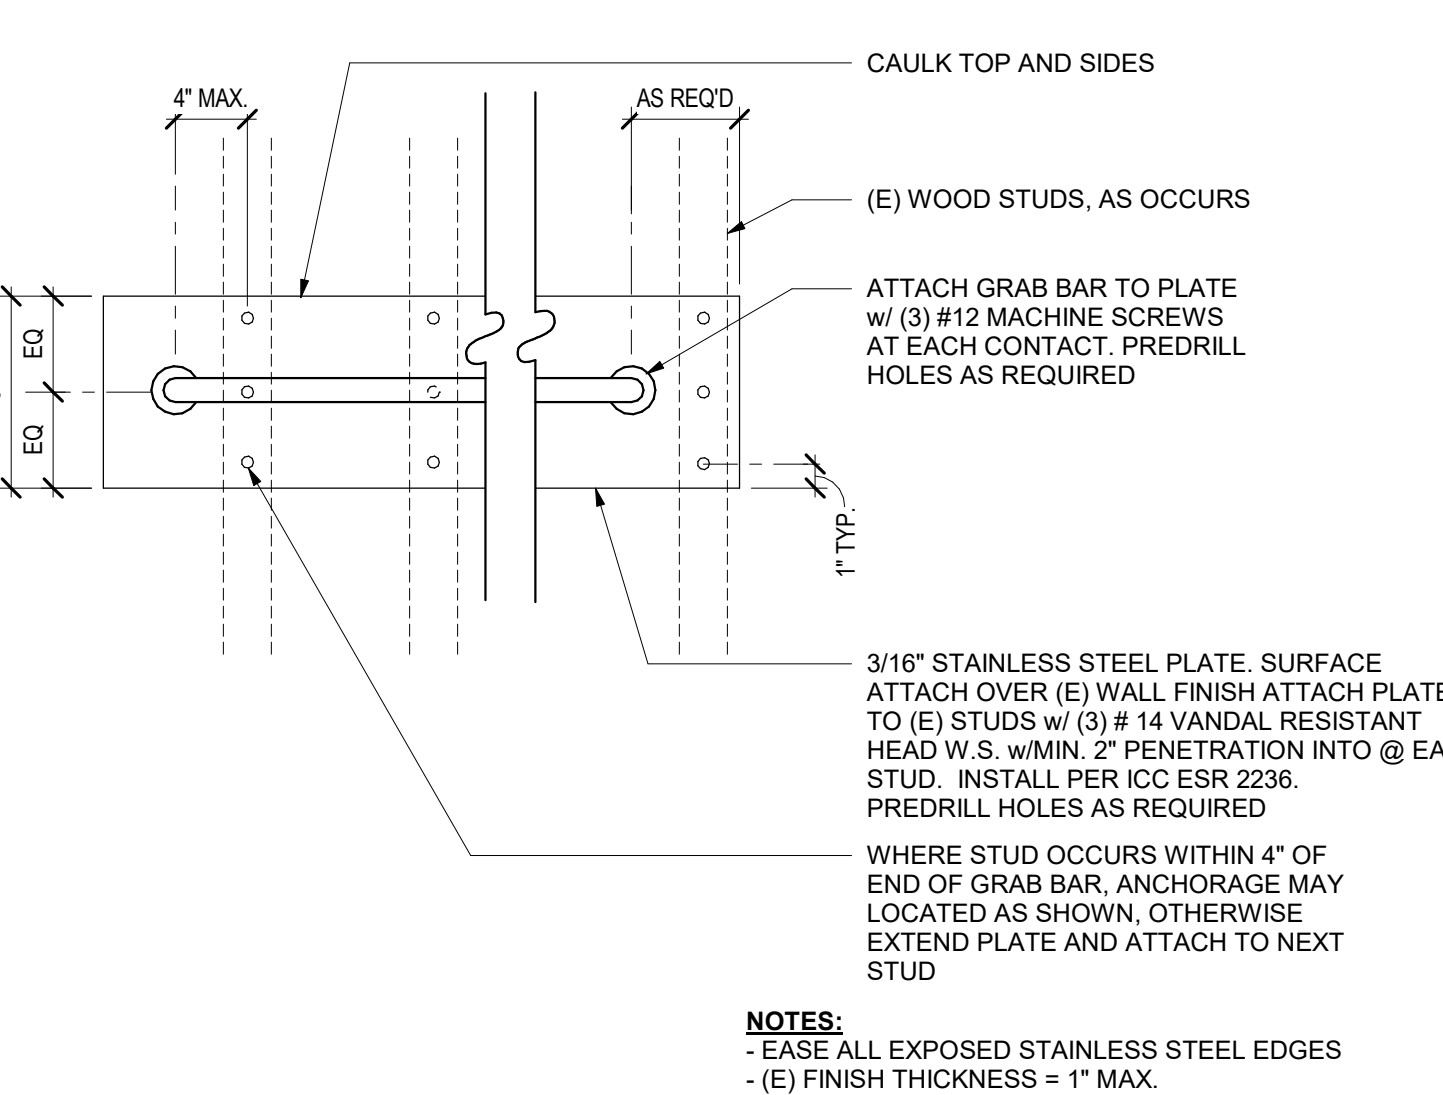

4 GRAB BAR - STAINLESS STEEL PLATE

1 1/2" = 1'-0"

LEGEND

M.S. MIDDLE SCHOOL
H.S. HIGH SCHOOL

GENERAL NOTES




- TYPICAL MOUNTING HEIGHTS AND DETAILS APPLY TO ENTIRE PROJECT, WHETHER REFERENCED OR NOT, UNLESS OTHERWISE NOTED.
- ALL DISABLED ACCESSIBLE DIMENSIONS, ARE MAXIMUM DIMENSIONS UNLESS OTHERWISE NOTED.
- HEIGHTS ARE MEASURED FROM FINISH FLOOR, UNLESS OTHERWISE NOTED.

SHEET NOTES

SN 01	NOT USED
SN 02	NOT USED
SN 03	NOT USED
SN 04	AT ACCESSIBLE WATER CLOSETS, FLUSH CONTROL HANDLE SHALL BE MOUNTED ON THE WIDE SIDE OF THE TOILET ENCLOSURE
SN 05	NOT USED
SN 06	DIMENSION TO CENTERLINE OF TOILET PAPER ROLL POSITION
SN 07	PROVIDE AT ALL TOILET ROOM DOORS
SN 08	NOT USED
SN 09	TO FACE OF FINISH
SN 10	NOT USED
SN 11	62" CLR MIN. TO FINISH WALL/ PARTITION/ FIXTURE
SN 12	TO TOP OF OPENING
SN 13	34" MAX. IF MIRROR IS NOT MOUNTED OVER A LAV. OR COUNTER; TOP OF MIRROR 74" MIN. FOR HIGH SCHOOL & ADULTS. FACE OF OBJECTS OR WALLS
SN 14	CENTERLINE OF SIGN.
SN 15	19" MINIMUM AT SINK
SN 16	BOTTOM EDGE OF REFLECTIVE SURFACE FROM FARTHEST DEPTH OF THE CLEAR FLOOR SPACE TO FACE OF PLUMBING AND OTHER OBSTACLES
SN 17	TO CENTERLINE CONTROL HANDLE OR BUTTON
SN 18	FRONT EDGE OF WATER CLOSET.
SN 19	NOT USED
SN 20	NOT USED
SN 21	NOT USED
SN 22	CENTERLINE OF SYMBOL
SN 23	NOT USED
SN 24	TOP OF SEAT
SN 25	LIP HEIGHT
SN 26	FLUSH HANDLE HEIGHT
SN 27	MINIMUM KNEE CLEARANCE
SN 28	MINIMUM APRON CLEARANCE
SN 29	NOT USED
SN 30	NOT USED

KEYNOTES

10.043	SIGNAGE: TOILET ROOM IDENTIFICATION
10.051	SIGNAGE: TOILET ROOM DOOR SYMBOL
10.122	TOILET ACCESSORY: GRAB BAR
10.140	TOILET ACCESSORY: MIRROR
10.141	TOILET ACCESSORY: PAPER TOWEL DISPENSER
10.142	TOILET ACCESSORY: SANITARY NAPKIN DISPOSAL
10.143	TOILET ACCESSORY: SANITARY NAPKIN/TAMPON DISPENSER
10.144	TOILET ACCESSORY: SOAP DISPENSER
10.145	TOILET ACCESSORY: TOILET PAPER DISPENSER
10.146	TOILET ACCESSORY: TOILET SEAT COVER DISPENSER
22.040	WATER CLOSET
22.042	URINAL

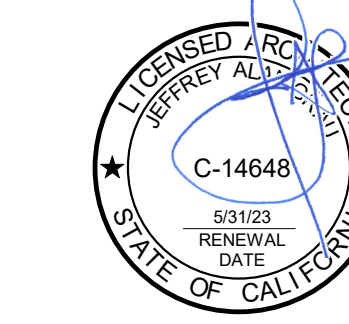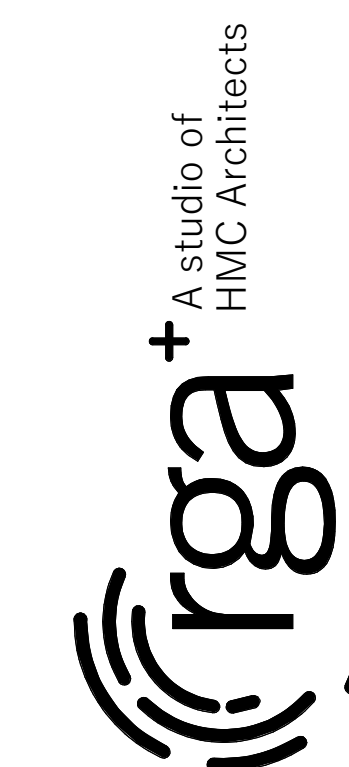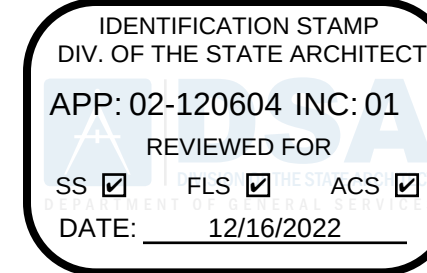

HENDERSON SCHOOL LUNCH
SHELTER - INCREMENT 1


LODI UNIFIED SCHOOL DISTRICT
LODI, CA

Revision


Copyright © 2021 Rainforth Grau Architects. All rights reserved.
Reproduction of these plans, either in whole or in part, including any form of copying and/or preparation of derivative works thereof, for any reason without prior written permission, is strictly prohibited.

TYPICAL MOUNTING
HEIGHTS AND DETAILS


PROJECT NO. 22-1545
DATE: 11/21/22
SHEET A0.2

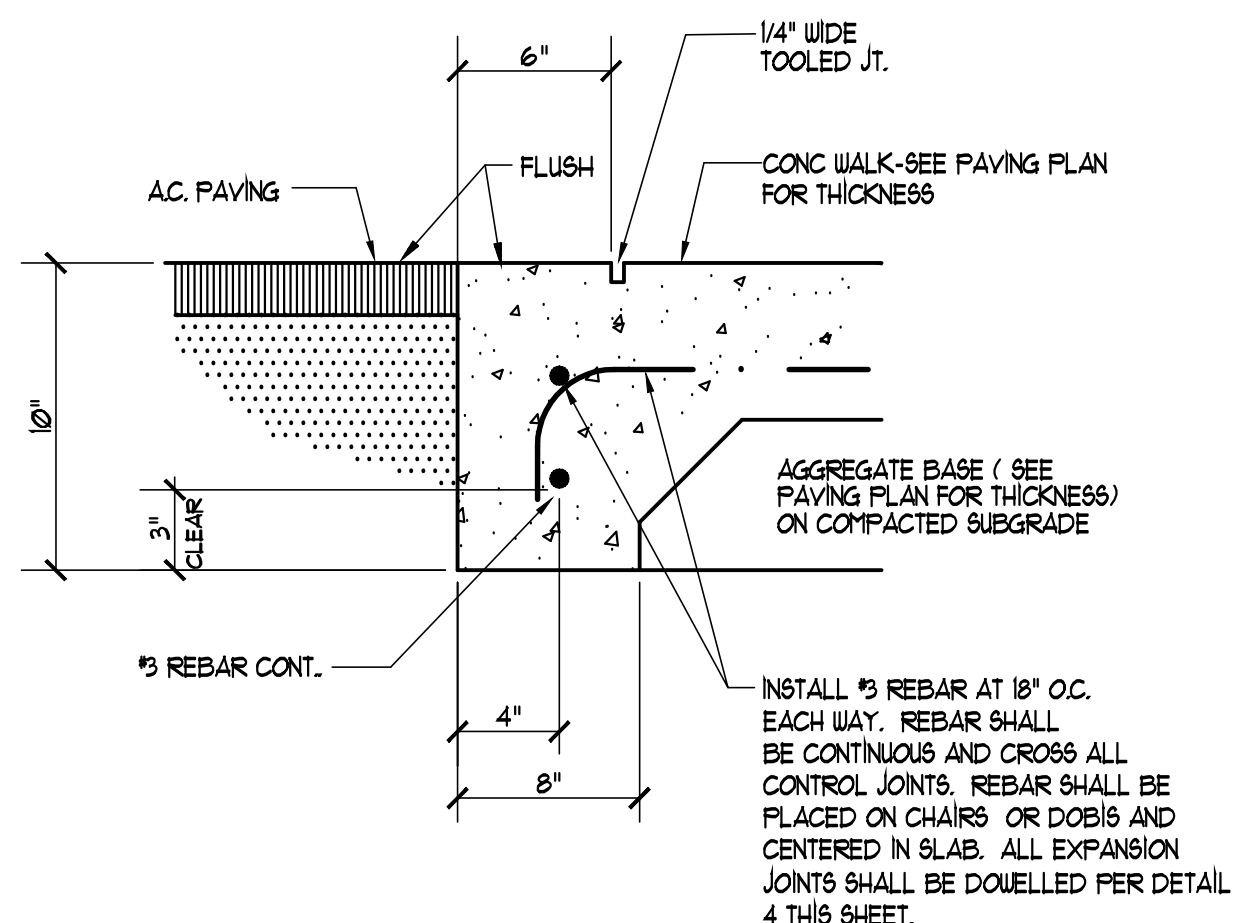


1 FLUSH CONC. WALK • AC
C1.1 N.T.S.

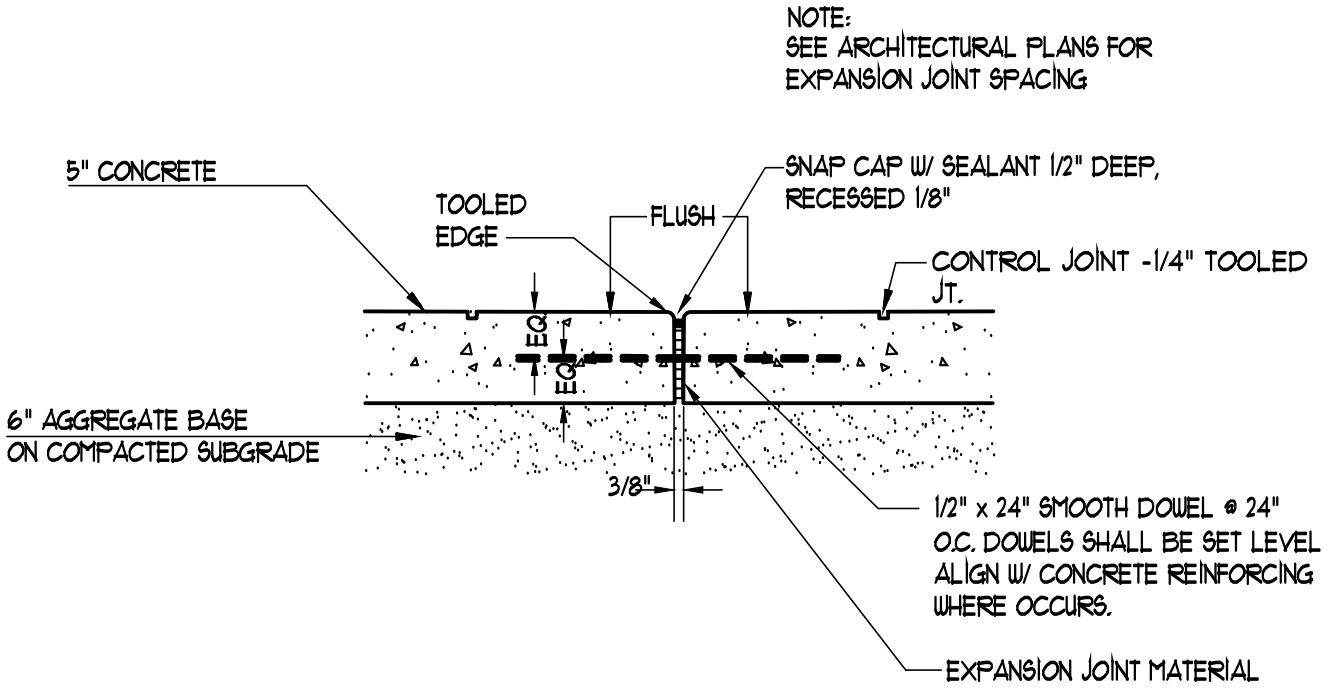


4 EXPANSION JOINT
C1.1 N.T.S.

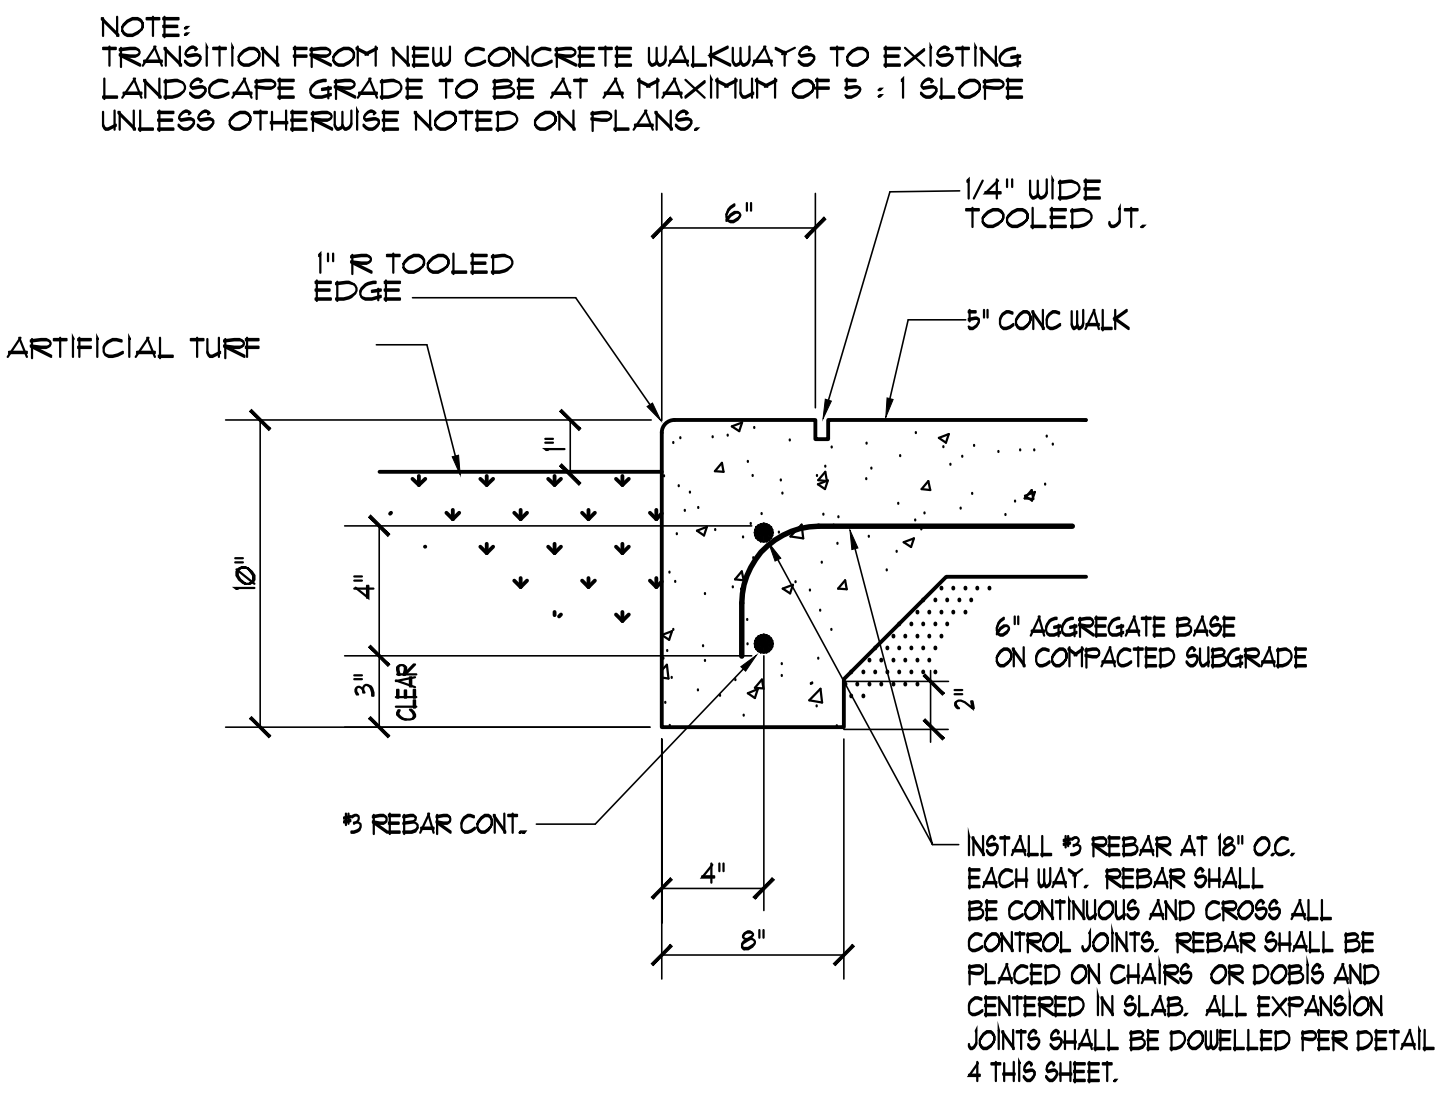


2 FLUSH CONC. WALK • LANDSCAPE
C1.1 N.T.S.

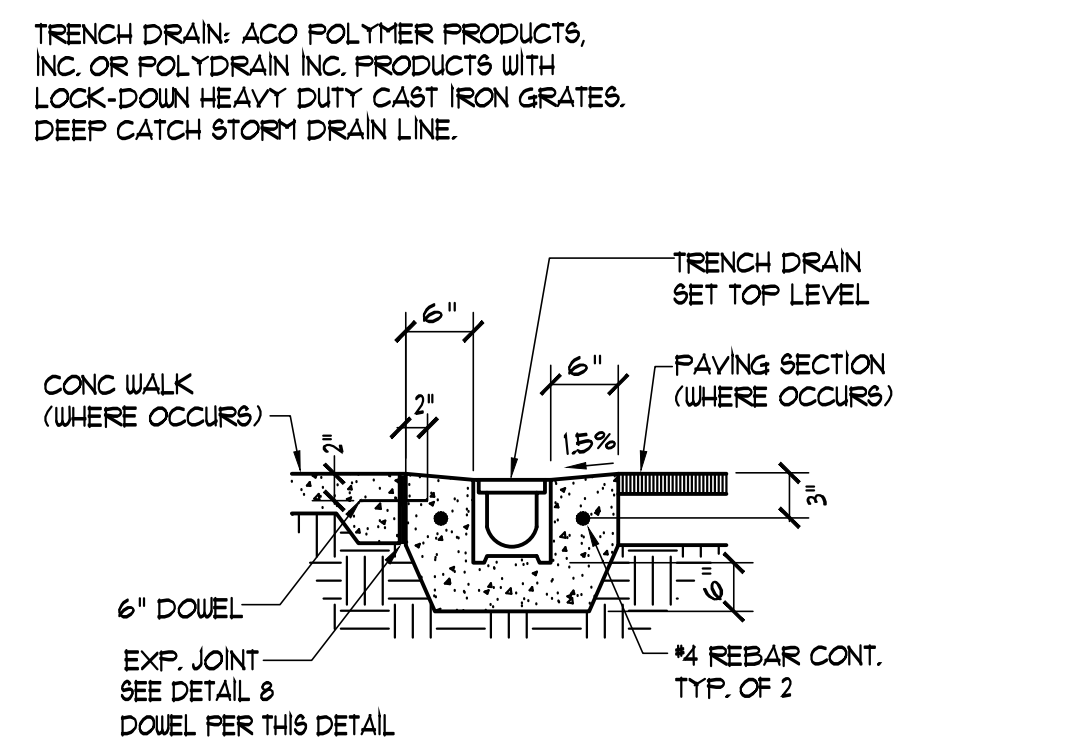

5 TRENCH DRAIN
C1.1 N.T.S.

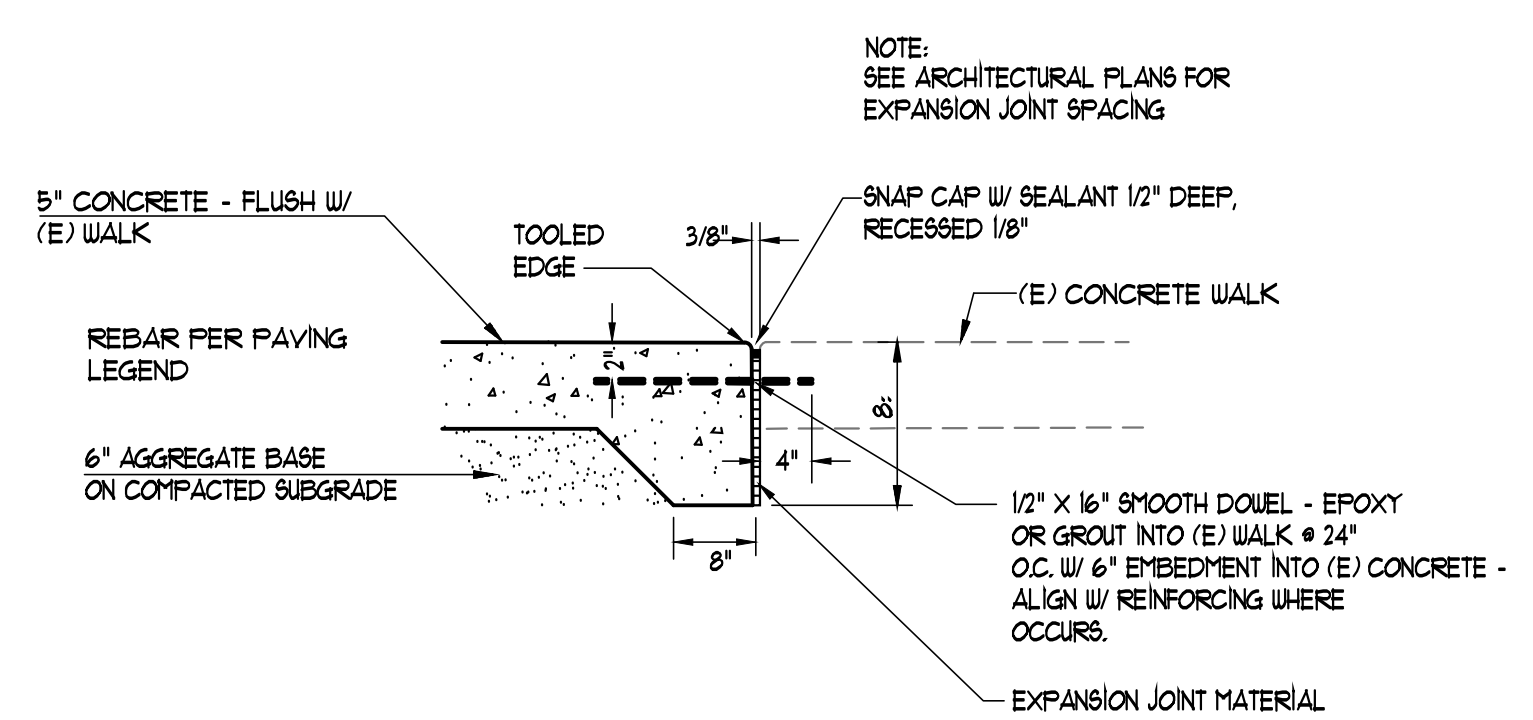

3 CONC. WALK AT EXISTING CONDITIONS
C1.1 N.T.S.

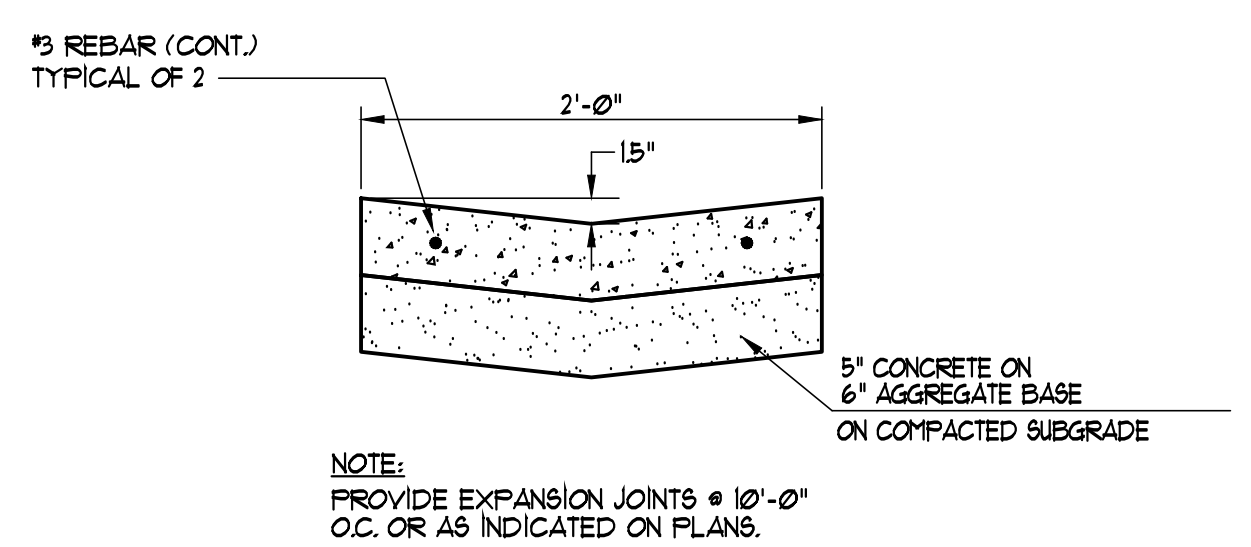

6 CONC. V-GUTTER
C1.1 N.T.S.

LEGEND


8" SD	EXISTING ELEVATION
6" SS	EXISTING STORM DRAIN
8" W	EXISTING SANITARY SEWER
8" W	EXISTING WATER MAIN
8" W	EXISTING WATER VALVE
8" W	EXIST. FIRE HYDRANT
8" W	EXISTING COMMUNICATION LINE
8" W	EXISTING IRRIGATION CONTROL LINE
8" W	EXISTING ELECTRICAL LINE
8" W	EXISTING TELEPHONE LINE
8" W	NEW ELEVATION

ABBREVIATIONS


AC	ASPHALT CONCRETE	LD	LANDSCAPE DRAIN
AB	AGGREGATE BASE	LF	LINEAR FEET
ADD. ALT.	ADDITIVE ALTERNATE	MH	MANHOLE
BLDG	BUILDING	MIN	MINIMUM
BO	BLOW OFF	MS	MOU STRIP
BOW	BACK OF WALK	(N)	NEW
BW	BOTTOM OF WALL	N.C.	NOT IN CONTRACT
CC	CONCRETE (TOP OF CONCRETE WALK)	OG	ORIGINAL GRADE
CL	CENTER LINE	P	PROPOSED
CONC	CONCRETE	PD	PLANTER DRAIN
CONST.	CONSTRUCT	PV	POST INDICATOR VALVE
COTG	CLEANOUT TO GRADE	POC	POINT OF CONNECTION
DI	DRAIN INLET	PP	POWER POLE
DIP	DUCTILE IRON PIPE	PUE	PUBLIC UTILITY EASEMENT
D8	DOWNSPOUT	RCP	REINFORCED CONCRETE PIPE
DUT	DRIVEWAY	RD	ROOF DRAIN
(E)	EXISTING	RDWD	REDUWOOD
E. BOX	ELECTRICAL BOX	RET	RETAINING
E. COND.	ELECTRICAL CONDUIT	RP	REDUCED PRESSURE
ELEC	ELECTRIC	RIW	RIGHT OF WAY
EP	EDGE OF PAVEMENT	RUL	RAIN WATER LEADER
EXIST.	EXISTING	S	SLOPE
FDC	FIRE DEPARTMENT CONNECTION	SD	STORM DRAIN
FF	FINISH FLOOR	SS	SANITARY SEWER
FG	FINISH GRADE	ST. LT.	STREET LIGHT
FH	FIRE HYDRANT	TEM	TEMPORARY BENCH MARK
FL	FLOW LINE	T	TRANSFORMER
FM	FIRE MAIN	TEL	TELEPHONE
FS	FIRE SERVICE	TC	TOP OF CURB
G	GAS	TU	TOP OF WALL
GB	GRADE BREAK	TYP	TYPICAL
GR	GRATE	VCP	VITRIFIED CLAY PIPE
GV	GATE VALVE	W	WATER
HDR	HEADER	WV	WATER VALVE
HP	HIGH POINT	VB	VALVE BOX
INV	INVERT ELEVATION	YD	YARD DRAIN
JP	JOINT POLE		

INDEX OF CIVIL DRAWINGS

- C1.1 TITLE SHEET AND DETAIL SHEET
- C2.1 DEMOLITION PLAN
- C2.2 PAVING PLAN
- C3.1 GRADING AND DRAINAGE PLAN

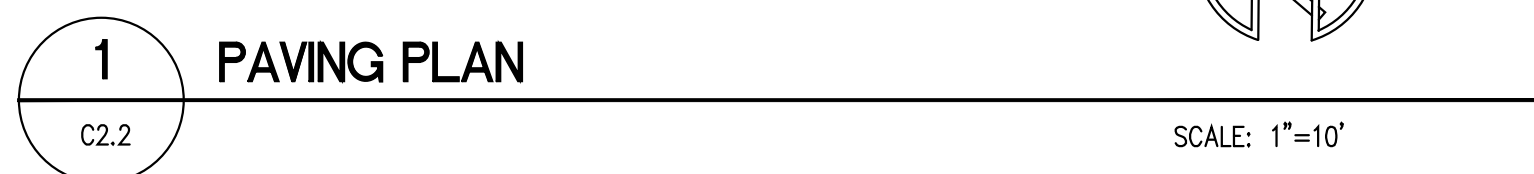


PROJECT NO.	22-1545
DATE:	11/18/2022
SHEET	C2.2

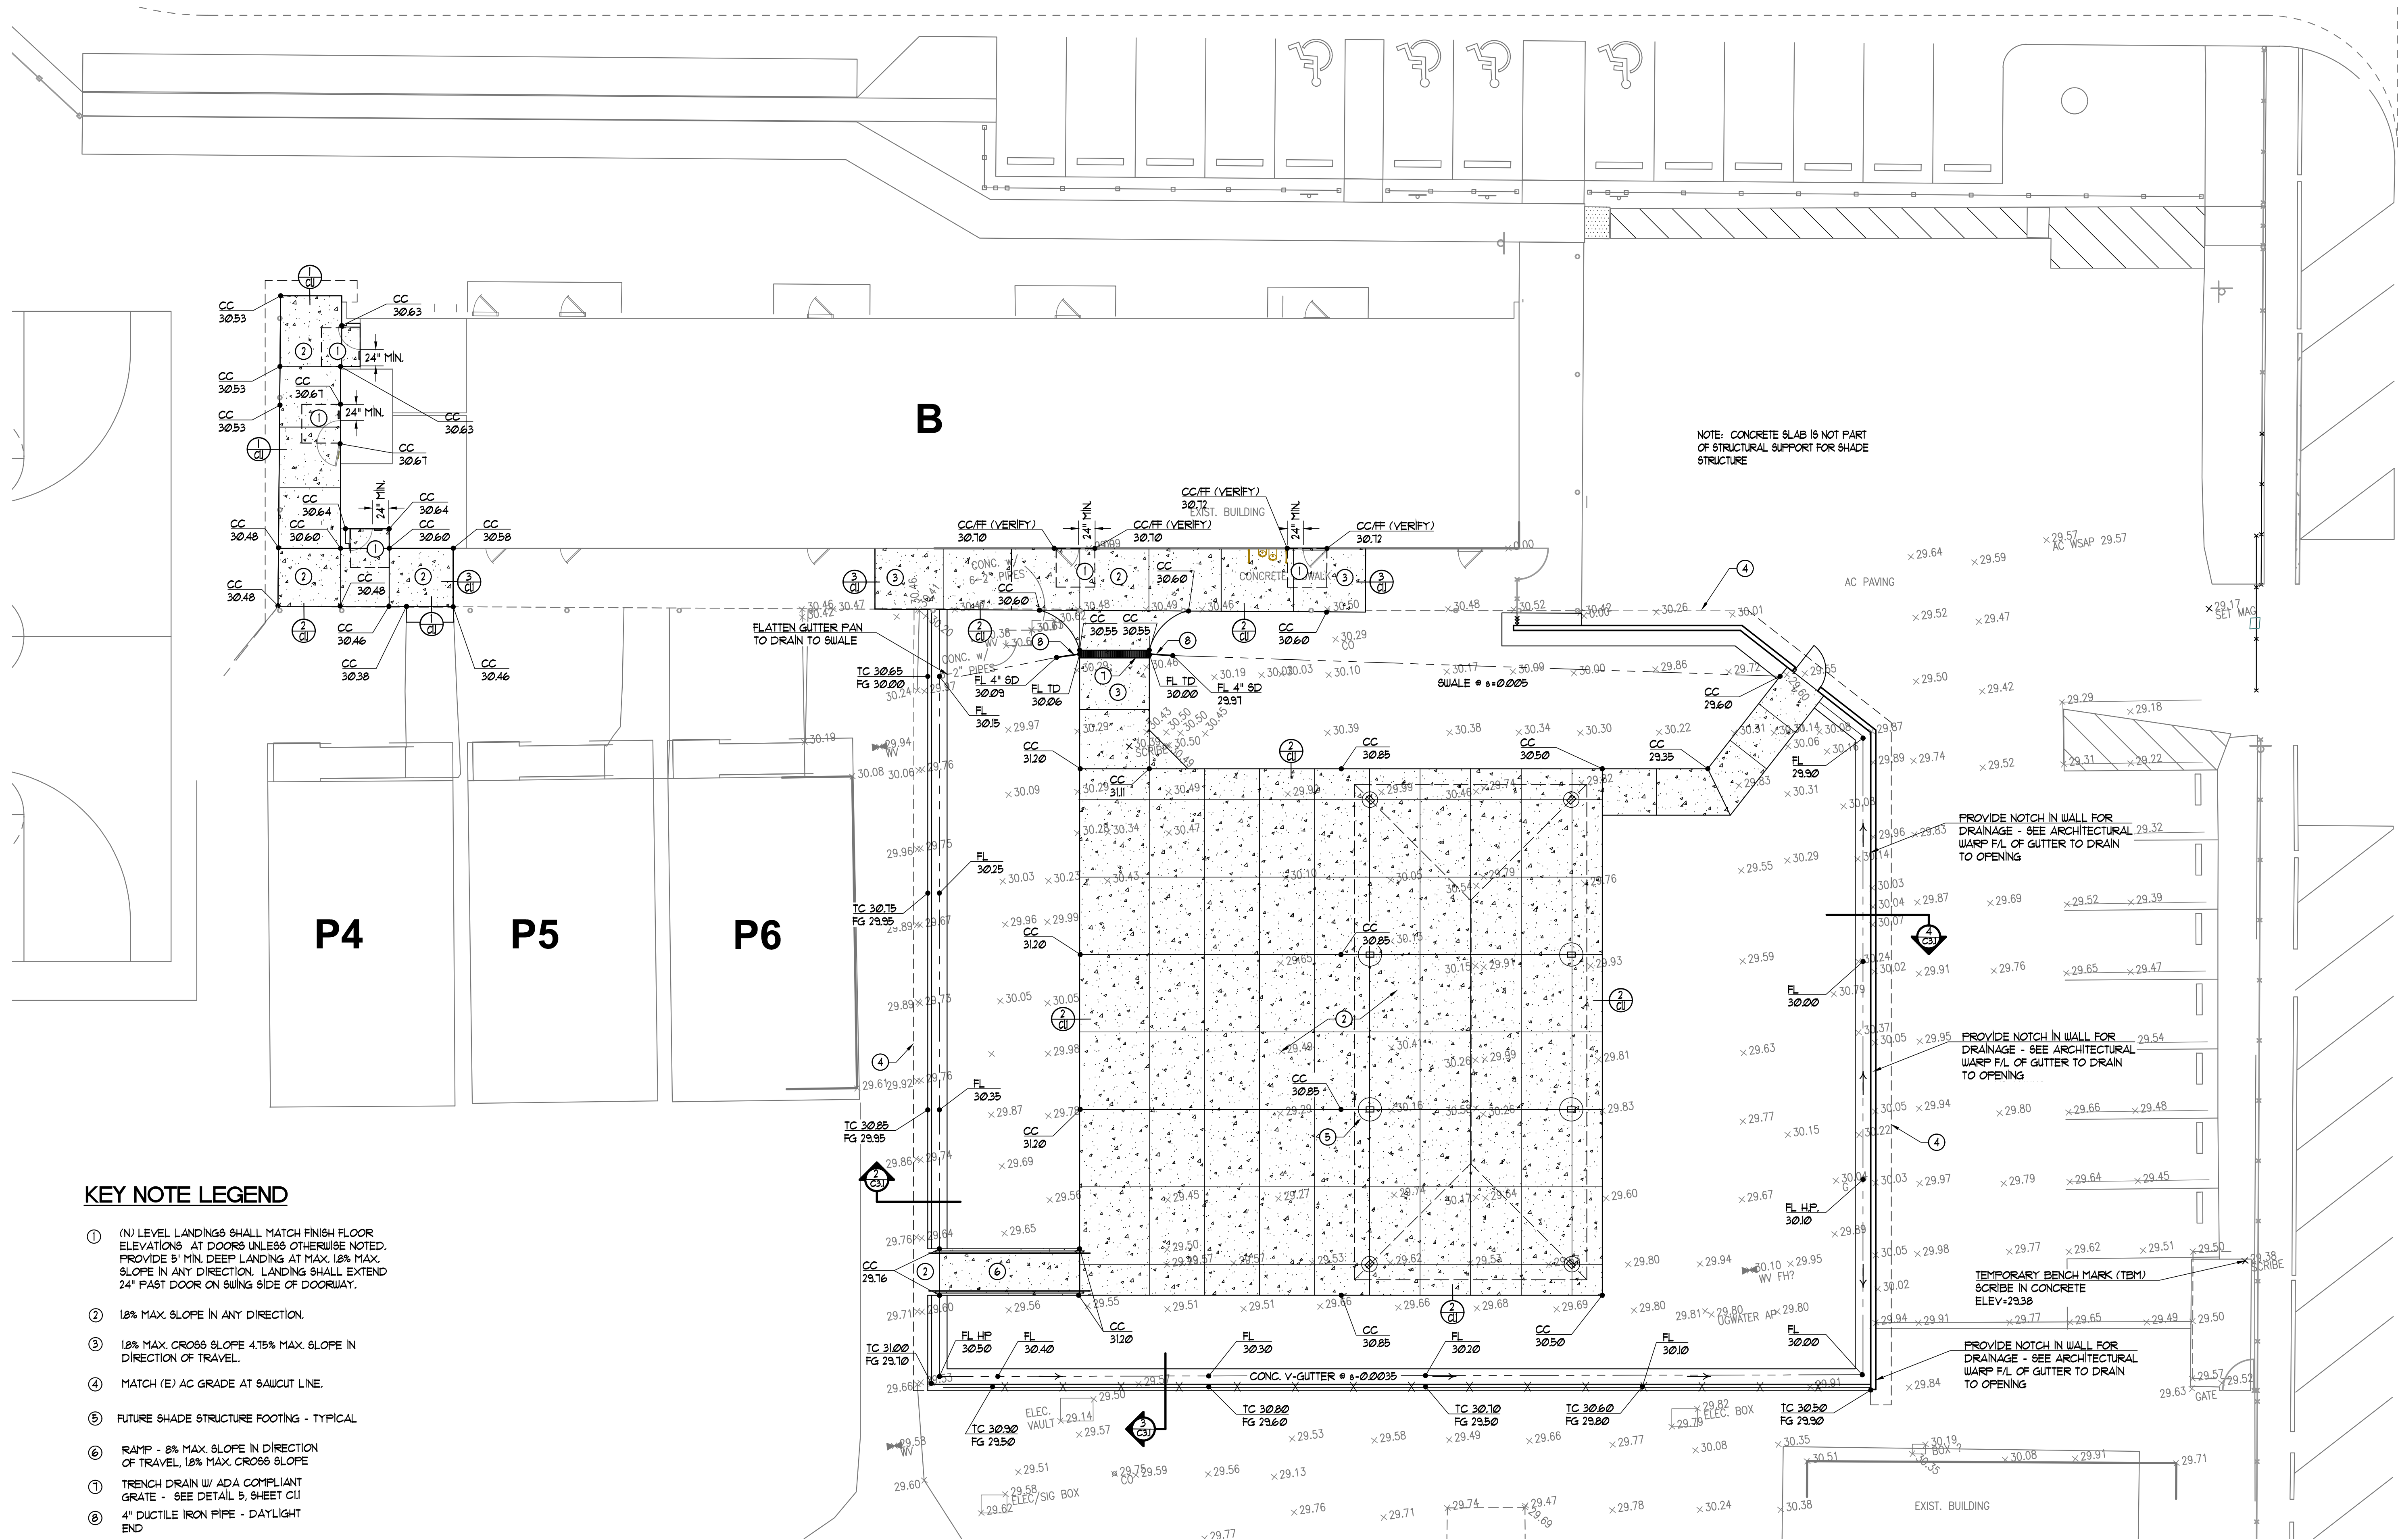


KEY NOTE LEGEND

- ① (N) LEVEL LANDINGS SHALL MATCH FINISH FLOOR ELEVATIONS AT DOORS UNLESS OTHERWISE NOTED. PROVIDE 1/2" MIN. DEEP LANDING AT MAX. 1/8" MAX. SLOPE IN ANY DIRECTION. LANDING SHALL EXTEND 24" PAST DOOR ON SWING SIDE OF DOORWAY.
- ② 1/8" MAX. SLOPE IN ANY DIRECTION.
- ③ 1/8" MAX. CROSS SLOPE 4.75% MAX. SLOPE IN DIRECTION OF TRAVEL.
- ④ MATCH (E) AC GRADE AT SAWCUT LINE.
- ⑤ FUTURE SHADE STRUCTURE FOOTING - TYPICAL.
- ⑥ RAMP - 8% MAX. SLOPE IN DIRECTION OF TRAVEL, 1/8" MAX. CROSS SLOPE.
- ⑦ TRENCH DRAIN W/ ADA COMPLIANT GRATE - SEE DETAIL 5, SHEET C1.
- ⑧ 4" DUCTILE IRON PIPE - DAYLIGHT END.

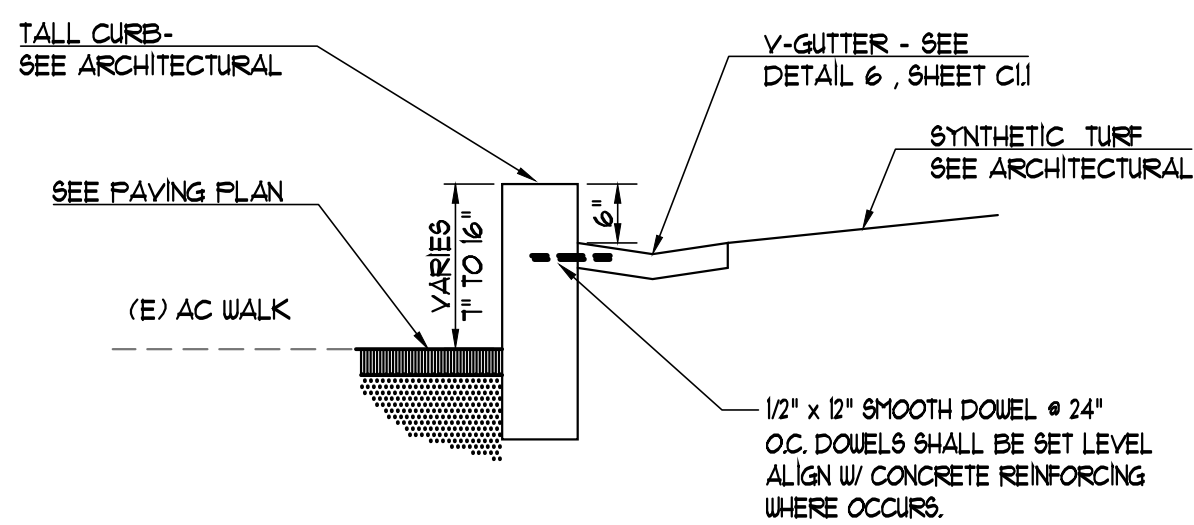


2 SECTION

C3.1 N.T.S.

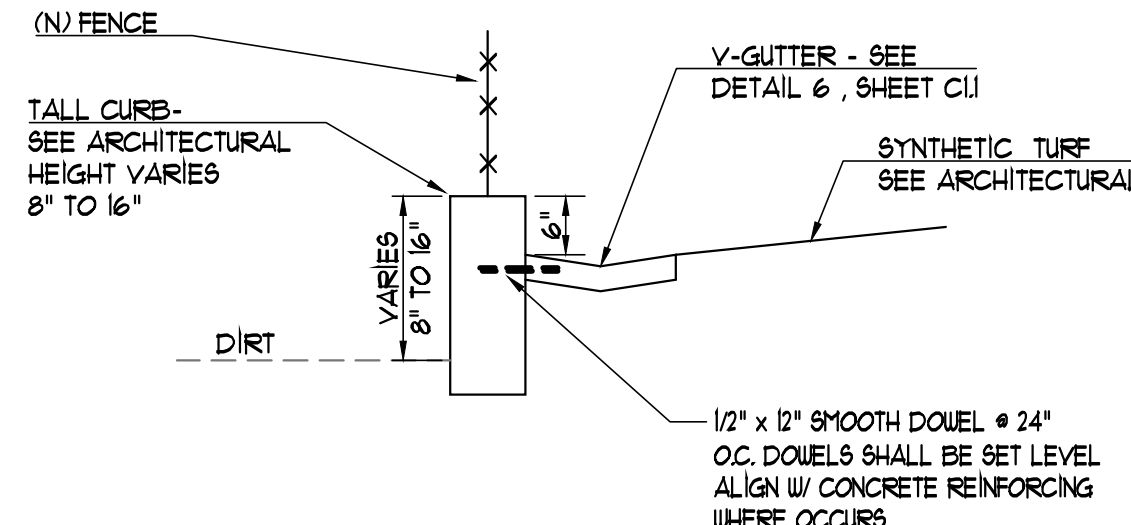

3 SECTION


C3.1 N.T.S.

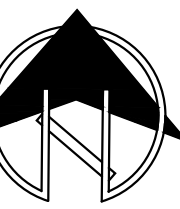

1 GRADING AND DRAINAGE PLAN

C1.1

SCALE: 1"=10'

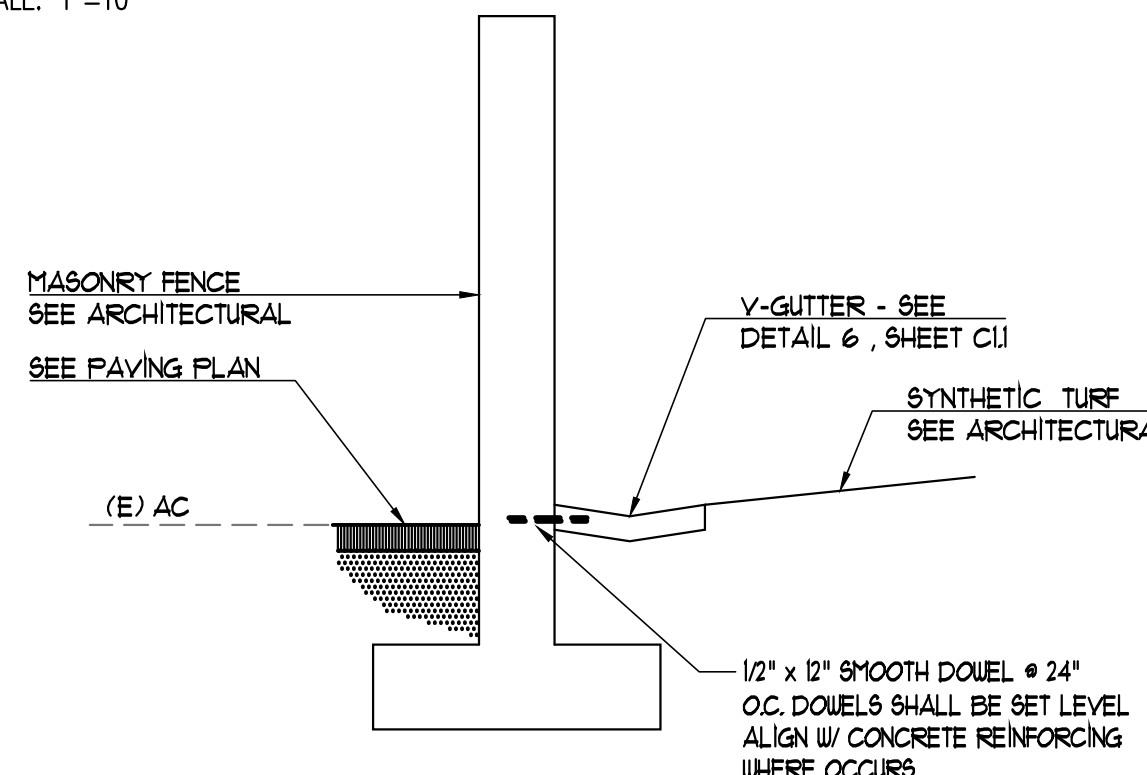

4 SECTION

C3.1 N.T.S.



PROJECT NO.	22-1545
DATE:	11/21/22
SHEET	




LEGEND

1. SITE WALKWAYS SHALL PROVIDE A BARRIER-FREE P.O.T. ABUPT CHANGES IN LEVEL. ALONG ANY P.O.T. ARE ALLOWED UP TO 1/2" ONLY ABUPT CHANGES IN ELEVATION UP TO 1/2" ARE ALLOWED. ALONG ANY P.O.T. ARE ALLOWED ABUPT CHANGES IN ELEVATION BETWEEN 1/4" AND 1/2" SHALL BE SEVELED WITH A SLOPE NO GREATER THAN 1:12. 1/4" TO 2 1/4" TO 2 1/2" TO 2 3/4" TO 3" TO 3 1/2" TO 4" TO 4 1/2" TO 5" TO 5 1/2" TO 6" TO 6 1/2" TO 261" TO 261 1/2" TO 26

DEMOLITION NOTES

- DN.01 REMOVE (E) CHAINLINK FENCE AND ALL APPURTENANCES.
REMOVE POSTS AND FOOTINGS BELOW AREA OF WORK.
- DN.02 REMOVE (E) CHAINLINK GATE
- DN.03 REMOVE (E) ROLLING CHAINLINK GATE
- DN.04 REMOVE (E) CONCRETE CURB
- DN.05 REMOVE (E) PORTION OF COVERED WALK AND POSTS.
PATCH BACK FASCIA AND GUTTER IN KIND.

SHEET NOTES

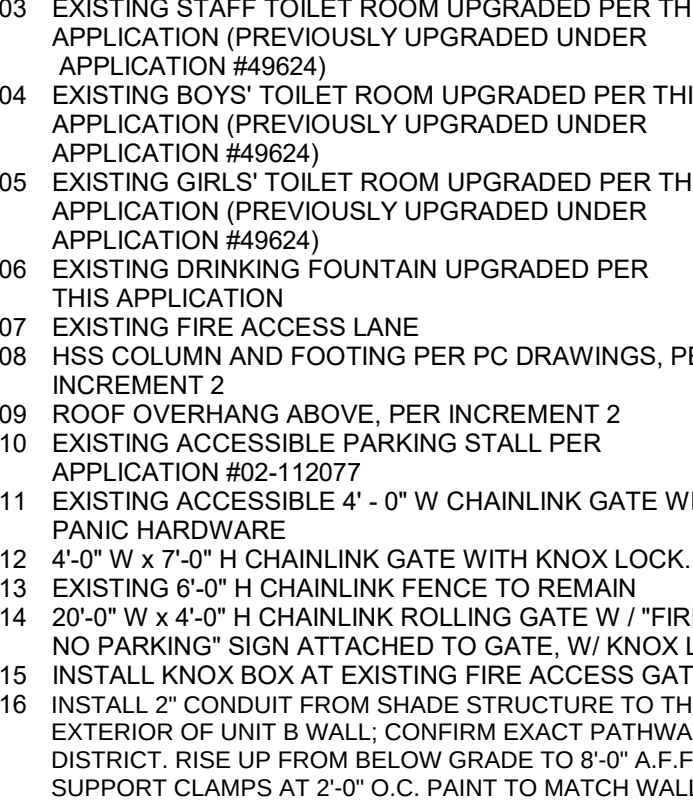- SN 01 ACCESSIBLE PARKING LOT ENTRANCE SIGN PER APPLICATION 202-118150
- SN 02 ACCESSIBLE PARKING STALL PER APPLICATION 202-118150
- SN 03 EXISTING STAFF ENTRANCE TO LOBBY UPGRADED PER THIS APPLICATION (PREVIOUSLY UPGRADED UNDER APPLICATION #496264)
- SN 04 EXISTING BOYS' TOILET ROOM UPGRADED PER THIS APPLICATION (PREVIOUSLY UPGRADED UNDER APPLICATION #496264)
- SN 05 EXISTING GIRLS' TOILET ROOM UPGRADED PER THIS APPLICATION (PREVIOUSLY UPGRADED UNDER APPLICATION #496264)
- SN 06 EXISTING DRINKING FOUNTAIN UPGRADED PER THIS APPLICATION
- SN 07 EXISTING FIRE ACCESS EGRESS
- SN 08 EXISTING COLUMN AND FOOTING PER PC DRAWINGS, PER INCREMENT 2
- SN 09 ROOF OVERHANGS ABOVE, PER INCREMENT 2
- SN 10 EXISTING ACCESSIBLE PARKING STALL PER APPLICATION 202-112077
- SN 11 EXISTING ACCESSIBLE 4' - 0" W CHAINLINK GATE WITH ALUMINUM HANDRAIL
- SN 12 4'-0" W X 7'-0" H CHAINLINK GATE WITH KNOX LOCK.
- SN 13 EXISTING 4'-0" H CHAINLINK FENCE TO REMAIN
- SN 14 2'-0" W X 4'-0" H CHAINLINK GATE W/ FIRE LANE - NO PARKING- SIGN ATTACHED TO GATE, W/ KNOX LOCK
- SN 15 EXISTING KNOX BOX AT EXISTING FIRE ACCESS GATE
- SN 16 EXISTING CONCRETE DRIVEWAY TO EXISTING GATE, TO THE INTERIOR OF UNIT B WALL, CONFORM EXIST PATHWAY WITH DISTRICT. RISE UP FROM BELOW GRADE TO 9'-0" A.F.F. WITH 12" CONCRETE CLAMPS AT 4' ON CENTER.
- SN 17 MODIFY (E) FENCE TO CONNECT TO NEW FENCE
- SN 18 MODIFY (E) FENCE TO END AT CMU WALL WITH END POST
- SN 19 FOR LOCATION OF CMU WALL, SEE
- 

KEYNOTES

- | | |
|--------|---------------------------|
| 04.005 | CONCRETE MASONRY UNIT |
| 32.012 | CONCRETE CURB (SITE) |
| 32.031 | CONCRETE SEAT WALL |
| 32.072 | SYNTHETIC GRASS SURFACING |
| 32.090 | CHAIN LINK FENCE |
| 32.091 | CHAIN LINK GATE: SWING |
| 32.092 | CHAIN LINK GATE: ROLLING |

BUILDING DESIGNATIONS

- DSA INNON - CONFORMING**
 UNIT P31 - (E) GREENHOUSE

DSA #12114
 UNIT P6 - (E) ADMIN / CLASSROOM

DSA #45570
 UNIT P4 - (E) CLASSROOM
 UNIT P5 - (E) CLASSROOM
 UNIT P6 - (E) CLASSROOM

DSA #62-107065
 UNIT P8 - (E) CLASSROOM
 UNIT P7 - (E) CLASSROOM

DSA #62-102492 / 02-107065
 UNIT P9 - (E) CLASSROOM
 UNIT P10 - (E) CLASSROOM
 UNIT P11 - (E) CLASSROOM
 UNIT P12 - (E) CLASSROOM
 UNIT P13 - (E) CLASSROOM
 UNIT P14 - (E) CLASSROOM
 UNIT P15 - (E) CLASSROOM

DSA #632378
 UNIT P1 - (E) CLASSROOM
 UNIT P17 - (E) CLASSROOM


DSA #62-112077
 UNIT P18 - (E) OFFICE

DSA #62-103747
 UNIT P19 - (E) CLASSROOM
 UNIT P20 - (E) CLASSROOM
 UNIT P21 - (E) CLASSROOM
 UNIT P22 - (E) CLASSROOM
 UNIT P23 - (E) CLASSROOM

DSA #62-112265
 UNIT P24 - (E) CLASSROOM
 UNIT P25 - (E) CLASSROOM
 UNIT P26 - (E) CLASSROOM
 UNIT P27 - (E) CLASSROOM
 UNIT P28 - (E) CLASSROOM
 UNIT P29 - (E) CLASSROOM
 UNIT P30 - (E) BATHROOMS

INCREMENT 2
UNIT LS - 30' X 64' LUNCH SHELTER

IDENTIFICATION STAMP
DIV. OF THE STATE ARCHITECT
APP: 02-120604 INC: 01
REVIEWED FOR
SS ☒ FLS ☒ ACS ☒
DATE: 12/16/2022

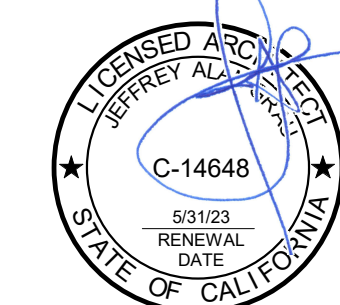A studio of
HMC Architects

**HENDERSON SCHOOL LUNCH
SHELTER - INCREMENT 1**


LODI UNIFIED SCHOOL DISTRICT
LODI, CA

SITE PLAN AND INFORMATION

PROJECT NO.	22-1545
DATE	11/21/22


A1.1.0

C:\Users\p\Documents\1461 Henderson_Sha_CD_Revamp\RSA.dwg 1/20/2022 1:12:49 AM

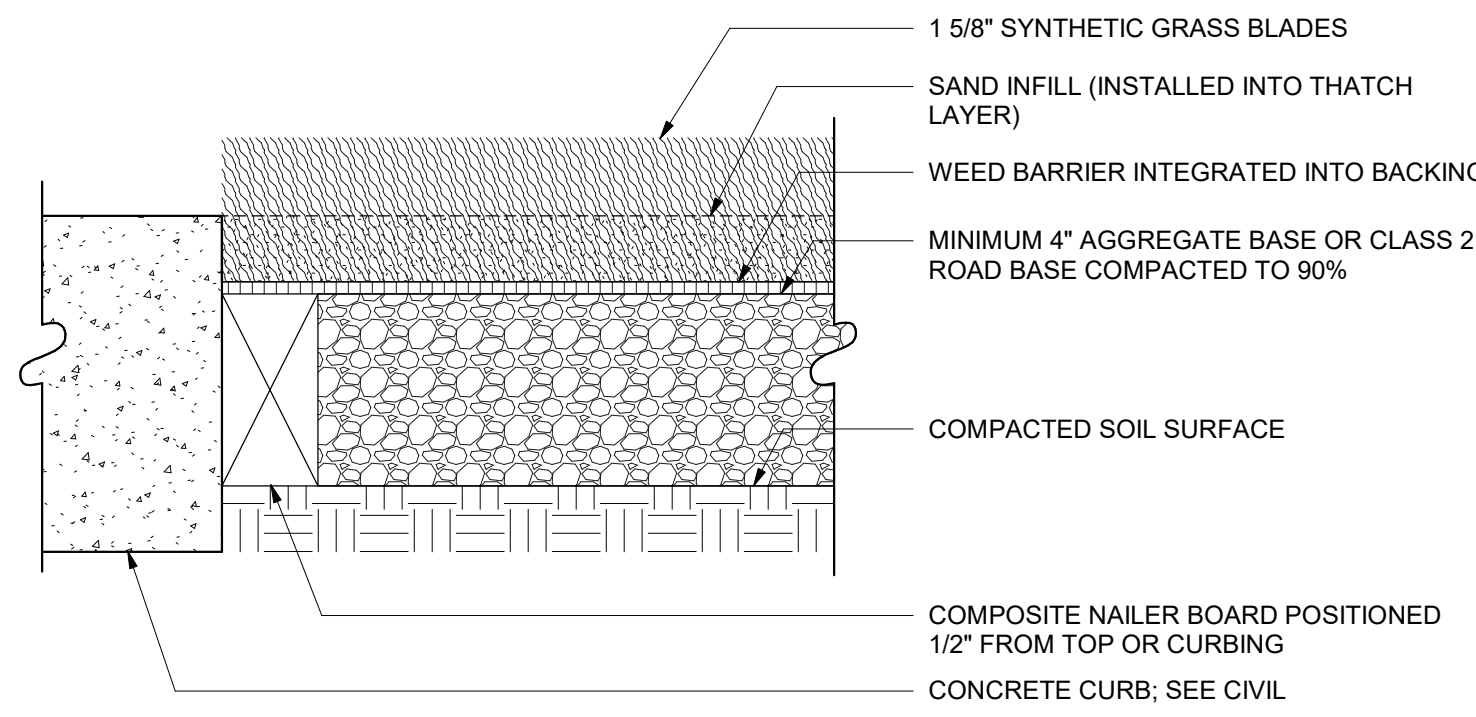


- NOTES:**
- 100% POLYETHYLENE GRASS FIBERS
 - ADA COMPLIANT SYNTHETIC GRASS ACCESSIBLE SURFACE
 - INSTALLATION TO BE COMPLETED IN ACCORDANCE WITH MFR'S SPECIFICATIONS

9 TURF INSTALLATION
3\"/>

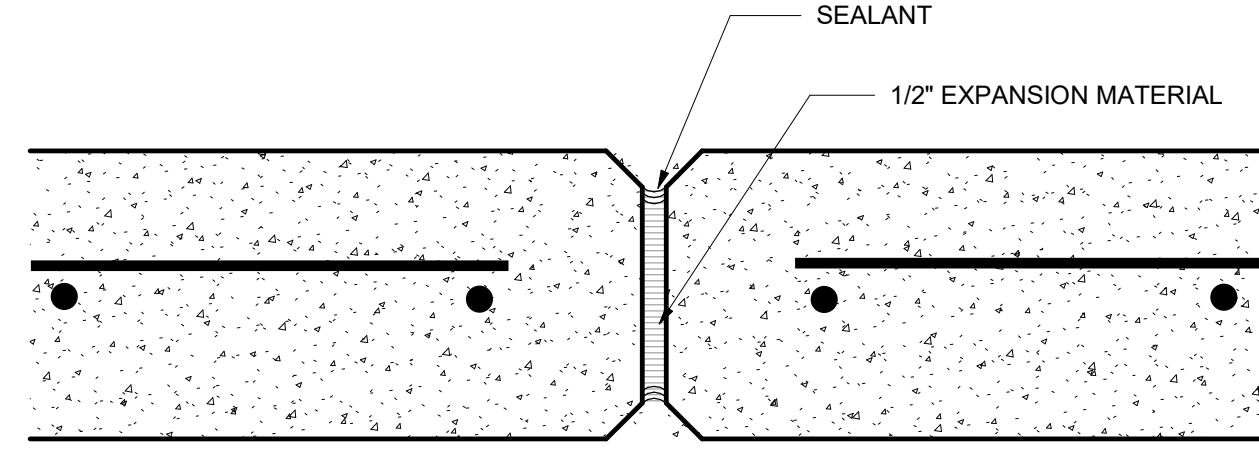


NOTE: REINFORCING PER SPECIFIC DETAIL;
SEE 6 & 10/A1.3.1.

5 VERTICAL EXPANSION JOINT
3\"/>

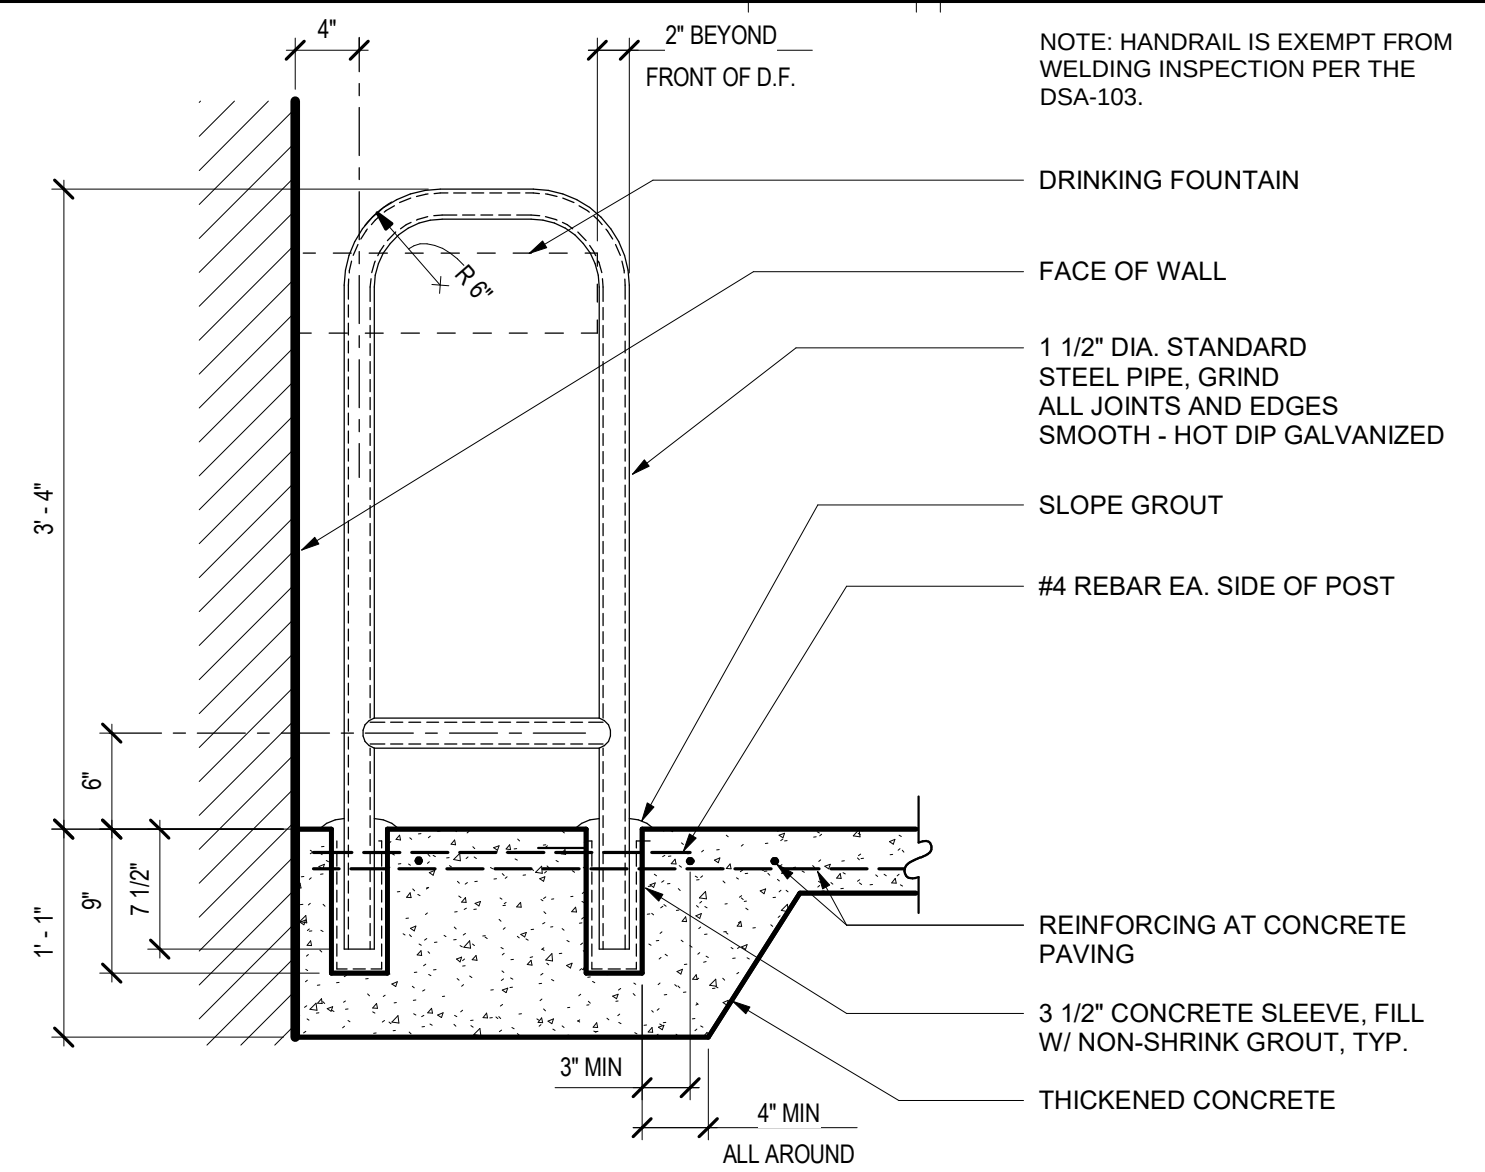


1 DRINKING FOUNTAIN GUARDRAIL
1\"/>

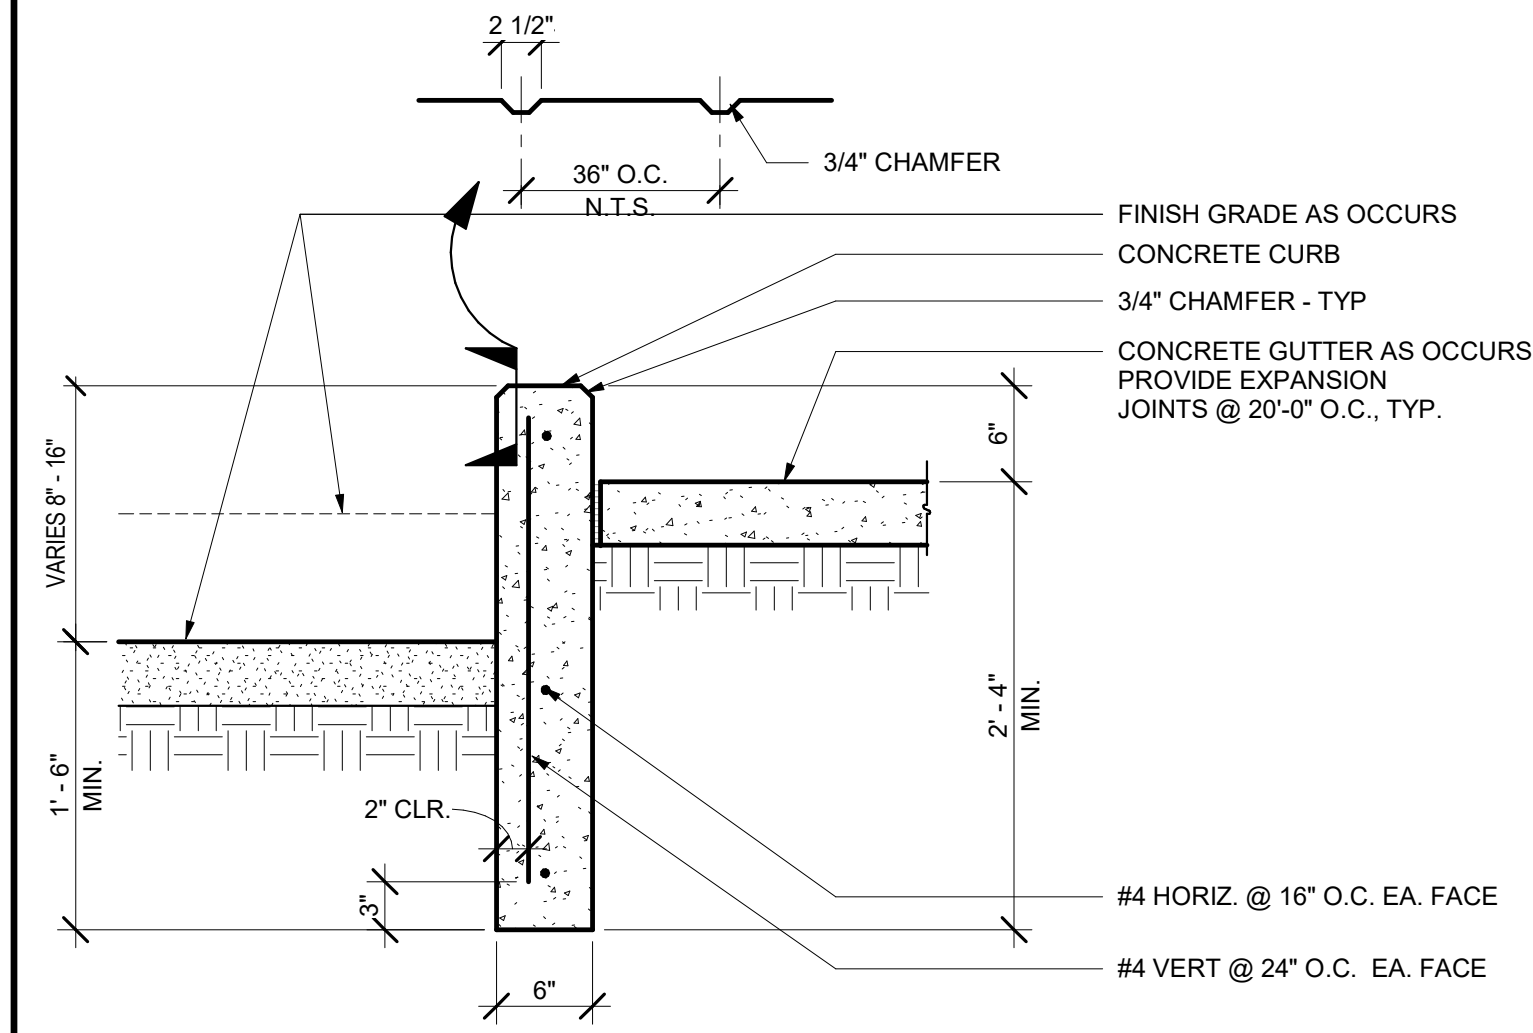


- NOTE:
- PROVIDE VERTICAL EXPANSION JOINT @ 40'-0" O.C. PER 5

10 TALL CURB
1\"/>

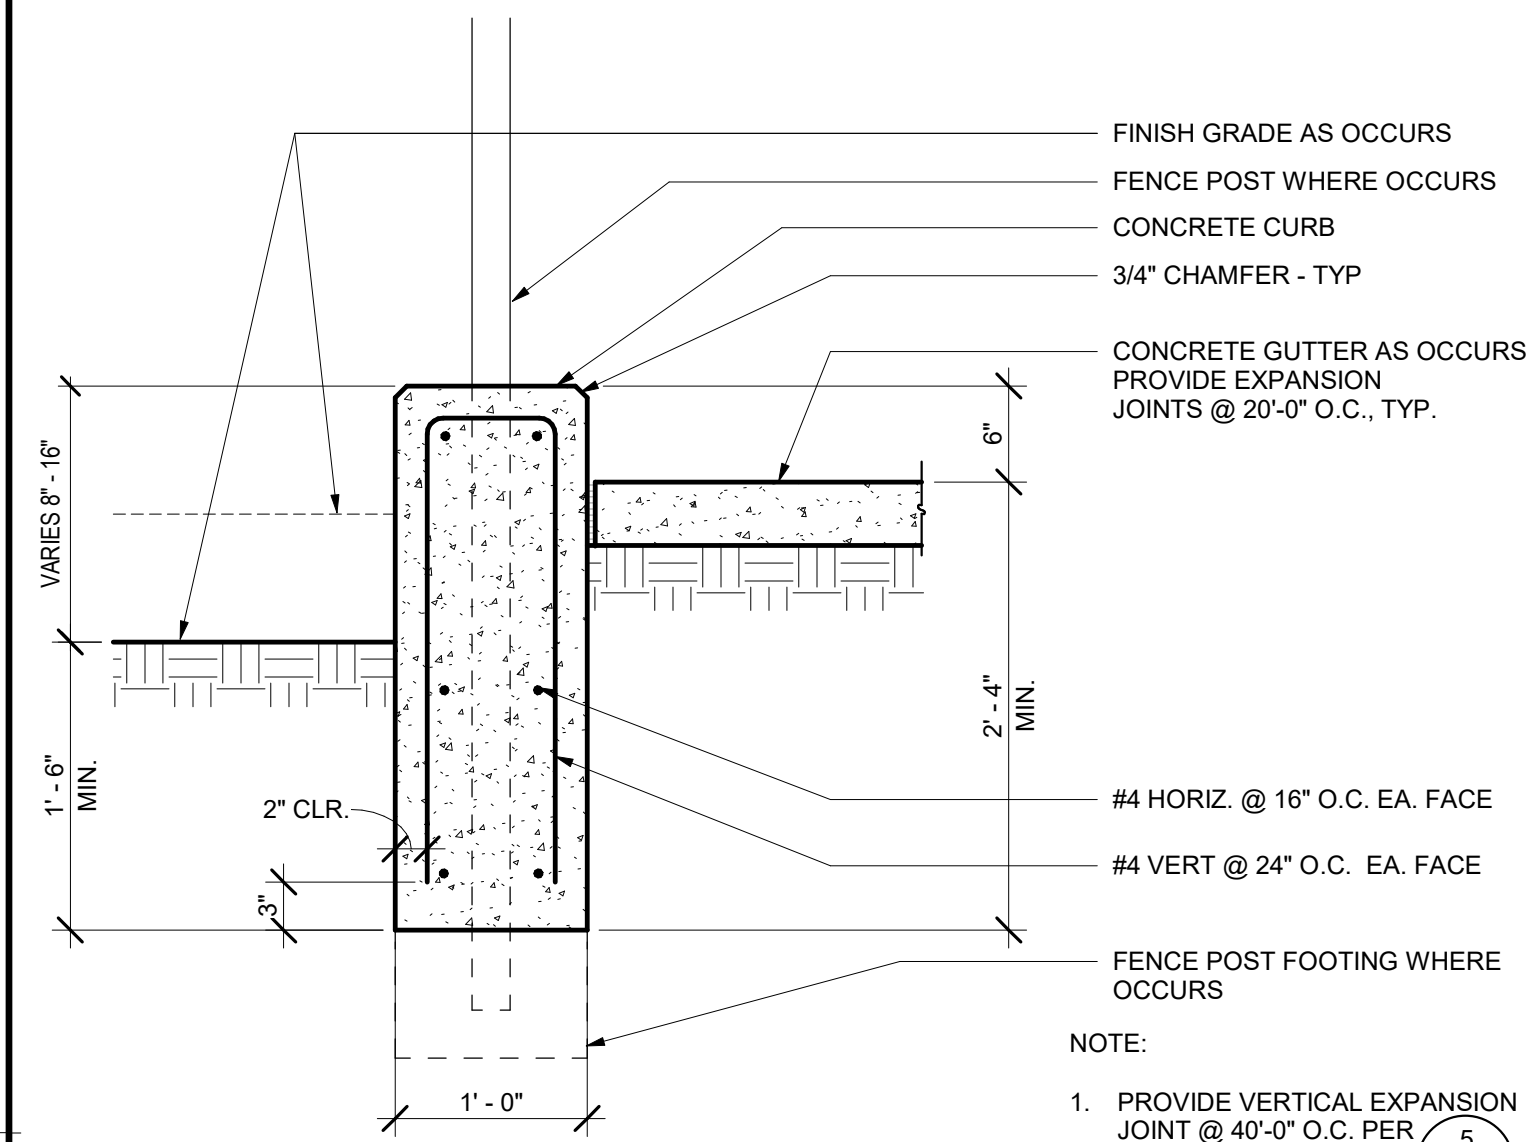


- NOTE:
- PROVIDE VERTICAL EXPANSION JOINT @ 40'-0" O.C. PER 5


6 TALL CURB
1\"/>

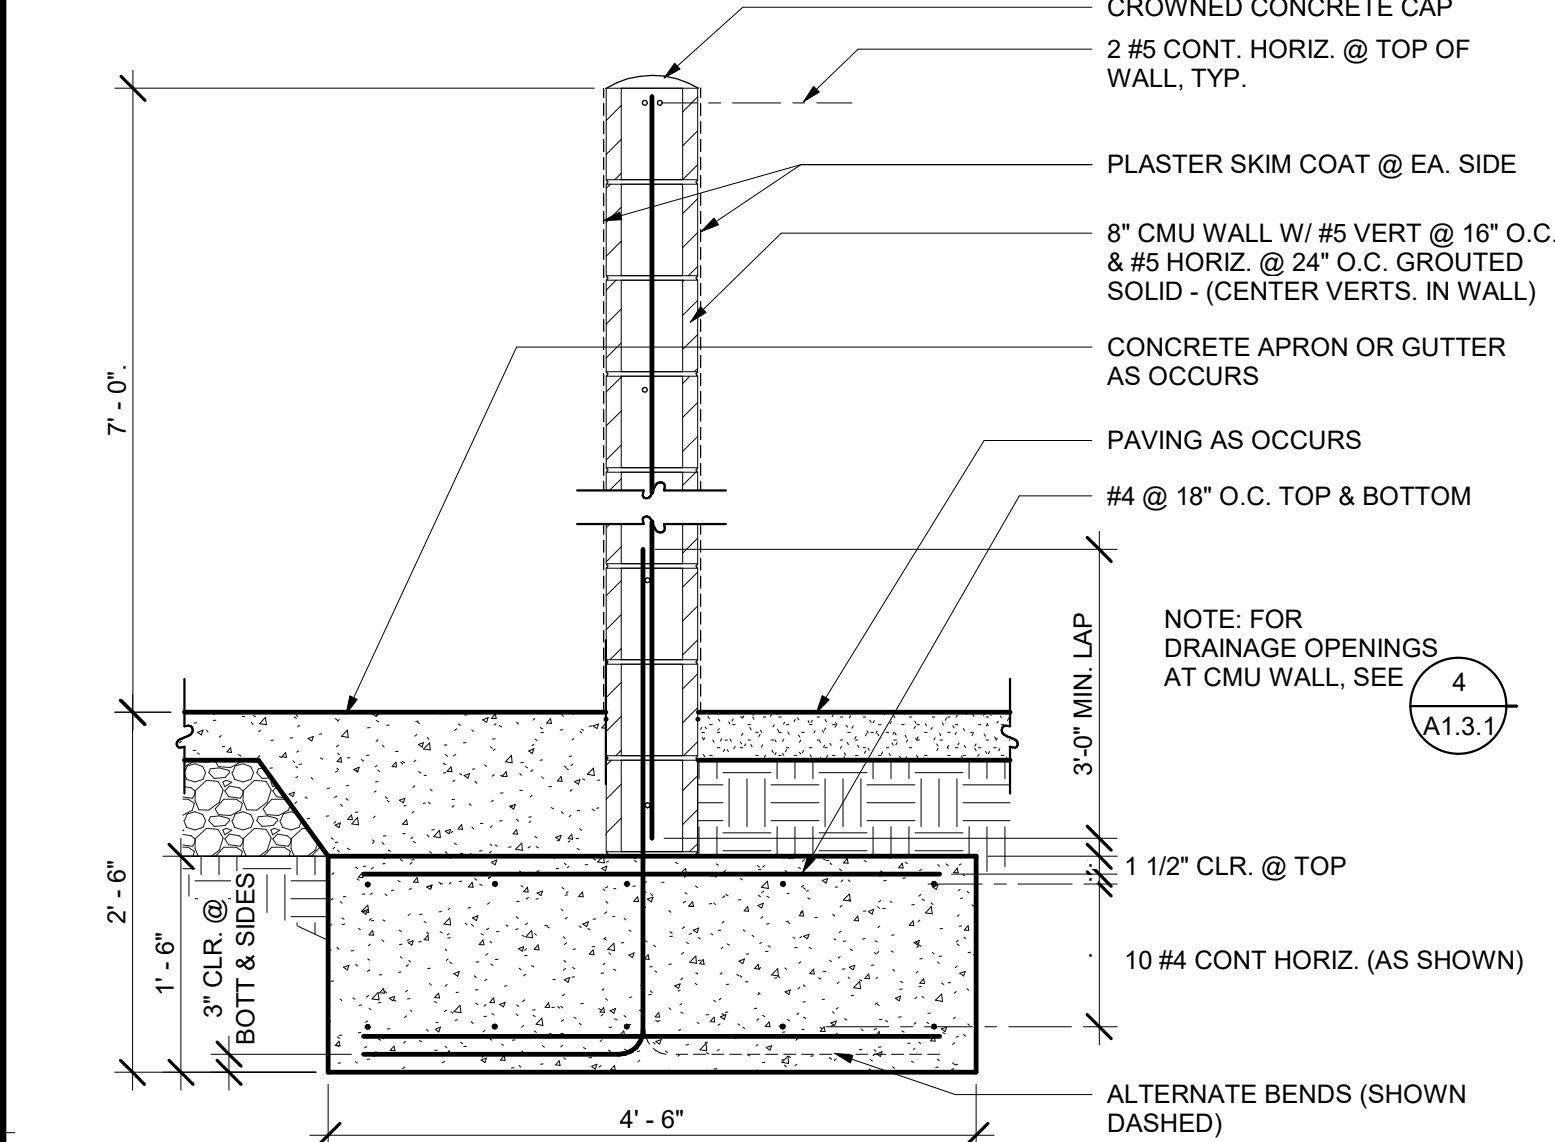


2 CMU WALL
3/4\"/>

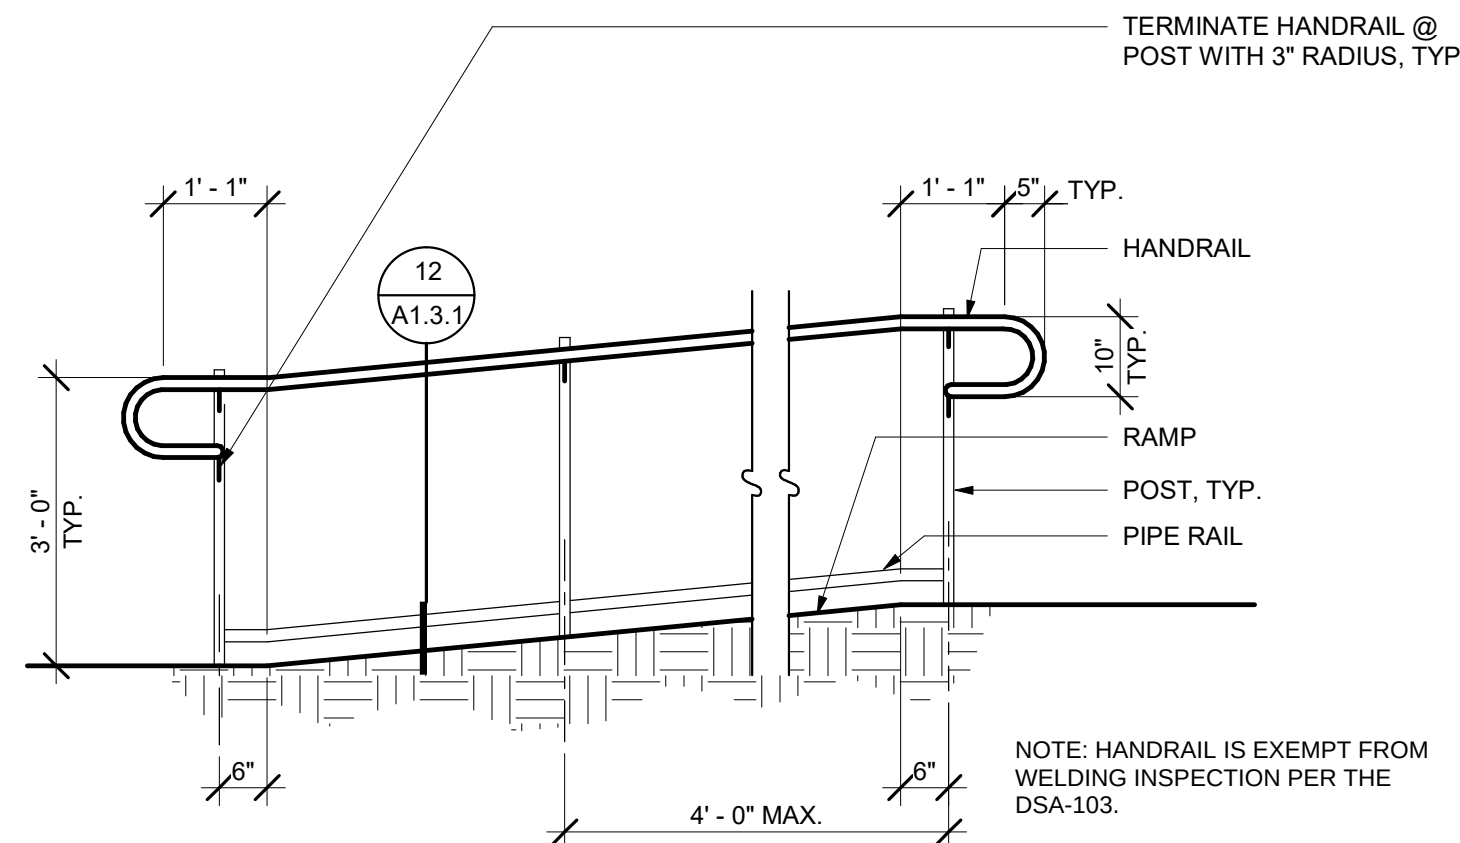


11 RAMP ELEVATION
1/2\"/>

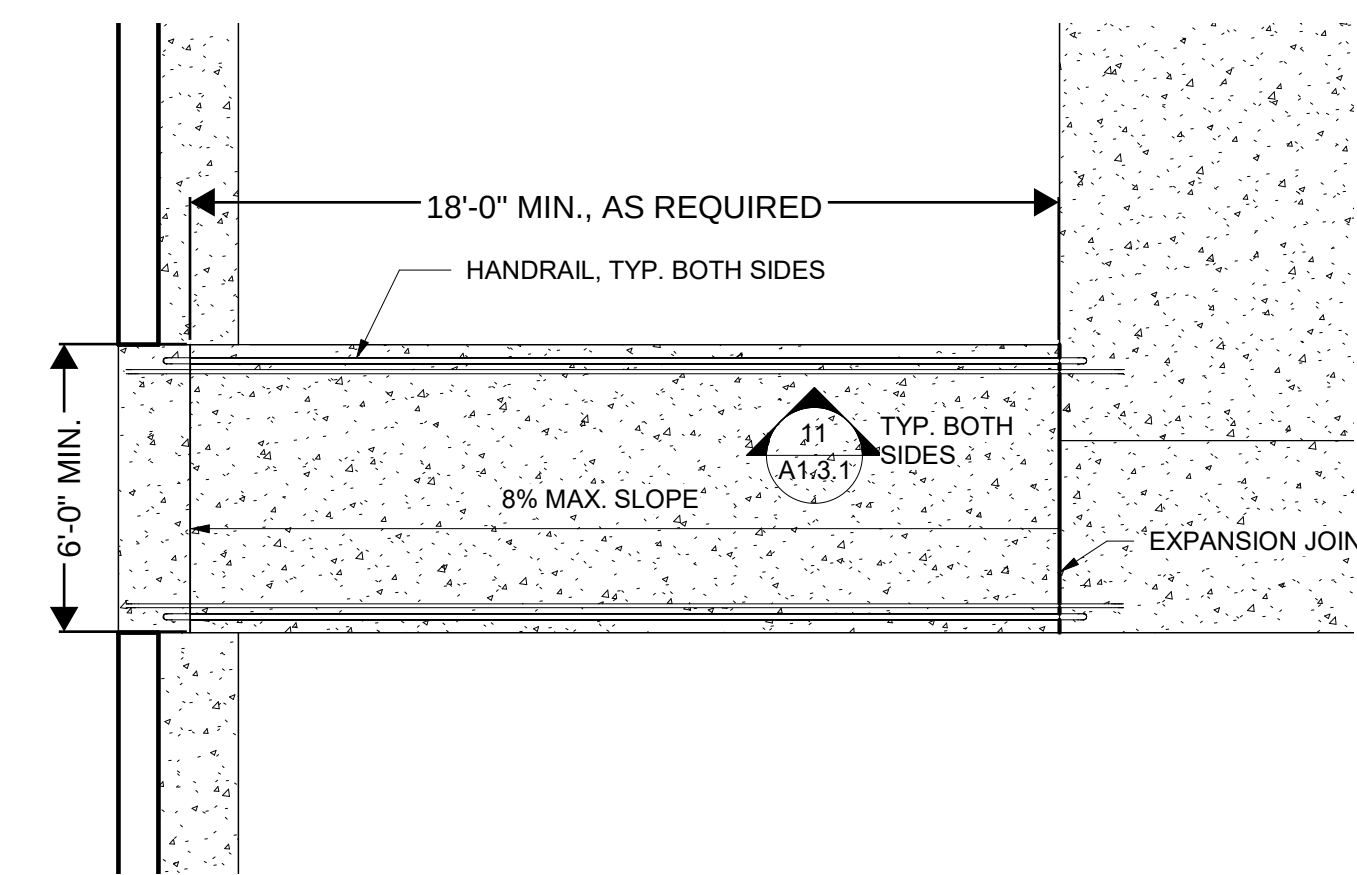


7 ENLARGED RAMP PLAN
1/4\"/>

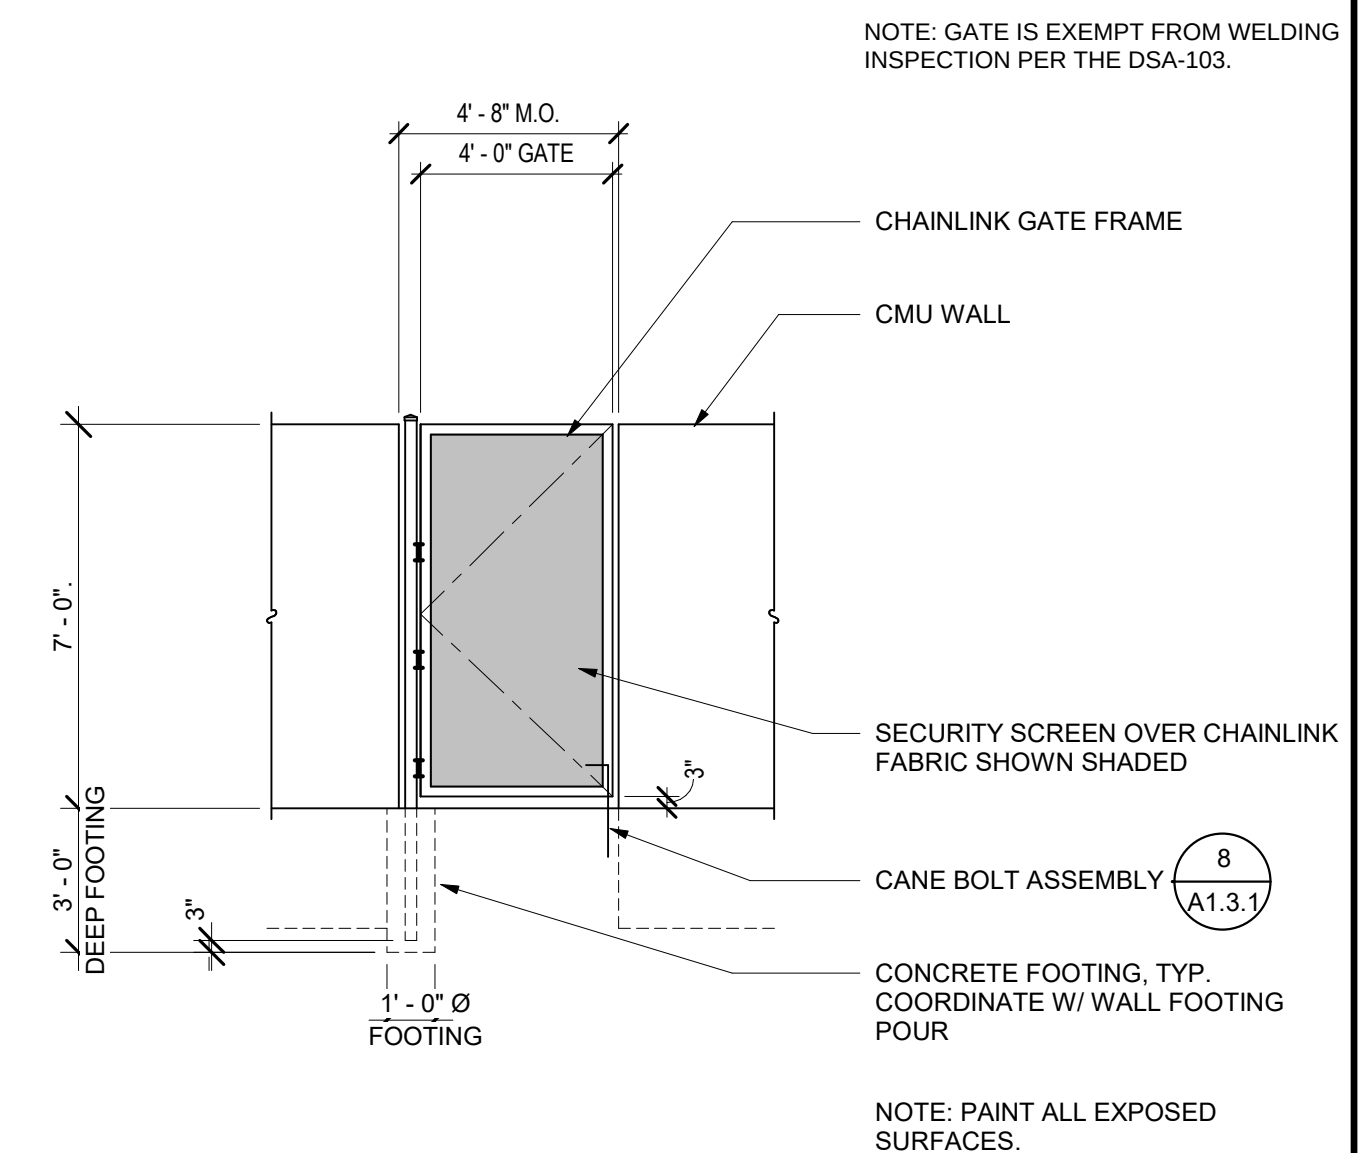


3 GATE ELEVATION
1/4\"/>

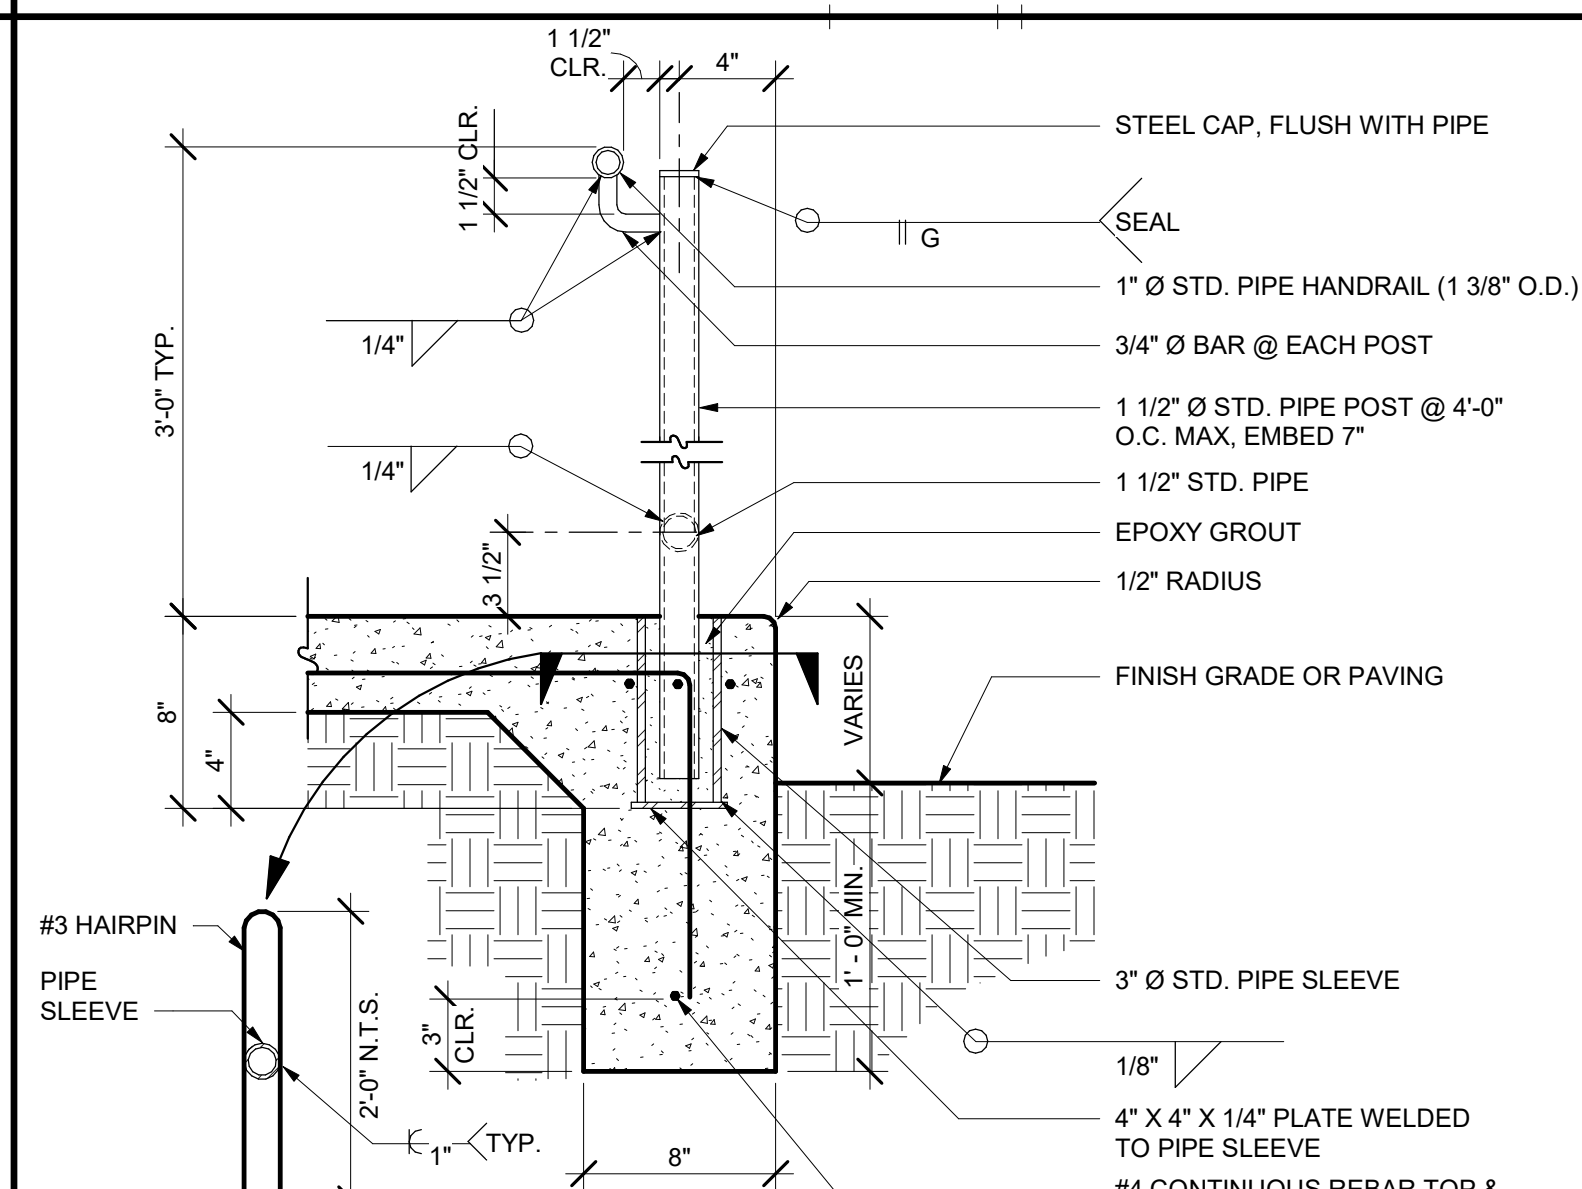




12 RAMP EDGE
1 1/2\"/>

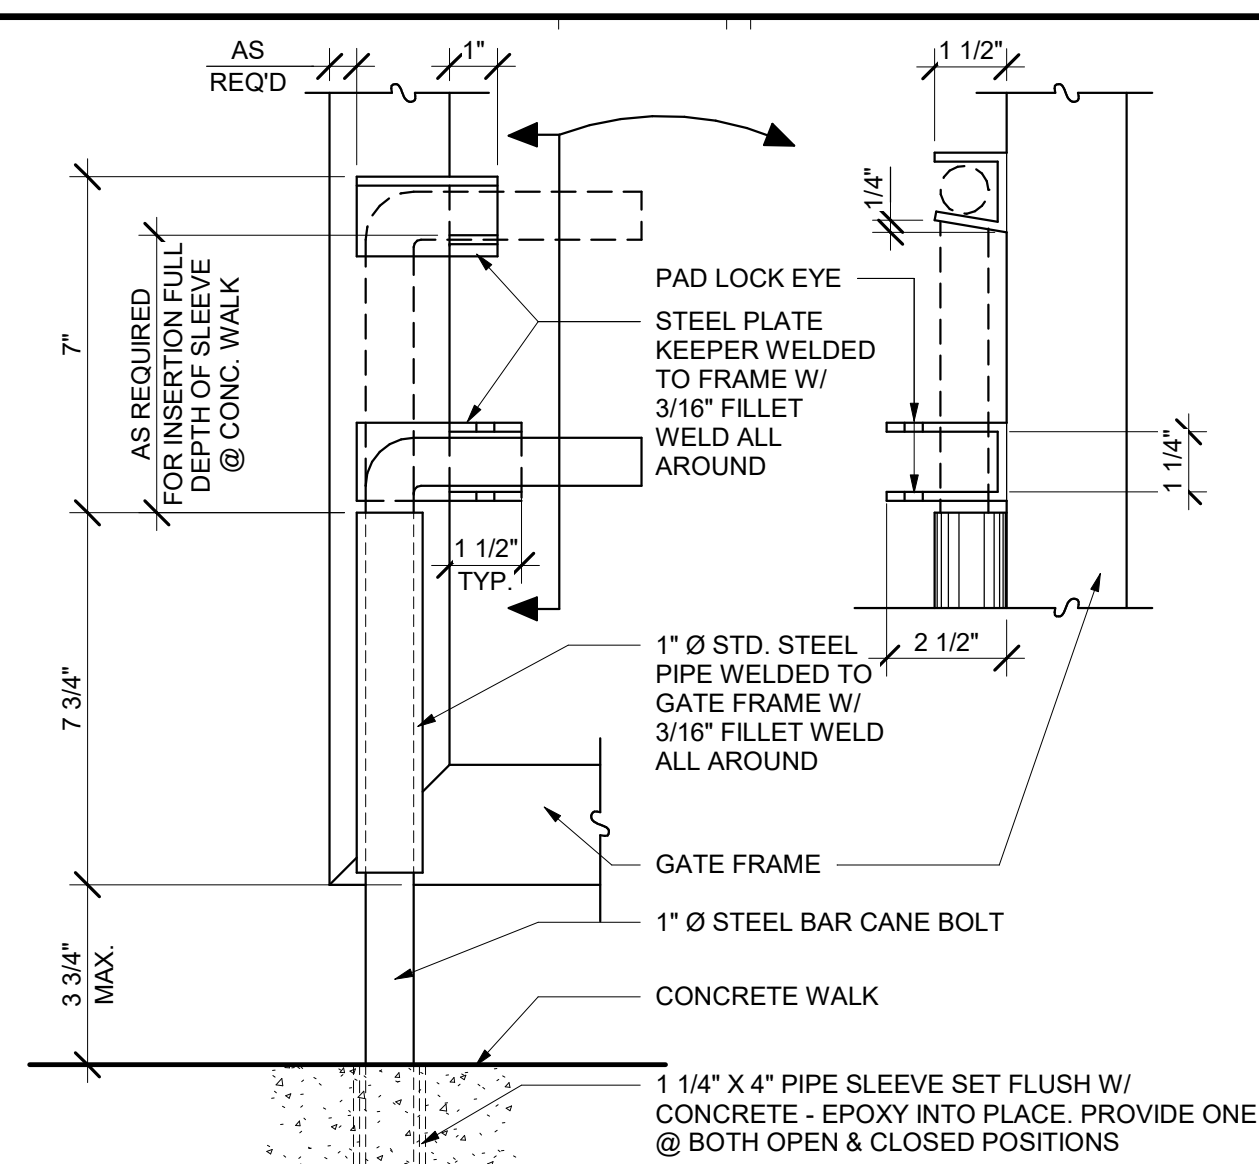

8 CANE BOLT ASSEMBLY
3\"/>

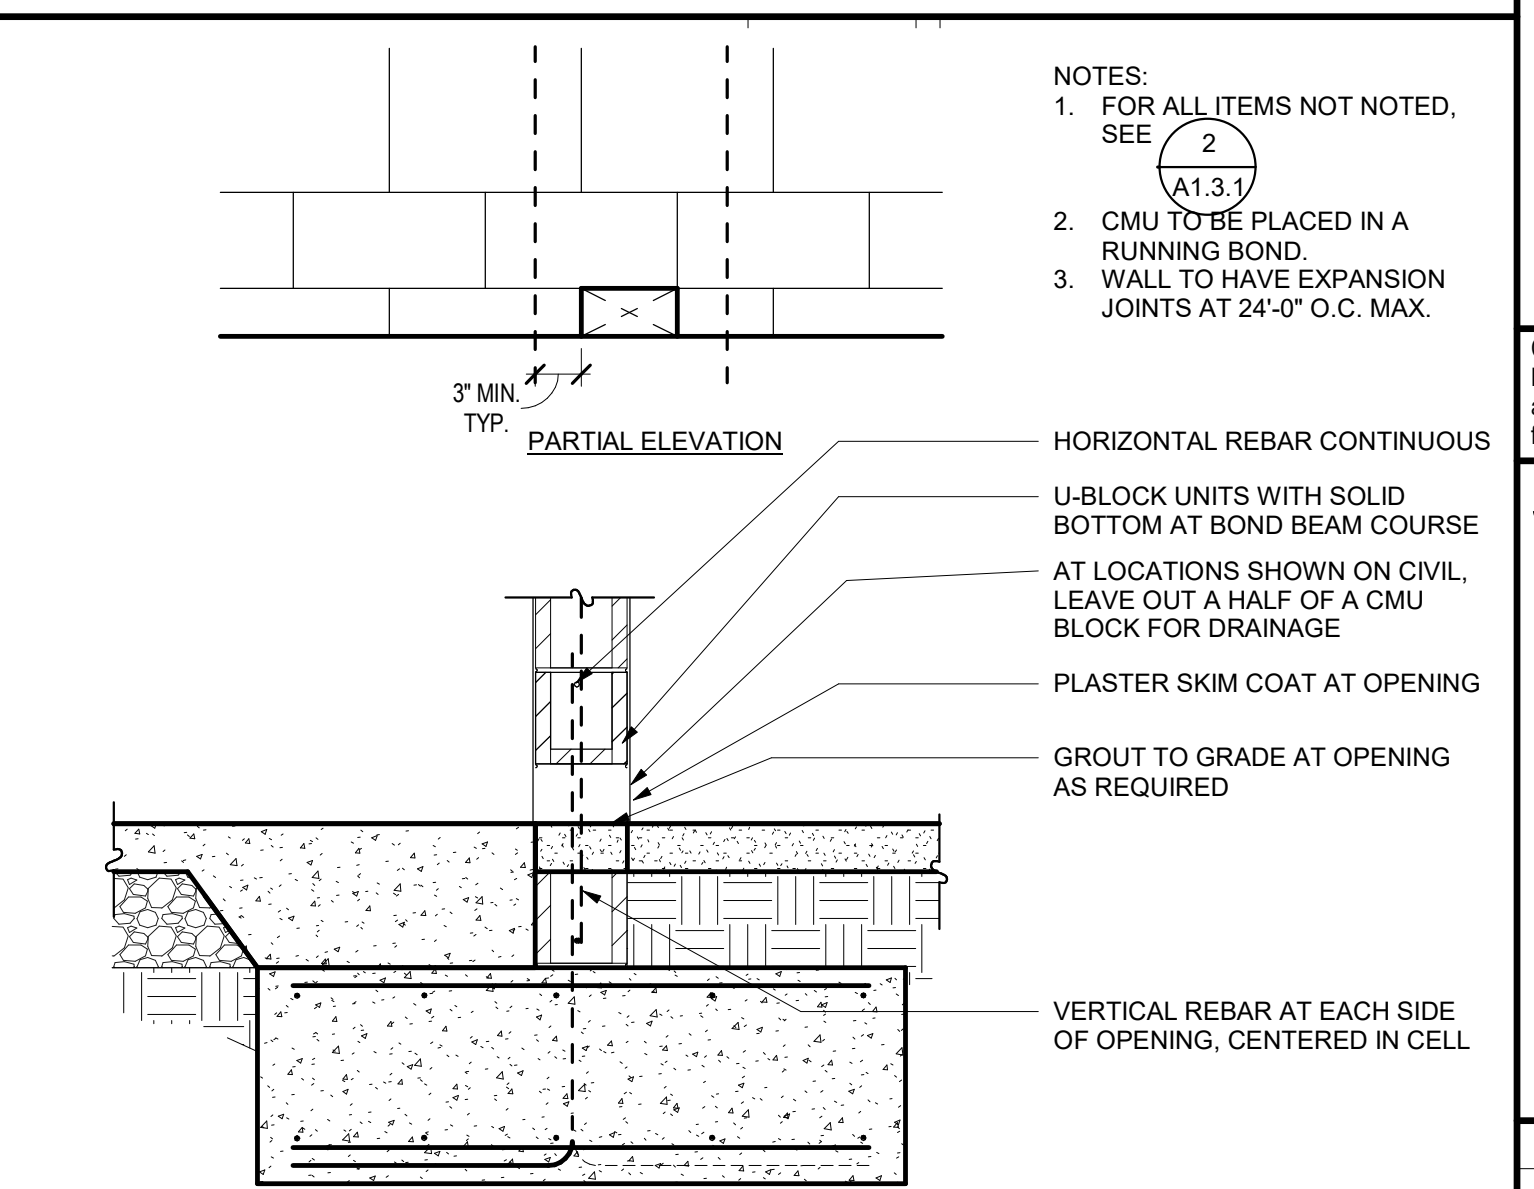

4 OPENINGS IN CMU WALL
3/4\"/>

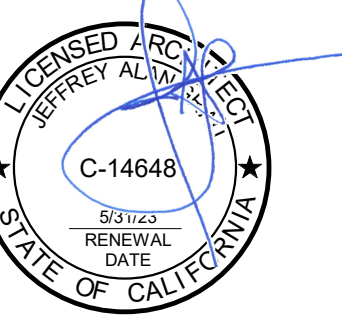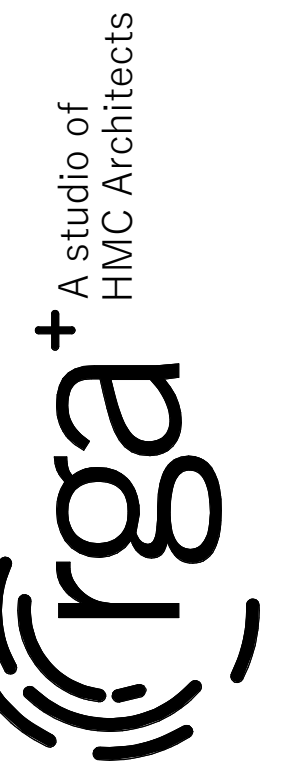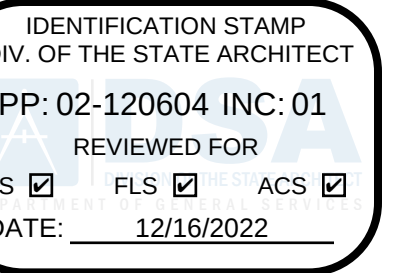

HENDERSON SCHOOL LUNCH
SHELTER - INCREMENT 1

LODI UNIFIED SCHOOL DISTRICT
LODI, CA

Revision

Copyright © 2021 Rainforth Grau Architects. All rights reserved.
Reproduction of these plans, either in whole or in part, including any form of copying and/or preparation of derivative works thereof, for any reason without prior written permission, is strictly prohibited.








SITE DETAILS

PROJECT NO. 22-1545
DATE: 11/21/22
SHEET

A1.3.1

PLUMBING FIXTURE SCHEDULE - BASIS OF DESIGN				UTILITY CONNECTIONS						
SYMBOL	FIXTURE	DESCRIPTION	NOTES	VENT	WASTE		COLD WATER		HOT WATER	
					BRANCH	OUTLET	BRANCH	OUTLET	BRANCH	OUTLET
WC-1 (ADA)	WATER CLOSET FLUSH VALVE FLOOR MTD	"KOHLER" HIGHCLIFF ULTRA, MODEL K-96057, OR EQUAL, VITREOUS CHINA, ELONGATED, 1-1/2" TOP SPUD, 12" ROUGH-IN, 16-5/8" RIM HEIGHT, 1.28 GPF. FLUSH VALVE: "SLOAN" ROYAL OPTIMA 111-128 ESS TMO, WALL SENSOR, TRUE MECHANICAL OVERRIDE, 1.28 GPF (HARD WIRE). PROVIDE ONE TRANSFORMER TO SERVE ALL WATER CLOSETS AND URINAL (TOTAL 4 FLUSH VALVE FIXTURES CONNECTED TO TRANSFORMER). COORDINATE WITH ELECTRICAL.	SEAT: "CHURCH" 295SSET OR EQUAL, SELF-SUSTAINING CONCEALED CHECK HINGES, ONE PIECE SS POST HINGES, WHITE COLOR. MOUNT FLUSH HANDLE ON WIDE SIDE OF WATER CLOSET ENCLOSURE.	2"	4"	4"	1-1/4"	1"	-	-
UR-1 (ADA)	URINAL FLUSH VALVE WALL MTD	"KOHLER" BARDON, MODEL K-4991-ET, OR EQUAL, VITREOUS CHINA, SIPHON JET ACTION, 3/4" TOP SPUD, 2" THREADED OUTLET, 0.125 GPF. FLUSH VALVE: "SLOAN" ROYAL OPTIMA 186-0.125 ESS, CHROME, WALL SENSOR, 0.125 GPF (HARD WIRE). REFER TO WC-1 FLUSH VALVE ABOVE FOR ELECTRICAL CONNECTION.	CARRIER: "JAY R. SMITH" 637 SERIES OR EQUAL. MOUNT AT HEIGHT INDICATED ON ARCH DRAWINGS.	1-1/2"	2"	2"	1"	3/4"	-	-
DF-1 (ADA)	DRINKING FOUNTAIN WALL MOUNTED STD/ ACCESSIBLE DUAL HEIGHT	"ELKAY" MODEL EDFP217C, STAINLESS STEEL DUAL WALL MOUNTED, WALL MOUNTED STAINLESS STEEL BACK PANEL.	PROVIDE MANUFACTURER'S INTERNAL SUPPORT SYSTEM, WHERE INSTALLED ON CONCRETE OR CMU WALL, PROVIDE TWO MOUNTING PLATES AND INSTALL WITH ONE PLATE ONE EACH SIDE OF WALL. SET AT HEIGHT INDICATED ON ARCH DRAWINGS. FAUCET OR VALVE: INTEGRAL TRIM: WITH P-TRAP	1-1/2"	2"	1-1/2"	3/4"	1/2"	--	--

8 PLUMBING FIXTURE SCHEDULE

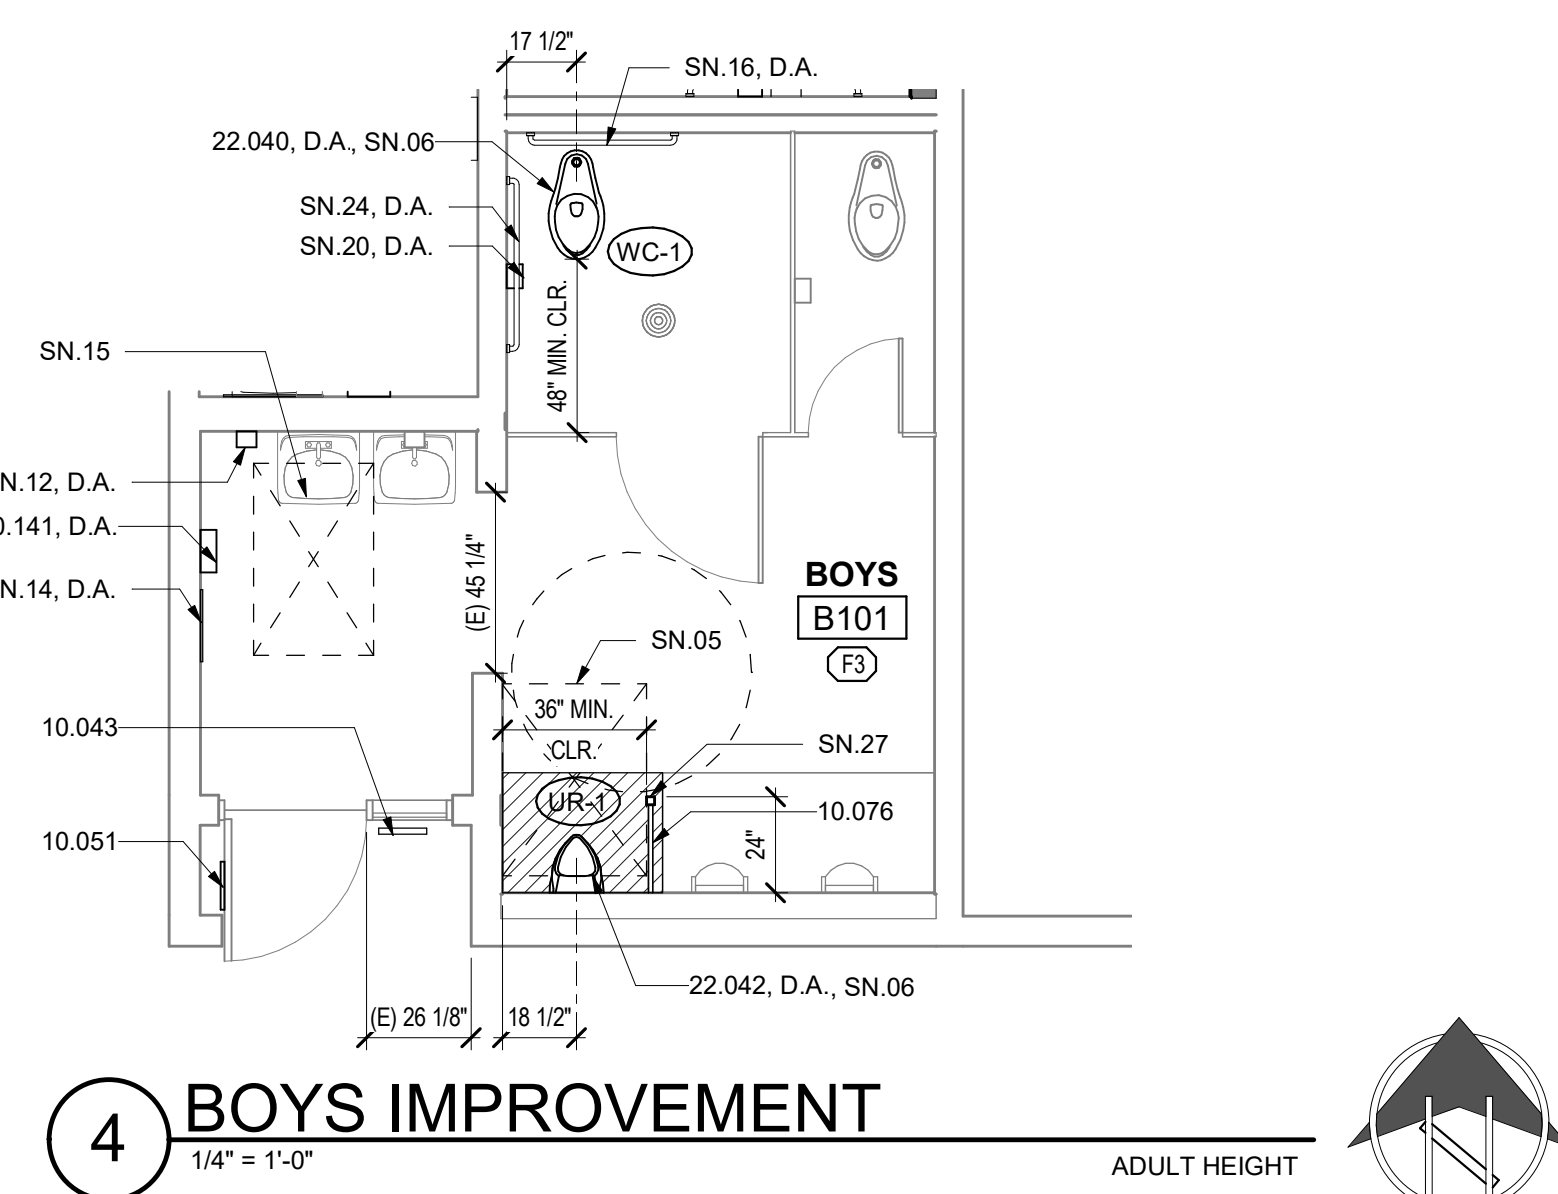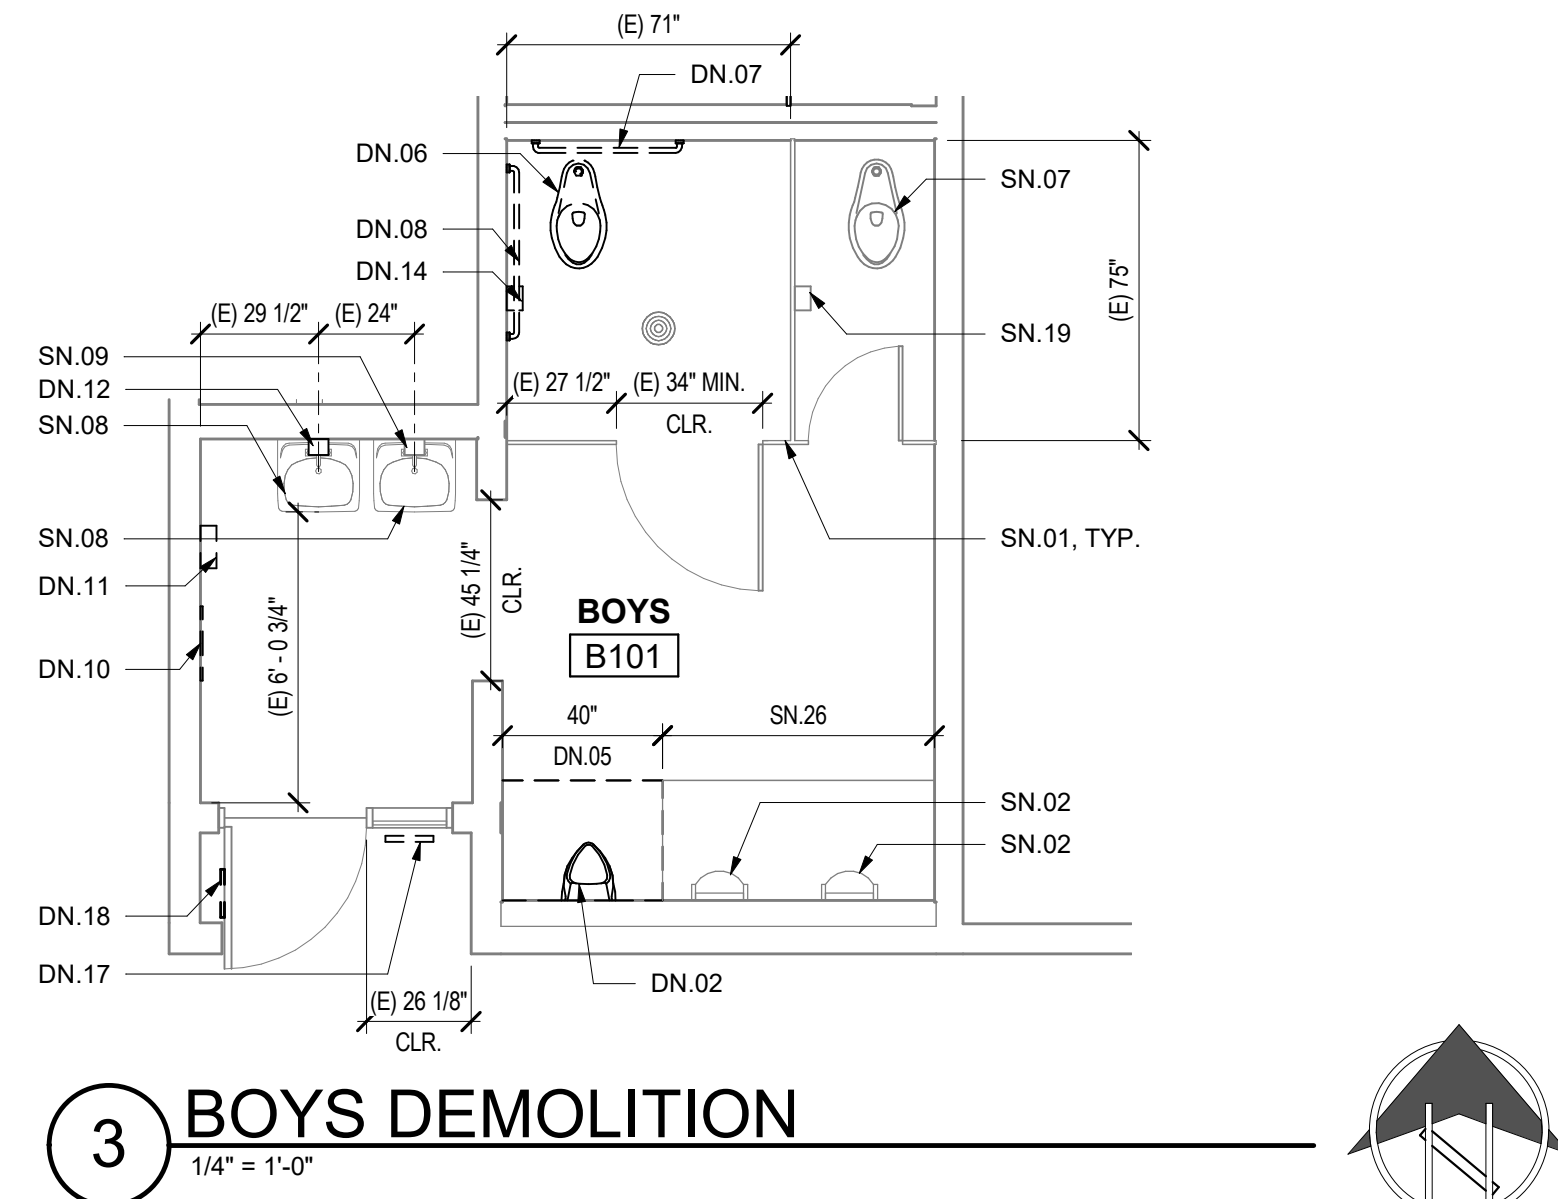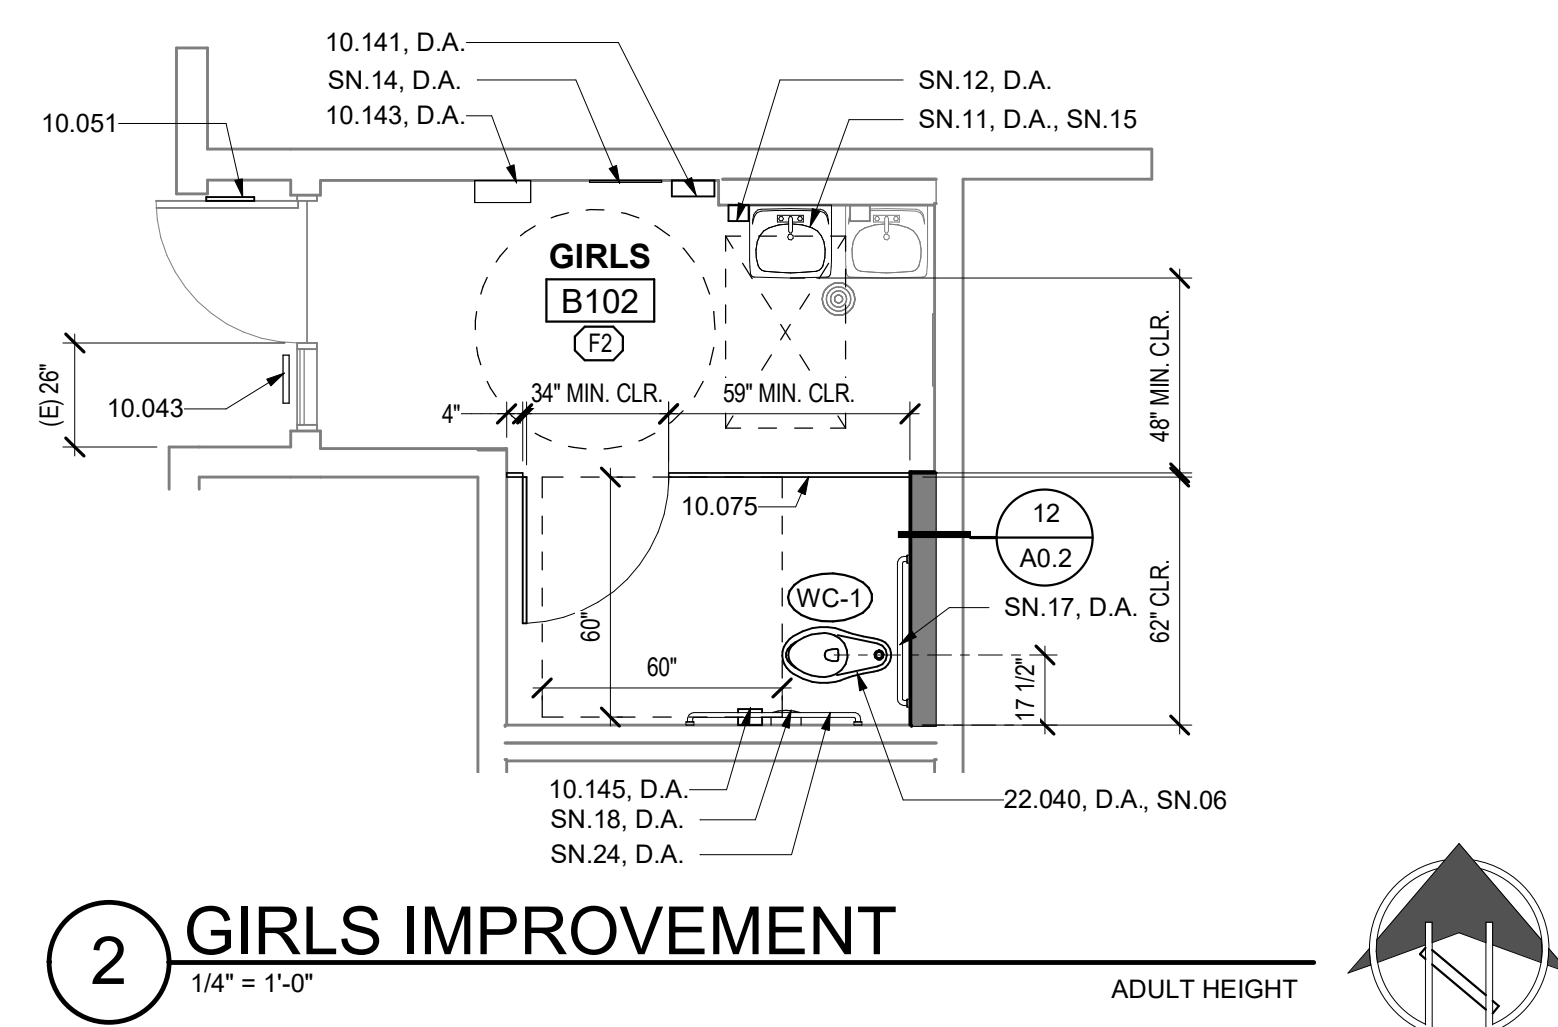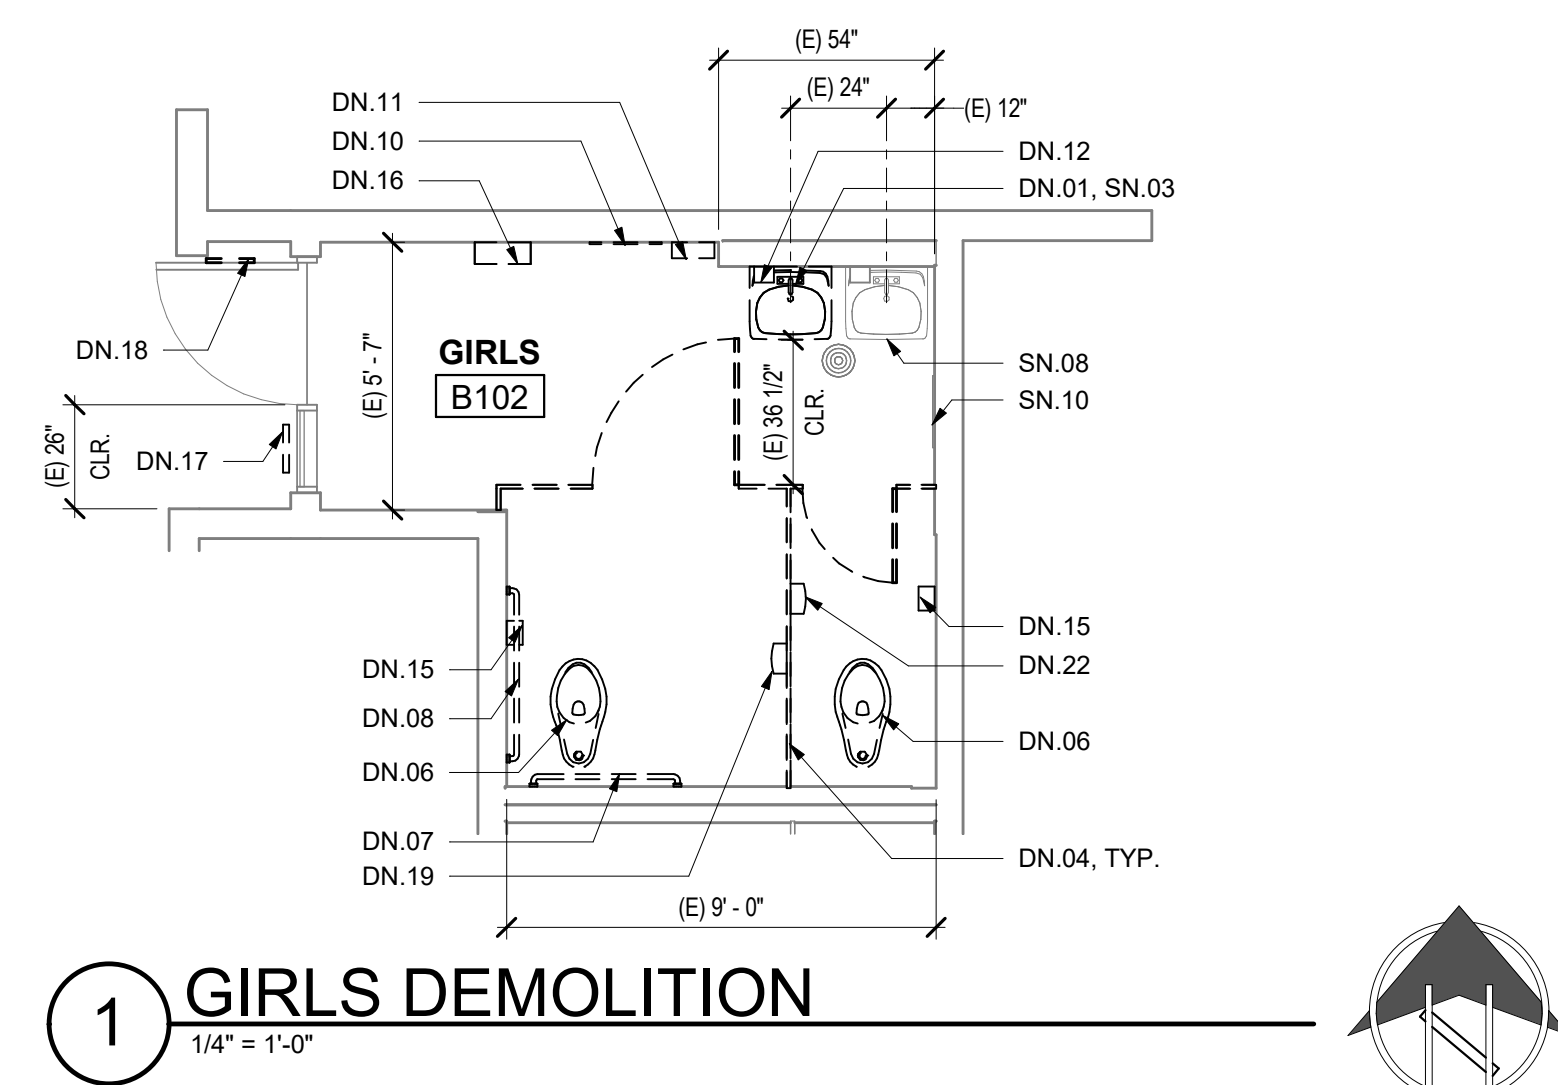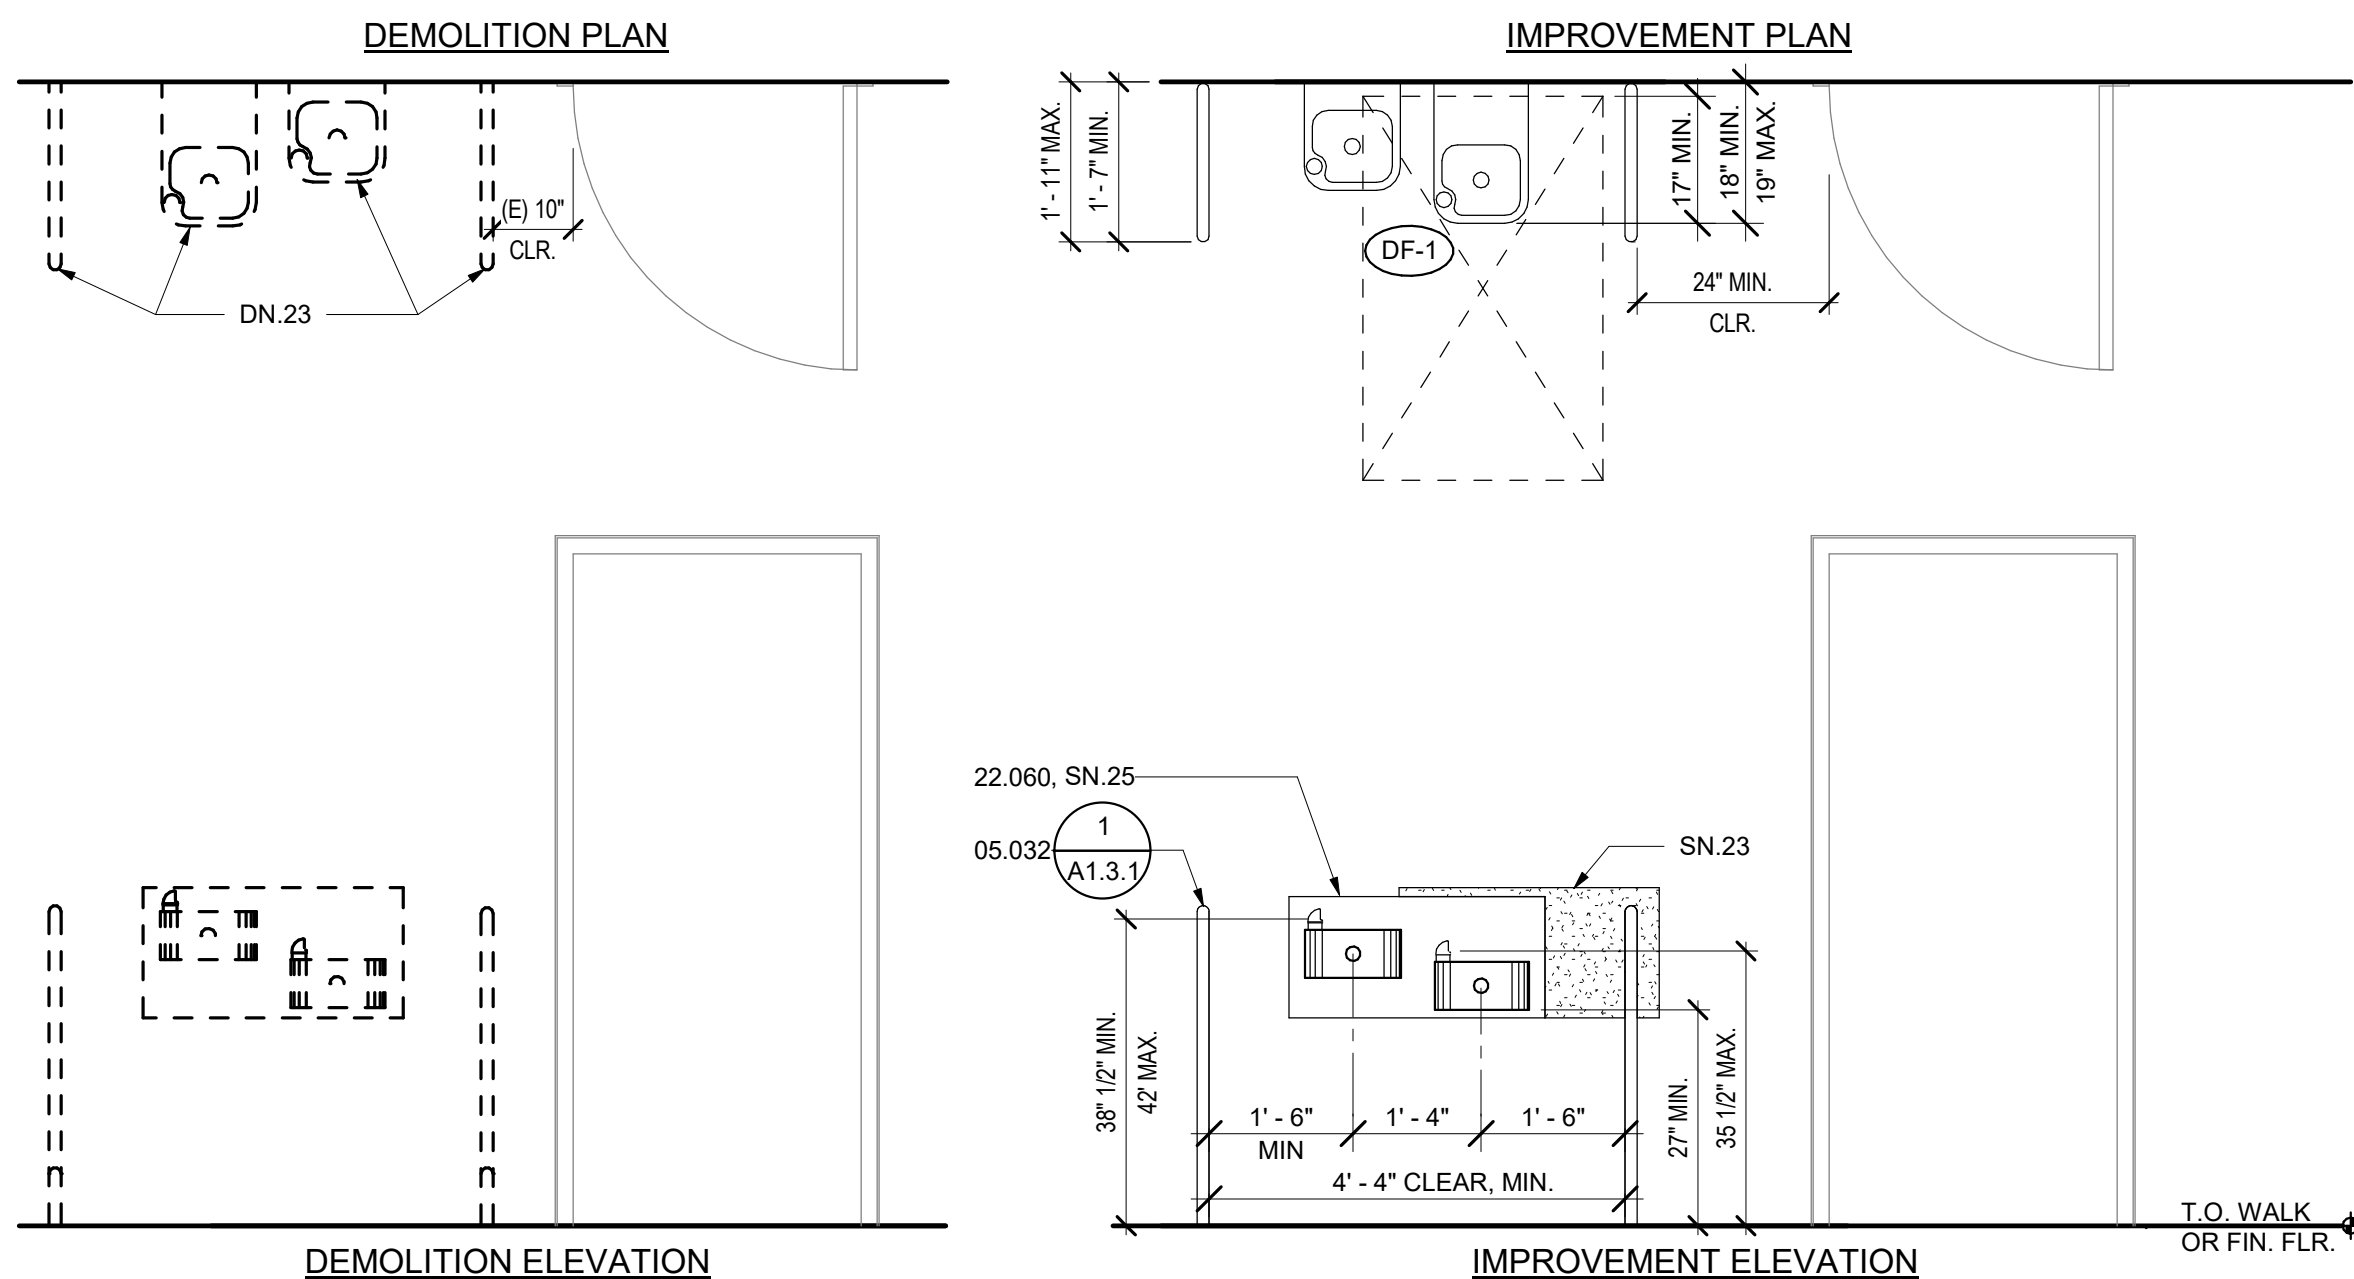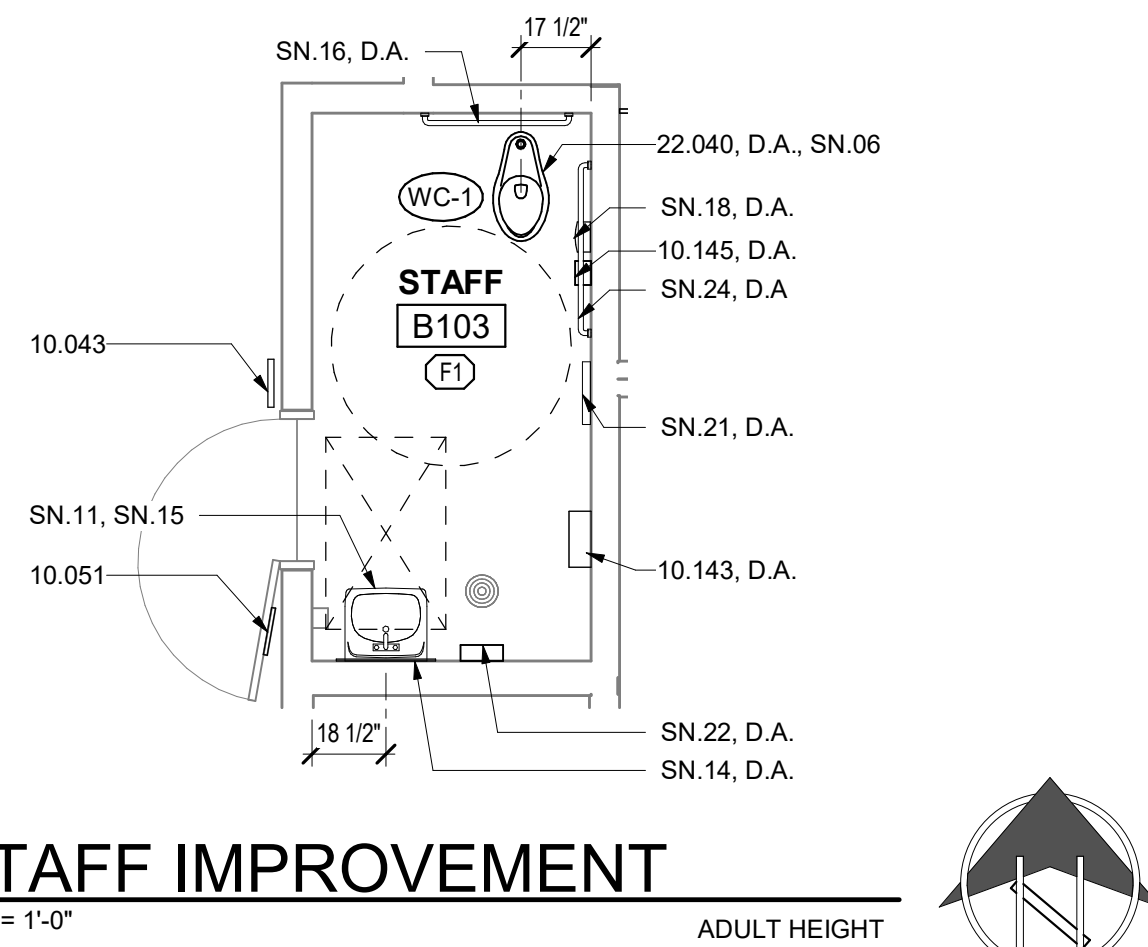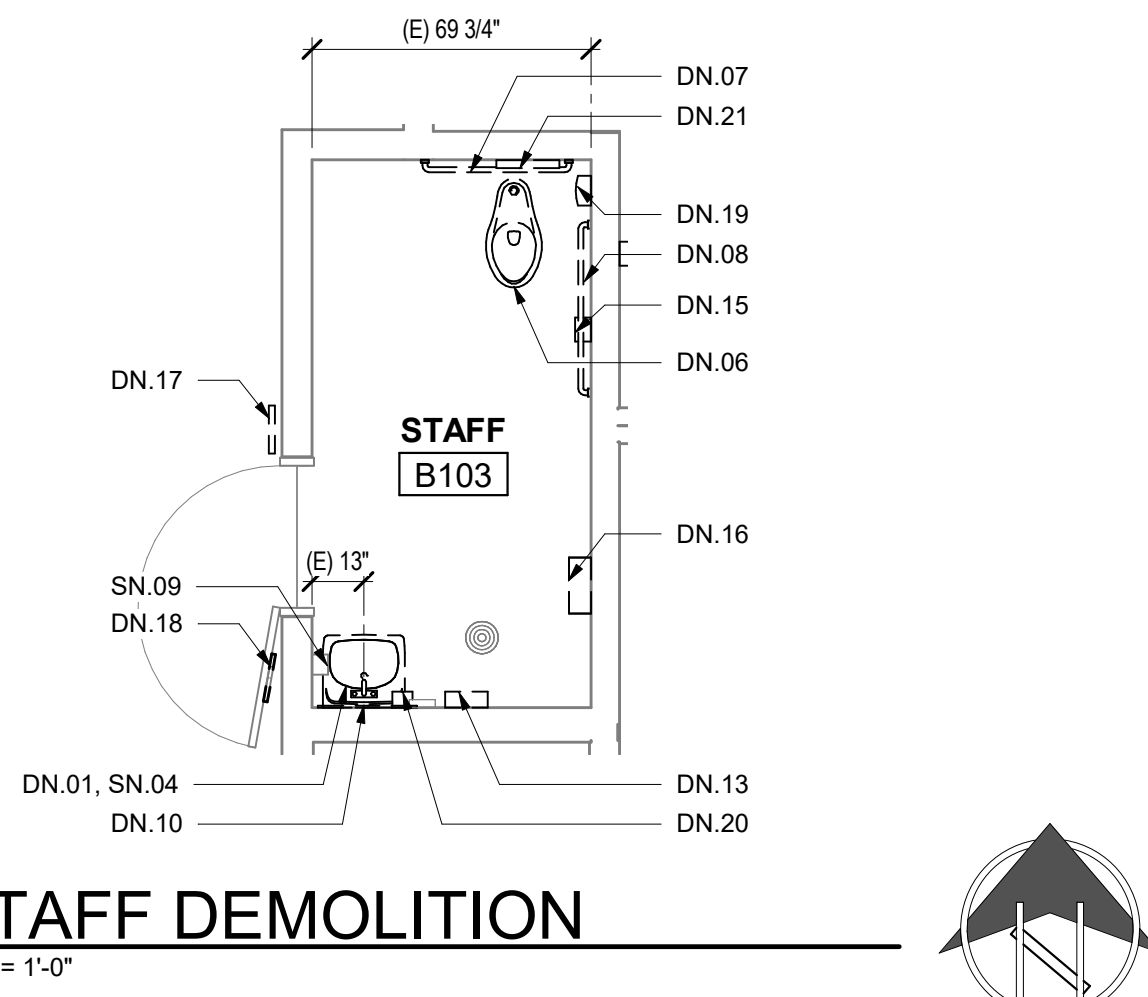

LEGEND

- (E) WOOD STUD WALL TO REMAIN
- 2X6 WOOD STUD WALL
- APPROX. EXTENT OF FLOOR FINISH PATCH MATCH ADJACENT.
- 30" X 48" CLEAR FLOOR SPACE, U.O.N.
- 60" CLEAR FLOOR SPACE
- CONSECUTIVE NUMBERING CONVENTION FOR INTERIOR ELEVATIONS AND ROOM FINISHES

GENERAL NOTES

1. SEE A02.2 FOR TYPICAL MOUNTING HEIGHTS, DIMENSIONS AND DETAILS NOT SHOWN ON THIS SHEET. NEW AND RELOCATED EXISTING TOILET ACCESSORIES AND SIGNAGE SHALL BE INSTALLED PER 610.2.
2. NEATLY CUT (E) FINISHES FOR INSTALLATION OF RECESSED ACCESSORIES. NEARLY PATCH TO MATCH ADJACENT SURFACE.
3. PROTECT ALL ADJACENT SURFACES, ITEMS AND FINISHES NOT NOTED TO BE DEMOLISHED.
4. EQUIPMENT/FIXTURES NOTED AS "EXISTING TO BE REINSTALLED" WILL BE REMOVED AND STORED BY THE CONTRACTOR PRIOR TO THE START OF DEMOLITION. THESE EQUIPMENT/FIXTURES SHALL BE REINSTALLED BY THE CONTRACTOR UNDER THIS CONTRACT.
5. REMOVE ALL ITEMS SCHEDULED TO BE REMOVED, INCLUDING MOUNTING HARDWARE.
6. CAP ALL ABANDONED UTILITIES BEHIND FINISHES, WHERE EXISTING FINISHES ARE TO REMAIN. INSTALL BLANK COVER PLATES AND PATCH EXISTING SURFACE TO MATCH AND PAINT ADJACENT.
7. D A. INDICATES DISABLED ACCESSIBLE

DEMOLITION NOTES

- DN 01 REMOVE (E) LAV AND SALVAGE FOR REINSTALLATION
DN 02 REMOVE (E) URINAL
DN 03 NOT USED
DN 04 REMOVE (E) TOILET PARTITION
DN 05 REMOVE (E) RAISED FLOOR
DN 06 REMOVE (E) WATER CLOSET
DN 07 REMOVE (E) 36" GRAB BAR AND SALVAGE FOR
REINSTALLATION
DN 08 REMOVE (E) 42" GRAB BAR AND SALVAGE FOR
REINSTALLATION
DN 09 NOT USED
DN 10 REMOVE (E) MIRROR AND SALVAGE FOR REINSTALLATION
DN 11 REMOVE (E) PAPER TOWEL DISPENSER
DN 12 REMOVE (E) SOAP DISPENSER AND SALVAGE FOR
REINSTALLATION
DN 13 REMOVE (E) PAPER TOWEL DISPENSER AND SALVAGE FOR
REINSTALLATION
DN 14 REMOVE (E) TOILET PAPER DISPENSER AND SALVAGE FOR
REINSTALLATION
DN 15 REMOVE (E) TOILET PAPER DISPENSER
DN 16 REMOVE (E) SANITARY NAPKIN DISPENSER AND RETURN TO
THE DISTRICT
DN 17 REMOVE (E) TOILET ROOM ID. SIGN
DN 18 REMOVE (E) TOILET ROOM IDENTIFICATION SYMBOL
DN 19 REMOVE (E) SANITARY NAPKIN DISPOSAL AND SALVAGE
FOR REINSTALLATION
DN 20 REMOVE (E) HAND SANITIZER DISPENSER AND RETURN
TO OWNER
DN 21 REMOVE (E) TOILET SEAT COVER DISPENSER AND SALVAGE
FOR REINSTALLATION
DN 22 REMOVE (E) SANITARY NAPKIN DISPOSAL
DN 23 REMOVE (E) DRINKING FOUNTAIN AND DRINKING FOUNTAIN
RETURN TO OWNER

SHEET NOTES

- SN 01 (E) TOILET PARTITION TO REMAIN
- 02 (E) URINAL TO REMAIN
- 03 ADJUST HEIGHT
- 04 ADJUST HEIGHT AND DISTANCE FROM WALL
- 05 36" x 48" CLEAR FLOOR SPACE
- 06 REMOVE TOILET (E) WATER LINE, WASTE LINE AND VENT
- 07 (E) WATER CLOSURE
- 08 (E) LAYER TO REMAIN
- 09 SOAP DISPENSER TO REMAIN
- 10 (E) MIRROR TO REMAIN
- 11 REINSTALL (E) SALVAGED VALVE TO COMPLY w/ A02
- 12 ADJUST SHOWER CARBURETOR REQUIRED FOR RECONNECTING WITH VALV. RECONNECT TO (E) WATER LINE, WASTE LINE AND VENT
- SN 12 REINSTALL (E) SALVAGED SOAP DISPENSER TO COMPLY w/ A02
- 13 REINSTALL (E) SALVAGED SANITARY NAPKIN DISPENSER TO COMPLY w/ A02
- 14 REINSTALL (E) SALVAGED MIRROR TO COMPLY w/ A01
- 15 WRAP ALL EXPOSED WATER SUPPLY AND DRAIN PIPES WITH INSULATION
- SN 16 REINSTALL (E) SALVAGED 36" GRAB BAR TO COMPLY w/ A02, WITH STAINLESS STEEL PLATE PER 4102
- SN 17 REINSTALL (E) SALVAGED TOWEL DISPENSER TO COMPLY w/ A02 PROVIDE BLOCKING IN WALL PER 13102
- 18 REINSTALL (E) SALVAGED SANITARY NAPKIN DISPOSAL TO COMPLY w/ A02
- SN 19 (E) TOILET PAPER DISPENSER TO REMAIN
- 20 REINSTALL (E) SALVAGED TOILET PAPER DISPENSER TO COMPLY w/ A02
- 21 REINSTALL (E) SALVAGED TOILET SEAT COVER DISPENSER TO COMPLY w/ A02
- SN 22 REINSTALL (E) SALVAGED PAPER TOWEL DISPENSER TO COMPLY w/ A02
- 23 PATCH (E) WALL WHERE (E) DRINKING FOUNTAIN WAS REMOVED. PATCH WITH PLASTER AND PAINT TO MATCH ADJACENT
- SN 24 REINSTALL (E) SALVAGED 42" GRAB BAR TO COMPLY w/ A02, WITH STAINLESS STEEL PLATE PER 4102
- SN 25 RECONNECT TO (E) WATER LINE AND WASTE LINE
- 26 REUSED FLOOR FINISH TO REMAIN
- 27 7" HIGH 2"x2" PARTITION POST



KEYNOTES

- | | |
|--------|--|
| 05.032 | METAL GUARDRAIL |
| 10.043 | SIGNAGE: TOILET ROOM IDENTIFICATION |
| 10.045 | SIGNAGE: TOILET ROOM DOOR SYMBOL |
| 10.075 | PLASTIC TOILET COMPARTMENT |
| 10.076 | PLASTIC TOILET COMPARTMENT: URINAL SCREEN |
| 10.141 | TOILET ACCESSORY: PAPER TOWEL DISPENSER |
| 10.143 | TOILET ACCESSORY: SANITARY NAPKIN/TAMPON DISPENSER |
| 10.145 | TOILET ACCESSORY: TOILET PAPER DISPENSER |
| 22.040 | WATER CLOSET |
| 22.042 | URINAL |
| 22.060 | DRINKING FOUNTAIN |

FINISHES

- FLOOR**
- | | |
|----|-------------------------------------|
| F1 | (E) RESILIENT FLOORING: SHEET VINYL |
| F2 | (E) EPOXY FLOORING |
| F3 | (E) CERAMIC TILE |




IDENTIFICATION STAMP
DIV. OF THE STATE ARCHITECT
APP: 02-120604 INC: 01
REVIEWED FOR
SS ☒ FLS ☒ ACS ☒
DATE: 12/16/2022

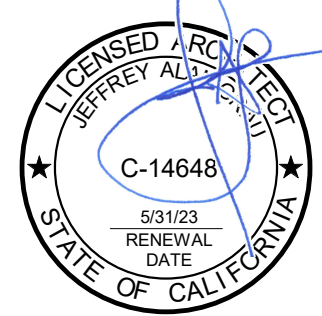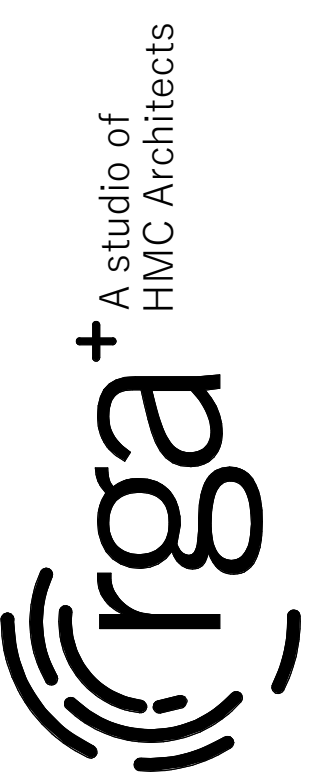

HENDERSON SCHOOL LUNCH SHELTER - INCREMENT 1

LODI UNIFIED SCHOOL DISTRICT
LODI, CA

Revision	
Copyright © 2021 Rainforth Grau Architects. All rights reserved. Reproduction of these plans, either in whole or in part, including any form of copying and/or preparation of derivative works therefor, for any reason without prior written permission, is strictly prohibited.	
ENLARGED FLOOR PLANS AND FIXTURE SCHEDULE	
PROJECT NO.	22-1544
DATE:	11/21/2022
SHEET	A2.1.1

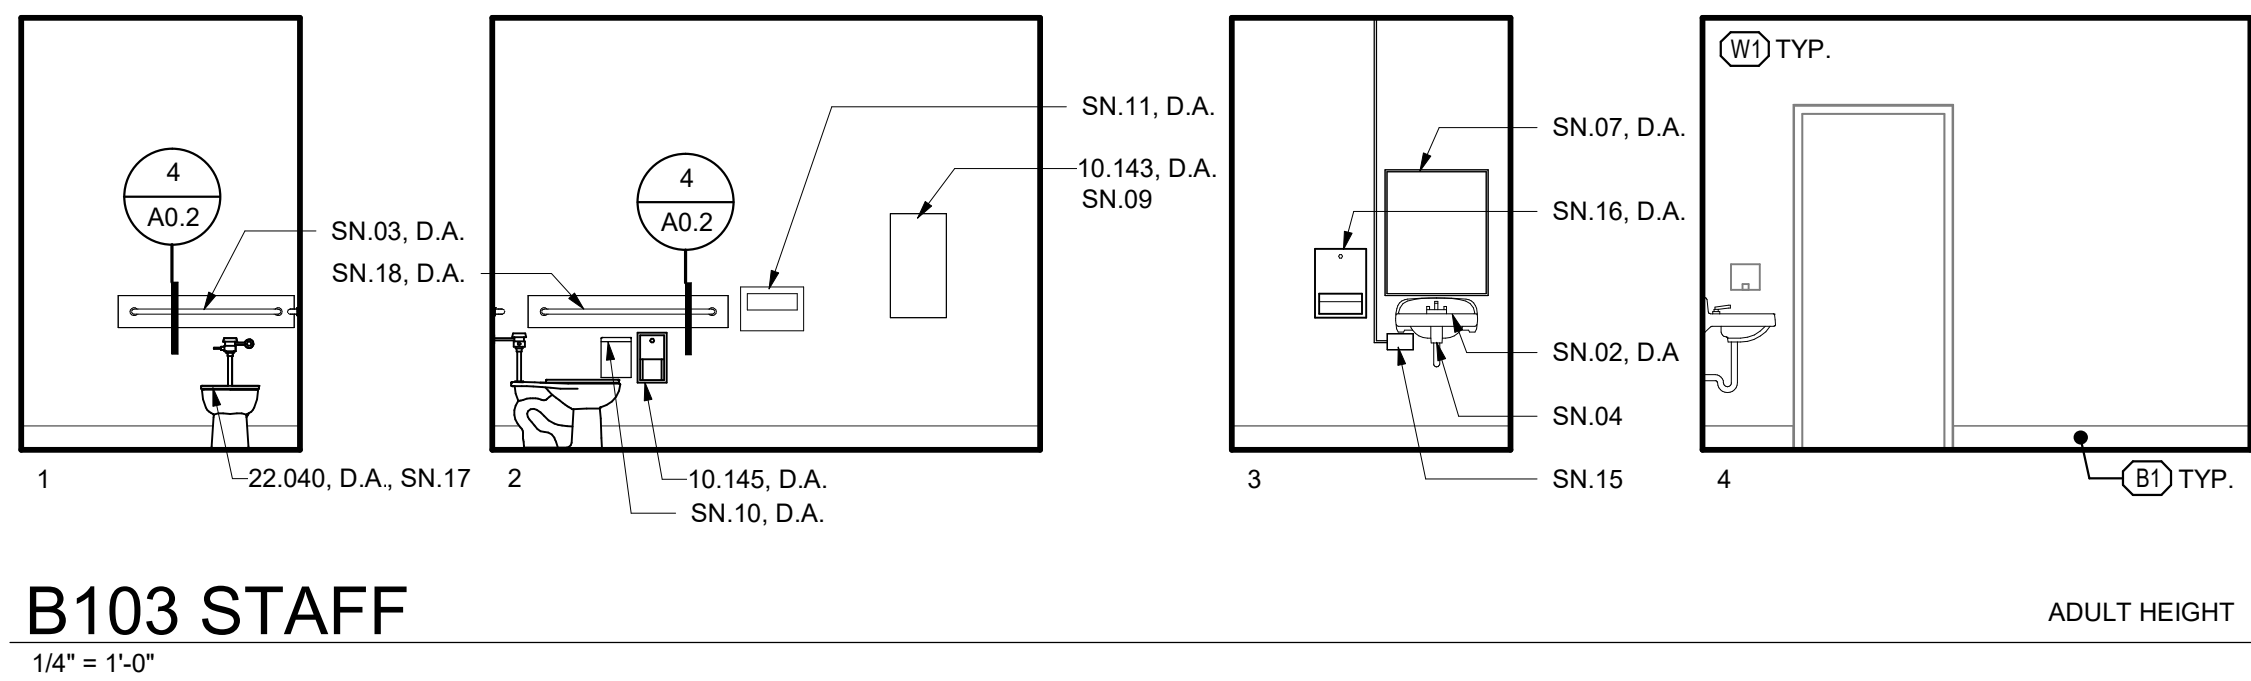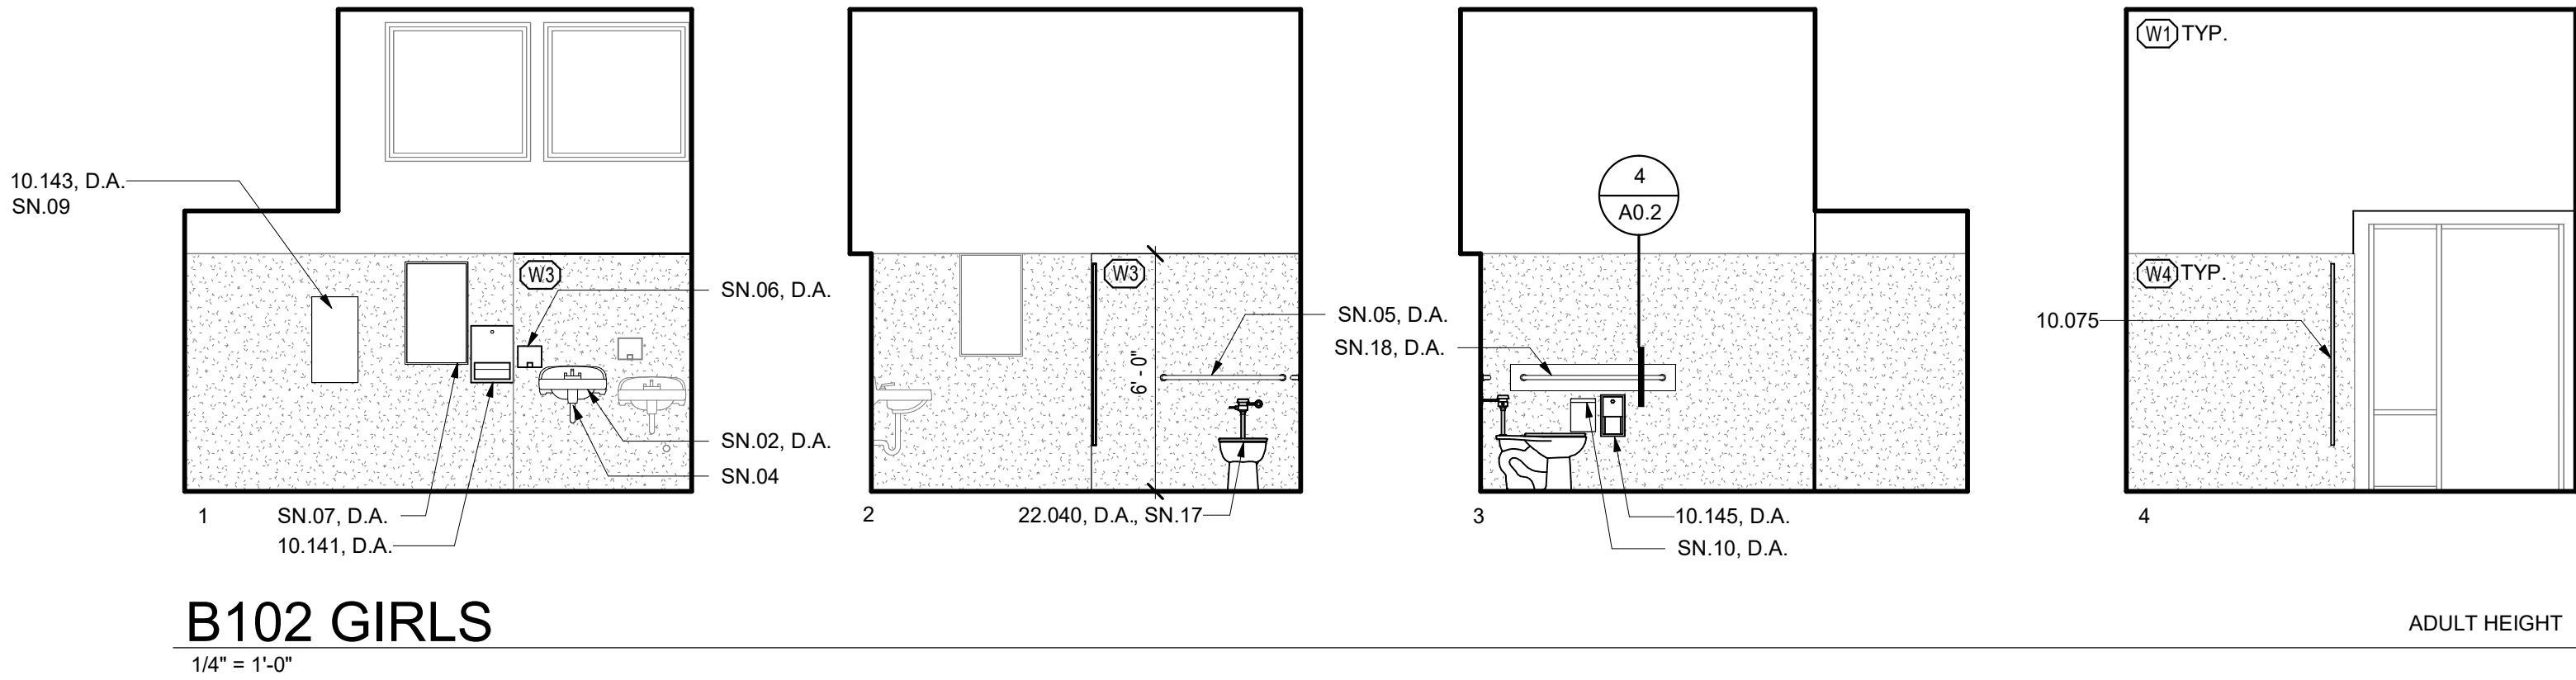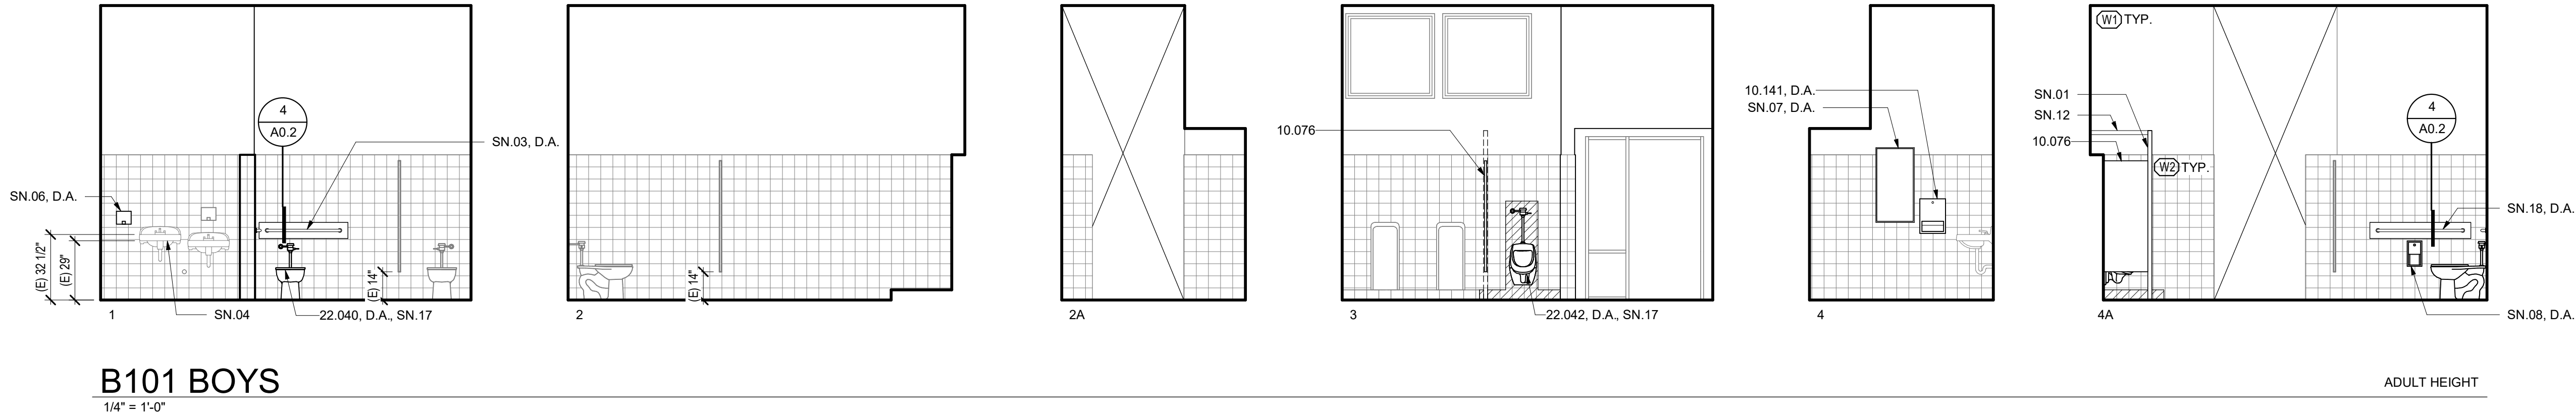

LEGEND

- APPROX. EXTENT OF WALL FINISH AND BASE (AS APPLICABLE) PATCH. MATCH ADJACENT.
- CONSECUTIVE NUMBERING CONVENTION FOR INTERIOR ELEVATIONS AND ROOM FINISHES.

GENERAL NOTES

- D.A. INDICATES DISABLED ACCESSIBLE
- FOR MOUNTING HEIGHTS, LOCATIONS, AND DETAILS, INCLUDING THOSE FOR DISABLED ACCESSIBILITY, REFER TO SHEET A0.2A REQUIREMENTS FOR COMPLIANCE.
- FOR TYPICAL ANCHORAGE DETAILS, SEE A0 SERIES DRAWINGS
- TYPICAL WALL FINISH AND WALL BASE NOTES ON ONE ELEVATION APPLY TO ALL ELEVATIONS
- REMOVE FINISHES AS REQUIRED TO ALIGN/RECONNECT TO (E) WATER CARRIERS, WATER LINES AND VENTS. PATCH AND PAINT WALL TO MATCH ADJACENT FINISH.

SHEET NOTES




- SN.01 7" HIGH 2"x2" PARTITION POST
- SN.02 REINSTALL (E) SALVAGED LAV TO COMPLY W/ A0.2. ADJUST (E) WATER CARRIER AS REQUIRED FOR RECONNECTION TO LAV. RECONNECT TO (E) WATER LINE, WASTE LINE AND VENT.
- SN.03 REINSTALL (E) SALVAGED 36" GRAB BAR TO COMPLY W/ A0.2 WITH INSULATION
- SN.04 WRAP ALL EXPOSED WATER SUPPLY AND DRAIN PIPES WITH INSULATION
- SN.05 REINSTALL (E) SALVAGED 36" GRAB BAR TO COMPLY W/ A0.2. PROVIDE BLOCKING IN WALL PER 11 & 13/A0.2
- SN.06 REINSTALL (E) SALVAGED SOAP DISPENSER TO COMPLY W/ A0.2
- SN.07 REINSTALL (E) SALVAGED MIRROR TO COMPLY W/ A0.2
- SN.08 REINSTALL (E) SALVAGED TOILET PAPER DISPENSER TO COMPLY W/ A0.2
- SN.09 CUT INTO EXISTING FINISH FOR RECESSED INSTALLATION.
- SN.10 REINSTALL (E) SALVAGED SANITARY NAPKIN DISPOSAL TO COMPLY W/ A0.2
- SN.11 REINSTALL (E) SALVAGED TOILET SEAT COVER DISPENSER TO COMPLY W/ A0.2
- SN.12 PARTITION HEAD RAIL TO BE ATTACHED TO WALL USING HEAD RAIL BRACKET
- SN.13 NOT USED
- SN.14 NOT USED
- SN.15 (E) INSTANTANEOUS WATER HEATER AND RELATED POWER CONDUIT TO REMAIN. RE-ALIGN WITH RELOCATED LAV.
- SN.16 REINSTALL (E) SALVAGED PAPER TOWEL DISPENSER TO COMPLY W/ A0.2
- SN.17 RECONNECT TO (E) WATER LINE, WASTE LINE AND VENT
- SN.18 REINSTALL (E) SALVAGED 42" GRAB BAR TO COMPLY W/ A0.2

KEYNOTES

- 10.075 PLASTIC TOILET COMPARTMENT
- 10.076 PLASTIC TOILET COMPARTMENT: URINAL SCREEN
- 10.141 TOILET ACCESSORY: PAPER TOWEL DISPENSER
- 10.143 TOILET ACCESSORY: SANITARY NAPKIN/TAMPON DISPENSER
- 10.145 TOILET ACCESSORY: TOILET PAPER DISPENSER
- 22.040 WATER CLOSET
- 22.042 URINAL

FINISHES

- WALL
- W1 (E) GYPSUM WALLBOARD
- W2 (E) CERAMIC TILE O' GYPSUM WALLBOARD
- W3 EPOXY WALL COATING O' GYPSUM WALLBOARD TO MATCH (E)
- W4 (E) EPOXY WALL COATING O' GYPSUM WALLBOARD
- BASE
- B1 (E) COVED SHEET VINYL

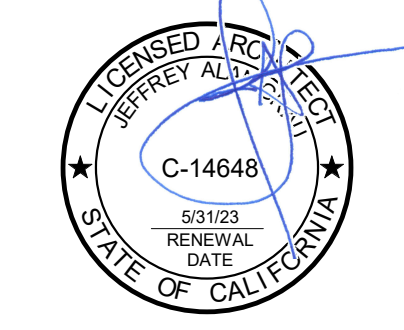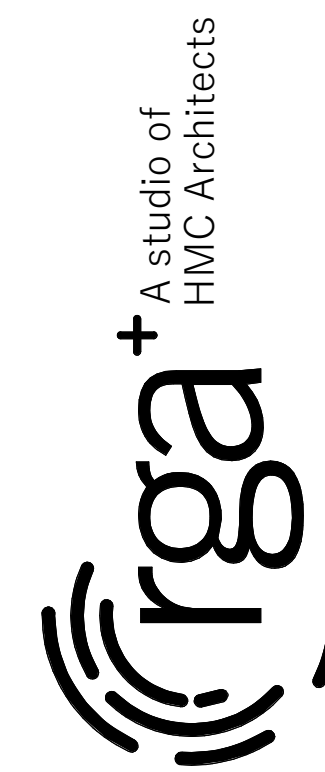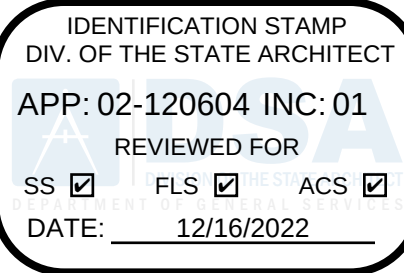

HENDERSON SCHOOL LUNCH
SHELTER - INCREMENT 1

LODI UNIFIED SCHOOL DISTRICT
LODI, CA

Revision

Copyright © 2021 Rainforth Grau Architects. All rights reserved.
Reproduction of these plans, either in whole or in part, including any form of copying and/or preparation of derivative works thereof, for any reason without prior written permission, is strictly prohibited.

INTERIOR ELEVATIONS

PROJECT NO. 22-1545
DATE: 11/21/22
SHEET

A5.1.1

B101 | B102 | B103