



BID ADDENDUM NO. 01

Date: October 16, 2025

To Drawings and Specifications dated **May 15, 2025**.

Project location

Bridge Classroom Portables – Multiple Sites – Lakewood Elementary School

1100 N Ham Lane
Lodi, CA 95242

Prepared by: **PBK**
1110 Iron Point Road, Suite 200
Folsom, California 95630

PBK Project No.: 250048

- A. Receipt of this Addendum shall be acknowledged on the Bid Form.
- B. This Addendum forms part of the Contract documents for the above referenced project and shall be incorporated integrally therewith.
- C. Each bidder shall make necessary adjustments and submit this proposal with full knowledge of all modifications, clarifications, and supplemental data included therein. Where provisions of the following supplemental data differ from those of the original Contract Documents, this Addendum shall govern.
- D. Clarification:

VOLUME 1 – BIDDING AND CONTRACT REQUIREMENTS: N/A

None -

VOLUME 2 – SPECIFICATIONS:

None -

DRAWINGS:

Item No. 01 Replace in its entirety Architectural Drawing G-030-CA

Item No. 02 Replace in its entirety Civil Drawing C1.1

Item No. 03 Replace in its entirety Civil Drawing C2.1

Item No. 04 Replace in its entirety Architectural Drawing AS100

Item No. 05 Replace in its entirety Architectural Drawing AS401

Item No. 06 Replace in its entirety Architectural Drawing ES101

Item No. 07 Replace in its entirety Architectural Drawing ES101

Item No. 08 Replace in its entirety Architectural Drawing T101

Item No. 09 Replace in its entirety Architectural Drawing T201

RFLOG:

None -


End of Addendum No. 01

END OF SECTION 00 00 74

APPLICATION FOR SUBMITTAL OF POST-APPROVAL DOCUMENT

This application is for submittal of documents, after the initial approval of the project (post-approval documents), that require Division of the State Architect (DSA) review and approval. This form shall be completed by the Design Professional in General Responsible Charge of the project, in accordance with California Code of Regulations, Title 24, Part 1, Sections 4-317, 4-323 and 4-338 and in compliance with DSA IR A-6: Construction Change Document Submittal and Approval Process.

DSA documents referenced within this form are available on the [DSA Forms](#) or [DSA Publications](#) webpages.

 1. SUBMITTAL TYPE: (Is this a resubmittal? Yes ☒ No ☐)			
Deferred Submittal ☐	Addendum Number: <u>1</u>	Revision Number:	CCD Number: Category A ☒ or B ☐
2. PROJECT INFORMATION:			
School District/Owner: <u>Lodi Unified School District</u>		DSA File Number: <u>39 50</u>	
Project Name/School: <u>Bridge Classroom Portables - Multiple Sites - Lakewood Elementary School</u>		DSA Application Number <u>02 123357</u>	
3. APPLICANT INFORMATION:			
Date Submitted: <u>10/22/25</u>		Attached Pages? No ☐ Yes ☒ Number of pages? <u>11</u>	
Firm Name: <u>PBK Architects</u>		Contact Name: <u>Kelsey Alegria</u>	
Work Email: <u>Kelsey.Alegria@pbk.com</u>		Work Phone: <u>(916) 355-9922</u>	
Firm Address: <u>1110 Iron Point Rd, Suite 200</u>		City: <u>Folsom</u>	State: <u>CA</u> Zip Code: <u>95630</u>
4. REASON FOR SUBMITTAL: (Check applicable boxes)			
☒ For revision or addendum prior to construction.		☐ For a project currently under construction.	
☐ For a project that has a form DSA 301-N: Notification of Requirement for Certification, DSA 301-P: Posted Notification of Requirement for Certification or a 90-Day Letter issued.			
☐ To obtain DSA approval of an existing uncertified building or buildings.			
☐ For Category B CCD this is: ☐ a voluntary submittal, ☐ a DSA required submittal (attach DSA notice requiring submission).			
5. DESIGN PROFESSIONAL IN GENERAL RESPONSIBLE CHARGE:			
Name of the Design Professional In General Responsible Charge: <u>Leona Ketterl</u>			
Professional License Number: <u>C38823</u>		Discipline: <u>Architect</u>	
Design Professional in General Responsible Charge Statement: The attached post-approval documents have been examined by me for design intent and appear to meet the appropriate requirements of Title 24, California Code of Regulations and the project specifications. They are acceptable for incorporation into the construction of the project.			
Signature:  DESIGN PROFESSIONAL IN GENERAL RESPONSIBLE CHARGE			
6. CONFIRMATION, DESCRIPTION AND LISTING OF DOCUMENTS:			
For addenda, revisions, or CCDs: CHECK THIS BOX ☒ to confirm that <i>all</i> post-approval documents have been stamped and signed by the Responsible Design Professional listed on form DSA 1: Application for Approval of Plans and Specifications for this project. (For Deferred Submittals, refer to IR A-18: Use of Construction Documents Prepared by Other Professionals, and IR A-19: Design Professional's Signature and Seal (Stamp) on Construction Documents, when applicable, for signature and seal requirements.)			
Provide a brief description of construction scope for this post-approval document (attach additional sheets if needed): <u>Revised location of proposed portable classroom location.</u>			
List of DSA-approved drawings affected by this post-approval document: <u>G-30-CA, C1.1, C2.1, AS100, AS401, ES101, FA1.0, T101, T201</u>			

DSA USE ONLY		
SSS <u>JJB</u> Date <u>10/22/2025</u> ☒ Approved ☐ Disapproved ☐ Not Required Comments: _____ FLS <u>CT</u> Date <u>12/30/2025</u> ☒ Approved ☐ Disapproved ☐ Not Required Comments: <u>Approved 12/30/2025</u> ACS _____ Date _____ ☐ Approved ☐ Disapproved ☐ Not Required Comments: _____	Returned Date: _____ By: _____	DSA STAMP APPROVED DIV. OF THE STATE ARCHITECT APP: 02-123357 INC: REVIEWED FOR SS ☒ FLS ☒ ACS ☒ DATE: <u>12/30/2025</u>

FILENAME: I:\25-032\CIVIL\DWG\25-032-C11.DWG

DEMOLITION PLAN

SCALE 1"=10'

DEMOLITION NOTES

1. REMOVE AND DISPOSE OF TURF/VEGETATION AS REQUIRED TO ALLOW FOR PROPOSED CONSTRUCTION. IRRIGATION PIPING AND SPRINKLER HEADS IN CONFLICT WITH PROPOSED CONSTRUCTION SHALL BE REMOVED AND REPLACED OUTSIDE OF NEW WORK TO ALLOW FOR CONTINUED COVERAGE OF TURF. PATCH BACK TURF AREAS DAMAGED/REMOVED FOR CONSTRUCTION WITH NEW SOD AND/OR MULCH TO MATCH EXISTING CONDITIONS.
2. SAWCUT, REMOVE AND DISPOSE OF EXISTING ASPHALT PAVING AND ASSOCIATED PAVING TO LIMITS SHOWN.

GRADING AND PAVING PLAN

SCALE 1"=10'

GRADING AND PAVING NOTES

1. MATCH EXISTING GRADE/ELEVATION.
2. PLACE HEADERBOARD PER C2.1
3. PLACE 3" AC OVER 12" CLASS II AB ON SUBGRADE COMPACTED PER PROJECT SPECIFICATIONS.
4. TURF DAMAGED BY CONSTRUCTION ACTIVITIES SHALL BE REPLACED WITH AN APPROVED SOD. SPRINKLERS AND IRRIGATION PIPING REMOVED/DAMAGED SHALL BE REPLACED IN A LOCATION THAT WILL ALLOW PROPER COVERAGE TO AREAS BEING IRRIGATED.

SUBGRADE PREPARATION


FOLLOWING SITE DEMOLITION ACTIVITIES,

EXCAVATE DOWN TO ROUGH SUBGRADE ELEVATION, SCARIFY THE EXISTING SOILS TO A MINIMUM DEPTH OF 12 INCHES AND UNIFORMLY MOISTURE CONDITION TO AT LEAST 2 PERCENT ABOVE THE OPTIMUM MOISTURE CONTENT AND COMPACT TO AT LEAST 90 PERCENT OF THE MAXIMUM DRY DENSITY PER ASTM D1557.

ASPHALT TRENCH REPAIR

ASPHALT PAVING THAT IS SAWCUT/REMOVED FOR TRENCHING ACTIVITIES SHALL BE REPLACED WITH 3" AC OVER 12" AB. ANY STRIPING REMOVED SHALL BE REPLACED IN KIND WITH 2 COATS OF NEW STRIPING. SEE ELECTRICAL PLANS FOR LOCATIONS WHERE TRENCHING OCCURS THROUGH PAVEMENT.

GRAPHIC SCALE

 


THIS DRAWING MAY HAVE BEEN ENLARGED OR REDUCED.

BRIDGE CLASSROOM PORTABLES - MULTIPLE SITES - LAKEWOOD ELEMENTARY SCHOOL

LODI UNIFIED SCHOOL DISTRICT
LAKEWOOD ELEMENTARY SCHOOL
1100 N HAM LANE
LODI, CA 95242

DSA SUBMITTAL

DSA APPL. NO. 02-12357 DSA FILE NO. 39-50

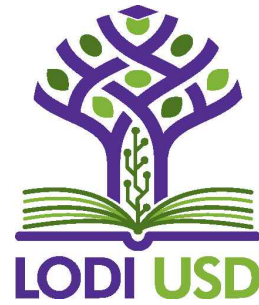

CLIENT		
LODI USD		
DATE	PROJECT NUMBER	
05/15/2025	250048	
DRAWING HISTORY		
No.	Description	Date
1	ADDENDUM #1	05/18/2025
CHECKED BY: AT		
DRAWN BY: AT		

DEMOLITION, GRADING
AND PAVING PLAN

C1.1


FILENAME: I:\25-032\CIVIL\DWG\25-032-C21.DWG

0"
1"

1
C2.1

NOT USED


NO SCALE

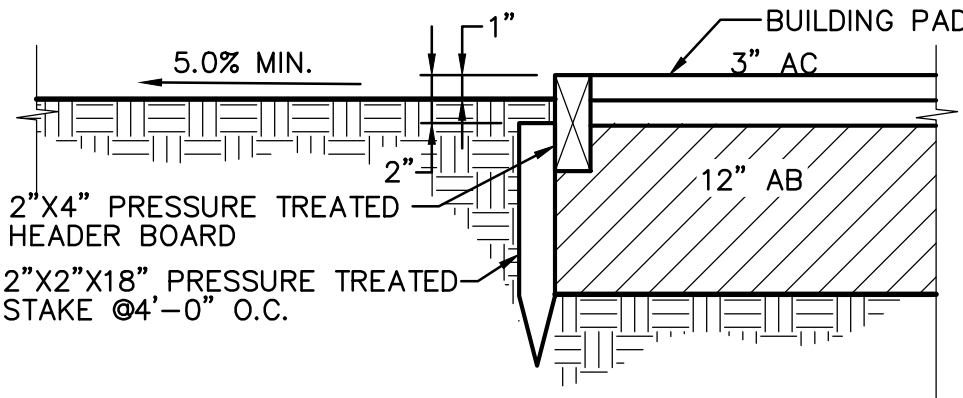

2
C2.1

HEADER BOARD


NO SCALE

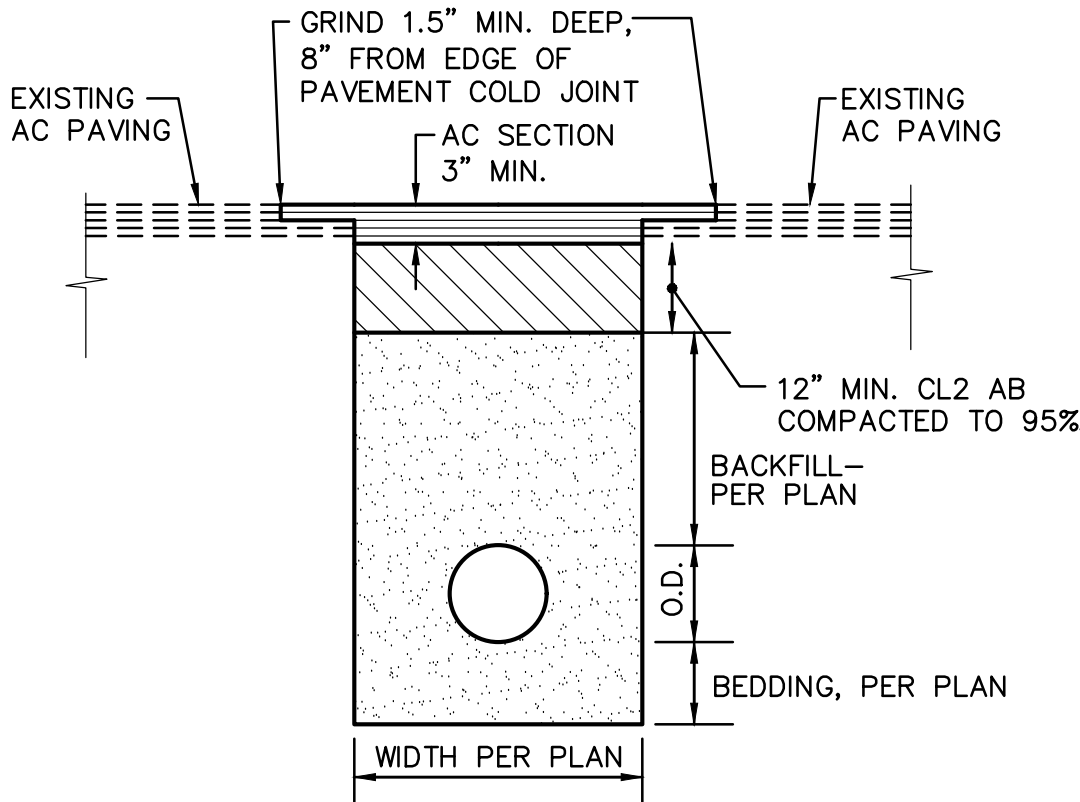


3
C2.1

ASPHALT PATCH
AT TRENCH

NO SCALE

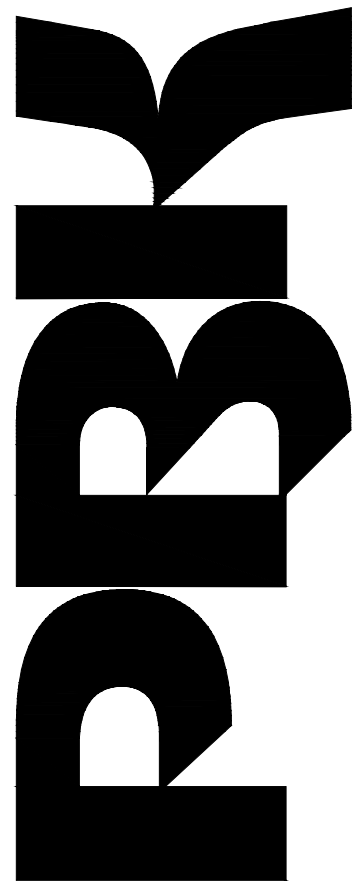

BRIDGE CLASSROOM PORTABLES - MULTIPLE
SITES - LAKEWOOD ELEMENTARY SCHOOL

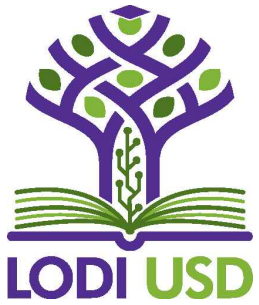

LODI UNIFIED SCHOOL DISTRICT
LAKEWOOD ELEMENTARY SCHOOL
1100 N HAM LANE
LODI, CA 95242

DSA SUBMITTAL
DSA APPL. NO. 02-12357 DSA FILE NO. 39-50




WATKINS CONSULTING ENGINEERS, INC.
1117 WINDFELD WAY, SUITE 110
EL CERRILLO, CA 94530 (925) 860-9070

CLIENT		
LODI USD		
DATE	PROJECT NUMBER	
05/15/2025	250048	
DRAWING HISTORY		
No.	Description	Date
A	ADDENDUM 01	05/18/2025
CHECKED BY: AT		
DRAWN BY: AT		

DETAILS AND SECTIONS

C2.1

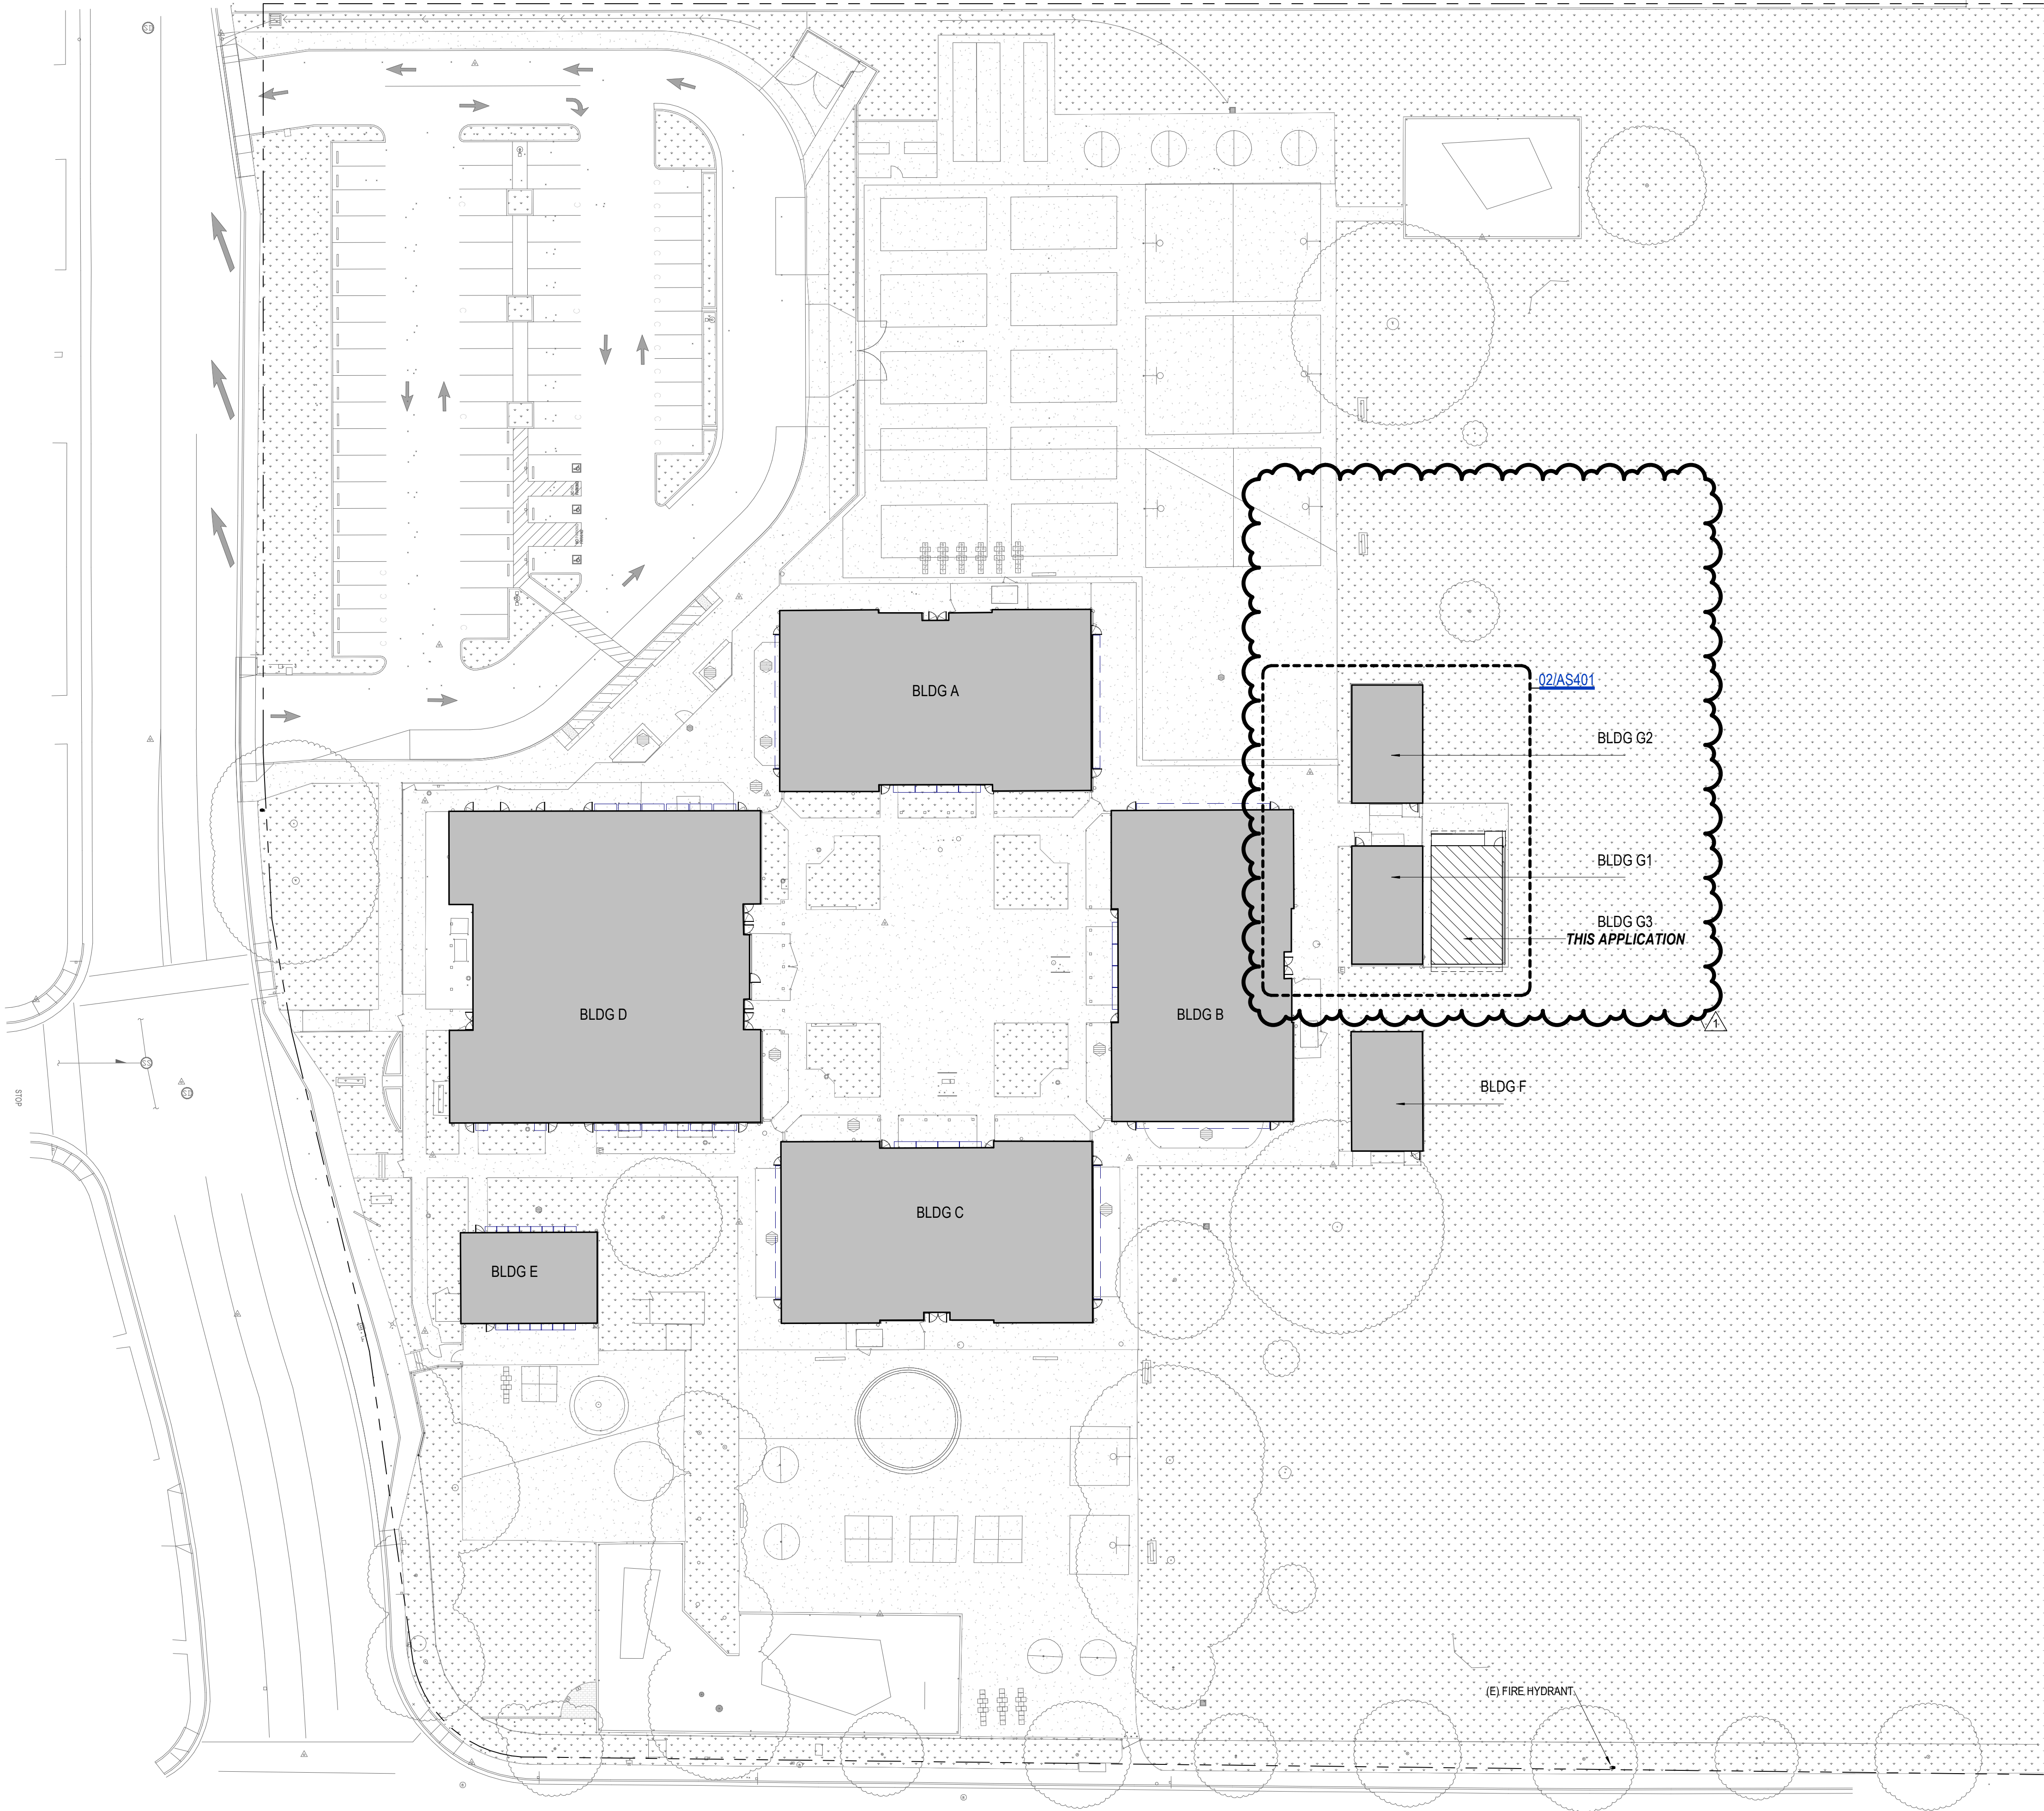

GENERAL SITE PLAN NOTES

1. REFER TO CIVIL DOCUMENTS.
2. COORDINATE ALL SPOT ELEVATIONS AND DIMENSIONS WITH CIVIL, LANDSCAPE, AND/OR STRUCTURAL DOCUMENTS.
3. PROVIDE POSITIVE DRAINAGE AWAY FROM ALL BUILDINGS OF 1% MINIMUM, 2% MAXIMUM AT ALL EXTERIOR PAVED PEDESTRIAN AREAS, INCLUDING BUT NOT LIMITED TO SIDEWALKS, PATIOS, STAIRS, PAVING, U.N.O.
4. PROVIDE AND INSTALL POSITIVE DRAINAGE AWAY FROM ALL BUILDINGS OF 5% FOR A HORIZONTAL DISTANCE OF 10 FEET AT ALL EXTERIOR NON-PAVED AREAS U.N.O.
5. VERIFY ALL SITE SIGNAGE LOCATIONS WITH ARCHITECT PRIOR TO INSTALLATION OF SITE SIGNAGE.
6. THE RELOCATABLE BUILDING ON THIS APP IS CURRENTLY IN STOCKPILE AND UNAVAILABLE FOR THE AOR TO VERIFY CONDITIONS. PER DSA IR 16-1, THE AOR MUST PROVIDE A LETTER STATING THAT THESE BUILDINGS GENERALLY CONFORM TO THE ORIGINALLY-APPROVED PLANS AND SPECIFICATIONS AND HAVE NOT BEEN ALTERED. THEREFORE, THE AOR, PRIOR TO PROJECT CLOSEOUT, SHALL PROVIDE A LETTER COMPLYING WITH IR-16-1 SECTION 5.2.2.

SITE PLAN LEGEND

- EXISTING BUILDING
- PROPOSED BUILDING / ADDITION
- (E) LANDSCAPE RE: CIVIL DRAWINGS
- (E) CONCRETE SIDEWALK RE: CIVIL DRAWINGS
- PROPERTY LINE
- CHAIN LINK FENCE

BRIDGE CLASSROOM PORTABLES - MULTIPLE
SITES - LAKEWOOD ELEMENTARY SCHOOL



LODI UNIFIED SCHOOL DISTRICT
LAKEWOOD ELEMENTARY SCHOOL
1100 N HAM LANE
LODI, CA 95242

DSA SUBMITTAL
DSA APPL. NO. : 02-123357 DSA FILE NO. : 39-50



www.pbk.com

916-355-9922



FOLSOM, CA




CLIENT		
LODI USD		
DATE		PROJECT NUMBER
09/19/2025		250048
DRAWING HISTORY		
No.	Description	Date
1	ADDENDUM 01	9/19/2025
CHECKED BY: Checker		
DRAWN BY: Author		

OVERALL SITE PLAN



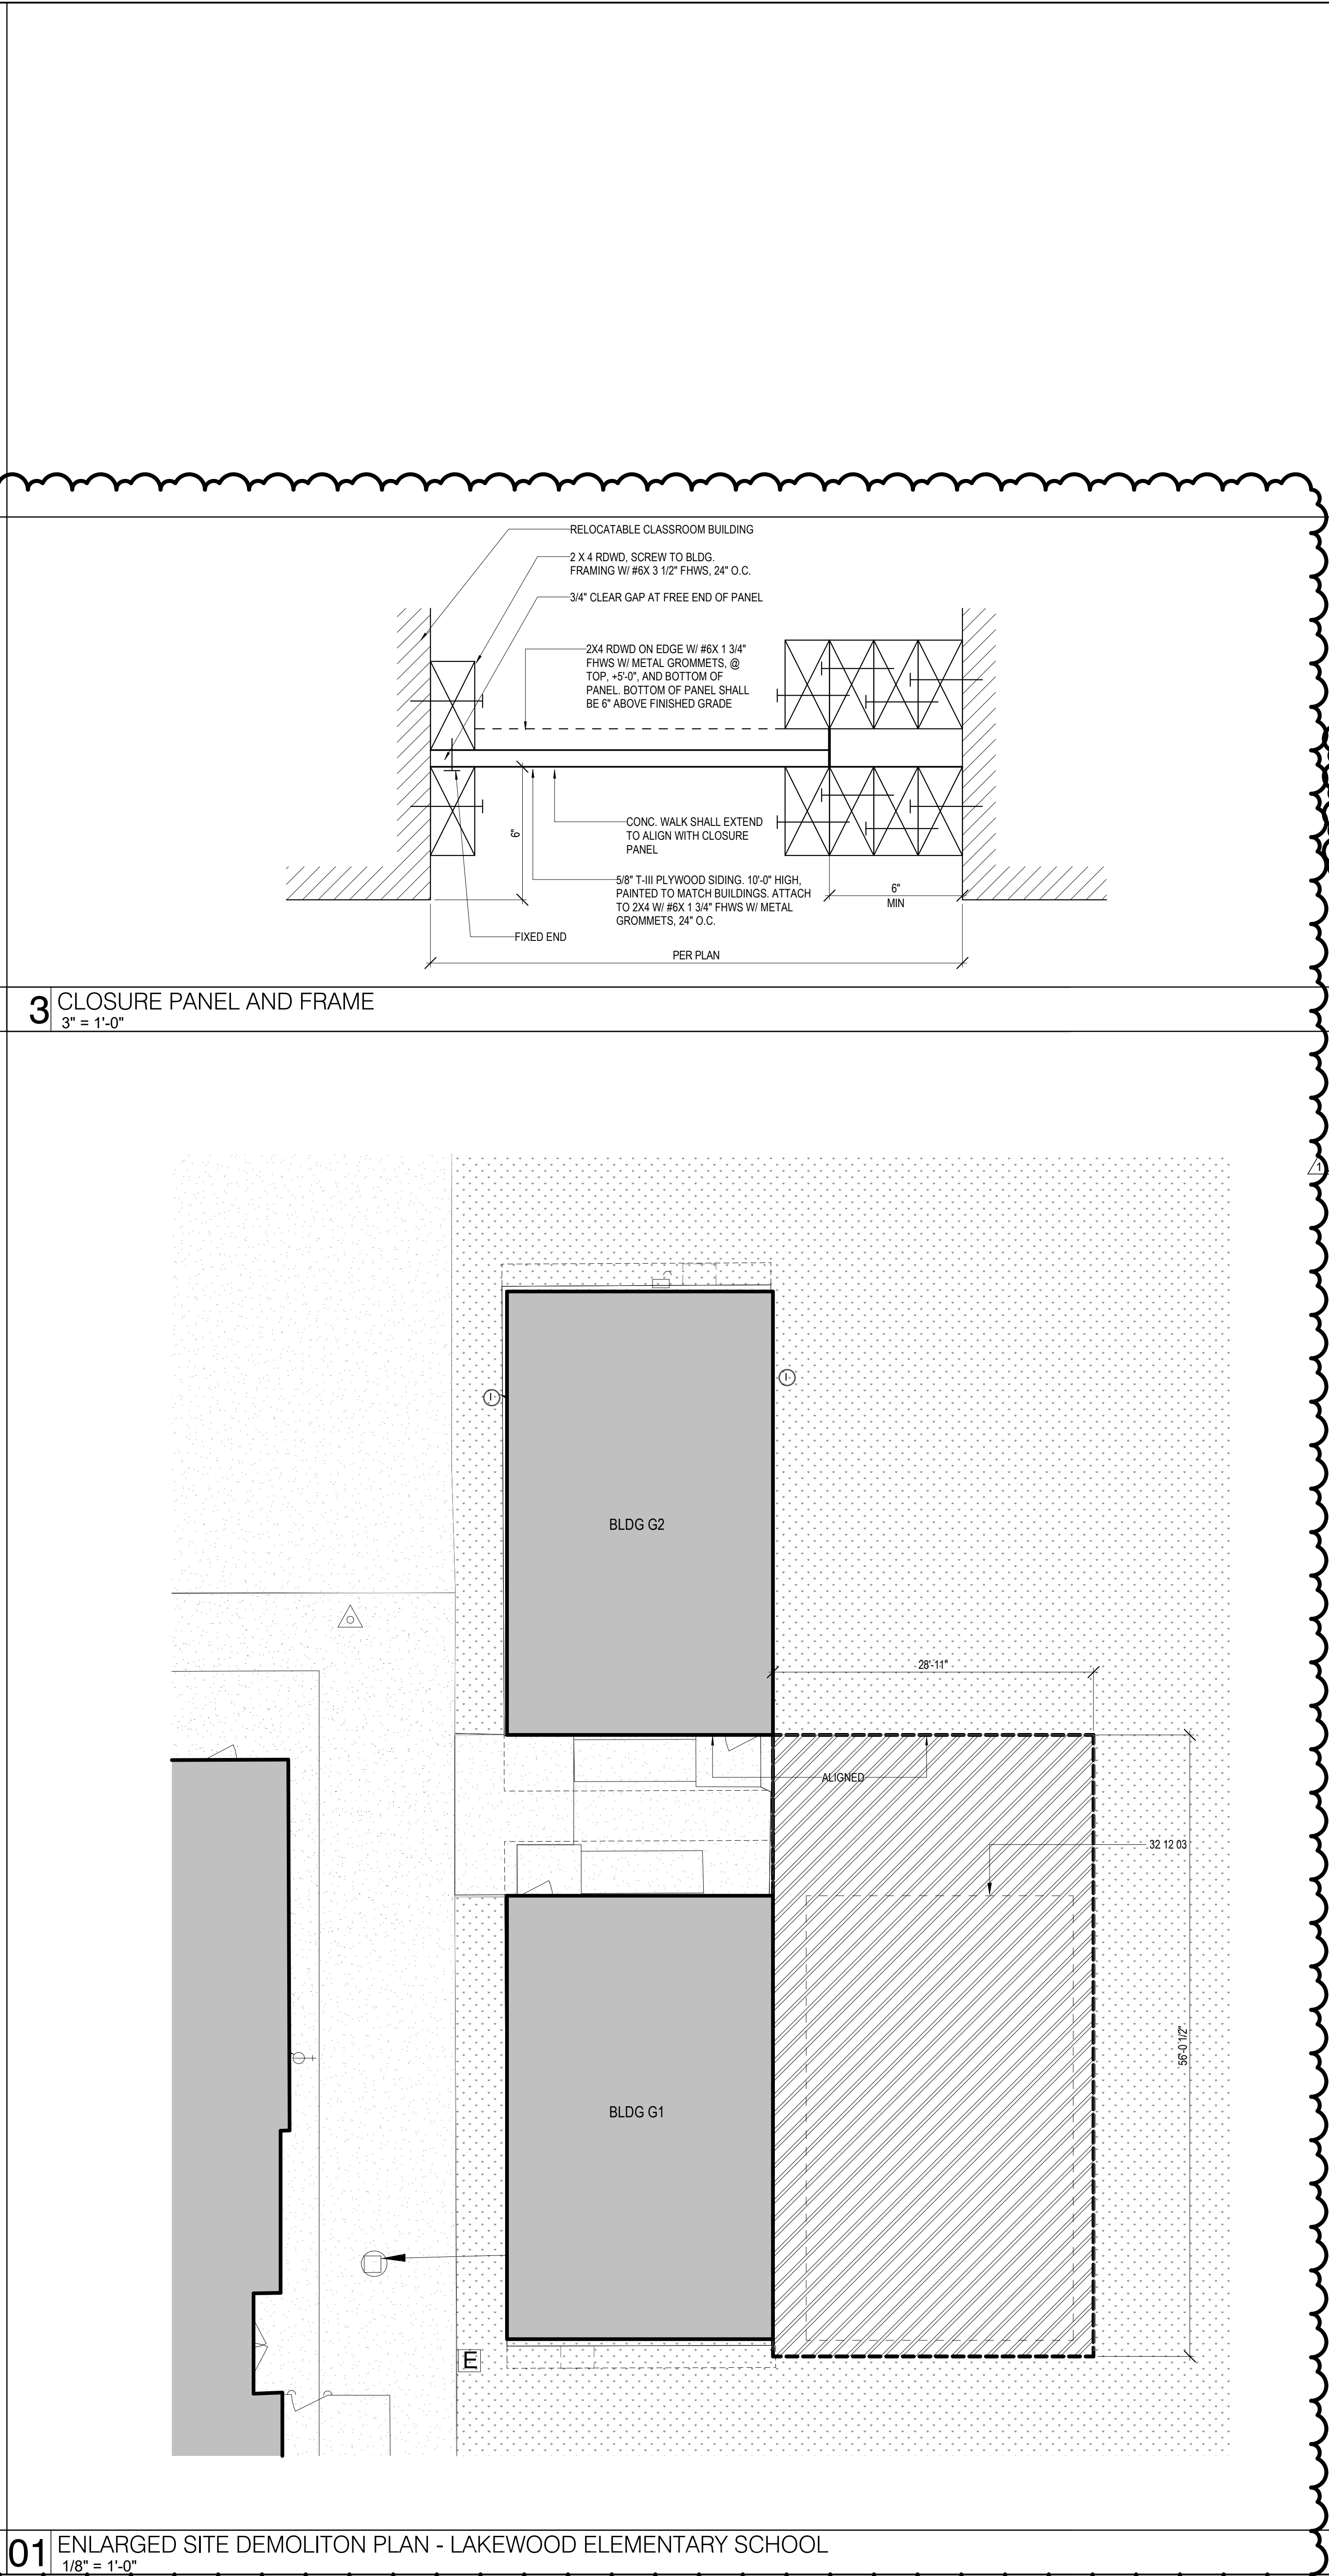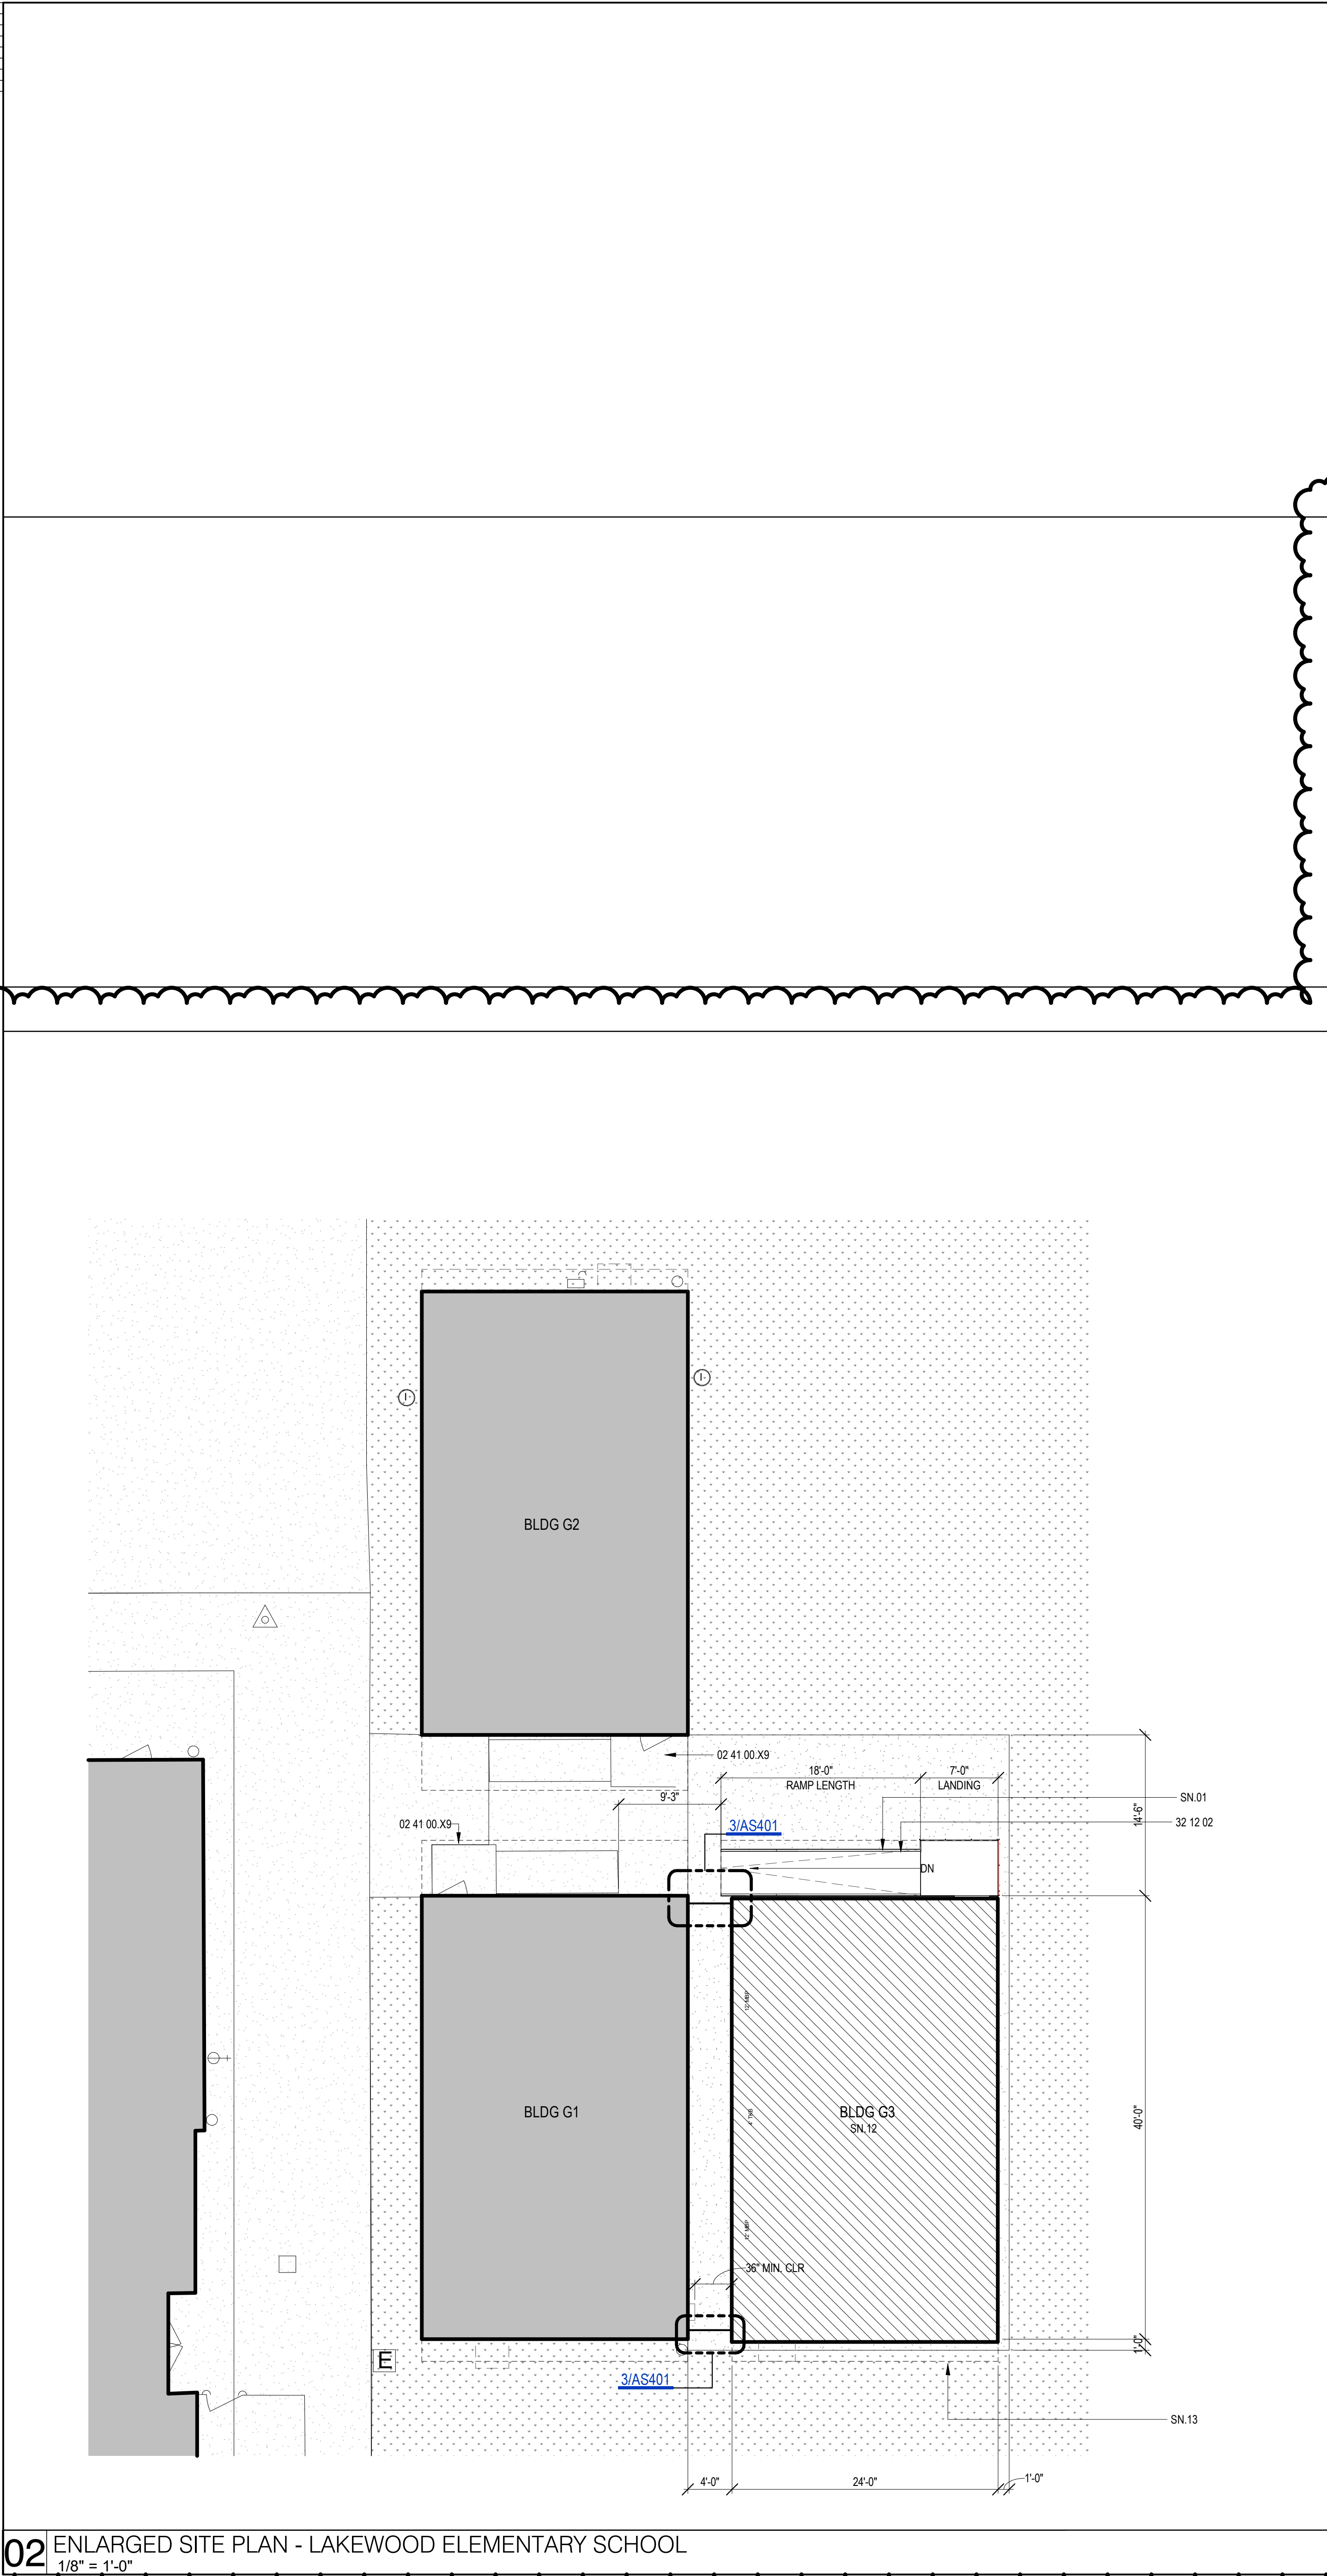

3 CLOSURE PANEL AND FRAME
3" = 1'-0"

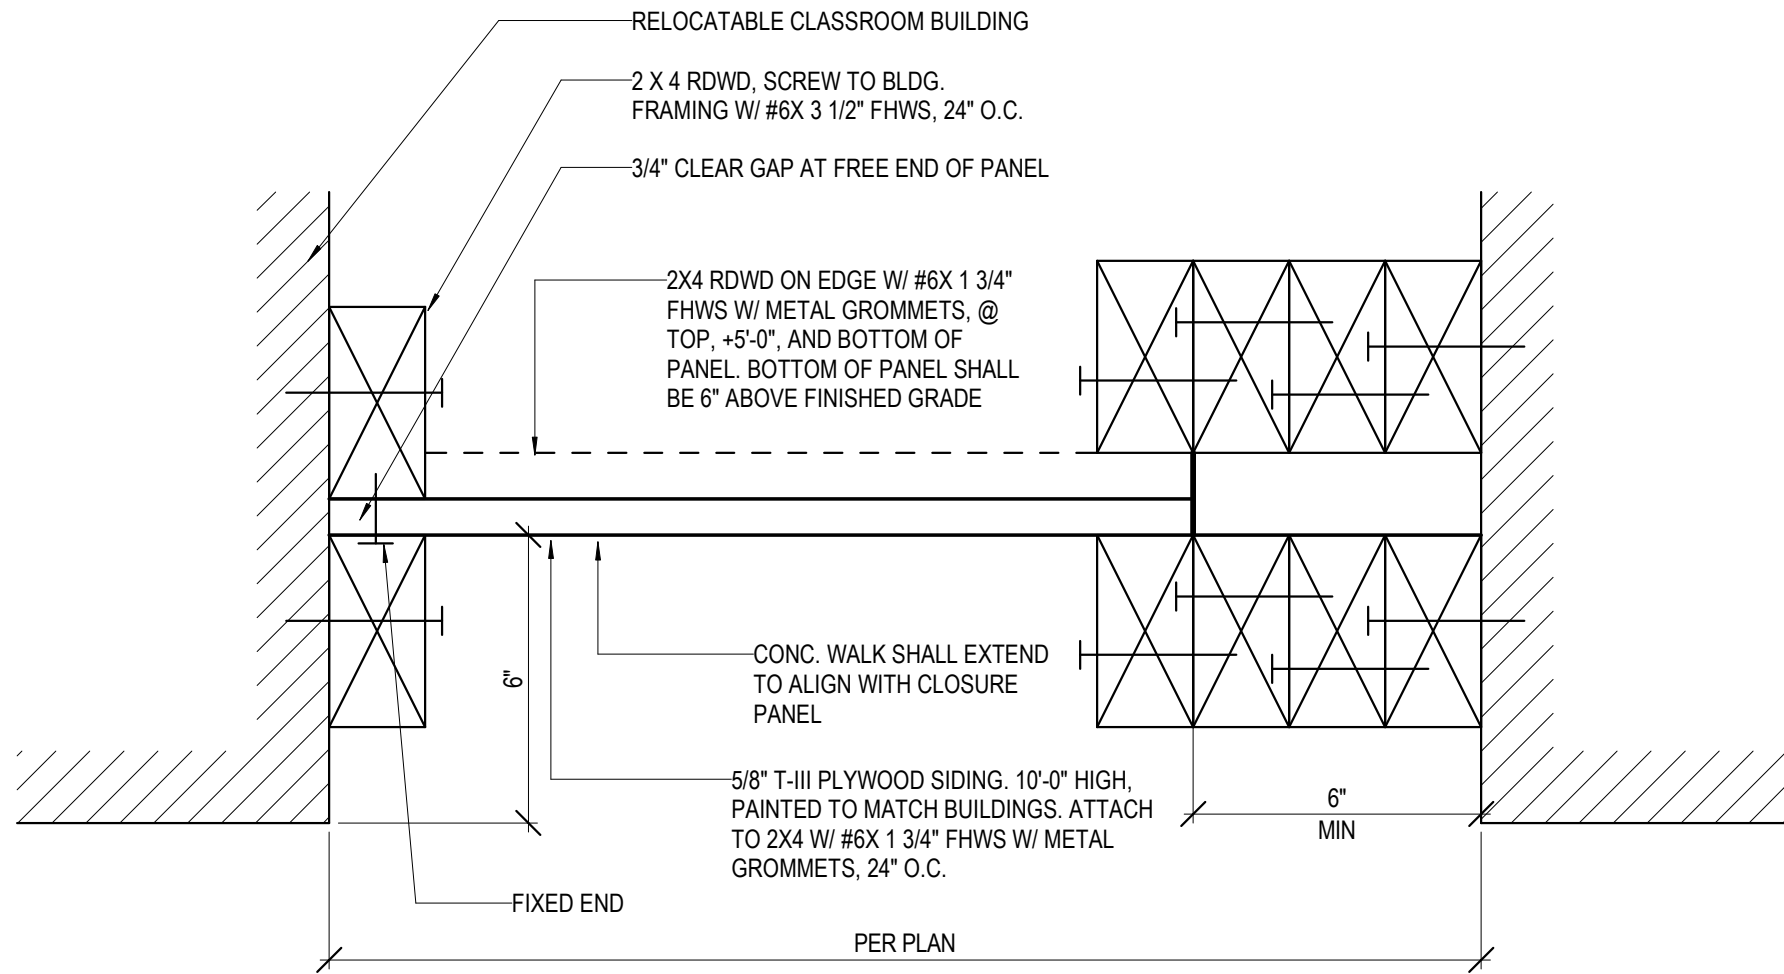

GENERAL SITE PLAN NOTES

- REFER TO CIVIL DOCUMENTS.
- COORDINATE ALL SPOT ELEVATIONS AND DIMENSIONS WITH CIVIL, LANDSCAPE, AND OR STRUCTURAL DOCUMENTS.
- PROVIDE POSITIVE DRAINAGE AWAY FROM ALL BUILDINGS OF 1% MINIMUM, 2% MAXIMUM AT ALL EXTERIOR PAVED PEDESTRIAN AREAS, INCLUDING BUT NOT LIMITED TO SIDEWALKS, PATIOS, STAIRS, PAVING, U.N.O.
- PROVIDE AND INSTALL POSITIVE DRAINAGE AWAY FROM ALL BUILDINGS OF 5% FOR A HORIZONTAL DISTANCE OF 10 FEET AT ALL EXTERIOR NON-PAVED AREAS U.N.O.
- VERIFY ALL SITE SIGNAGE LOCATIONS WITH ARCHITECT PRIOR TO INSTALLATION OF SITE SIGNAGE.
- THE RELOCATABLE BUILDING ON THIS APP IS CURRENTLY IN STOCKPILE AND UNAVAILABLE FOR THE AOR TO VERIFY CONDITIONS. PER DSA IR 16-1, THE AOR MUST PROVIDE A LETTER STATING THAT THESE BUILDINGS GENERALLY CONFORM TO THE ORIGINALLY-APPROVED PLANS AND SPECIFICATIONS AND HAVE NOT BEEN ALTERED. THEREFORE, THE AOR, PRIOR TO PROJECT CLOSEOUT, SHALL PROVIDE A LETTER COMPLYING WITH IR-16-1 SECTION 5.2.2.

KEYNOTE LEGEND

NUMBER	DESCRIPTION
02 41 00 X9	EXISTING RAMP TO REMAIN.
32 12 02	RAMP AND RAILING PER APPLICATION. REFER TO DSA #04-123316 FOR SECTIONS, PLANS AND ELEVATIONS
32 12 03	PROPOSED RELOCATABLE BUILDING OUTLINE


SHEET NOTE LEGEND

NUMBER	DESCRIPTION
SN 01	PC RAMP AND RAILING. TO BE PAINTED TO MATCH EXISTING RAILINGS. REFER TO PC DRAWINGS FOR ADDITIONAL INFORMATION.
SN 12	PC RELOCATABLE BUILDING DSA #04-123316. REFER TO PC DRAWING FOR ADDITIONAL INFORMATION.
SN 13	MODULAR BUILDING OVERHANG.

SITE PLAN LEGEND

- AREAS TO BE DEMOLISHED
RE: CIVIL DRAWINGS
- EXISTING BUILDING
- PROPOSED PORTABLE BUILDING
RE: MODULAR MANUFACTURER #04-123316
- ASPHALT PAVING
RE: CIVIL DRAWINGS


BRIDGE CLASSROOM PORTABLES - MULTIPLE
SITES - LAKEWOOD ELEMENTARY SCHOOL

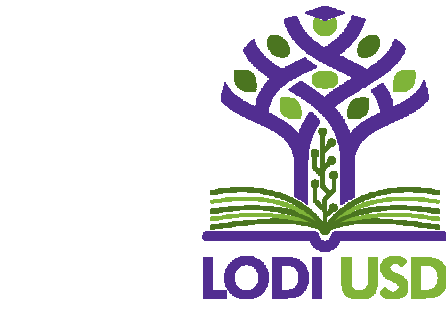

CLIENT LODI USD		
DATE 09/19/2025		PROJECT NUMBER 250048
DRAWING HISTORY		
No.	Description	Date
1	ADDENDUM 01	9/19/2025
CHECKED BY: LK		
DRAWN BY: MG/CL		

ENLARGED SITE
PLANS



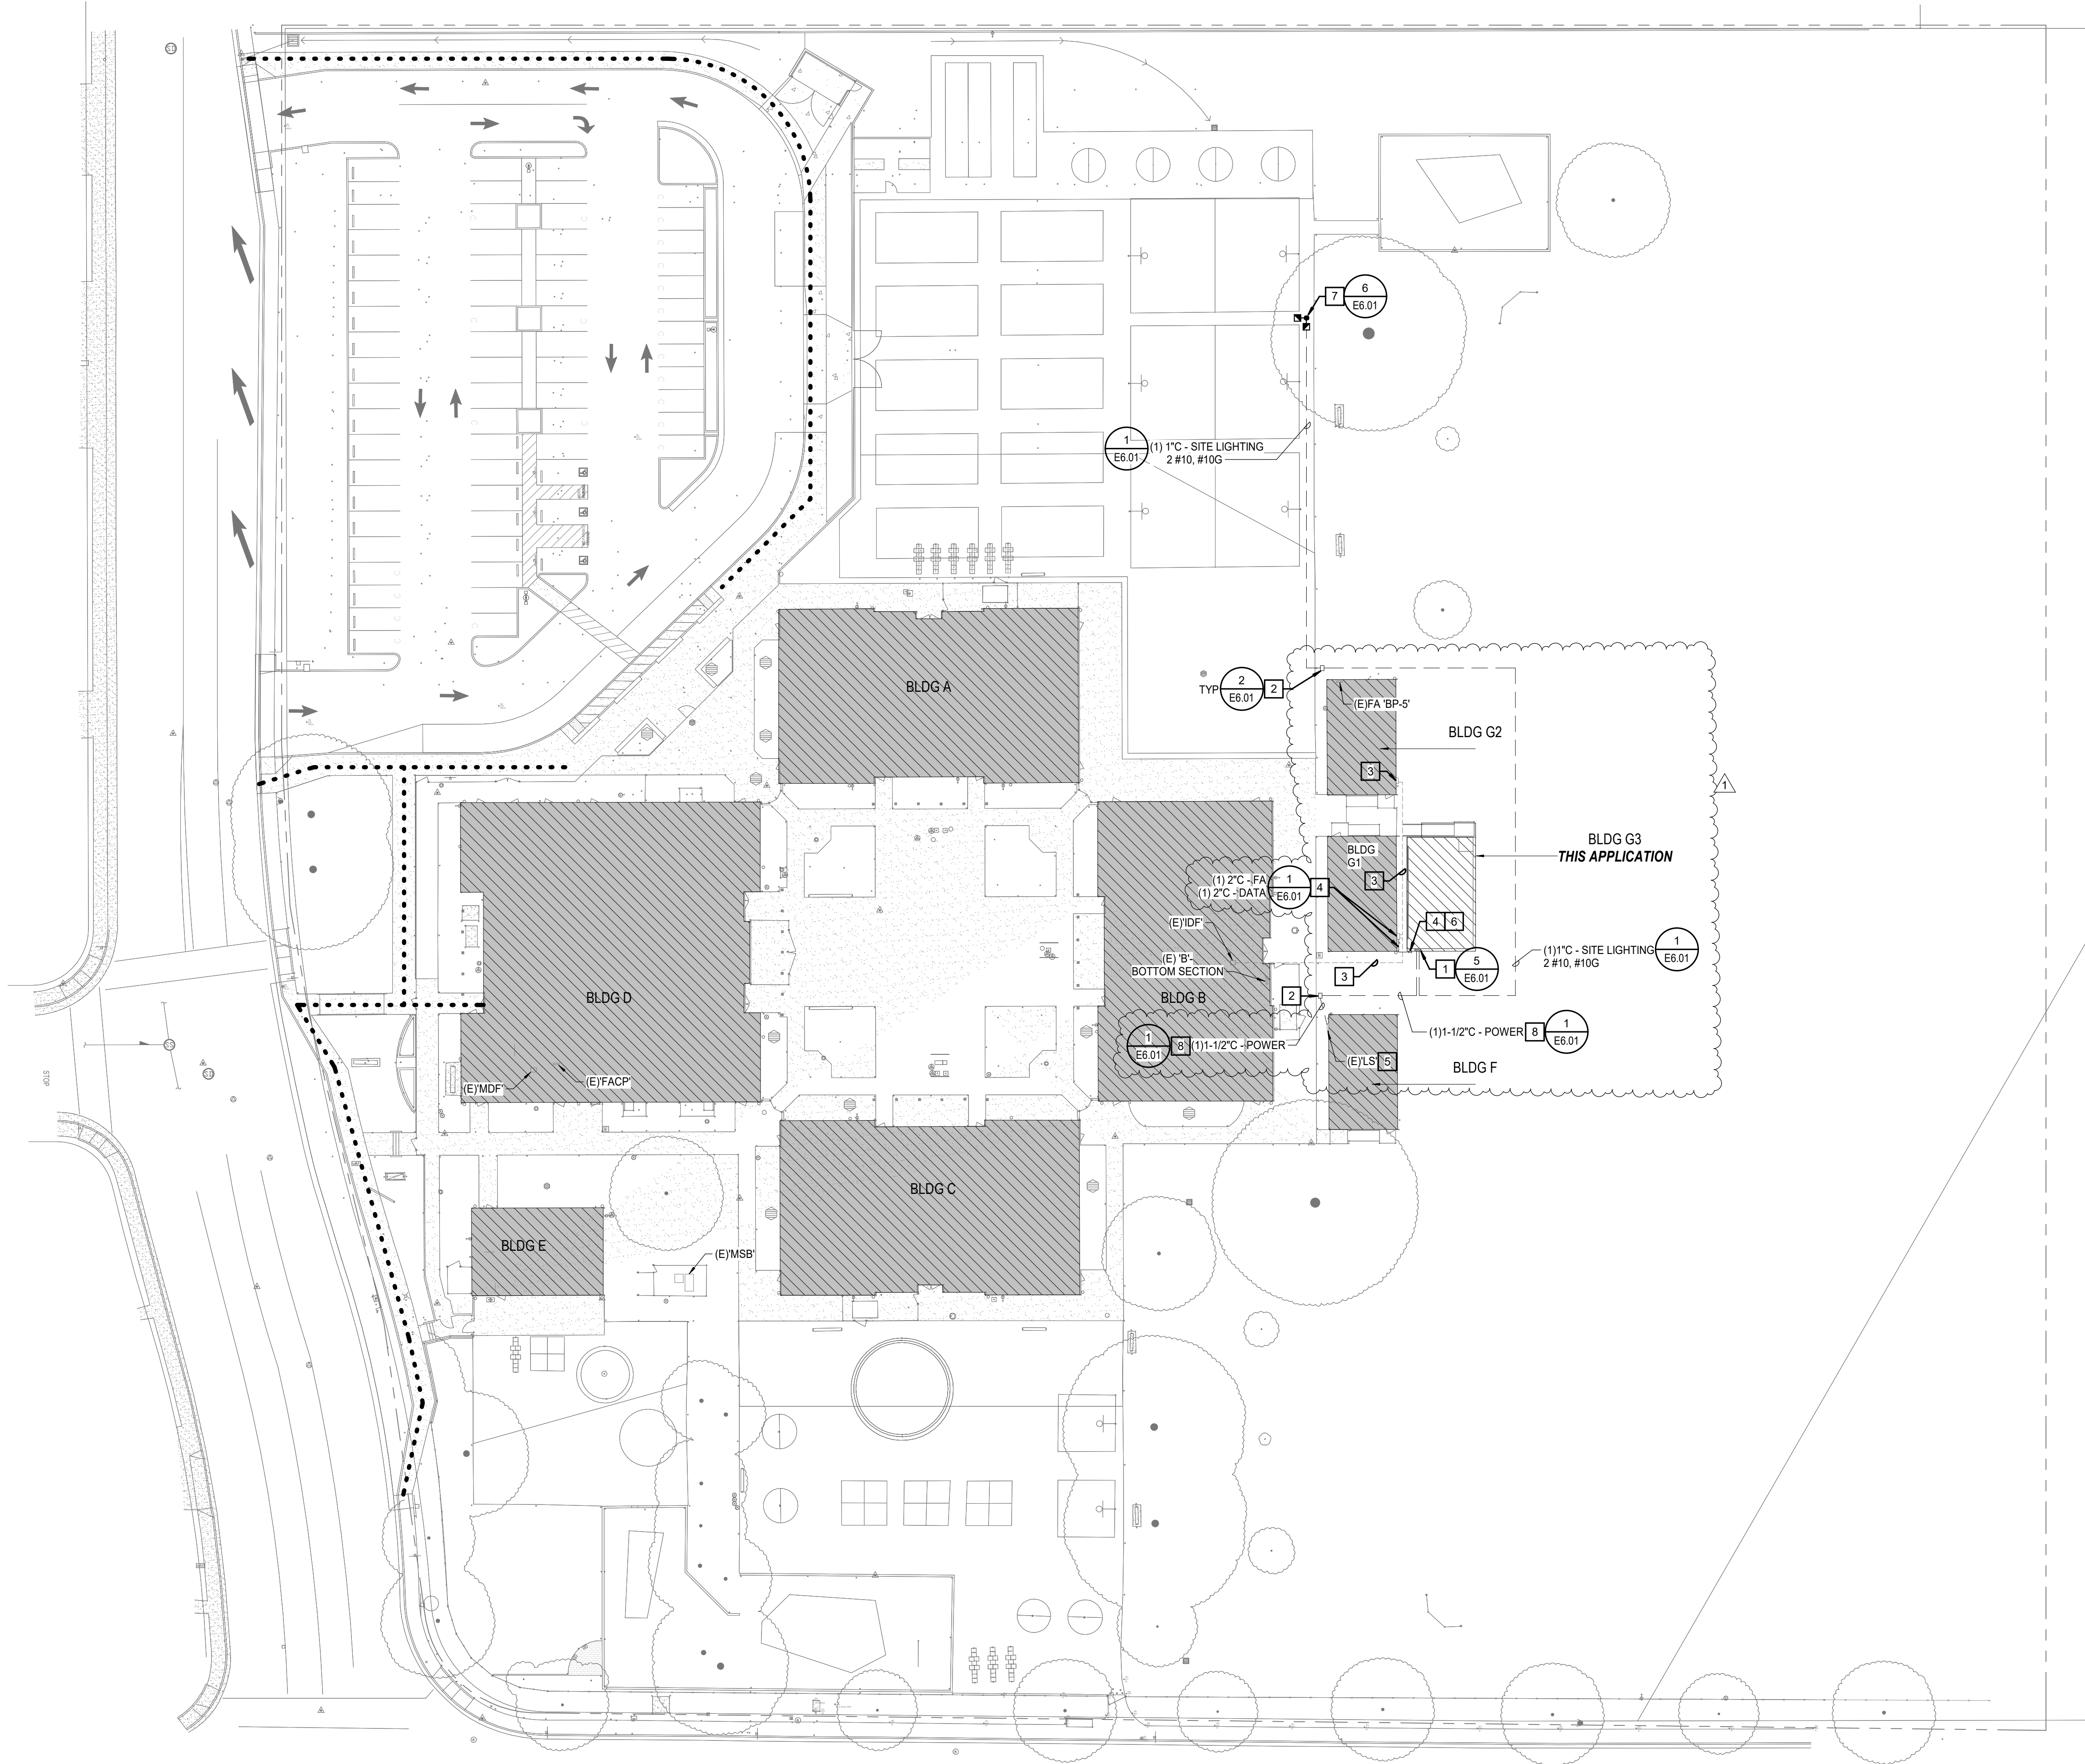

GENERAL NOTES

- COORDINATE ROUTING FOR ALL UNDERGROUND ELECTRICAL BRANCH CIRCUITS AND FEEDERS WITH OTHER DISCIPLINES PRIOR TO TRENCHING.
- UNLESS NOTED OTHERWISE ALL UNDERGROUND CONDUIT SHOWN ON THIS PLAN TO BE MINIMUM 1" IN SIZE.
- CONTRACTOR SHALL BE RESPONSIBLE FOR ANY DAMAGE TO EXISTING UTILITIES CAUSED BY INSTALLATION OF NEW WORK.

KEY NOTES

- PROVIDE POWER CONNECTIONS TO PORTABLE ELECTRICAL PANEL.
- PROVIDE N16 PULL BOX FOR POWER.
- UTILIZE EXISTING 2" CONDUIT FOR SIGNAL AND FIRE ALARM CONNECTIONS TO EXISTING IDF IN BUILDING 'B' AND FIRE ALARM BOOSTER PANEL IN BUILDING 'G2'.
- PROVIDE NEW CONDUITS INDICATED FROM EXISTING LOW VOLTAGE PULL CAN AT BUILDING 'G1' TO NEW PULL CAN AT NEW PORTABLE 'G3'.
- PROVIDE NEW 100/2P BREAKER IN AVAILABLE SPACE IN ELECTRICAL PANEL FOR POWER TO NEW PORTABLE. NEW BREAKER TO MATCH EXISTING EQUIPMENT TYPE AND AIC RATING.
- PROVIDE RACEWAY CONNECTIONS TO PORTABLE'S LOW VOLTAGE JUNCTION BOX AT BUILDING EXTERIOR.
- PROVIDE 20' DOUBLE HEAD SITE LIGHTING POLE: LITHONIA #DSX1-P4-40K-70CR-T3M-MVOLT-SPA-NLTAR2-FIRHN-DOBXD & POLE #SSS-QS20-DM19AS-DOBXD. CIRCUIT LIGHT POLE FROM SPARE CIRCUIT IN MODULAR BUILDING ELECTRICAL PANEL.
- SEE SINGLE LINE SHEET 'E-501' FOR FEEDER CONDUCTOR SIZE AND QUANTITIES.

BRIDGE CLASSROOM PORTABLES - MULTIPLE
SITES - LAKEWOOD ELEMENTARY SCHOOL

LODI UNIFIED SCHOOL DISTRICT
LAKEWOOD ELEMENTARY SCHOOL
1100 N HAM LANE
LODI, CA 95242

DSA SUBMITTAL
DSA APPL. NO. : 02-123357 DSA FILE NO. : 39-50



E	F
C	D
A	B

This is a Shared Nested Calmno Family.
Access Family from the Project Environment
to Edit. **Delete Note after Edit**

KEY PLAN





DISCIPLINE



CLIENT LODI USD		
DATE 05/15/2025		PROJECT NUMBER 250048
DRAWING HISTORY		
No.	Description	Date
1	ADDENDUM 01	09-19-2025
CHECKED BY: SM		
DRAWN BY: KG		

ELECTRICAL SITE
PLAN


ES101

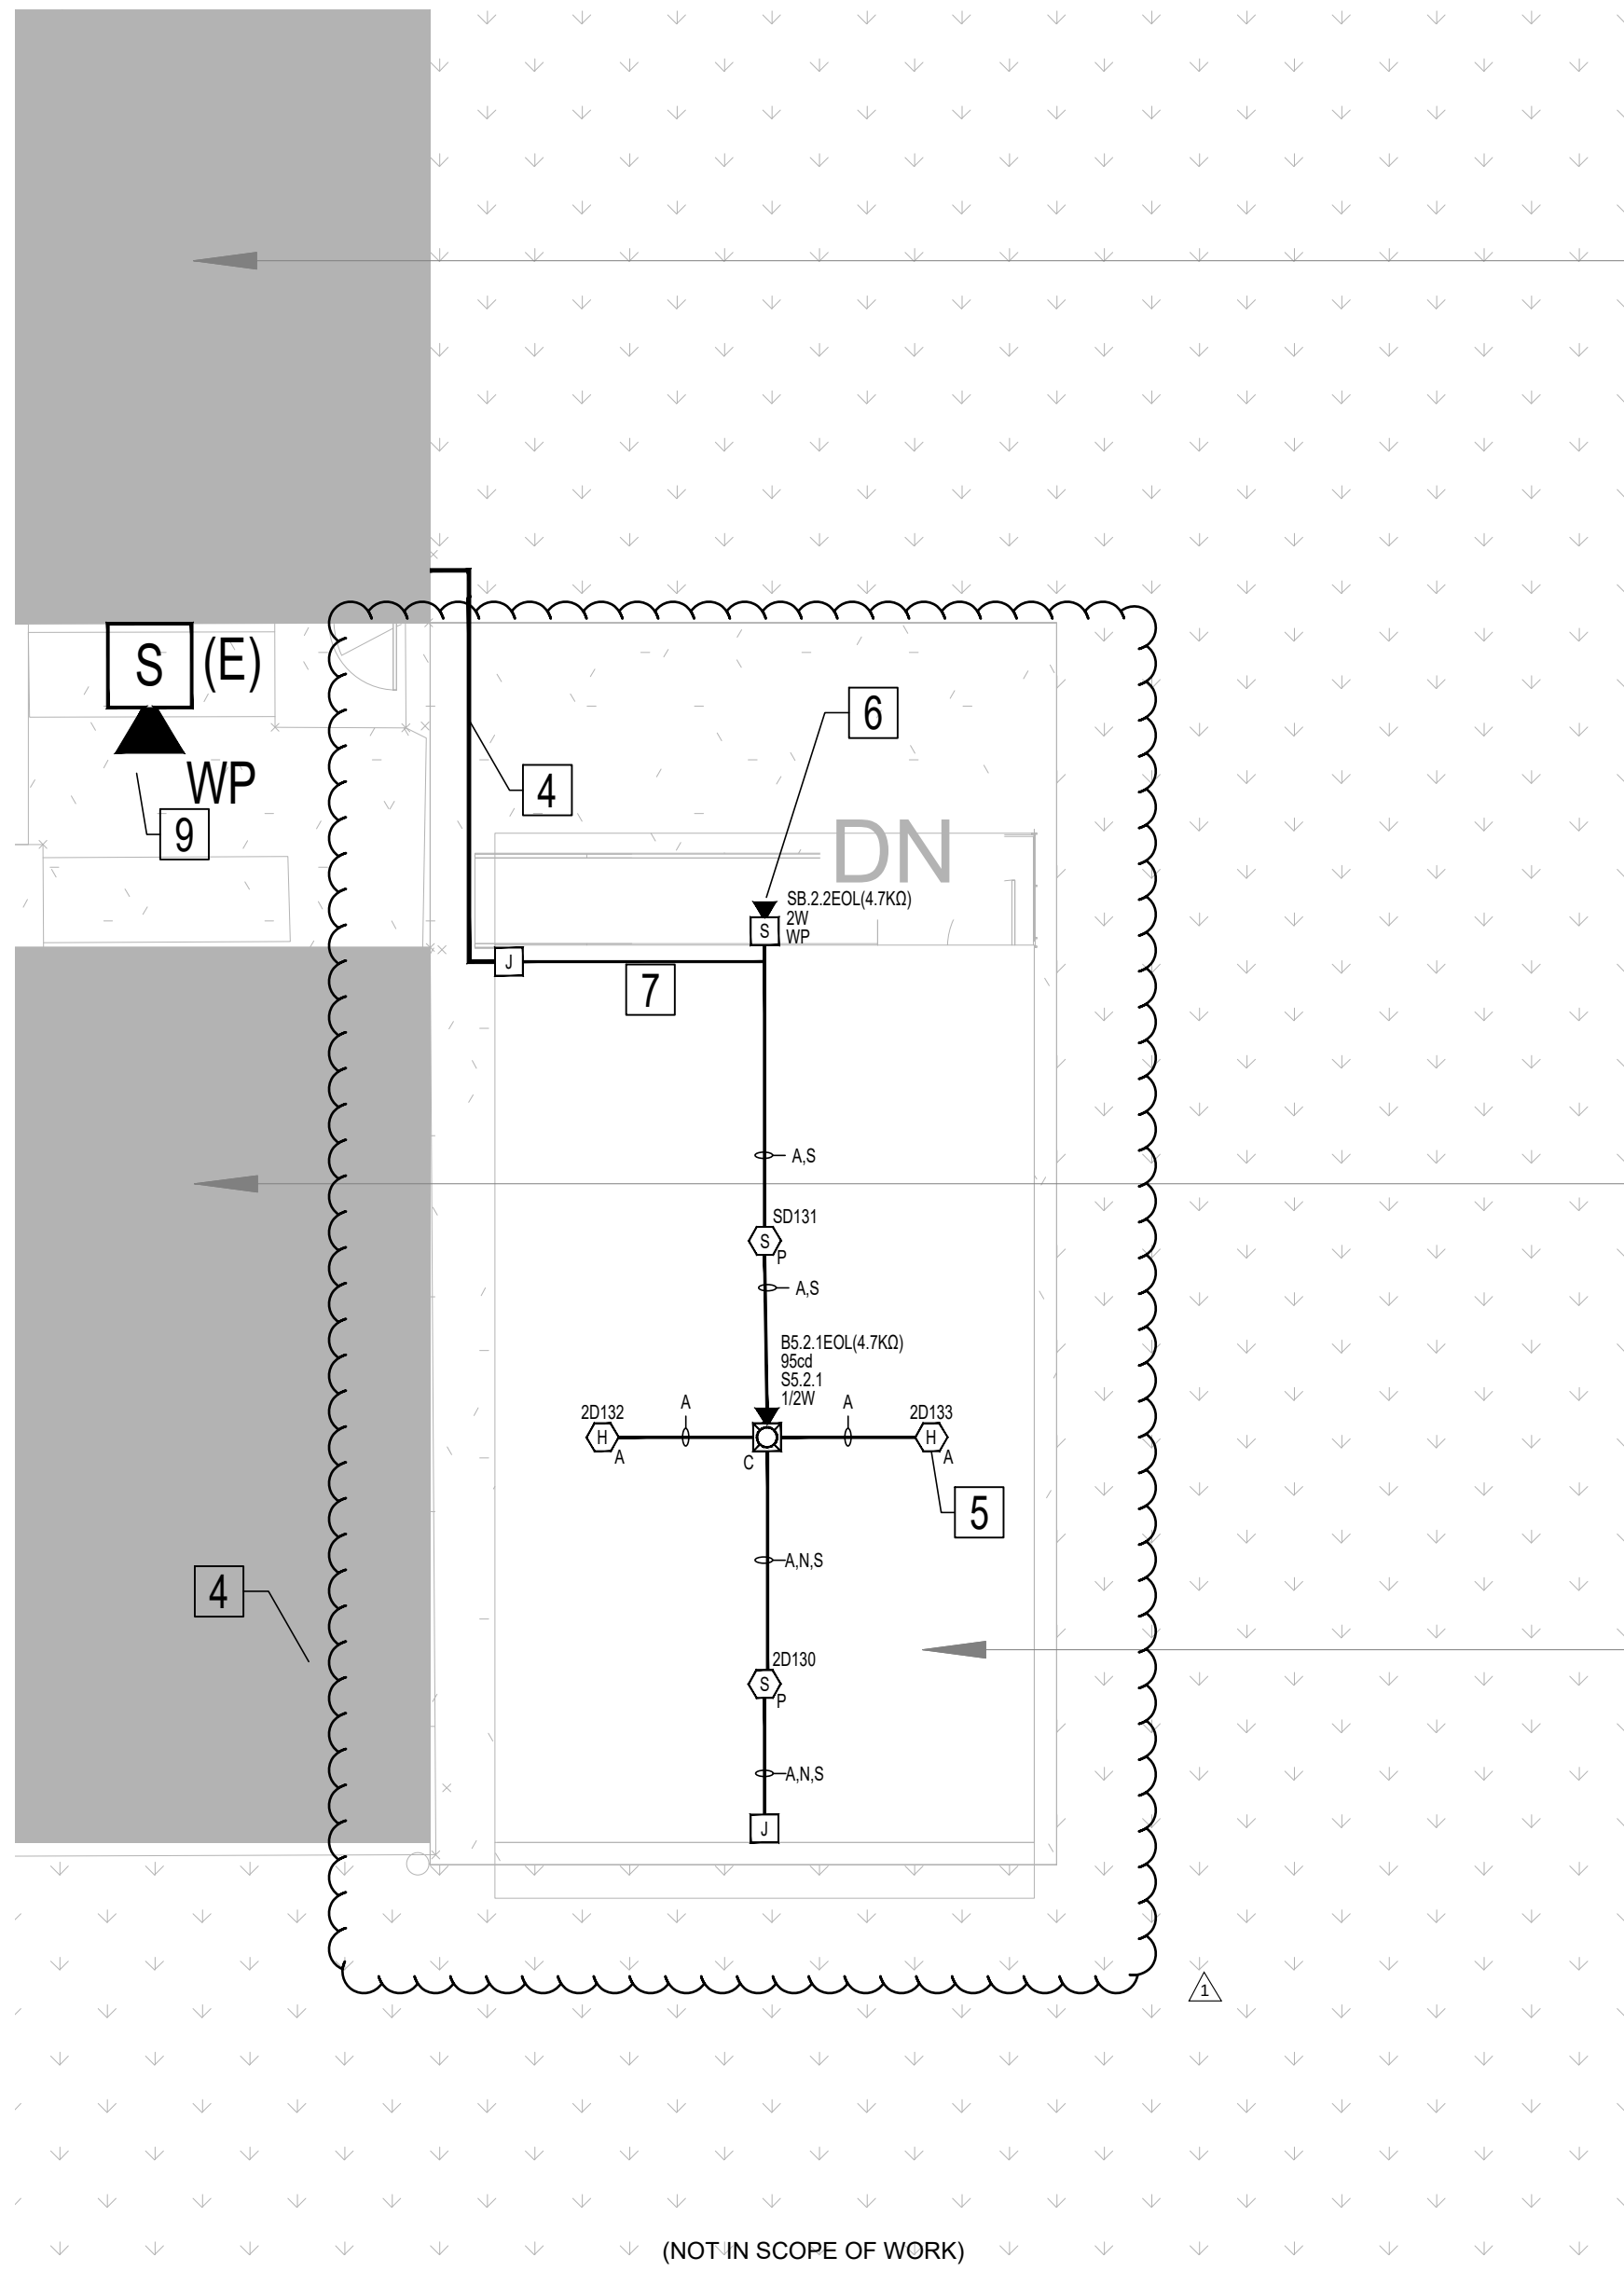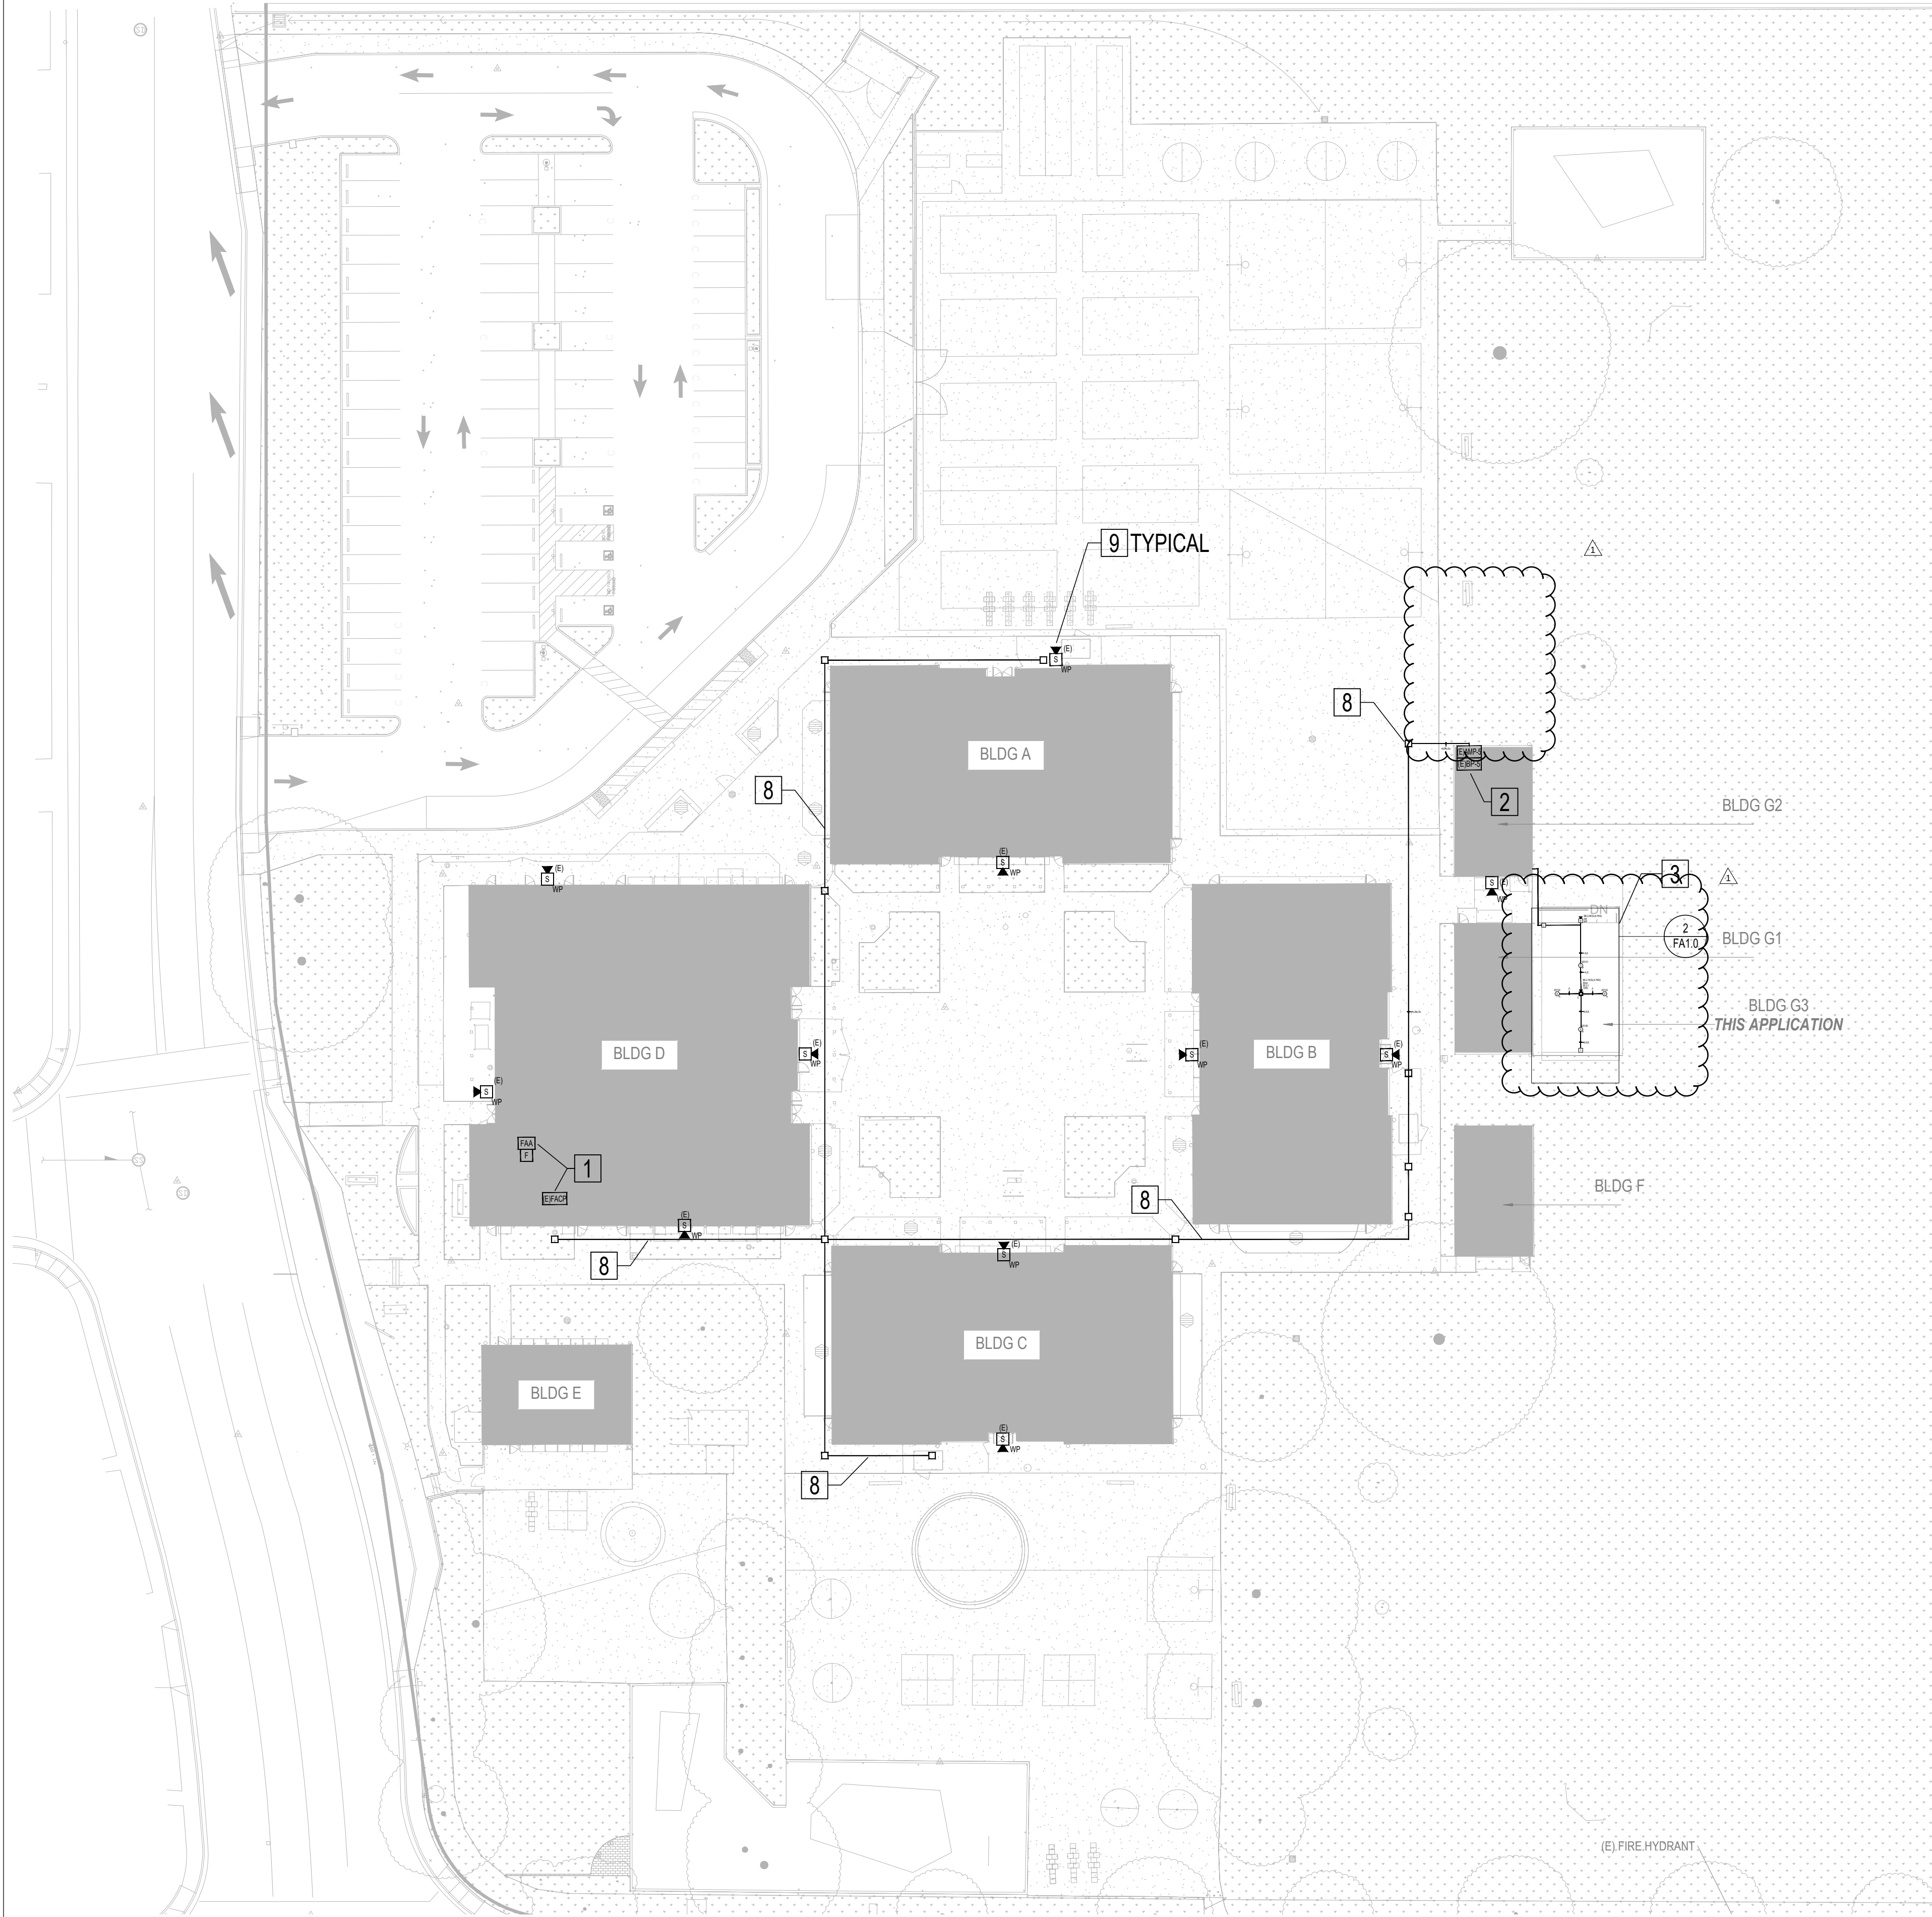

FIRE ALARM SHEET NOTES	
1	LOCATION OF EXISTING FIRE ALARM CONTROL PANEL, REMOTE ANNUNCIATOR WITH MICROPHONE AND MANUAL PULL STATION. (REFERENCE APPL. # 02-118025)
2	EXISTING POWER SUPPLY AND AMPLIFIER #5 LOCATION. THESE ARE TO REMAIN AS CURRENTLY CONFIGURED AND INSTALLED AT THIS TIME.
3	SCOPE OF WORK BUILDING.
4	NEW STC CABINET. COORDINATE WITH ELECTRICAL FOR EXACT LOCATION. ROUTE ALL NEW FIRE ALARM SYSTEM CONDUCTORS FROM BUILDING G1 THROUGH EXISTING AND NEW UNDERGROUND CONDUIT PATHWAY TO SCOPE OF WORK BUILDING. REFERENCE ELECTRICAL SITE PLAN FOR LOCATIONS.
5	INSTALL HEAT DETECTION IN ABOVE CEILING SPACES.
6	INSTALL EXTERIOR NOTIFICATION AUDIBLE APPLIANCE IN ACCORDANCE WITH CFC §907.5.2.4.
7	FIRE ALARM CONDUCTOR(S) MAY BE INSTALLED IN AN "OPEN RUN" MANNER IN ABOVE CEILING SPACES. REFERENCE SHEET FA0.0 NOTE #18 AND CEC REQUIREMENTS.
8	EXISTING FIRE ALARM UNDERGROUND CONDUIT PATHWAY(S) AND PULL BOXES. (APPL. #02-118023)
9	EXISTING FIRE ALARM EXTERIOR NOTIFICATION APPLIANCE. (APPL. #02-118023)

1 FIRE ALARM SITE PLAN
SCALE: 1" = 30'-00"

2 FIRE ALARM FLOOR PLAN - NEW PORTABLE BLDG.
SCALE: 1/8" = 1'-00"

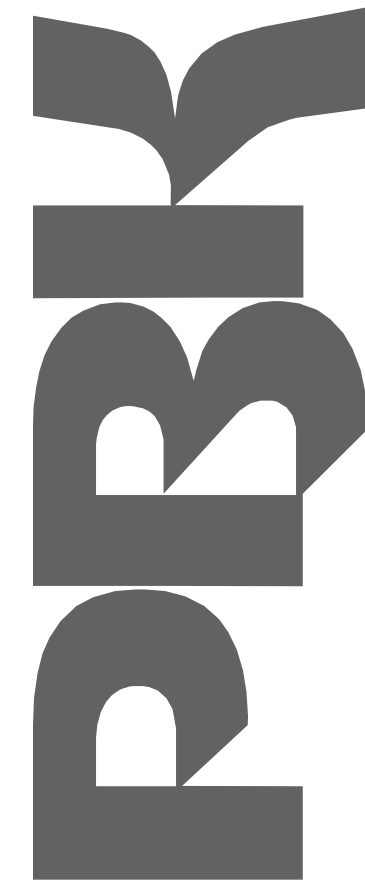

BRIDGE CLASSROOM PORTABLES - MULTIPLE
SITES - LAKEWOOD ELEMENTARY SCHOOL

LODI UNIFIED SCHOOL DISTRICT
LAKEWOOD ELEMENTARY SCHOOL
1100 N HAM LANE
LODI, CA 95242

DSA SUBMITTAL

DSA APPL. NO. : 02-123357 DSA FILE NO. : 39-50



E	F
C	D
A	B

This is a Shared Nestled Camino Family.
Access Family from the Project Environment
to Edit. **Delete Note after Edit**

KEY PLAN




DISCIPLINE



CLIENT		
LODI USD		
DATE		PROJECT NUMBER
05/15/2025		250048
DRAWING HISTORY		
No.	Description	Date
1	ADDENDUM 01	09-19-2025
CHECKED BY: CL		
DRAWN BY: NS		

FIRE ALARM
SITE PLAN & NEW
PORTABLE FLOOR PLAN

FA1.0

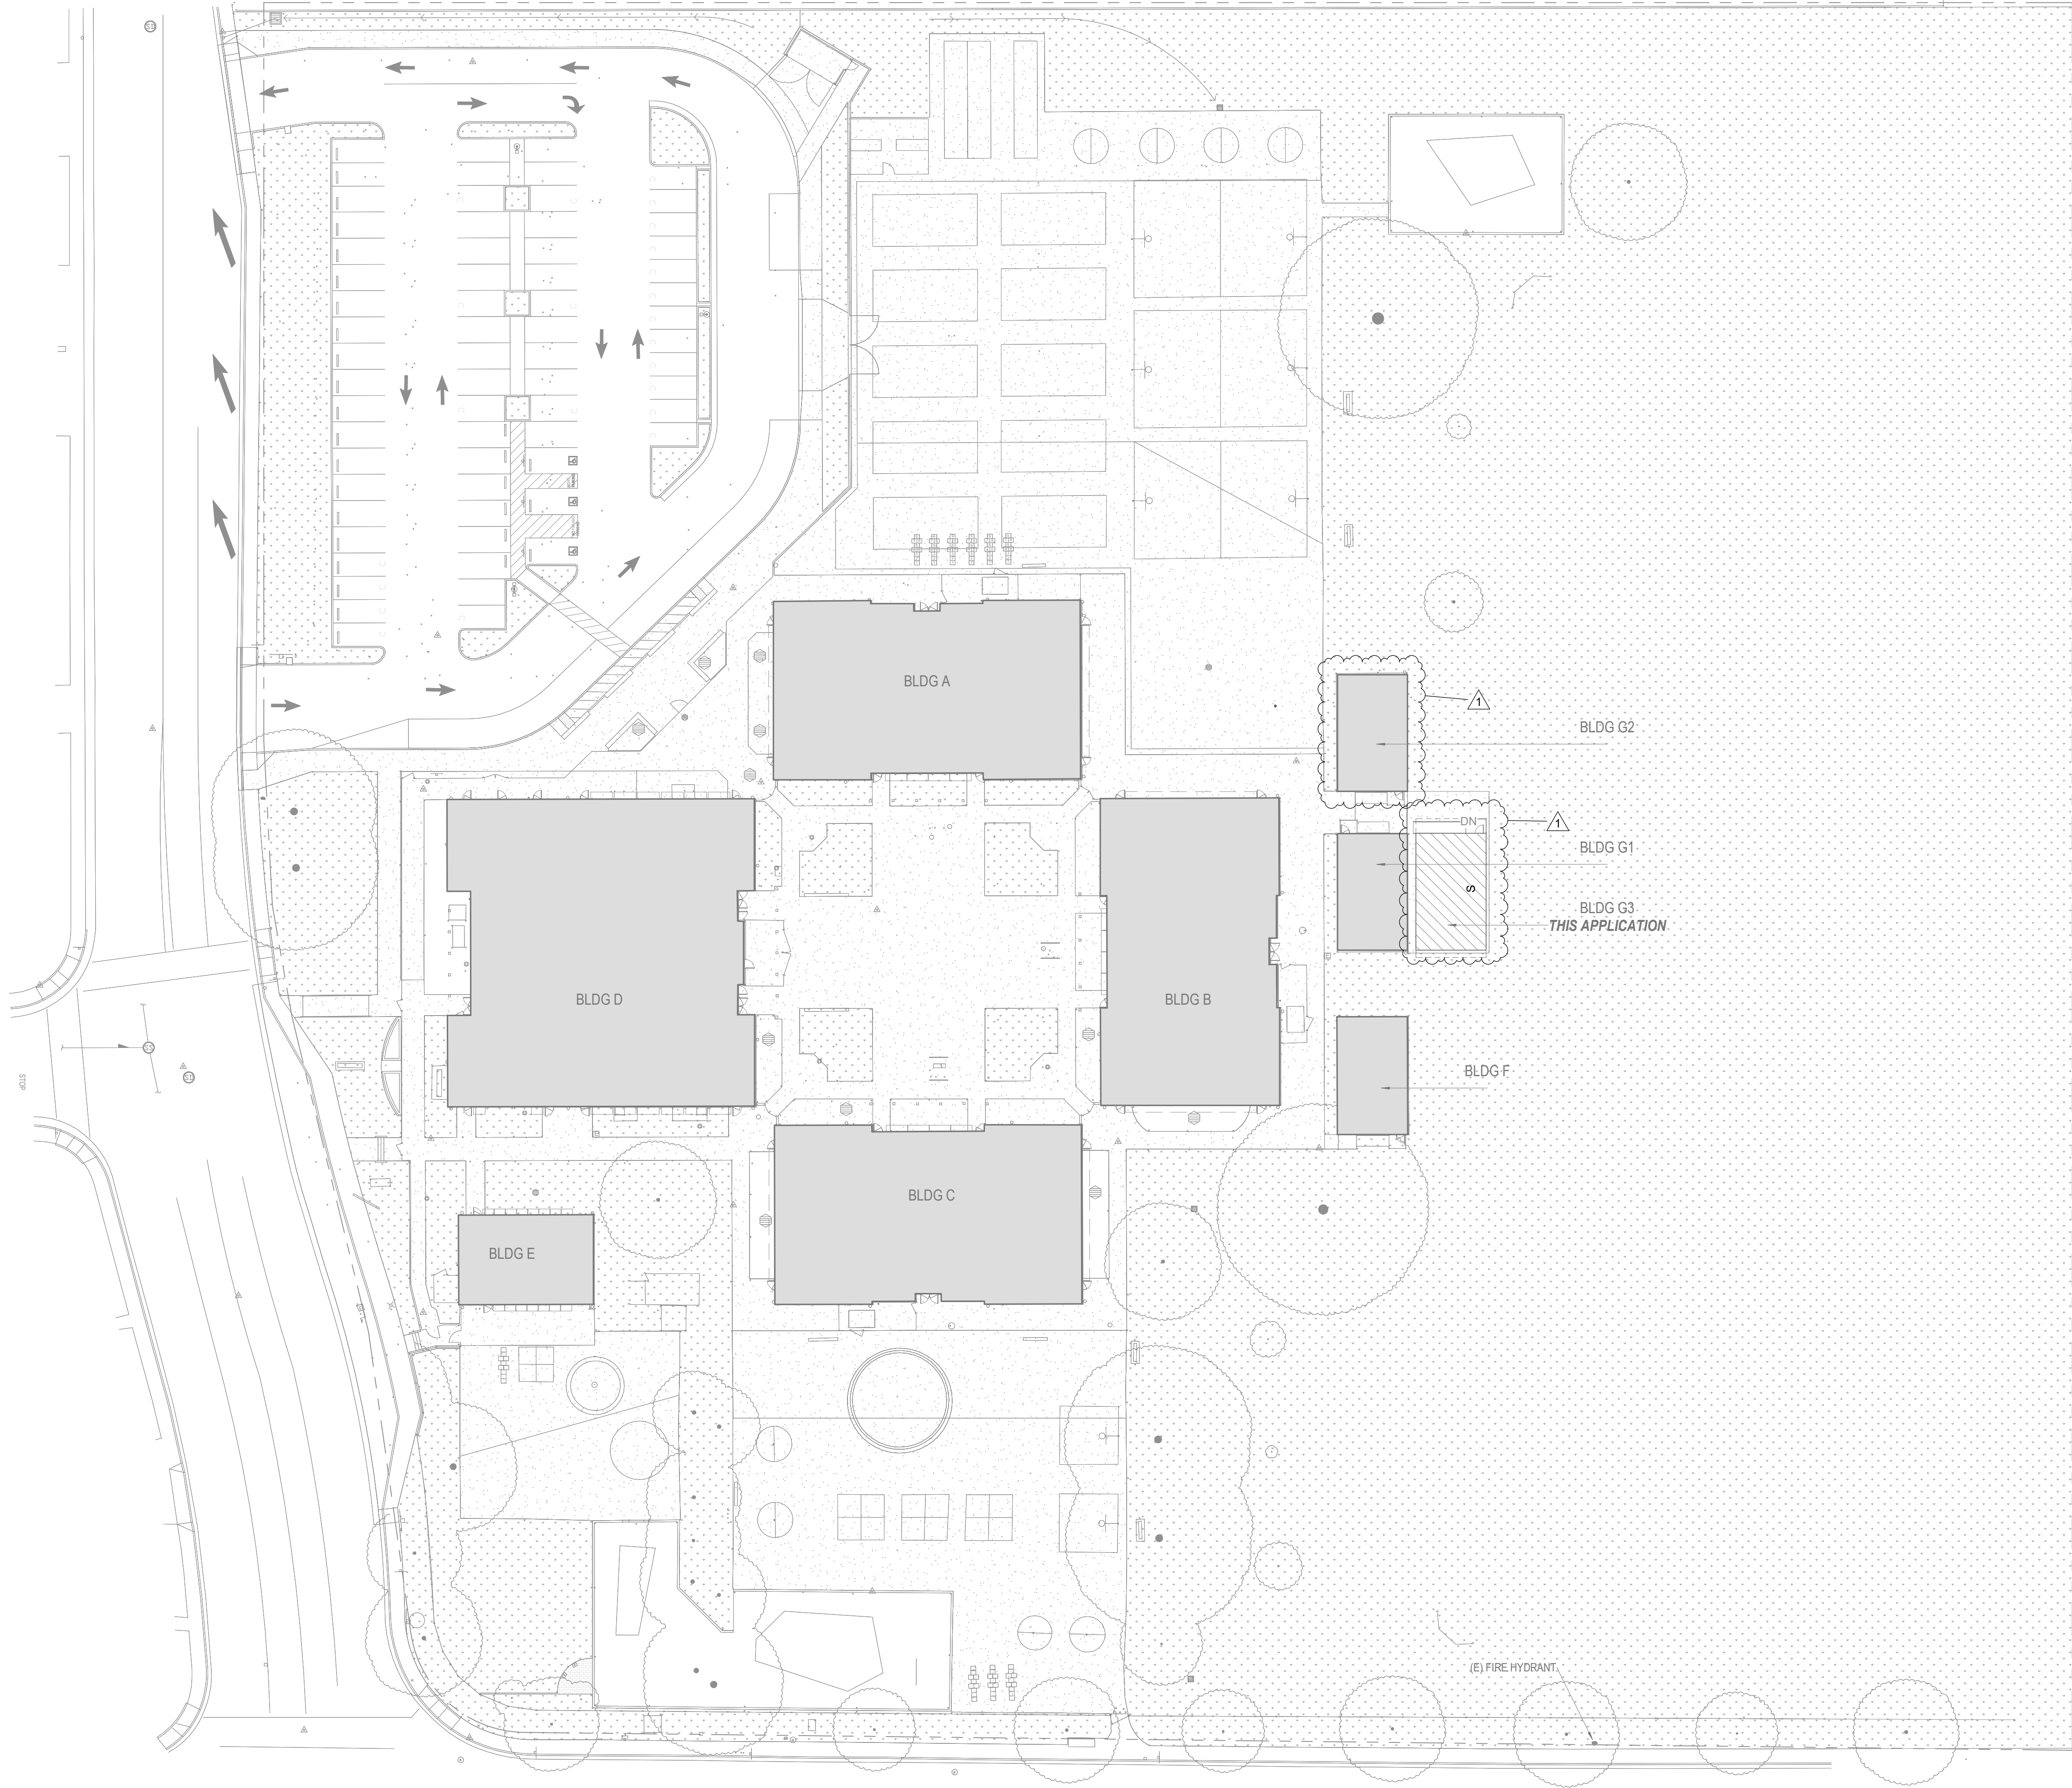

1 ELECTRICAL SITE PLAN - LAKEWOOD ELEMENTARY SCHOOL
1" = 30'-0"

GENERAL NOTES

1. GENERAL NOTE...

KEY NOTES

1 AREA OF WORK

BRIDGE CLASSROOM PORTABLES - MULTIPLE
SITES - LAKEWOOD ELEMENTARY SCHOOL

LODI UNIFIED SCHOOL DISTRICT
LAKEWOOD ELEMENTARY SCHOOL
1100 N HAM LANE
LODI, CA 95242

DSA SUBMITTAL
DSA APPL. NO. : 02-123357 DSA FILE NO. : 39-50



E	F
C	D
A	B

This is a Shared Nested Camino Family.
Access Family from the Project Environment
to Edit. **Delete Note after Edit**

KEY PLAN



DISCIPLINE



CLIENT LODI USD		
DATE 05/15/2025		PROJECT NUMBER 250048
DRAWING HISTORY		
No.	Description	Date
1	ADDENDUM 01	09-19-2025
CHECKED BY: Checker		
DRAWN BY: Author		

TECHNOLOGY SITE
PLAN - LAKEWOOD
ELEMENTARY
SCHOOL

T101




www.pbk.com

916-365-9922

FOLSOM, CA

APPROVED
BY: ON THE STATE BOARD
APP: 02-123357 INC:
REVIEWED FOR
SS: RUS: ACS:
DATE: 12/30/2025

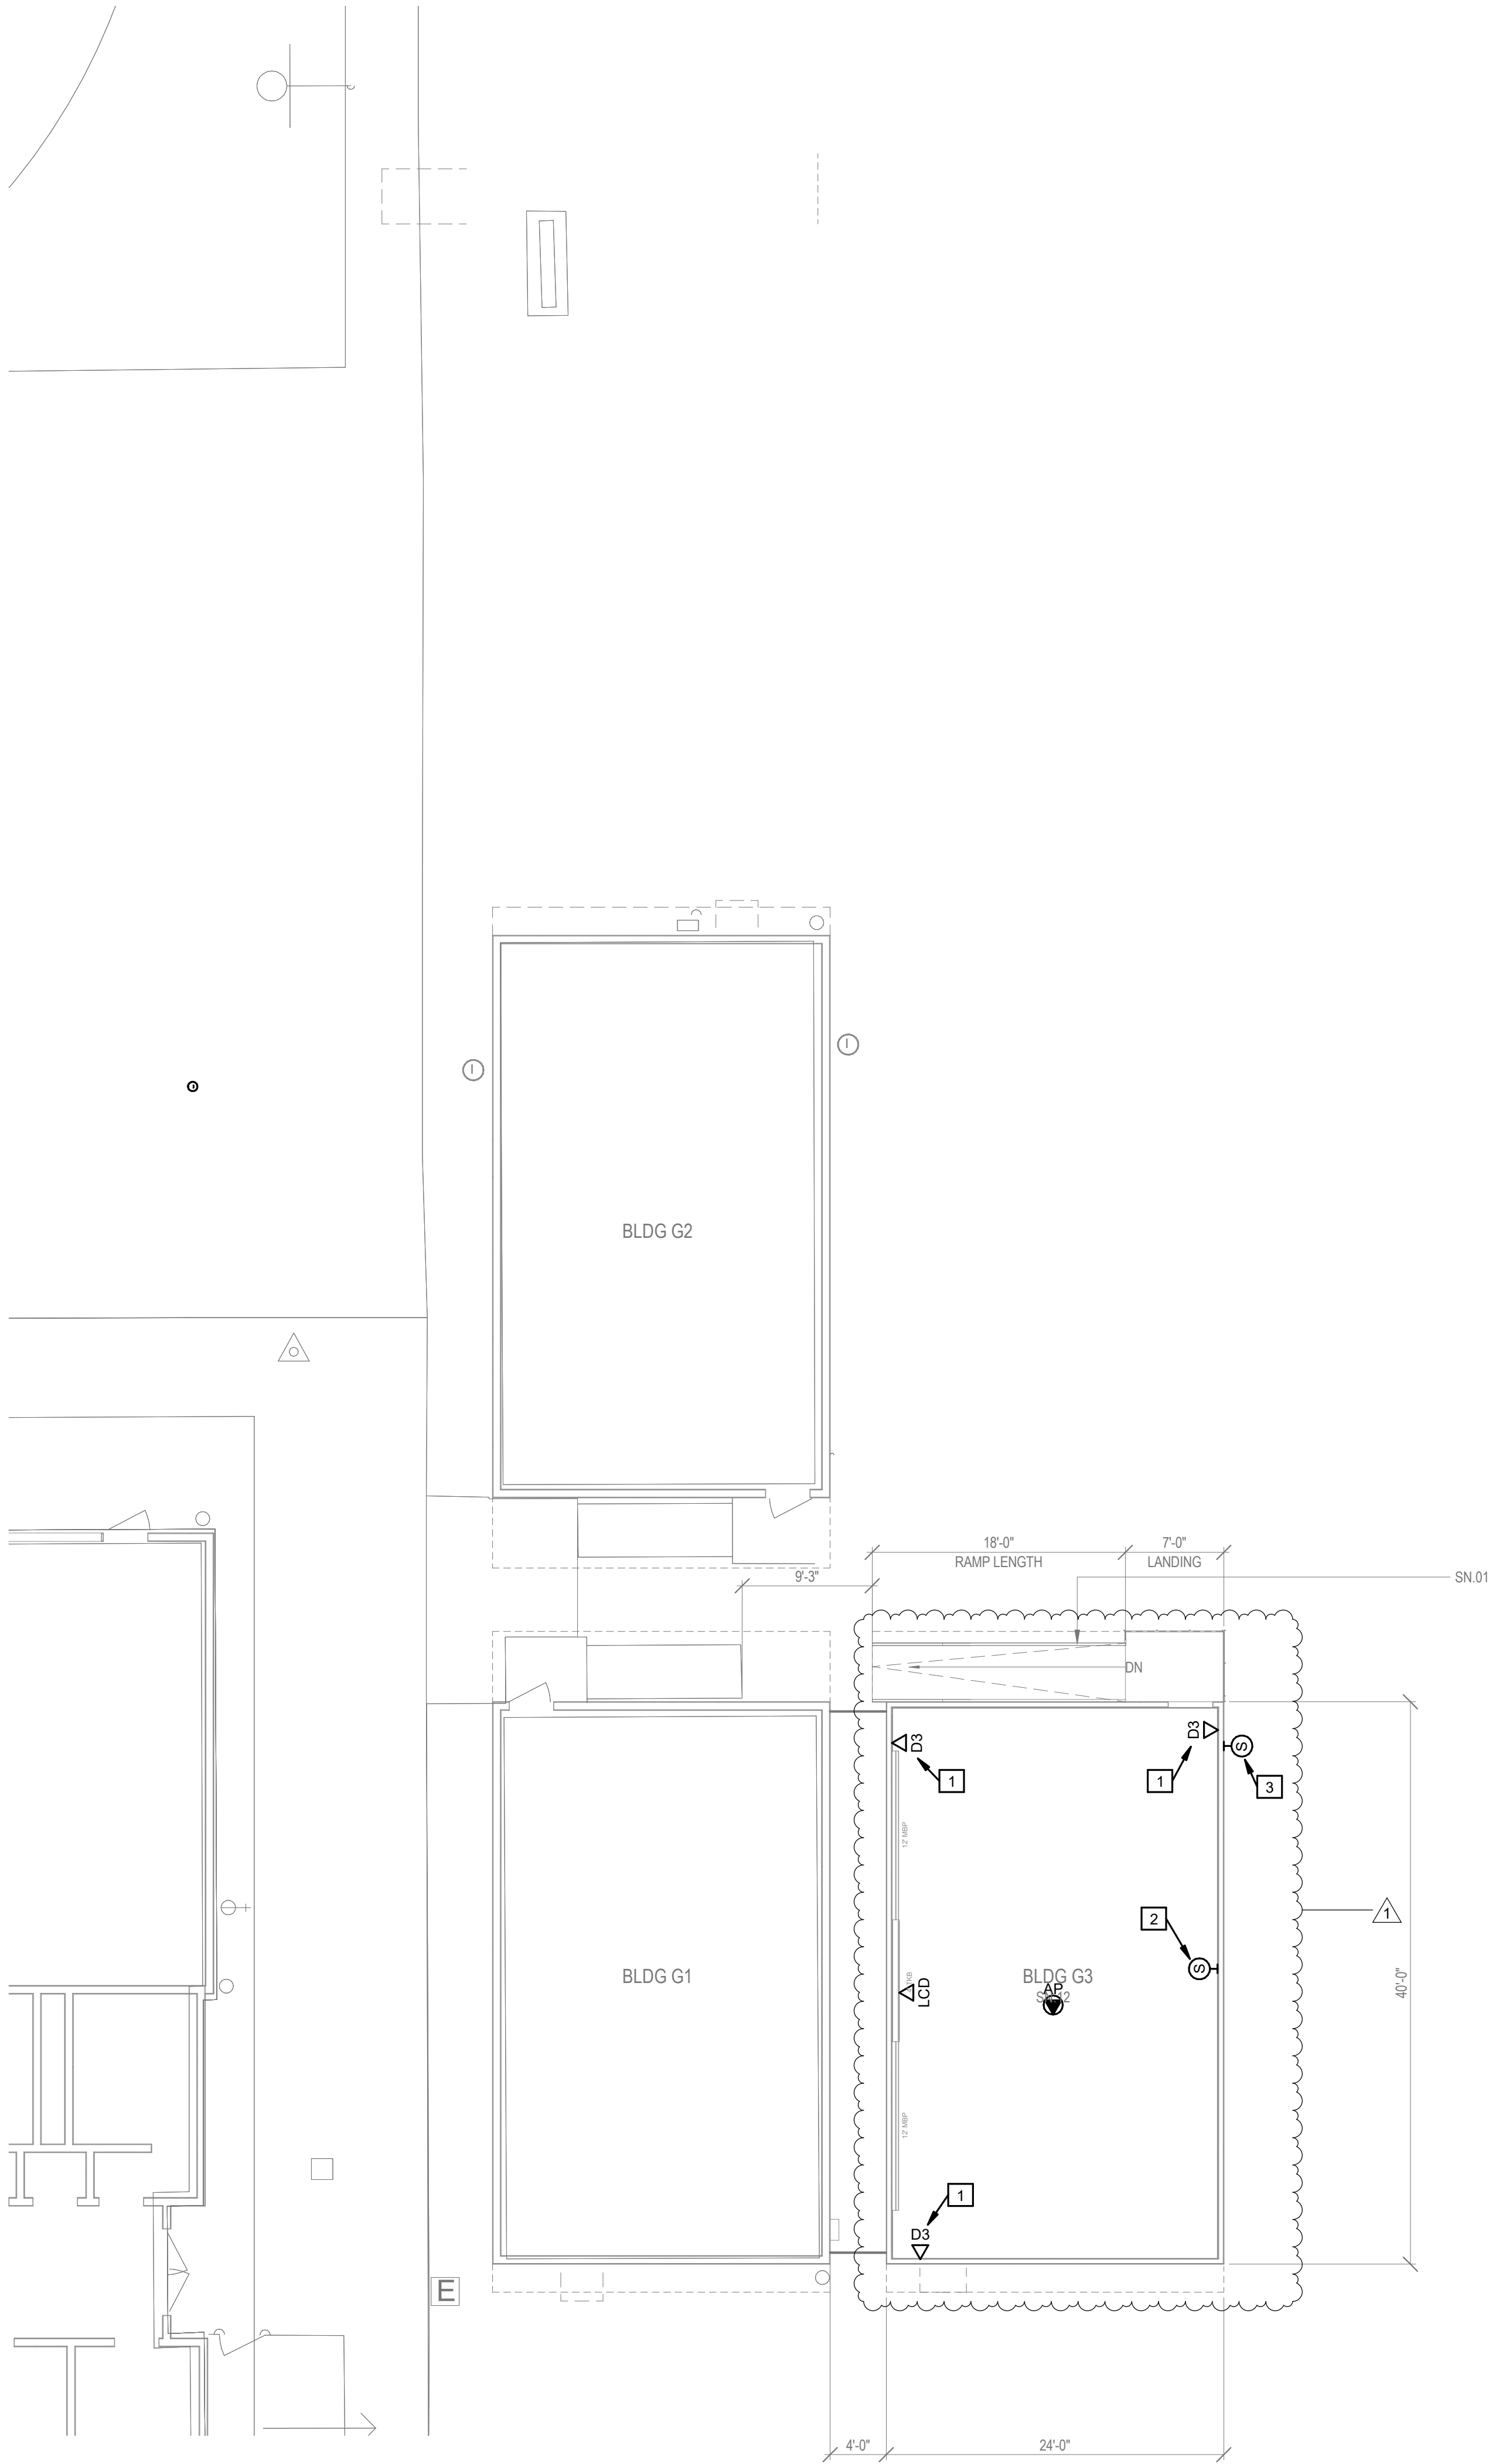

1 ELECTRICAL PARTIAL SITE PLAN - LAKEWOOD ELEMENTARY SCHOOL
1/8" = 1'-0"

GENERAL NOTES

- A. ALL EXTERIOR CAMERAS AND WIRELESS ACCESS POINTS SHALL BE INSTALLED AT 12 FT. A.F.F. UNLESS OTHERWISE NOTED.
- B. ALL EXTERIOR CAMERAS AT CANOPY LOCATIONS SHALL BE INSTALLED AT 8 IN. BELOW THE CANOPY. ELECTRICAL CONTRACTOR SHALL VERIFY LOCATIONS PRIOR TO ROUGH-IN OF CONDUIT INFRASTRUCTURE.
- C. EXTERIOR PUBLIC ADDRESS SPEAKERS SHALL BE ZONED SEPARATELY FROM INTERIOR PUBLIC ADDRESS SPEAKERS.
- D. ACCESS CONTROL CONTRACTOR SHALL CONNECT DOOR HARDWARE CABLE TO ACCESS CONTROL SYSTEM.
- E. FOR ALL EXTERIOR MOUNTED IP DEVICES, PROVIDE A BISCUIT TERMINATED ON THE INTERIOR OF THE BUILDING AND A PRETERMINATED CABLE CONNECTED FROM THE BISCUIT TO THE DEVICE.
- F. CAMERA ORIENTATION SHOWN DOES NOT INDICATE ACTUAL FIELD OF VIEW. COORDIATE WITH OWNER AND ADJUST CAMERAS FOR PROPER FIELD OF VIEW.
- G. EVERY VIDEO DISPLAY (LCD, VIDEO PROJECTOR, ETC.) SHALL RECEIVE 1 QTY. DATA CABLE ROUTED TO NEAREST IDF.
- H. ALL CAMERA BACK BOXES MOUNTED UNDER CANOPIES SHALL BE INSTALLED AT 8" BELOW CANOPY BUT NO HIGHER THAN 12 FT. A.F.F.
- I. FOR CORNER MOUNTED EXTERIOR CAMERAS, ELECTRICAL CONTRACTOR SHALL ROUTE CONDUIT THROUGH THE CORNER OF THE BUILDING. NO EXPOSED CONDUIT OR SEALTIGHT SHALL BE VISIBLE ON THE EXTERIOR OF THE BUILDING.
- J. D1 THROUGH D6 FLOOR POCKETS SHOWN SHALL BE THE SAME FLOOR POCKET SHOWN ON THE ELECTRICAL PLANS. DO NOT PROVIDE A SEPARATE FLOOR POCKET FOR DATA CABLES.
- K. PROVIDE NEW TELECOMMUNICATIONS INFRASTRUCTURE SYSTEM PER DISTRICT STANDARDS AND THE SPECIFICATIONS. COORDINATE WITH THE DISTRICT IT REPRESENTATIVE.
- L. INTRUSION ALARM SYSTEM TO BE INSTALLED BY THE OWNER'S CONTRACTED VENDOR, PROVIDE CONDUIT PATHWAY TO THE NEW PORTABLE BUILDINGS AND COORDINATE AS REQUIRED.

KEY NOTES

- 1 AT TYPICAL WORKSTATION, PROVIDE PANDUIT T-70 SURFACE RACEWAY WITH DIVIDER TO ACCESSIBLE CEILING. PROVIDE PANDUIT WORKSTATION OUTLET CENTER OFFSET BOX, T70WC21W. CONNECT POWER RECEPTACLE TO SPARE 20A CIRCUIT AT EXISTING MODULAR BUILDING LOAD CENTER. TELECOM OUTLET WITH 2-BEIGE JACKS AND 1 BLUE JACK (COMPUTER & PHONE).
- 2 PROVIDE CABLING AND INFRASTRUCTURE FOR OWNER FURNISHED CLOCK/PA SPEAKER.
- 3 PROVIDE CABLING AND INFRASTRUCTURE FOR OWNER FURNISHED OUTDOOR PA SPEAKER.

BRIDGE CLASSROOM PORTABLES - MULTIPLE
SITES - LAKEWOOD ELEMENTARY SCHOOL

LODI UNIFIED SCHOOL DISTRICT
LAKEWOOD ELEMENTARY SCHOOL
1100 N HAM LANE
LODI, CA 95242

DSA SUBMITTAL
DSA APPL. NO. : 02-123357 DSA FILE NO. : 39-50



E	F
C	D
A	B

This is a Shared Nestled CAmmo Family.
Access Family from the Project Environment
to Edit. **Delete Note after Edit**

KEY PLAN



NORTH: PLAN TRUE

DISCIPLINE



CLIENT LODI USD		
DATE 05/15/2025		PROJECT NUMBER 250048
DRAWING HISTORY		
No.	Description	Date
1	ADDENDUM 01	09-19-2025
CHECKED BY: Checker		
DRAWN BY: Author		

TECHNOLOGY FLOOR
PLAN