




PRELIMINARY DRAWINGS
NOT FOR CONSTRUCTION

ADC
ENGINEERING

1226 YEAMANS HALL ROAD
HANAHAN, SC 29410
843-566-0161
ADCENGINEERING.COM

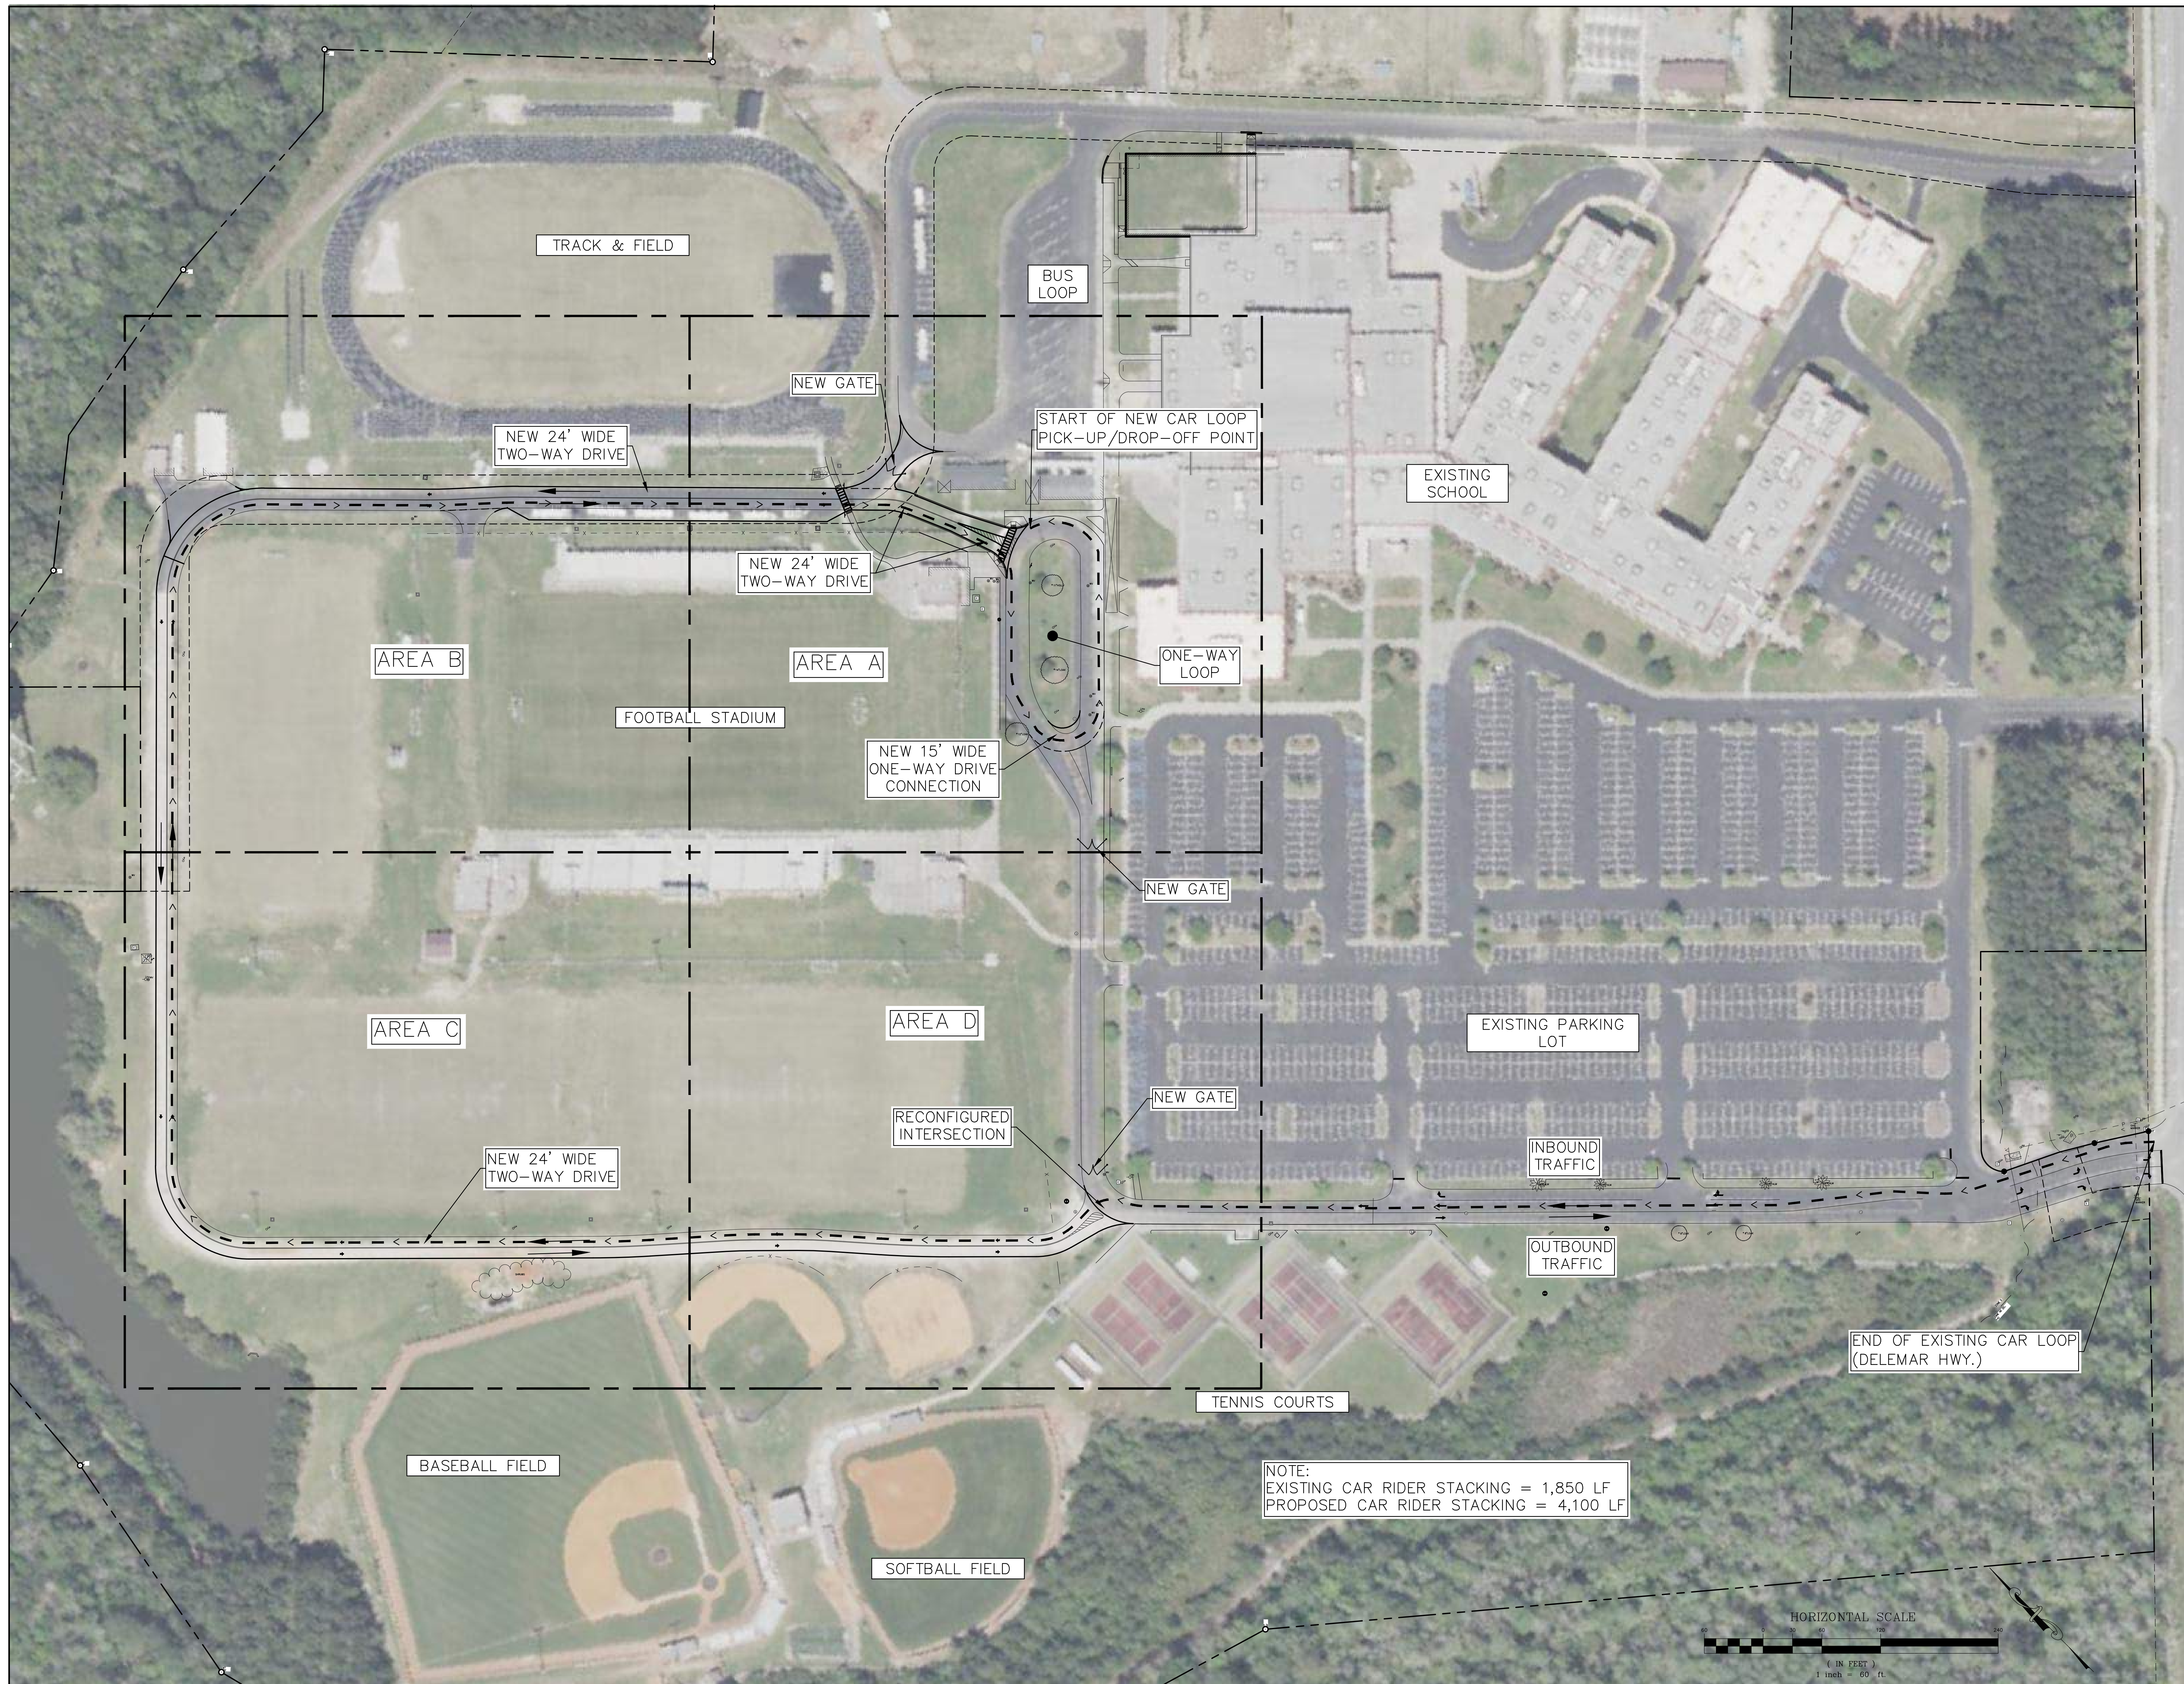

DATE:	01/07/2026
ADC PROJECT #:	25359
DESIGNED:	SDD
CHECKED:	JKW
DRAWN:	SDD
REVISION:	

**SITE PLAN -
OVERALL**

C200




- GENERAL NOTES:**
- SEE SHEET C001 FOR CIVIL NOTES AND ABBREVIATIONS.
 - CONTRACTOR IS RESPONSIBLE FOR ALL WORK SHOWN, UNLESS SPECIFICALLY INDICATED OTHERWISE.
 - CONTRACTOR SHALL VISIT THE SITE PRIOR TO BIDDING TO DETERMINE THE EXTENT OF THE PROJECT.
 - ALL PROJECT STAKEOUT SHALL BE PERFORMED BY A REGISTERED LAND SURVEYOR TO BE PAID FOR BY THE CONTRACTOR. FOR STAKEOUT, DO NOT RELY SOLELY ON THE PHYSICAL SCALE AS SHOWN IN DRAWINGS. REFER TO THE GIVEN DIMENSIONS, SYMBOL LEGEND, KEYNOTES, AND REFERENCED DETAILS FOR CORRECT STAKEOUT.
 - ALL CONTRACTORS/SUBCONTRACTORS /PERSON THAT WILL BE ENGAGED IN LAND DISTURBING ACTIVITIES SHALL COMPLY WITH ALL EROSION CONTROL AND STORMWATER POLLUTION PREVENTION REQUIREMENTS CONTAINED THROUGHOUT THE DRAWINGS, SPECIFICATIONS AND PERMITS.

- KEYNOTES:**
- INSTALL 4" WHITE STRIPING 24" O.C. AT 45° ANGLE.

CIVIL LEGEND – STRIPING & SIGNAGE

- ◆ ◆ INTERIOR TRAFFIC ARROW – INSTALL IAW DETAIL _/C____
- ||||| CROSSWALK – INSTALL IAW DETAIL _/C____
- NEW TRAFFIC SIGN – INSTALL IAW DETAILS _/C____ AND _/C____
- DYSL/4" DOUBLE YELLOW SOLID LINE / 4" WIDE EACH
- SYDL/4" SINGLE YELLOW DASHED LINE / 4" WIDE
- SWDL/4" SINGLE WHITE DASHED LINE / 4" WIDE
- SWSL/4" SINGLE WHITE SOLID LINE / 4" WIDE
- SYSL/4" SINGLE YELLOW SOLID LINE / 4" WIDE
- LIMITS OF CONSTRUCTION/LIMITS OF DISTURBANCE

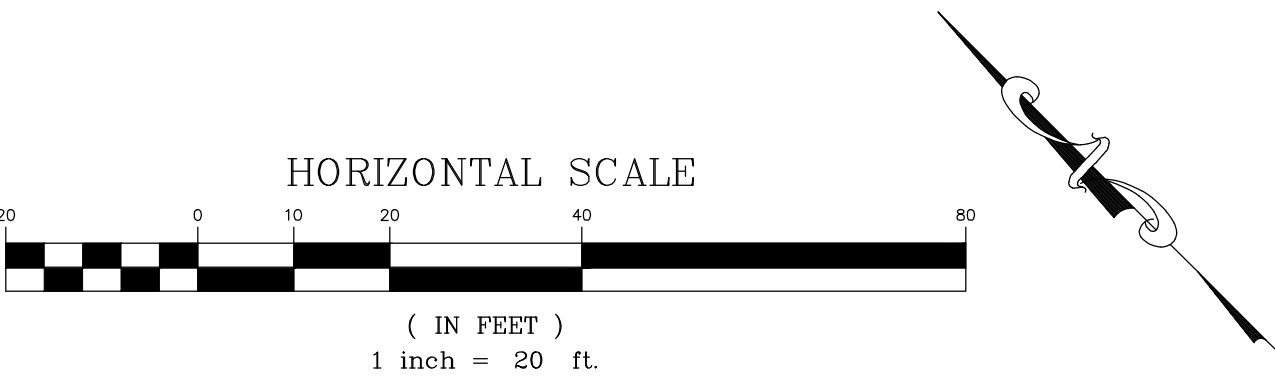

PRELIMINARY DRAWINGS
NOT FOR CONSTRUCTION

ADC
ENGINEERING

1226 YEAMANS HALL ROAD
HANAHAN, SC 29410
843-566-0161
ADCENGINEERING.COM



DATE:	01/07/2026
ADC PROJECT #:	25359
DESIGNED:	SDD
CHECKED:	JKW
DRAWN:	SDD
REVISION:	

STRIPING AND SIGNAGE
PLAN - AREA A



GENERAL NOTES:

1. SEE SHEET C001 FOR CIVIL NOTES AND ABBREVIATIONS.
2. CONTRACTOR IS RESPONSIBLE FOR ALL WORK SHOWN, UNLESS SPECIFICALLY INDICATED OTHERWISE.
3. CONTRACTOR SHALL VISIT THE SITE PRIOR TO BIDDING TO DETERMINE THE EXTENT OF THE PROJECT.
4. ALL PROJECT STAKEOUT SHALL BE PERFORMED BY A REGISTERED LAND SURVEYOR TO BE PAID FOR BY THE CONTRACTOR. FOR STAKEOUT, DO NOT RELY SOLELY ON THE PHYSICAL SCALE AS SHOWN IN DRAWINGS. REFER TO THE GIVEN DIMENSIONS, SYMBOL LEGEND, KEYNOTES, AND REFERENCED DETAILS FOR CORRECT STAKEOUT.
5. ALL CONTRACTORS/SUBCONTRACTORS /PERSON THAT WILL BE ENGAGED IN LAND DISTURBING ACTIVITIES SHALL COMPLY WITH ALL EROSION CONTROL AND STORMWATER POLLUTION PREVENTION REQUIREMENTS CONTAINED THROUGHOUT THE DRAWINGS, SPECIFICATIONS AND PERMITS.

KEYNOTES:

1. INSTALL 4" WHITE STRIPING 24" O.C. AT 45° ANGLE.

CIVIL LEGEND – STRIPING & SIGNAGE

- ♦ ♦ INTERIOR TRAFFIC ARROW – INSTALL IAW DETAIL _/C____
- ||||| CROSSWALK – INSTALL IAW DETAIL _/C____
- NEW TRAFFIC SIGN – INSTALL IAW DETAILS _/C____ AND _/C____
- DYSL/4" DOUBLE YELLOW SOLID LINE / 4" WIDE EACH
- SYDL/4" SINGLE YELLOW DASHED LINE / 4" WIDE
- SWDL/4" SINGLE WHITE DASHED LINE / 4" WIDE
- SWSL/4" SINGLE WHITE SOLID LINE / 4" WIDE
- SYSL/4" SINGLE YELLOW SOLID LINE / 4" WIDE
- LIMITS OF CONSTRUCTION/LIMITS OF DISTURBANCE

DORCHESTER COUNTY SCHOOL DISTRICT TWO
Dorchester County, South Carolina

ASHLEY RIDGE HIGH SCHOOL
CAR LOOP IMPROVEMENTS

DORCHESTER COUNTY
SOUTH CAROLINA

PRELIMINARY DRAWINGS
NOT FOR CONSTRUCTION


ADC
ENGINEERING
1226 YEAMANS HALL ROAD
HANAHAN, SC 29410
843-566-0161
ADCENGINEERING.COM



DATE:	01/07/2026
ADC PROJECT #:	25359
DESIGNED:	SDD
CHECKED:	JKW
DRAWN:	SDD
REVISION:	

STRIPING AND
SIGNAGE
PLAN - AREA B

C222

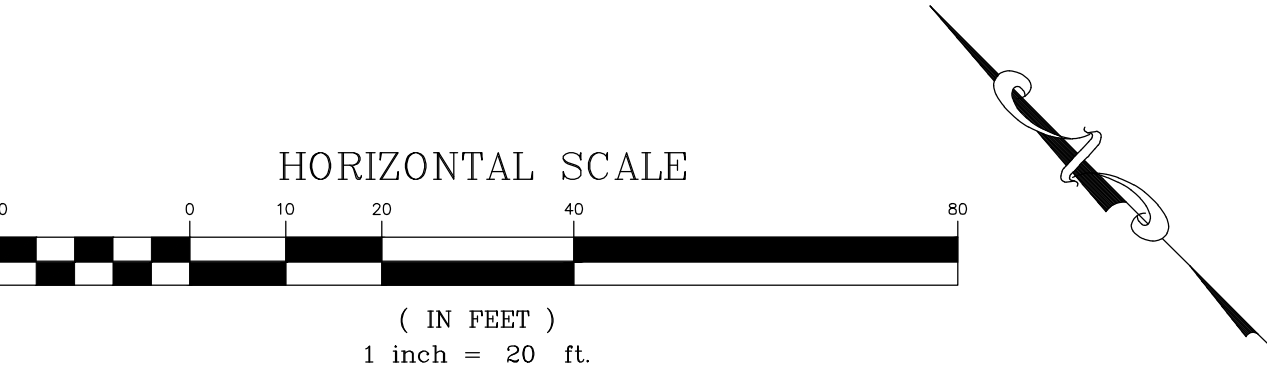

DESIGN DEVELOPMENT

SHEET OF__



GENERAL NOTES:



1. SEE SHEET C001 FOR CIVIL NOTES AND ABBREVIATIONS.
2. CONTRACTOR IS RESPONSIBLE FOR ALL WORK SHOWN, UNLESS SPECIFICALLY INDICATED OTHERWISE.
3. CONTRACTOR SHALL VISIT THE SITE PRIOR TO BIDDING TO DETERMINE THE EXTENT OF THE PROJECT.
4. ALL PROJECT STAKEOUT SHALL BE PERFORMED BY A REGISTERED LAND SURVEYOR TO BE PAID FOR BY THE CONTRACTOR. FOR STAKEOUT, DO NOT RELY SOLELY ON THE PHYSICAL SCALE AS SHOWN IN DRAWINGS. REFER TO THE GIVEN DIMENSIONS, SYMBOL LEGEND, KEYNOTES, AND REFERENCED DETAILS FOR CORRECT STAKEOUT.
5. ALL CONTRACTORS/SUBCONTRACTORS /PERSON THAT WILL BE ENGAGED IN LAND DISTURBING ACTIVITIES SHALL COMPLY WITH ALL EROSION CONTROL AND STORMWATER POLLUTION PREVENTION REQUIREMENTS CONTAINED THROUGHOUT THE DRAWINGS, SPECIFICATIONS AND PERMITS.

KEYNOTES:

1. INSTALL 4" WHITE STRIPING 24" O.C. AT 45° ANGLE.

CIVIL LEGEND – STRIPING & SIGNAGE

- ◆ ◆ INTERIOR TRAFFIC ARROW – INSTALL IAW DETAIL _/C____
- ||||| CROSSWALK – INSTALL IAW DETAIL _/C____
- NEW TRAFFIC SIGN – INSTALL IAW DETAILS _/C____ AND _/C____
- DYSL/4" DOUBLE YELLOW SOLID LINE / 4" WIDE EACH
- SYDL/4" SINGLE YELLOW DASHED LINE / 4" WIDE
- SWDL/4" SINGLE WHITE DASHED LINE / 4" WIDE
- SWSL/4" SINGLE WHITE SOLID LINE / 4" WIDE
- SYSL/4" SINGLE YELLOW SOLID LINE / 4" WIDE
- LIMITS OF CONSTRUCTION/LIMITS OF DISTURBANCE

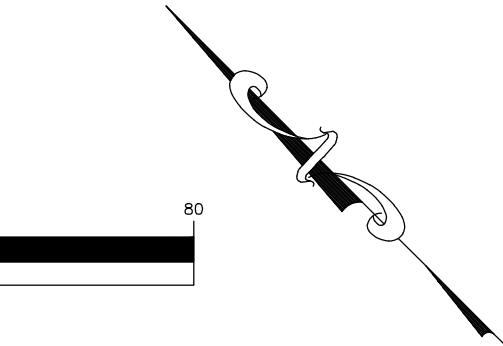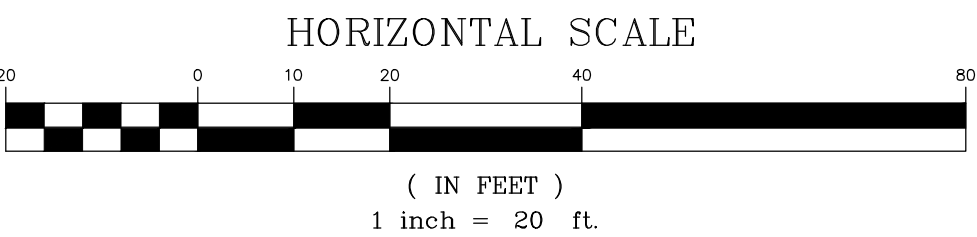

DORCHESTER COUNTY SCHOOL DISTRICT TWO
Dorchester County, South Carolina

ASHLEY RIDGE HIGH SCHOOL
CAR LOOP IMPROVEMENTS

DORCHESTER COUNTY
SOUTH CAROLINA

PRELIMINARY DRAWINGS
NOT FOR CONSTRUCTION

ADC
ENGINEERING
1226 YEAMANS HALL ROAD
HANAHAN, SC 29410
843-566-0161
ADCENGINEERING.COM



DATE:	01/07/2026
ADC PROJECT #:	25359
DESIGNED:	SDD
CHECKED:	JKW
DRAWN:	SDD
REVISION:	

STRIPING AND
SIGNAGE
PLAN - AREA C

C223

DESIGN DEVELOPMENT

SHEET OF__



GENERAL NOTES:

1. SEE SHEET C001 FOR CIVIL NOTES AND ABBREVIATIONS.
2. CONTRACTOR IS RESPONSIBLE FOR ALL WORK SHOWN, UNLESS SPECIFICALLY INDICATED OTHERWISE.
3. CONTRACTOR SHALL VISIT THE SITE PRIOR TO BIDDING TO DETERMINE THE EXTENT OF THE PROJECT.
4. ALL PROJECT STAKEOUT SHALL BE PERFORMED BY A REGISTERED LAND SURVEYOR TO BE PAID FOR BY THE CONTRACTOR. FOR STAKEOUT, DO NOT RELY SOLELY ON THE PHYSICAL SCALE AS SHOWN IN DRAWINGS. REFER TO THE GIVEN DIMENSIONS, SYMBOL LEGEND, KEYNOTES, AND REFERENCED DETAILS FOR CORRECT STAKEOUT.
5. ALL CONTRACTORS/SUBCONTRACTORS /PERSON THAT WILL BE ENGAGED IN LAND DISTURBING ACTIVITIES SHALL COMPLY WITH ALL EROSION CONTROL AND STORMWATER POLLUTION PREVENTION REQUIREMENTS CONTAINED THROUGHOUT THE DRAWINGS, SPECIFICATIONS AND PERMITS.

KEYNOTES:

1. INSTALL 4" WHITE STRIPING 24" O.C. AT 45° ANGLE.

CIVIL LEGEND – STRIPING & SIGNAGE

- ◆ ◆ INTERIOR TRAFFIC ARROW – INSTALL IAW DETAIL ____/C____
- ||||| CROSSWALK – INSTALL IAW DETAIL ____/C____
- NEW TRAFFIC SIGN – INSTALL IAW DETAILS ____/C____ AND ____/C____
- DYSL/4" DOUBLE YELLOW SOLID LINE / 4" WIDE EACH
- SYDL/4" SINGLE YELLOW DASHED LINE / 4" WIDE
- SWDL/4" SINGLE WHITE DASHED LINE / 4" WIDE
- SWSL/4" SINGLE WHITE SOLID LINE / 4" WIDE
- SYSL/4" SINGLE YELLOW SOLID LINE / 4" WIDE
- LIMITS OF CONSTRUCTION/LIMITS OF DISTURBANCE

DORCHESTER COUNTY SCHOOL DISTRICT TWO
Dorchester County, South Carolina

ASHLEY RIDGE HIGH SCHOOL
CAR LOOP IMPROVEMENTS

DORCHESTER COUNTY
SOUTH CAROLINA

PRELIMINARY DRAWINGS
NOT FOR CONSTRUCTION


ADC
ENGINEERING
1226 YEAMANS HALL ROAD
HANAHAN, SC 29410
843-566-0161
ADCENGINEERING.COM



DATE: 01/07/2026
ADC PROJECT #: 25359
DESIGNED: SDD
CHECKED: JKW
DRAWN: SDD
REVISION:

STRIPING AND
SIGNAGE
PLAN - AREA D

C224

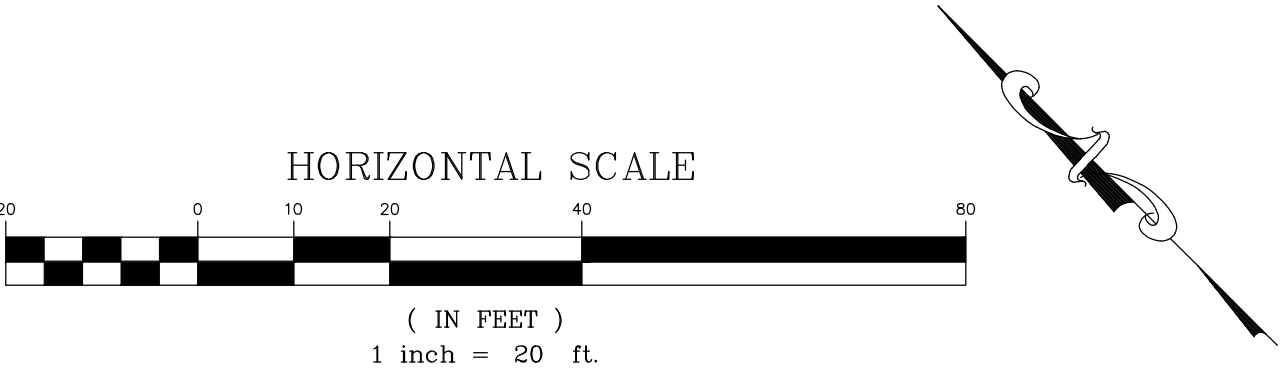

DESIGN DEVELOPMENT

SHEET OF__