

Measure C Bond Office

March 27, 2026

To: All Bidders

From: Sandra Lovaas, Measure C Bond Manager
Pleasant Valley School District

Subject: **Addendum 1, Bid FB-26-08, Restroom Remodel, Phase 1, Santa Rosa Technology Magnet Elementary School**

This addendum is hereby made a part of the Contract Documents for Bid FB-26-08, Restroom Remodel, Phase 1, Santa Rosa Technology Magnet Elementary School to the same extent as though it was originally included therein and takes precedence over the original documents.

Receipt of this addendum should be acknowledged on the Bid Form.

- 1) Attached additional information drawings issued by Budlong
 - a. Cover letter
 - b. Sheets T1 – T2
 - c. Sheets A001 – A002
 - d. Sheets A101 - A102
 - e. Sheets A201 – A202
 - f. Sheet A501
 - g. Sheets A601 – A602
 - h. Sheet P300
- 2) Extends question and response deadlines:
 - a. Respondent Question Submission Deadline to April 3, 2026.
 - b. District Response to April 8, 2026.



Budlong

An MBE | SBE | DBE | LSBE Firm

Santa Rosa TMS Restrooms

Budlong Job #19-394.C4

DSA approved CCD 003A

03/26/2026

CCD 003A Cover Page for Bidding Contractors

1. Note to Bidding contractors regarding CCD 003A: Only Buildings D and E will get restroom upgrades in Summer 2026.
2. See attached T and A drawings from the DSA as-approved drawings and specifications for informational purposes only. CCD 003A takes precedence over original DSA approved plans where plan duplication occurs.
3. Clarification: See revised drawing sheet P-300 Enlarged Demolition and New Plumbing Restroom Plans affecting Buildings D and E, which we updated based on the Site Utility upgrades that occurred in Summer 2025. This revises sheet P-300 in CCD 003. It doesn't require a new CCD.
 - a. Revised Construction Note #12.
 - b. Added Construction Notes #15 and #16.
 - c. 6/P-300: Revised waste and water routing for Bldg. D.
 - d. 8/P-300: Revised waste and water routing for Bldg. E.

Patrick Fitzsimmons



Project Manager
Budlong

METRIC CONVERSION:
1" = 25.4mm
1'-0" = 305mm

12" = 1'0" = 305mm
6" = 1'0" = 305mm
3" = 1'0" = 305mm
ONE AND ONE HALF INCHES = ONE FOOT
ONE INCH = ONE FOOT
THREE QUARTERS INCH = ONE FOOT
ONE HALF INCH = ONE FOOT
THREE EIGHTHS INCH = ONE FOOT
ONE QUARTER INCH = ONE FOOT
ONE EIGHTH INCH = ONE FOOT




Pleasant Valley School District Santa Rosa Technology Magnet School HVAC Upgrade 13282 Santa Rosa Road, Camarillo, CA 93012 P.V.S.D. PROJECT


SCOPE OF WORK

THE PROJECT SCOPE OF WORK CONSISTS OF THE FOLLOWING:
- NEW HVAC AT BUILDINGS A, B, C, D, E, LOCKERS, AND KITCHEN
- ACCESSIBILITY UPGRADES

VICINITY MAP

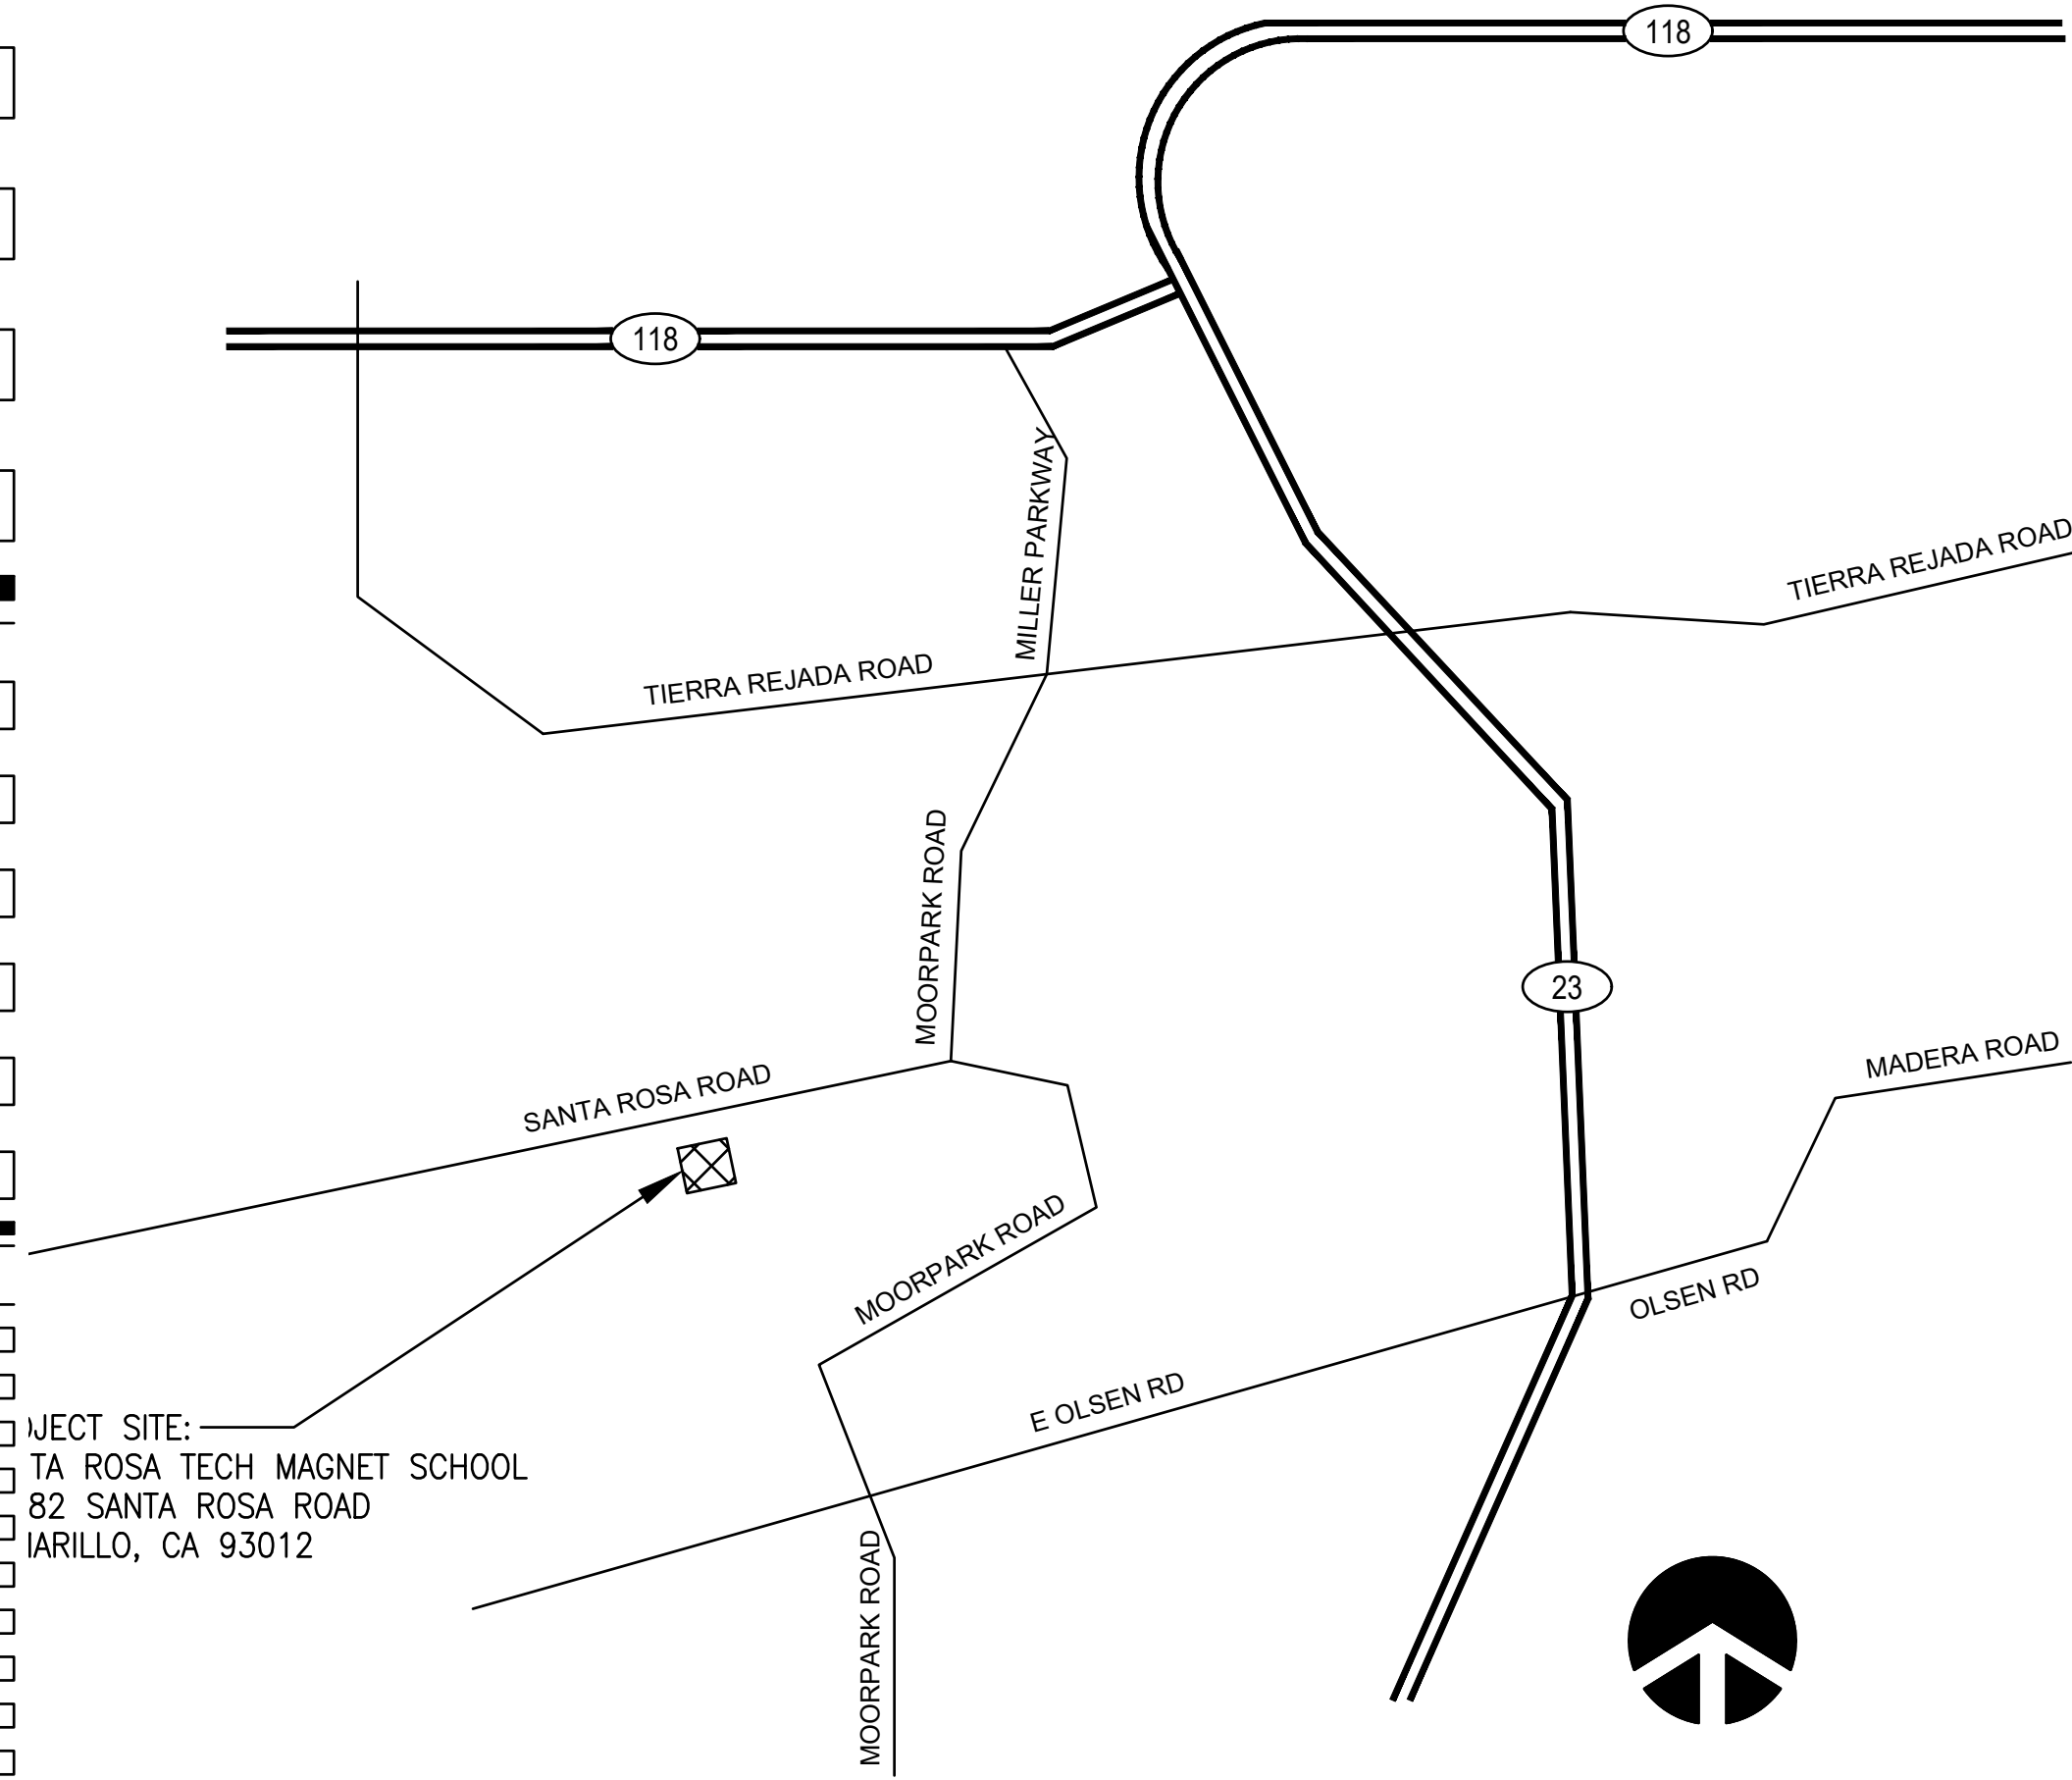

SITE KEY PLAN

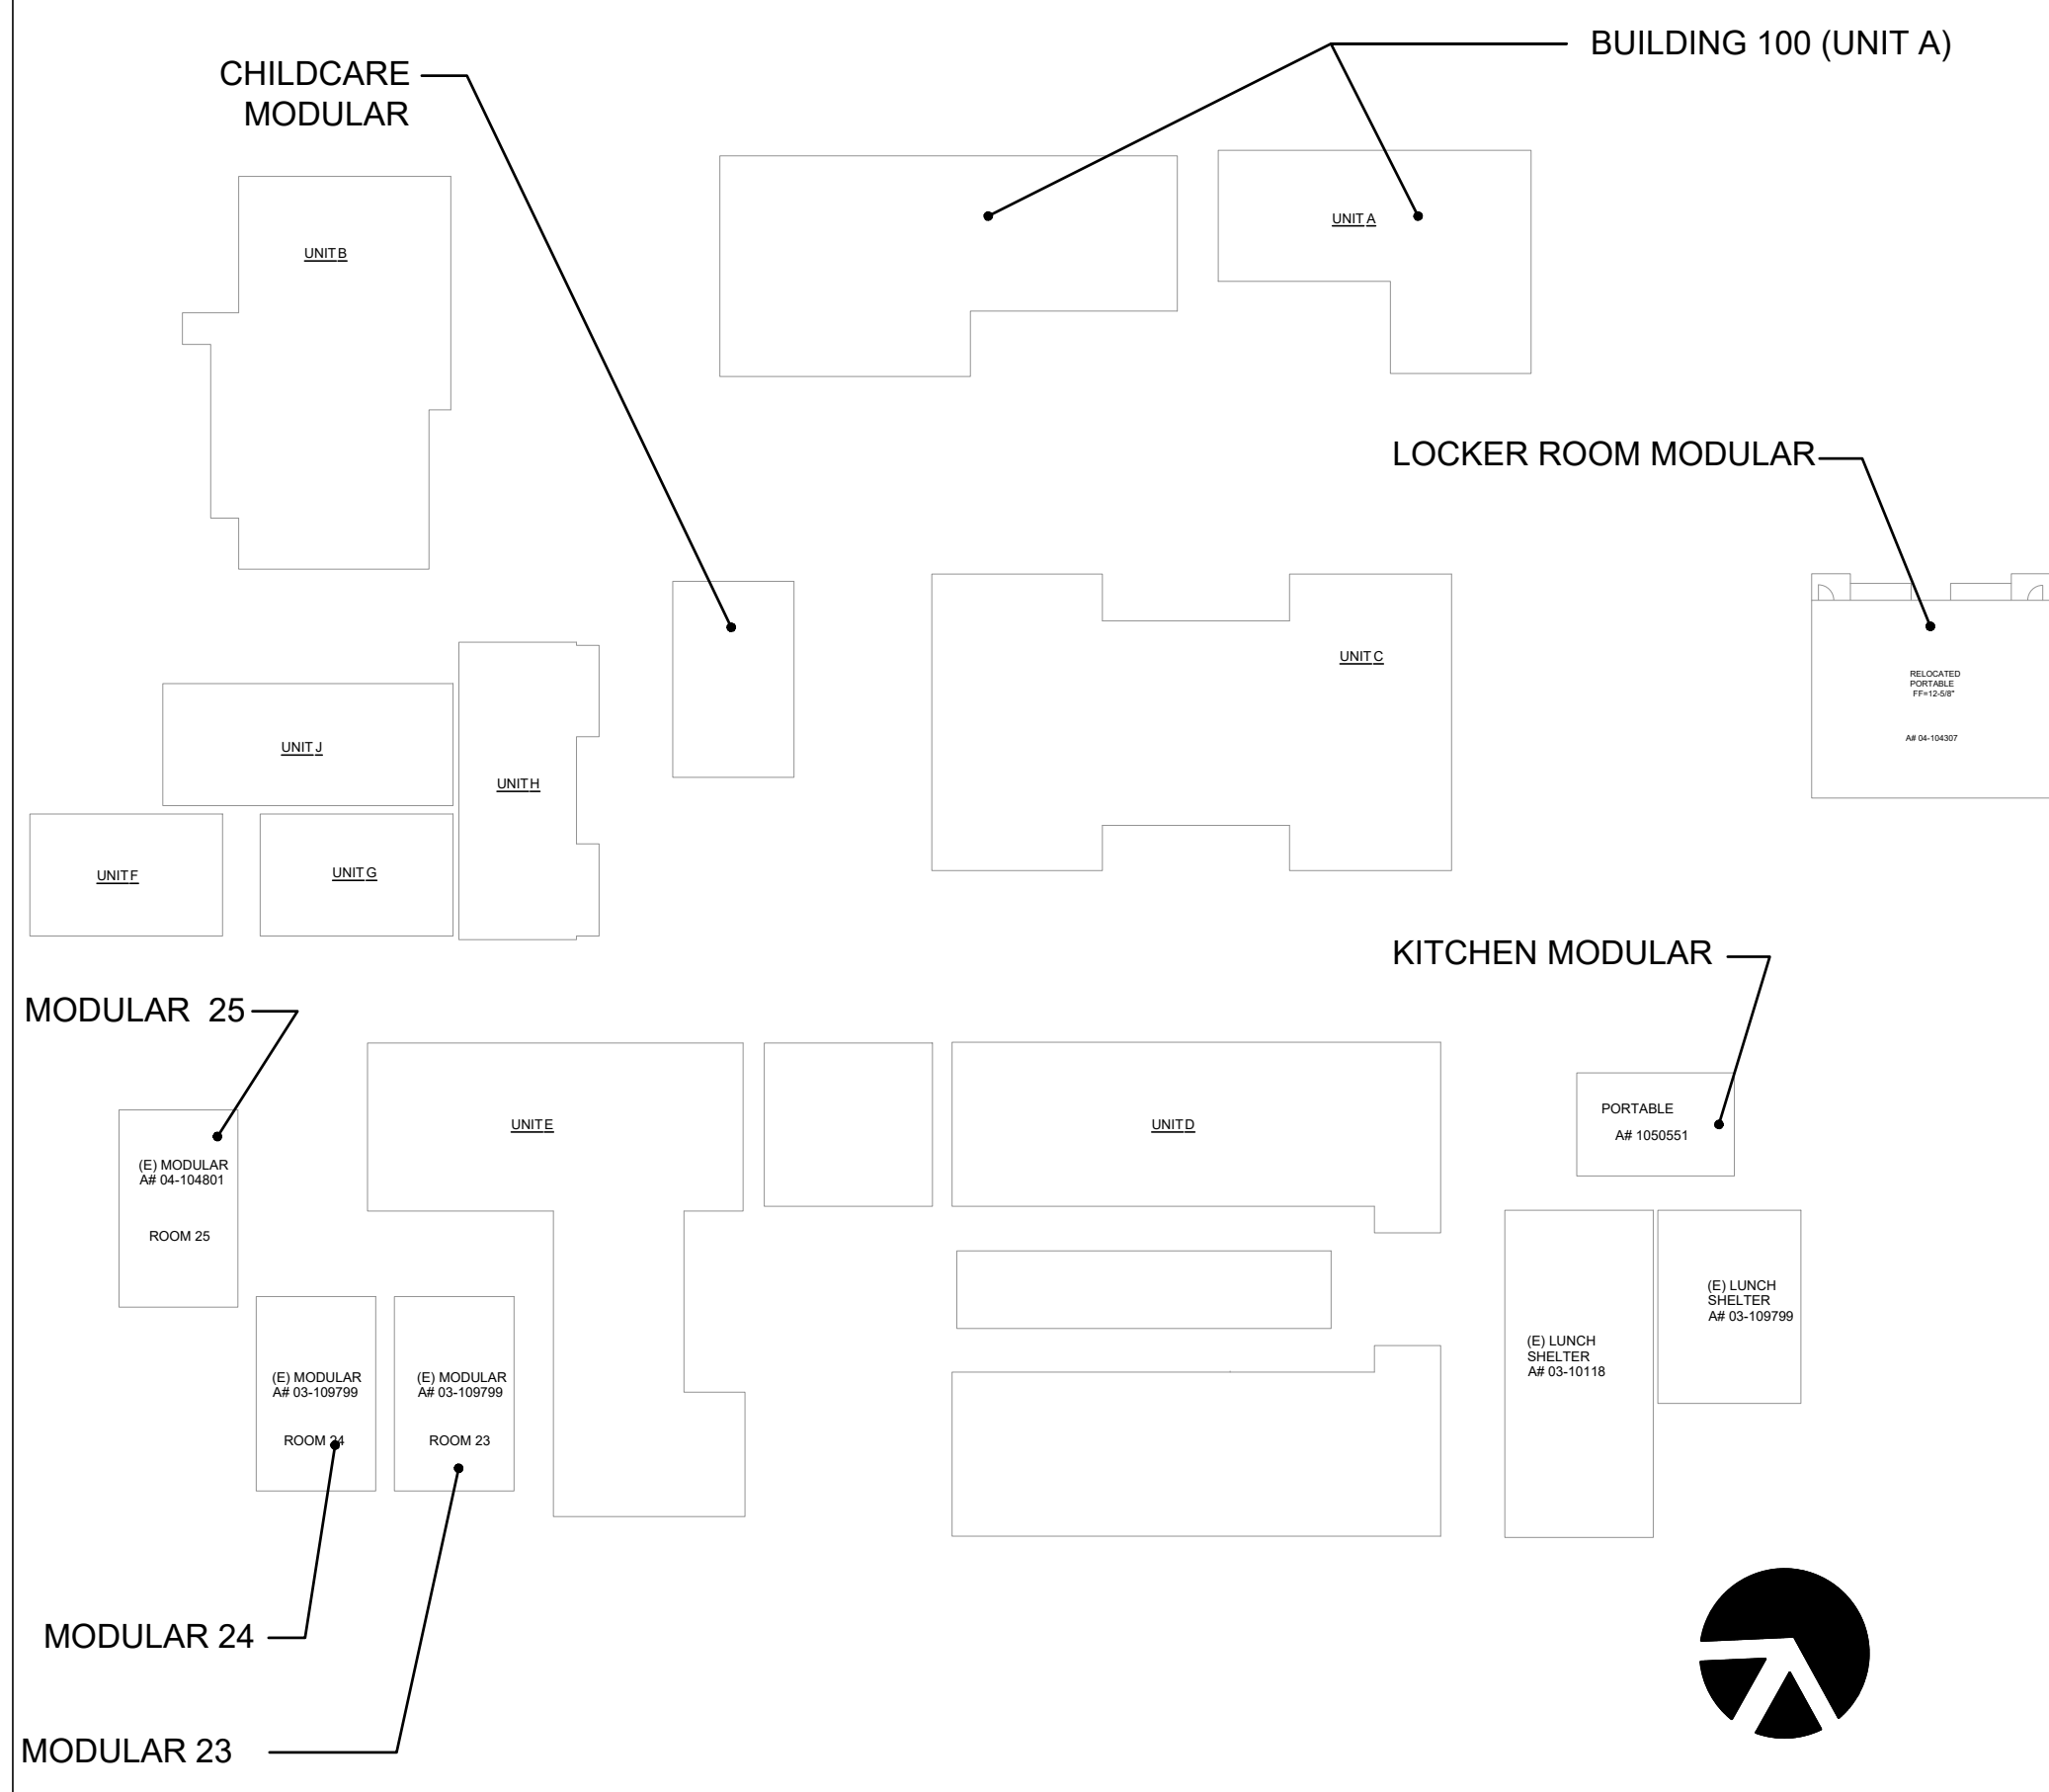

GENERAL NOTES

- PRIOR TO CONSTRUCTION, THE CONTRACTOR SHALL VERIFY THE LOCATION OF ALL EXISTING AND PROPOSED CONSTRUCTION, PIPING, CONDUITS, CLEAN-OUTS, PULL BOXES, ETC, ANY DISCREPANCIES SHALL BE BROUGHT TO THE ATTENTION OF THE DISTRICT AND ENGINEER PRIOR TO COMMENCING WORK.
- CONTRACTOR SHALL VISIT THE SITE AND VERIFY ALL GRADES ELEVATIONS, DIMENSIONS, AND CONDITIONS OF INSTALLATION PRIOR TO PROVIDING BID. ANY DISCREPANCIES DISCOVERED BY THE CONTRACTOR DURING THE ABOVE INVESTIGATIONS SHALL BE REPORTED IMMEDIATELY TO THE ENGINEER. THE CONTRACTOR BY MEANS OF OFFERING A BID SHALL THEREBY CERTIFY THAT THE ABOVE STATED REQUIREMENTS HAVE BEEN MET.
- GENERAL CONTRACTOR SHALL INCLUDE ALL LABOR, MATERIAL, EQUIPMENT, AND TRANSPORTATION NECESSARY FOR THE COMPLETE AND PROPER EXECUTION OF THE WORK.
- THE ADEQUACY AND SAFETY OF ERECTION BRACING, SHORING, TEMPORARY SUPPORTS, ETC., IS THE SOLE RESPONSIBILITY OF THE CONTRACTOR, AND HAS NOT BEEN CONSIDERED BY THE STRUCTURAL ENGINEER.
- ALL WORK SHALL CONFORM TO THE "APPLICABLE CODE" AS LISTED HEREON.
- CONTRACTOR SHALL REMOVE FROM SITE AND DISPOSE OF IN A LEGAL MANNER ALL EXCESS DIRT/SOIL AND DEBRIS RESULTANT OF THE CONSTRUCTION ACTIVITIES ASSOCIATED WITH THIS PROJECT.
- CONTRACTOR SHALL BE REQUIRED TO OBTAIN ALL NECESSARY PERMITS AND APPROVALS FOR ALL WORK THAT OCCURS IN ANY PUBLIC RIGHT-OF-WAY AND/OR EASEMENT. FEES FOR REQUIRED PERMITS SHALL BE PAID FOR DIRECTLY BY CONTRACTOR AND SHALL BE REIMBURSED BY THE DISTRICT 1:1.
- PROPERLY REMOVE ALL DEMOLISHED ITEMS AND MATERIALS FROM THE SITE AND DISPOSE OF ALL IN A LEGAL MANNER.
- REPAIR OR REPLACE EXISTING WALKS, UTILITY LINES, LANDSCAPING, ETC. THAT ARE DAMAGED DURING CONSTRUCTION. PROTECT ALL EXISTING CONSTRUCTION DESIGNED TO REMAIN.
- CHANGES TO THE APPROVED DRAWINGS AND SPECIFICATIONS SHALL BE MADE BY AN ADDENDUM OR A CONSTRUCTION CHANGE DOCUMENT (CCD) APPROVED BY THE DIVISION OF THE STATE ARCHITECT AS REQUIRED BY SECTION 4-338 PART 1, TITLE 24, CCR.
- A DSA CERTIFIED CLASS 2 PROJECT INSPECTOR EMPLOYED BY THE DISTRICT (OWNER) AND APPROVED BY THE DIVISION OF THE STATE ARCHITECT SHALL PROVIDE CONTINUOUS INSPECTION OF THE WORK. THE DUTIES OF THE INSPECTOR ARE DEFINED IN THE SECTION 4-342 PART 1, TITLE 24, CCR.
- DSA APPROVED TESTING LABORATORY DIRECTLY EMPLOYED AND PAID FOR BY THE DISTRICT SHALL CONDUCT ALL REQUIRED TESTS AND INSPECTIONS FOR THE PROJECT.
- CONTRACTOR SHALL NOTIFY DISTRICT AND ENGINEER IN WRITING UPON COMPLETION OF SITE PREPARATION.
- PATCH AND REPAIR ALL SURFACES AFFECTED BY CONTRACT WORK AND BY SELECTIVE DEMOLITION TO A "LIKE NEW" CONDITION OR TO MATCH EXISTING ADJACENT FINISHES.
- FIRE SAFETY DURING CONSTRUCTION, ALTERATION OR DEMOLITION SHALL BE IN ACCORDANCE WITH 2016 CFC CHAPTER 7, 11 AND 33.
- ALL CONTRACTORS ARE ADVISED THAT CERTAIN PORTIONS OF THE WORK MAY NOT BE EASY AND MAY EXCEED THE ASSUMED STANDARD OF THE INDUSTRY, INCLUDING MEANS AND METHOD, OPERATIONAL STAGING, SCHEDULING AND COORDINATION OF WORK, AS WELL AS TIME AND DURATION OF ACTIVITIES NECESSARY TO SATISFACTORILY COMPLETE THE PROJECT IN ACCORDANCE WITH THIS CONTRACT. CONTRACTOR SHALL PROVIDE ALL NECESSARY LABOR, MATERIALS AND OPERATIONAL SUPPORT NECESSARY TO COMPLETE THE PROJECT AS REQUIRED UNDER THIS CONTRACT.
- CONTRACTOR SHALL BE RESPONSIBLE FOR OBTAINING WATER NECESSARY FOR CONSTRUCTION. WATER CAN BE MADE AVAILABLE ON-SITE VIA EXISTING HYDRANT, AND SHALL BE PROPERLY METERED THROUGH LOCAL WATER AGENCY.
- CONTRACTOR MAY ONLY STAGE AND PERFORM WORK IN AREAS SPECIFICALLY IDENTIFIED FOR THIS CONTRACT. ALL WORK REQUIRED TO BE PERFORMED OUTSIDE OF THE DESIGNED AREAS SHALL REQUIRE MONITORING BY ASSIGNED DISTRICT STAFF OR SHALL BE PERFORMED DURING NON-SCHOOL HOURS. ALL REQUESTS FOR MONITORED WORK SHALL BE MADE IN WRITING 48 HOURS IN ADVANCE BY GENERAL CONTRACTOR AND SCHEDULING SHALL BE SUBJECT TO APPROVAL BY DISTRICT.
- CONSTRUCTION AREA OVERLAPS ACTIVE SERVICE AREAS NECESSARY FOR THE NORMAL DAILY OPERATION OF THE SCHOOL. CONTRACTOR SHALL AT ALL TIMES MAINTAIN AND ALLOW ACCESS ON SITE FOR EMERGENCY VEHICLES, TRASH COLLECTION, LANDSCAPE, GENERAL SCHOOL MAINTENANCE AND FOOD SERVICE DELIVERY. CONTRACTOR SHALL COORDINATE CLOSELY WITH DISTRICT FOR ALL NECESSARY ACCESS.
- CONTRACTOR SHALL PROVIDE AND MAINTAIN FOR THE DURATION OF THE CONTRACT OPAQUE VINYL SCREENS (TARP OR SIMILAR) PROPERLY SECURED TO ALL TEMPORARY CONSTRUCTION FENCING AND GATES AS WELL AS ALL EXISTING FENCING THAT DEFINED A PERIMETER OF ANY DESIGNED CONSTRUCTION AREA. SCREENING SHALL BE MINIMUM 6'-0" HIGH AND SHALL BE BLACK, GREEN OR TAN IN COLOR.
- DUE TO THE ON-GOING OPERATION OF THE ACTIVE SCHOOL SITE DURING CONSTRUCTION, AS WELL AS THE UNIQUE CONSTRAINTS OF THE CONSTRUCTION AREA, CONTRACTOR SHALL BE AWARE THAT THE VEHICULAR LANES AND PARKING SHALL BE SHARED AND SHALL NOT SCHEDULE ANY DELIVERIES AS WELL AS SUSPEND CONSTRUCTION TRAFFIC ENTERING AND EXISTING PREMISES DURING THE PERIOD REQUIRED FOR STUDENT DROP-OFF AND PICKUP. CONTRACTOR SHALL COORDINATE WITH DISTRICT FOR ALL TIME OFF OPERATION FOR THE SITE.
- FOR THE DURATION OF THE CONTRACT, THE CONTRACTOR SHALL BE RESPONSIBLE FOR STRICT COMPLIANCE WITH LOCAL AGENCY HAVING JURISDICTION FOR ALL, FUGITIVE DUST AND SHALL BE RESPONSIBLE FOR ALL PENALTIES, FINES, ETC. IF THE PROJECT SHOULD BE CITED FOR VIOLATIONS.
- DUE TO THE SITE CONSTRAINTS OF THE ACTIVE SCHOOL SITE, THE CONTRACTOR MAY BE REQUIRED TO STAGE IN VARIOUS AVAILABLE AREAS ON SITE AND MAY BE REQUIRED TO MOVE OR RELOCATED STAGING DURING THE COURSE OF CONSTRUCTION IN ORDER TO ACCOMMODATE CONSTRUCTION AND SCHEDULE. CONTRACTOR SHALL FACTOR IN ALL NECESSARY MEASURES TO ACCOMMODATE THE TIMELY COMPLETION OF THIS CONTRACT.
- CONTRACTOR SHALL NOT INTERRUPT ANY UTILITY SERVICE TO ACTIVE SCHOOL SITE WITHOUT EXPRESSED PERMISSION AND PRIOR SCHEDULING WITH DISTRICT.
- CONTRACTOR SHALL BE RESPONSIBLE FOR ALL NECESSARY CONTRACTOR SUBMITTALS OF DOCUMENTS TO THE DSA BOX.
- CONTRACTOR MAY UTILIZE EXISTING ELECTRICAL SERVICE IN YARD FOR TEMPORARY POWER. ALL TEMPORARY POWER INSTALLATION SHALL ADHERE TO APPLICABLE CODES.
- ALL WORK SHALL CONFORM TO 2019 TITLE 24, CALIFORNIA CODE OF REGULATIONS (CCR).
- WHENEVER DSA FINDS ANY CONSTRUCTION WORK IS BEING PERFORMED IN A MANNER CONTRARY TO THE PROVISIONS OF CALIFORNIA BUILDING CODE AND THAT WOULD COMPROMISE THE STRUCTURAL INTEGRITY OF THE BUILDING, THE DEPARTMENT OF GENERAL SERVICES, STATE OF CALIFORNIA, IS AUTHORIZED TO ISSUE A STOP WORK ORDER PER SECTION 4-334.1 CALIFORNIA ADMINISTRATIVE CODE (PART 1, TITLE 24, CCR).
- THE INTENT OF THESE DRAWINGS AND SPECIFICATIONS IS THAT THE WORK OF THE ALTERATION, REHABILITATION OR RECONSTRUCTION IS TO BE IN ACCORDANCE WITH TITLE 24, CCR. SHOULD ANY EXISTING CONDITIONS SUCH AS DETERIORATION OR NON-COMPLYING CONSTRUCTION BE DISCOVERED WHICH IS NOT COVERED BY THE CONTRACT DOCUMENTS WHEREIN THE FINISHED WORK WILL NOT COMPLY WITH TITLE 24, CCR, A CONSTRUCTION CHANGE DOCUMENT (CCD), OR A SEPARATE SET OF PLANS AND SPECIFICATION, DETAILING AND SPECIFYING THE REQUIRED WORK SHALL BE SUBMITTED TO AN APPROVED BY DSA BEFORE PROCEEDING WITH THE WORK. (SECTION 4-317(c), PART 1, TITLE 24, CCR).
- GRADING PLANS, DRAINAGE IMPROVEMENTS, ROAD AND ACCESS REQUIREMENT AND ENVIRONMENTAL HEALTH CONSIDERATIONS SHALL COMPLY WITH ALL LOCAL ORDINANCES.
- TITLE 24, PARTS 1-5 AND 9 MUST BE KEPT ON SITE DURING CONSTRUCTION.
- SUBMIT RFI'S TO DESIGN TEAM IN CASE OF INCONSISTENCIES BETWEEN APPROVED DRAWINGS AND APPROVED SPECIFICATIONS IN THE DESCRIPTIONS OF WORK TO BE DONE, EQUIPMENT TO BE PROVIDED OR MATERIAL TO BE USED. IT SHALL BE THAT THE MORE STRINGENT, THE MORE RESTRICTIVE, THE HIGHER QUALITY, AND THE GREATER QUANTITY OF WORK SHALL APPLY. SUBMIT REVISED DRAWINGS OR SPECIFICATIONS AS RESULT OF SUCH RFI'S TO DSA VIA CCD'S IF REQUIRED BY IR A-6.
- ALL STRUCTURAL, ARCHITECTURAL, MECHANICAL, ELECTRICAL AND PLUMBING MATERIALS INSTALLATION TO COMPLY WITH APPLICABLE CODES, STANDARDS, AND MANUFACTURER'S RECOMMENDATIONS.
- THE PROJECT INSPECTION (PI) SHALL WITNESS AND VERIFY GROUNDING.

APPLICABLE CODES AND STANDARDS

CONSTRUCTION SHALL COMPLY WITH THE FOLLOWING PARTS OF TITLE 24, CALIFORNIA CODE OF REGULATIONS (CCR):

2019 CALIFORNIA ADMINISTRATIVE CODE (CAC), PART 1, TITLE 24 CCR
2019 CALIFORNIA BUILDING CODE (CBC), PART 2, TITLE 24 CCR
2019 INTERNATIONAL BUILDING CODE, VOL. 1 & 2, AND 2019 CALIFORNIA AMENDMENTS)
2019 CALIFORNIA ELECTRICAL CODE (CEC), PART 3, TITLE 24 CCR
(2017 NATIONAL ELECTRICAL CODE AND 2019 CALIFORNIA AMENDMENTS)
2019 CALIFORNIA MECHANICAL CODE (CMC), PART 4, TITLE 24 CCR
(2018 IAPMO UNIFORM MECHANICAL CODE AND 2019 CALIFORNIA AMENDMENTS)
2019 CALIFORNIA PLUMBING CODE (CPC), PART 5, TITLE 24 CCR
(2018 IAPMO UNIFORM PLUMBING CODE AND 2019 CALIFORNIA AMENDMENTS)
2019 CALIFORNIA ENERGY CODE (CEC), PART 6, TITLE 24 CCR
2019 CALIFORNIA FIRE CODE (CFC), PART 9, TITLE 24 CCR
(2018 INTERNATIONAL FIRE CODE AND 2019 CALIFORNIA AMENDMENTS)
2019 CALIFORNIA EXISTING BUILDING CODE (CEBC), PART 10, TITLE 24 CCR
(2018 INTERNATIONAL EXISTING BUILDING CODE AND 2019 CALIFORNIA AMENDMENTS)
2019 CALIFORNIA GREEN BUILDING STANDARDS CODE (CALGREEN), PART 11, TITLE 24 CCR
2019 CALIFORNIA REFERENCED STANDARDS CODE, PART 12, TITLE 24 CCR
TITLE 19 CCR PUBLIC SAFETY, STATE FIRE MARSHAL REGULATIONS
2016 ASME A17.1/CSA B44-13 SAFETY CODE FOR ELEVATORS AND EXCALATORS (PER 2019 CBC PART 2 CH 35)
NOTE: CALIFORNIA ELEVATOR UNIT ENFORCES CCR TITLE 8 AND USES THE 2004 ASME A17.1 BY ADOPTION

PARTIAL LIST OF APPLICABLE STANDARDS:
NFPA 13, AUTOMATIC SPRINKLER SYSTEMS (CALIFORNIA AMENDED) 2016 EDITION
NFPA 14, STANDPIPE SYSTEMS (CALIFORNIA AMENDED) 2016 EDITION
NFPA 17, DRY CHEMICAL EXTINGUISHING SYSTEM 2017 EDITION
NFPA 17A, WET CHEMICAL SYSTEMS 2017 EDITION
NFPA 20, STATIONARY PUMPS 2016 EDITION
NFPA 22, WATER TANKS FOR PRIVATE FIRE PROTECTION 2013 EDITION
NFPA 24, PRIVATE FIRE MAINS (CALIFORNIA AMENDED) 2016 EDITION
NFPA 72, NATIONAL FIRE ALARM CODE (CALIFORNIA AMENDED) 2016 EDITION
NFPA 80, FIRE DOOR AND OTHER OPENING PROTECTIVES 2016 EDITION
NFPA 2001 CLEAN AGENT FIRE EXTINGUISHING SYSTEMS 2015 EDITION
UL 300, FIRE TESTING OF FIRE EXTINGUISHING SYSTEMS 2005 (R2010)
UL 464, FIRE ALARM AND SIGNALING SYSTEMS 2003 EDITION
UL 521, HEAT DETECTORS FOR FIRE PROTECTIVE SIGNALING SYSTEM 1999 EDITION
UL 1971, SIGNALING DEVICES FOR THE HEARING IMPAIRED 2002 (R2012)
ICC 300, BLEACHERS, FOLDING AND TELESCOPIC SEATING 2017 EDITION

FOR A COMPLETE LIST OF APPLICABLE NFPA STANDARDS REFER TO 2019 CBC (SFM) CHAPTER 35 AND CALIFORNIA FIRE CODE (CFC) CHAPTER 80.

SEE CALIFORNIA BUILDING CODE, CHAPTER 35, FOR STATE OF CALIFORNIA AMENDMENTS TO THE NFPA STANDARDS.

SHEET INDEX

T-1 TITLE SHEET
T-2 SITE PLAN

ARCHITECTURAL SHEET INDEX

A001 GENERAL NOTES
A002 ACCESSIBILITY DETAILS
A101 SITE PLAN
A102 ENLARGED DEMOLITION AND NEW PLANS
A201 BUILDING B AND C ELEVATIONS
A202 BUILDING D AND E ELEVATIONS
A501 DETAILS
A601 SIGNAGE PLAN
A602 SIGNAGE DETAILS

CIVIL SHEET INDEX

G-1 TITLE SHEET
D-1 DEMOLITION PLAN
C-1 SITE IMPROVEMENT PLAN
C-2 SITE IMPROVEMENT PLAN
CD-1 DETAILS
CD-2 DETAILS

STRUCTURAL SHEET INDEX

S000 STRUCTURAL GENERAL NOTES
S010 TYPICAL DETAILS
SA-202 BUILDING A ROOF FRAMING PLAN
SB-202 BUILDING B ROOF FRAMING PLAN
SC-202 BUILDING C ROOF FRAMING PLAN
SD-202 BUILDING D ROOF FRAMING PLAN
SE-202 BUILDING E ROOF FRAMING PLAN
SKL-201 BUILDING K & L HVAC FLOOR PLAN
S300 STRUCTURAL DETAILS
S301 STRUCTURAL DETAILS
S302 STRUCTURAL DETAILS
S303 STRUCTURAL DETAILS
S304 STRUCTURAL DETAILS

MECHANICAL SHEET INDEX

M-101 MECHANICAL FRONT SHEET
M-102 MECHANICAL SYMBOLS & ABBREVIATIONS
M-103 MECHANICAL SITE PLAN
M-104 MECHANICAL SCHEDULES
M-106 MECHANICAL DETAILS
M-107 MECHANICAL DETAILS
M-108 MECHANICAL DETAILS
M-109 MECHANICAL DETAILS
M-110 MECHANICAL DETAILS
M-111 MECHANICAL DETAILS
M-112 MECHANICAL DETAILS
M-113 BUILDING 'A' MECHANICAL T-24
M-114 BUILDING 'B' MECHANICAL T-24
M-115 BUILDING 'C' MECHANICAL T-24
M-116 BUILDING 'D' MECHANICAL T-24
M-117 BUILDING 'E' MECHANICAL T-24
M-118 BUILDING 'K' MECHANICAL T-24
M-119 BUILDING 'L' MECHANICAL T-24
MA-201 BUILDING 'A' MECHANICAL FLOOR PLAN
MB-201 BUILDING 'B' MECHANICAL FLOOR PLAN
MC-201 BUILDING 'C' MECHANICAL FLOOR PLAN
MD-201 BUILDING 'D' MECHANICAL FLOOR PLAN
ME-201 BUILDING 'E' MECHANICAL FLOOR PLAN
MLK-201D LOCKER ROOMS & KITCHEN DEMOLITION PLAN
MLK-201 LOCKER ROOMS & KITCHEN FLOOR PLAN
MA-202D BUILDING 'A' DEMOLITION MECHANICAL ROOF PLAN
MA-202 BUILDING 'A' MECHANICAL ROOF PLAN
MB-202D BUILDING 'B' DEMOLITION MECHANICAL ROOF PLAN
MB-202 BUILDING 'B' MECHANICAL ROOF PLAN
MC-202D BUILDING 'C' DEMOLITION MECHANICAL ROOF PLAN
MC-202 BUILDING 'C' MECHANICAL ROOF PLAN
MD-202D BUILDING 'D' DEMOLITION MECHANICAL ROOF PLAN
MD-202 BUILDING 'D' MECHANICAL ROOF PLAN
ME-202D BUILDING 'E' DEMOLITION MECHANICAL ROOF PLAN
ME-202 BUILDING 'E' MECHANICAL ROOF PLAN

PLUMBING SHEET INDEX

P-101 PLUMBING FRONT SHEET
P-102 PLUMBING DEMOLITION SITE PLAN
P-103 PLUMBING RECONSTRUCTION SITE PLAN
PA-202D BUILDING 'A' DEMOLITION PLUMBING ROOF PLAN
PA-202 BUILDING 'A' RECONSTRUCTION PLUMBING ROOF PLAN
PB-202D BUILDING 'B' DEMOLITION PLUMBING ROOF PLAN
PB-202 BUILDING 'B' RECONSTRUCTION PLUMBING ROOF PLAN
PC-202D BUILDING 'C' DEMOLITION PLUMBING ROOF PLAN
PC-202 BUILDING 'C' RECONSTRUCTION PLUMBING ROOF PLAN
PD-202D BUILDING 'D' DEMOLITION PLUMBING ROOF PLAN
PD-202 BUILDING 'D' RECONSTRUCTION PLUMBING ROOF PLAN
PE-202D BUILDING 'E' DEMOLITION PLUMBING ROOF PLAN
PE-202 BUILDING 'E' RECONSTRUCTION PLUMBING ROOF PLAN
PKL-202D KITCHEN & LOCKER ROOM DEMOLITION PLUMBING PLAN
PKL-202 KITCHEN & LOCKER ROOM RECONSTRUCTION PLUMBING PLAN
P-300 PLUMBING DEMOLITION AND NEW RESTROOM PLANS
P-301 PLUMBING DETAIL SHEET


ELECTRICAL SHEET INDEX

E-101 ELECTRICAL FRONT SHEET
E-102 SINGLE LINE DIAGRAM AND LOAD CALCULATIONS
E-103 PANEL SCHEDULES
E-104 PANEL SCHEDULES
E-200 ELECTRICAL SITE PLAN
EA-201 BUILDING 'A' ELECTRICAL FLOOR PLAN
EA-202D BUILDING 'A' DEMOLITION ROOF PLAN
EA-202 BUILDING 'A' ELECTRICAL ROOF PLAN
EB-201 BUILDING 'B' ELECTRICAL FLOOR PLAN
EB-202D BUILDING 'B' DEMOLITION ROOF PLAN
EB-202 BUILDING 'B' ELECTRICAL ROOF PLAN
EC-201 BUILDING 'C' ELECTRICAL FLOOR PLAN
EC-202D BUILDING 'C' DEMOLITION ROOF PLAN
EC-202 BUILDING 'C' ELECTRICAL ROOF PLAN
ED-201 BUILDING 'D' ELECTRICAL FLOOR PLAN
ED-202D BUILDING 'D' DEMOLITION ROOF PLAN
ED-202 BUILDING 'D' ELECTRICAL ROOF PLAN
EE-201 BUILDING 'E' ELECTRICAL FLOOR PLAN
EE-202D BUILDING 'E' DEMOLITION ROOF PLAN
EE-202 BUILDING 'E' ELECTRICAL ROOF PLAN
EKL-201D LOCKER ROOM AND KITCHEN DEMOLITION PLAN
EKL-201 LOCKER ROOM AND KITCHEN ELECTRICAL PLAN
E-301 ELECTRICAL DETAILS

FIRE ALARM SHEET INDEX

FA-0-01 FIRE ALARM FRONT SHEET
FA-0-02 FIRE ALARM RISER DIAGRAM AND CALCULATIONS
FA-1-00 FIRE ALARM SITE PLAN
FA-1-01 BUILDING 'A' RECONSTRUCTION FIRE ALARM PLAN
FA-2-01 BUILDING 'B' RECONSTRUCTION FIRE ALARM PLAN
FA-3-01 BUILDING 'C' RECONSTRUCTION FIRE ALARM PLAN
FA-4-01 BUILDING 'D' RECONSTRUCTION FIRE ALARM PLAN
FA-5-01 BUILDING 'E' RECONSTRUCTION FIRE ALARM PLAN
FA-6-01 FIRE ALARM DIAGRAMS SHEET

TOTAL SHEET COUNT: 114

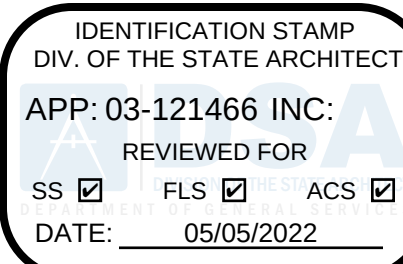

PLEASANT VALLEY
SCHOOL DISTRICT

600 TEMPLE AVENUE,
CAMARILLO, CA 93010

ENGINEER



ENGINEERS' STAMP



CONSULTANT

CONSULTANT'S STAMP



PROJECT TITLE AND ADDRESS

PLEASANT VALLEY
SCHOOL DISTRICT
HVAC UPGRADE

SANTA ROSA
TECHNOLOGY MAGNET
SCHOOL
13282 SANTA ROSA RD,
CAMARILLO, CA 93012

REVISIONS

1			
2			
3			
4			
5			
6			
7			
8			
9			
10			

BUILDING & ASSOCIATES, INC. CONSULTING ENGINEERS. THESE DOCUMENTS ARE NOT TO BE REPRODUCED, COPIED, OR COPIED IN ANY FORM OR MANNER WHATSOEVER WITHOUT FIRST OBTAINING THE EXPRESSED WRITTEN PERMISSION OF BUILDING & ASSOCIATES, INC. NOW ARE THESE DOCUMENTS TO BE ASSIGNED TO ANY THIRD PARTY WITHOUT OBTAINING WRITTEN PERMISSION IN CONSENT FROM BUILDING & ASSOCIATES, INC.

SHEET TITLE

TITLE SHEET

DATE 01/03/2022

SCALE NONE


PROJECT NO. 19-394

DRAWN BY SP



CHECKED BY PF

SHEET NUMBER

T-1

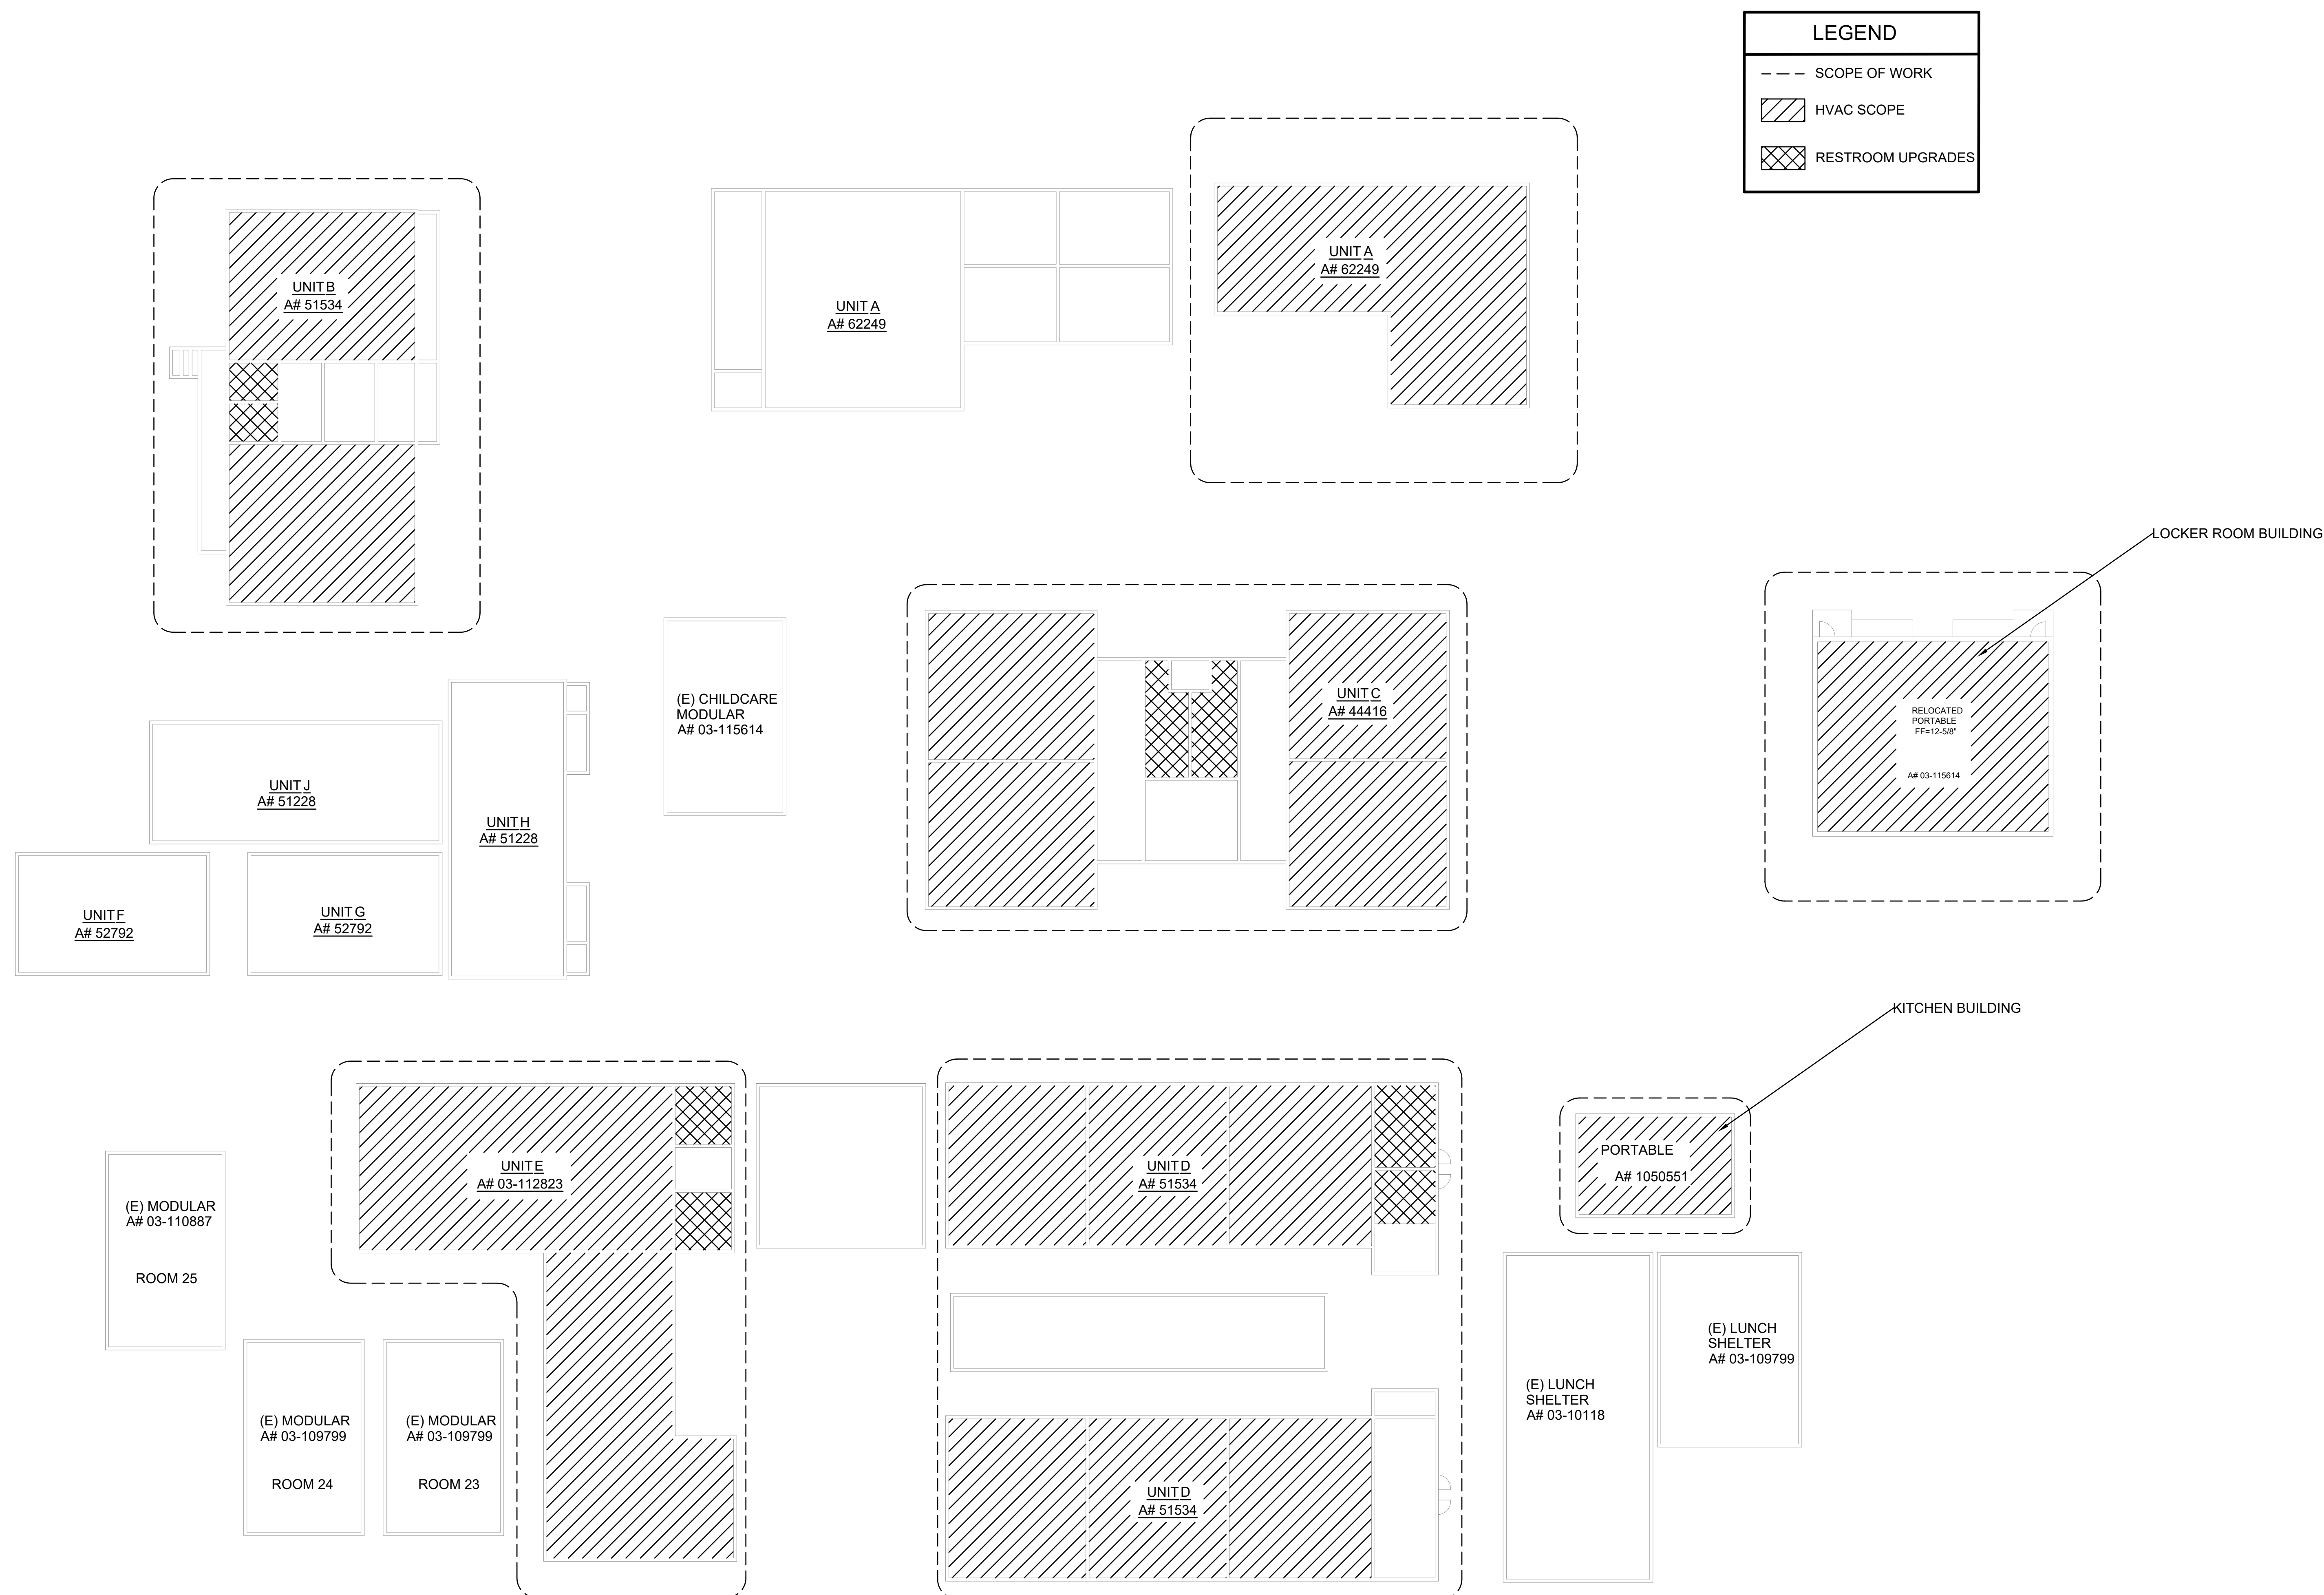

SITE PLAN
SCALE: N.T.S.

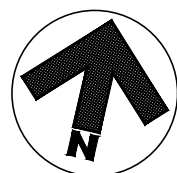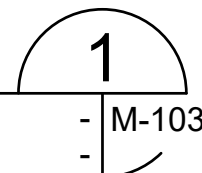

IDENTIFICATION STAMP
DIV. OF THE STATE ARCHITECT
APP: 03-121466 INC:
REVIEWED FOR
SS ☒ FLS ☒ ACS ☒
DATE: 05/05/2022



**PLEASANT VALLEY
SCHOOL DISTRICT**

600 TEMPLE AVENUE
CAMARILLO, CA 9301

ENGINEER

ba **BUDLONG & ASSOCIATES, INC.**
MEP CONSULTING ENGINEERS
Job No. 19-394

☐ CAMARILLO OFFICE
400 N. VENTURA BLVD., STE. 240
CAMARILLO, CA 93010
TEL: 805/466-1100

☐ DOWNTOWN-LA OFFICE
6330 5TH STREET 26TH FLOOR
LOS ANGELES, CA 90001
TEL: 213/688-1100

☒ GLENDALE OFFICE
315 ARDEN AVE., STE. 202
GLENDALE, CA 91201
TEL: 626/336-1100

ENGINEER'S STAMP



CONSULTANT

CONSULTANT'S STAMP




PROJECT TITLE AND ADDRESS

PLEASANT VALLEY SCHOOL DISTRICT HVAC UPGRADE

**SANTA ROSA
TECHNOLOGY MAGNET
SCHOOL
13282 SANTA ROSA RD
CAMARILLO, CA 9301**

REVISIONS

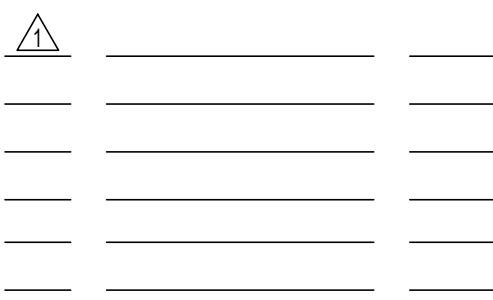

BUDLONG & ASSOCIATES INC. CONSULTING ENGINEERS. THESE DOCUMENTS ARE NOT TO BE REPRODUCED, CHANGED OR COPIED IN ANY FORM OR MANNER WHATSOEVER WITHOUT FIRST OBTAINING THE EXPRESSED WRITTEN PERMISSION OF BUDLONG & ASSOCIATES INC.; NOR ARE THESE DOCUMENTS TO BE ASSIGNED TO ANY THIRD PARTY WITHOUT OBTAINING SAID WRITTEN PERMISSION & CONSENT FROM BUDLONG & ASSOCIATES INC.


SHEET TITLE

SITE PLAN


DATE	01/03/2022
SCALE	
PROJECT NO.	19-394
DRAWN BY	
CHECKED BY	
SHEET NUMBER	

T-2


DIMENSION LEGEND
A = ADULT DIMENSIONS (AGE 12 AND OVER)
E = ELEMENTARY DIMENSIONS (AGE 6-12)

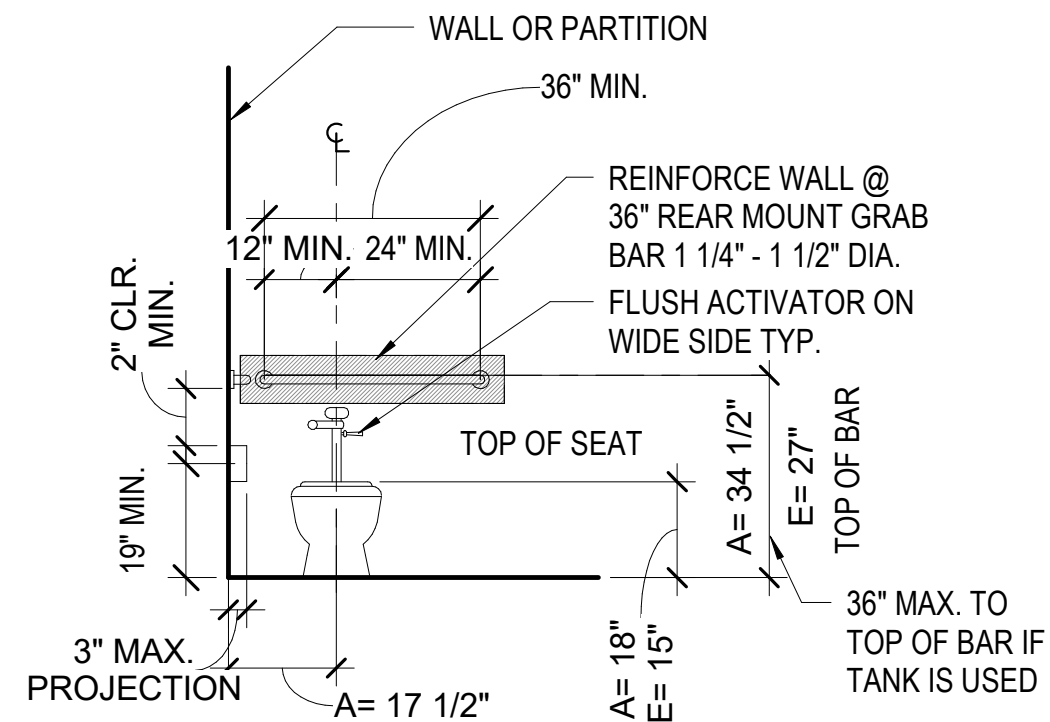

FRONT ELEV.
TOILET

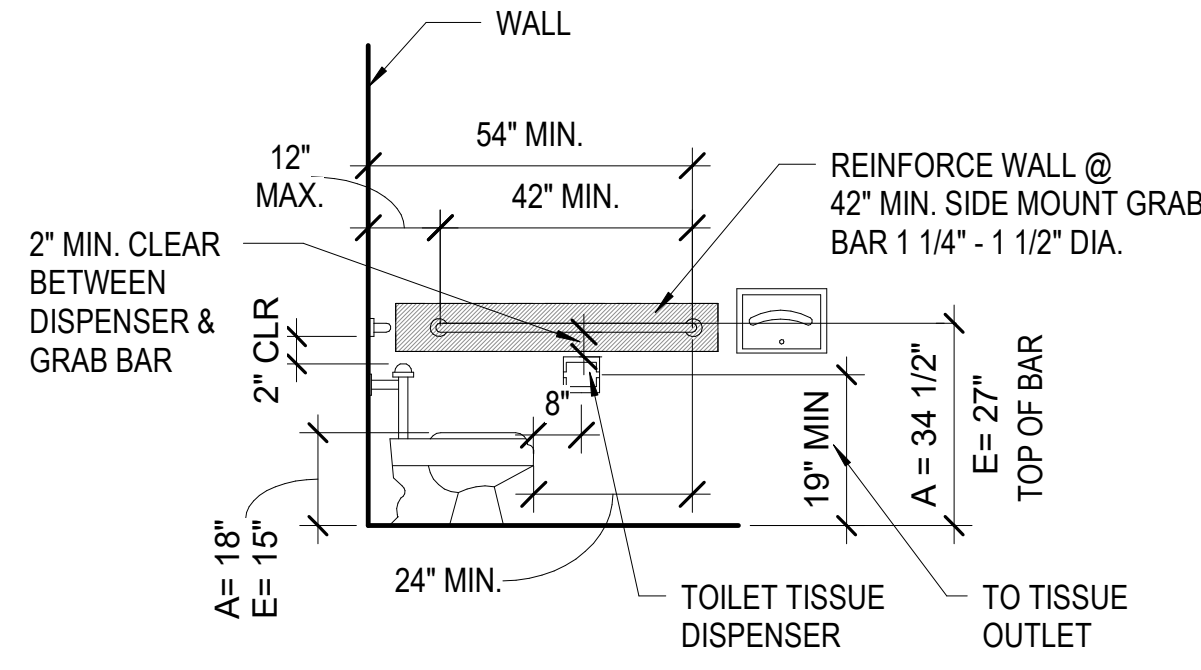


SIDE ELEV.
TOILET

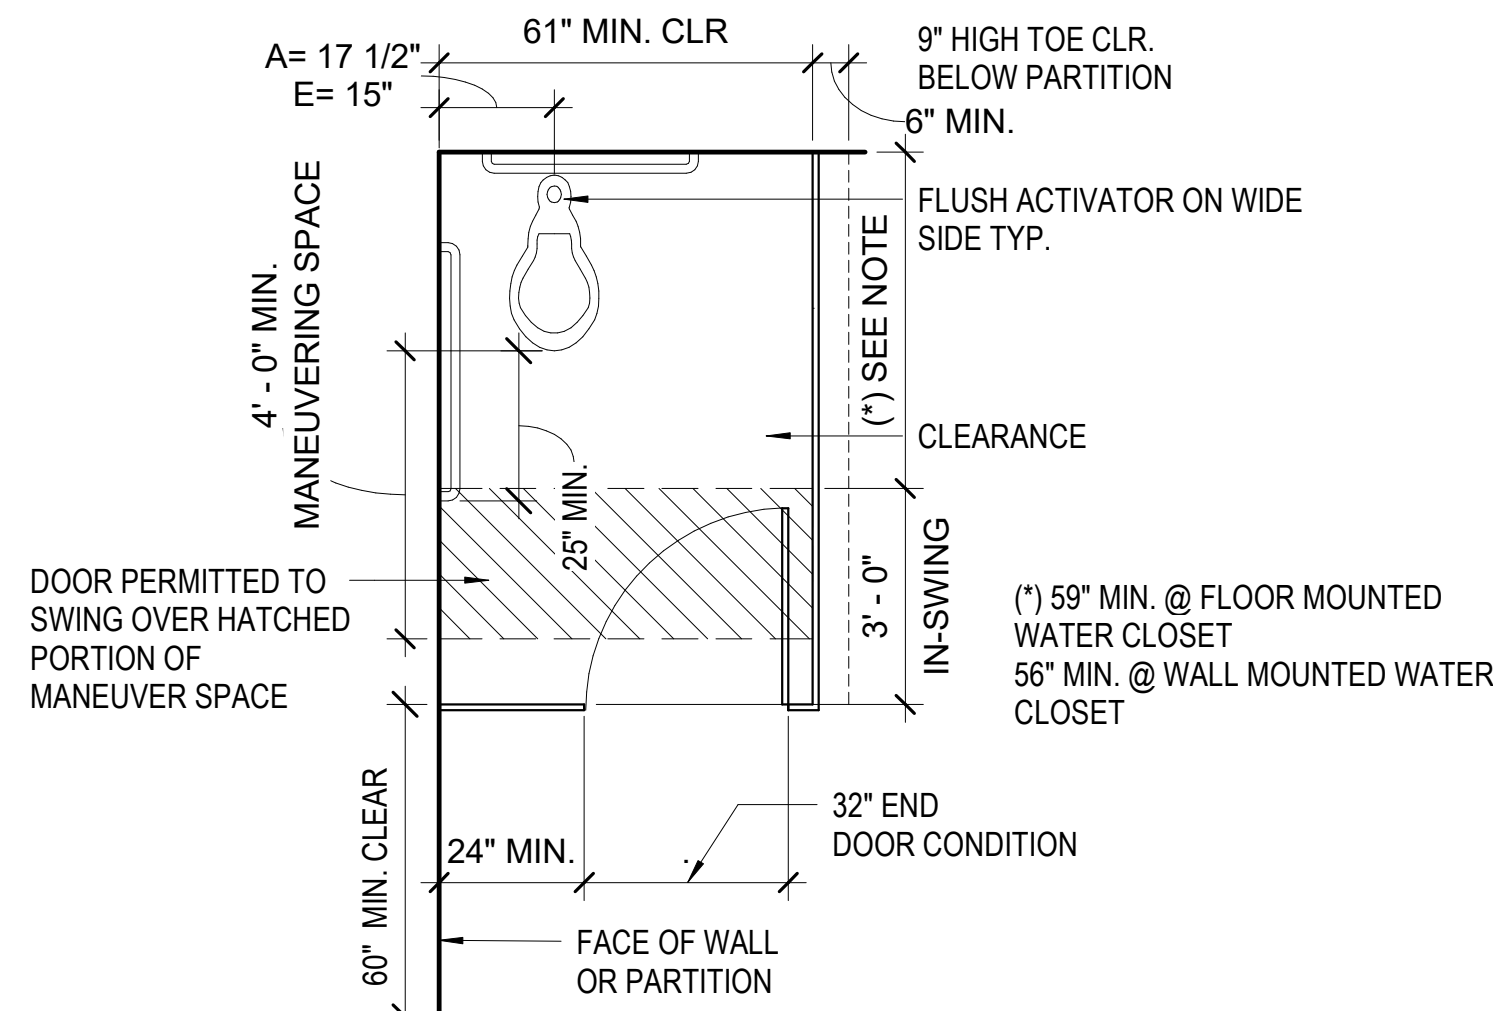

TOILET/STALL
PLAN VIEW


1 TYPICAL TOILET PLAN AND ELEVATIONS

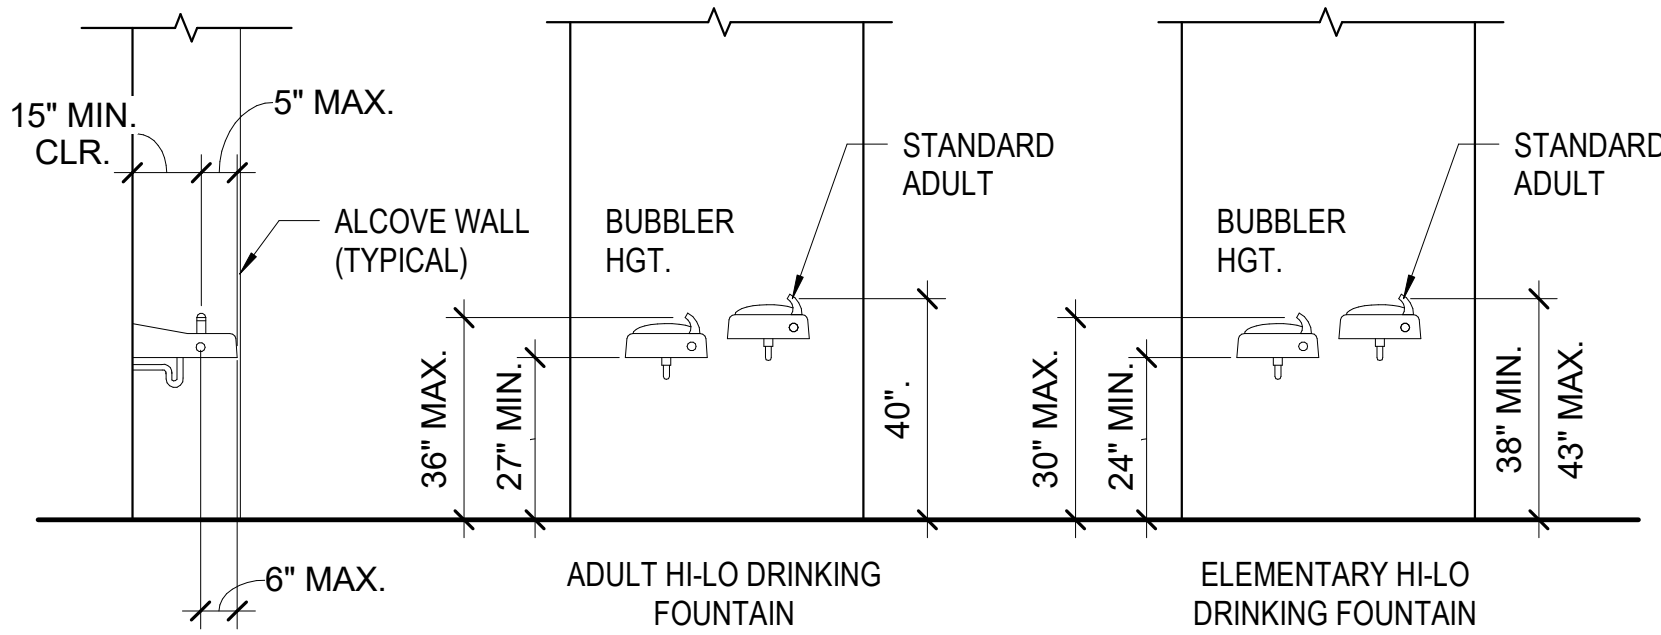


DRINKING FOUNTAIN
SECTION VIEW

DRINKING FOUNTAIN
ELEVATION

DRINKING FOUNTAIN
ELEVATION

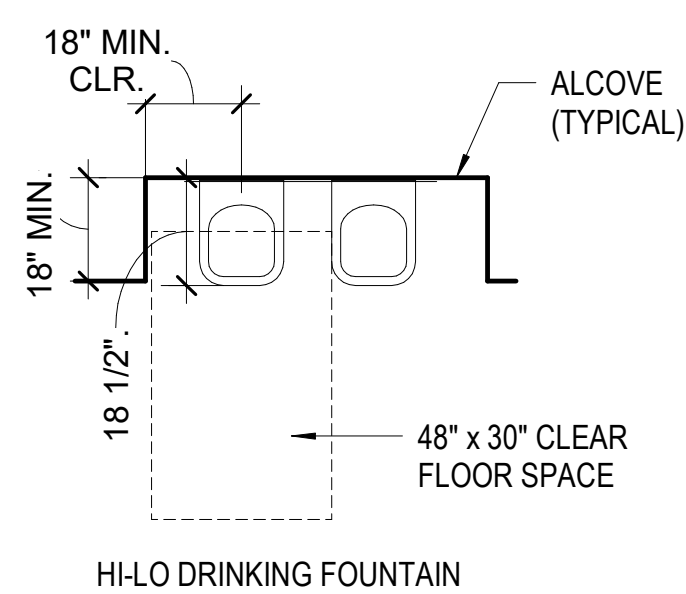

DRINKING FOUNTAIN
PLAN VIEW

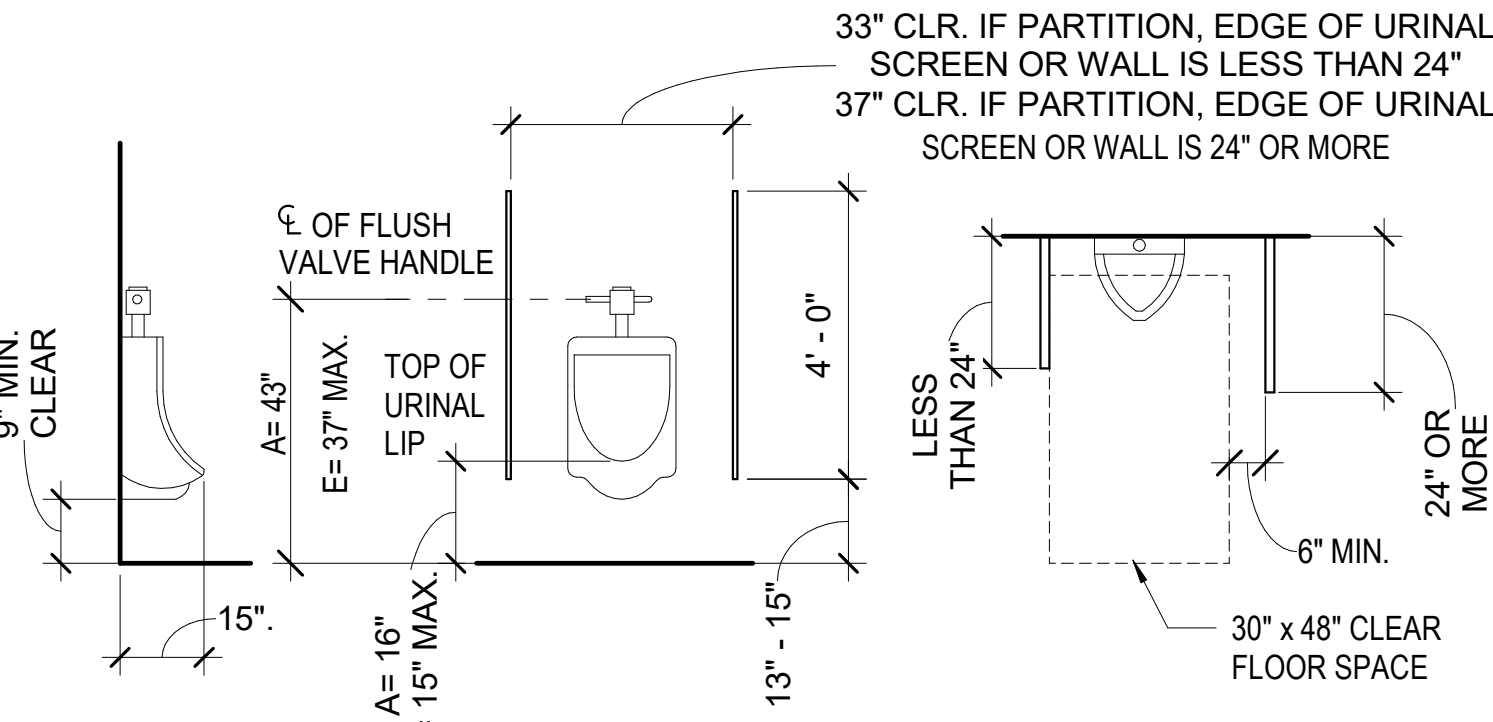


SIDE ELEV.
URINAL

FRONT ELEV.
URINAL


PLAN VIEW
URINAL

2 DRINKING FOUNTAIN PLAN AND ELEVATIONS


3 LAVATORY PLAN AND ELEVATIONS

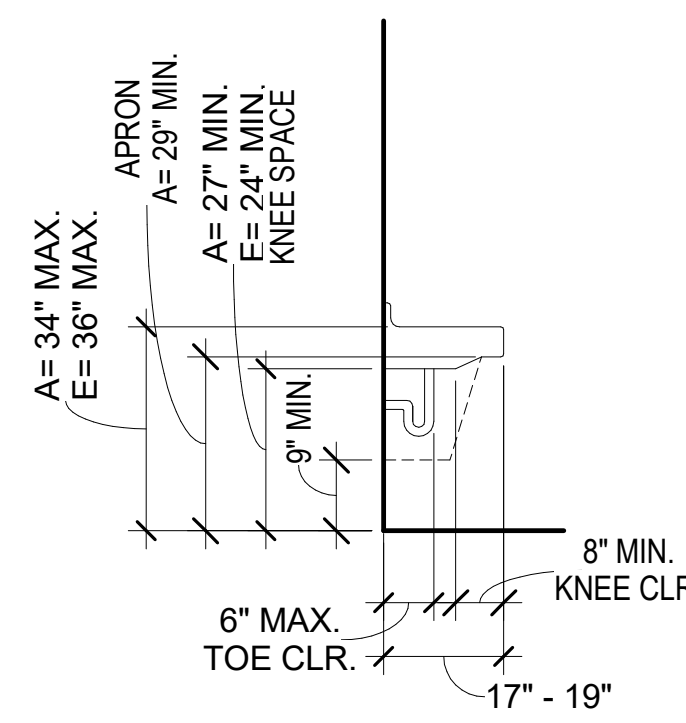

LAV. SIDE
ELEVATION

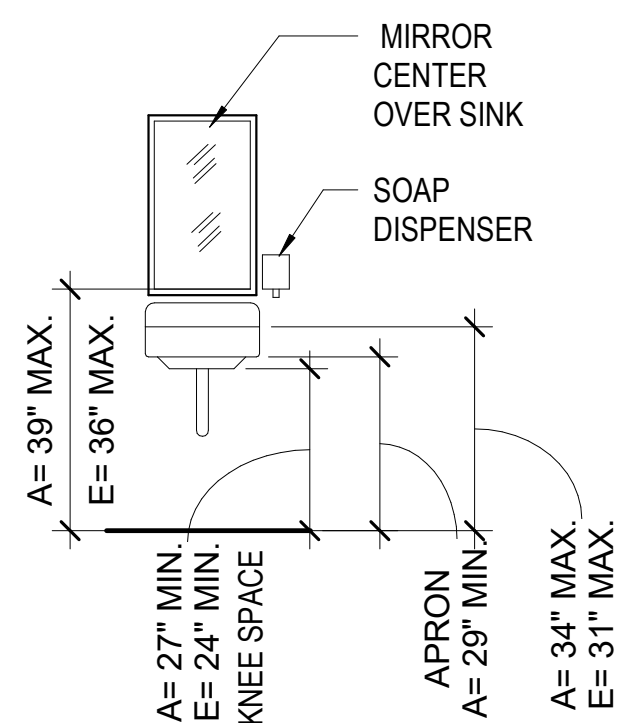


LAV. FRONT
ELEVATION

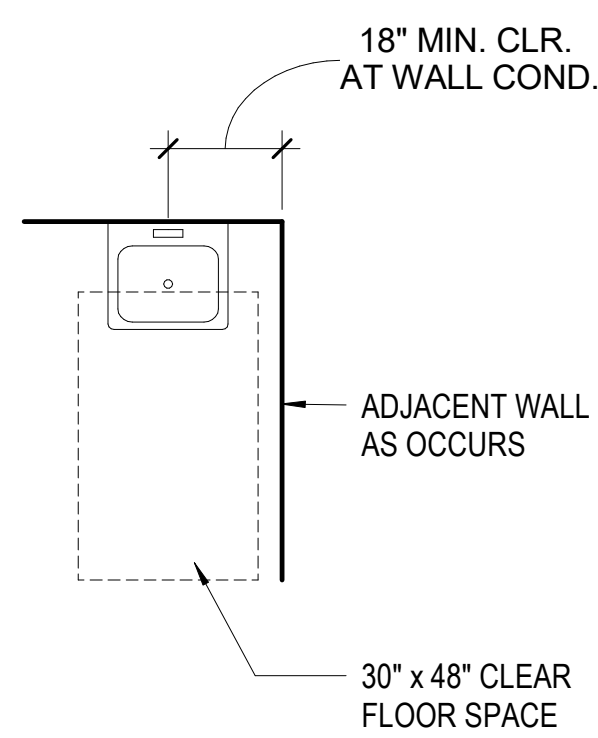

LAVATORY
PLAN VIEW

4 TYPICAL ACCESSORY ELEVATION HEIGHTS

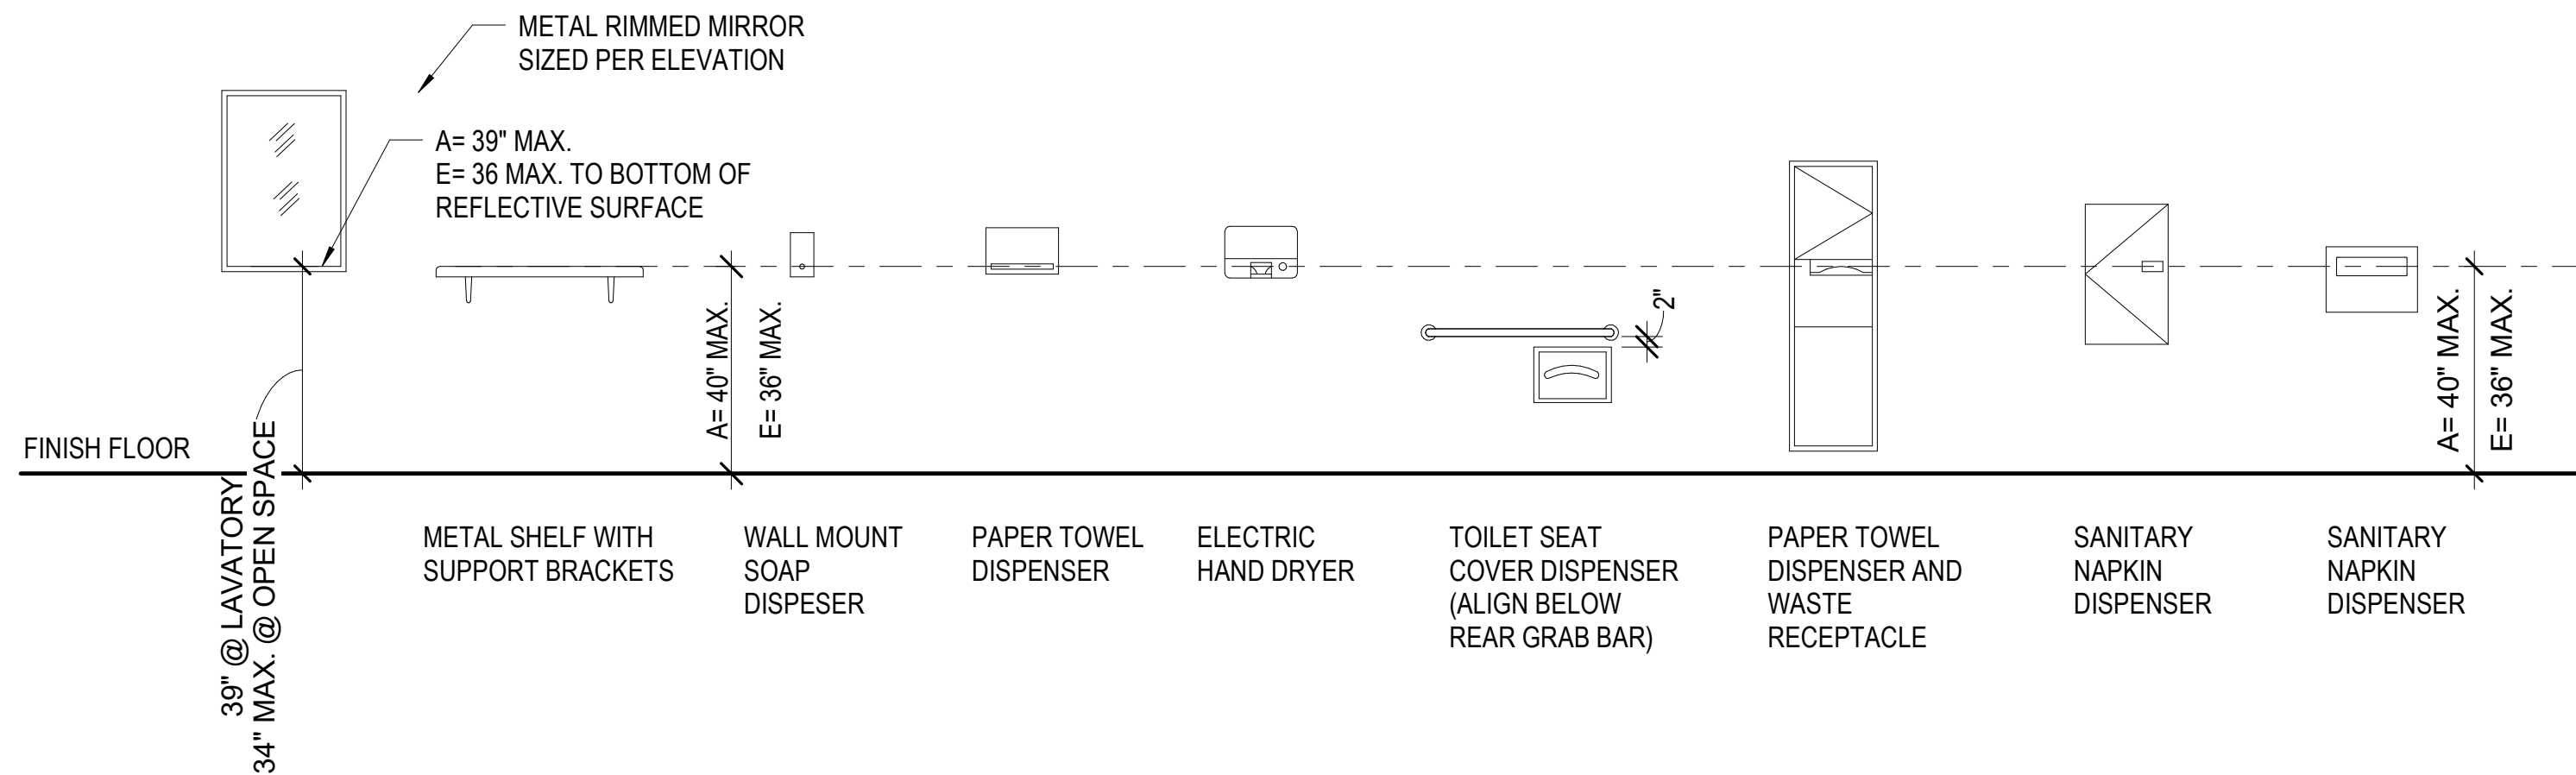

5 TYPICAL ACCESSORY ELEVATION HEIGHTS

DIMENSIONS IN INCHES

	A	E	K
a) TOILET CENTERLINE FROM WALL	17 1/2"	15"	12"
b) TOILET SEAT HEIGHT TO TOP OF SEAT	18"	15"	12"
c) GRAB BAR HEIGHT (TO TOP SURFACE)	34 1/2"	25"	20"
d) TOILET PAPER DISPENSER HEIGHT	19" MIN.	17"	14"
e) TOILET PAPER IN FRONT OF TOILET	8"	8"	8"
f) NAPKIN DISPOSAL IN FRONT OF TOILET	12" MAX.	N/A	N/A
g) DISPENSER HEIGHT	40" MAX.	N/A	N/A
h) MIRROR HEIGHT (OVER A LAVATORY)	39"	38" MAX.	32" MAX.
i) MIRROR HEIGHT (ISOLATED MIRROR)	34"	34" MAX.	N/A
j) LAVATORY/SINK TOP HEIGHT	34" MAX.	30"	24"
k) LAVATORY APRON CLEARANCE	29" MIN.	24" MIN.	PARALLEL (SIDE) APPROACH
l) LAVATORY/SINK KNEE CLEARANCE	27" MIN.	24" MIN.	13" MAX.
m) URINAL LIP HEIGHT	16"	15" MAX.	
n) URINAL, TOILET FLUSH HANDLE HEIGHT	43"	40" MAX.	
o) DRINKING FOUNTAIN BUBBLER HEIGHT	36" MAX.	30"	30"
p) DRINKING FOUNTAIN KNEE CLEARANCE	27" MIN.	24" MIN.	24" MIN.
q) RAMP/STAIR HANDRAIL HEIGHT	36"	27"	27"

A = ADULT DIMENSIONS (AGE 12 AND OVER)
E = ELEMENTARY DIMENSIONS (AGE 6-12)
K = KINDERGARTEN & PRESCHOOL (AGE 3-5)


TYPICAL ACCESSIBLE PLUMBING FIXTURES

NOTES

- TOILET FLUSH CONTROLS SHALL BE OPERABLE WITH ONE HAND, AND SHALL NOT REQUIRE TIGHT GRASPING, PINCHING, OR TWISTING OF THE WRIST. CONTROLS FOR THE FLUSH VALVES SHALL BE MOUNTED ON THE WIDE SIDE OF THE TOILET AREA AS INDICATED AND 36" MAXIMUM ABOVE FINISH FLOOR. THE FORCE REQUIRED TO ACTIVATE CONTROLS SHALL BE NO GREATER THAN 5-POUNDS.
- HOT WATER AND DRAIN PIPES UNDER LAVATORIES SHALL BE INSULATED OR OTHERWISE COVERED. THERE SHALL BE NO SHARP OR ABRASIVE SURFACES UNDER LAVATORIES.
- FAUCET CONTROLS AND OPERATING MECHANISMS SHALL BE OPERABLE WITH ONE HAND AND SHALL NOT REQUIRE TIGHT GRASPING, PINCHING OR TWISTING OF THE WRIST. THE FORCE REQUIRED TO ACTIVATE CONTROLS SHALL BE NO GREATER THAN 5-POUNDS. LEVER OPERATED, PUSH TYPE AND ELECTRONICALLY CONTROLLED MECHANISMS ARE EXAMPLES OF ACCEPTABLE DESIGNS. SELF-CLOSING VALVES ARE ALLOWED IF THE FAUCET REMAINS OPEN FOR AT LEAST 10 SECONDS.
- A GRAB BAR OR ANY WALL OR OTHER SURFACE ADJACENT TO IT SHALL BE FREE OF ANY SHARP OR ABRASIVE ELEMENTS.
- GRAB BARS SHALL NOT ROTATE WITHIN THEIR FITTINGS.
- EDGES SHALL HAVE A MINIMUM RADIUS OF 1/8 INCH.
- WHERE LOCKERS ARE PROVIDED FOR PUBLIC, CLIENTS, EMPLOYEES, MEMBERS OR PARTICIPANTS, AT LEAST ONE AND NOT LESS THAN FIVE PERCENT OF ALL LOCKERS SHALL BE MADE ACCESSIBLE TO THE PHYSICALLY DISABLED. A PATH OF TRAVEL NOT LESS THAN 36-INCHES IN CLEAR WIDTH SHALL BE PROVIDED TO THESE LOCKERS.
- THE DRINKING FOUNTAIN SHALL BE ACTIVATED BY A CONTROL WHICH IS EASILY OPERATED BY A DISABLED PERSON SUCH AS A HAND OPERATED LEVER TYPE CONTROL LOCATED WITHIN 6-INCHES OF THE FRONT OF THE DRINKING FOUNTAIN. THE SPOUT SHALL BE LOCATED 15-INCHES MINIMUM FROM THE VERTICAL SUPPORT AND 5-INCHES MAXIMUM FROM THE FRONT EDGE OF THE UNIT, INCLUDING BUMPERS, AND SHALL BE 36-INCHES MAXIMUM ABOVE THE FINISH FLOOR OR GROUND. THE WATER STREAM FROM THE SPOUT SHALL PROVIDE A FLOW OF WATER 4 INCHES HIGH MIN. AND BE SUBSTANTIALLY PARALLEL TO THE FRONT OF THE DRINKING FOUNTAIN.
- ROUGH-IN FOR FIXTURES, EQUIPMENT, AND APPLIANCES SHALL BE AS INDICATED ON DRAWINGS AND AS SPECIFIED, INCLUDING THOSE ITEMS INDICATED AS FURNISHED BY OTHERS, FURNISHED BY OWNER, OR FUTURE CAPACITY. WHEN CONNECTIONS TO EQUIPMENT FROM CAPPED OR PLUGGED LINES ARE REQUIRED, CAPS OR PLUGS SHALL BE REMOVED AT TIME EQUIPMENT IS SET AND STOPS OR VALVES INSTALLED AND CONNECTIONS PROVIDED AS SPECIFIED.
- UNLESS OTHERWISE INDICATED, FIXTURES SHALL BE INSTALLED WITH 5/16" BRASS BOLTS OR SCREWS OF SUFFICIENT LENGTH TO SECURE FIXTURE TO BACKING, WALL OR CLOSET RINGS.
- FIXTURES INSTALLED AGAINST CONCRETE OR MASONRY WALLS SHALL HAVE THEIR HANGERS FASTENED WITH THE 5/16" BOLTS, PHILIP SHIELD TYPE ANCHORS, OR 2 UNIT CINCH ANCHORS. WOOD OR PLASTIC PLUGS ARE NOT PERMITTED.
- BACKING FOR HANGING OF PLUMBING FIXTURE AND EQUIPMENT SHALL BE INSTALLED IN SUPPORTING WALL AT TIMES ROUGH PIPING IS INSTALLED.
- FOR WOOD STUDS USE STEEL PLATE 1/4" THICK, NOT LESS THAN 4 TO 6 INCHES WIDE STEEL PLATE SHALL BE ATTACHED TO STUD AT EACH END OF PLATE TO EACH STUD IT CROSSES. PLATE SHALL HAVE 2 PRE-DRILLED 1/8" HOLES FOR NO. 14 FLAT HEAD SCREWS 2 INCHES IN LENGTH FROM EACH STUD.
- FOR METAL STUDS USE STEEL PLATE 1/4" THICK, NOT LESS THAN 4 INCHES WIDE STEEL PLATE SHALL BE ATTACHED TO STUD AT EACH END OF PLATE TO EACH STUD IT CROSSES. PLATE SHALL BE ATTACHED TO METAL STUDS BY BOLTING WITH TWO 1/4" U BOLTS PER STUD WITH BOLTS THROUGH PLATE AND AROUND STUD FLANGE OR BY WELDING WITH 1/8" FILLET WELD FULL WIDTH OF STUD FLANGE, TOP AND BOTTOM OF PLATE.
- PIPING SHALL BE STUBBED OUT TO EXACT LOCATION OF FIXTURES AND STUBS SHALL BE INSTALLED SYMMETRICAL WITH FIXTURES. HOT AND COLD WATER SUPPLIES FOR CENTER SET FAUCETS ON LAVATORIES SHALL BE INSTALLED ON 8 INCH CENTERS, UNLESS OTHER WISE SPECIFIED OR REQUIRED.

ACCESSORIES INFORMATION


- THE GRAB BAR SHALL NOT PROJECT MORE THAN 3" INTO THE 48" MINIMUM CLEAR SPACE IN FRONT OF THE WATER CLOSET. GRAB BAR AND CONNECTIONS SHALL HAVE STRENGTH TO ALLOW 250 LB HORIZONTAL OR VERTICAL POINT FORCE.
- TOILET PAPER AND FEMININE NAPKIN DISPENSERS LOCATED AT THE GRAB BAR SIDE OF AN ACCESSIBLE TOILET ROOM OR STALL SHALL NOT PROJECT MORE THAN THE GRAB BAR. THE ACCESSORY SHALL NOT BE LOCATED CLOSER THAN 1 1/2" CLEAR OF THE TANGENT POINT OF THE GRAB BAR.

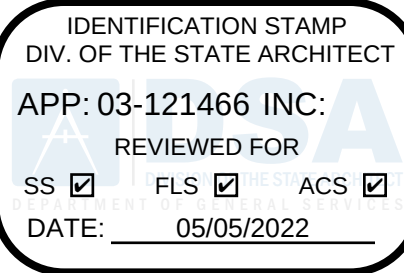

PLEASANT VALLEY
SCHOOL DISTRICT

600 TEMPLE AVENUE,
CAMARILLO, CA 93010

ENGINEER

 


ENGINEER'S STAMP

CONSULTANT



CONSULTANT'S STAMP

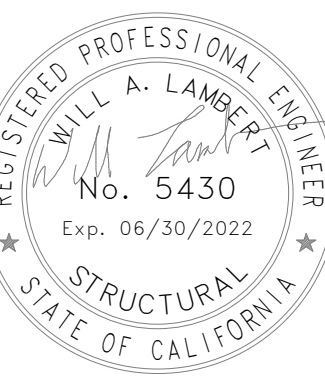

PROJECT TITLE AND ADDRESS

PLEASANT VALLEY
SCHOOL DISTRICT GYM
HVAC UPGRADES

SANTA ROSA
TECHNOLOGY MAGNET
SCHOOL
13282 SANTA ROSA RD,
CAMARILLO, CA 93012

REVISIONS

1			
2			
3			
4			
5			

BULONG & ASSOCIATES INC. CONSULTING ENGINEERS. THESE DOCUMENTS ARE NOT TO BE REPRODUCED, COPIED OR CORDED IN ANY FORM OR MANNER WHATSOEVER WITHOUT FIRST OBTAINING THE EXPRESSED WRITTEN PERMISSION OF BULONG & ASSOCIATES INC. FOR THE THESE DOCUMENTS TO BE ASSIGNED TO ANY THIRD PARTY WITHOUT OBTAINING SAID WRITTEN PERMISSION & CONSENT FROM BULONG & ASSOCIATES INC.

SHEET TITLE

ACCESSIBILITY DETAILS

DATE 01/03/2022

SCALE


PROJECT NO. 19-394

DRAWN BY PVP

CHECKED BY WJA

SHEET NUMBER

A002

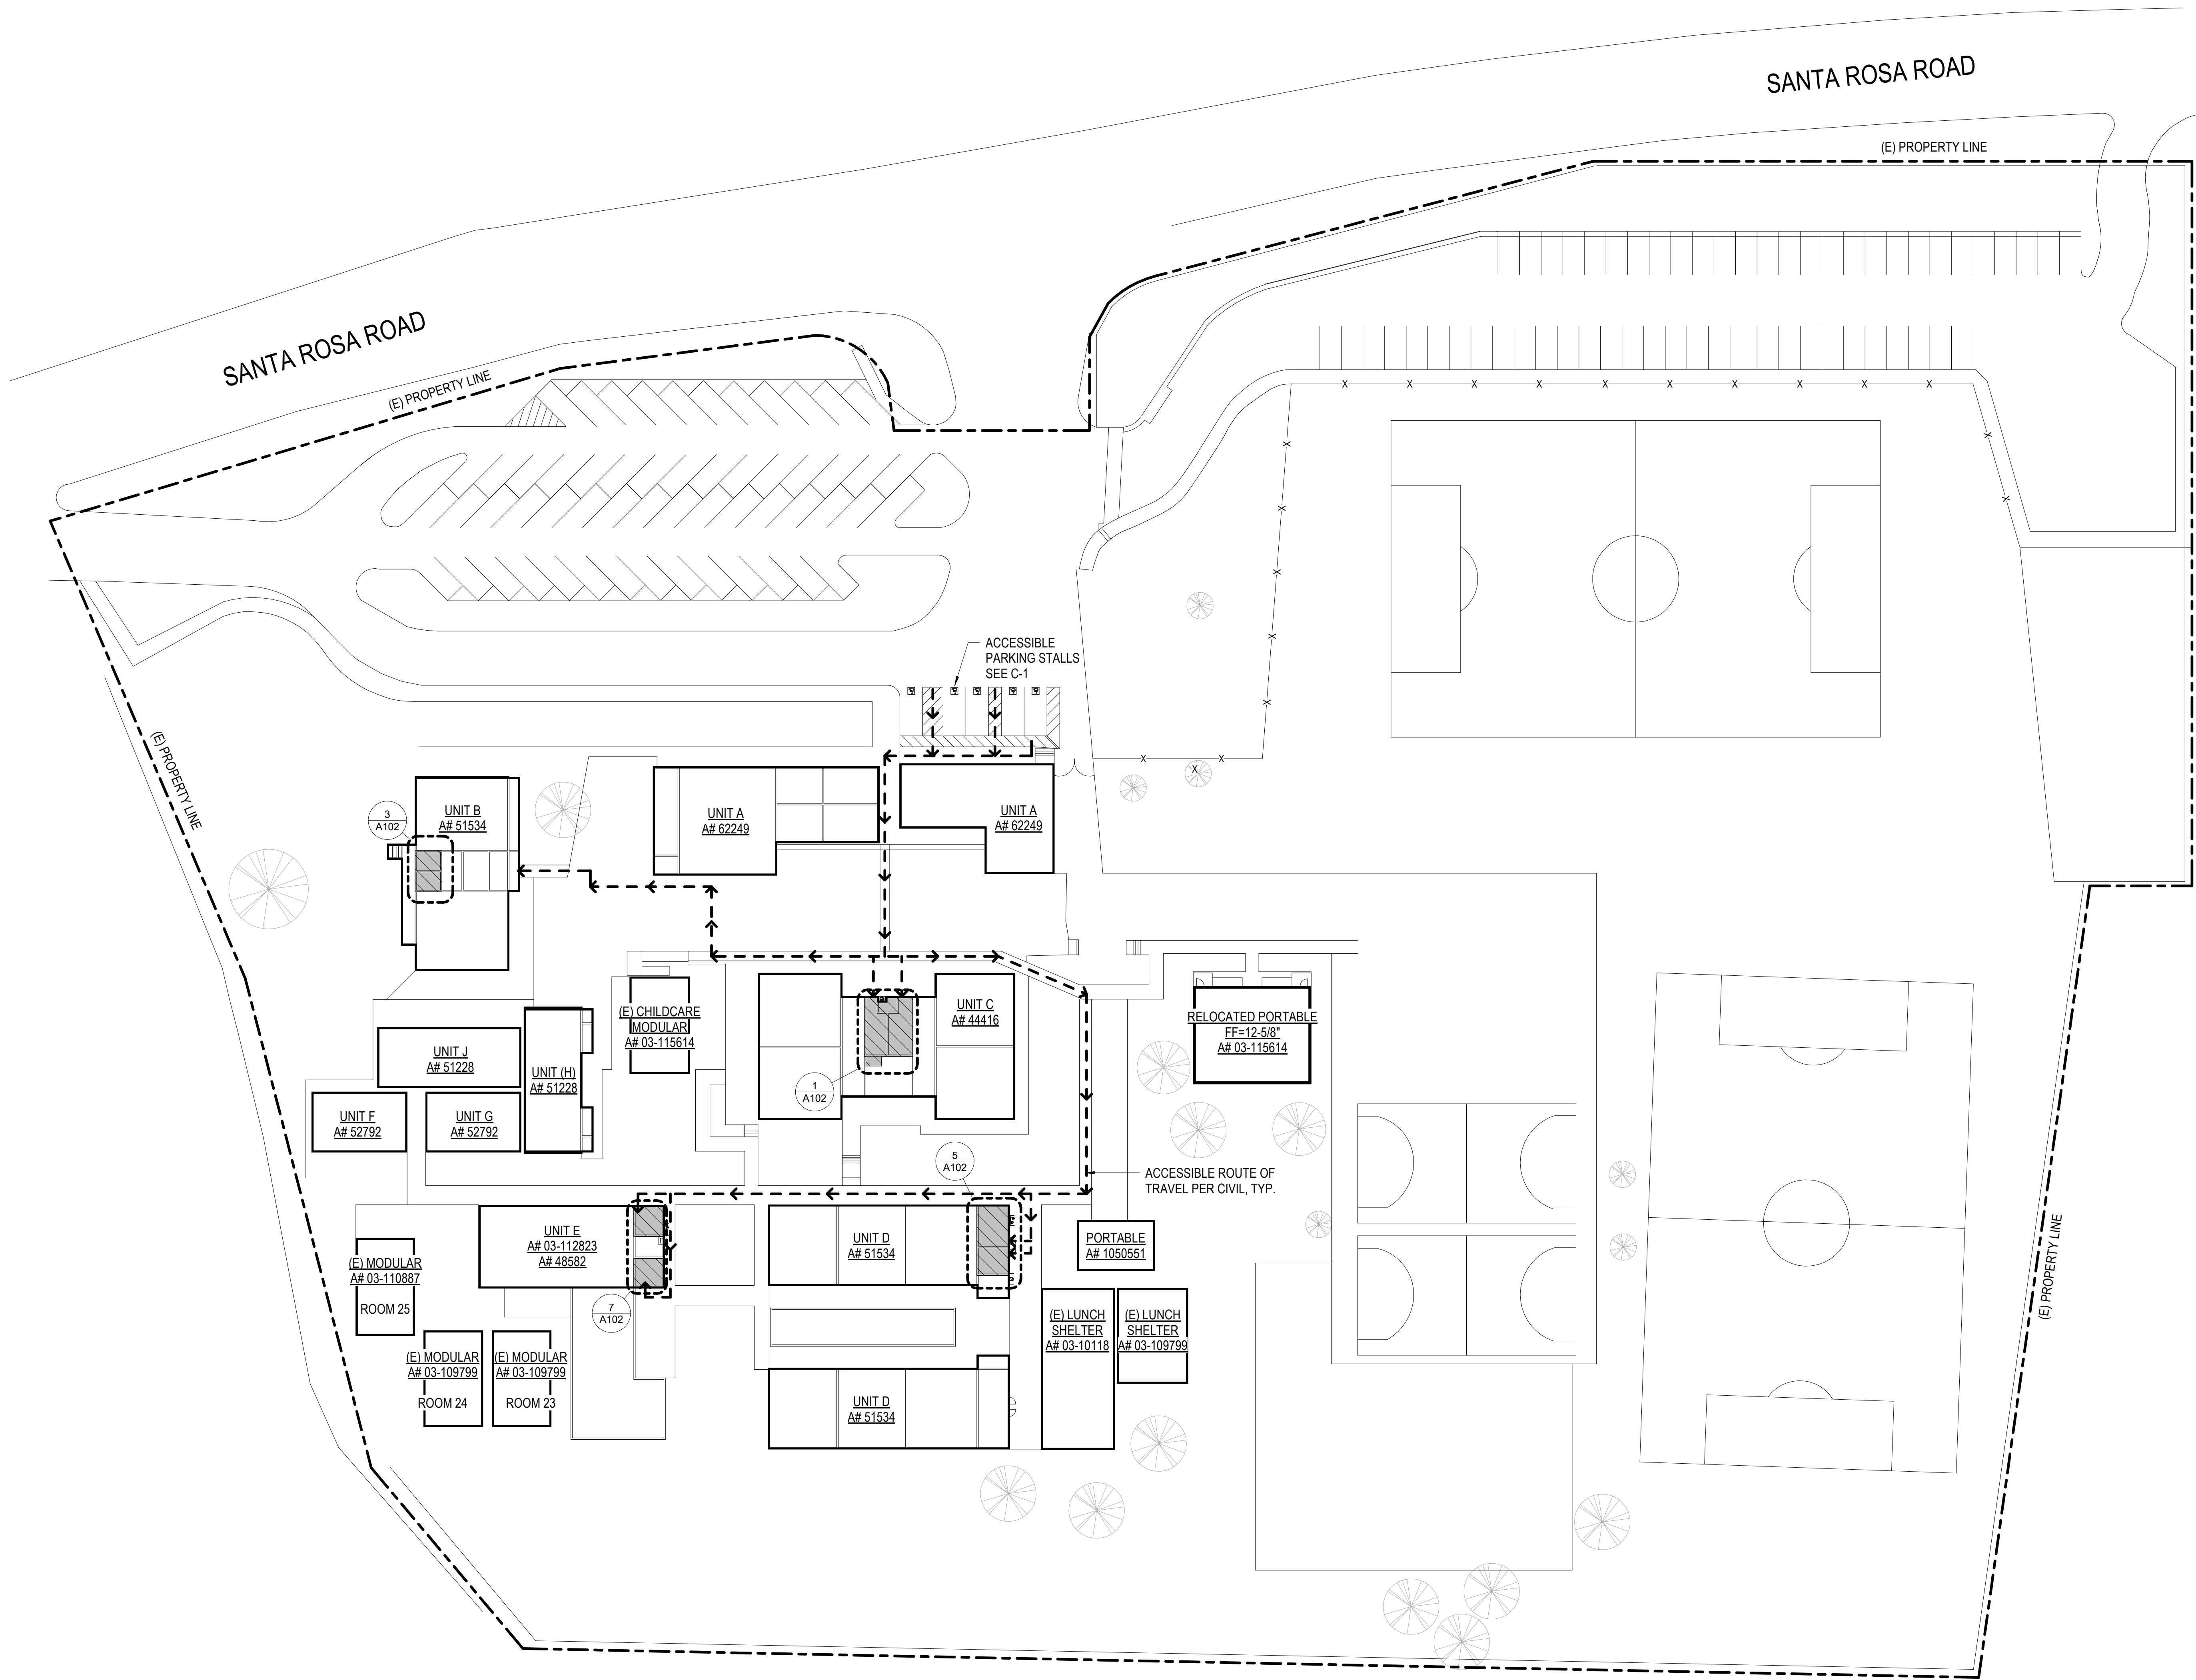


1 SITE PLAN
1/32" = 1'-0"

LEGEND

- PATH OF TRAVEL & ACCESSIBLE ROUTE OF TRAVEL
REFER TO C1 AND C2
- ACTUAL OR ASSUME PROPERTY LINE
- AREA OF WORK
- EXISTING BUILDINGS NOT PART OF SCOPE OF WORK
- LEVEL LANDING: LESS THAN 2% SLOPE IN ANY DIRECTION

GENERAL NOTES

- "DESIGN PROFESSIONAL IN GENERAL RESPONSIBLE CHARGE STATEMENT: THE P.O.T. IDENTIFIED IN THESE CONSTRUCTION DOCUMENTS IS COMPLIANT WITH THE CURRENT APPLICABLE CALIFORNIA BUILDING CODE ACCESSIBILITY PROVISIONS FOR PATH OF TRAVEL REQUIREMENTS FOR ALTERATIONS, ADDITIONS AND STRUCTURAL REPAIRS. AS PART OF THE DESIGN OF THIS PROJECT, THE P.O.T. WAS EXAMINED AND ANY ELEMENTS, COMPONENTS OR PORTIONS OF THE P.O.T. THAT WERE DETERMINED TO BE NONCOMPLIANT 1) HAVE BEEN IDENTIFIED AND 2) THE CORRECTIVE WORK NECESSARY TO BRING THEM INTO COMPLIANCE HAS BEEN INCLUDED WITHIN THE SCOPE OF THIS PROJECT'S WORK THROUGH DETAILS, DRAWINGS AND SPECIFICATIONS INCORPORATED INTO THESE CONSTRUCTION DOCUMENTS. ANY NONCOMPLIANT ELEMENTS, COMPONENTS OR PORTIONS OF THE P.O.T. THAT WILL NOT BE CORRECTED BY THIS PROJECT BASED ON VALUATION THRESHOLD LIMITATIONS OR A FINDING OF UNREASONABLE HARDSHIP ARE SO INDICATED IN THESE CONSTRUCTION DOCUMENTS. DURING CONSTRUCTION, IF P.O.T. ITEMS WITHIN THE SCOPE OF THE PROJECT REPRESENTED AS CODE COMPLIANT ARE FOUND TO BE NONCONFORMING BEYOND REASONABLE CONSTRUCTION TOLERANCES, THEY SHALL BE BROUGHT INTO COMPLIANCE WITH THE CBC AS A PART OF THIS PROJECT BY MEANS OF A CONSTRUCTION CHANGE DOCUMENT." (DSA PR15-01)

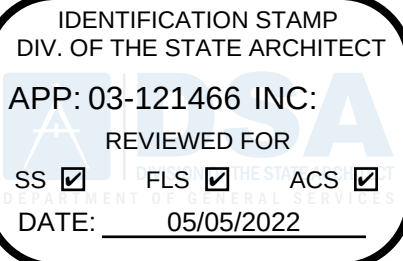

PLEASANT VALLEY
SCHOOL DISTRICT

600 TEMPLE AVENUE,
CAMARILLO, CA 93010

ENGINEER

bu BUILDONG & ASSOCIATES, INC.
SEEP CONSULTING ENGINEERS
JOB NO. 19-394

CAMARILLO OFFICE: 1000 W. 10TH ST., SUITE 100, CAMARILLO, CA 93010
COMPTON OFFICE: 1000 W. 10TH ST., SUITE 100, COMPTON, CA 90015
GENERAL OFFICE: 1000 W. 10TH ST., SUITE 100, COMPTON, CA 90015

ENGINEER'S STAMP

CONSULTANT



CONSULTANT'S STAMP



PROJECT TITLE AND ADDRESS

PLEASANT VALLEY
SCHOOL DISTRICT GYM
HVAC UPGRADES

SANTA ROSA
TECHNOLOGY MAGNET
SCHOOL
13282 SANTA ROSA RD,
CAMARILLO, CA 93012

REVISIONS

1		

BUILDONG & ASSOCIATES INC. CONSULTING ENGINEERS. THESE DOCUMENTS ARE NOT TO BE REPRODUCED, OWNED OR COPIED IN ANY FORM OR MANNER WHATSOEVER WITHOUT FIRST OBTAINING THE EXPRESSED WRITTEN PERMISSION OF BUILDONG & ASSOCIATES INC. WORKING THESE DOCUMENTS TO BE ASSIGNED TO ANY THIRD PARTY WITHOUT OBTAINING SAID WRITTEN PERMISSION & CONSENT FROM BUILDONG & ASSOCIATES INC.


SHEET TITLE

SITE PLAN


DATE: 01/03/2022
SCALE:
PROJECT NO.: 19-394
DRAWN BY: PVP/SAN
CHECKED BY: WJA

SHEET NUMBER

A101

 


4 EXISTING BLDG B - NEW PLAN
1/4" = 1'-0"

 

2 EXISTING BLDG C - NEW PLAN
1/4" = 1'-0"




8 EXISTING BLDG E - NEW PLAN
1/4" = 1'-0"

 


6 EXISTING BLDG D - NEW PLAN
1/4" = 1'-0"




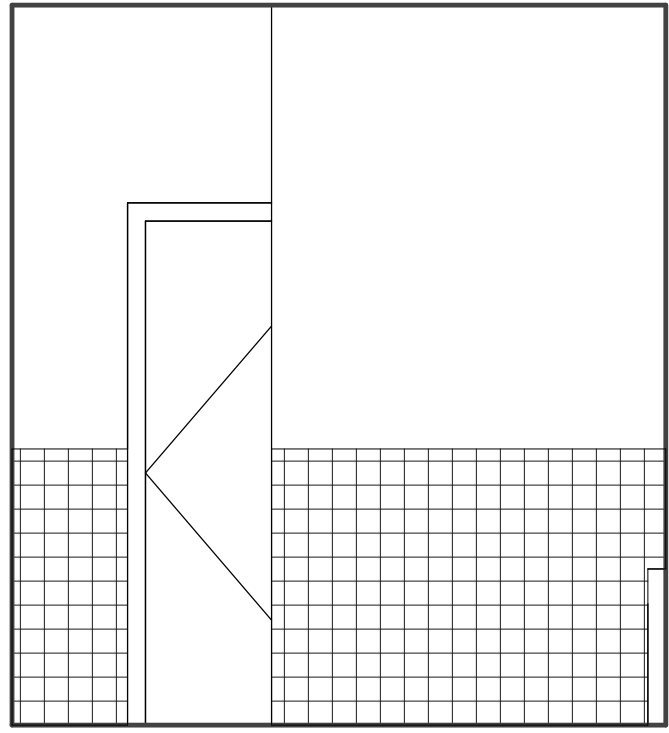


N

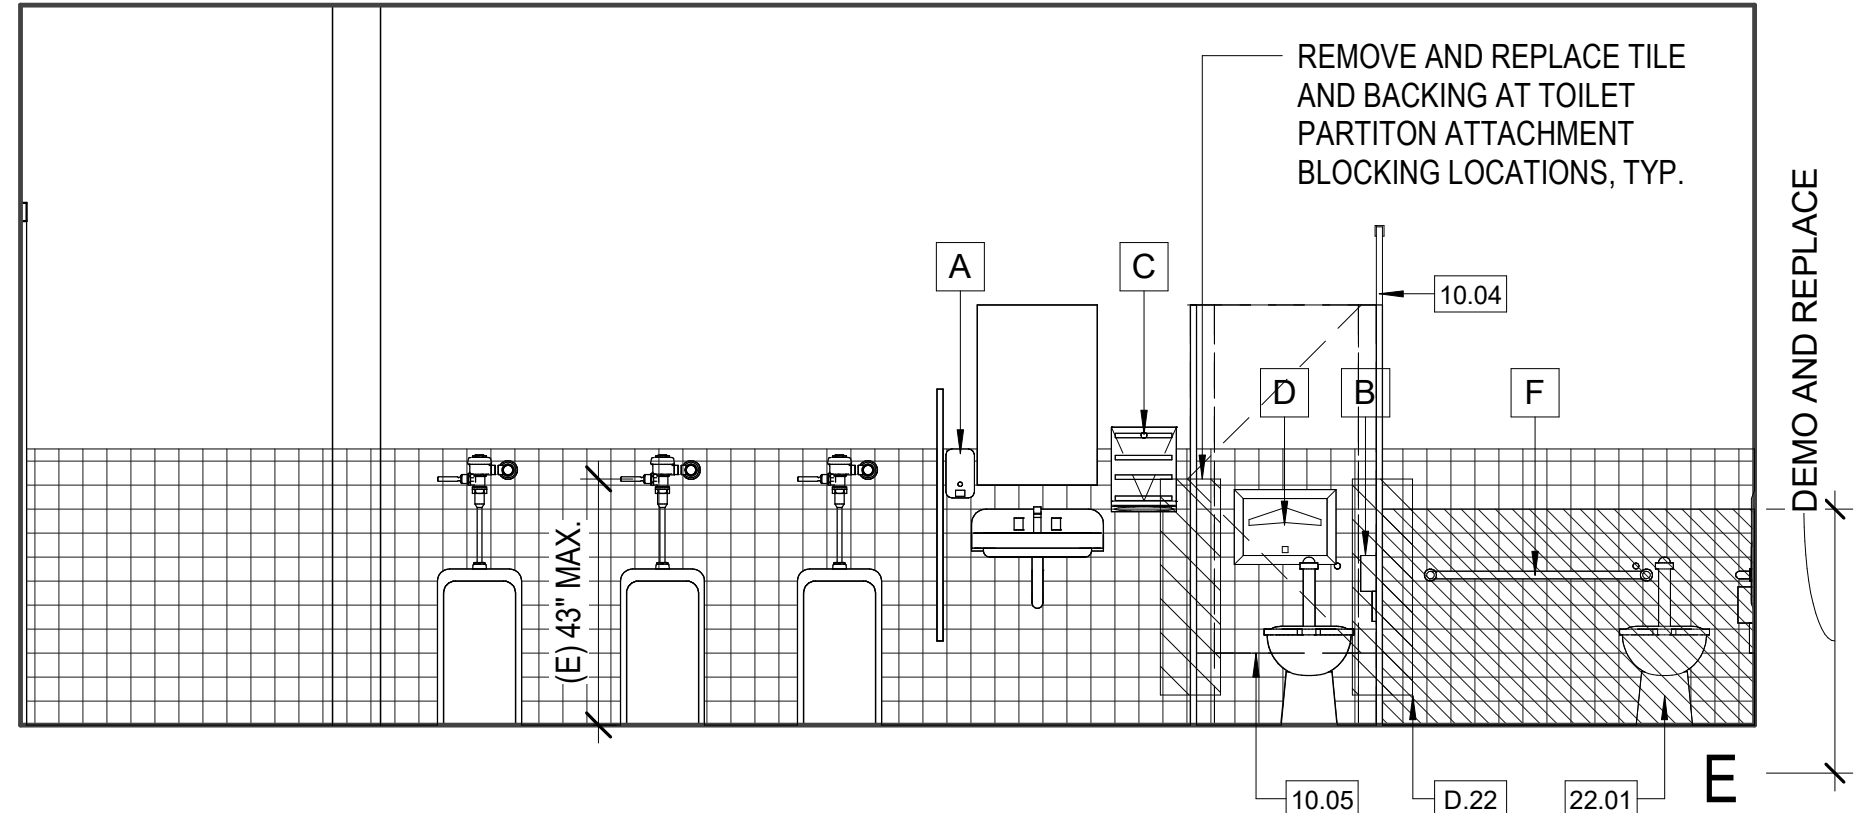

DEMO AND REPLACE

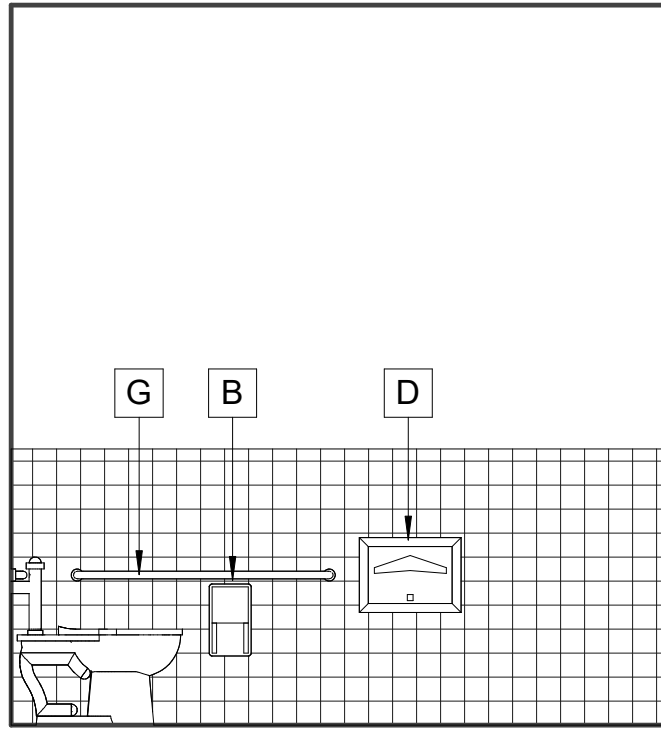


S

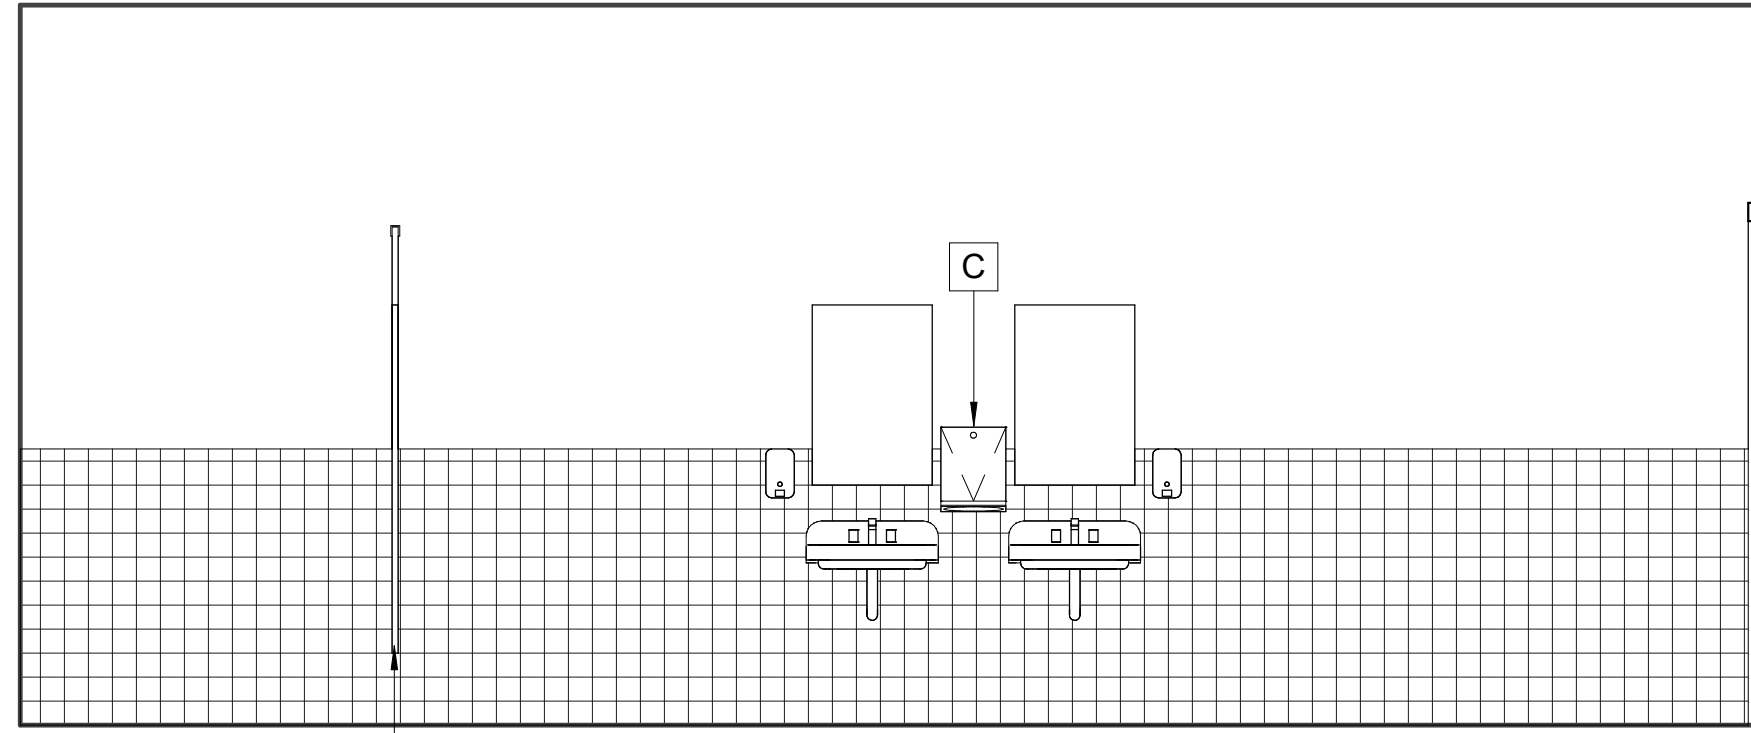


W

1 BUILDING C - BOY'S RESTROOM ELEVATIONS (NOTE: USE ELEMENTARY (E) DIMENSIONS FROM A002)


3/8" = 1'-0"

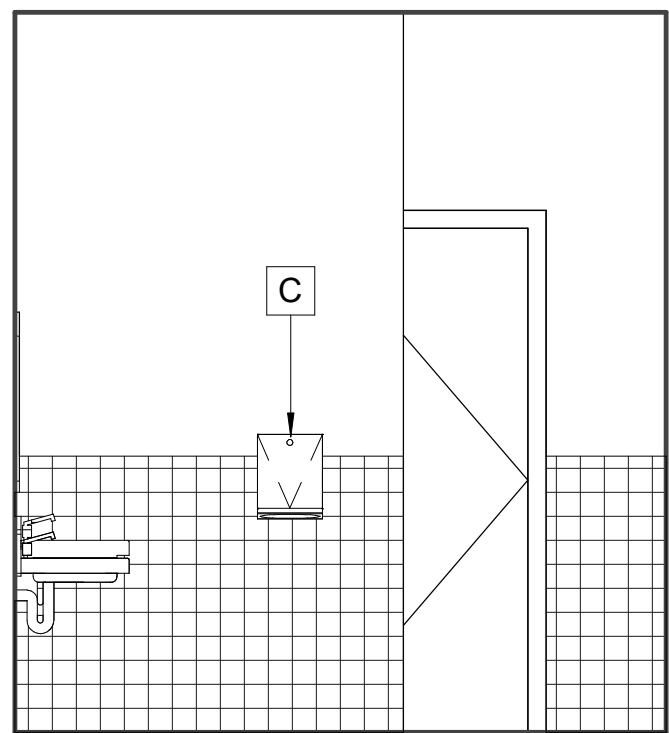


N

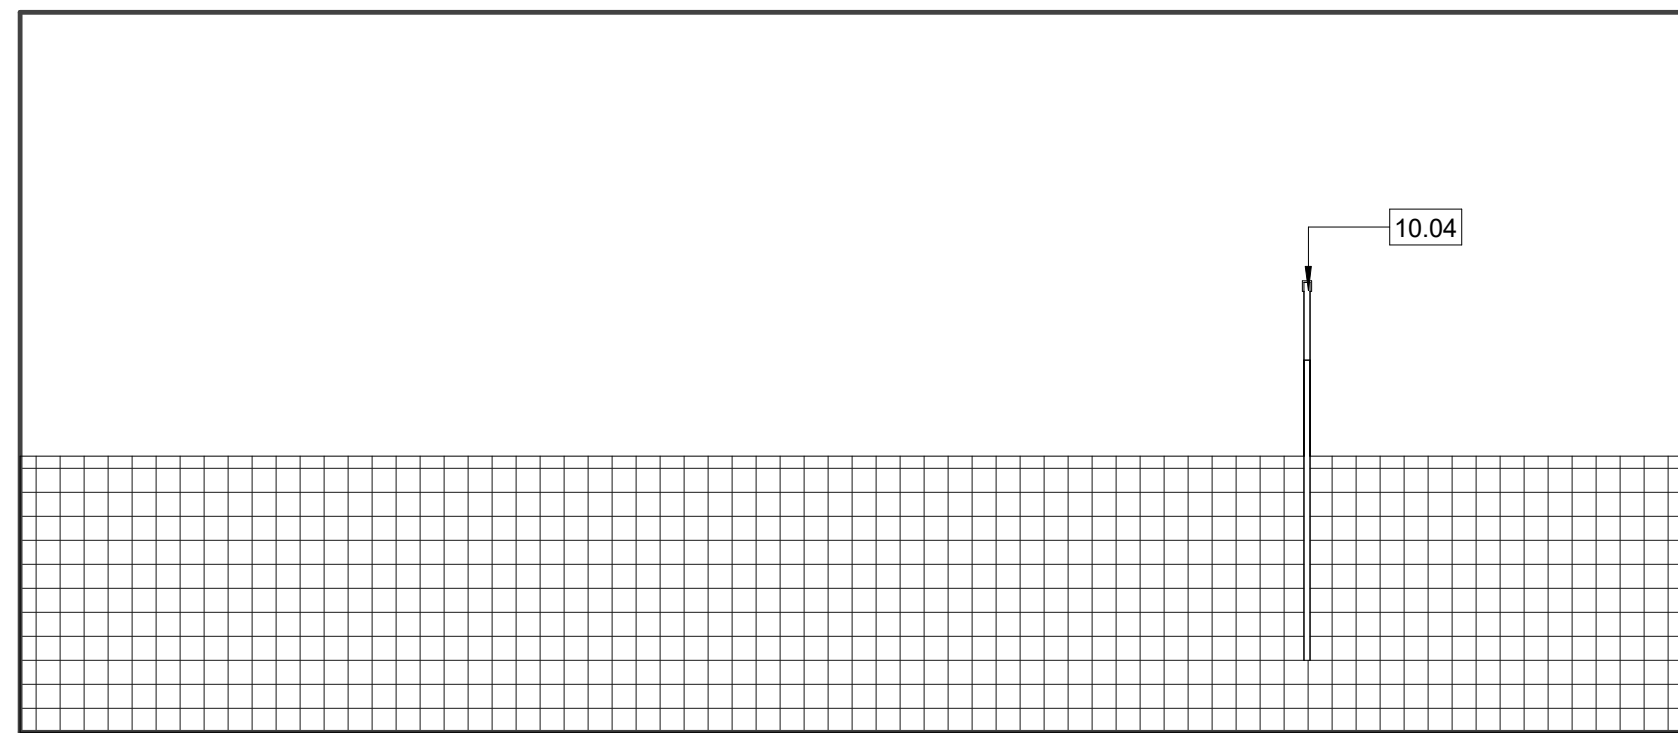

E

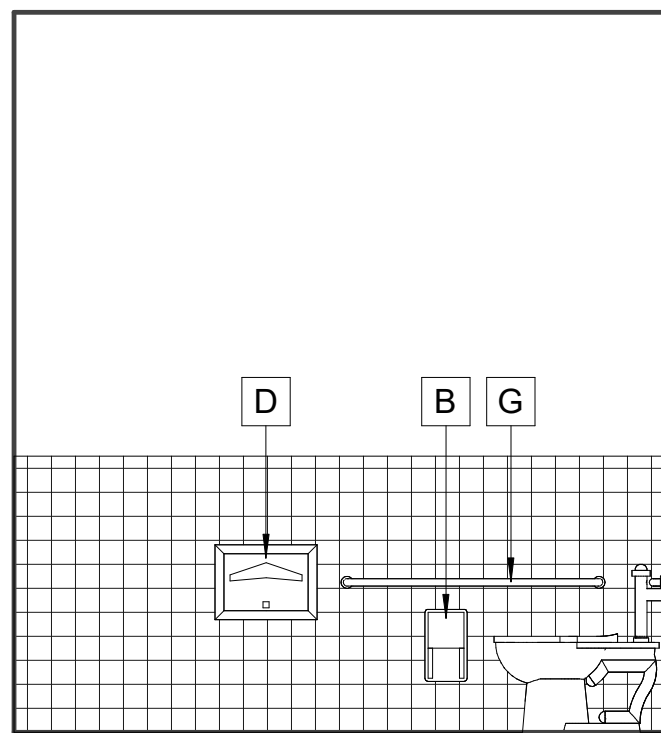


S

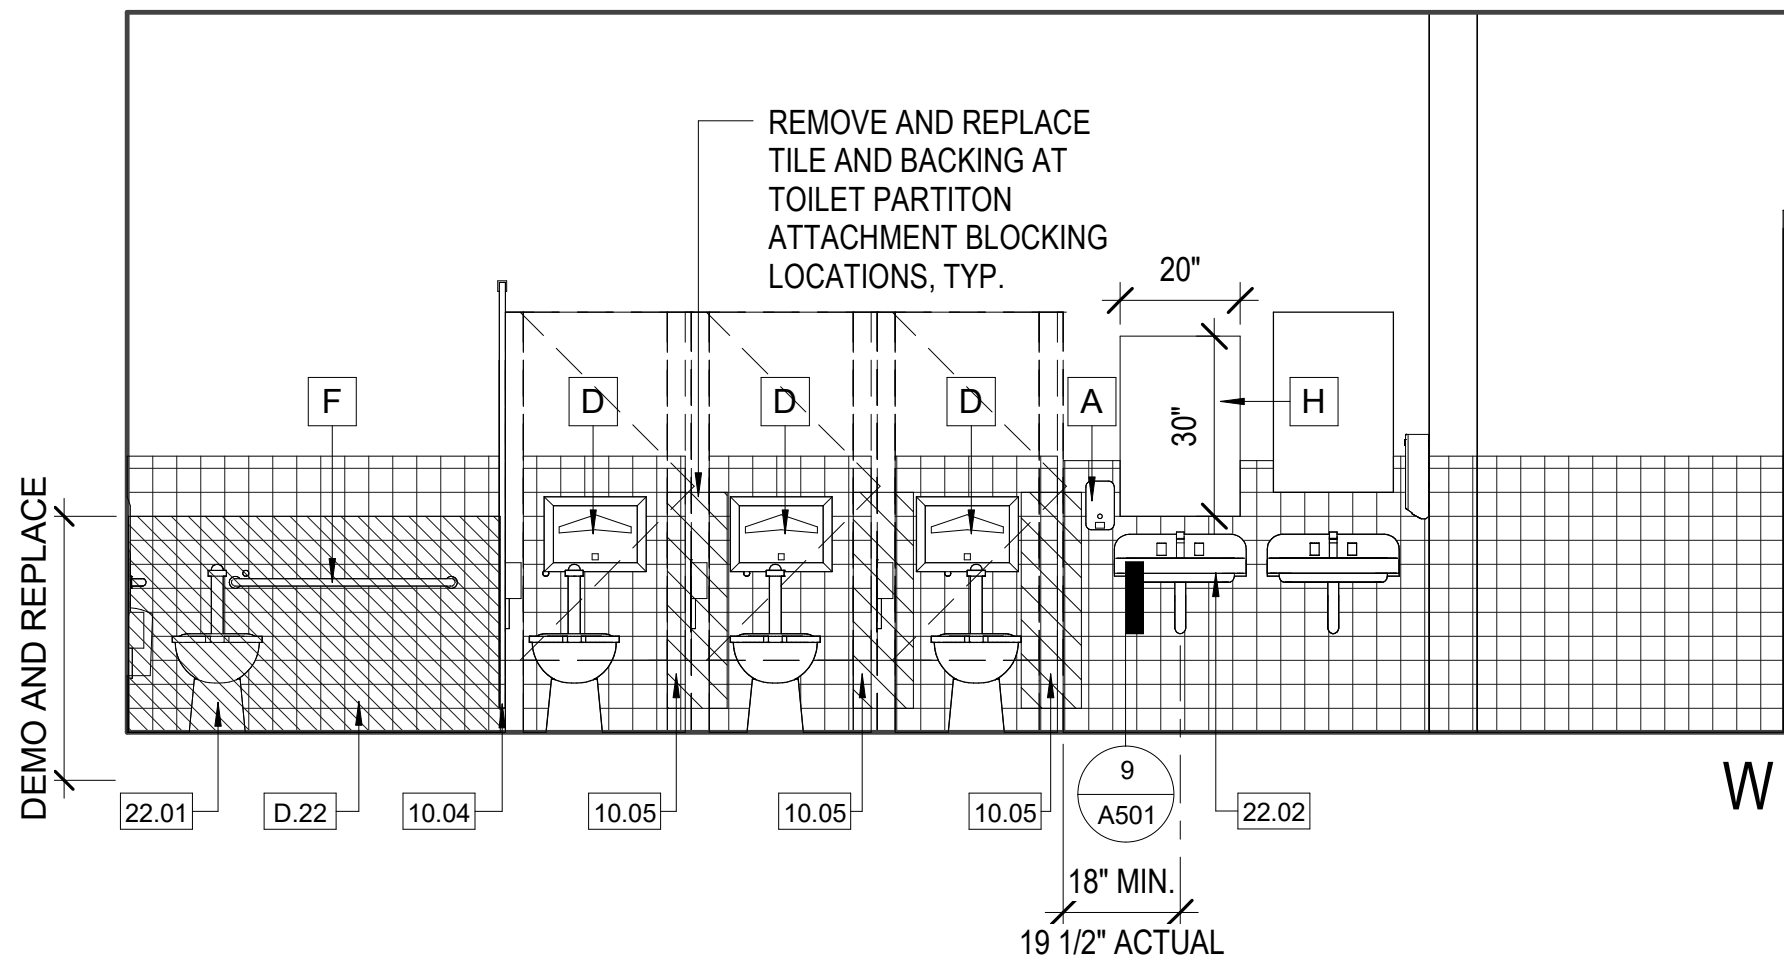


W

2 BUILDING C - GIRL'S RESTROOM ELEVATIONS (NOTE: USE ELEMENTARY (E) DIMENSIONS FROM A002)


3/8" = 1'-0"

 


N

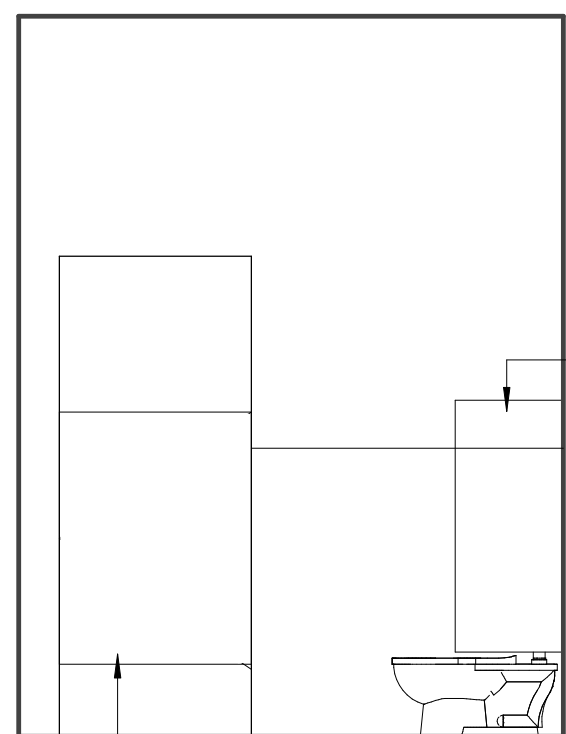

E

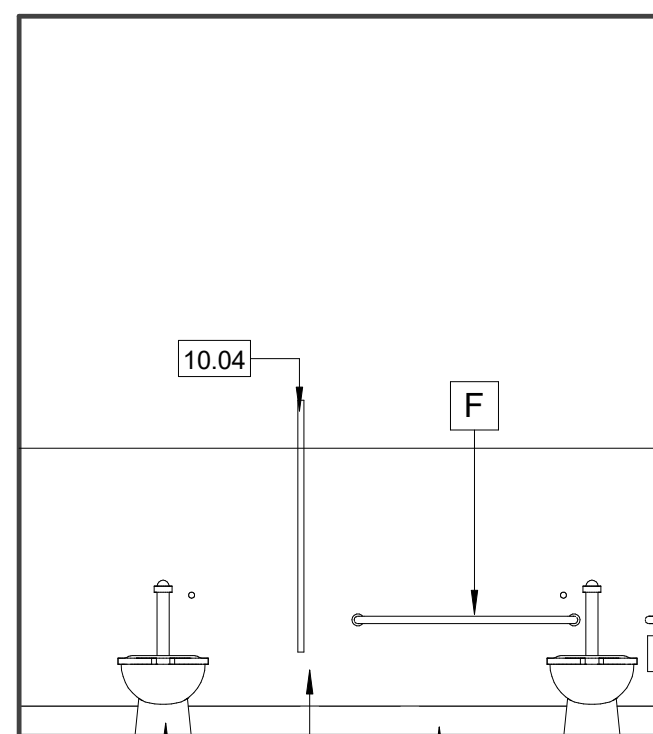


S

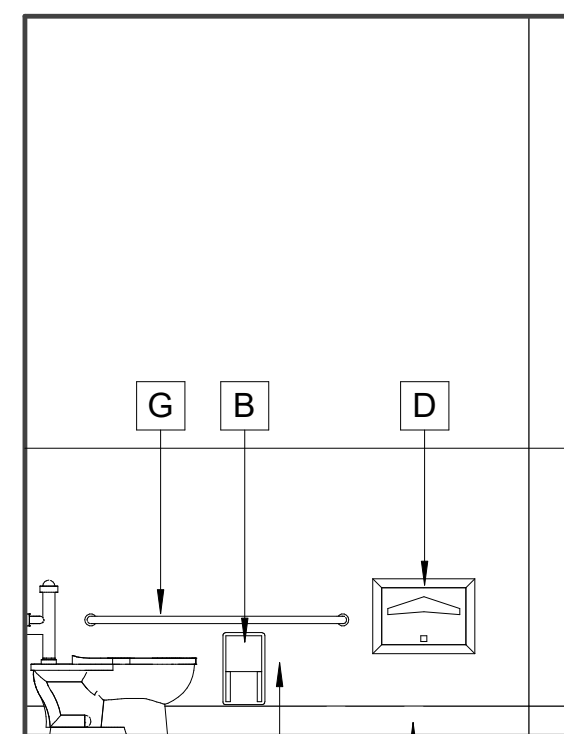


W

3 BUILDING B - GIRL'S RESTROOM ELEVATIONS (NOTE: USE KINDERGARTEN (K) DIMENSIONS FROM A002)


3/8" = 1'-0"

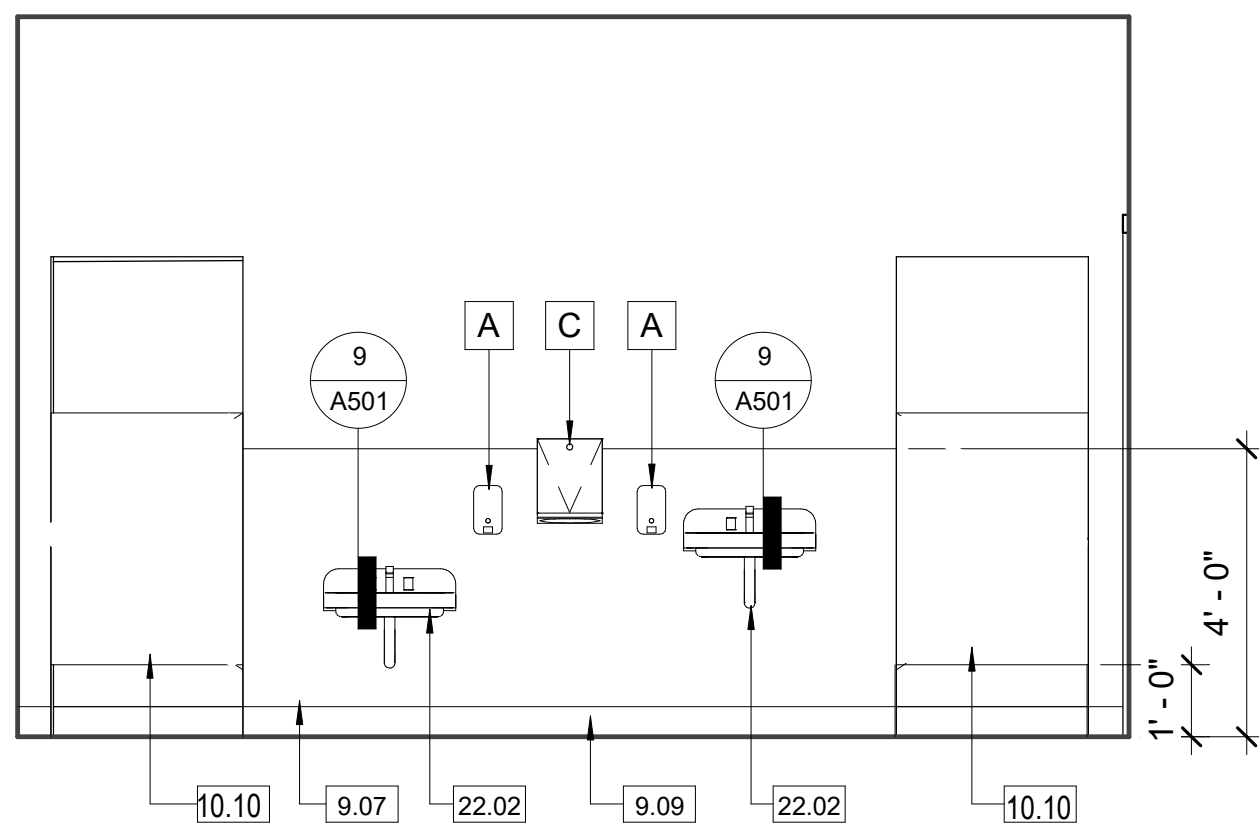


N

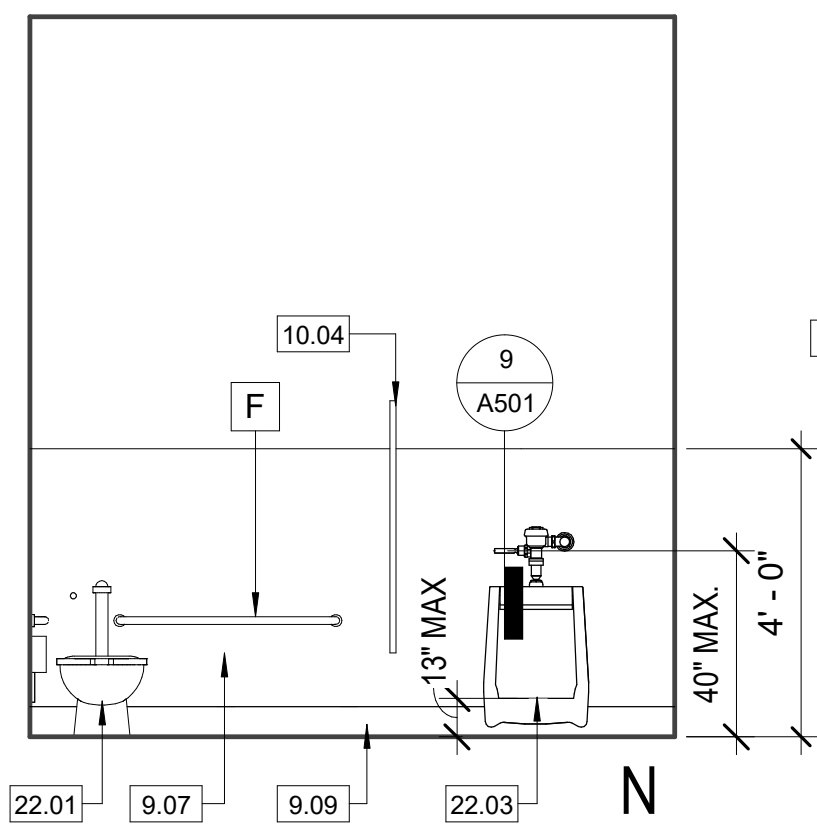


E

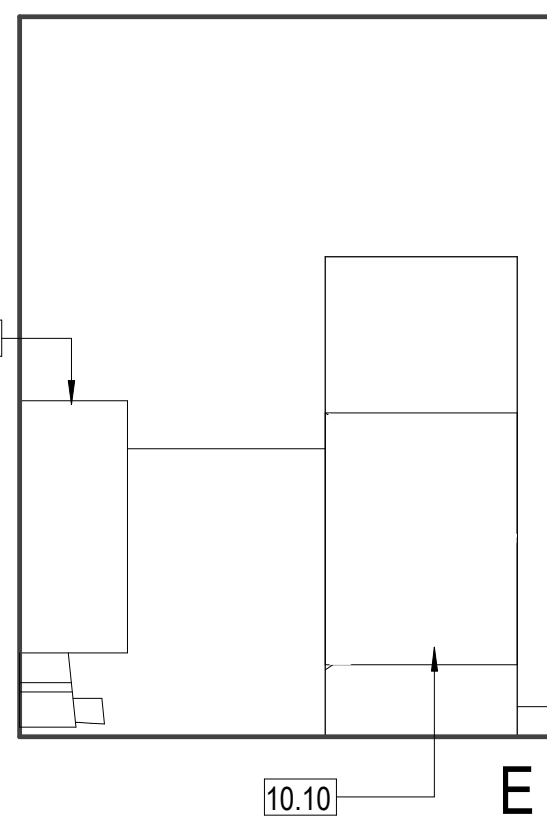

S

 

W

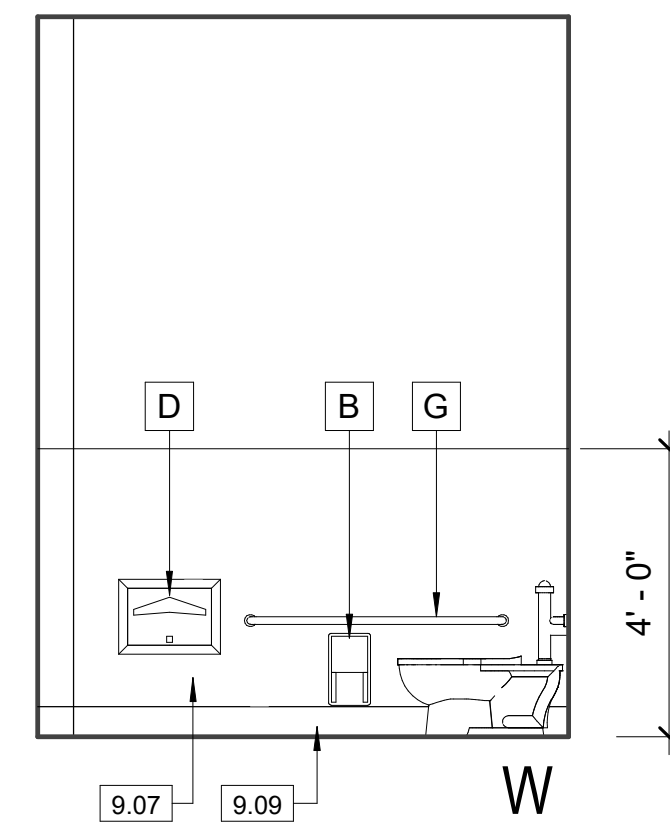

E

4 BUILDING B LAVATORIES ELEVATIONS

3/8" = 1'-0"

5 BUILDING B - BOY'S RESTROOM ELEVATIONS (NOTE: USE KINDERGARTEN (K) DIMENSIONS FROM A002)

3/8" = 1'-0"

DEMOLITION KEYNOTES

D.22 DEMOLISH AND REPLACE (E) WALL TILE

EXISTING KEYNOTES

KEYNOTES

- 9.07 (N) FIBERGLASS REINFORCED PANEL OVER 5/8" GYPSUM BOARD TO MATCH EXISTING
9.09 (N) STANDARD TOE RUBBER BASE TO MATCH EXISTING
10.04 (N) ACCESSIBLE TOILET PARTITION
10.05 (N) TOILET PARTITION DOOR
22.01 (N) WATER CLOSET
22.02 (N) LAVATORY
22.03 (N) URINAL
10.10 (N) CUBICLE CURTAIN AND TRACK



GENERAL NOTES

1. REMOVE WALL AND FLOOR TILE AS INDICATED IN DRAWINGS TO ACCOMMODATE THE SCOPE OF WORK AND REPLACE WITH NEW MATERIALS.

ACCESSORIES SCHEDULE

FOR ACCESSORIES MOUNTING HEIGHT SEE SHEET G002

- A LIQUID SOAP DISPENSER
B TOILET PAPER DISPENSER
C PAPER TOWEL DISPENSER
D TOILET SEAT COVER DISPENSER
E NAPKIN DISPOSAL
F 36" STAINLESS STEEL GRAB BAR
G 42" STAINLESS STEEL GRAB BAR
H 20"x30" MIRROR

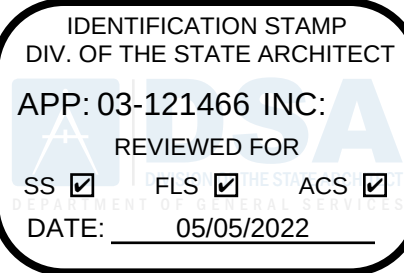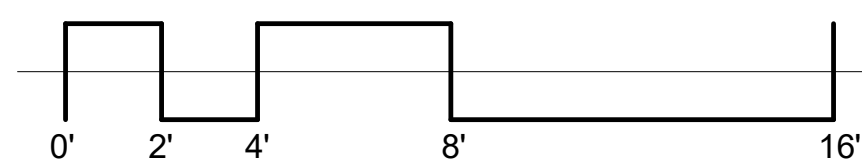

PLEASANT VALLEY
SCHOOL DISTRICT

600 TEMPLE AVENUE,
CAMARILLO, CA 93010

ENGINEER



ENGINEER'S STAMP

CONSULTANT



CONSULTANT'S STAMP



PROJECT TITLE AND ADDRESS

PLEASANT VALLEY
SCHOOL DISTRICT GYM
HVAC UPGRADES

SANTA ROSA
TECHNOLOGY MAGNET
SCHOOL
13282 SANTA ROSA RD,
CAMARILLO, CA 93012

REVISIONS

1		

BUDLONG & ASSOCIATES INC. CONSULTING ENGINEERS. THESE DOCUMENTS ARE NOT TO BE REPRODUCED, OWNED OR COPIED IN ANY FORM OR MANNER WHATSOEVER WITHOUT FIRST OBTAINING THE EXPRESSED WRITTEN PERMISSION OF BUDLONG & ASSOCIATES INC. NOR ARE THESE DOCUMENTS TO BE ASSIGNED TO ANY THIRD PARTY WITHOUT OBTAINING SAID WRITTEN PERMISSION & CONSENT FROM BUDLONG & ASSOCIATES INC.

SHEET TITLE

BUILDING B AND C
ELEVATIONS

DATE 01/03/2022

SCALE


PROJECT NO. 19-394

DRAWN BY PVP


CHECKED BY WJA

SHEET NUMBER





A201

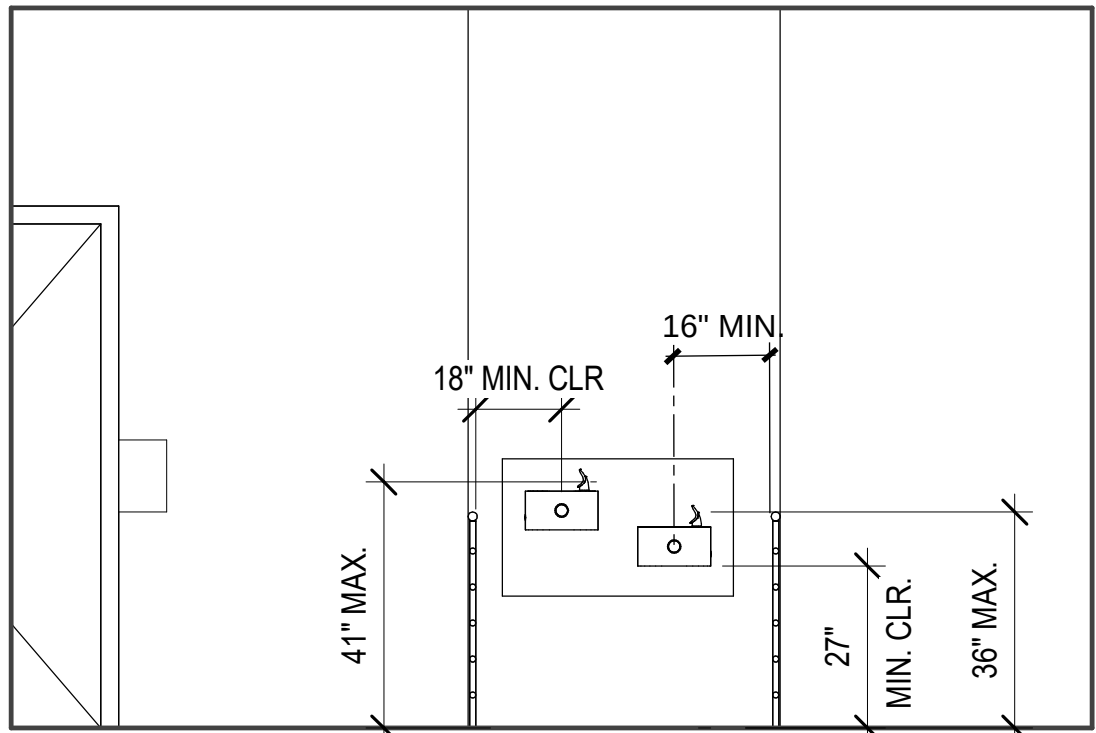





1 BUILDING D - DRINKING FOUNTAIN
3/8" = 1'-0"

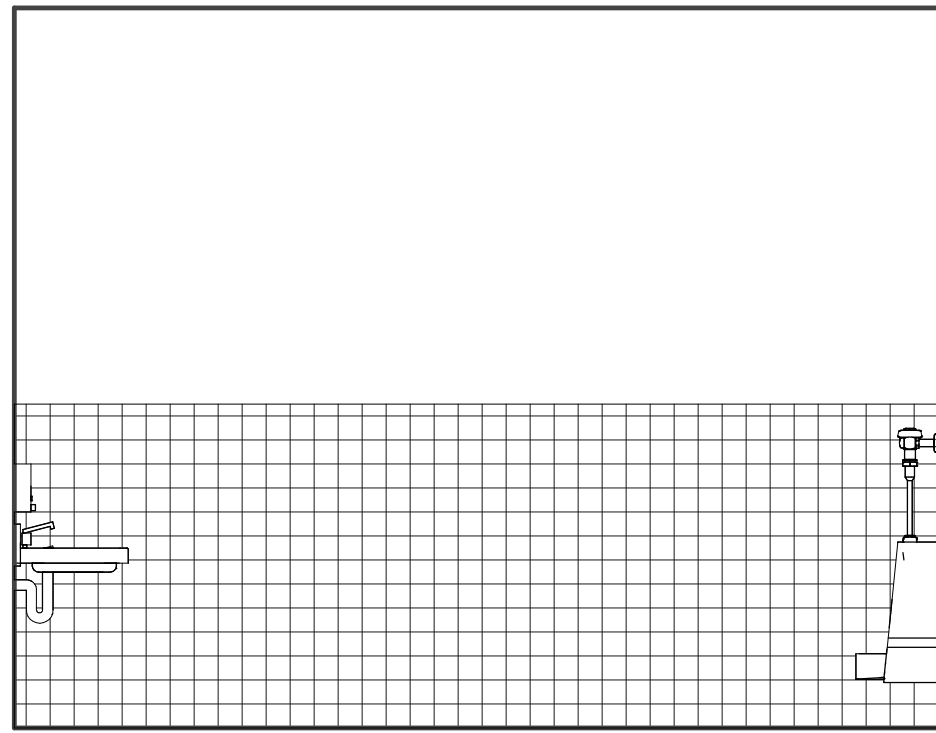


2 BUILDING D - BOY'S RESTROOM ELEVATIONS
3/8" = 1'-0"

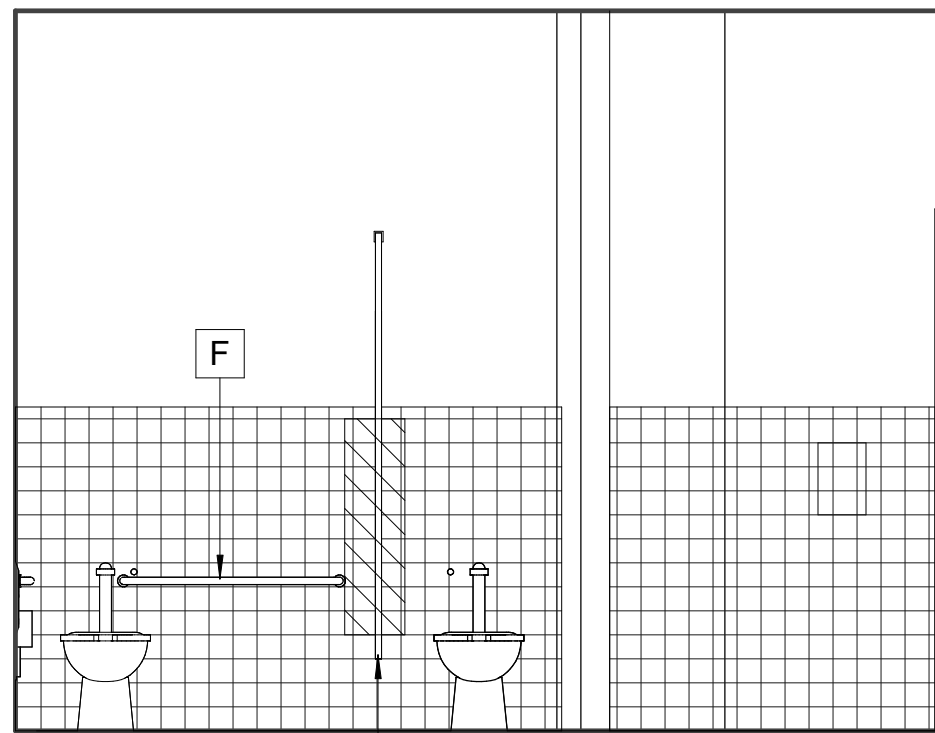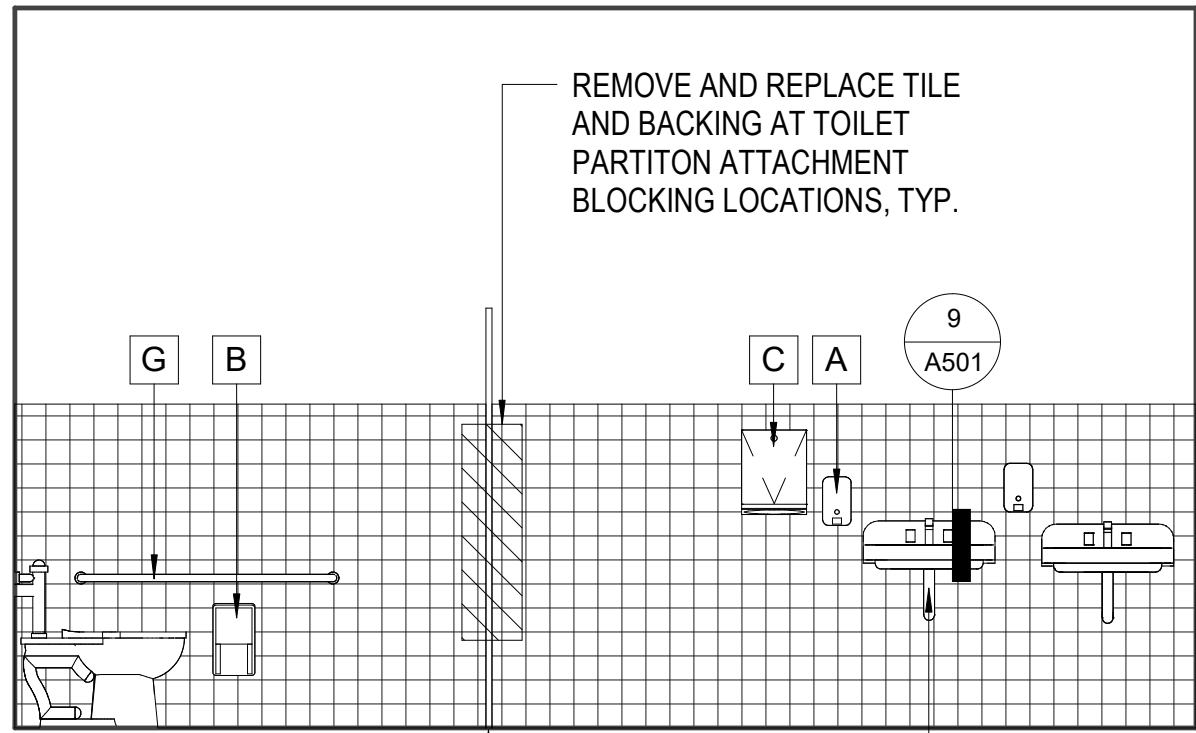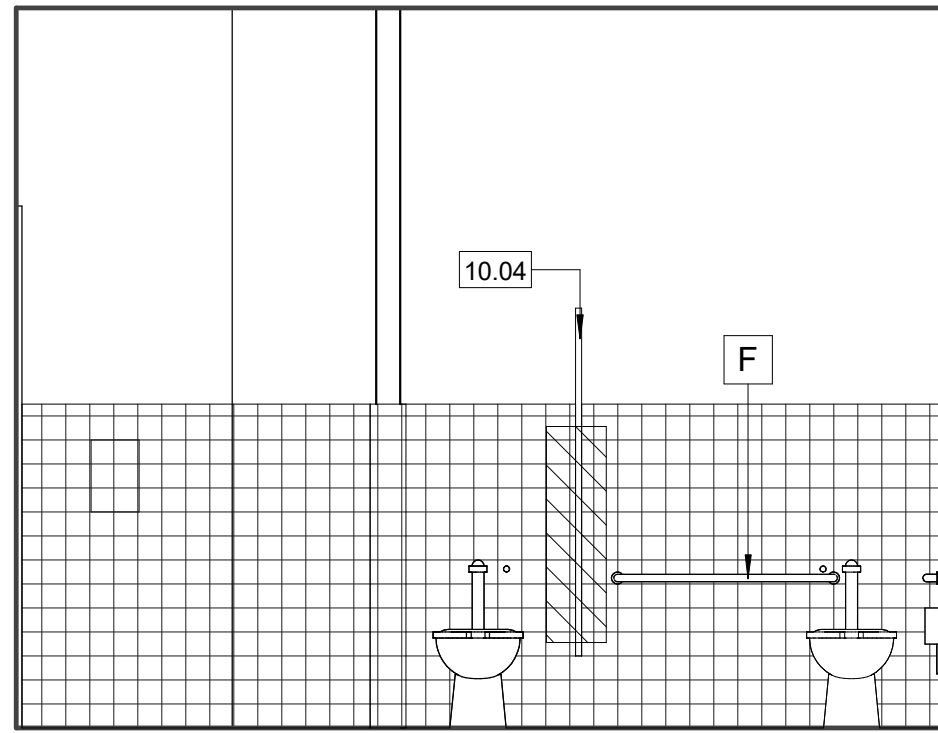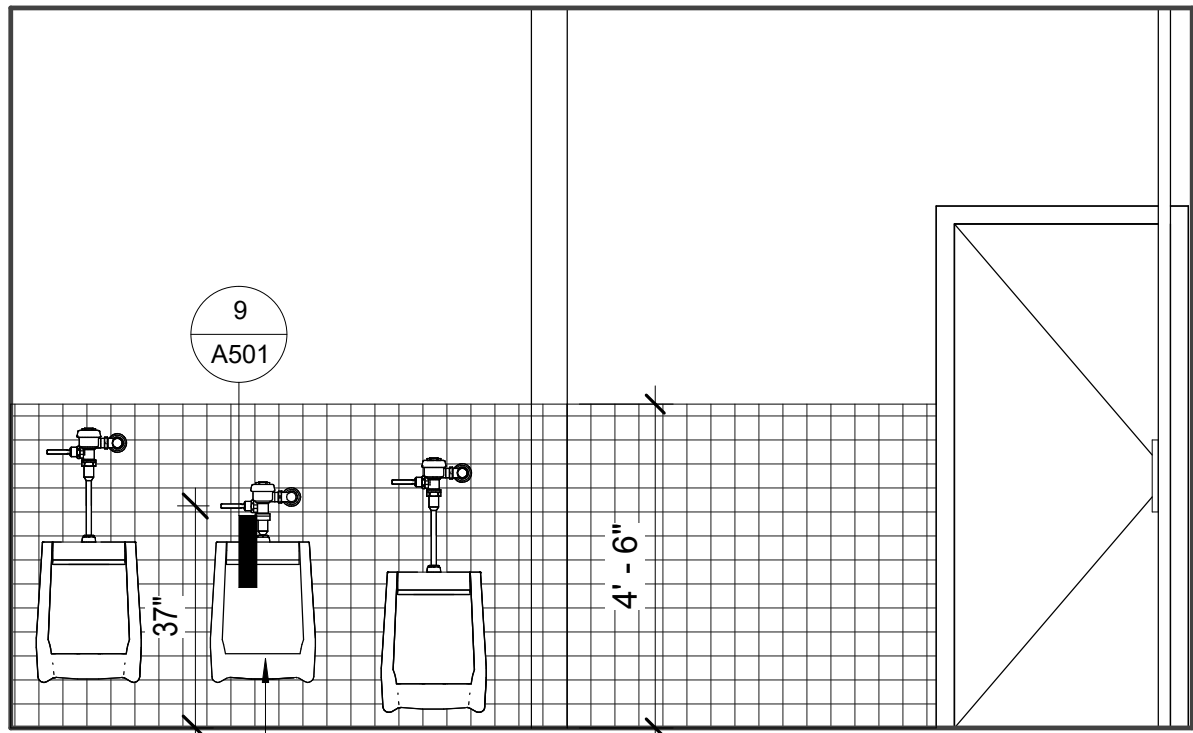





3 BUILDING D - GIRL'S RESTROOM ELEVATIONS
3/8" = 1'-0"

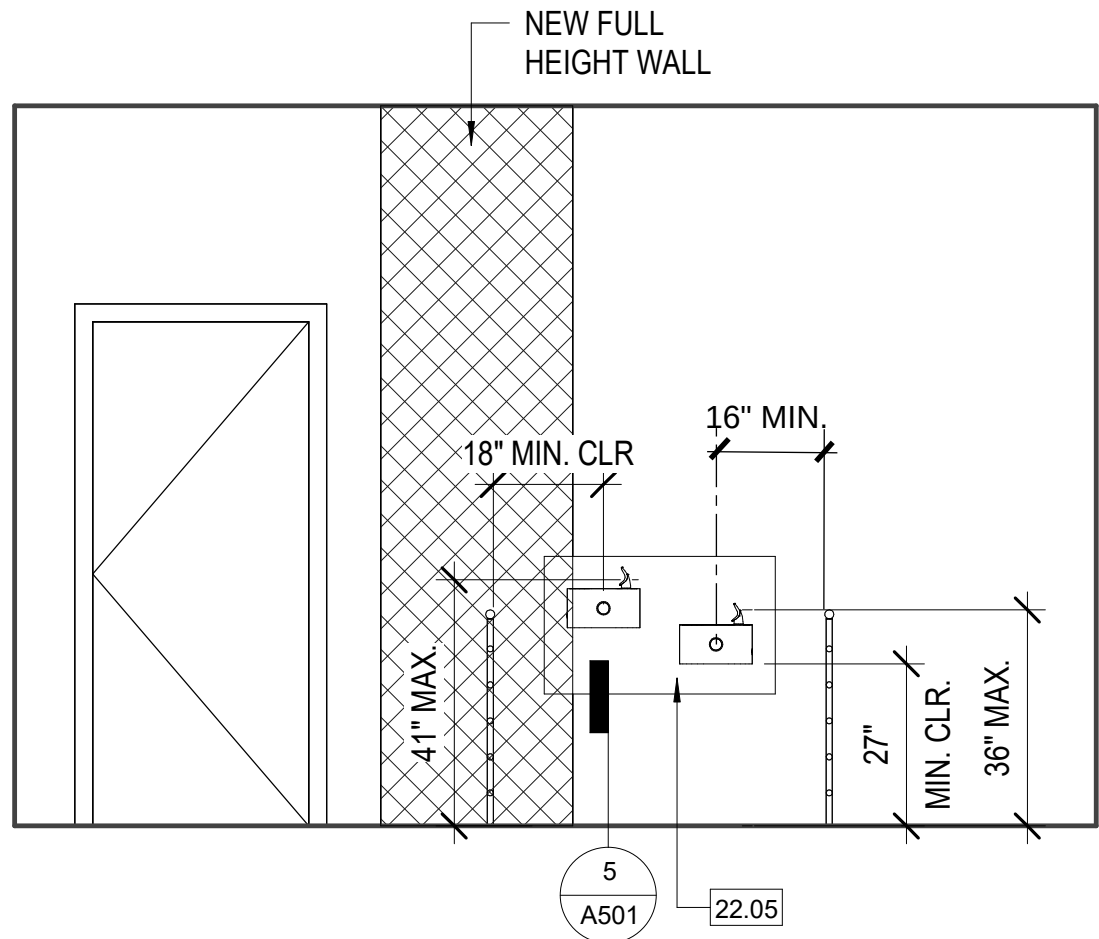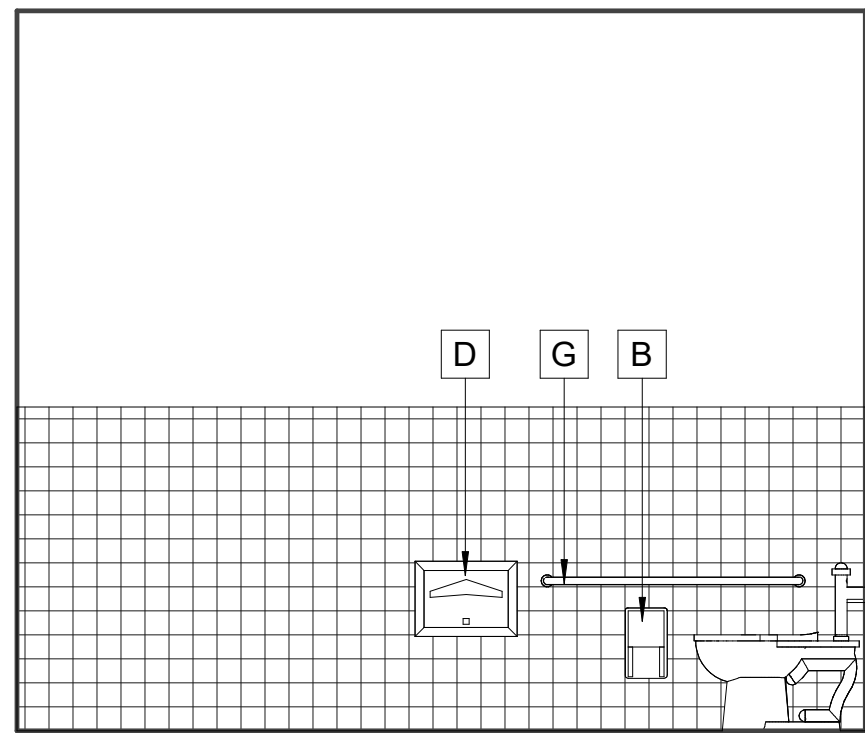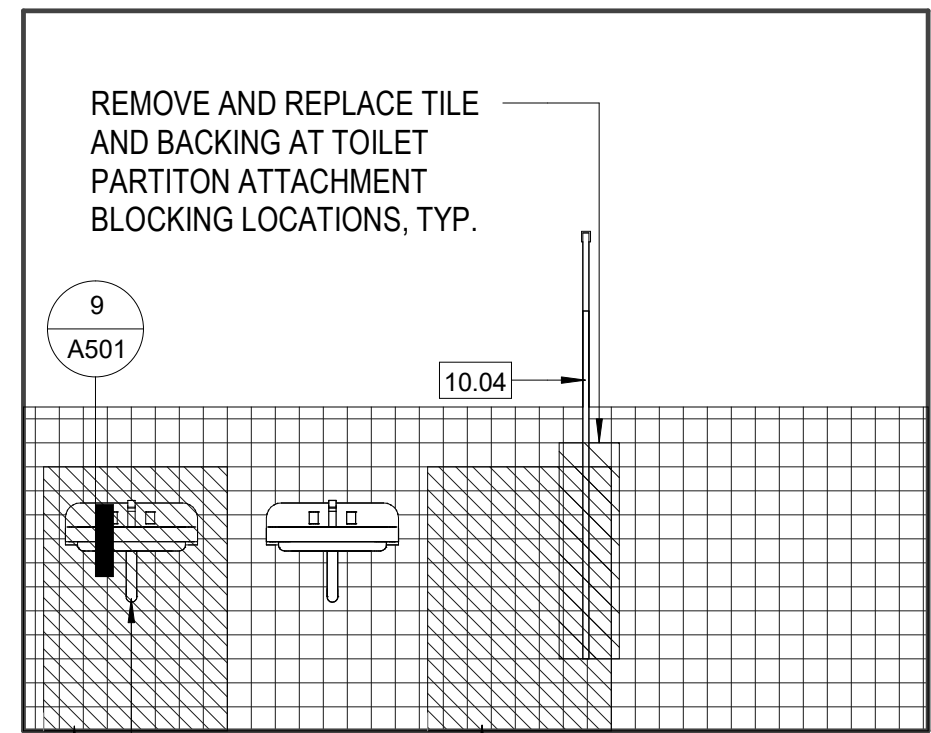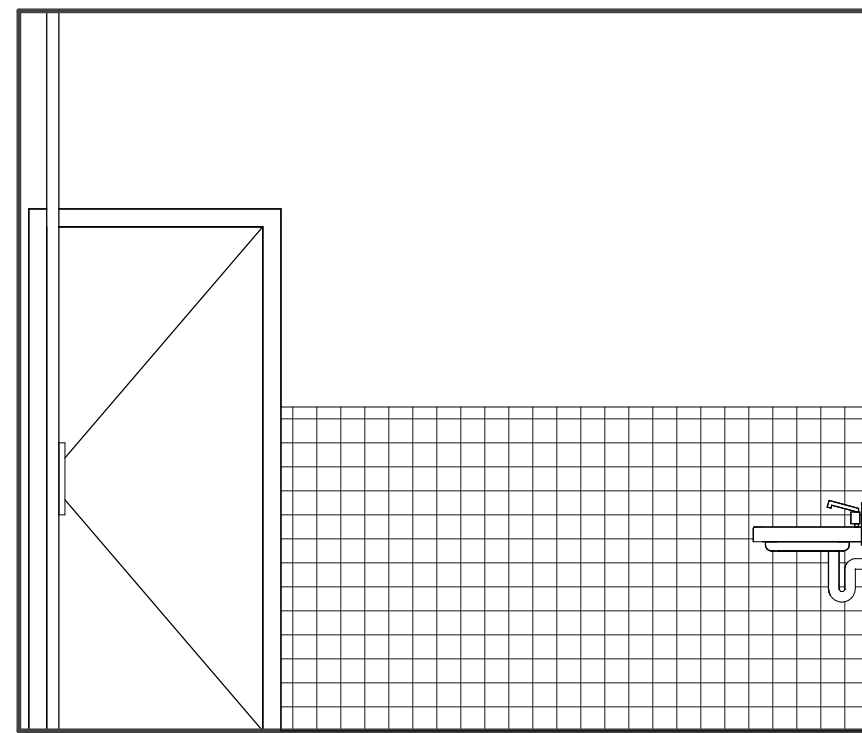




4 BUILDING E - DRINKING FOUNTAIN
3/8" = 1'-0"

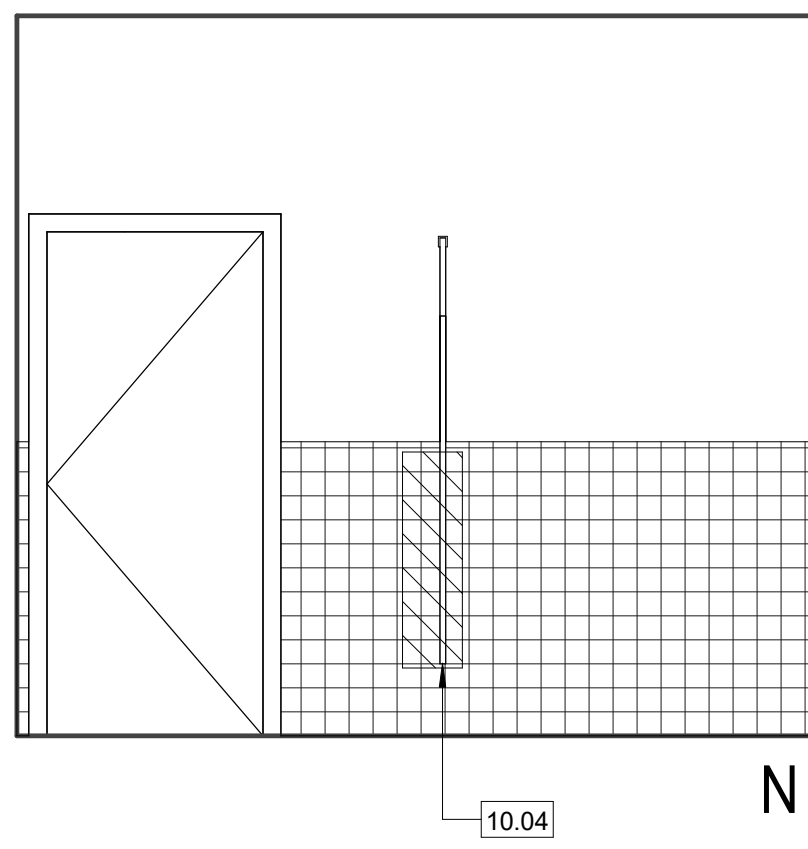

5 BUILDING E - WOMEN'S RESTROOM ELEVATIONS
3/8" = 1'-0"

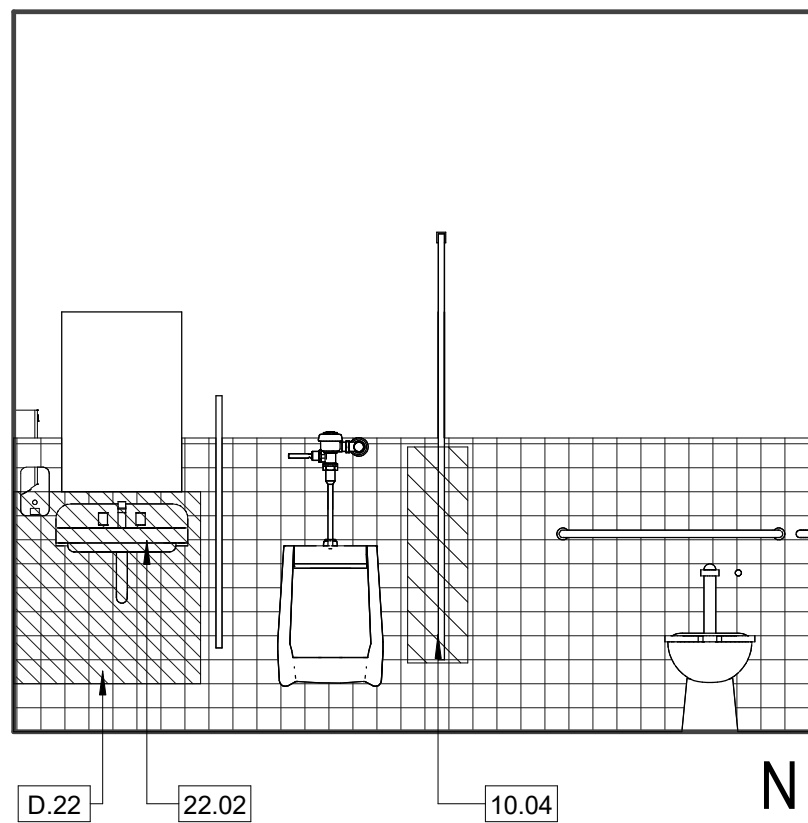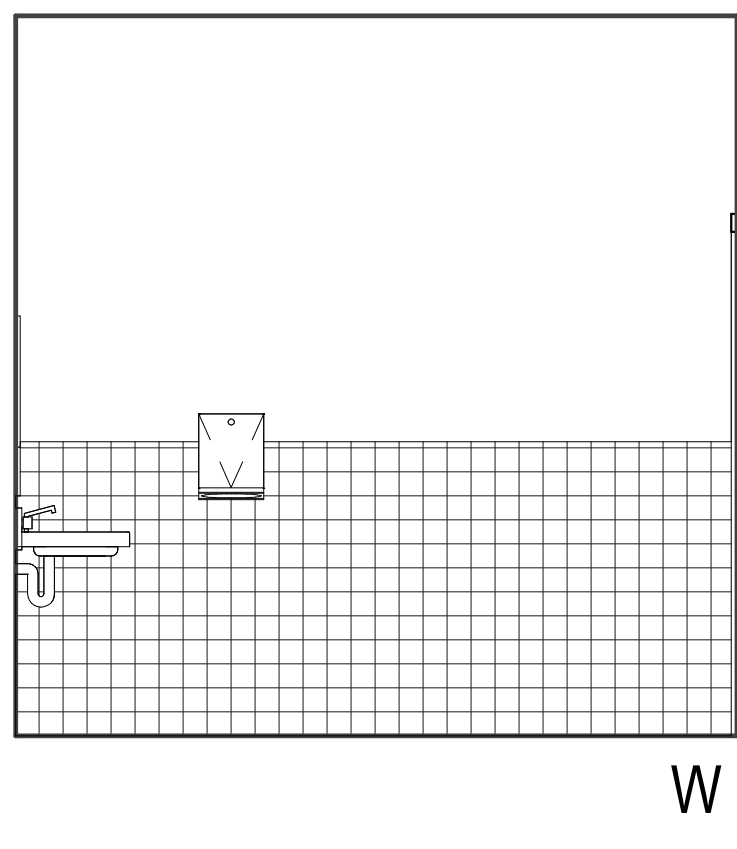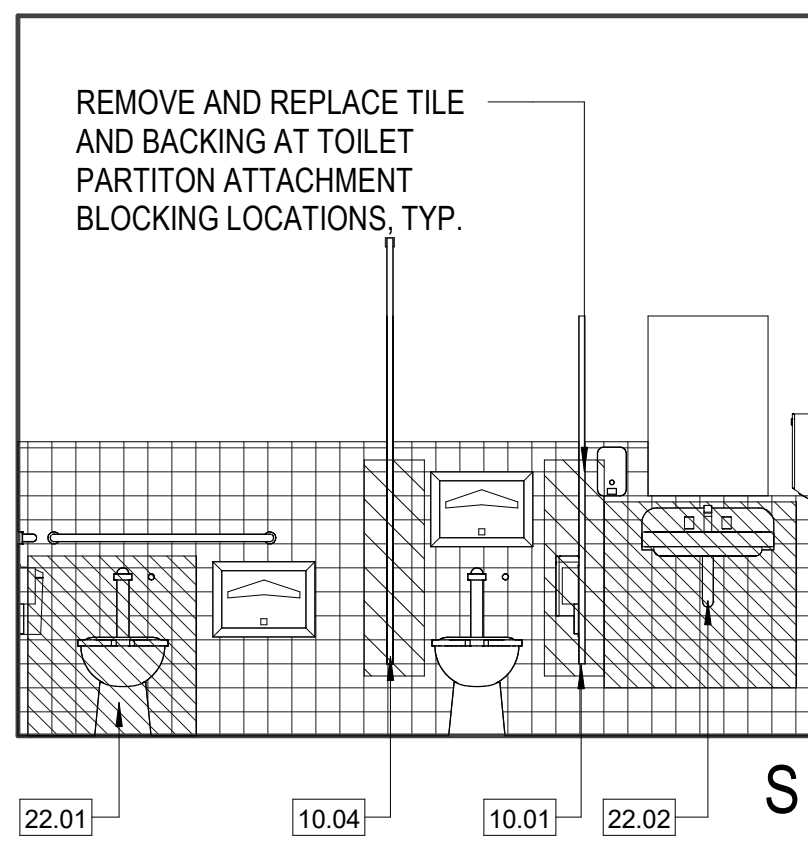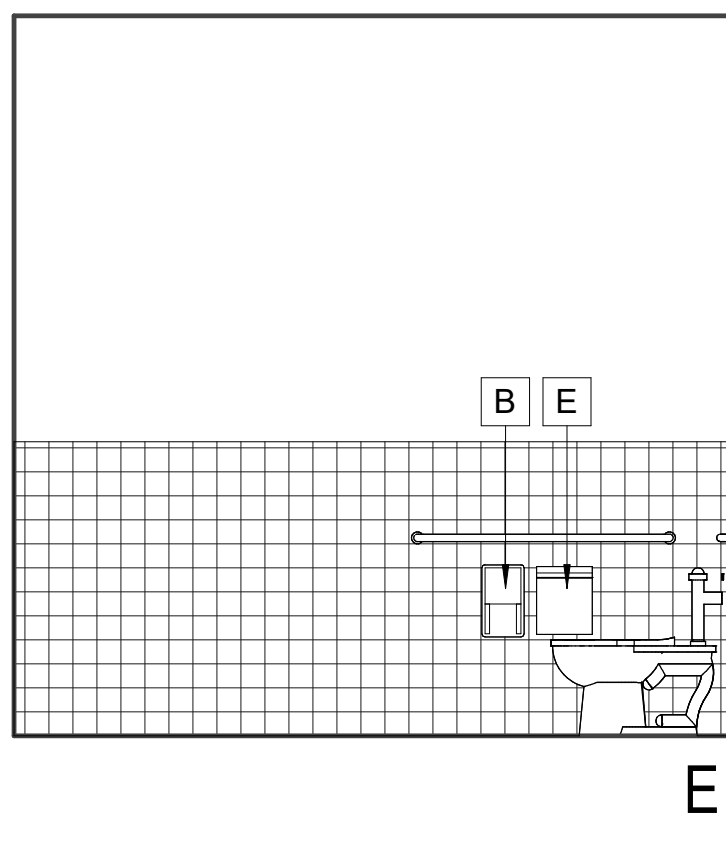

6 BUILDING E - MEN'S RESTROOM ELEVATIONS
3/8" = 1'-0"

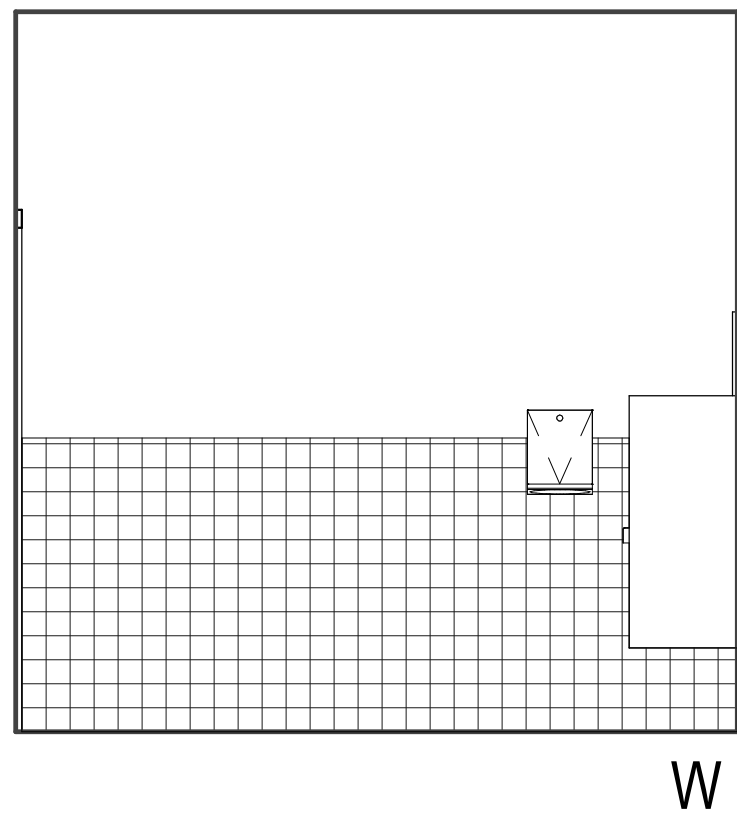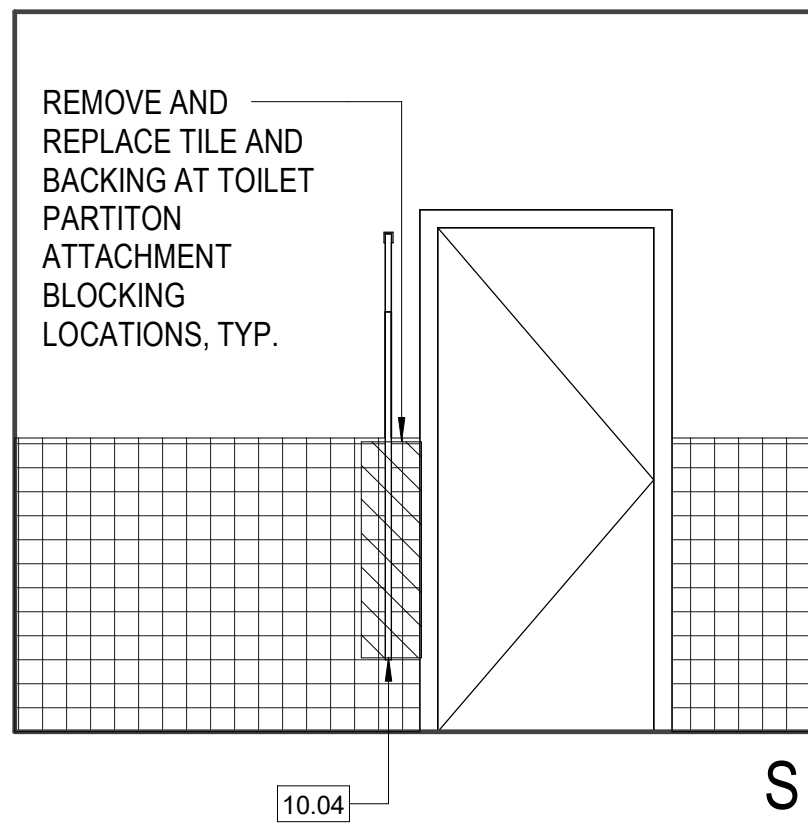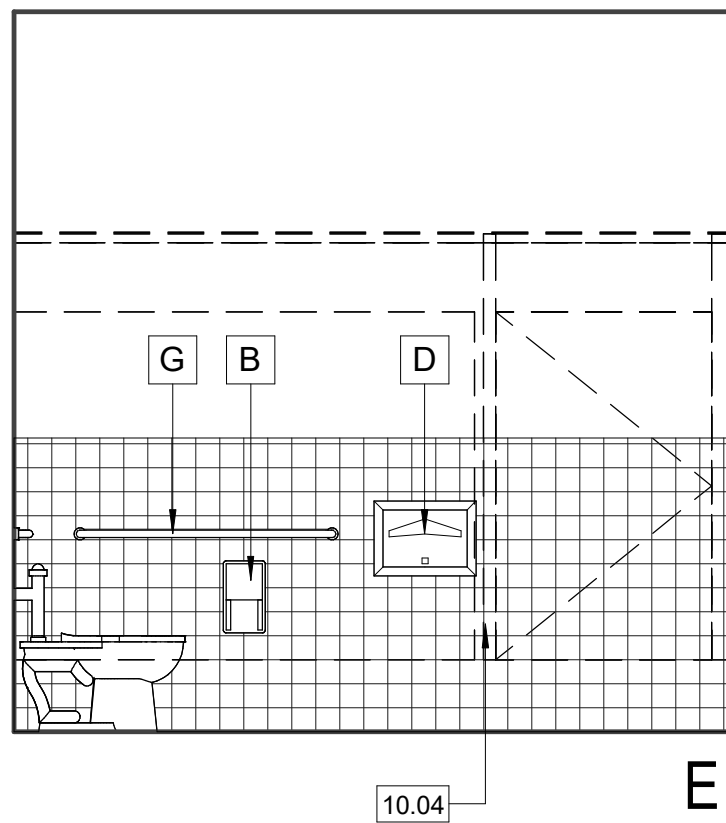

DEMOLITION KEYNOTES

D.22 DEMOLISH AND REPLACE (E) WALL TILE

EXISTING KEYNOTES

KEYNOTES

- 10.01 (N) TOILET PARTITION
- 10.04 (N) ACCESSIBLE TOILET PARTITION
- 22.01 (N) WATER CLOSET
- 22.02 (N) LAVATORY
- 22.03 (N) URINAL
- 22.05 (N) DRINKING FOUNTAIN



GENERAL NOTES

1. REMOVE WALL AND FLOOR TILE AS INDICATED IN DRAWINGS TO ACCOMMODATE THE SCOPE OF WORK AND REPLACE WITH NEW MATERIALS.

ACCESSORIES SCHEDULE

FOR ACCESSORIES MOUNTING HEIGHT SEE SHEET G002

- A LIQUID SOAP DISPENSER
- B TOILET PAPER DISPENSER
- C PAPER TOWEL DISPENSER
- D TOILET SEAT COVER DISPENSER
- E NAPKIN DISPOSAL
- F 36" STAINLESS STEEL GRAB BAR
- G 42" STAINLESS STEEL GRAB BAR
- H 20"x30" MIRROR

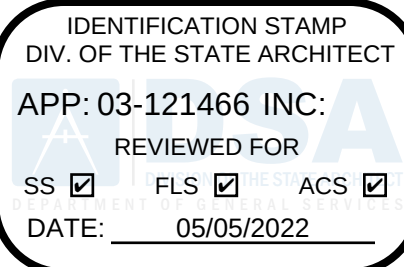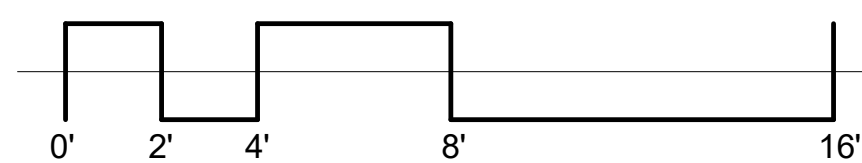

PLEASANT VALLEY
SCHOOL DISTRICT

600 TEMPLE AVENUE,
CAMARILLO, CA 93010

ENGINEER



ENGINEER'S STAMP

CONSULTANT



CONSULTANT'S STAMP



PROJECT TITLE AND ADDRESS

PLEASANT VALLEY
SCHOOL DISTRICT GYM
HVAC UPGRADES

SANTA ROSA
TECHNOLOGY MAGNET
SCHOOL
13282 SANTA ROSA RD,
CAMARILLO, CA 93012

REVISIONS

NO.	DESCRIPTION	DATE

BUDLONG & ASSOCIATES INC. CONSULTING ENGINEERS. THESE DOCUMENTS ARE NOT TO BE REPRODUCED, OWNED OR COPIED IN ANY FORM OR MANNER WHATSOEVER WITHOUT FIRST OBTAINING THE EXPRESSED WRITTEN PERMISSION OF BUDLONG & ASSOCIATES INC. FOR THE THESE DOCUMENTS TO BE ASSIGNED TO ANY THIRD PARTY WITHOUT OBTAINING SAID WRITTEN PERMISSION & CONSENT FROM BUDLONG & ASSOCIATES INC.

SHEET TITLE

BUILDING D AND E
ELEVATIONS

DATE 01/03/2022

SCALE


PROJECT NO. 19-394

DRAWN BY PVP


CHECKED BY WJA

SHEET NUMBER


A202

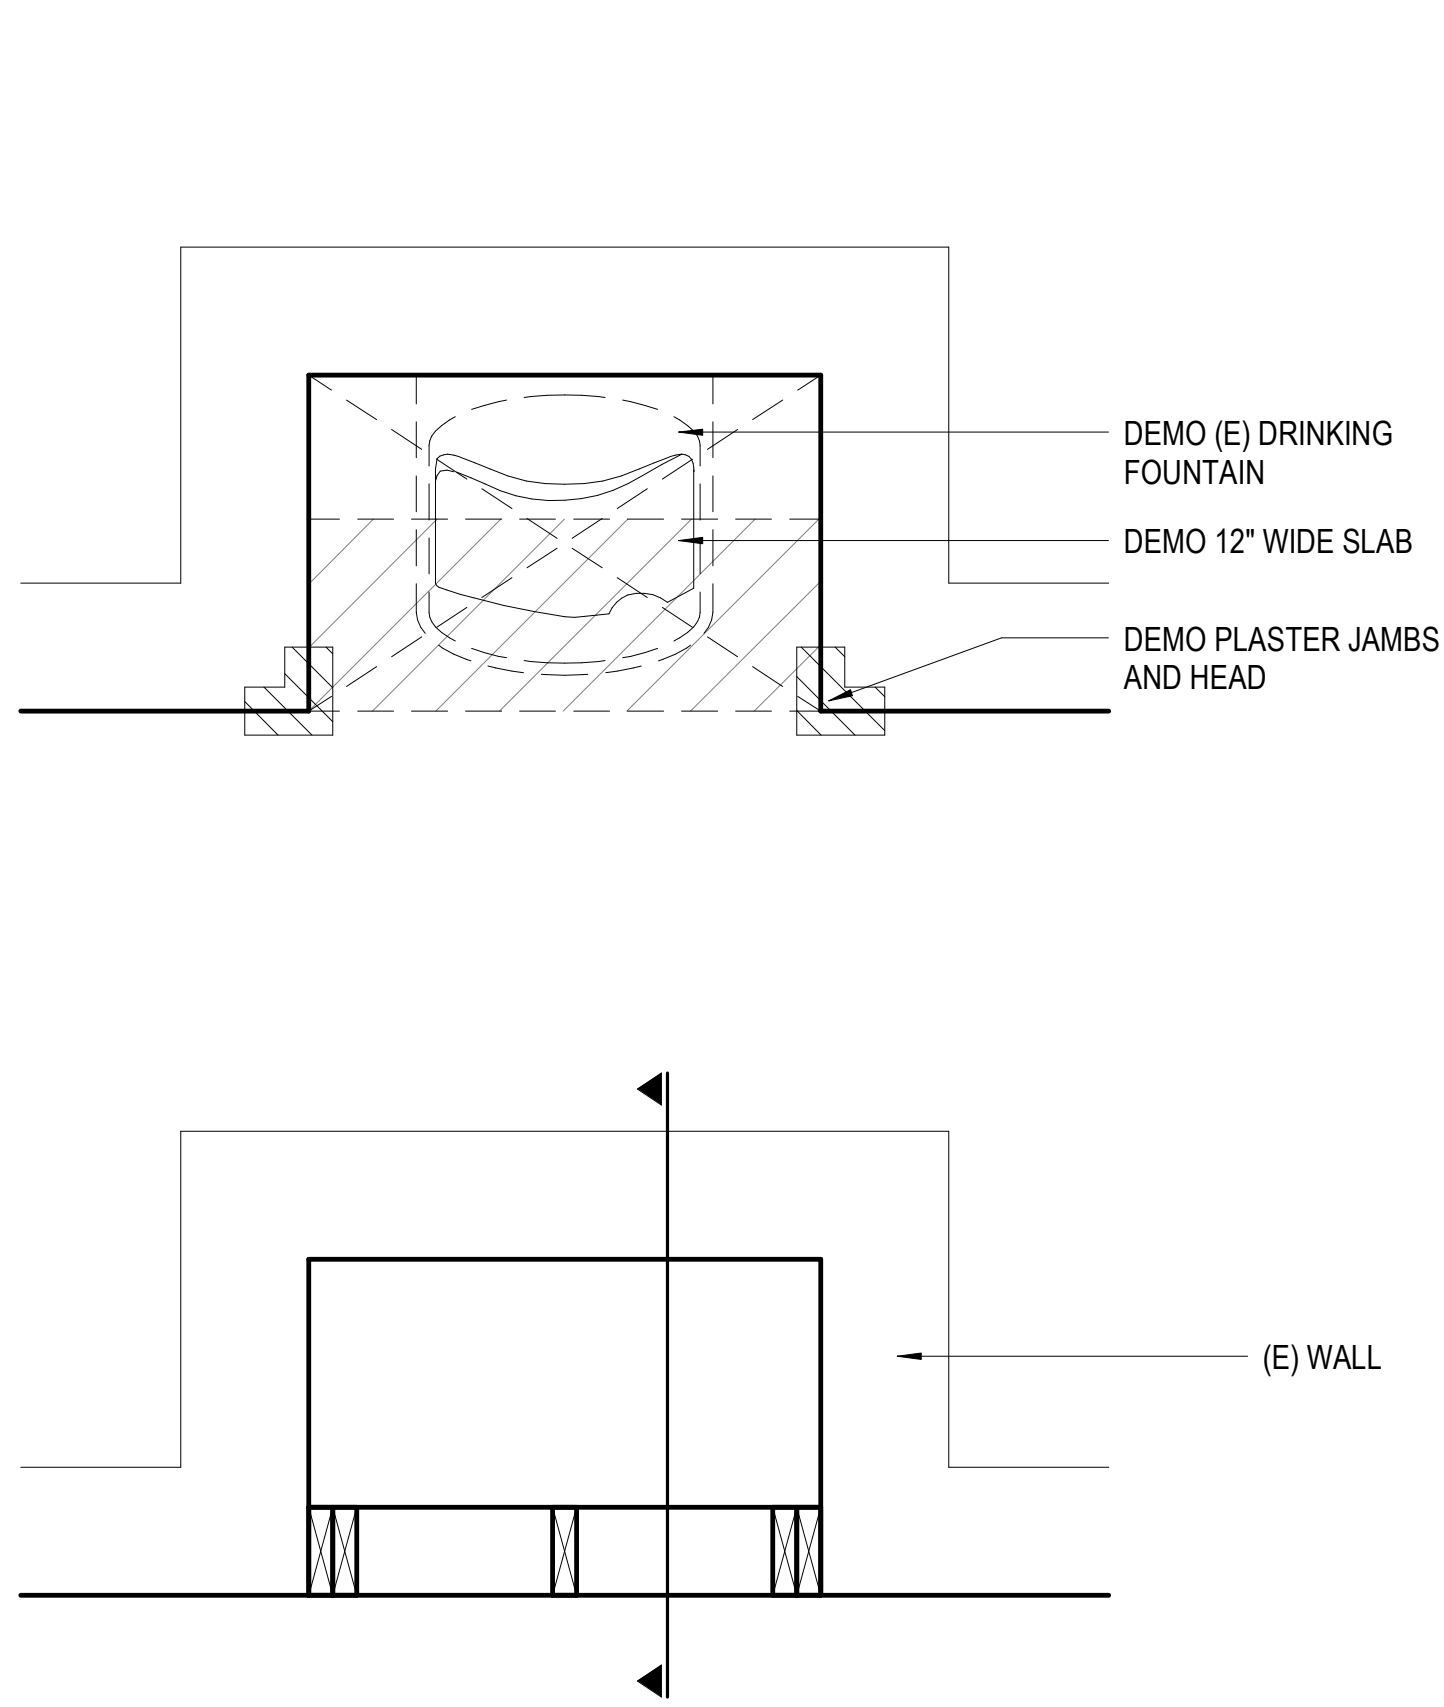



7 TOILET ACCESSORIES BACKING DETAIL
6" = 1'-0"

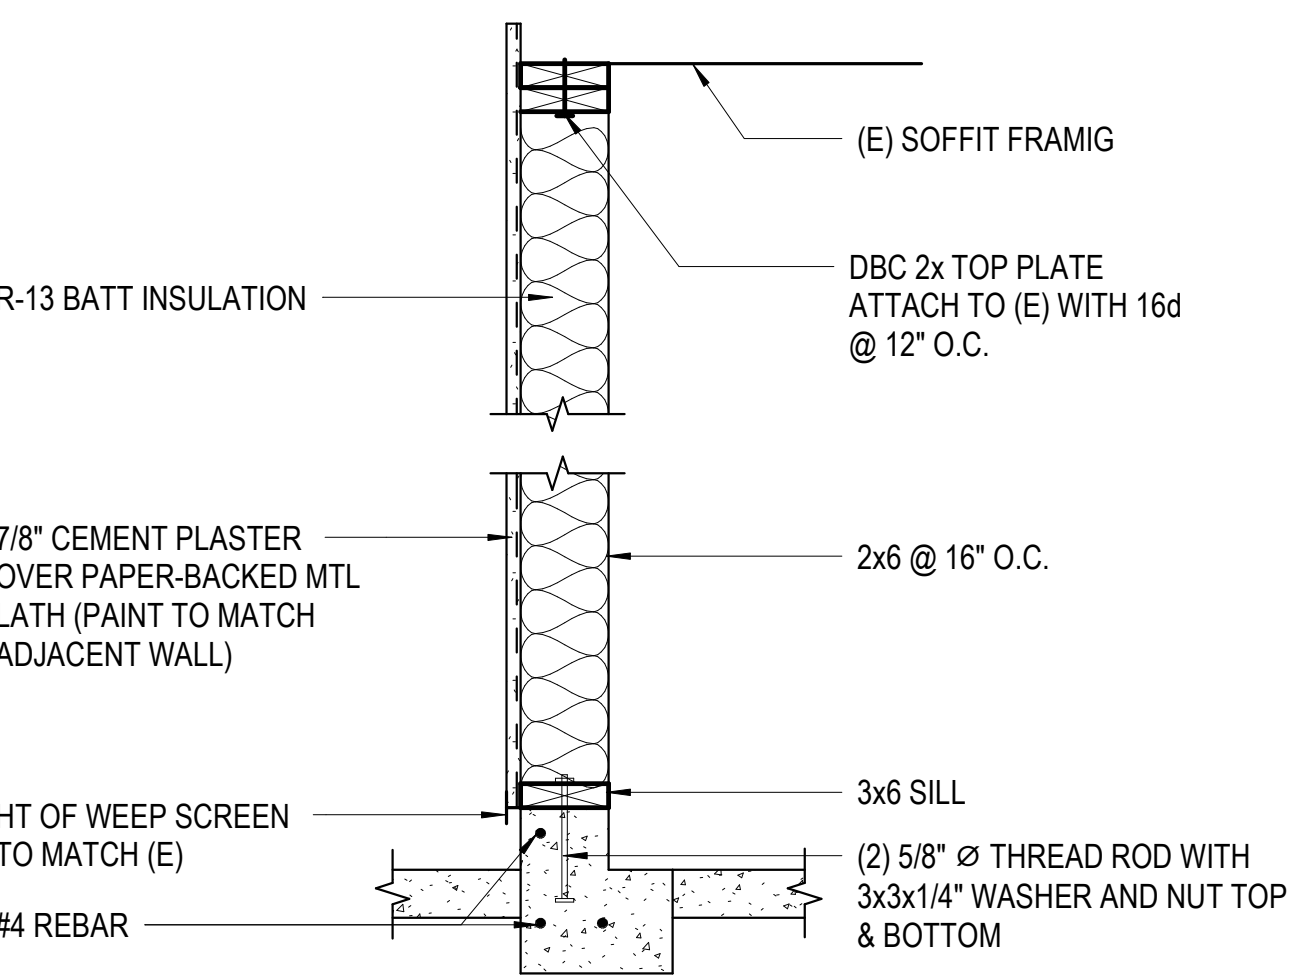


8 MIN. LAVATORY KNEE & TOE CLEARANCES
1 1/2" = 1'-0"

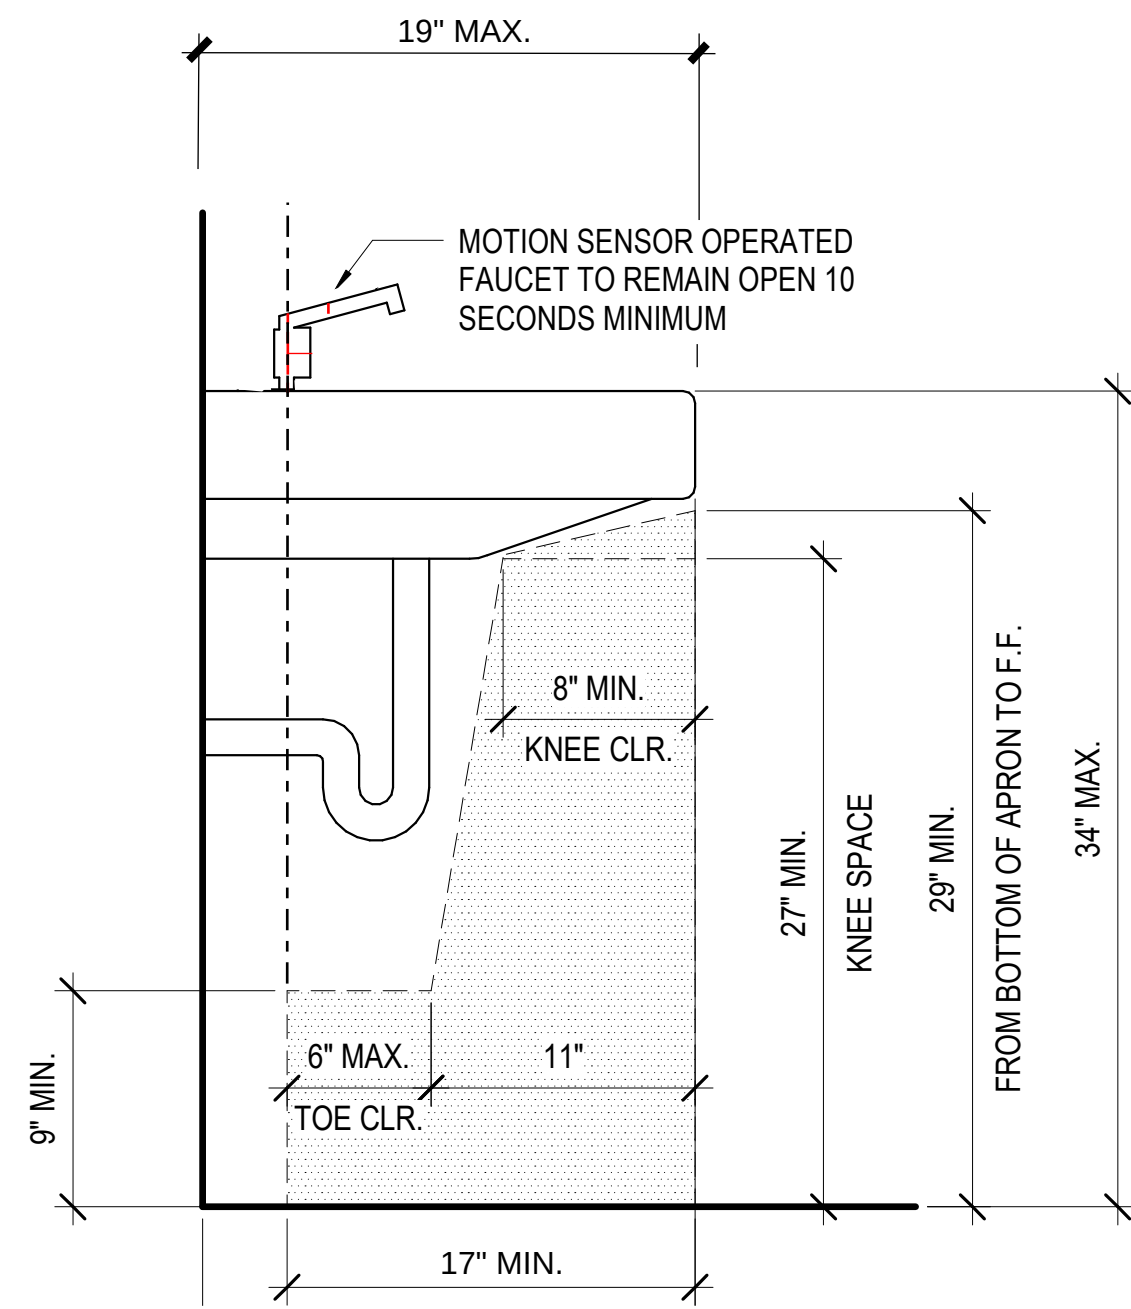

9 LAVATORY & URINAL MOUNTING DETAIL
3/4" = 1'-0"

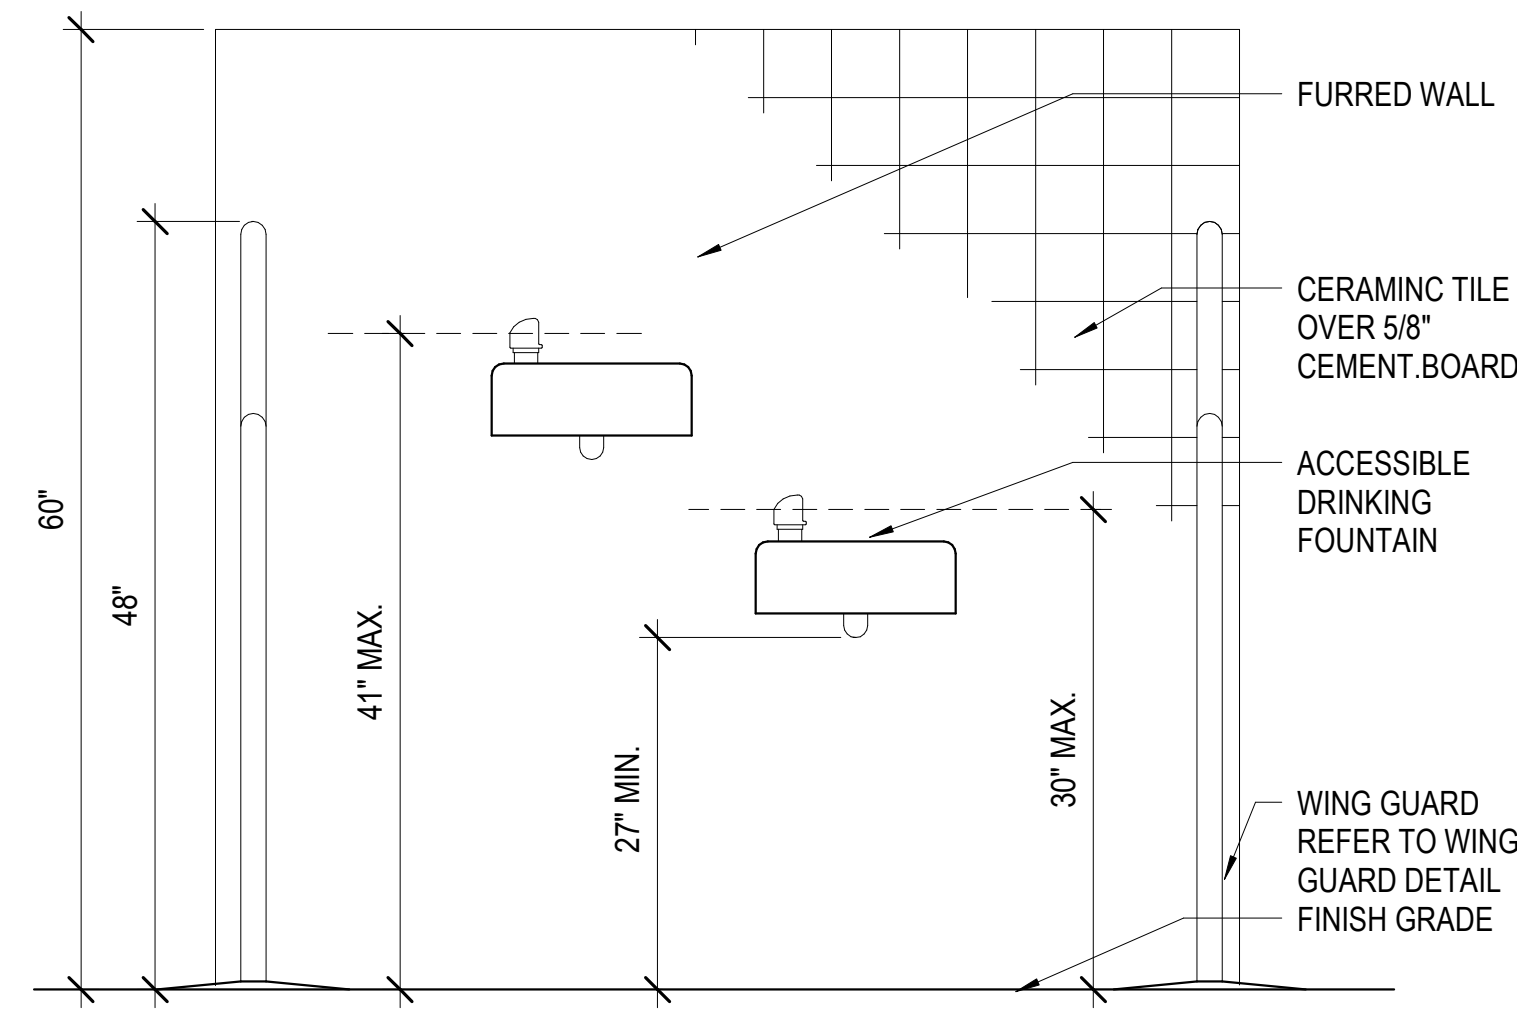
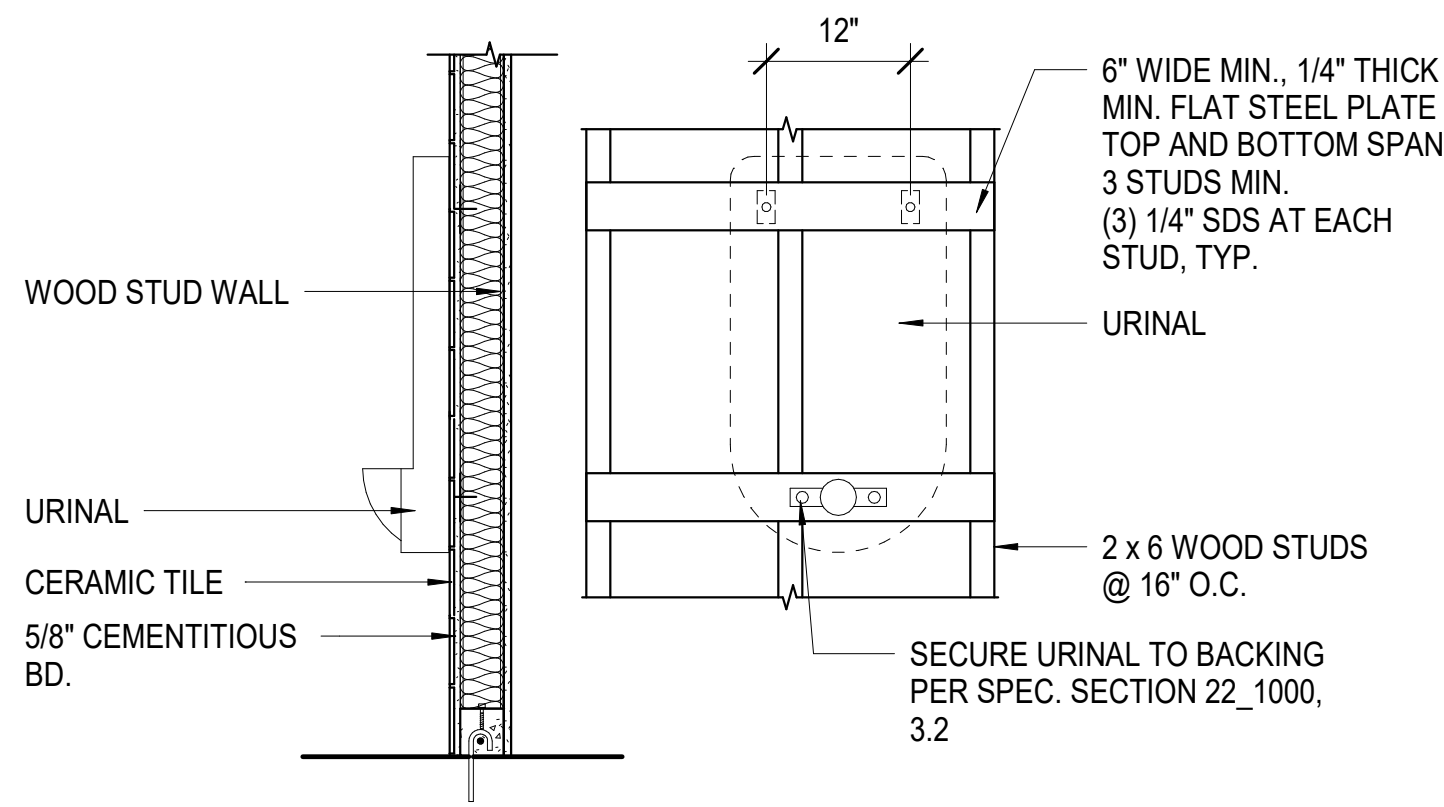


A ELEVATION

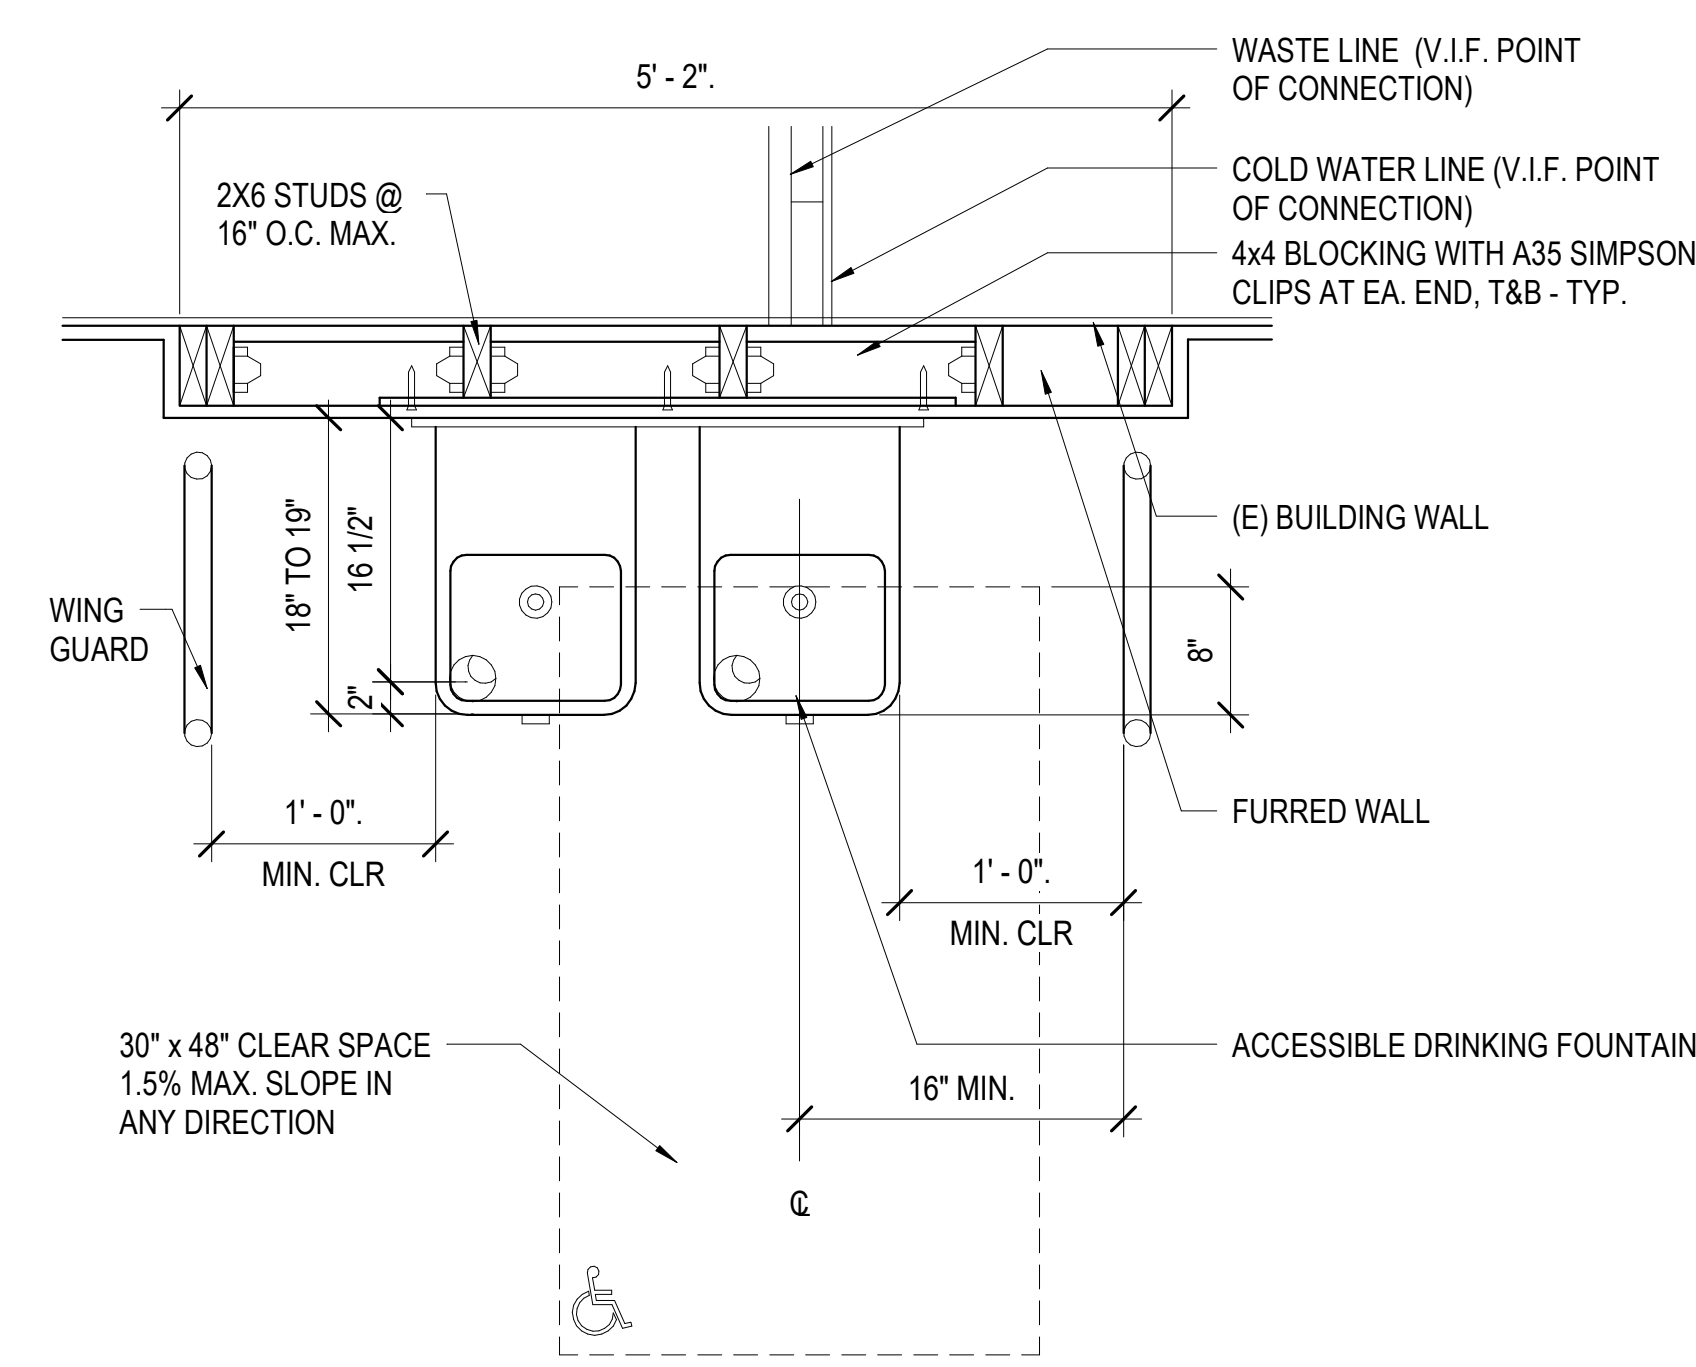


C PLAN VIEW


5 HI-LO DRINKING FOUNTAIN DETAILS
1" = 1'-0"

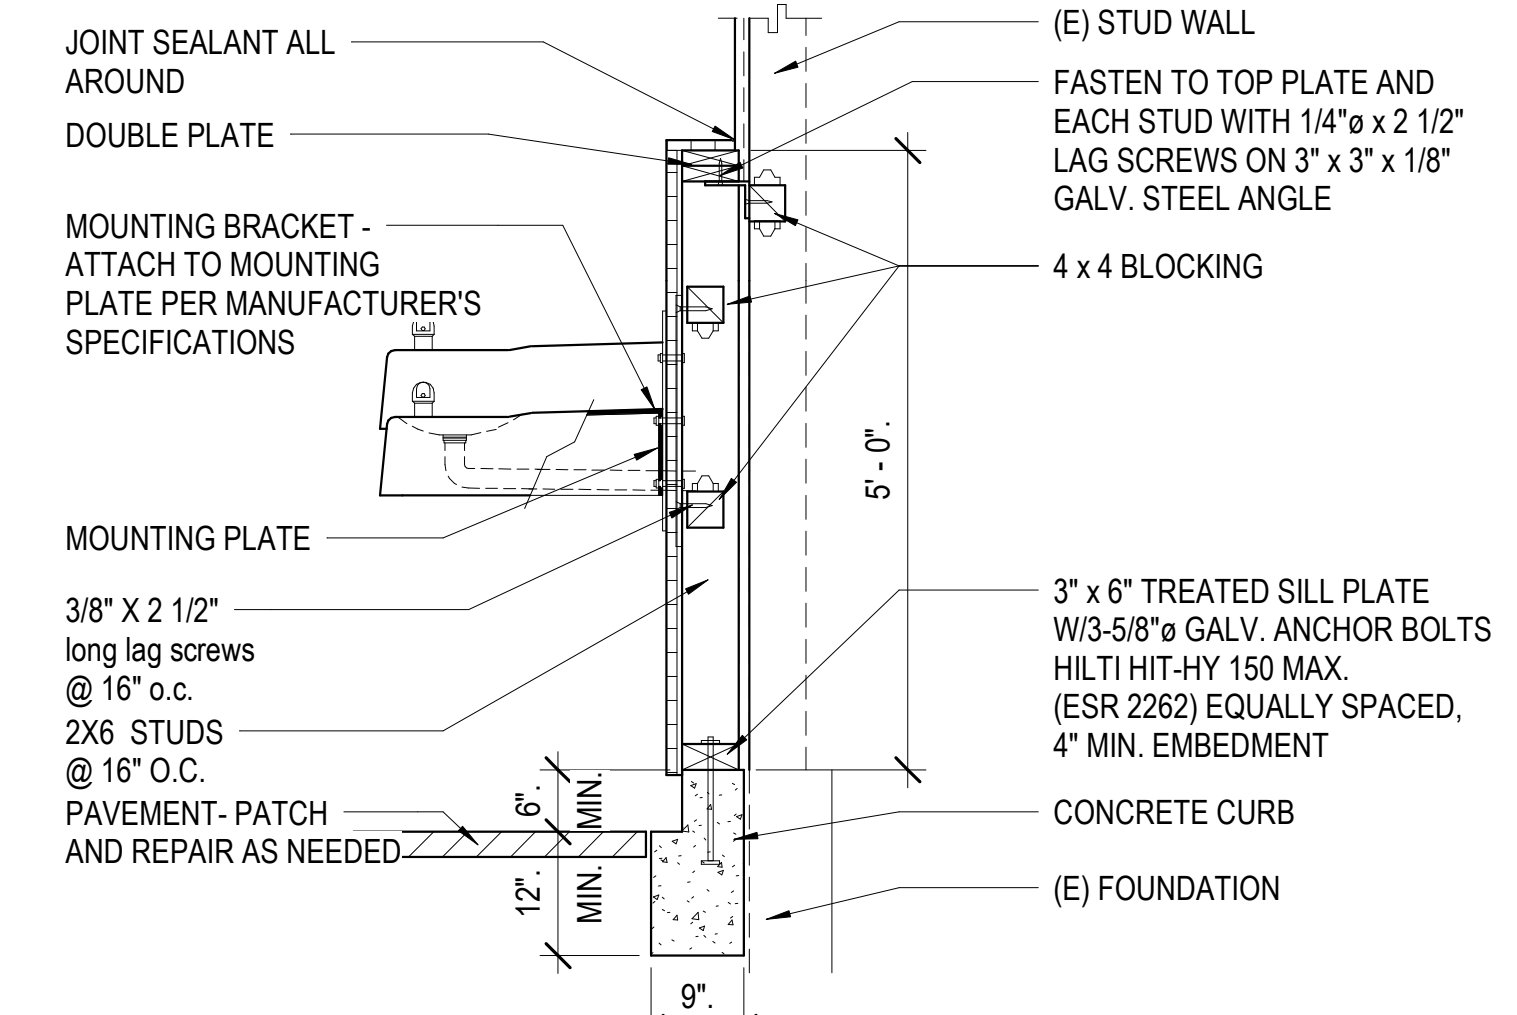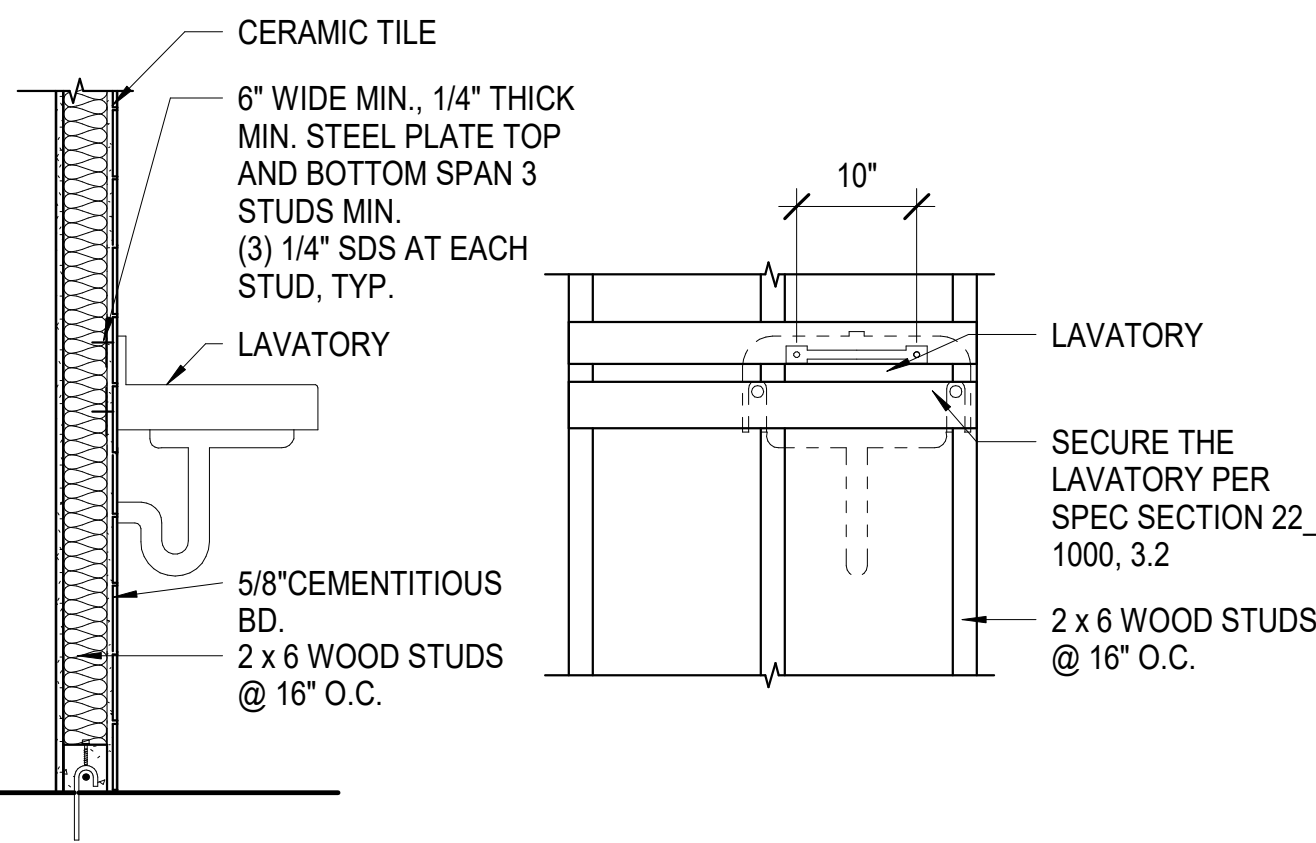


B SECTION

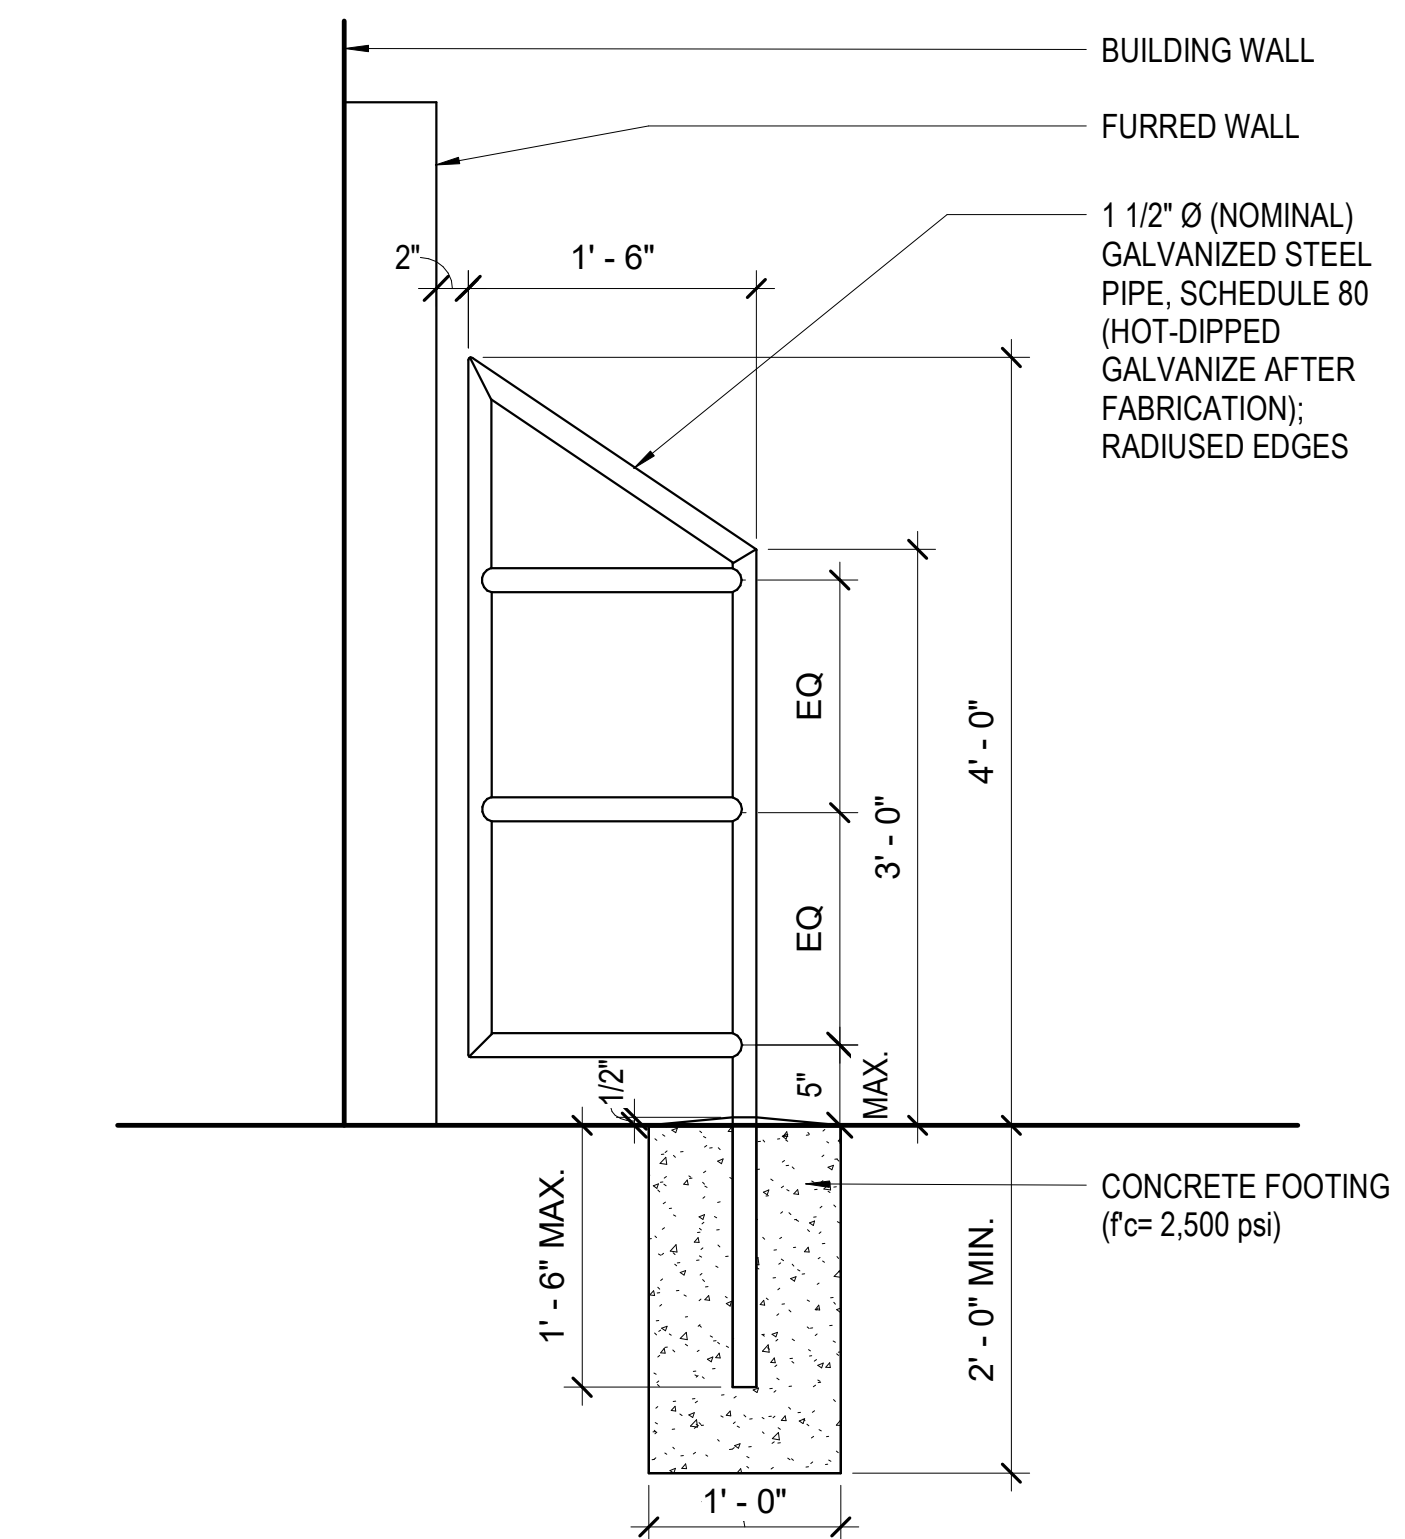

D WING GUARD (EXT.)

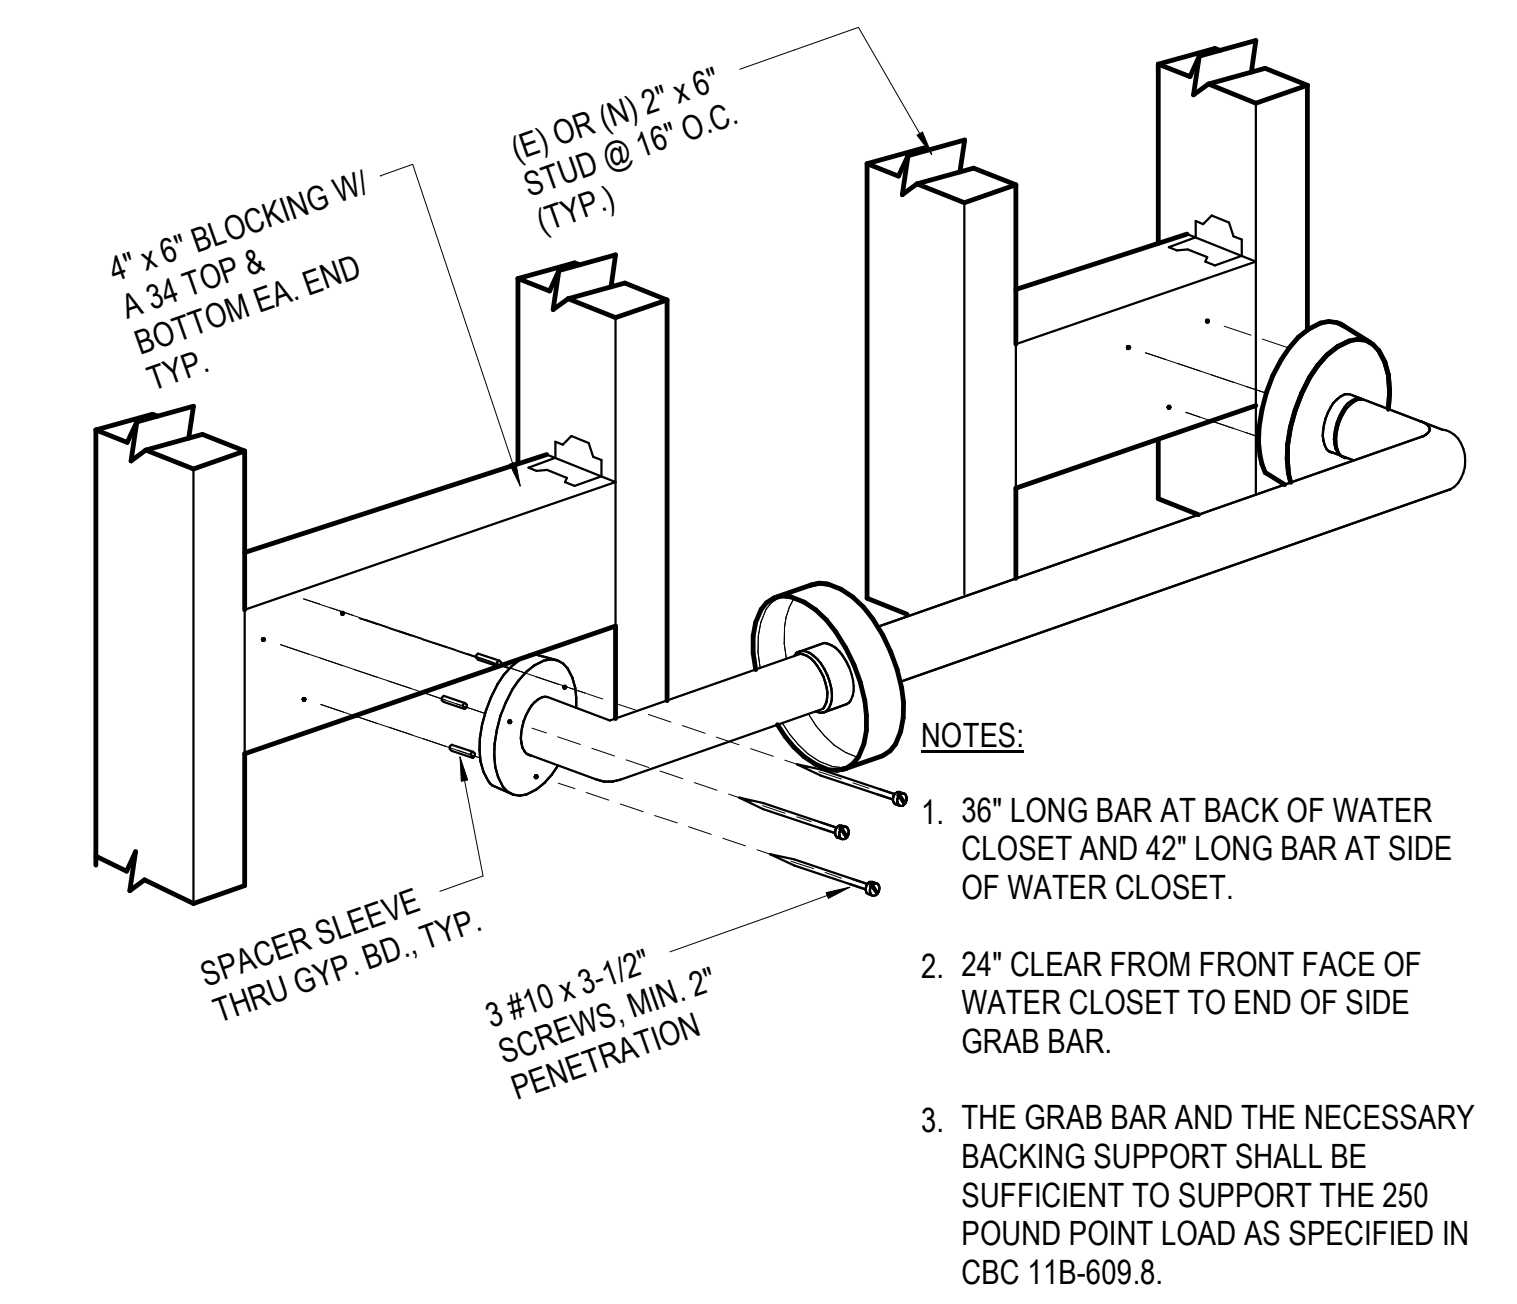

3 GRAB BAR DETAIL
3\"/>

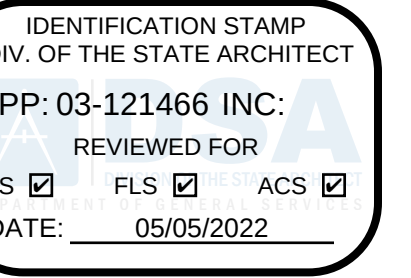

PLEASANT VALLEY
SCHOOL DISTRICT

600 TEMPLE AVENUE,
CAMARILLO, CA 93010

ENGINEER



ENGINEER'S STAMP

CONSULTANT



CONSULTANT'S STAMP



PROJECT TITLE AND ADDRESS

PLEASANT VALLEY
SCHOOL DISTRICT GYM
HVAC UPGRADES

SANTA ROSA
TECHNOLOGY MAGNET
SCHOOL
13282 SANTA ROSA RD,
CAMARILLO, CA 93012

REVISIONS

NO.	DESCRIPTION	DATE


BUDLONG & ASSOCIATES INC. CONSULTING ENGINEERS. THESE DOCUMENTS ARE NOT TO BE REPRODUCED, OWNED OR COPIED IN ANY FORM OR MANNER WHATSOEVER WITHOUT FIRST OBTAINING THE EXPRESSED WRITTEN PERMISSION OF BUDLONG & ASSOCIATES INC. FOR THE THESE DOCUMENTS TO BE ASSIGNED TO ANY THIRD PARTY WITHOUT OBTAINING SAID WRITTEN PERMISSION & CONSENT FROM BUDLONG & ASSOCIATES INC.

SHEET TITLE


DETAILS

DATE	01/03/2022
SCALE	
PROJECT NO.	19-394
DRAWN BY	SAN
CHECKED BY	WJA
SHEET NUMBER	


A501

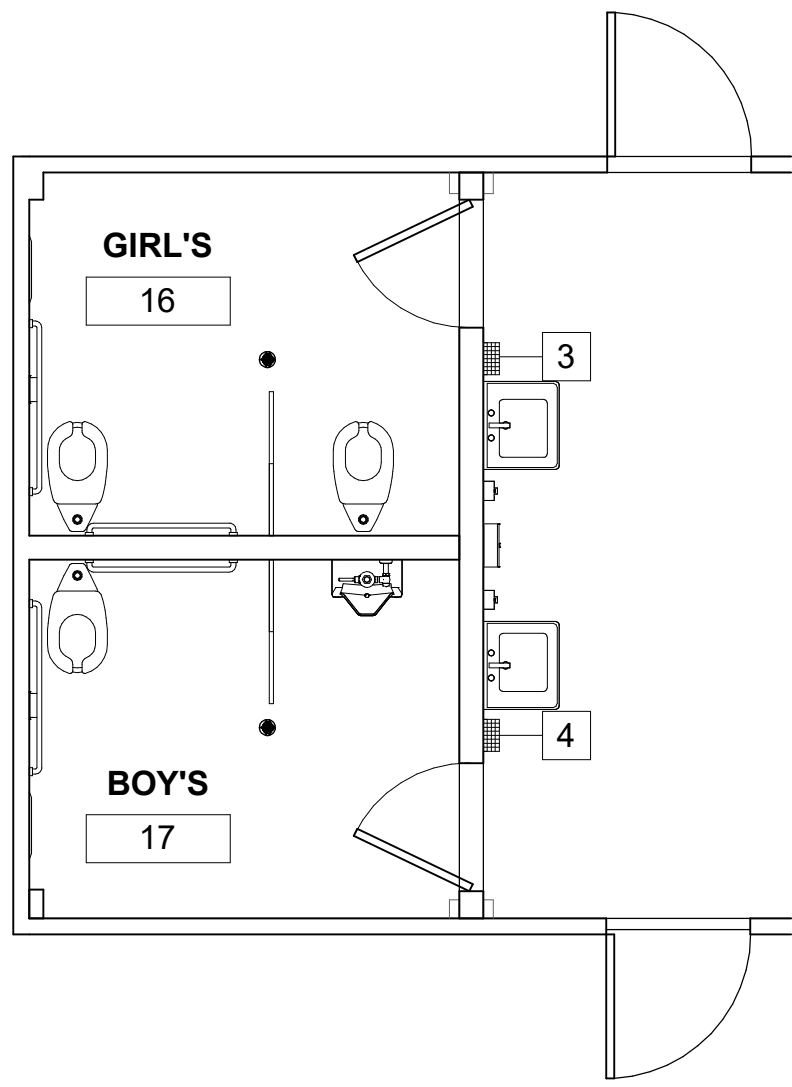

2 EXISTING BLDG B - NEW PLAN
1/4" = 1'-0"

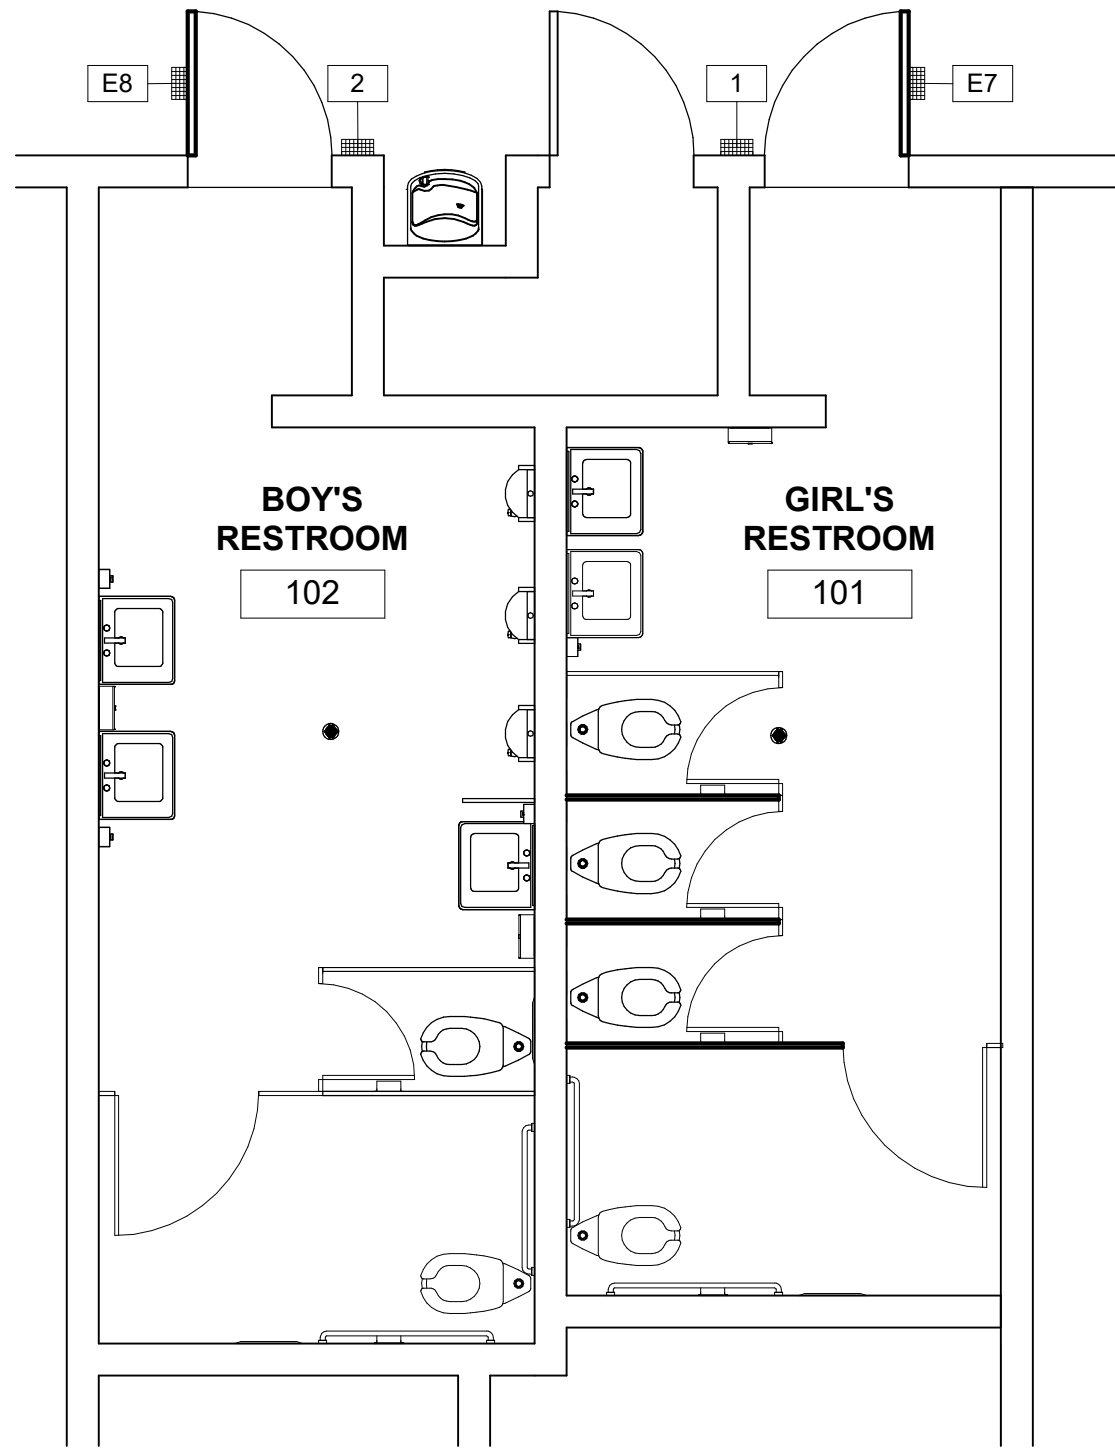


1 EXISTING BLDG C - NEW PLAN
1/4" = 1'-0"

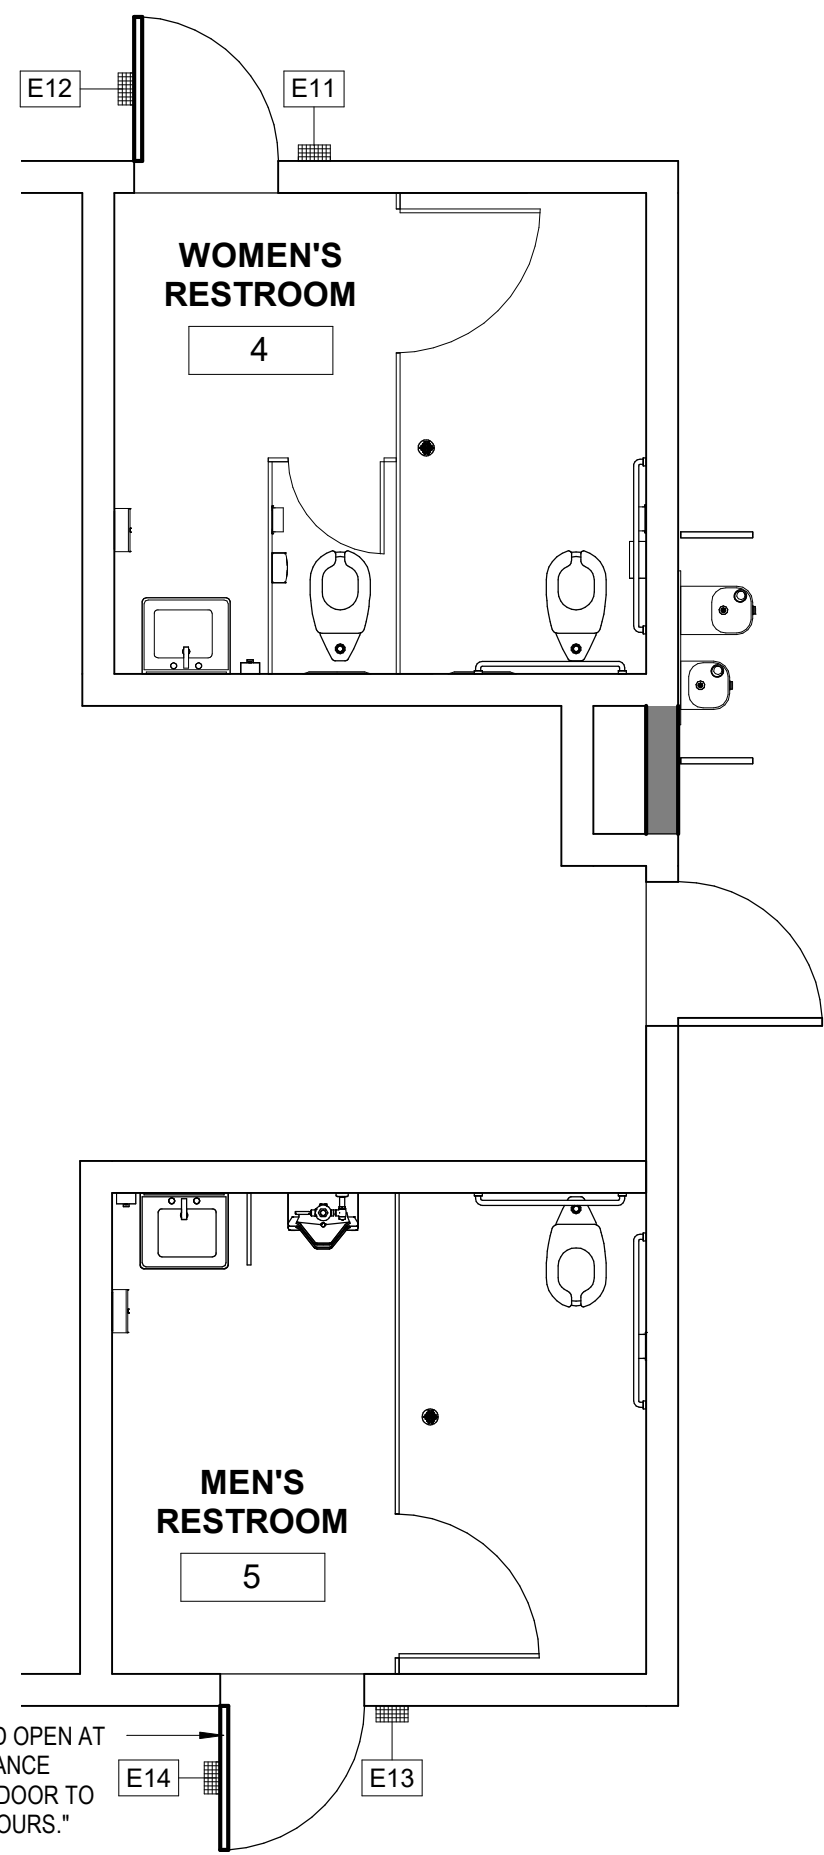

DOOR HARDWARE - CLOSER WITH HOLD OPEN AT 170 DEGREE AND NO LATCH. (MAINTENANCE DEADBOLT ONLY). SIGNAGE STATING "DOOR TO REMAIN UNLOCKED DURING SCHOOL HOURS."


4 EXISTING BLDG E - NEW PLAN
1/4" = 1'-0"

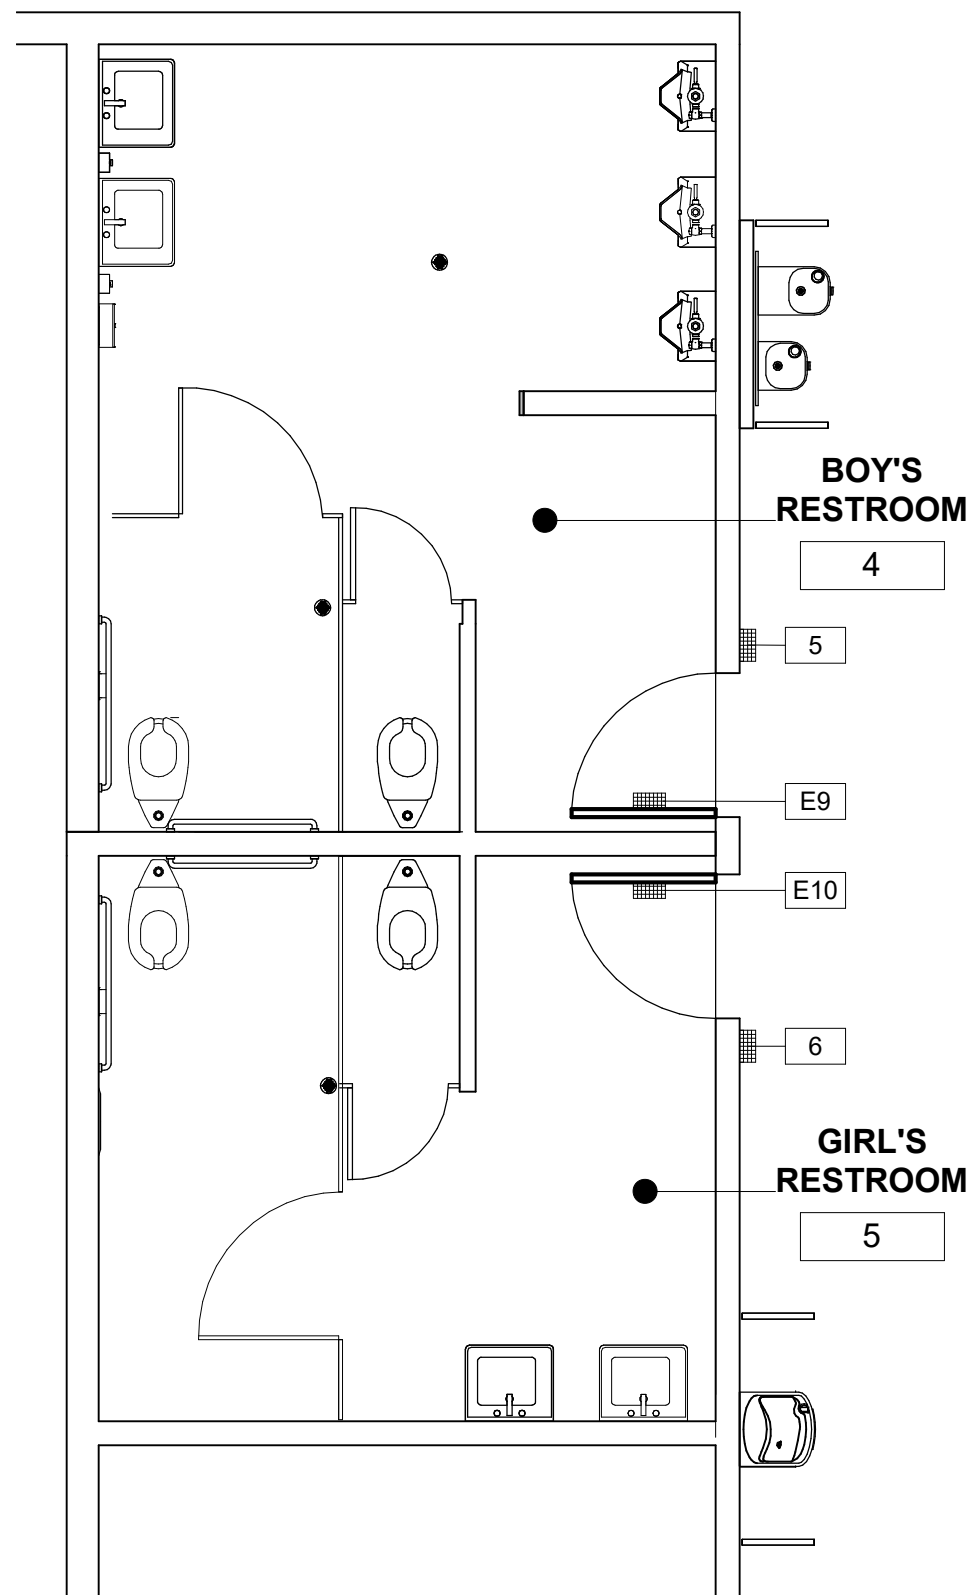

3 EXISTING BLDG D - NEW PLAN
1/4" = 1'-0"


SIGNAGE SCHEDULE				
SIGN NO.	SIGN LOCATION	SIGN - TEXT	ROOM NO.	DETAIL
1	GIRLS RESTROOM	(GIRL'S GRAPHIC)	101	11C5/A602
2	BOYS RESTROOM	(BOY'S GRAPHIC)	102	11C4/A602
3	GIRLS RESTROOM	(GIRL'S GRAPHIC)	101	11C5/A602
4	BOYS RESTROOM	(BOY'S GRAPHIC)	102	11C4/A602
5	BOYS RESTROOM	(BOY'S GRAPHIC)	4	11C4/A602
6	GIRLS RESTROOM	(GIRL'S GRAPHIC)	5	11C5/A602
E7	GIRLS RESTROOM	(EXISTENT GIRL'S GRAPHIC)	101	11C2/A602
E8	BOYS RESTROOM	(EXISTENT BOY'S GRAPHIC)	102	11C1/A602
E9	BOYS RESTROOM	(EXISTENT BOY'S GRAPHIC)	4	11C1/A602
E10	GIRLS RESTROOM	(EXISTENT GIRL'S GRAPHIC)	5	11C2/A602
E11	WOMEN RESTROOM	(EXISTENT WOMEN'S GRAPHIC)	4	11C4/A602
E12	WOMEN RESTROOM	(EXISTENT WOMEN'S GRAPHIC)	4	11C2/A602
E13	MEN RESTROOM	(EXISTENT MEN'S GRAPHIC)	5	11C5/A602
E14	MEN RESTROOM	(EXISTENT MEN'S GRAPHIC)	5	11C1/A602

SIGNAGE LEGEND

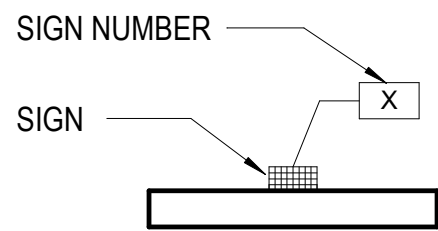

GENERAL SINAGE NOTES

- REFER TO SHEET A602 FOR SINAGE DETAILS INCLUDING CHARACTERS & BRAILLE SIGN DETAIL.
- SIGNS SHALL BE LOCATED ADJACENT TO EXIT ACCESS DOORS UNLESS OTHERWISE NOTED.

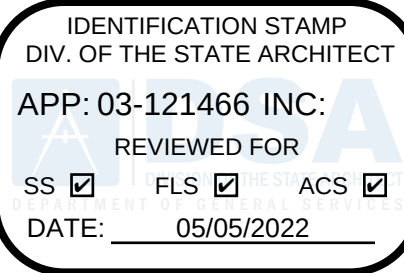

PLEASANT VALLEY
SCHOOL DISTRICT

600 TEMPLE AVENUE,
CAMARILLO, CA 93010

ENGINEER



ENGINEER'S STAMP

CONSULTANT



CONSULTANT'S STAMP



PROJECT TITLE AND ADDRESS

PLEASANT VALLEY
SCHOOL DISTRICT GYM
HVAC UPGRADES

SANTA ROSA
TECHNOLOGY MAGNET
SCHOOL
13282 SANTA ROSA RD,
CAMARILLO, CA 93012

REVISIONS

1		

BUDLONG & ASSOCIATES INC. CONSULTING ENGINEERS. THESE DOCUMENTS ARE NOT TO BE REPRODUCED, OWNED OR COPIED IN ANY FORM OR MANNER WHATSOEVER WITHOUT FIRST OBTAINING THE EXPRESSED WRITTEN PERMISSION OF BUDLONG & ASSOCIATES INC. FOR THE THESE DOCUMENTS TO BE ASSIGNED TO ANY THIRD PARTY WITHOUT OBTAINING SAID WRITTEN PERMISSION & CONSENT FROM BUDLONG & ASSOCIATES INC.

SHEET TITLE

SIGNAGE PLAN

DATE 01/03/2022

SCALE

PROJECT NO. 19-394


DRAWN BY PVP

CHECKED BY WJA


SHEET NUMBER

A601

MEN OR BOYS SIGNAGE

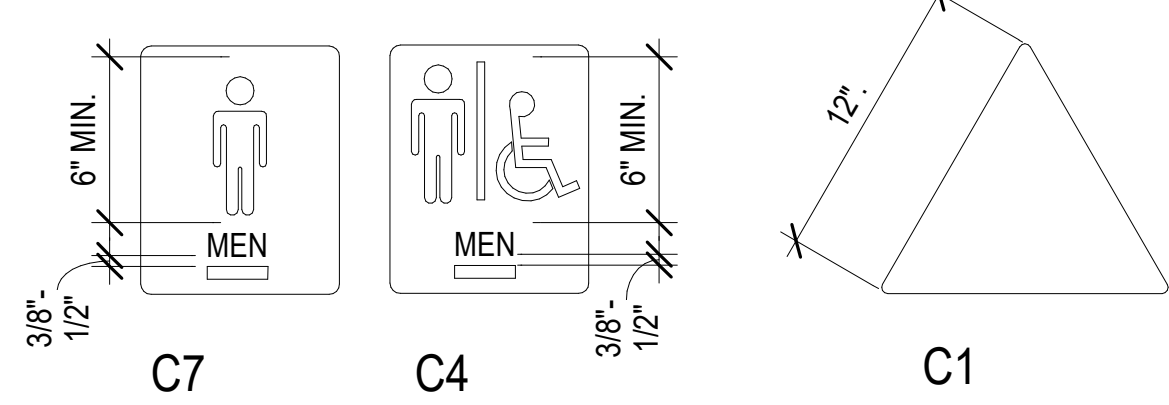

WOMEN OR GIRLS SIGNAGE

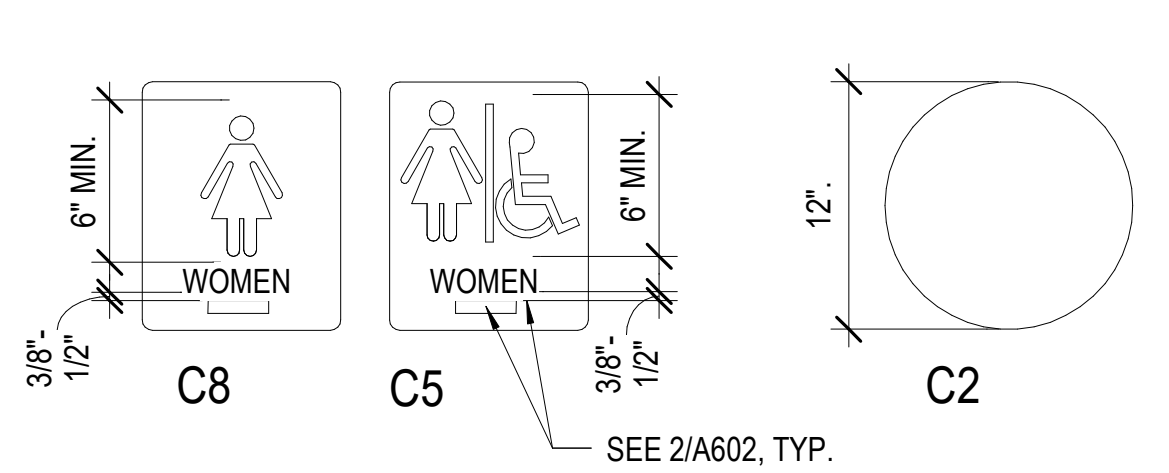


SEE 2/A602, TYP.

NOTES ON RESTROOM SIGNAGE:

- ALL RESTROOM DOOR SIGNS SHALL BE MOUNTED AT 58" MINIMUM AND 60" MAXIMUM ABOVE FINISH FLOOR TO CENTER OF SIGN.
- ATTACH SIGN USING (3) THREE FLATHEAD WOOD SCREWS, COUNTER-SUNK AND ADHESIVE.
- ISA SYMBOL REQUIRED ON DOOR, WALL OR SEPARATE SIGN, NOT REQUIRED TO BE RAISED FROM BACKGROUND.
- GEOMETRIC SYMBOL DOOR SIGNS FOR RESTROOMS MUST CONTRAST WITH DOOR, DARK ON LIGHT OR LIGHT ON DARK. FOR UNISEX DOOR SIGNS, TRIANGLE TO CONTRAST WITH CIRCLE, WHICH MUST CONTRAST WITH THE DOOR, 70% MINIMUM LIGHT/DARK. ENTIRE BACKGROUND COLOR OF GEOMETRIC SYMBOL SIGN MUST CONTRAST WITH DOOR. IT IS NOT ALLOWED TO HAVE A THIN CONTRASTING BORDER AROUND SYMBOL, WITH REMAINDER OF SIGN BACKGROUND IN A NON-CONTRASTING COLOR. ISA, CONTRASTING WITH BACKGROUND, MAY BE ON SIGN.
- EDGES OF SIGNS SHALL BE ROUNDED, CHAMFERED OR EASED. CORNERS OF SIGNS SHALL HAVE A MINIMUM RADIUS OF 1/8" INCH.

RESTROOM WALL SIGNS


NOTE: RESTROOM WALL SIGNS ARE TO BE MOUNTED ON LATCH SIDE OF DOOR.

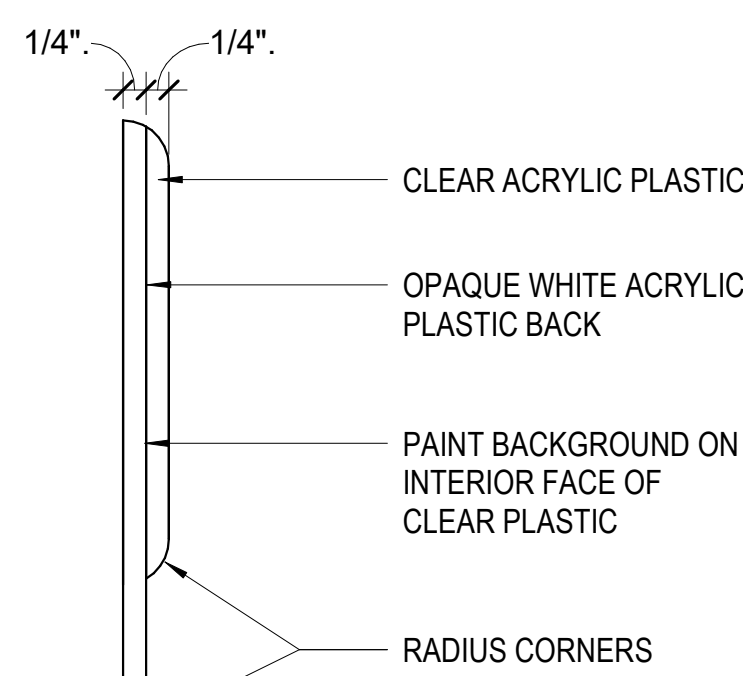

DOOR SIGN SECTION

RESTROOM DOOR SYMBOLS


NOTE: RESTROOM DOOR SIGNS ARE TO BE CENTERED ON DOOR.

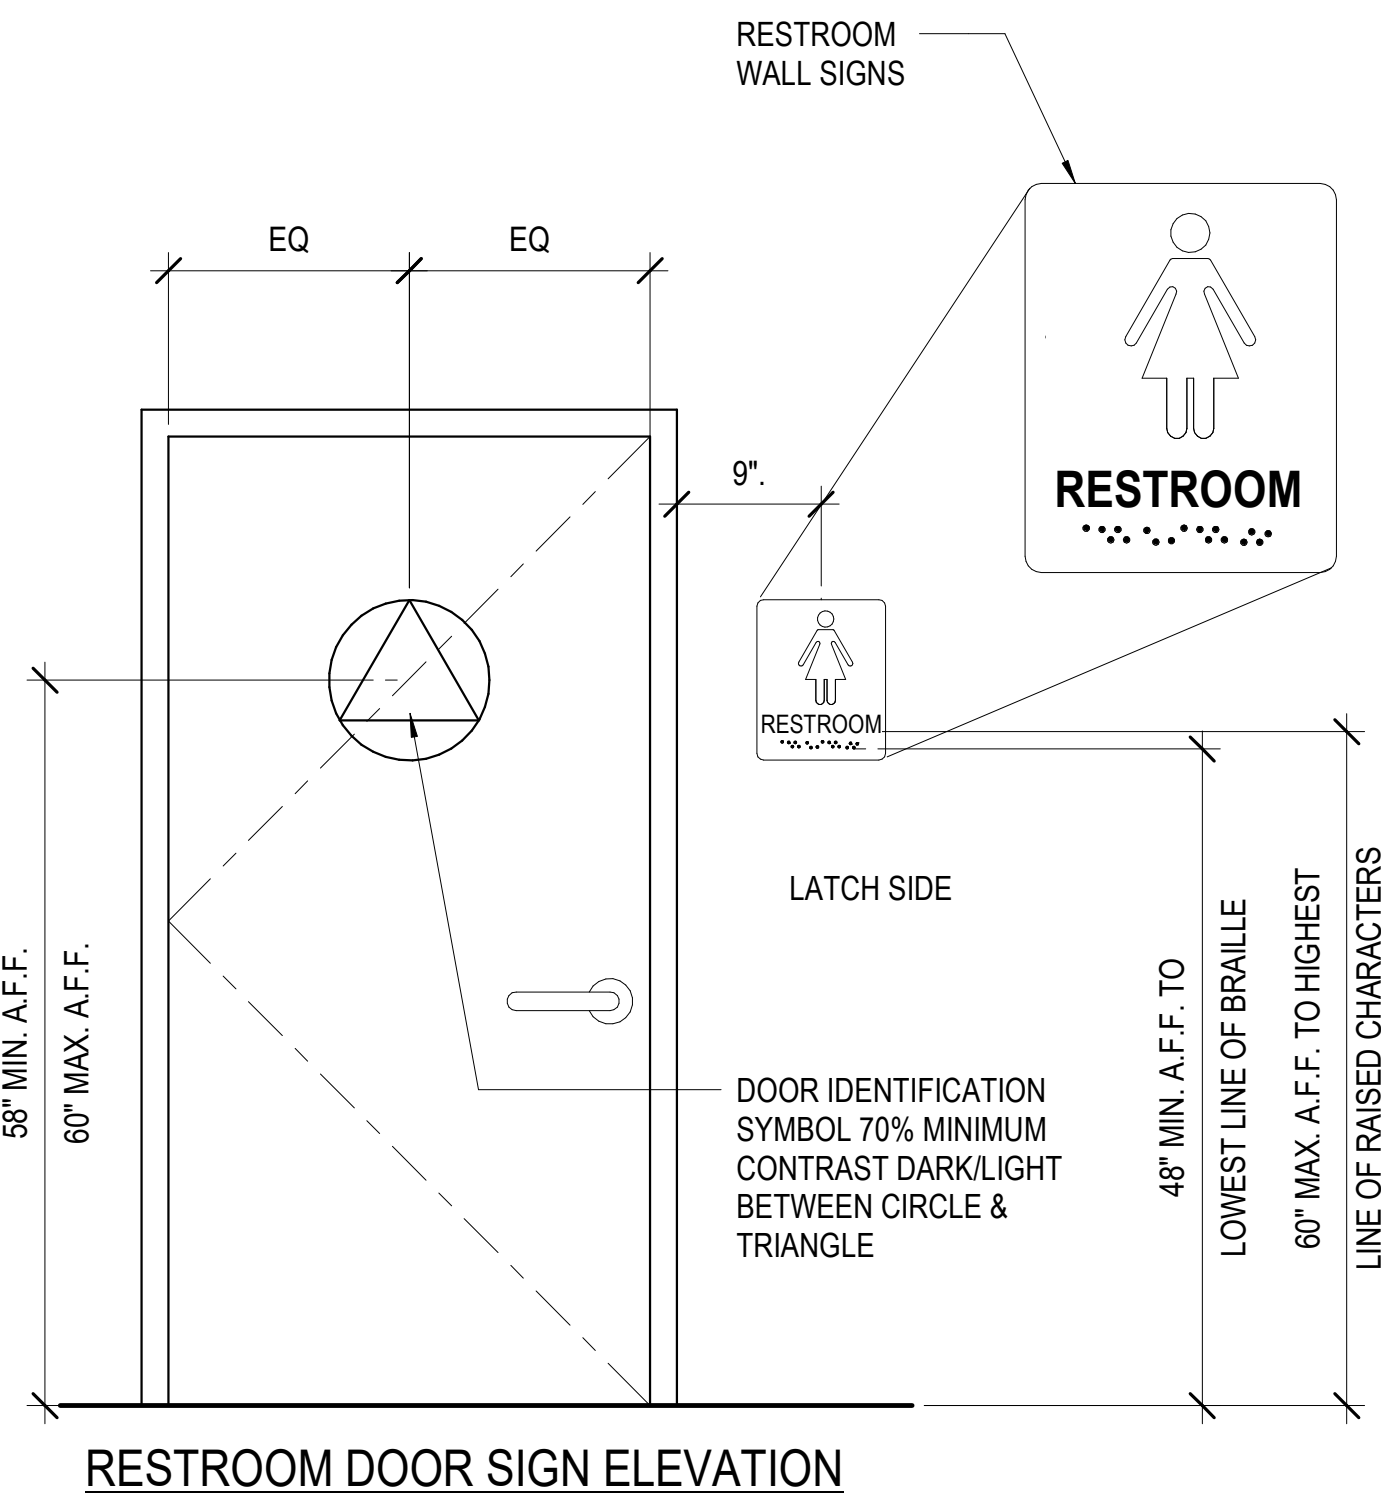

RESTROOM DOOR SIGN ELEVATION


11 RESTROOM SIGNAGE (C1 thru C6)

1" = 1'-0"

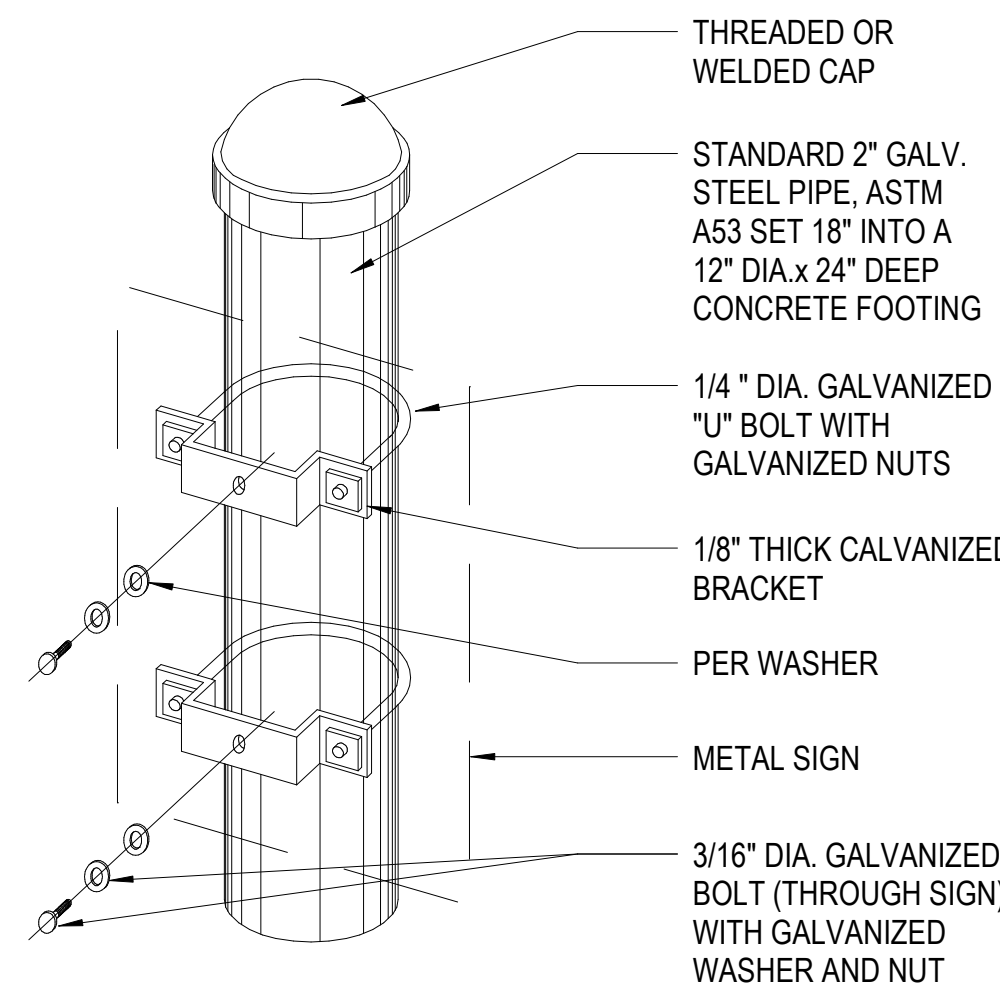

4 POST MOUNT DETAIL

3" = 1'-0"

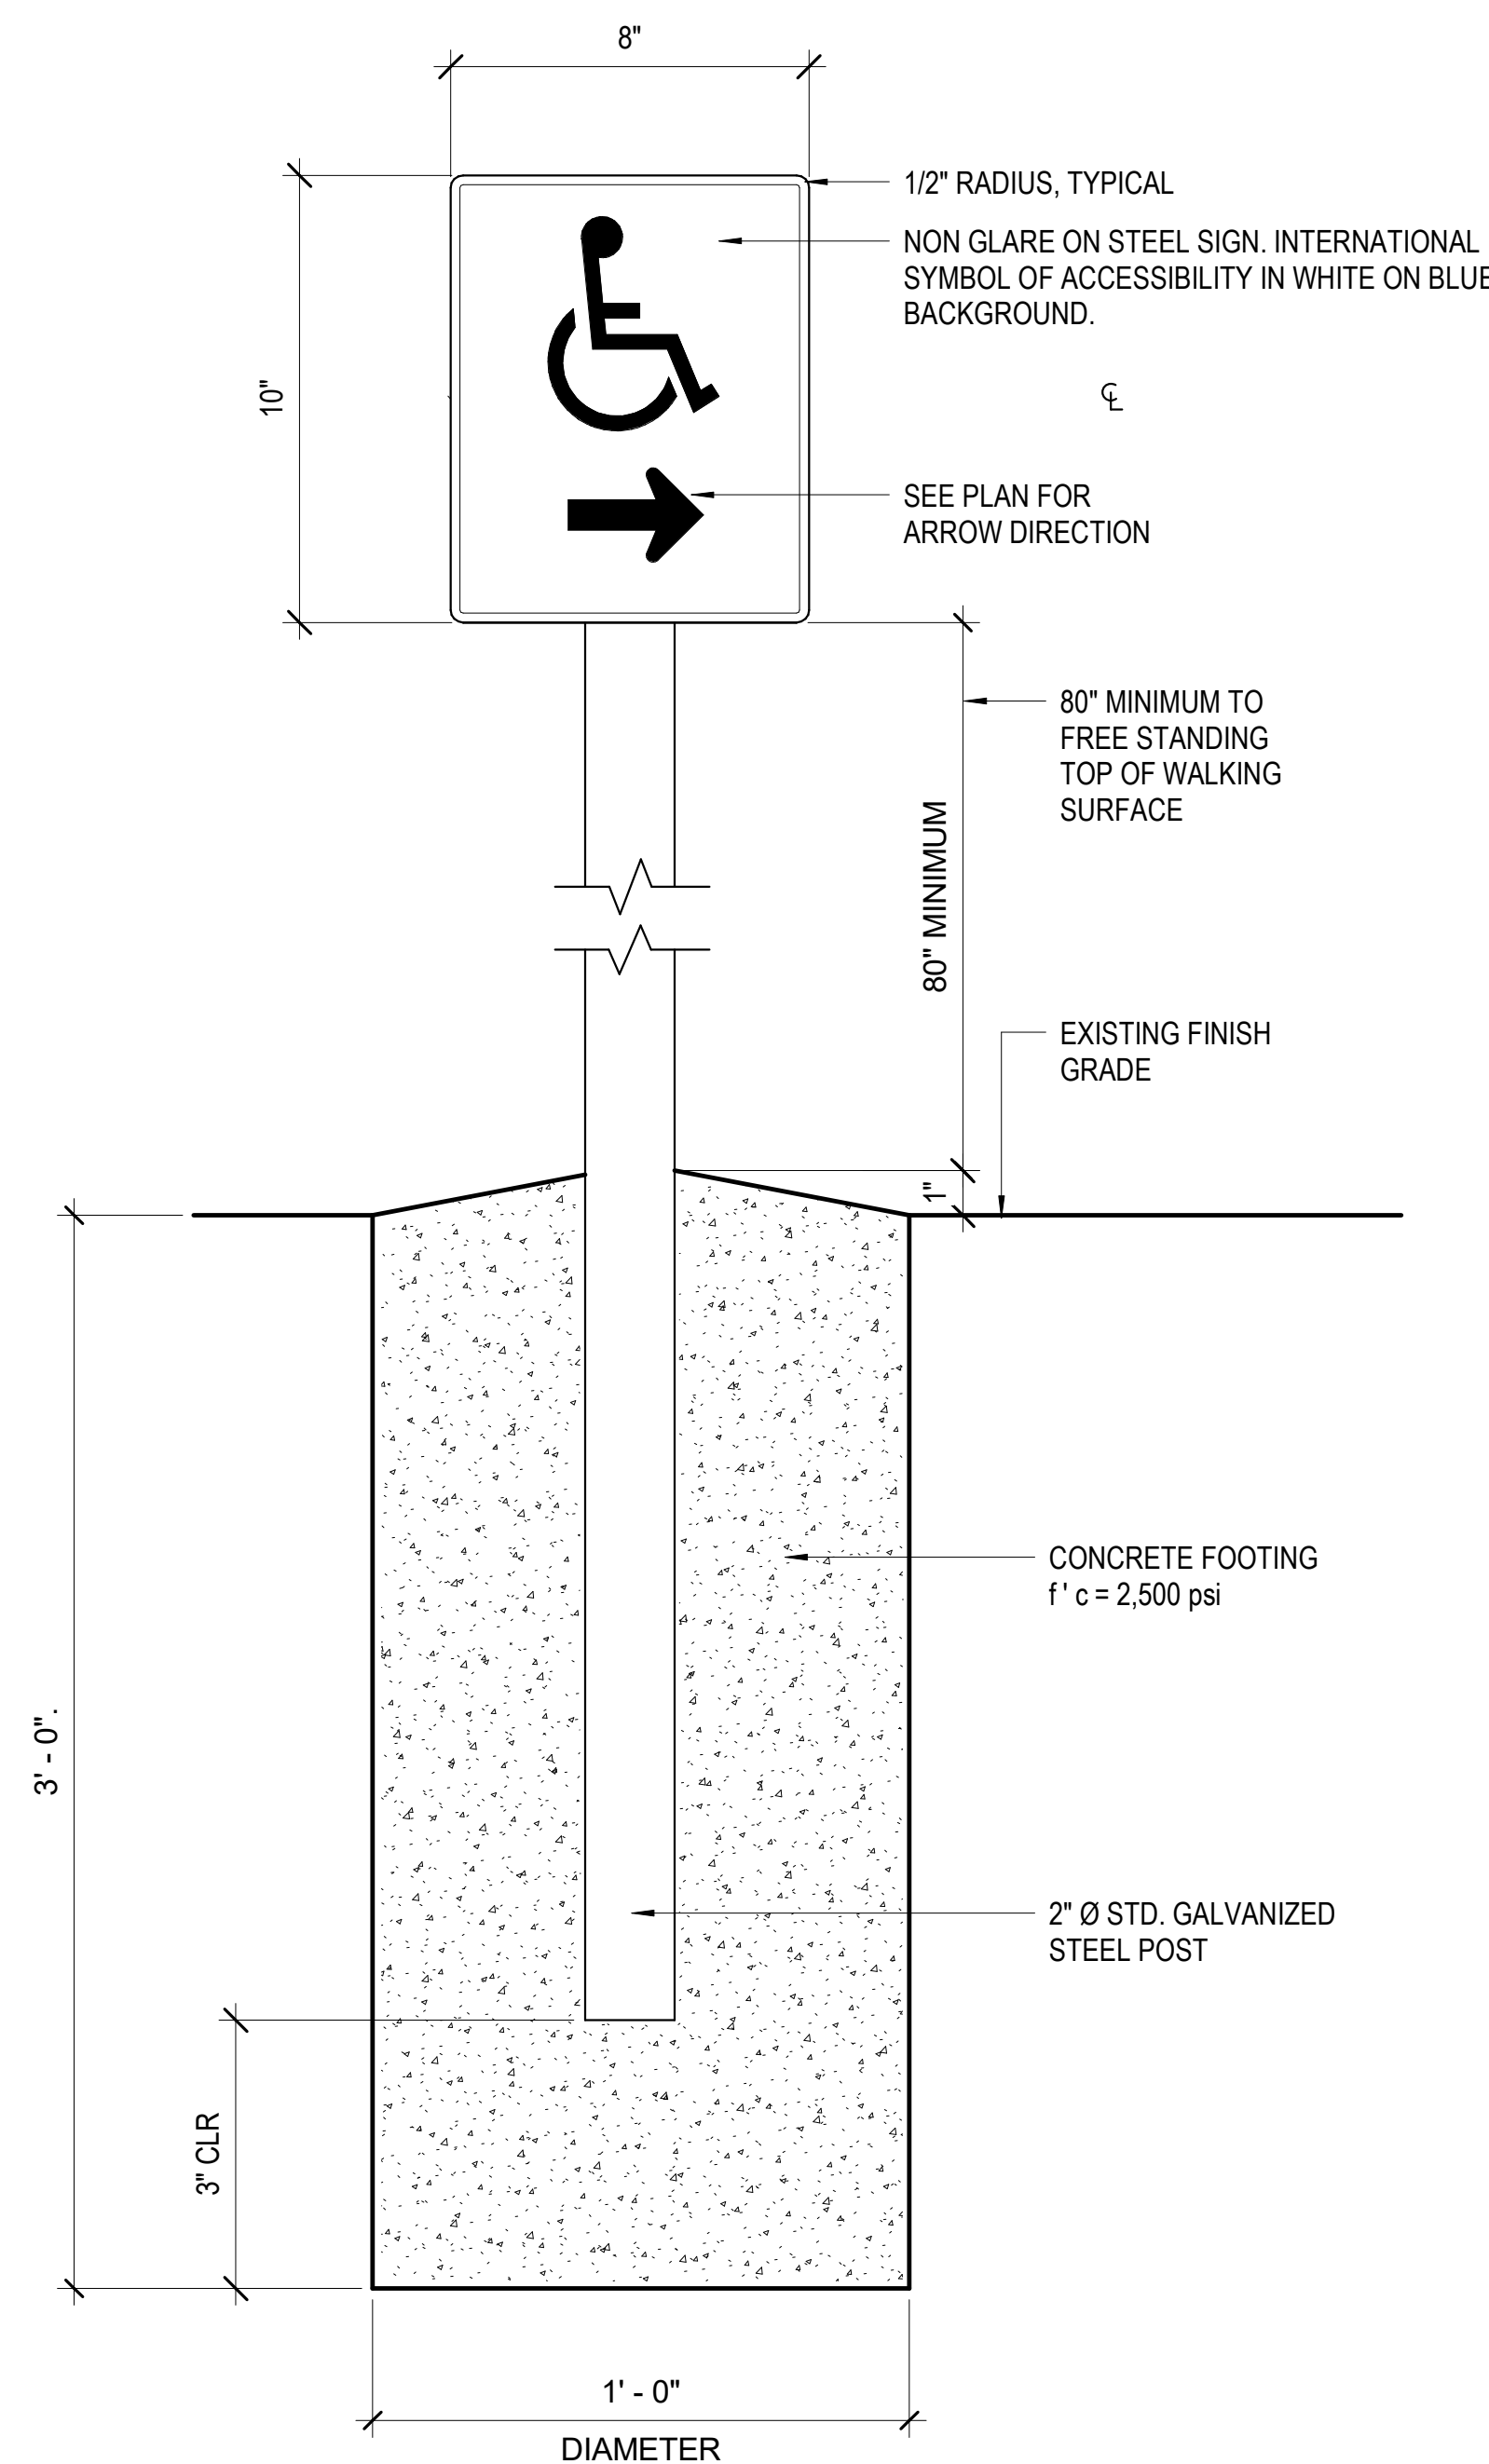

NOTES:

- SIGN TO CONFORM TO ALL CURRENT, FEDERAL, STATE, LOCAL CODES AND / OR REGULATIONS.
- ARROW SHALL POINT IN THE DIRECTION OF THE PATH OF TRAVEL.
- SIGN SHALL BE 72 SQ. IN. MIN. NON-GLARE ON STEEL SIGN BEADED TEXT OR EQUAL WITH INTERNATIONAL SYMBOL OF ACCESSIBILITY IN WHITE OR BLUE BACKGROUND.
- EXCEPT WHEN POLE MOUNTED, PROVIDE 1/2" DIA. HOLES AT EACH CORNER FOR MOUNTING SIGN TO CHAIN-LINK FENCE W/ FENCE CLIPS & SCREWS. WALL MOUNTING USING GALV. WASHERS, EXPANSION SHIELDS & VANDAL-PROOF SCREWS.


6 DIRECTIONAL PATH OF TRAVEL SIGN

3" = 1'-0"

- CHARACTER TYPE: CHARACTERS ON SIGNS SHALL BE RAISED 1/32" (0.794 MM) MINIMUM AND SHALL BE SERIF UPPERCASE CHARACTERS ACCOMPANIED BY GRADE 2 BRAILLE (SEE NOTE E BELOW). CBC 11B-703.2
- CHARACTER SIZE: RAISED CHARACTERS SHALL BE A MINIMUM OF 5/8" (15.9 MM) AND A MAXIMUM OF 2 INCHES (51 MM) HIGH BASED ON THE HEIGHT OF THE UPPERCASE LETTER "T". CBC 11B-703.2.5
- FINISH AND CONTRAST: CONTRAST BETWEEN CHARACTERS, PICTOGRAMS, SYMBOLS AND THEIR BACKGROUND MUST HAVE A NON-GLARE FINISH. CHARACTERS, PICTOGRAMS AND SYMBOLS SHALL CONTRAST WITH THEIR BACKGROUND, EITHER LIGHT ON A DARK BACKGROUND OR DARK ON A LIGHT BACKGROUND. CBC 11B-703.5.1, 11B-703.6.2, 11B-703.7.1
- PROPORTIONS: CHARACTERS ON SIGNS SHALL BE SELECTED FROM FONTS WHERE THE WIDTH OF THE UPPERCASE LETTER "O" IS 60 % MINIMUM AND 110% MAXIMUM OF THE HEIGHT OF THE UPPERCASE LETTER "T". CBC 11B-703.2.4, 11B-703.5.4. STROKE THICKNESS OF THE UPPERCASE LETTER "T" SHALL BE 15% MAXIMUM OF THE HEIGHT OF THE CHARACTER FOR RAISED CHARACTERS AND 10% MINIMUM AND 20% MAXIMUM OF THE HEIGHT OF THE CHARACTER FOR VISUAL CHARACTERS. CBC 11B-703.2.6, 11B-703.5.7

AFTER CHOOSING A TYPESTYLE TO TEST, BEGIN BY PRINTING THE LETTERS "T" AND "O" AT 1 INCH HIGH. PLACE THE TEMPLATES 1:1 SQUARE OVER THE "O". IF THE CHARACTER IS NOT WIDER THAN 1 INCH, NOR NARROWER THAN THE 3:5 RECTANGLE, THE PROPORTIONS ARE CORRECT. USE THE 15% OR 10% RECTANGLE TO DETERMINE IF THE STROKE OF THE "T" IS TOO BROAD, AND THE 10% RECTANGLE TO SEE IF IT IS TOO NARROW. IF ALL THE TESTS ARE PASSED, THE TYPESTYLE IS COMPLIANT WITH PROPORTION CODE.


TEMPLATE FOR CHARACTER WIDTH AND STROKE WIDTH OF THE UPPERCASE LETTER "T".

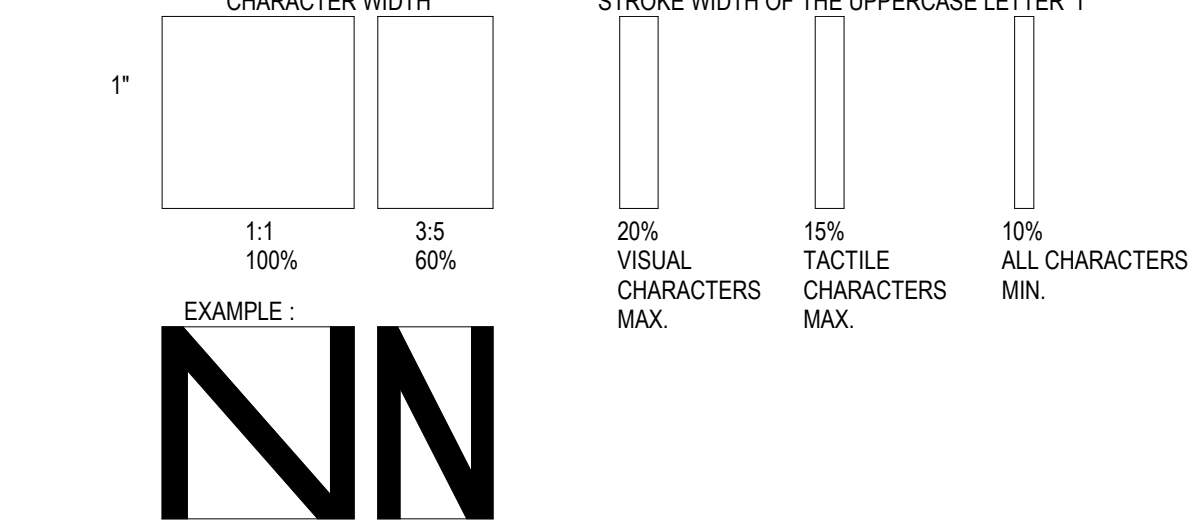

- BRAILLE: CONTRACTED CALIFORNIA GRADE 2 BRAILLE SHALL BE USED WHEREVER BRAILLE IS REQUIRED IN OTHER PORTIONS OF THESE STANDARDS. DOTS SHALL BE 1/10 INCH (2.5 MM) ON CENTERS IN EACH CELL WITH 0.30 INCH (7.6 MM) SPACE BETWEEN CELLS, MEASURED FROM THE SECOND COLUMN OF DOTS IN THE FIRST CELL TO THE FIRST COLUMN OF DOTS IN THE SECOND CELL. DOTS SHALL BE RAISED A MINIMUM OF 1/40 INCH (0.635 MM) ABOVE THE BACKGROUND AND 0.037" MAXIMUM. CBC 11B-703.3


BRAILLE CELL

INTER-CELL SPACING = 0.30"

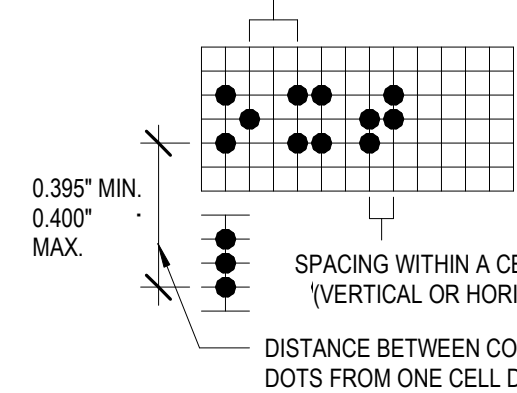

BRAILLE DOT


0.025" (1/40") MIN. 0.037" MAX.

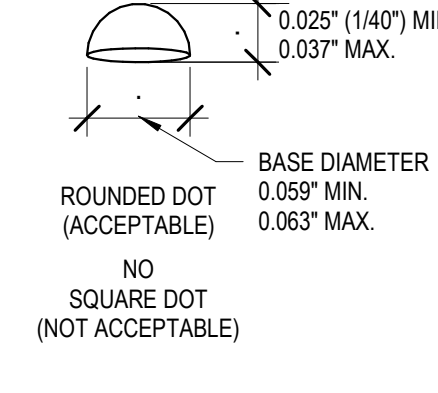

INDIVIDUAL BRAILLE DOTS SHALL EACH BE DISTINCT & SEPARATE. EACH DOT SHALL BE ROUNDED OR DOMED IN LIEU OF SQUARE SIDED & FLAT TOPPED. DOTS WITH STRAIGHT SIDES AND FLAT TOPS ARE NOT READABLE FOR MANY BRAILLE USERS.

2 CHARACTERS & BRAILLE SIGN DETAIL

6" = 1'-0"

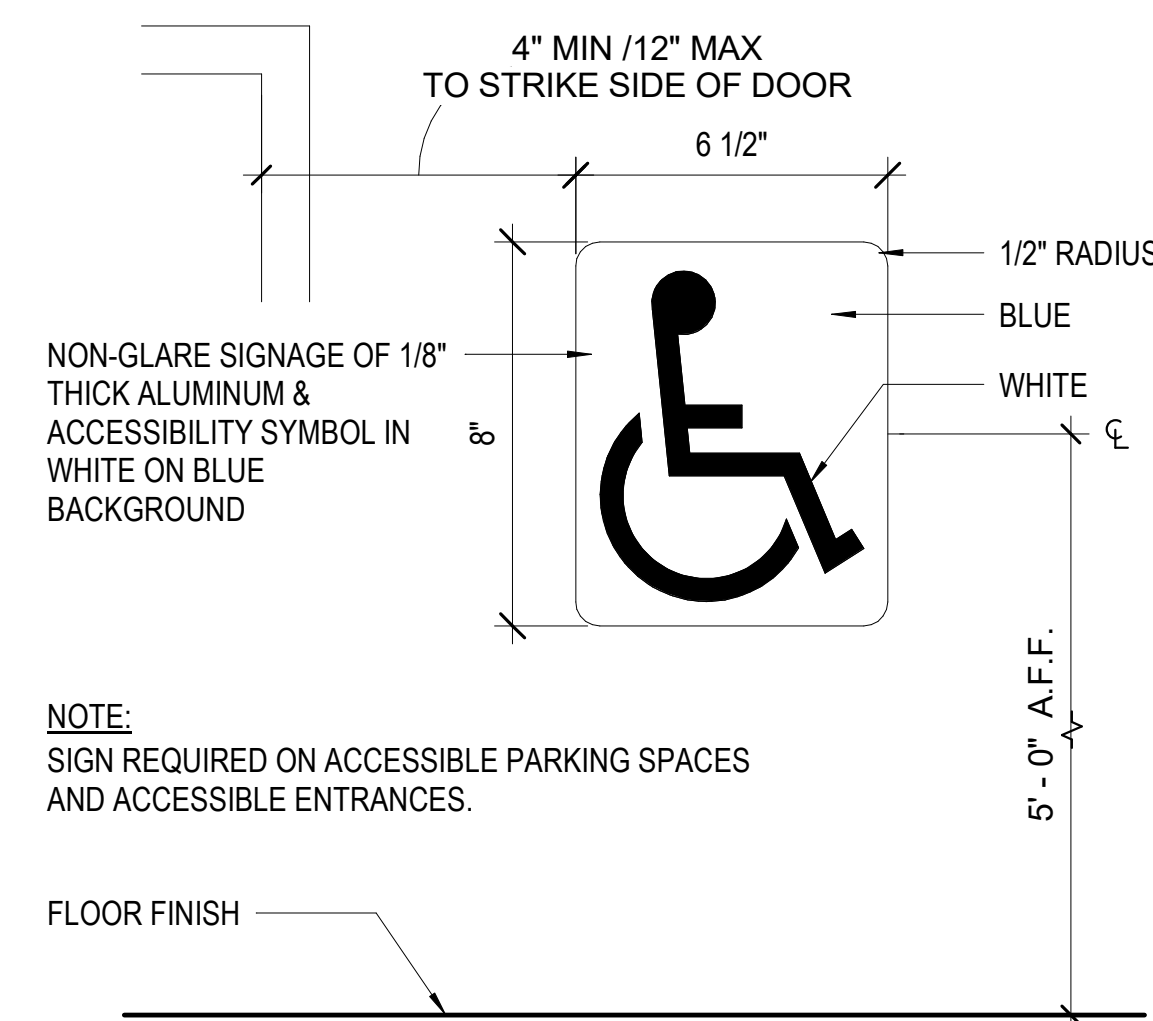


NOTE:

SIGN REQUIRED ON ACCESSIBLE PARKING SPACES AND ACCESSIBLE ENTRANCES.

9 ACCESSIBLE DIRECTIONAL SIGN


3" = 1'-0"

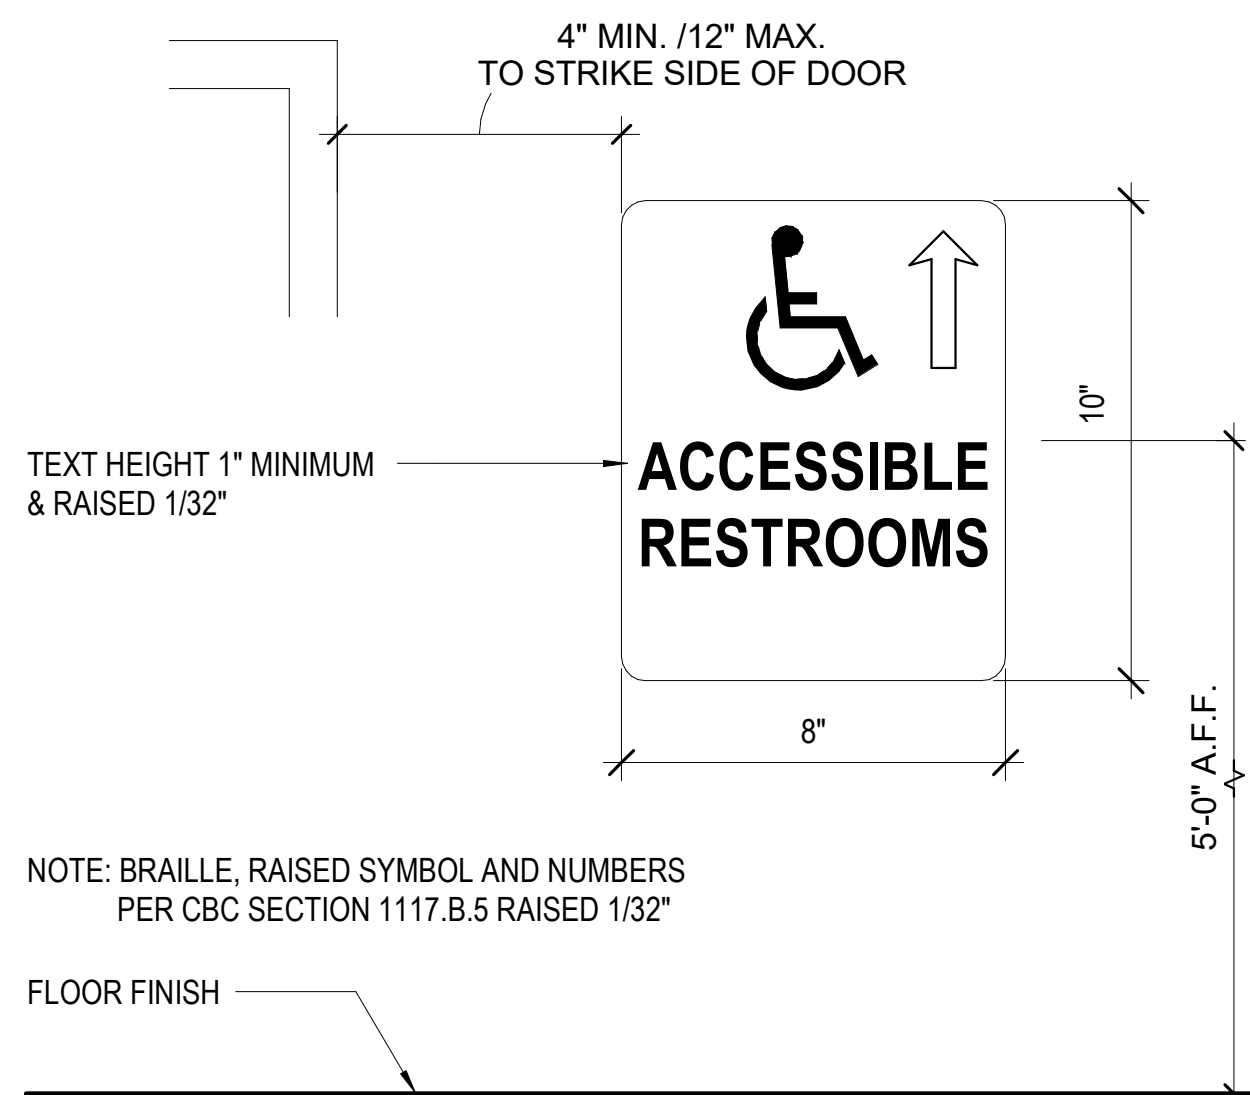

TEXT HEIGHT 1" MINIMUM & RAISED 1/32"

NOTE: BRAILLE, RAISED SYMBOL AND NUMBERS PER CBC SECTION 1117.B.5 RAISED 1/32"

FLOOR FINISH

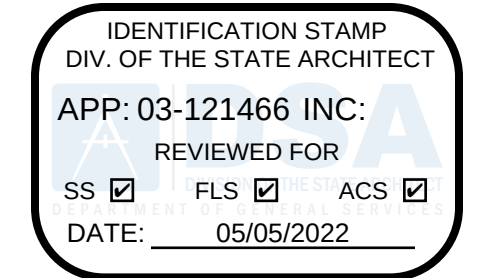

PLEASANT VALLEY SCHOOL DISTRICT

600 TEMPLE AVENUE,
CAMARILLO, CA 93010

ENGINEER

CAMARILLO OFFICE
1000 W. 10TH ST., SUITE 100
CAMARILLO, CA 93010
TEL: 805.466.1100
FAX: 805.466.1101
WWW.BULONG-ASSOCIATES.COMGENERAL OFFICE
1000 W. 10TH ST., SUITE 100
CAMARILLO, CA 93010
TEL: 805.466.1100
FAX: 805.466.1101
WWW.BULONG-ASSOCIATES.COM

ENGINEER'S STAMP

CONSULTANT



CONSULTANT'S STAMP



PROJECT TITLE AND ADDRESS

PLEASANT VALLEY
SCHOOL DISTRICT GYM
HVAC UPGRADESSANTA ROSA
TECHNOLOGY MAGNET
SCHOOL
13282 SANTA ROSA RD,
CAMARILLO, CA 93012

REVISIONS

NO.	DESCRIPTION	DATE

BULONG & ASSOCIATES INC. CONSULTING ENGINEERS. THESE DOCUMENTS ARE NOT TO BE REPRODUCED, CHANGED OR COPIED IN ANY FORM OR MANNER WHATSOEVER WITHOUT FIRST OBTAINING THE EXPRESSED WRITTEN PERMISSION OF BULONG & ASSOCIATES INC. NOR ARE THESE DOCUMENTS TO BE ASSIGNED TO ANY THIRD PARTY WITHOUT OBTAINING SAID WRITTEN PERMISSION & CONSENT FROM BULONG & ASSOCIATES INC.

SHEET TITLE

SIGNAGE DETAILS

DATE 01/03/2022
SCALE
PROJECT NO. 19-394
DRAWN BY SAN
CHECKED BY WJA

SHEET NUMBER

A602

1. Introduction