


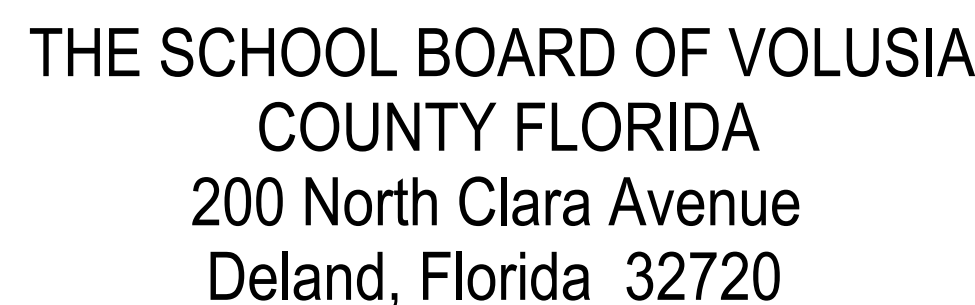

DELTONA HIGH SCHOOL
REROOF BLDG. 26

VCS Project NO. 2648207

100 WOLF PACK RUN
DELTONA, FL 32725


SCHOOL BOARD MEMBERS

RUBEN COLON
KRISTA GOODRICH
DONNA BROSEMER
JAMIE HAYNES
JESSIE THOMPSON

CARMEN J. BALGOBIN

BOARD CHAIR
BOARD VICE CHAIR
MEMBER
MEMBER
MEMBER

SUPERINTENDENT

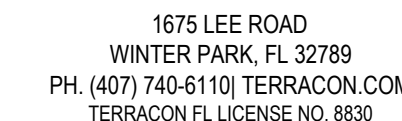

DESCRIPTION OF WORK

THE GENERAL SCOPE OF WORK FOR THIS PROJECT INCLUDES ROOF REPLACEMENT WHERE INDICATED ON THE DRAWINGS

LOW-SLOPED ROOF AREA: REMOVE THE EXISTING GRAVEL SURFACED ASPHALT BUILTUP ROOFING SYSTEM WHERE INDICATED AND INSTALL NEW MULTI-PLY MODIFIED BITUMEN MEMBRANE ROOFING SYSTEM.

STEEP-SLOPED ROOF AREAS: REMOVE THE EXISTING TILE ROOF AND INSTALL NEW STANDING SEAM METAL ROOFING SYSTEM.


Architect's Statement of Compliance

To the best of my knowledge, these drawings and the project manual are complete and comply with the Florida Building Code.

BUILDING DATA


A. SURVEY PARCEL ID	N/A
B. LEGAL DESCRIPTION	N/A
C. OCCUPANCY TYPE	N/A
D. CONSTRUCTION TYPE	N/A
E. RISK CATEGORY	III
F. AUTOMATIC SPRINKLER	N/A
G. BUILDING AREA	4100 SF
H. BUILDING HEIGHT	16 FT
I. OCCUPANT LOAD	N/A

LOCATION MAP

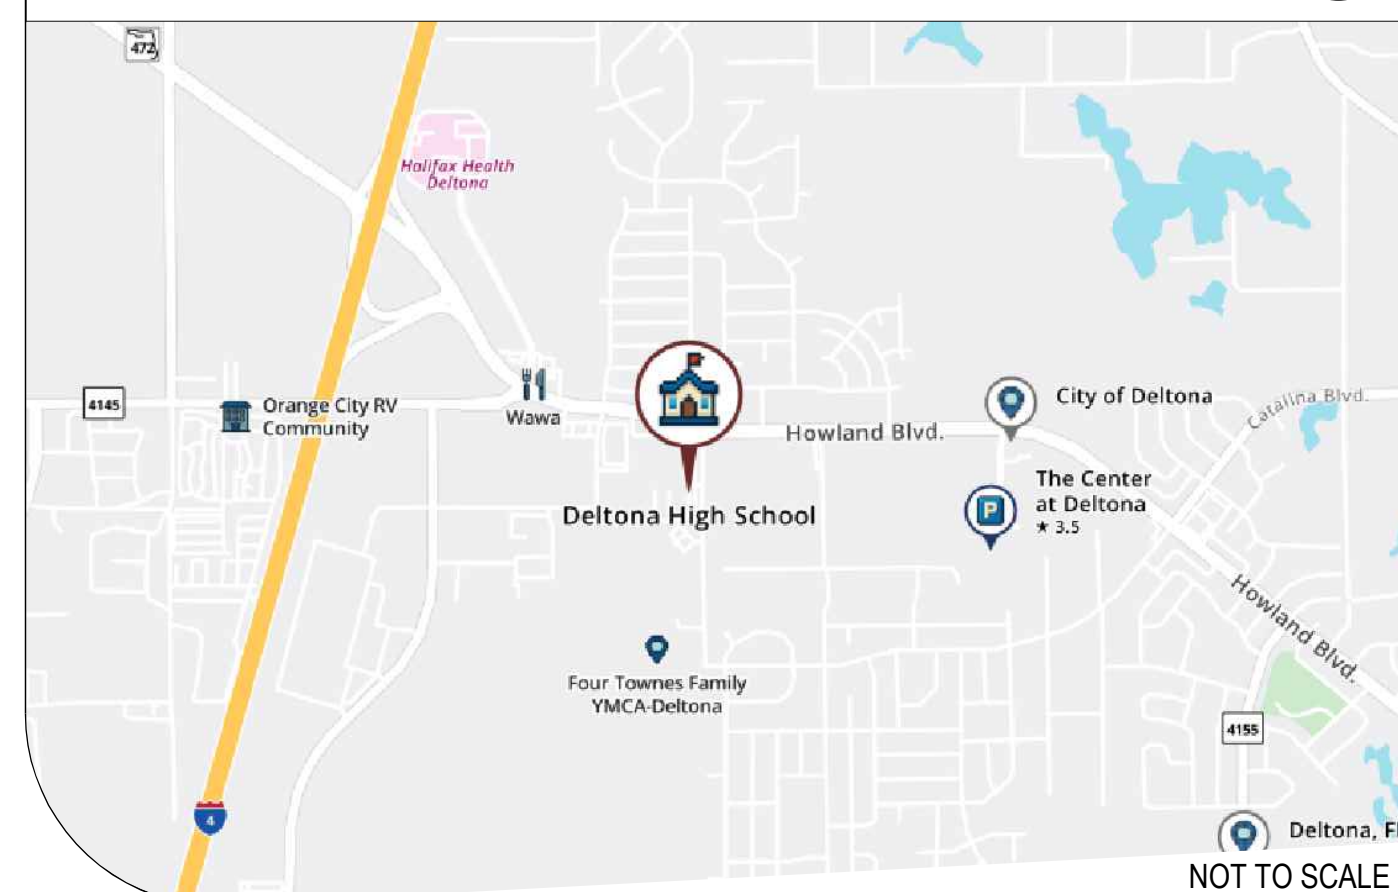

ENGINEERS & CONSULTANTS

DISCIPLINE : ARCHITECTURAL
FIRM NAME: TERRACON CONSULTANTS
ADDRESS: 1675 LEE ROAD
ADDRESS: WINTER PARK, FL 32789
CONTACT PHONE NUMBER: 407-740-6110
PROJECT MANAGER: ENGY MAGDY
EMAIL ADDRESS: ENGY.MAGDY@TERRACON.COM
WWW.TERRACON.COM

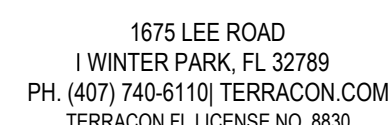

INDEX OF DRAWINGS

G001	COVER SHEET
G002	GENERAL NOTES , SITE PLAN AND LEGEND
A101	ROOF PLAN
A501	ROOF DETAILS
A502	ROOF DETAILS
A503	ROOF DETAILS

CONSTRUCTION DOCUMENTS 01/19/2026

REVISIONS

[illegible]

DELTONA HIGH SCHOOL
REROOF BLDG. 26
VCS Project NO. 2648207
100 WOLF PACK RUN
DELTONA, FL 32725

ENGR OF RECORD
ENGY MAGDY, P.E.

DESIGNED BY EM	DRAWN BY WG
ISSUE DATE 01/19/2026	AE PROJECT NUMBER F9246313

SHEET TITLE

COVER SHEET

DRAWING 1

G001

GENERAL NOTES


THE GENERAL SCOPE OF WORK FOR THIS PROJECT INCLUDES ROOF REPLACEMENT AS INDICATED ON THE DRAWINGS.

- DEMOLITION NOTES


- ## INSTALLATION NOTES

- ## STATEMENT OF COMPLIANCE


G002

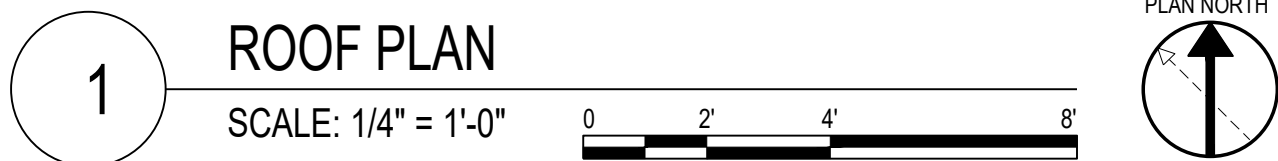


A101

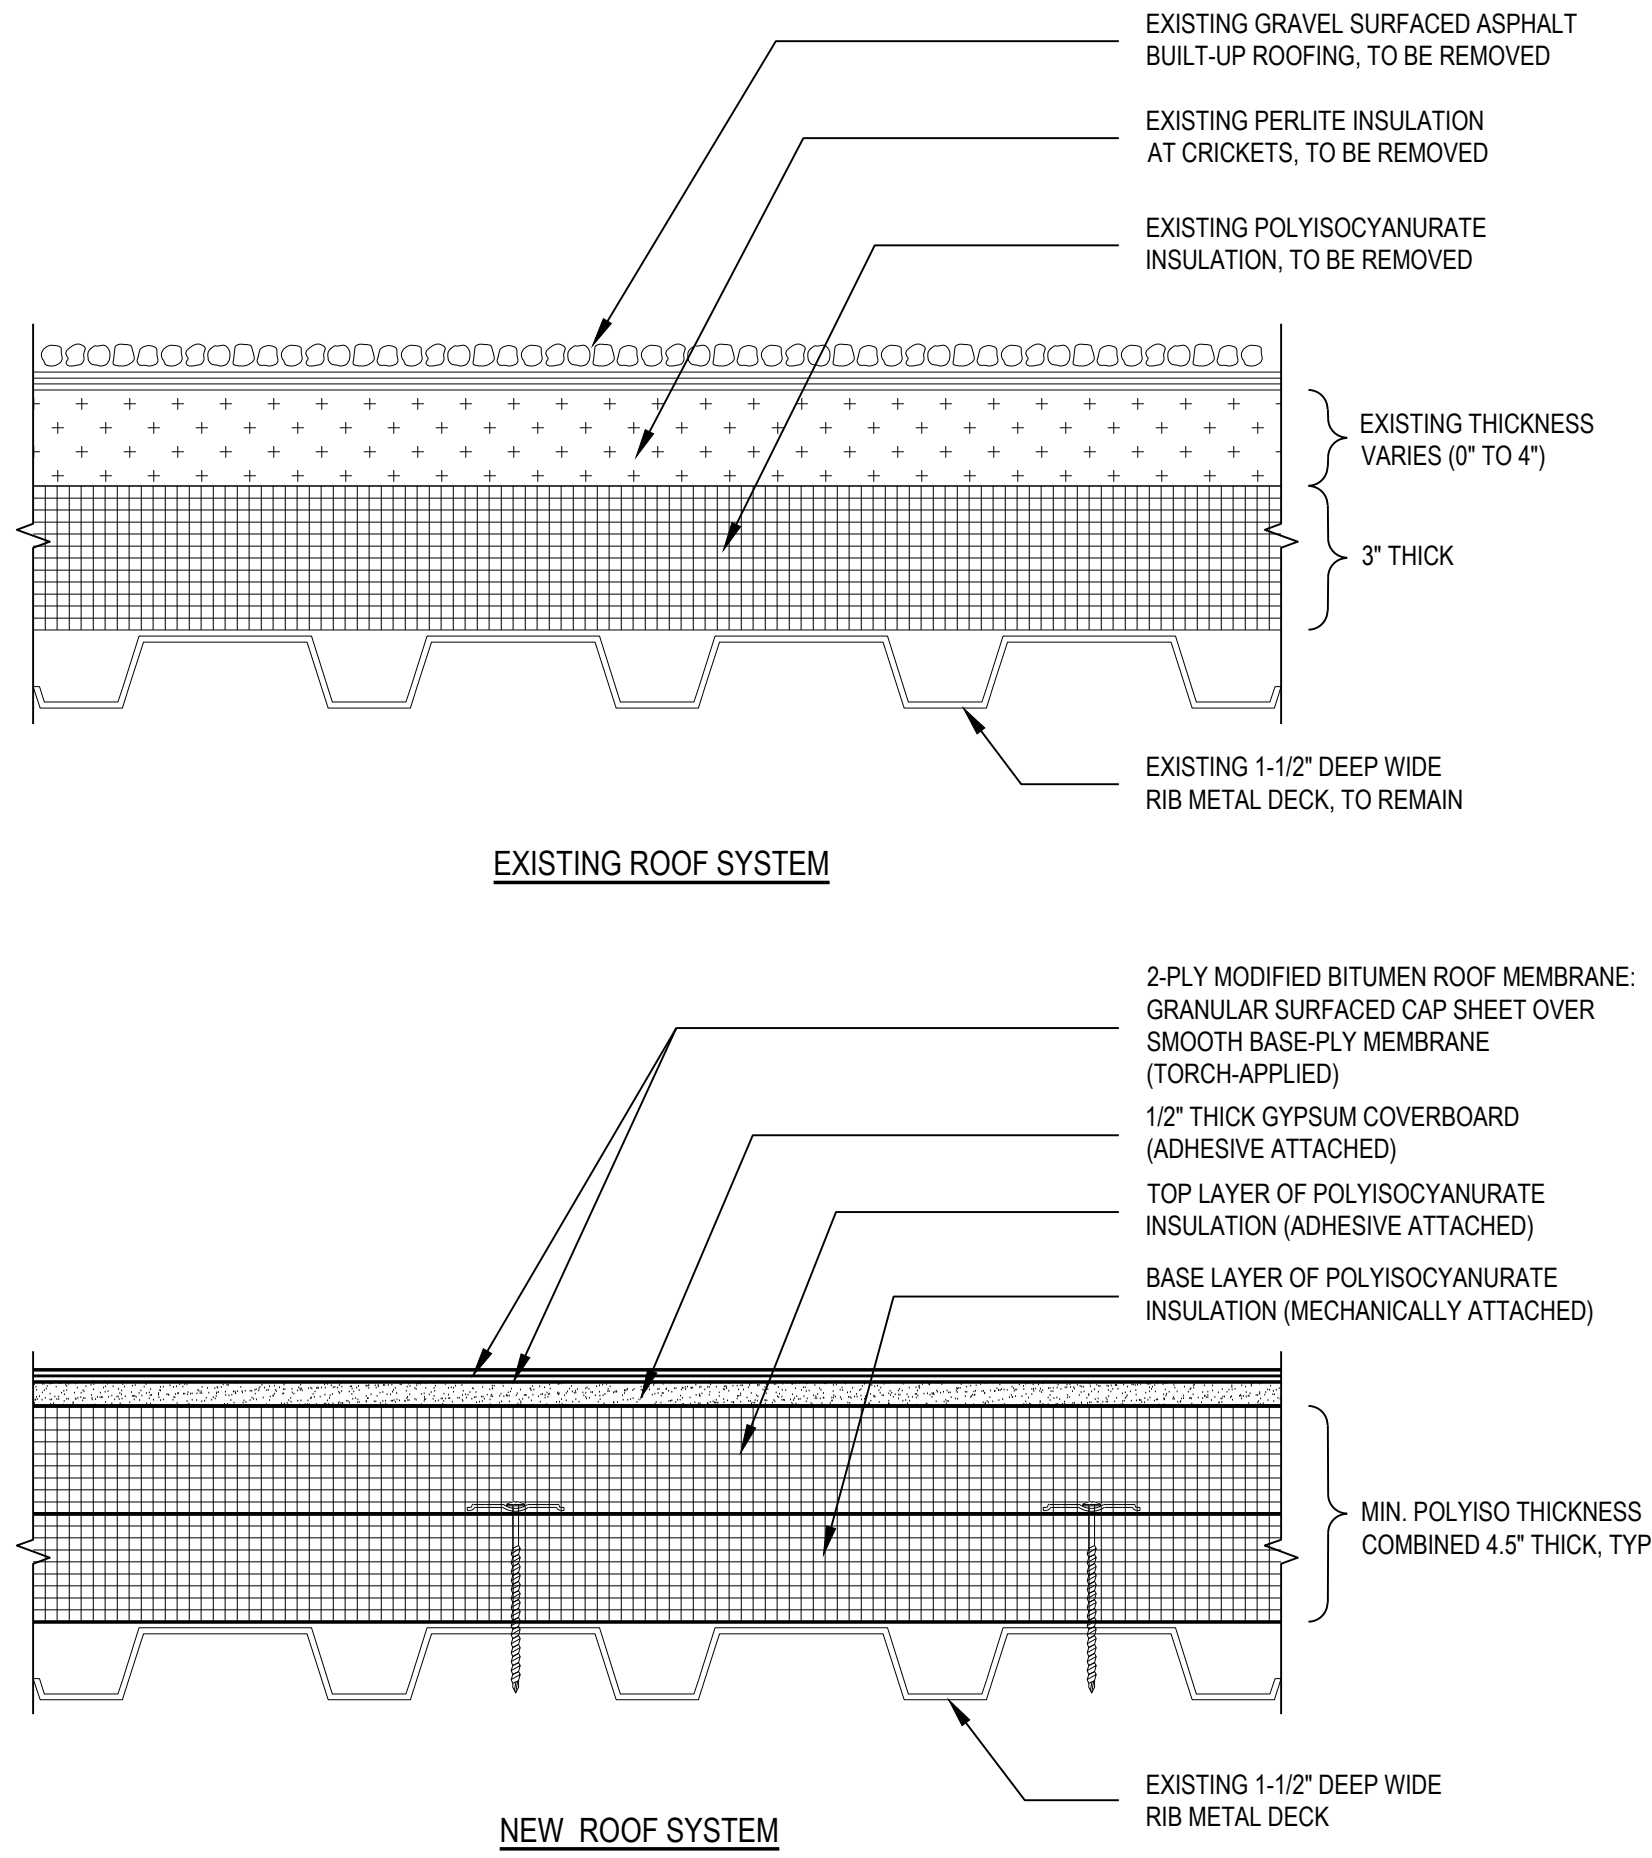


1 ROOF SYSTEM CROSS SECTION - ROOF AREA A
SCALE: N.T.S.
(ALL ITEMS ARE NEW UNLESS DESIGNATED AS EXISTING)

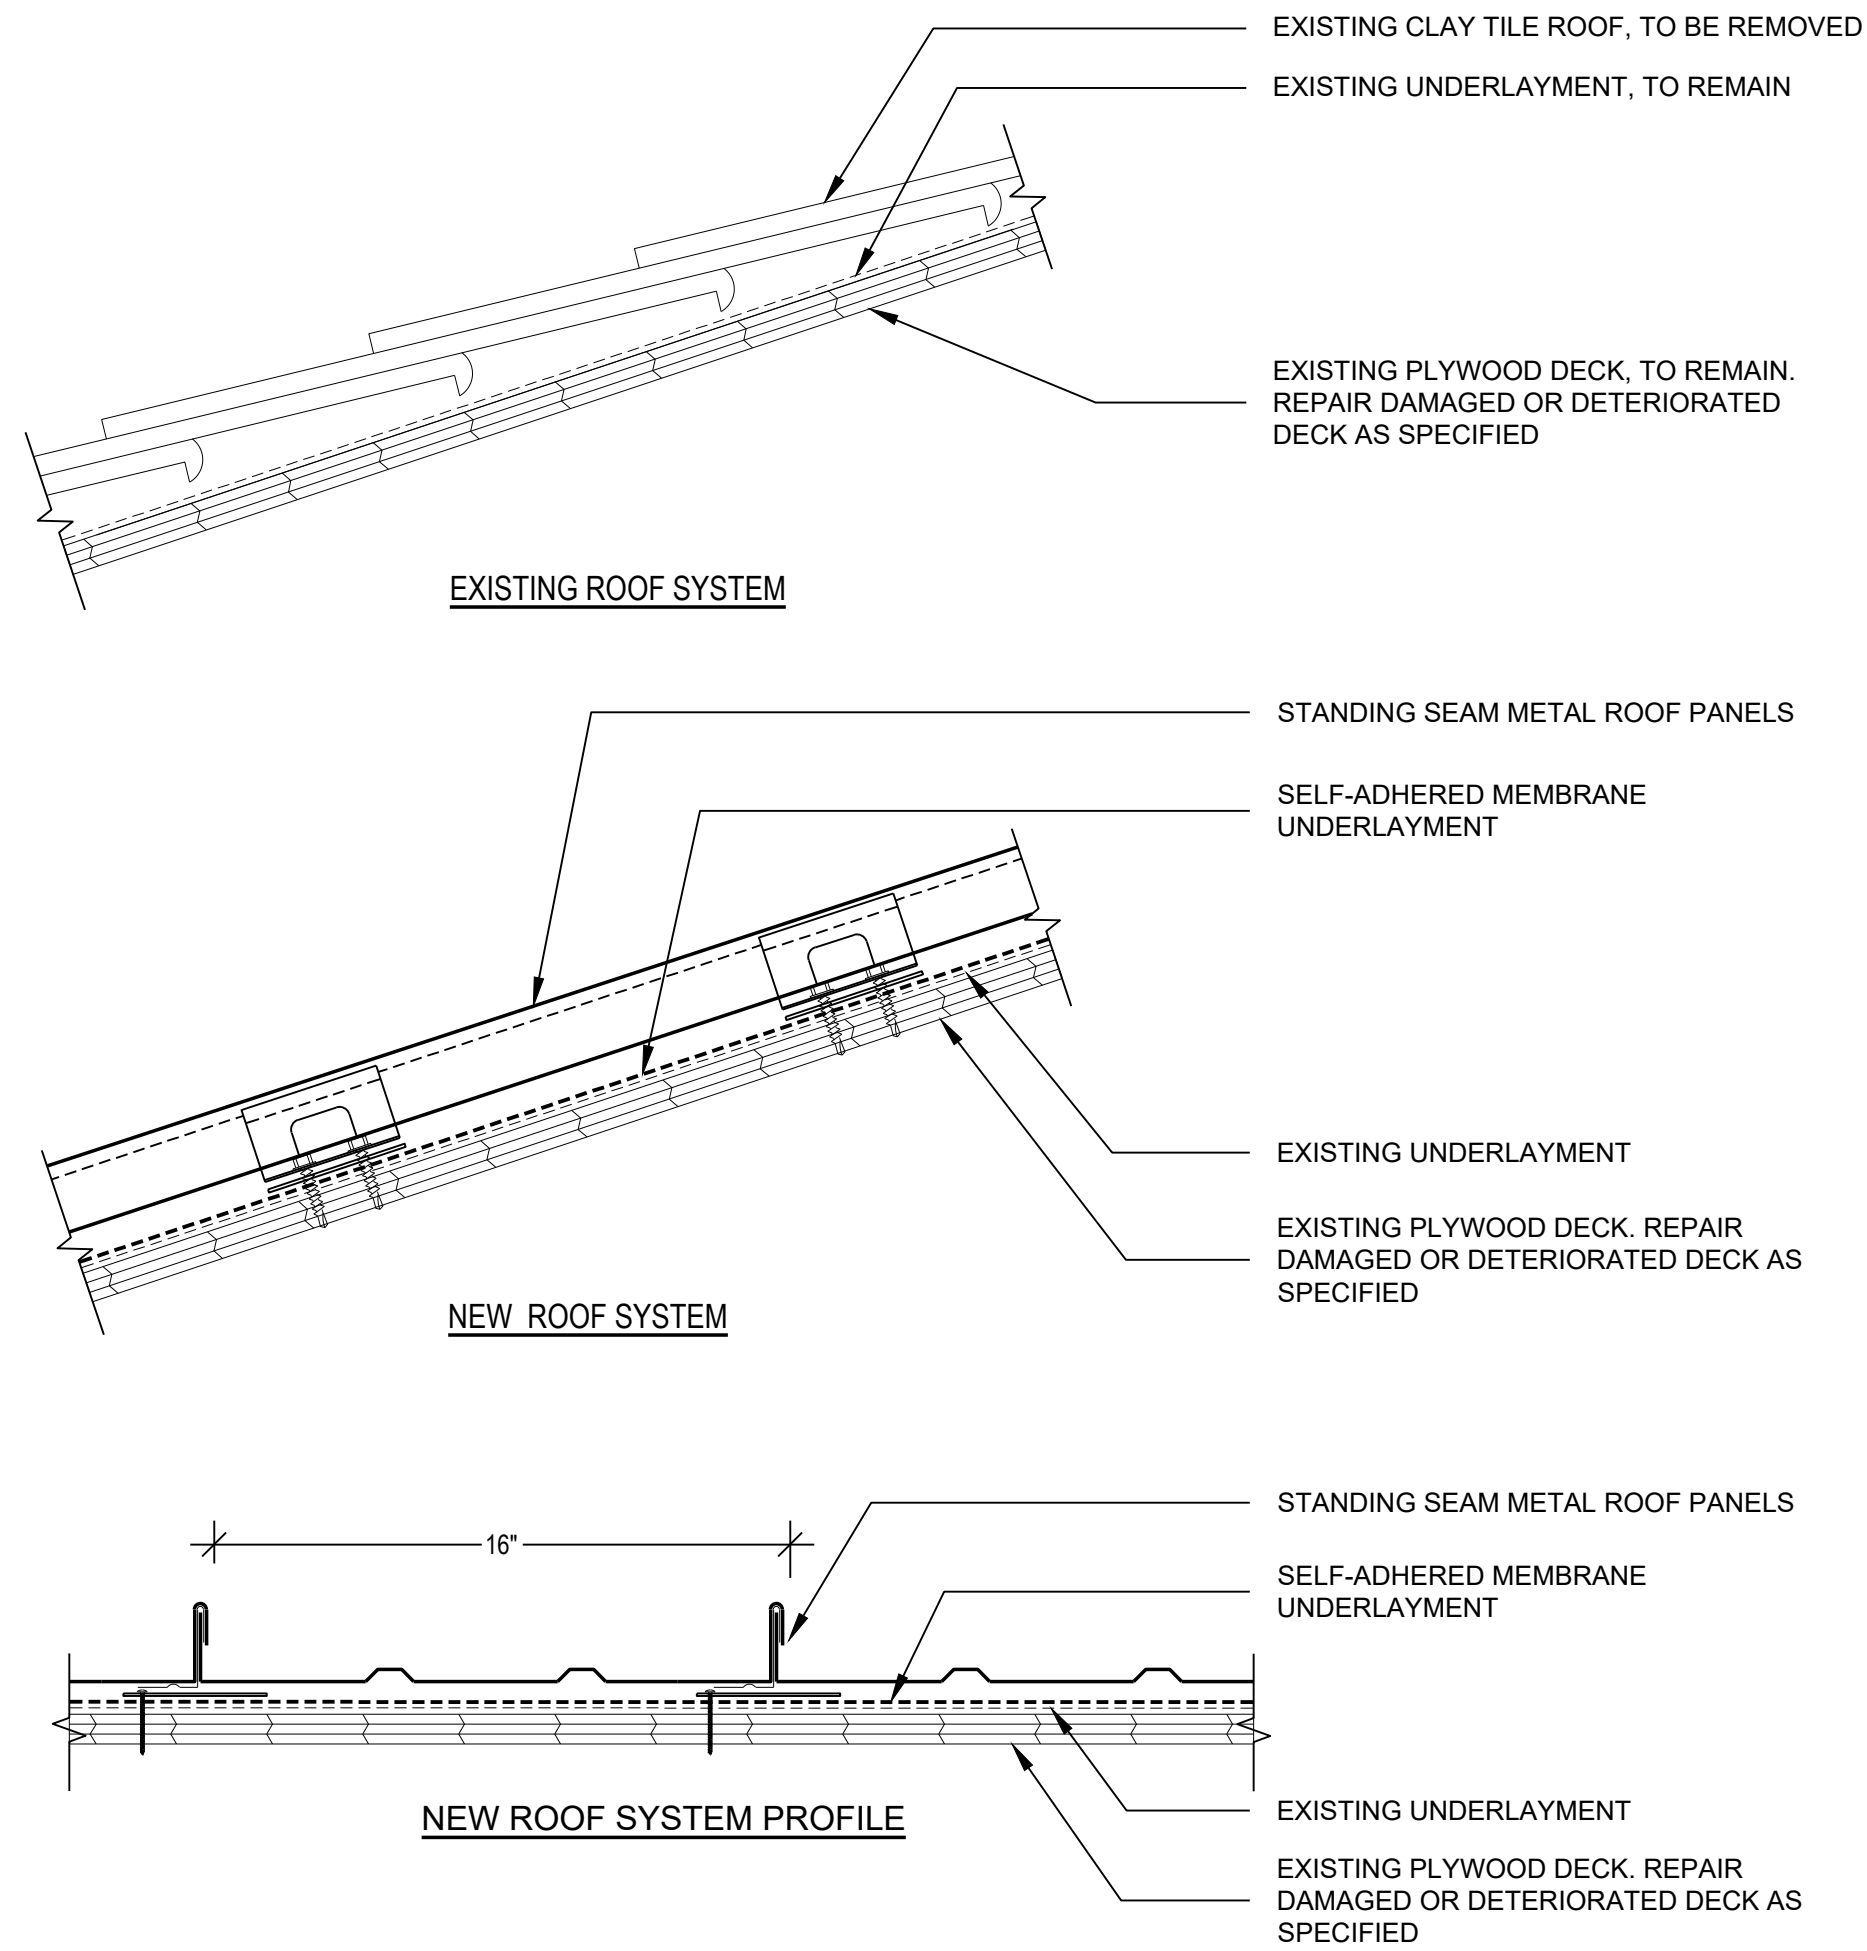


2 ROOF SYSTEM CROSS SECTION - ROOF AREAS B AND C
SCALE: N.T.S.
(ALL ITEMS ARE NEW UNLESS DESIGNATED AS EXISTING)

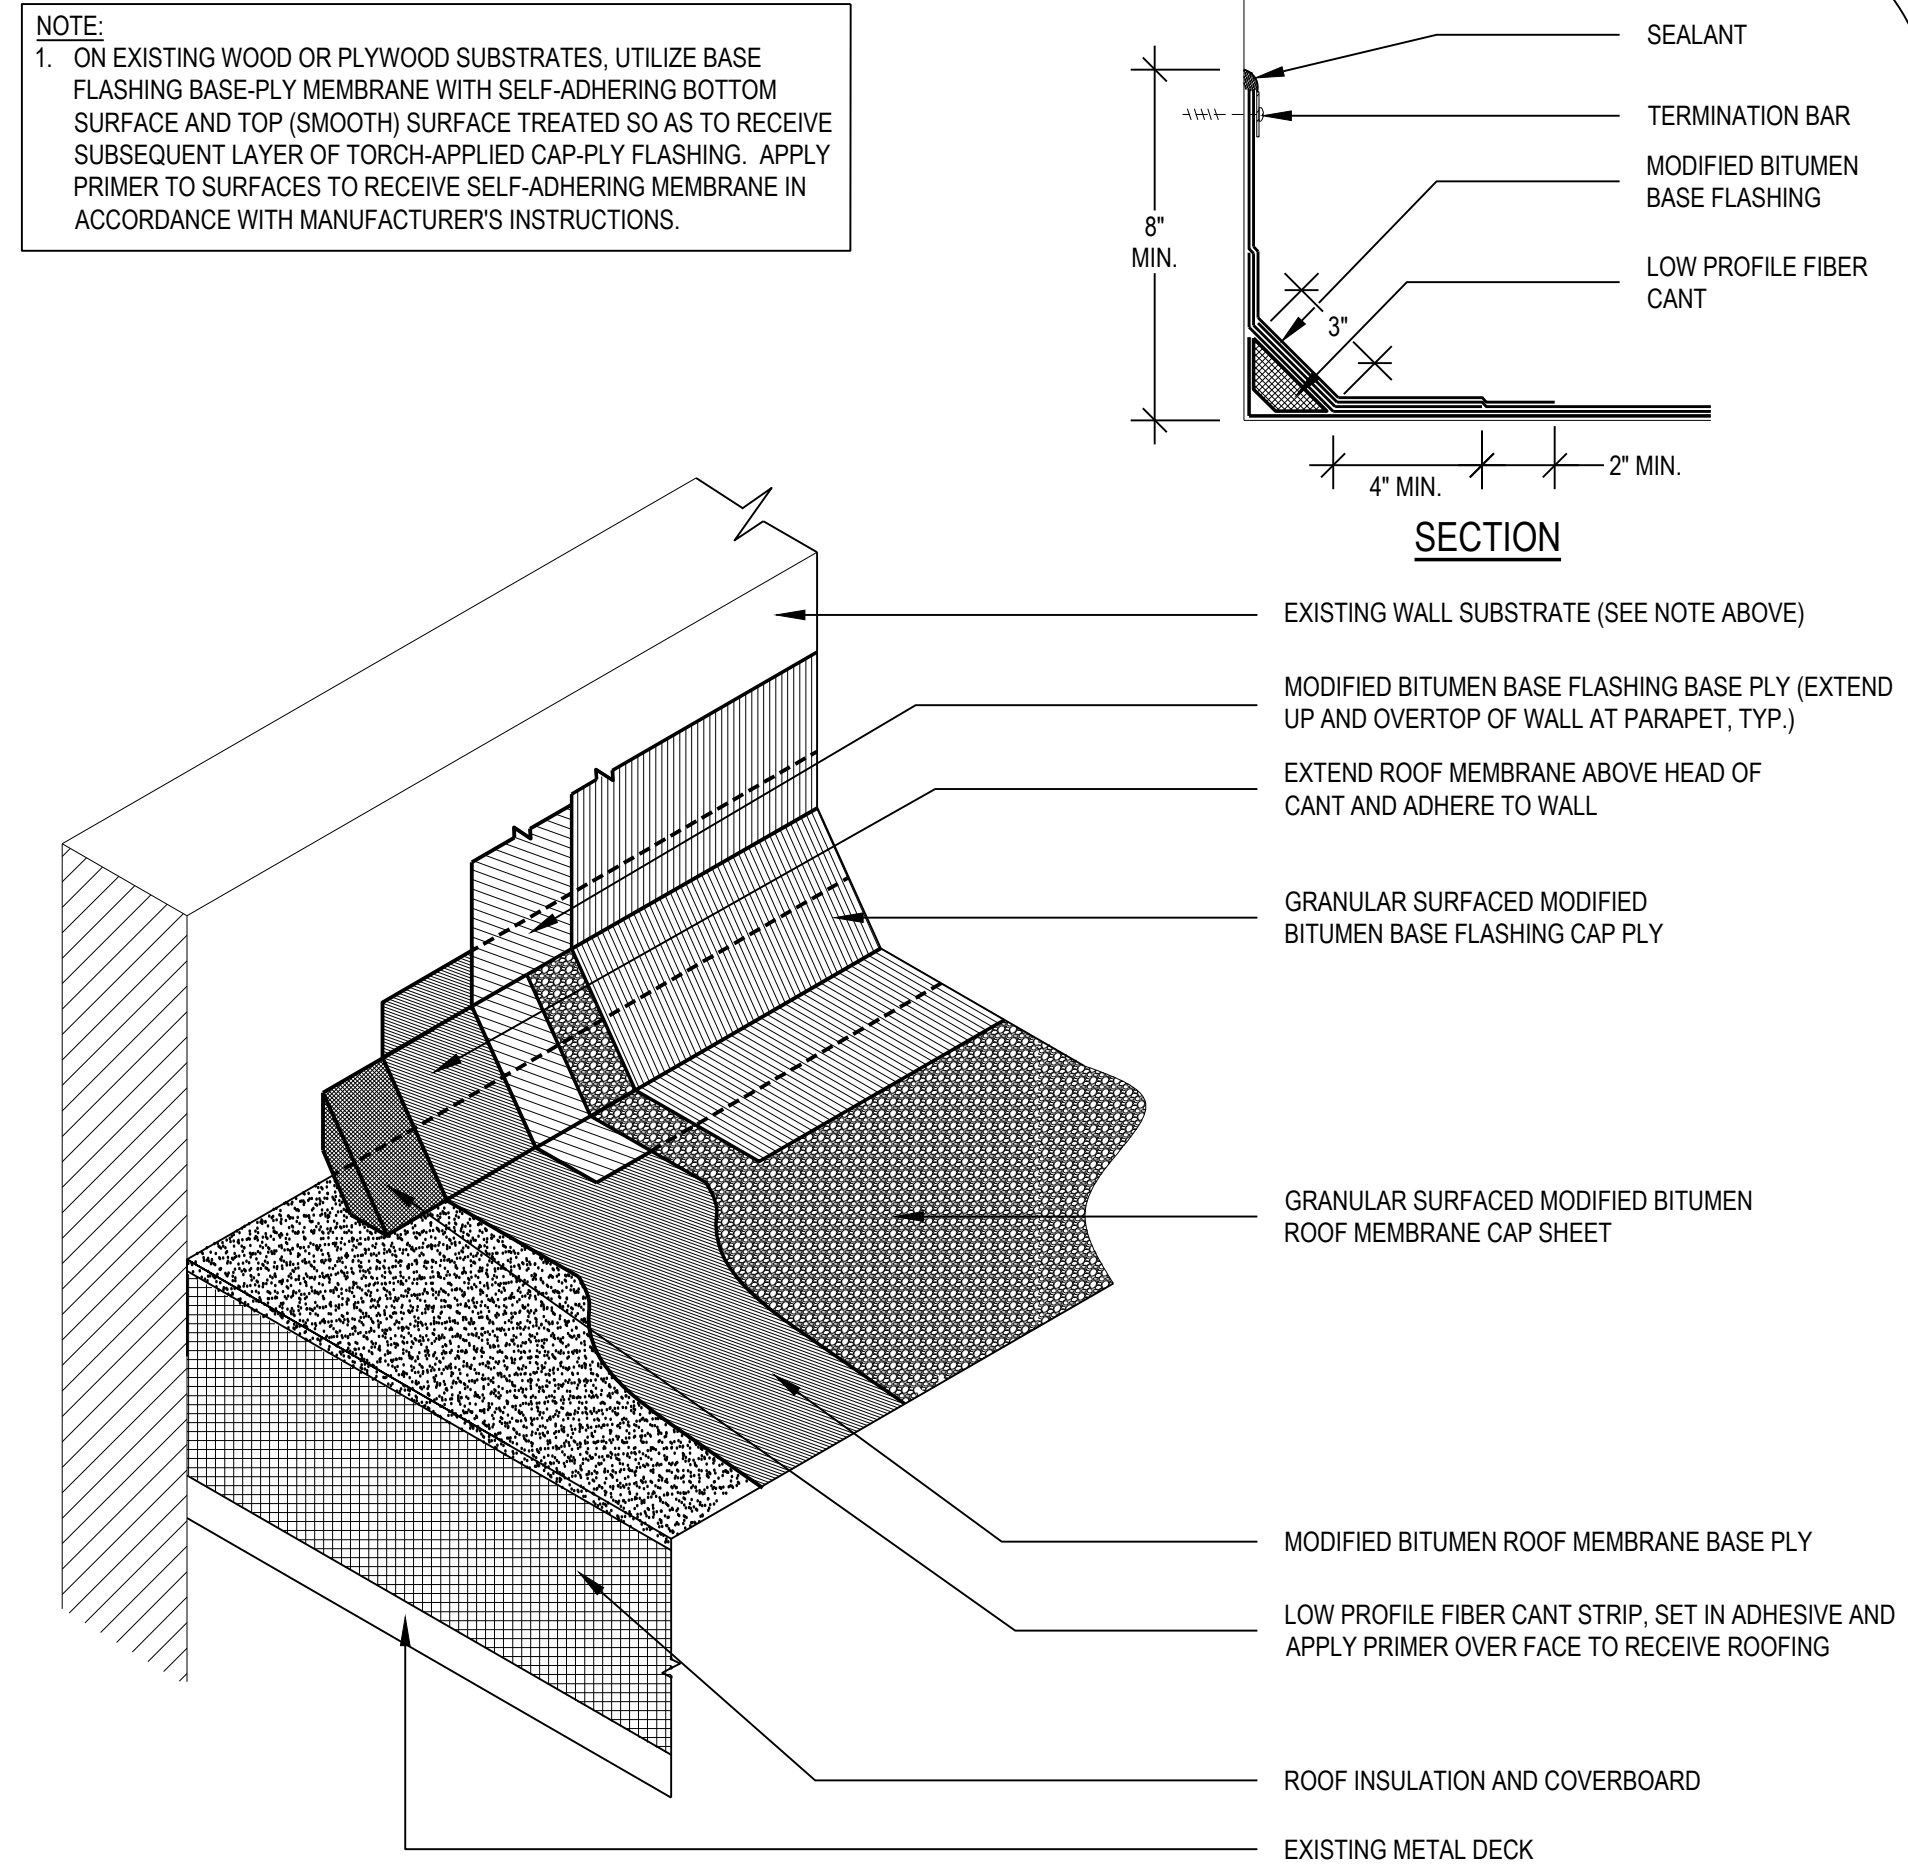


3 TYPICAL MEMBRANE BASE FLASHING
SCALE: N.T.S.
(ALL ITEMS ARE NEW UNLESS DESIGNATED AS EXISTING)

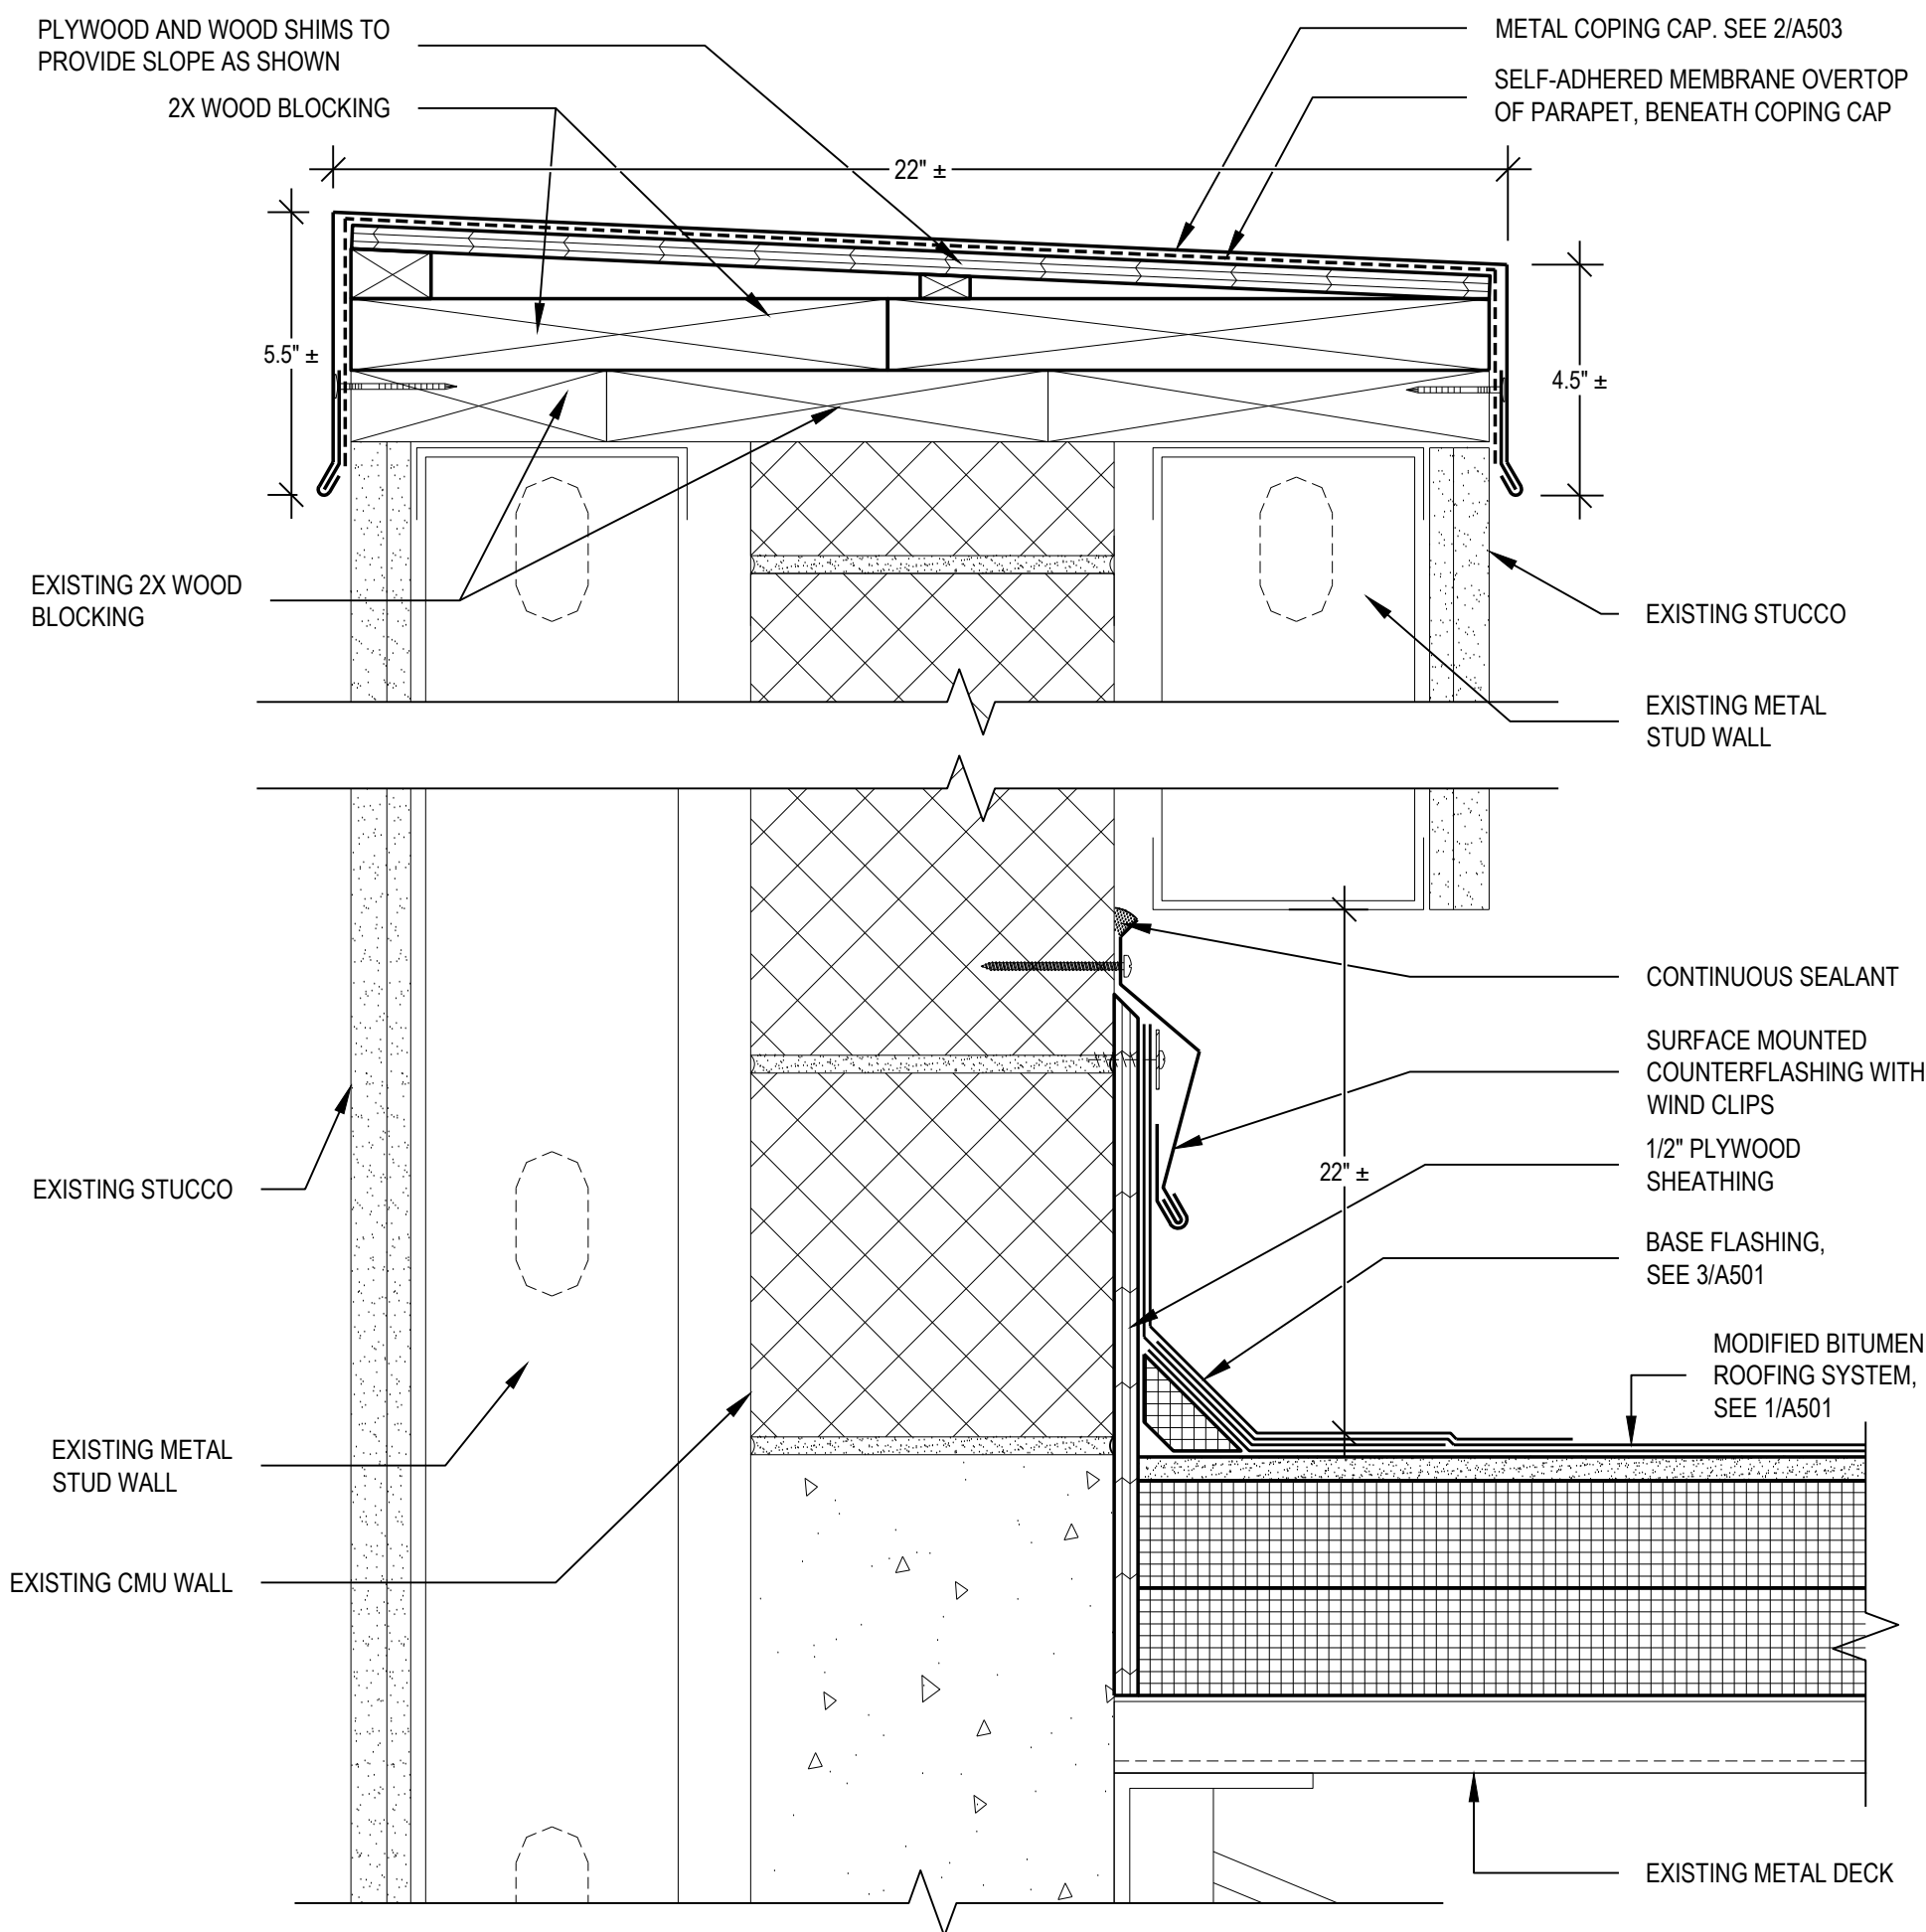

4 PARAPET WALL
SCALE: 3\"/>

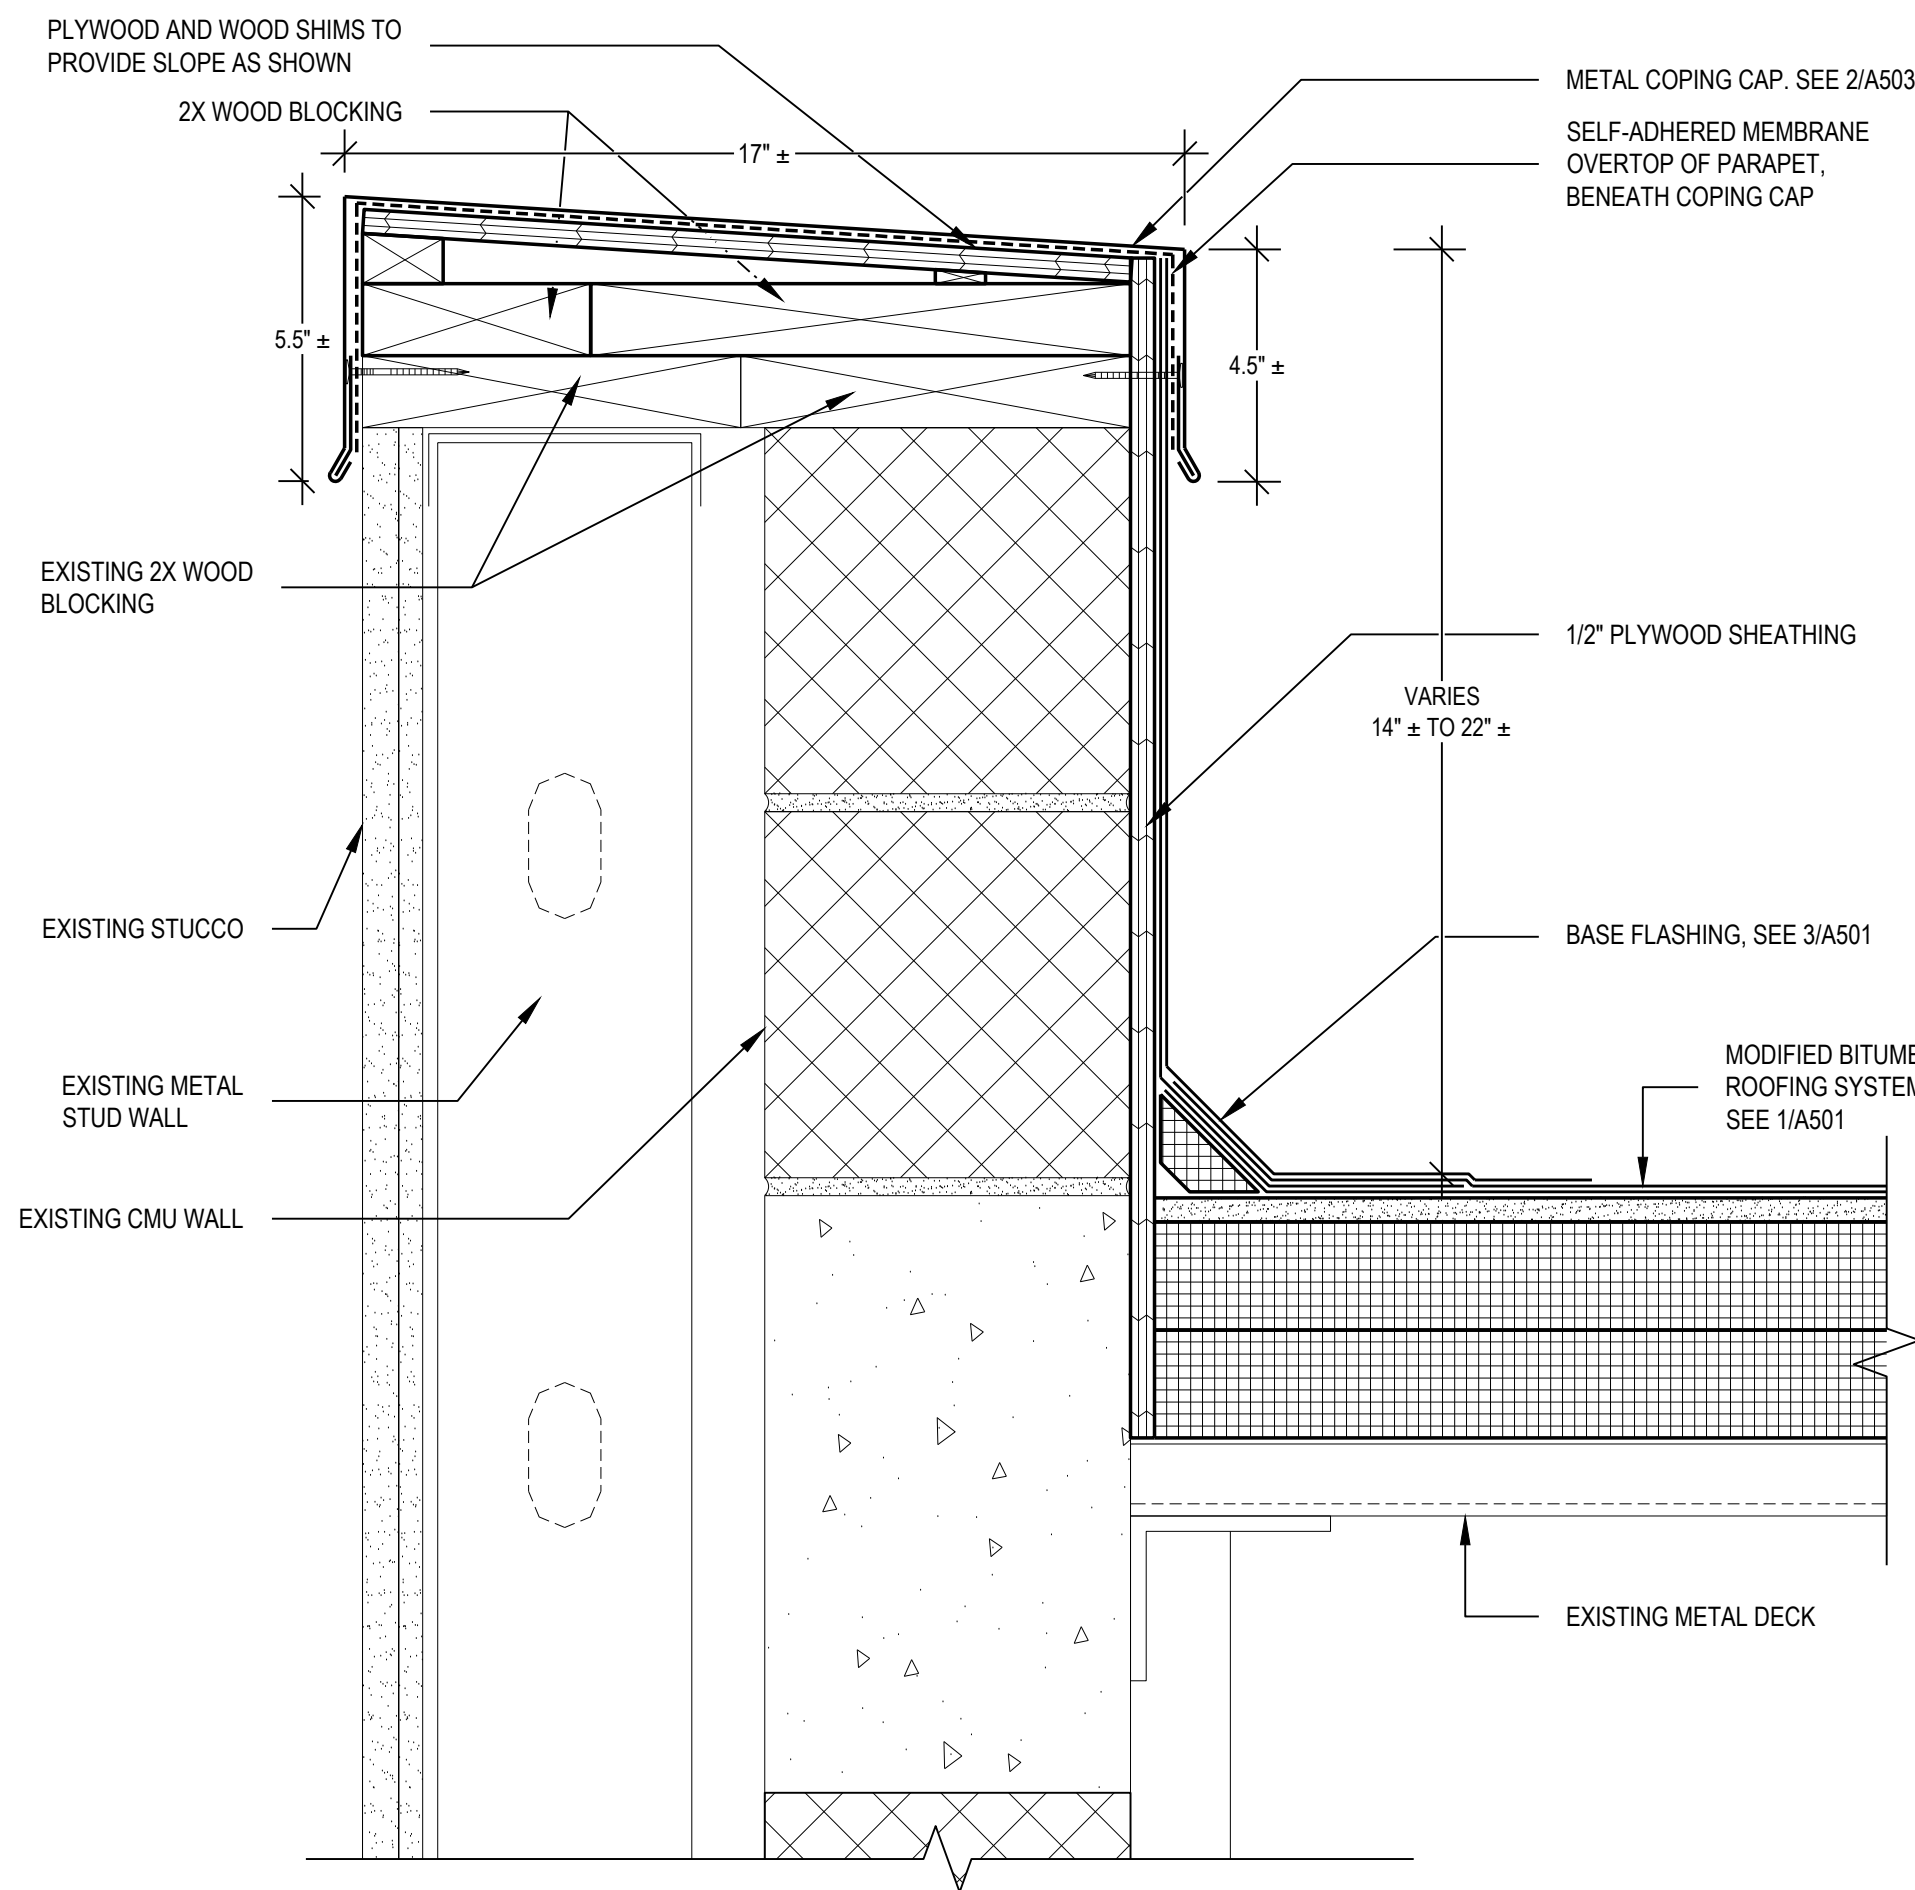

5 PARAPET WALL
SCALE: 3\"/>

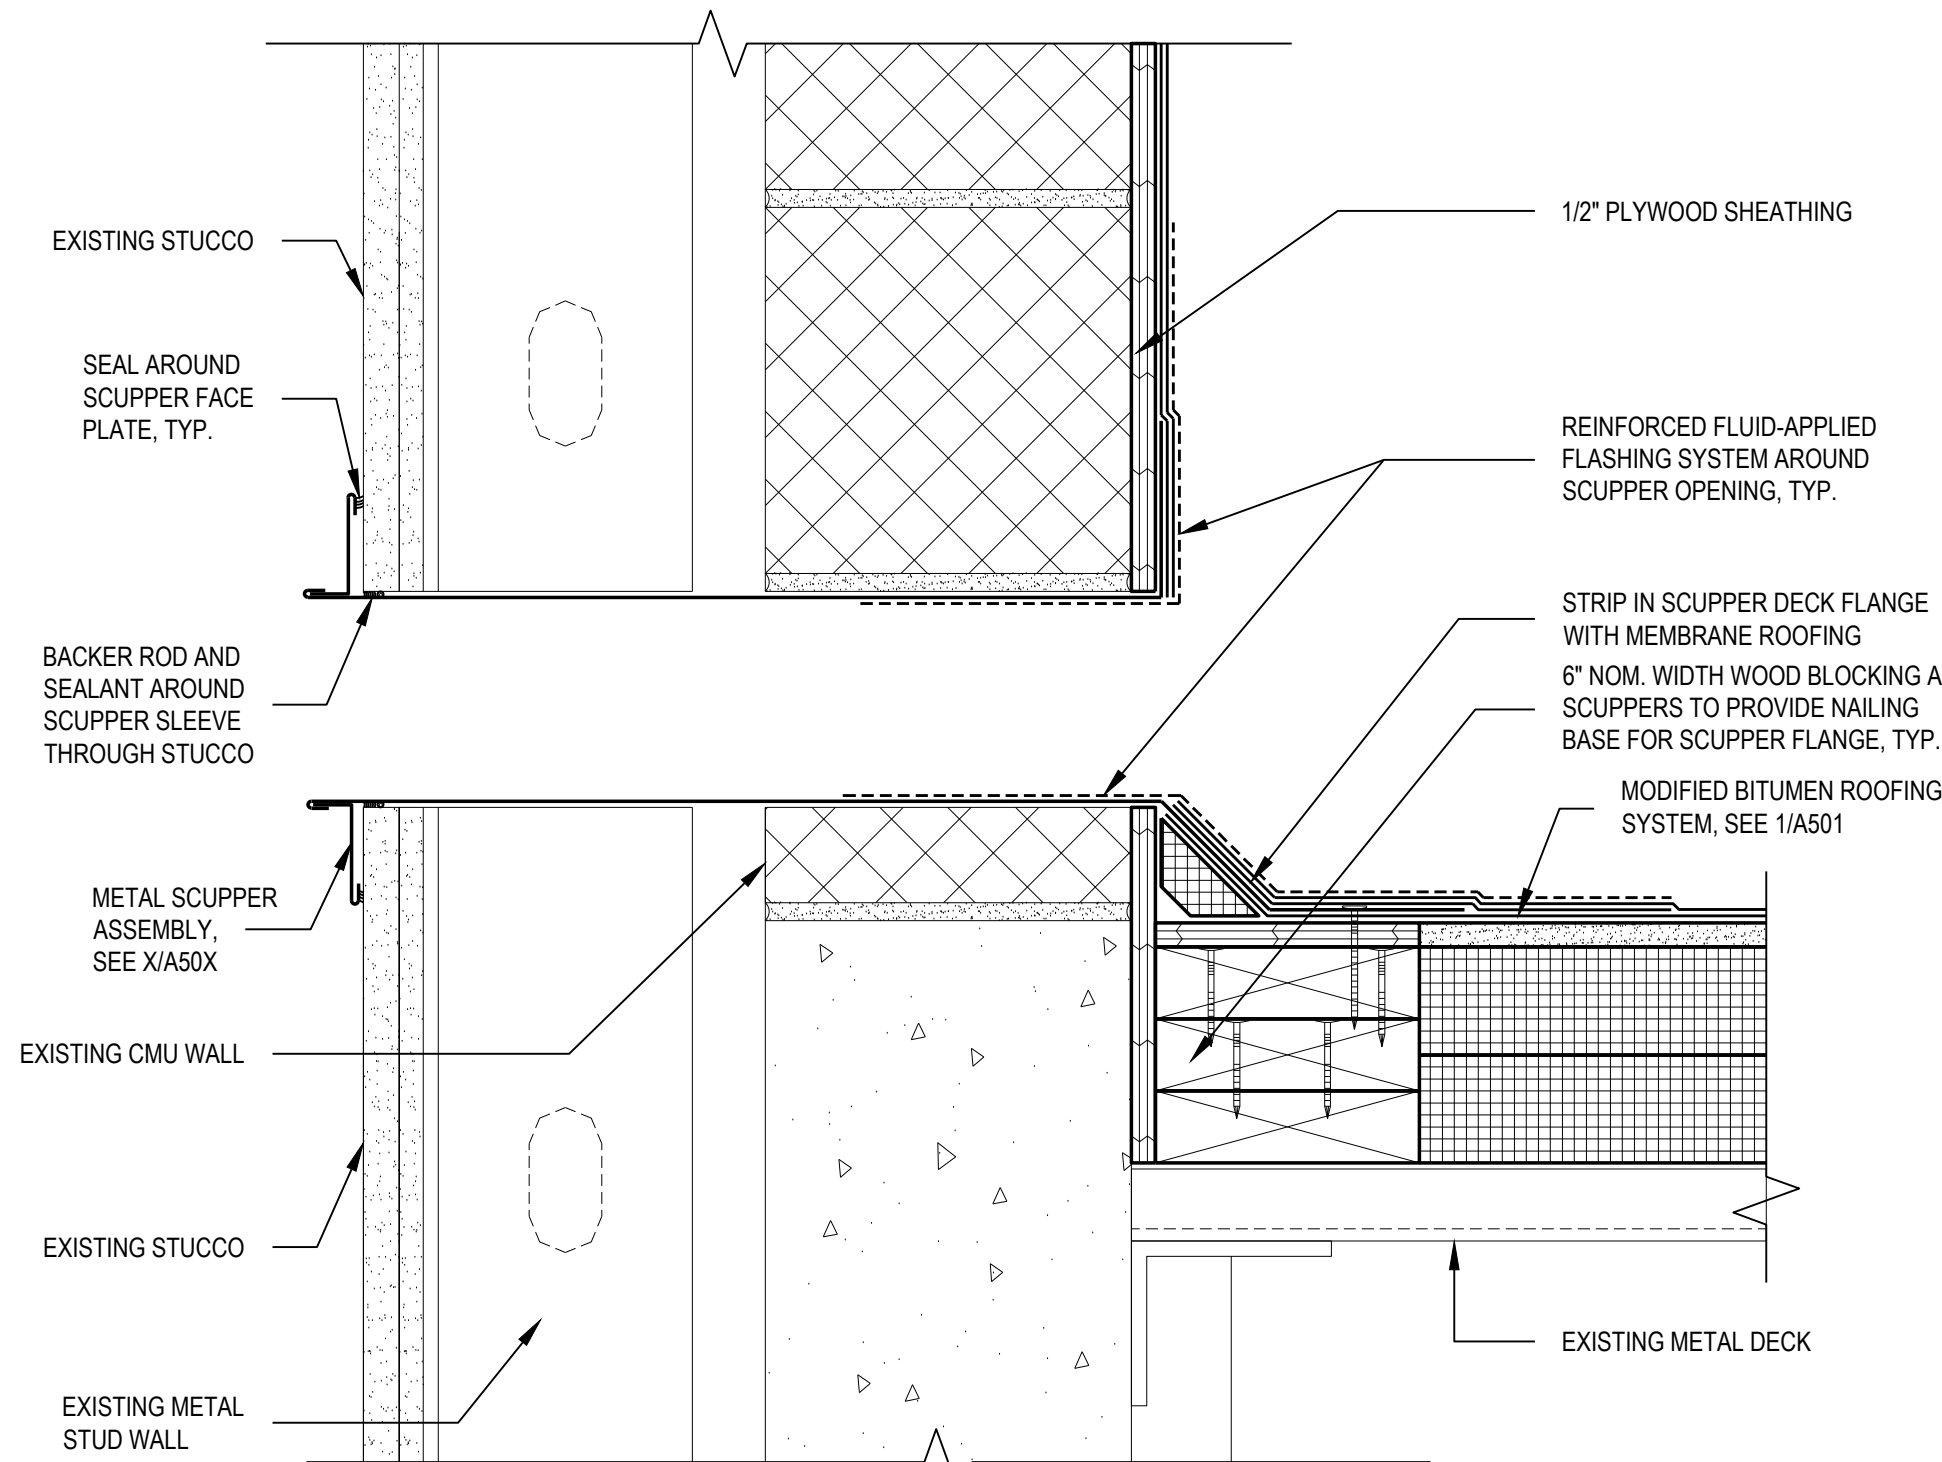

6 SECONDARY "OVERFLOW" THRU-WALL SCUPPER
SCALE: 3\"/>

REVISIONS

DOCUMENT HISTORY

DESCRIPTION

NO. DATE

DELTONA HIGH SCHOOL
REROOF BLDG. 26
VCS Project NO. 2648207
100 WOLF PACK RUN
DELTONA, FL 32725

ENGR OF RECORD
ENGY MAGDY, P.E.

DESIGNED BY
EM


DRAWN BY
WG

ISSUE DATE
01/19/2026

AE PROJECT NUMBER
F9246313


SHEET TITLE
ROOF DETAILS

DRAWING NO.
A501

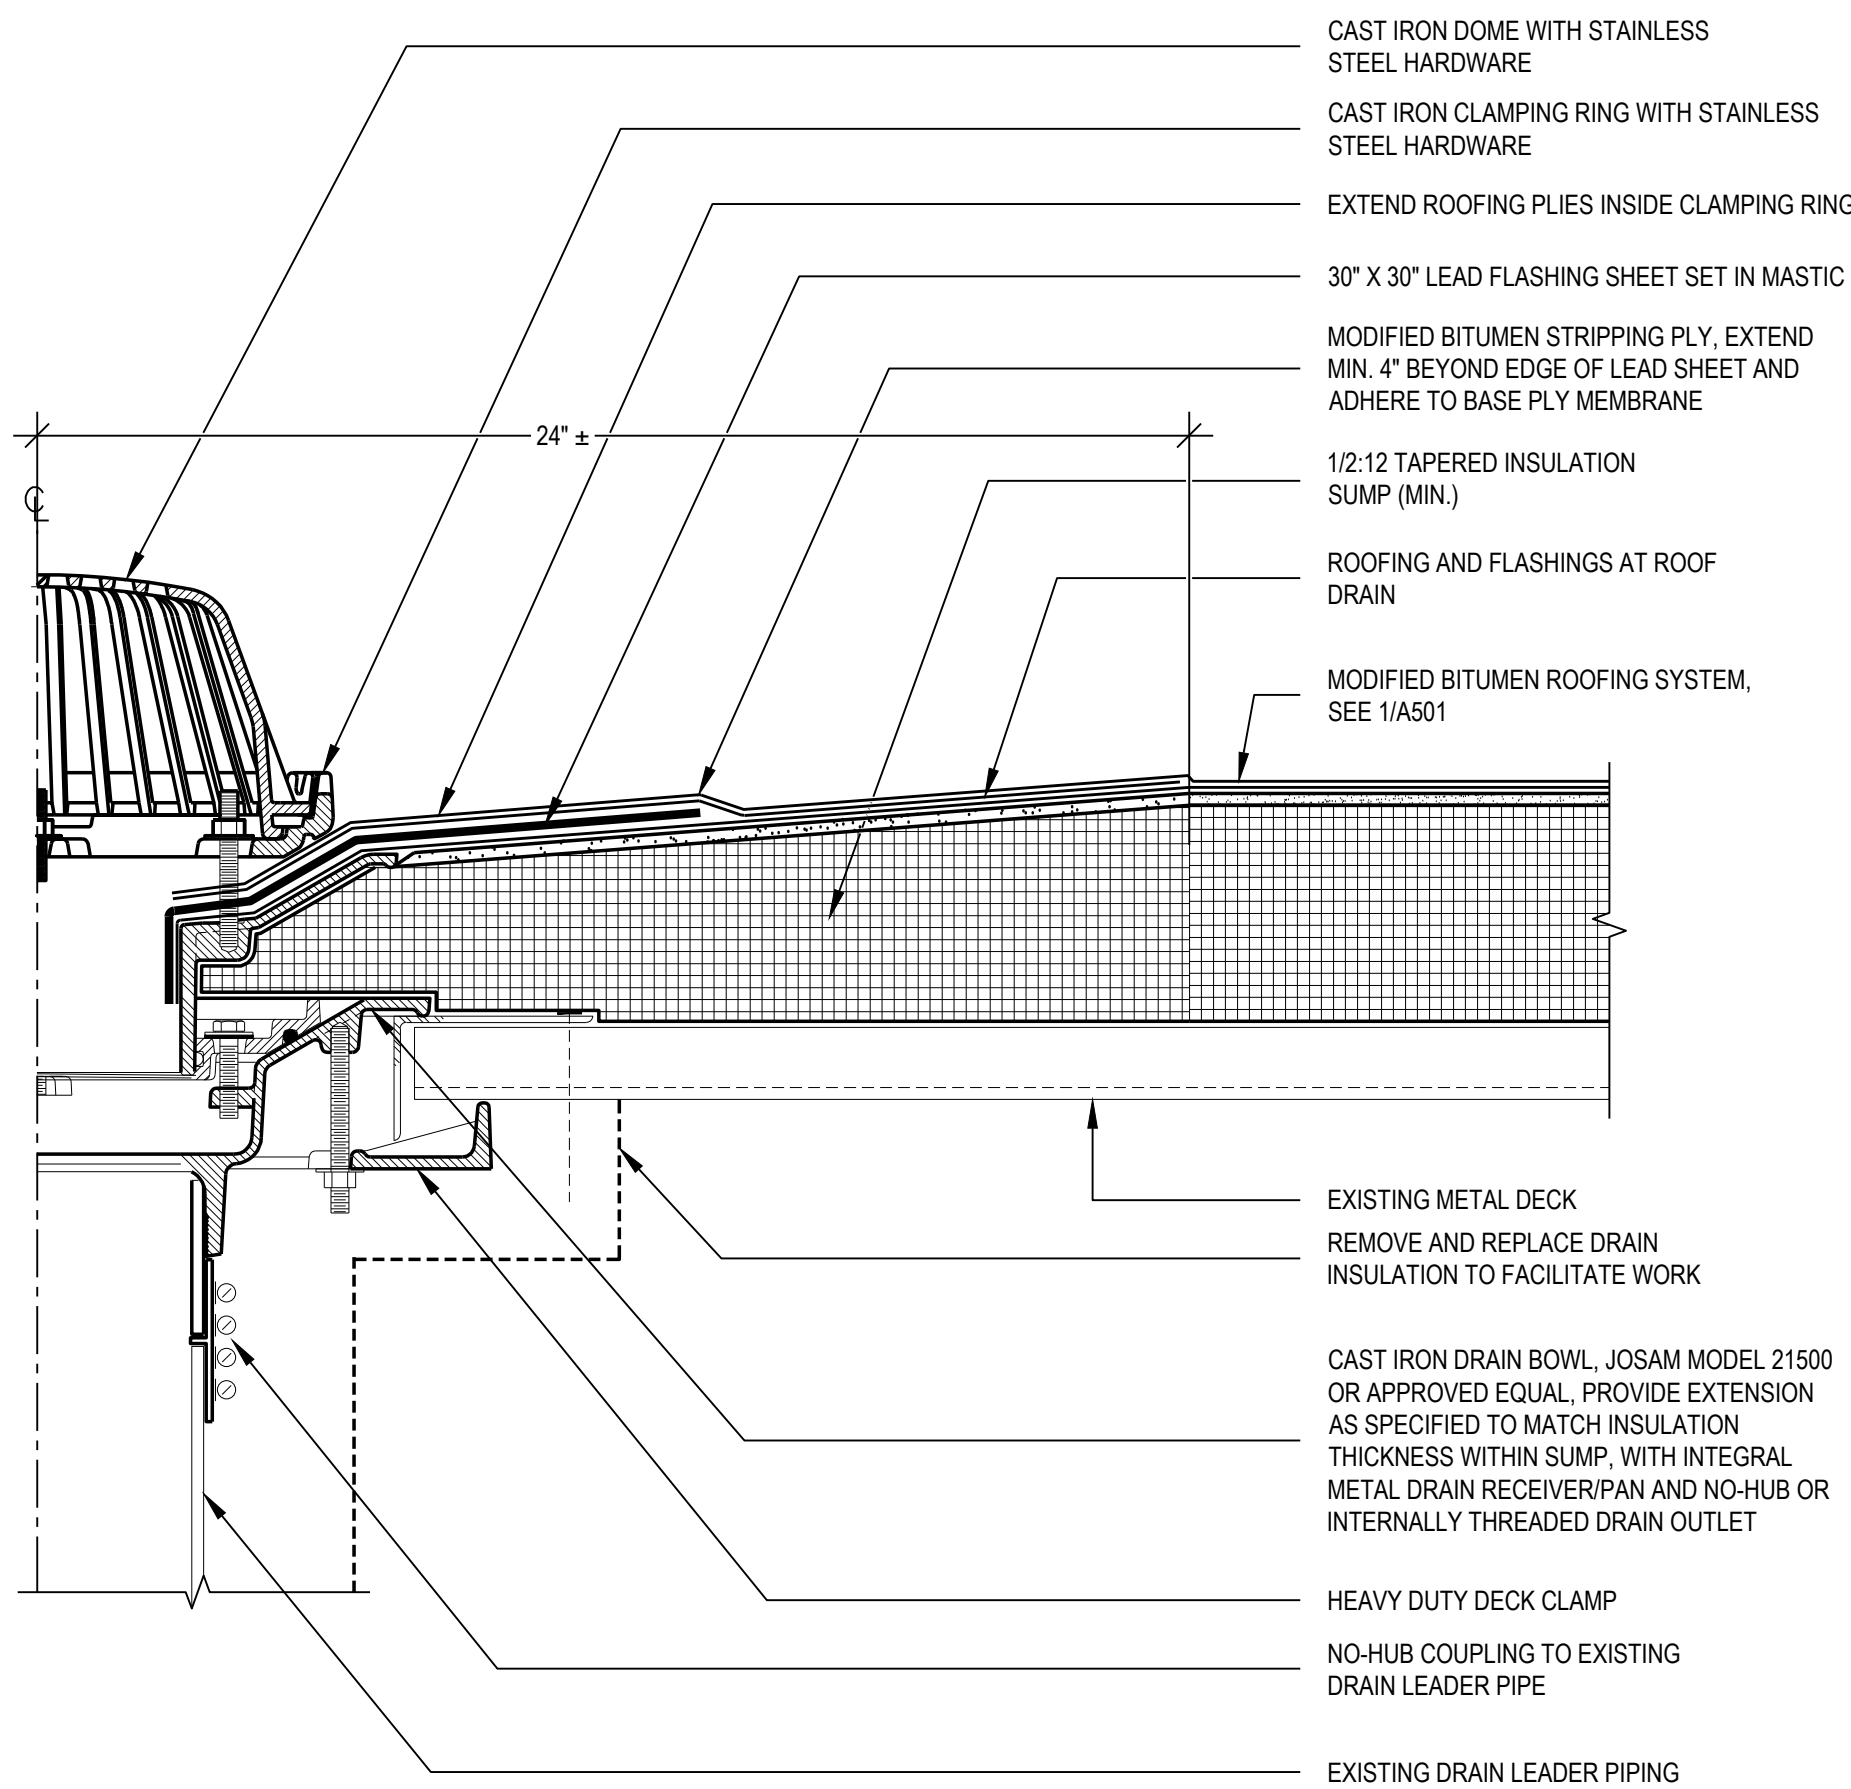


1 ROOF DRAIN

SCALE: 3"=1'-0"
(ALL ITEMS ARE NEW UNLESS DESIGNATED AS EXISTING)

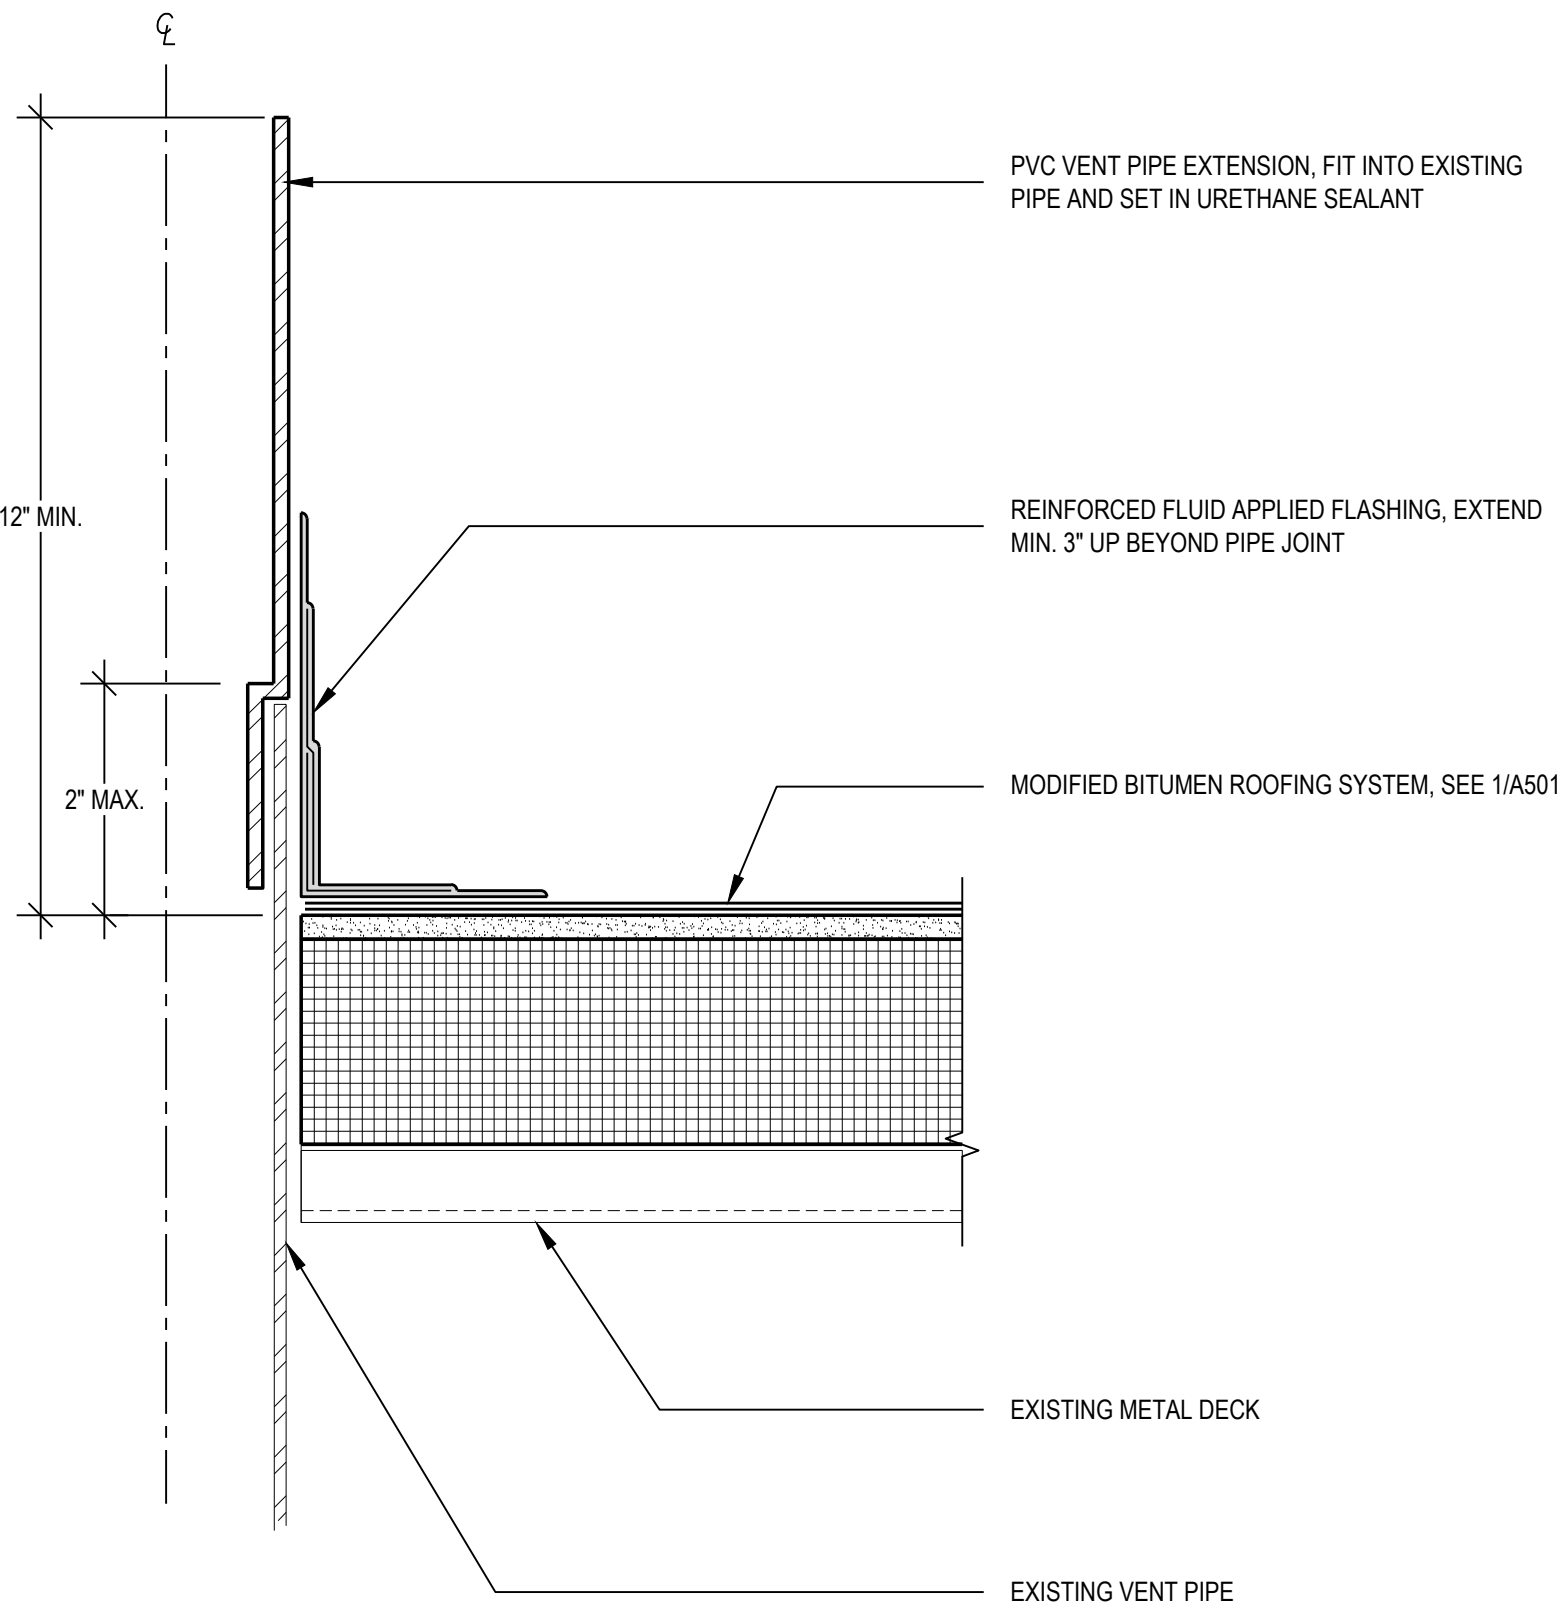


2 VENT PIPE

SCALE: 3"=1'-0"
(ALL ITEMS ARE NEW UNLESS DESIGNATED AS EXISTING)

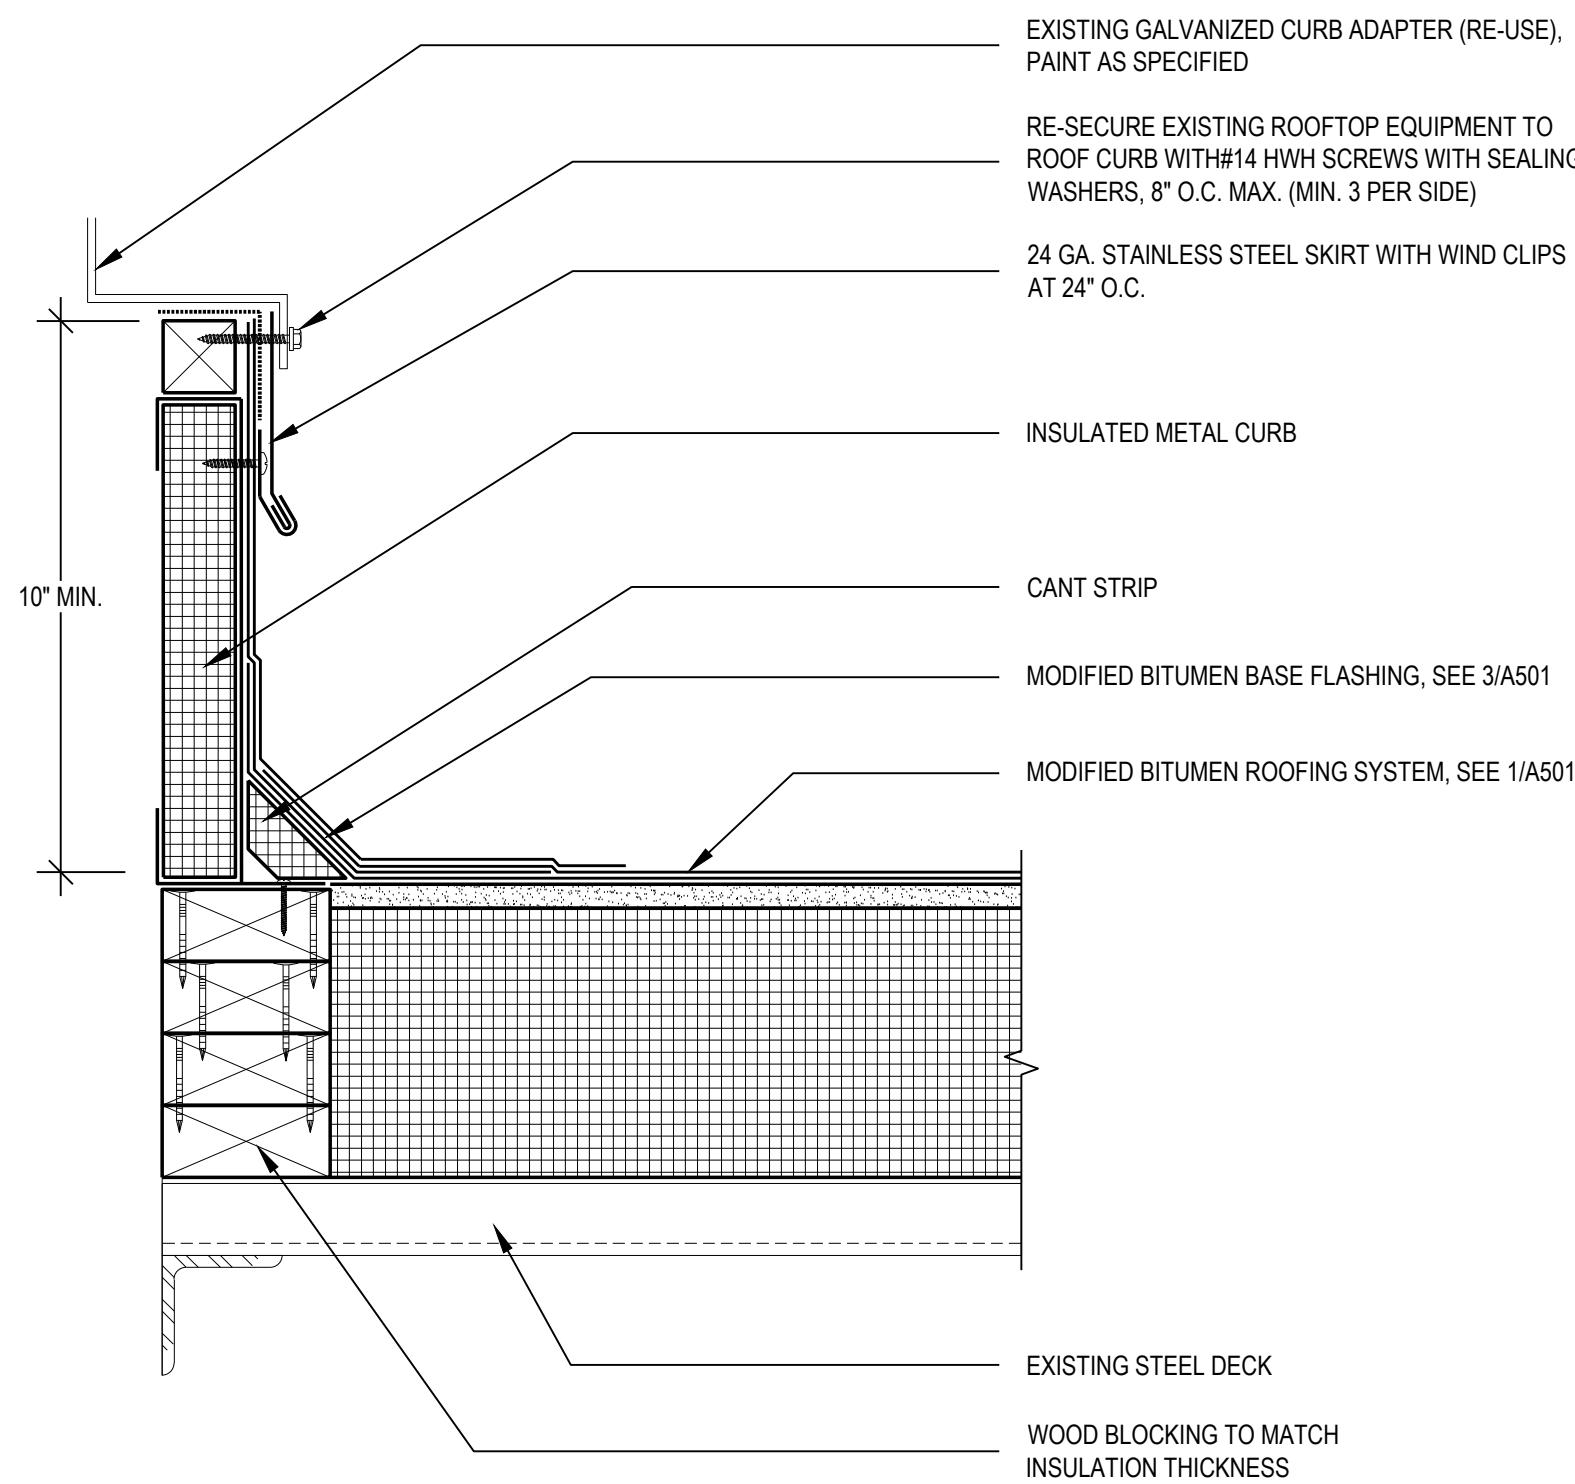


3 ROOFTOP EQUIPMENT CURB

SCALE: 3"=1'-0"
(ALL ITEMS ARE NEW UNLESS DESIGNATED AS EXISTING)

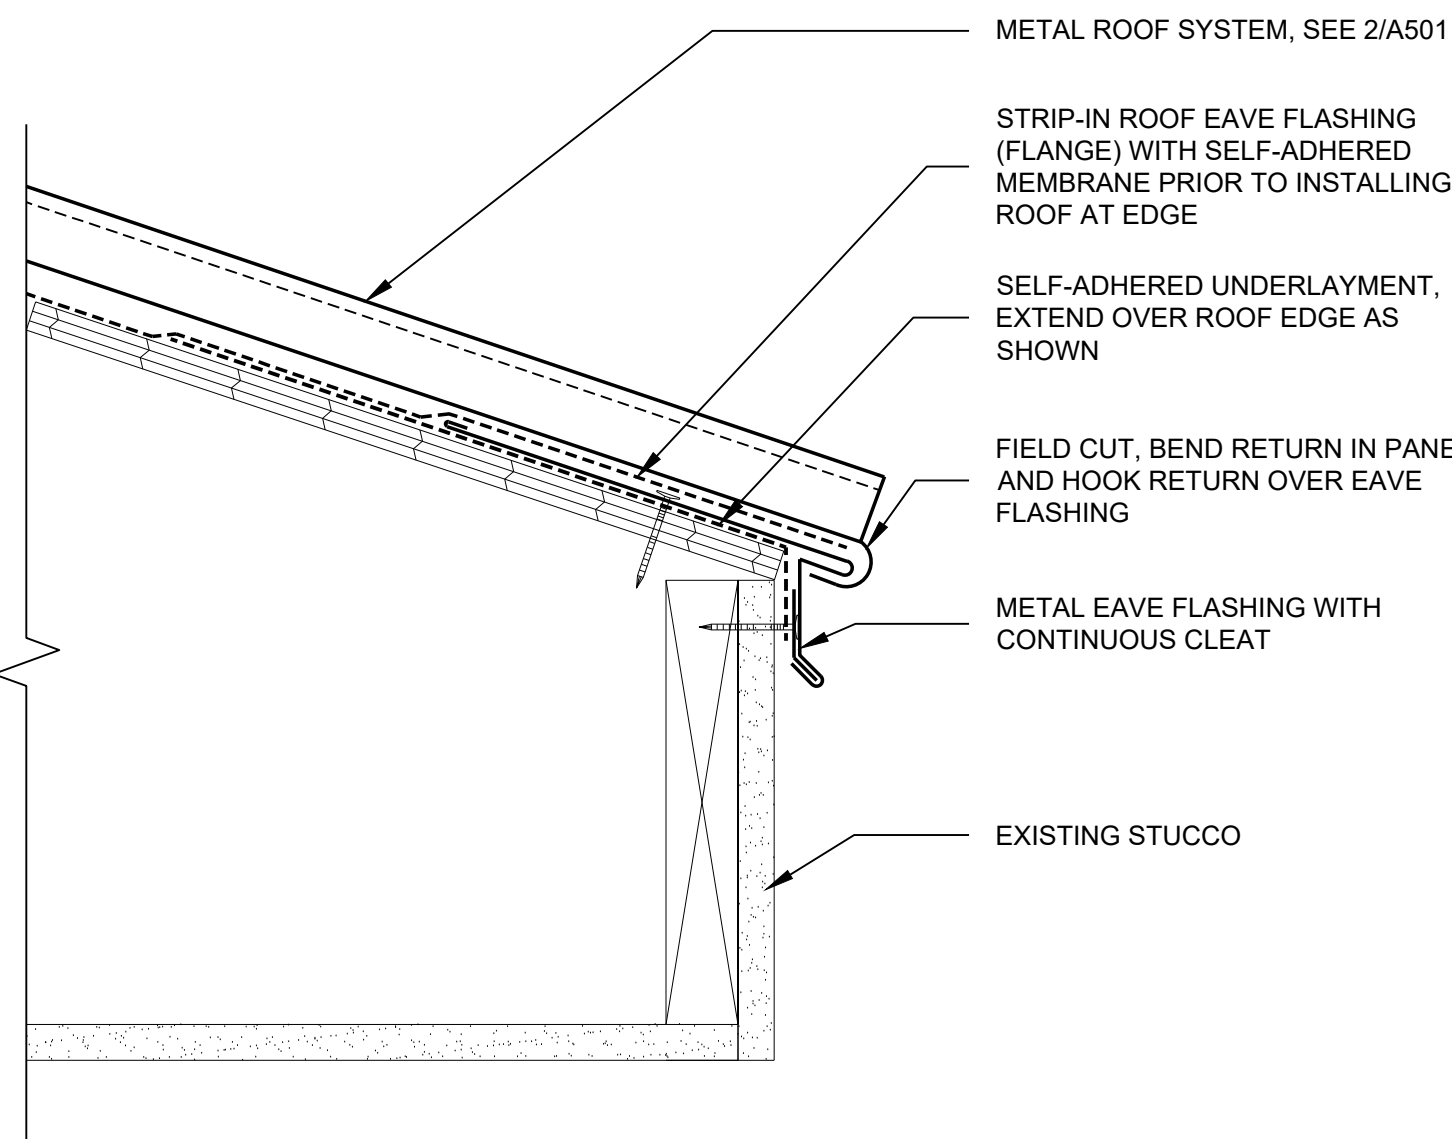


4 ROOF EDGE

SCALE: 3"=1'-0"
(ALL ITEMS ARE NEW UNLESS DESIGNATED AS EXISTING)

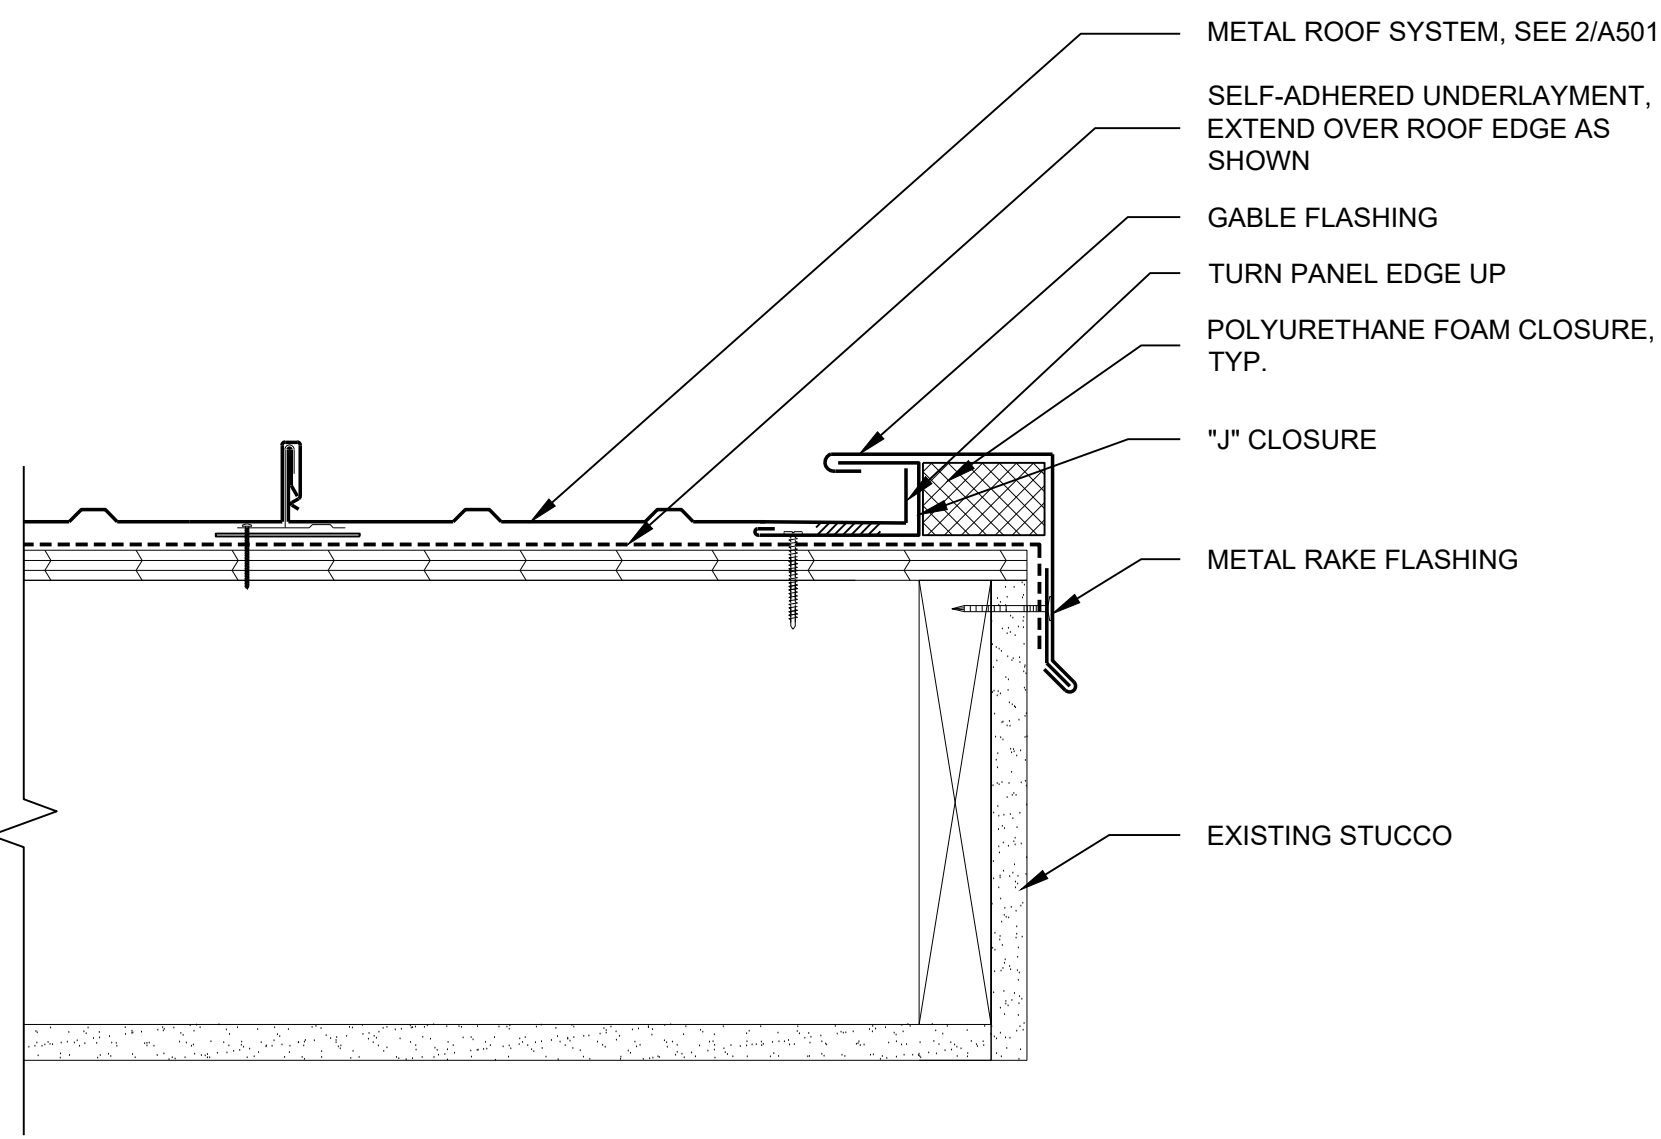

5 RAKE EDGE

SCALE: 3"=1'-0"
(ALL ITEMS ARE NEW UNLESS DESIGNATED AS EXISTING)

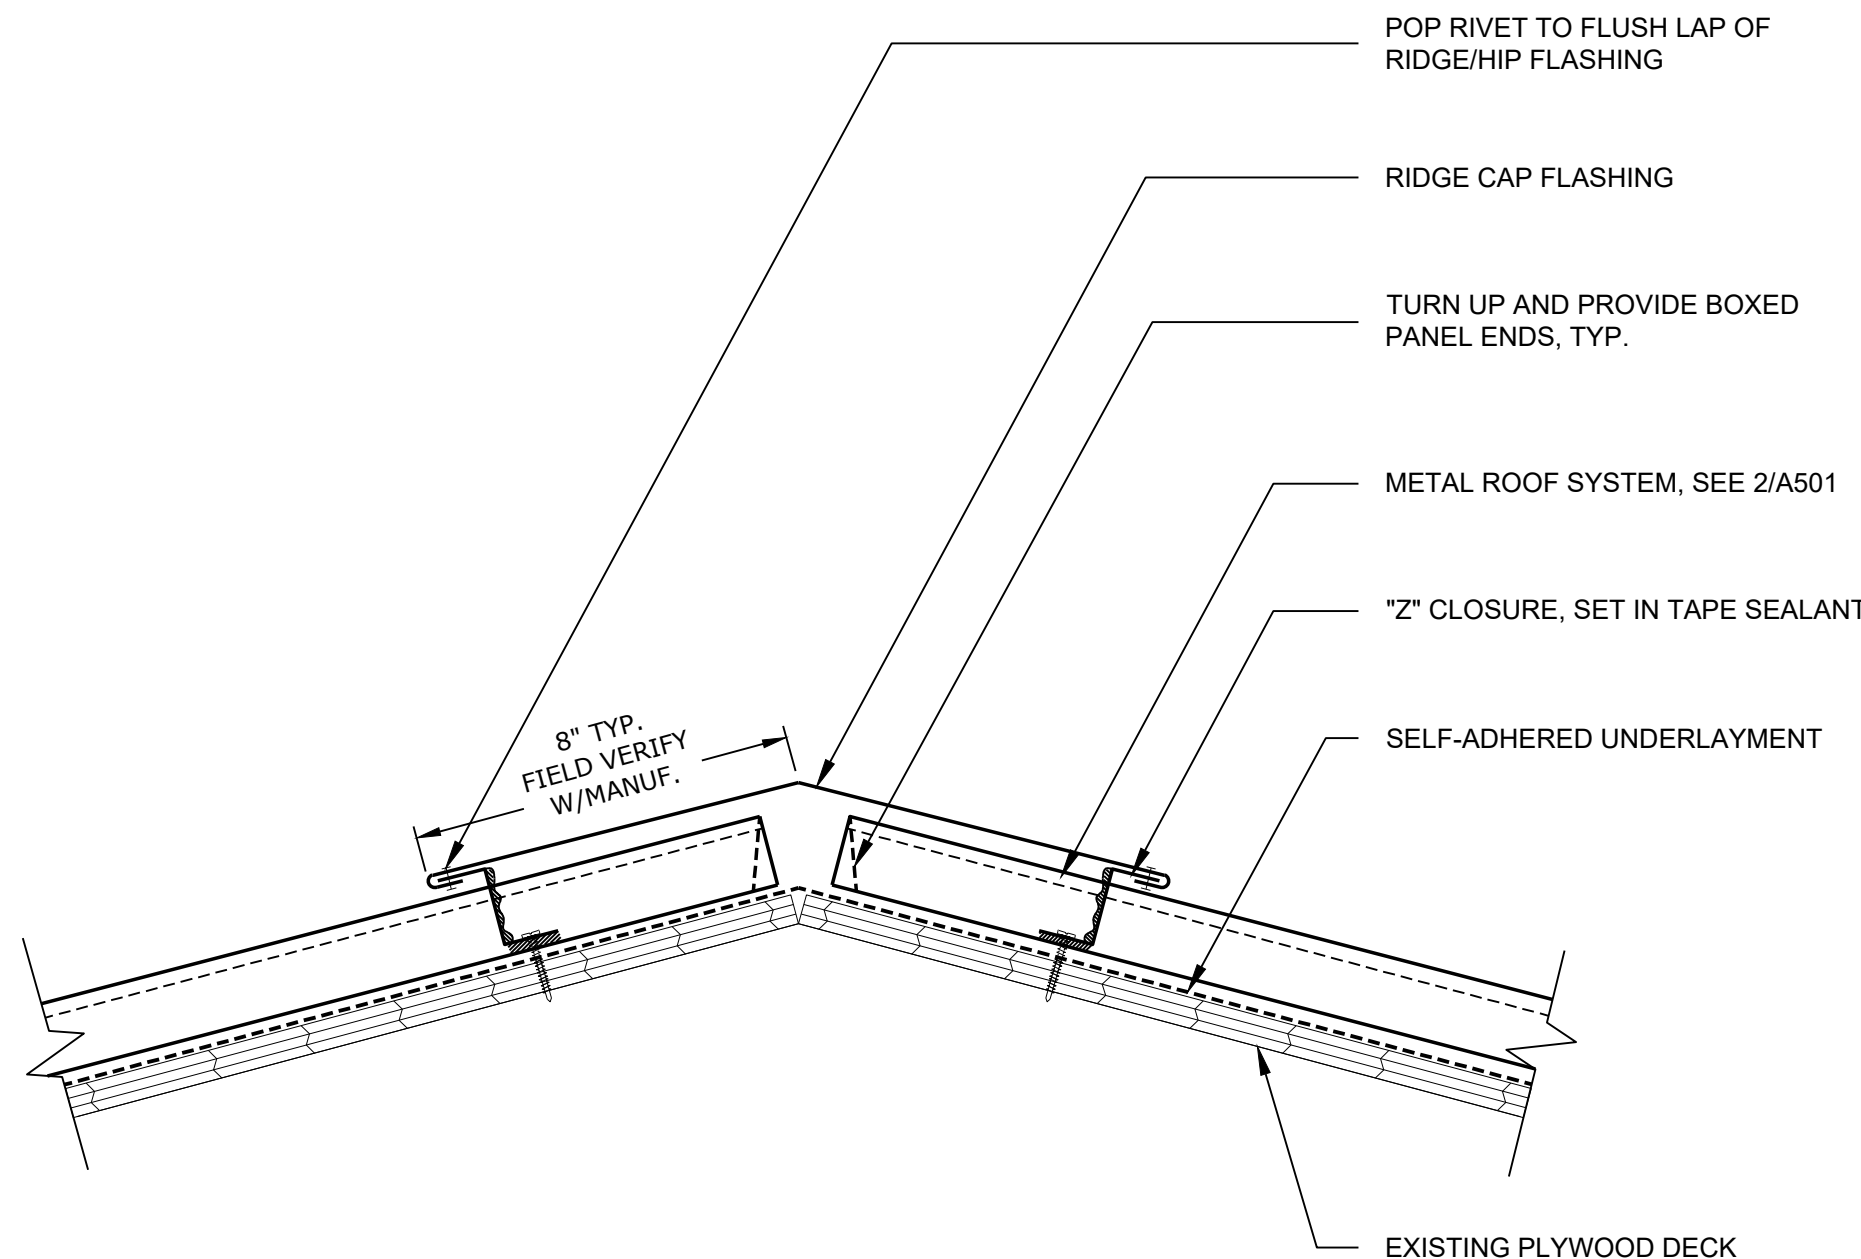

6 RIDGE/HIP

SCALE: 3"=1'-0"
(ALL ITEMS ARE NEW UNLESS DESIGNATED AS EXISTING)

REVISIONS

DOCUMENT HISTORY

NO. DATE DESCRIPTION

DELTONA HIGH SCHOOL
REROOF BLDG. 26
VCS Project NO. 2648207
100 WOLF PACK RUN
DELTONA, FL 32725

ENGR OF RECORD
ENGY MAGDY, P.E.

DESIGNED BY
EM

DRAWN BY
WG

ISSUE DATE

01/19/2026

AE PROJECT NUMBER

F9246313

SHEET TITLE

ROOF DETAILS

DRAWING NO.

A502



DELTONA HIGH SCHOOL
REROOF BLDG. 26
VCS Project NO. 2648207
100 WOLF PACK RUN
DELTONA, FL 32725

DRAWING NO.

A503