

SUMNER - BONNEY LAKE SCHOOL DISTRICT BONNEY LAKE HIGH SCHOOL BUILDING ADDITION

VICINITY MAP:



PREPARED FOR:



2106 PACIFIC AVE, SUITE #300

TACOMA, WA 98402

CONTACT: CHRISTOPHER SPADAFORE CSPADAFORE@BRCADESIGN.COM

PREPARED BY:



CIVIL | STRUCTURAL | ARCHITECTURAL | SURVEY

4815 CENTER STREET | TACOMA, WA. 98409


PHONE: (253) 474-9449 | FAX: (253) 474-0153

<http://www.sittshill.com/>

CONTACT: DAVID FILLMORE, SENIOR PROJECT MANAGER

EMAIL: DAVIDF@SITTSHILL.COM

OVERALL SITE PLAN:

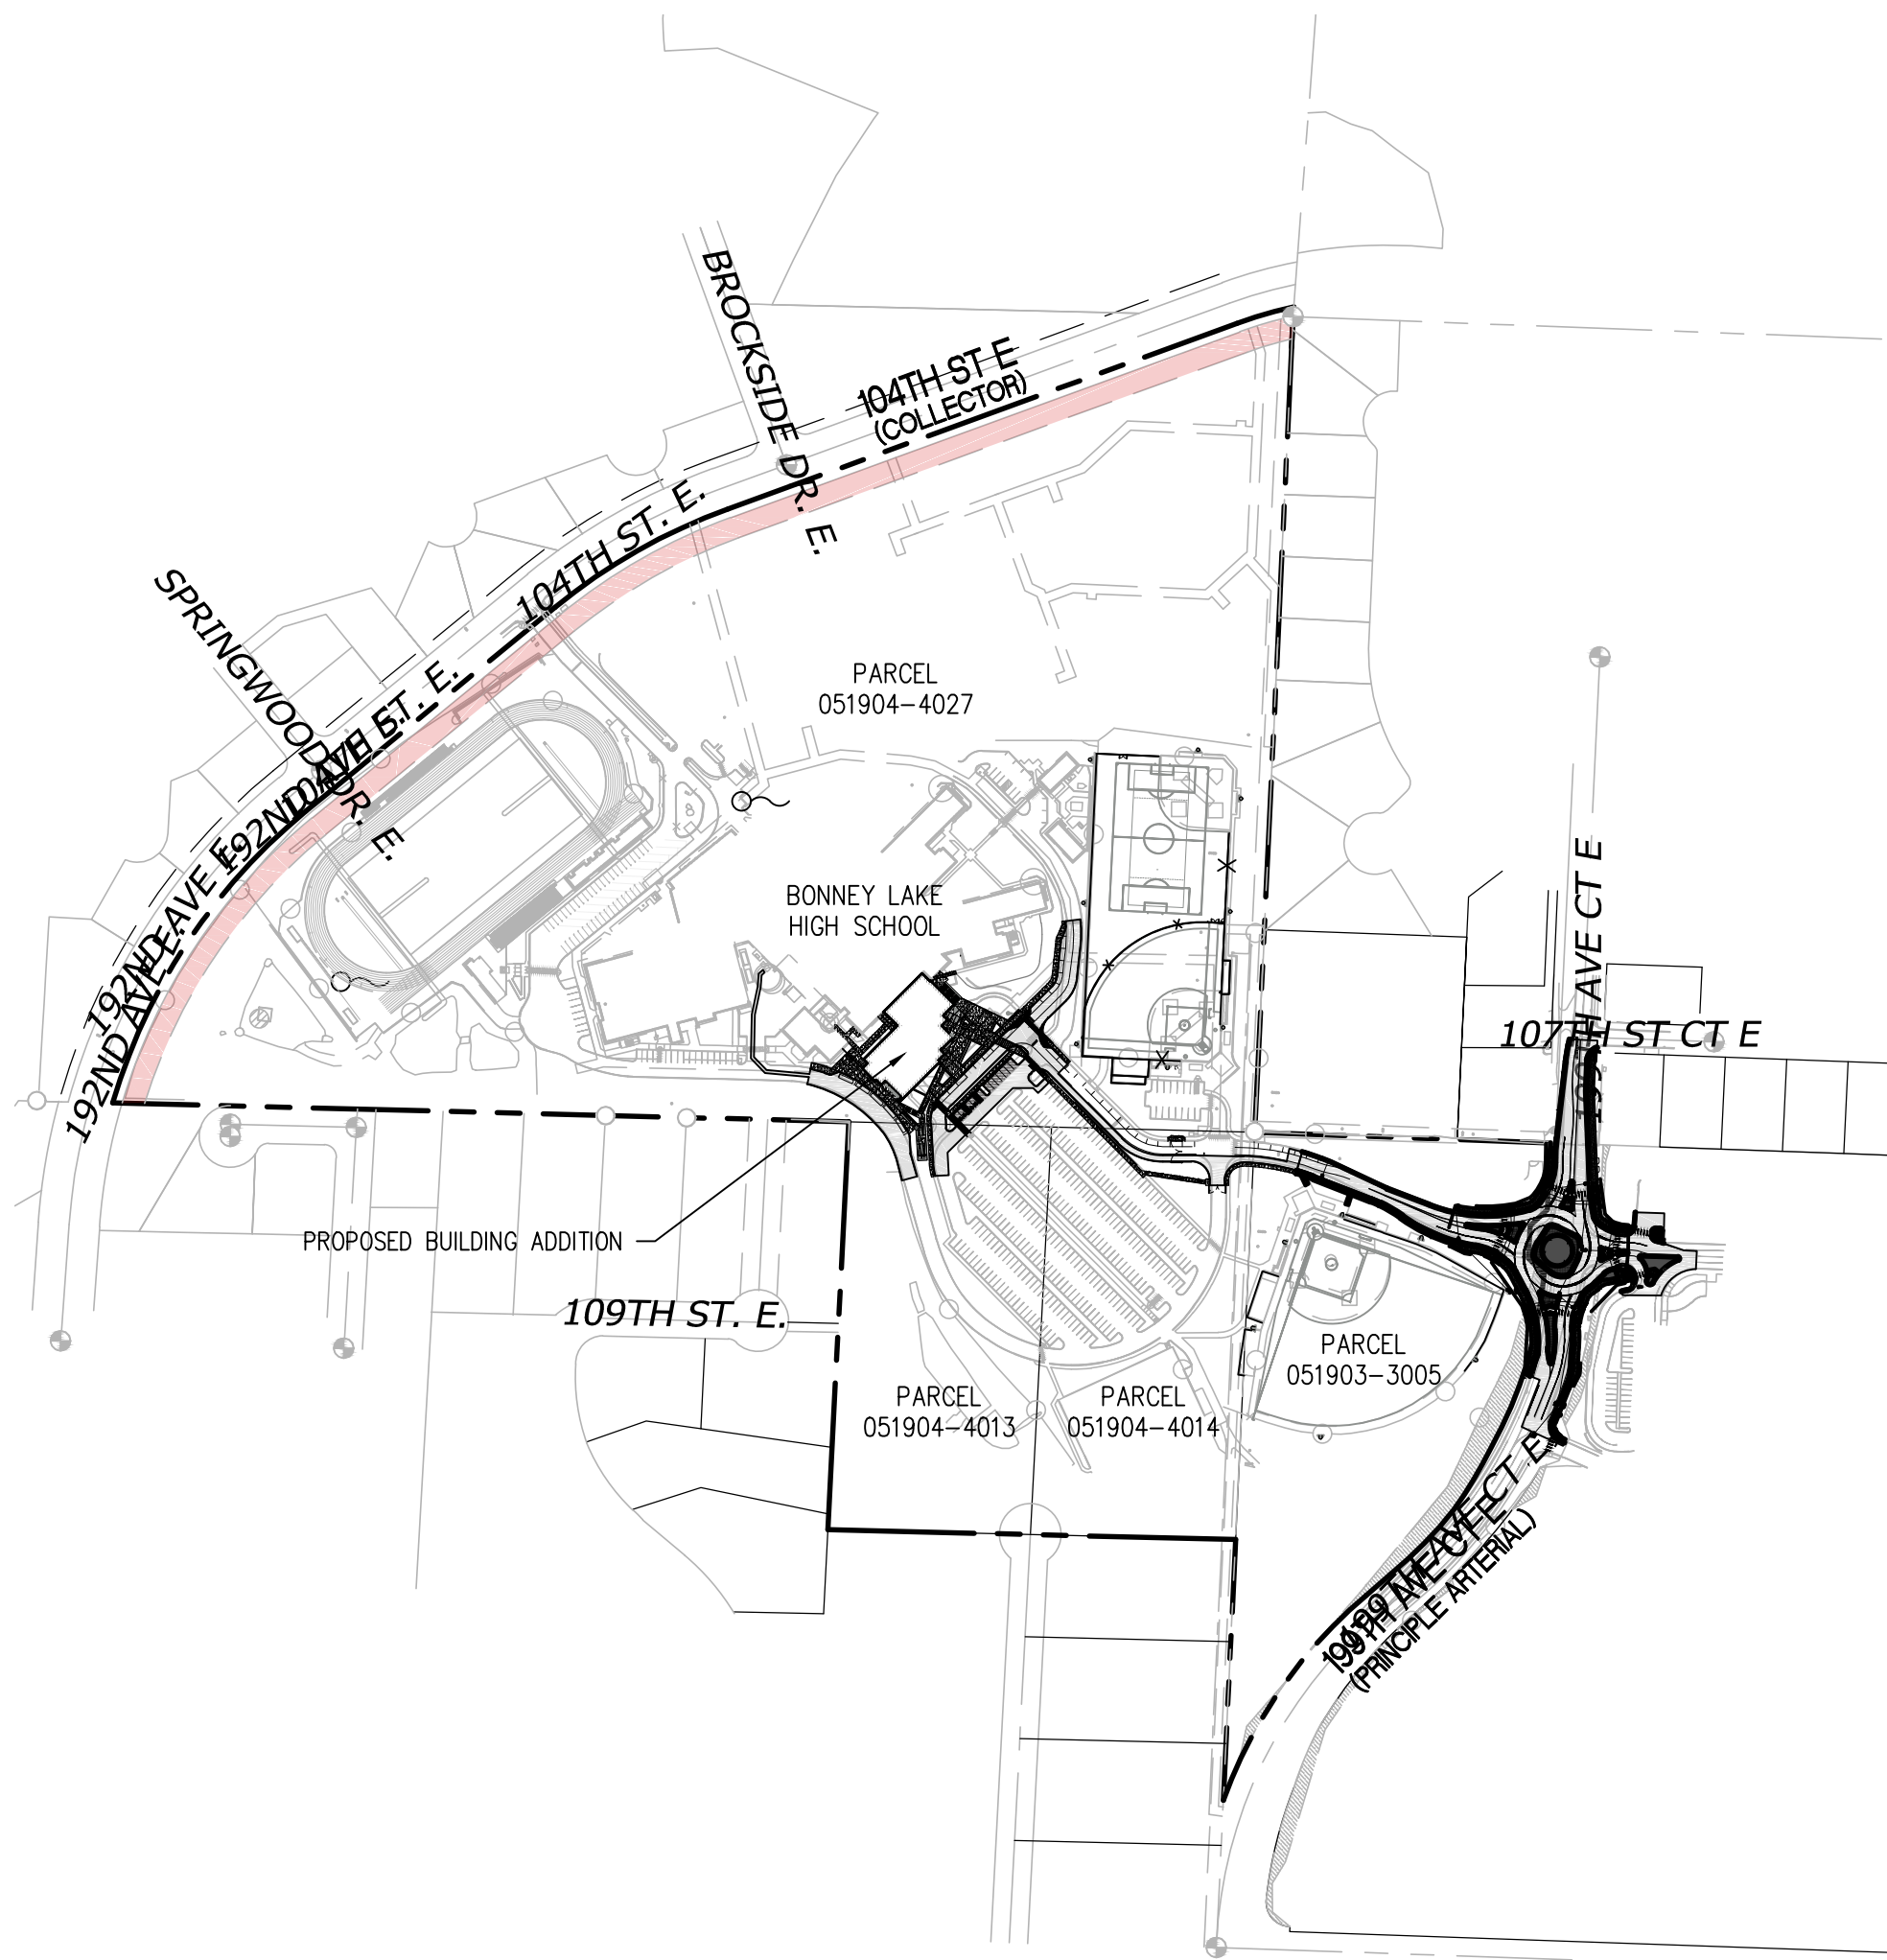

INDEX OF DRAWINGS:

C-001 CIVIL COVER SHEET

SVI.0 SITE OVERVIEW AND SURVEY CONTROL
SVI.1 TOPOGRAPHIC SURVEY
SVI.2 TOPOGRAPHIC SURVEY
SVI.3 TOPOGRAPHIC SURVEY
SVI.4 TOPOGRAPHIC SURVEY
SVI.5 TOPOGRAPHIC SURVEY
SVI.6 TOPOGRAPHIC SURVEY
SVI.7 TOPOGRAPHIC SURVEY
SVI.8 TOPOGRAPHIC SURVEY
SVI.9 TOPOGRAPHIC SURVEY
SVI.10 TOPOGRAPHIC SURVEY
SVI.11 TOPOGRAPHIC SURVEY
SVI.12 TOPOGRAPHIC SURVEY
SVI.13 TOPOGRAPHIC SURVEY
SVI.14 TOPOGRAPHIC SURVEY
SVI.15 TOPOGRAPHIC SURVEY
SVI.16 TOPOGRAPHIC SURVEY
SVI.17 TOPOGRAPHIC SURVEY
SVI.18 TOPOGRAPHIC SURVEY

C-100 PROJECT NOTES

C-200 OVERALL DEMOLITION AND TESC PLAN
C-201 DEMOLITION AND TESC PLAN
C-202 DEMOLITION AND TESC PLAN
C-203 DEMOLITION AND TESC PLAN
C-204 DEMOLITION AND TESC DETAILS

C-300 OVERALL SURFACING AND LAYOUT PLAN
C-301 SURFACING AND LAYOUT PLAN
C-302 SURFACING AND LAYOUT PLAN
C-303 SURFACING AND LAYOUT PLAN
C-304 SURFACING DETAILS
C-305 SURFACING DETAILS

C-400 OVERALL GRADING AND DRAINAGE PLAN
C-401 GRADING AND DRAINAGE PLAN
C-402 GRADING AND DRAINAGE PLAN
C-403 GRADING AND DRAINAGE PLAN
C-404 ENLARGED GRADING PLANS
C-405 ENLARGED GRADING PLANS
C-406 STORM DRAINAGE PROFILES
C-407 GRADING AND DRAINAGE DETAILS
C-408 GRADING AND DRAINAGE DETAILS

C-501 SEWER UTILITY PLAN AND PROFILE
C-502 SEWER UTILITY PLAN

C-600 OVERALL WATER UTILITY PLAN
C-601 WATER UTILITY PLAN AND PROFILE
C-602 WATER UTILITY PLAN AND PROFILE
C-603 ENLARGED WATER UTILITY LAYOUT
C-604 WATER UTILITY DETAILS
C-605 WATER UTILITY DETAILS

PROJECT INFORMATION:

BUILDING CONSTRUCTION TYPE: IIB (FULLY SPRINKLED)
PARCEL NUMBERS: 051904-4027 (37.20+ ACRES) A PORTION THEREOF
051904-4013 (4.95+ ACRES)
051904-4014 (5.00+ ACRES)
051903-3005 (36.24+ ACRES) A PORTION THEREOF

SITE ADDRESS: 10920 - 199TH AVE CT E, BONNEY LAKE, WA 98391

ZONING: PF (PUBLIC FACILITIES)

NEW & REPLACED IMPERVIOUS SURFACE: 90,263 S.F. (2.07 ACRES)

DISTURBED AREA: 342,635 S.F. (7.87 ACRES)

PROPOSED WORK: CONSTRUCT A NEW HIGH SCHOOL BUILDING ADDITION, TOGETHER WITH SUPPORTING UTILITIES, ACCESSWAYS, AND PARKING AREAS.

100-YEAR FLOODPLAIN: N/A - ZONE X

CUT/FILL: CUT = 2,500 CY
FILL = 1,500 CY
NET = 1,000 CY (EXPORT)
TOTAL EARTHWORK = 4,000 CY
NOTE: THE CONTRACTOR SHALL PERFORM INDEPENDENT CALCULATIONS FOR BIDDING PURPOSES. QUANTITIES ARE FOR PERMITTING PURPOSES ONLY.

STORM SYSTEM DEVELOPMENT CHARGE (ONSITE AREAS ONLY):
TOTAL EXISTING HARD SURFACE: 105,335 SF
TOTAL NEW HARD SURFACE: 90,263 SF
NET CHANGE: 19,092 SF (DECREASE)
TOTAL HARD (NEW AND REMAINING EXISTING) SURFACE: 90,263 SF

STORM PERMIT (ONSITE AND OFFSITE AREAS):
TOTAL DISTURBED AREA: 342,635 SF
TOTAL NEW HARD SURFACE: 90,263 SF
TOTAL NEW AND REPLACED HARD SURFACE: 90,263 SF

STORMWATER ESU TABLE & CALCULATION BLOCK

Site Name:	BONNEY LAKE HIGH SCHOOL
Address:	10920 - 199TH AVE CT E, BONNEY LAKE, WA 98391
Parcel Number:	TPN 051904-4027 TPN 051904-4013 TPN 051904-4014 TPN 051903-3005
Total Parcel Area Per Pierce County d-PIP (SF):	3,632,468 SF
Total Pervious Surface Area: (SF)	252,372 SF
Total Impervious Surface Area: (SF)	90,263 SF
Public ROS Area: (SF)	0 SF
Billable ESU:	30.61 ESU

1 ESU=2600 SF of Impervious Surface Area

811 Call 811
two business days before you dig

CITY OF BONNEY LAKE REQUIRED PERMITS:
1. GRADE AND FILL PERMIT
2. COMMERCIAL STORMWATER REVIEW
3. BUILDING PERMITS



CIVIL | STRUCTURAL | ARCHITECTURAL | SURVEY

4815 CENTER STREET | TACOMA, WA 98409
PHONE: (253) 474-9449 | www.sittshill.com

Project No.: 20,939 Project Mgr.: MLM/DDF

Proj. Engineer: KNL/DDF Proj. Drafter: KLK

APPROVED

BY: CITY OF BONNEY LAKE
CITY ENGINEER, PE

DATE:

NOTE:
This approval is valid after 1 year from approval date. The City will not be responsible for errors and/or omissions on these plans.
Field conditions may dictate changes to these plans as determined by the City Engineer.



PROJECT:
SUMNER-BONNEY LAKE SCHOOL DISTRICT
BONNEY LAKE HIGH SCHOOL EXPANSION
10920 199TH AVE CT E
BONNEY LAKE, WA 98391

REVISIONS

DATE:

3.2.2026

BCRA NO: 24143

DRAWN BY: DFK/MLM

REVIEWED BY: DFK/MLM

SHEET NO:

CIVIL COVER SHEET



© COPYRIGHT 2025 - BCRA, INC. ALL RIGHTS RESERVED.

SHEET

C-001

DESIGN DEVELOPMENT

IF SHEET MEASURES LESS THAN 30"X42", IT IS A REDUCED PRINT. REDUCE SCALE ACCORDINGLY

k: 20800.02816 Drawings 20818 - SV1.0.dwg last edited: 07/26/26 11:08am by: schilling

POINT TABLE				
POINT	NORTHING	EASTING	ELEVATION	DESCRIPTION
1	669751.68	1226494.55	673.14	RCC
2	669392.72	1226367.92	666.59	RCC
3	669602.78	1226495.83	676.78	MAG
4	669978.15	1226494.51	671.81	MAG
10	668660.64	1225883.12	612.78	MON
11	670136.03	1226693.81	675.38	MON
12	670763.10	1226508.00	662.92	MON
14	671076.36	1225182.75	627.45	MON
15	670577.98	1224425.01	625.66	MON
16	670040.07	1223961.52	618.44	IP
17	669989.69	1225945.81	685.80	IP
18	671331.04	1225951.10	633.01	MAG
19	671317.45	1226008.13	634.87	MON
20	668613.68	1227229.10	641.17	MON
21	671266.38	1227363.94	629.02	MON
22	669648.95	1223999.93	601.53	MON
23	669636.99	1224461.28	598.86	MON
24	669996.57	1224481.57	627.94	MON
25	670001.88	1224276.72	614.42	MON
26	669981.97	1224276.28	614.54	MON
27	669948.21	1225859.66	685.45	SCRIBE
28	670096.37	1225612.70	672.50	SCRIBE
29	670029.98	1225445.16	669.56	SCRIBE
30	670099.45	1225108.94	653.58	SCRIBE
31	670100.93	1224843.60	651.65	MAG
32	670250.58	1224633.02	645.18	MAG
33	670466.18	1224456.70	645.22	MAG
34	670525.75	1224976.46	652.23	SCRIBE
35	670616.87	1225338.70	654.53	MAG
38	669877.19	1225904.69	684.21	MAG
46	669661.79	1225855.46	679.18	MAG
47	669372.62	1225964.86	668.69	MAG
54	670309.18	1224977.62	653.22	SCRIBE
66	670012.33	1225019.97	649.81	RBC
67	670015.55	1224888.16	655.31	RBC

REFERENCES

- 201308290427 - SLOPE EASEMENT
- 9107220642 - BLA
- 9206120645 - EASEMENT
- 9604050391 - SPIRAEA GLEN DIVISION I
- 200603305003 - GOLD SMITH - PIERCE COUNTY CRP #5676 R.O.S.
- 200603305004 - GOLD SMITH - PIERCE COUNTY CRP #5675 R.O.S.
- 9003150404 - CEDAR RIDGE PLAT
- 8910080251 - COUNTRY HIGHLANDS DIVISION II
- 2733 - WEYERHAUSER REAL ESTATE COMPANY R.O.S.
- 1590 - LARGE LOT SUBDIVISION
- 79-706 - SHORT PLAT
- 9105160438 - WILDERNESS RIDGE DIVISION I
- 9207010322 - BONNEY LAKE MANOR
- 9502080305 - QUIT CLAIM DEED
- 9807270723 - QUIT CLAIM DEED
- BONNEY LAKE FILE NO. 2001-31 - BLHS PAVING, GRADING, AND STORM PLAN

LEGAL DESCRIPTION

THAT PORTION OF THE NORTHEAST QUARTER OF THE SOUTHEAST QUARTER AND THE EAST HALF OF THE NORTHWEST QUARTER OF THE SOUTHEAST QUARTER OF SECTION 4, TOWNSHIP 19 NORTH, RANGE 5 EAST OF THE WILLAMETTE MERIDIAN, IN PIERCE COUNTY, WASHINGTON, LYING EASTERLY AND SOUTHERLY OF THE EASTERLY AND SOUTHERLY RIGHT-OF-WAY LINE OF 104TH STREET EAST CONVEYED TO THE CITY OF BONNEY LAKE BY DEEDS RECORDED UNDER RECORDING NUMBERS 9502080305 AND 9604020591 AND LYING WESTERLY AND NORTHERLY OF THE FOLLOWING DESCRIBED PROPERTY:

THAT PORTION OF THE NORTHEAST QUARTER OF THE SOUTHEAST QUARTER AND THE EAST HALF OF THE NORTHWEST QUARTER OF THE SOUTHEAST QUARTER OF SECTION 4, TOWNSHIP 19 NORTH, RANGE 5 EAST OF THE WILLAMETTE MERIDIAN, IN PIERCE COUNTY, WASHINGTON DESCRIBED AS FOLLOWS:

BEGINNING AT THE NORTHEAST CORNER OF THE SOUTHEAST QUARTER OF SAID SECTION 4; THENCE SOUTH 02°31'09" WEST ALONG THE EAST LINE OF SAID SOUTHEAST QUARTER, 1329.59 FEET TO THE SOUTHEAST CORNER OF THE NORTH HALF OF SAID SOUTHEAST QUARTER;

THENCE NORTH 88°43'24" WEST ALONG THE SOUTH LINE OF THE NORTH HALF OF SAID SOUTHEAST QUARTER, 1845.93 FEET TO A POINT ON A CURVE;

THENCE ALONG A CURVE TO THE RIGHT, WHOSE RADIUS POINT BEARS SOUTH 73°38'04" EAST, 950.00 FEET, THROUGH A CENTRAL ANGLE OF 34°08'33";

THENCE NORTH 50°30'29" EAST, 524.28 FEET;

THENCE ALONG A CURVE TO THE RIGHT, WHOSE RADIUS POINT BEARS SOUTH 39°29'31" EAST, 950.00 FEET, THROUGH A CENTRAL ANGLE OF 19°18'47";

THENCE NORTH 69°49'16" EAST, 883.14 FEET;

THENCE ALONG A CURVE TO THE RIGHT, WHOSE RADIUS POINT BEARS SOUTH 20°10'44" EAST, 700.00 FEET, THROUGH A CENTRAL ANGLE OF 07°13'22", TO A POINT ON THE NORTH LINE OF SAID SOUTHEAST QUARTER;

THENCE SOUTH 88°35'42" EAST ALONG THE NORTH LINE OF SAID SOUTHEAST QUARTER 2.06 FEET TO THE POINT OF BEGINNING;

TOGETHER WITH THAT PORTION OF THE SOUTHEAST QUARTER OF THE NORTHEAST QUARTER OF SECTION 4, TOWNSHIP 19 NORTH, RANGE 5 EAST OF THE WILLAMETTE MERIDIAN, IN PIERCE COUNTY, WASHINGTON LYING SOUTHERLY OF THE SOUTHERLY RIGHT-OF-WAY LINE OF 104TH STREET EAST CONVEYED TO THE CITY OF BONNEY LAKE BY DEED RECORDED UNDER RECORDING NUMBER 9502080305;

TOGETHER WITH LOTS 4 AND 5 OF PIERCE COUNTY LARGE LOT SUBDIVISION, FILED UNDER AUDITOR NUMBER 1590, DATED JANUARY 19, 1977;

TOGETHER WITH THE SOUTHWEST QUARTER OF THE SOUTHWEST QUARTER OF SECTION 3, TOWNSHIP 19 NORTH, RANGE 5 EAST OF THE WILLAMETTE MERIDIAN, LYING WESTERLY OF 199TH AVE. CT. EAST;


EXCEPT THOSE PORTIONS THEREOF CONVEYED TO PIERCE COUNTY BY DEEDS RECORDED UNDER RECORDING NUMBERS 9807270722 AND 9807270723;


EXCEPT THAT PORTION THEREOF CONVEYED TO THE CITY OF BONNEY LAKE BY DEEDS RECORDED UNDER RECORDING NUMBER 201308290427.

SITUATE IN THE CITY OF BONNEY LAKE, COUNTY OF PIERCE, STATE OF WASHINGTON.

TOPOGRAPHIC SURVEY BONNEY LAKE HIGH SCHOOL

A PORTION OF THE S.E. 1/4 OF SECTION 4, TOWNSHIP 19, RANGE 5 EAST W.M.,
CITY OF BONNEY LAKE, PIERCE COUNTY, WASHINGTON STATE

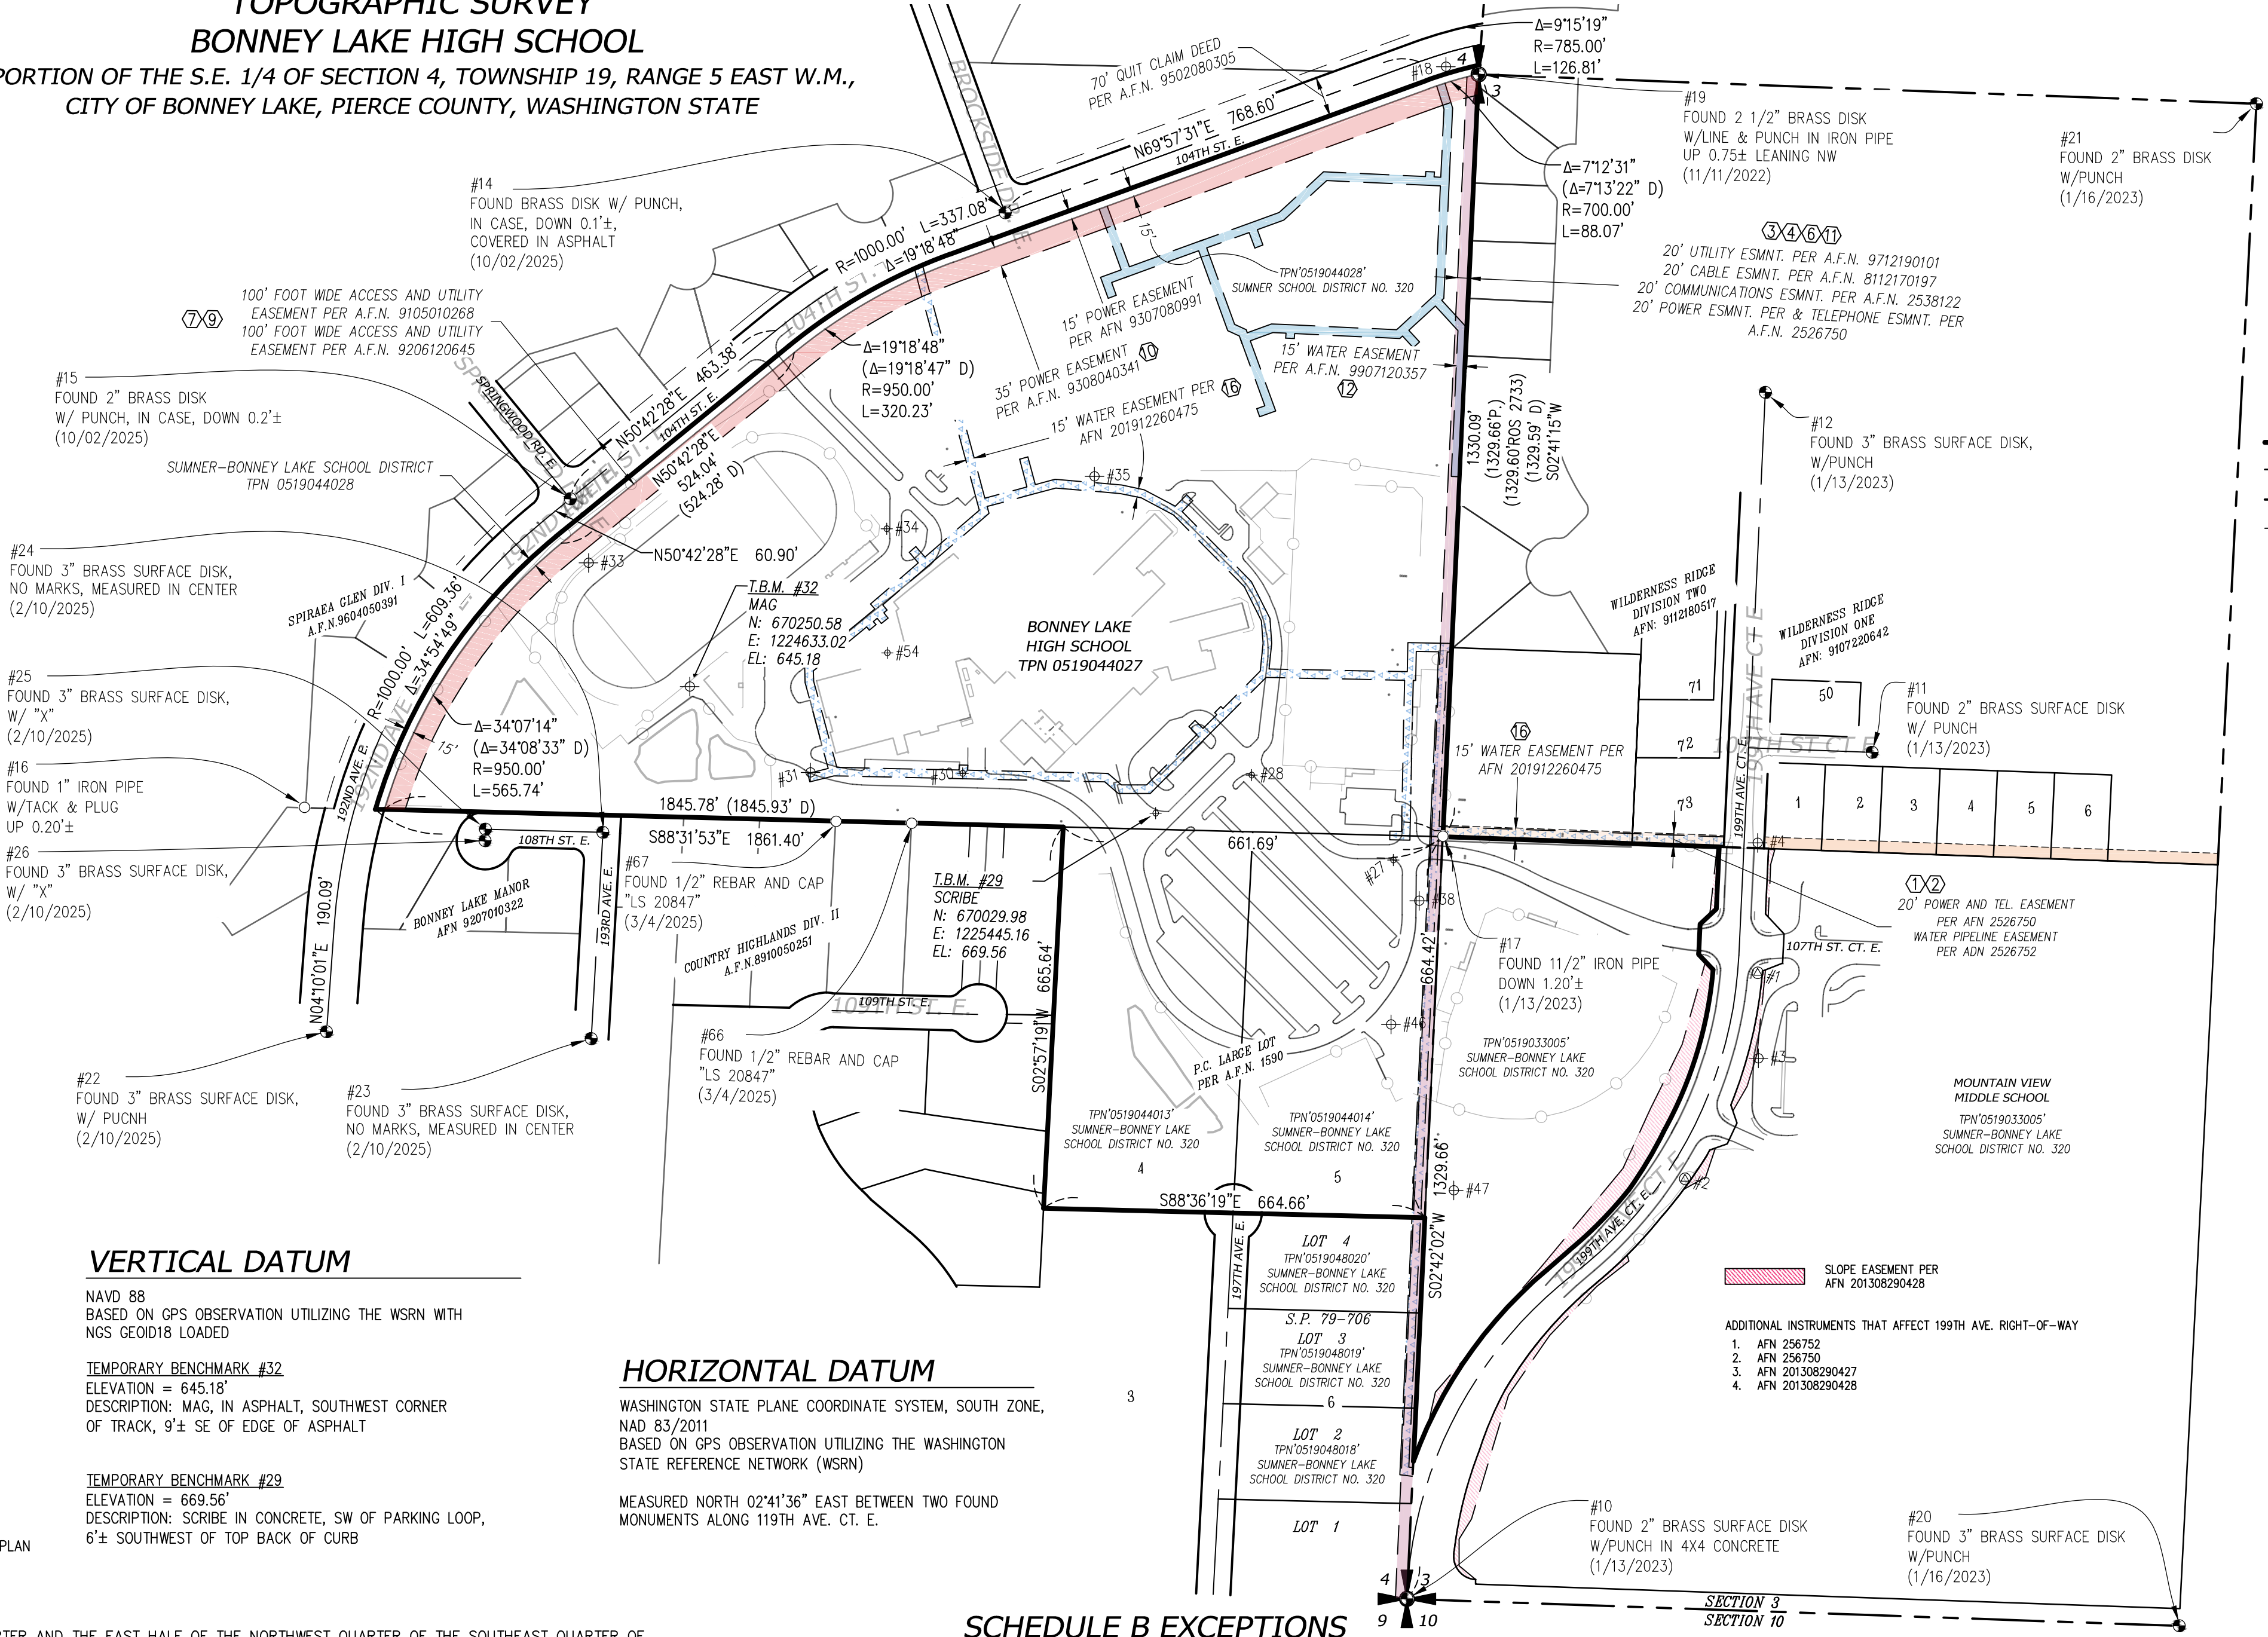

 

k: 2080102818 (Drawings) 20818 - SV1.2.dwg last edited: 01/26/26 12:42pm by: schillingd

SPIRAEA GLEN DIV. 1
A.F.N.9604050391

TPN'7000700300' BULLOCK
JOHN C & PATRICIA M

TPN'7000700290' GOMEZ
ALEXZANDER N & KARLA M

TPN'7000700270' POPE THOMAS J

FOUND 2" BRASS DISK W/ PUNCH,
IN CASE, DOWN 0.2±
(10/02/2025)

TPN'7000700260'
GROAT DAVID & GROAT HOLLY A TIEES OF GROAT REVOCABLE TRUST


MATCHLINE - SV1.1
MATCHLINE - SV1.2

STORM CATCH BASIN
TYPE I (SOLID LID)
RIM=627.37
IE=624.61, 12" CPP NE
IE=624.55, 12" CPP SW

STORM MANHOLE
TYPE II
RIM=640.29
IE=629.82, 12" CPP E
IE=632.49, 12" CPP S
IE=629.64, 12" CPP W
LADDER NORTH

MAG NAIL #33
N: 670466.18
E: 1224456.70
EL: 645.22

STORM TRENCH DRAIN
RIM=644.82
EL=644.11, E&W BOT. STRUCT
EL=643.59, MID. BOT. STRUCT (STEP-DOWN)
IE=643.82, 6" CPP SE

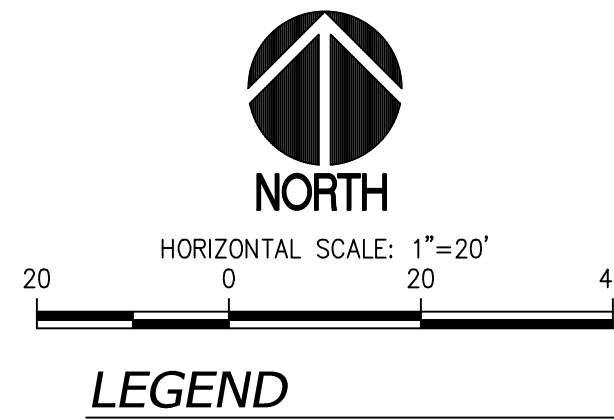


LEGEND

- FOUND MONUMENT AS NOTED
- CALCULATED MONUMENT POSITION
- FOUND REBAR / IRON PIPE AS NOTED
- SURVEY CONTROL POINT, AS NOTED
- SANITARY SEWER MANHOLE
- STORM MANHOLE
- STORM CATCH BASIN
- STORM CULVERT
- ROOF DRAIN
- WATER VALVE
- WATER METER
- FIRE HYDRANT
- WATER VAULT
- WATER BLOW OFF
- IRRIGATION CONTROL VALVE
- WATER FOUNTAIN
- GAS VALVE
- TRAFFIC SIGNAL ARM
- JUNCTION BOX
- POWER VAULT
- LIGHT POLE
- UTILITY VAULT
- POWER TRANSFORMER
- BOLLARD
- GATE POST
- TELEPHONE RISER
- COMMUNICATIONS MANHOLE
- SIGN
- FLAG POLE
- DECIDUOUS TREE
- EVERGREEN TREE
- TPN TAX PARCEL NUMBER

- BOUNDARY LINE
- LOT LINE
- SECTION LINE
- ROAD CENTERLINE
- STORM DRAIN LINE
- SANITARY SEWER LINE
- BURIED WATER LINE
- BURIED GAS LINE
- BURIED POWER LINE
- BURIED TELECOM. LINE
- OVERHEAD POWER LINE
- RECORD STORM DRAIN LINE
- CHAIN LINK FENCE
- HAND RAIL
- WOOD FENCE

- ASPHALT SURFACE
- CONCRETE SURFACE
- GRAVEL/SAND SURFACE
- RIP-RAP SURFACE
- BRICK/PAVER SURFACE
- STEEL DECK SURFACE

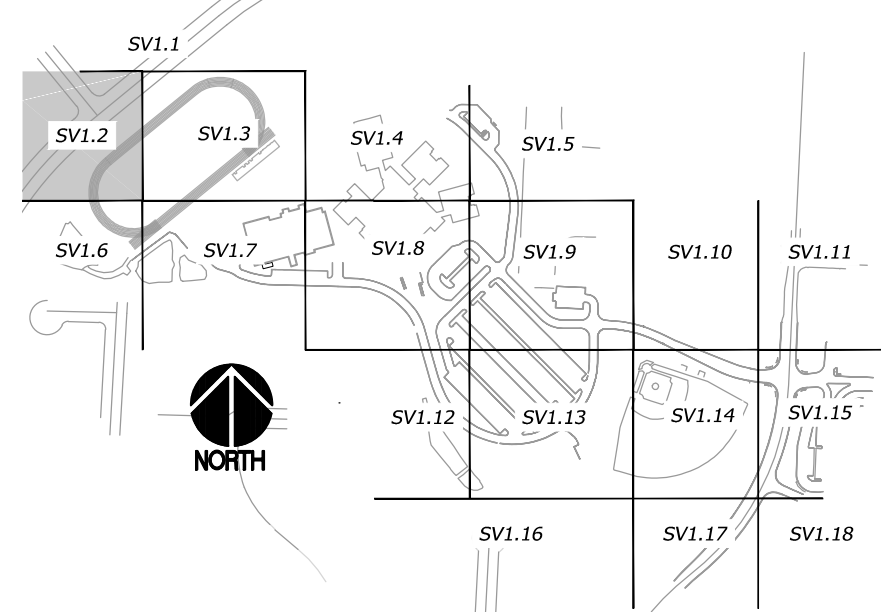

REVISIONS
APPROVALS
DESIGNED
DRAWN
CHECKED
DATE
SCALE

PREPARED BY
PREPARED FOR

PROJECT
PROJECT TITLE

SHEET NO.

PROJECT NO.



20818

sitts & hill
CIVIL | STRUCTURAL | ARCHITECTURAL | SURVEY
4835 CENTER STREET | TACOMA, WA 98409
PHONE: (253) 474-9449 | FAX: (253) 474-0193
http://www.sitts-hill.com/

**SUMNER-BONNEY LAKE
SCHOOL DISTRICT**
1202 WOOD AVENUE
SUMNER, WA 98390
(253)-891-6305

**BONNEY LAKE HIGH SCHOOL
BUILDING ADDITION TOPOGRAPHIC SURVEY**
BONNEY LAKE, WA 98391
SV1.2
TOPOGRAPHIC SURVEY

1: 20800 (20818) Drawings (20818) - SV1.3.dwg last edited: 07/26/2018 12:41pm by: schilling

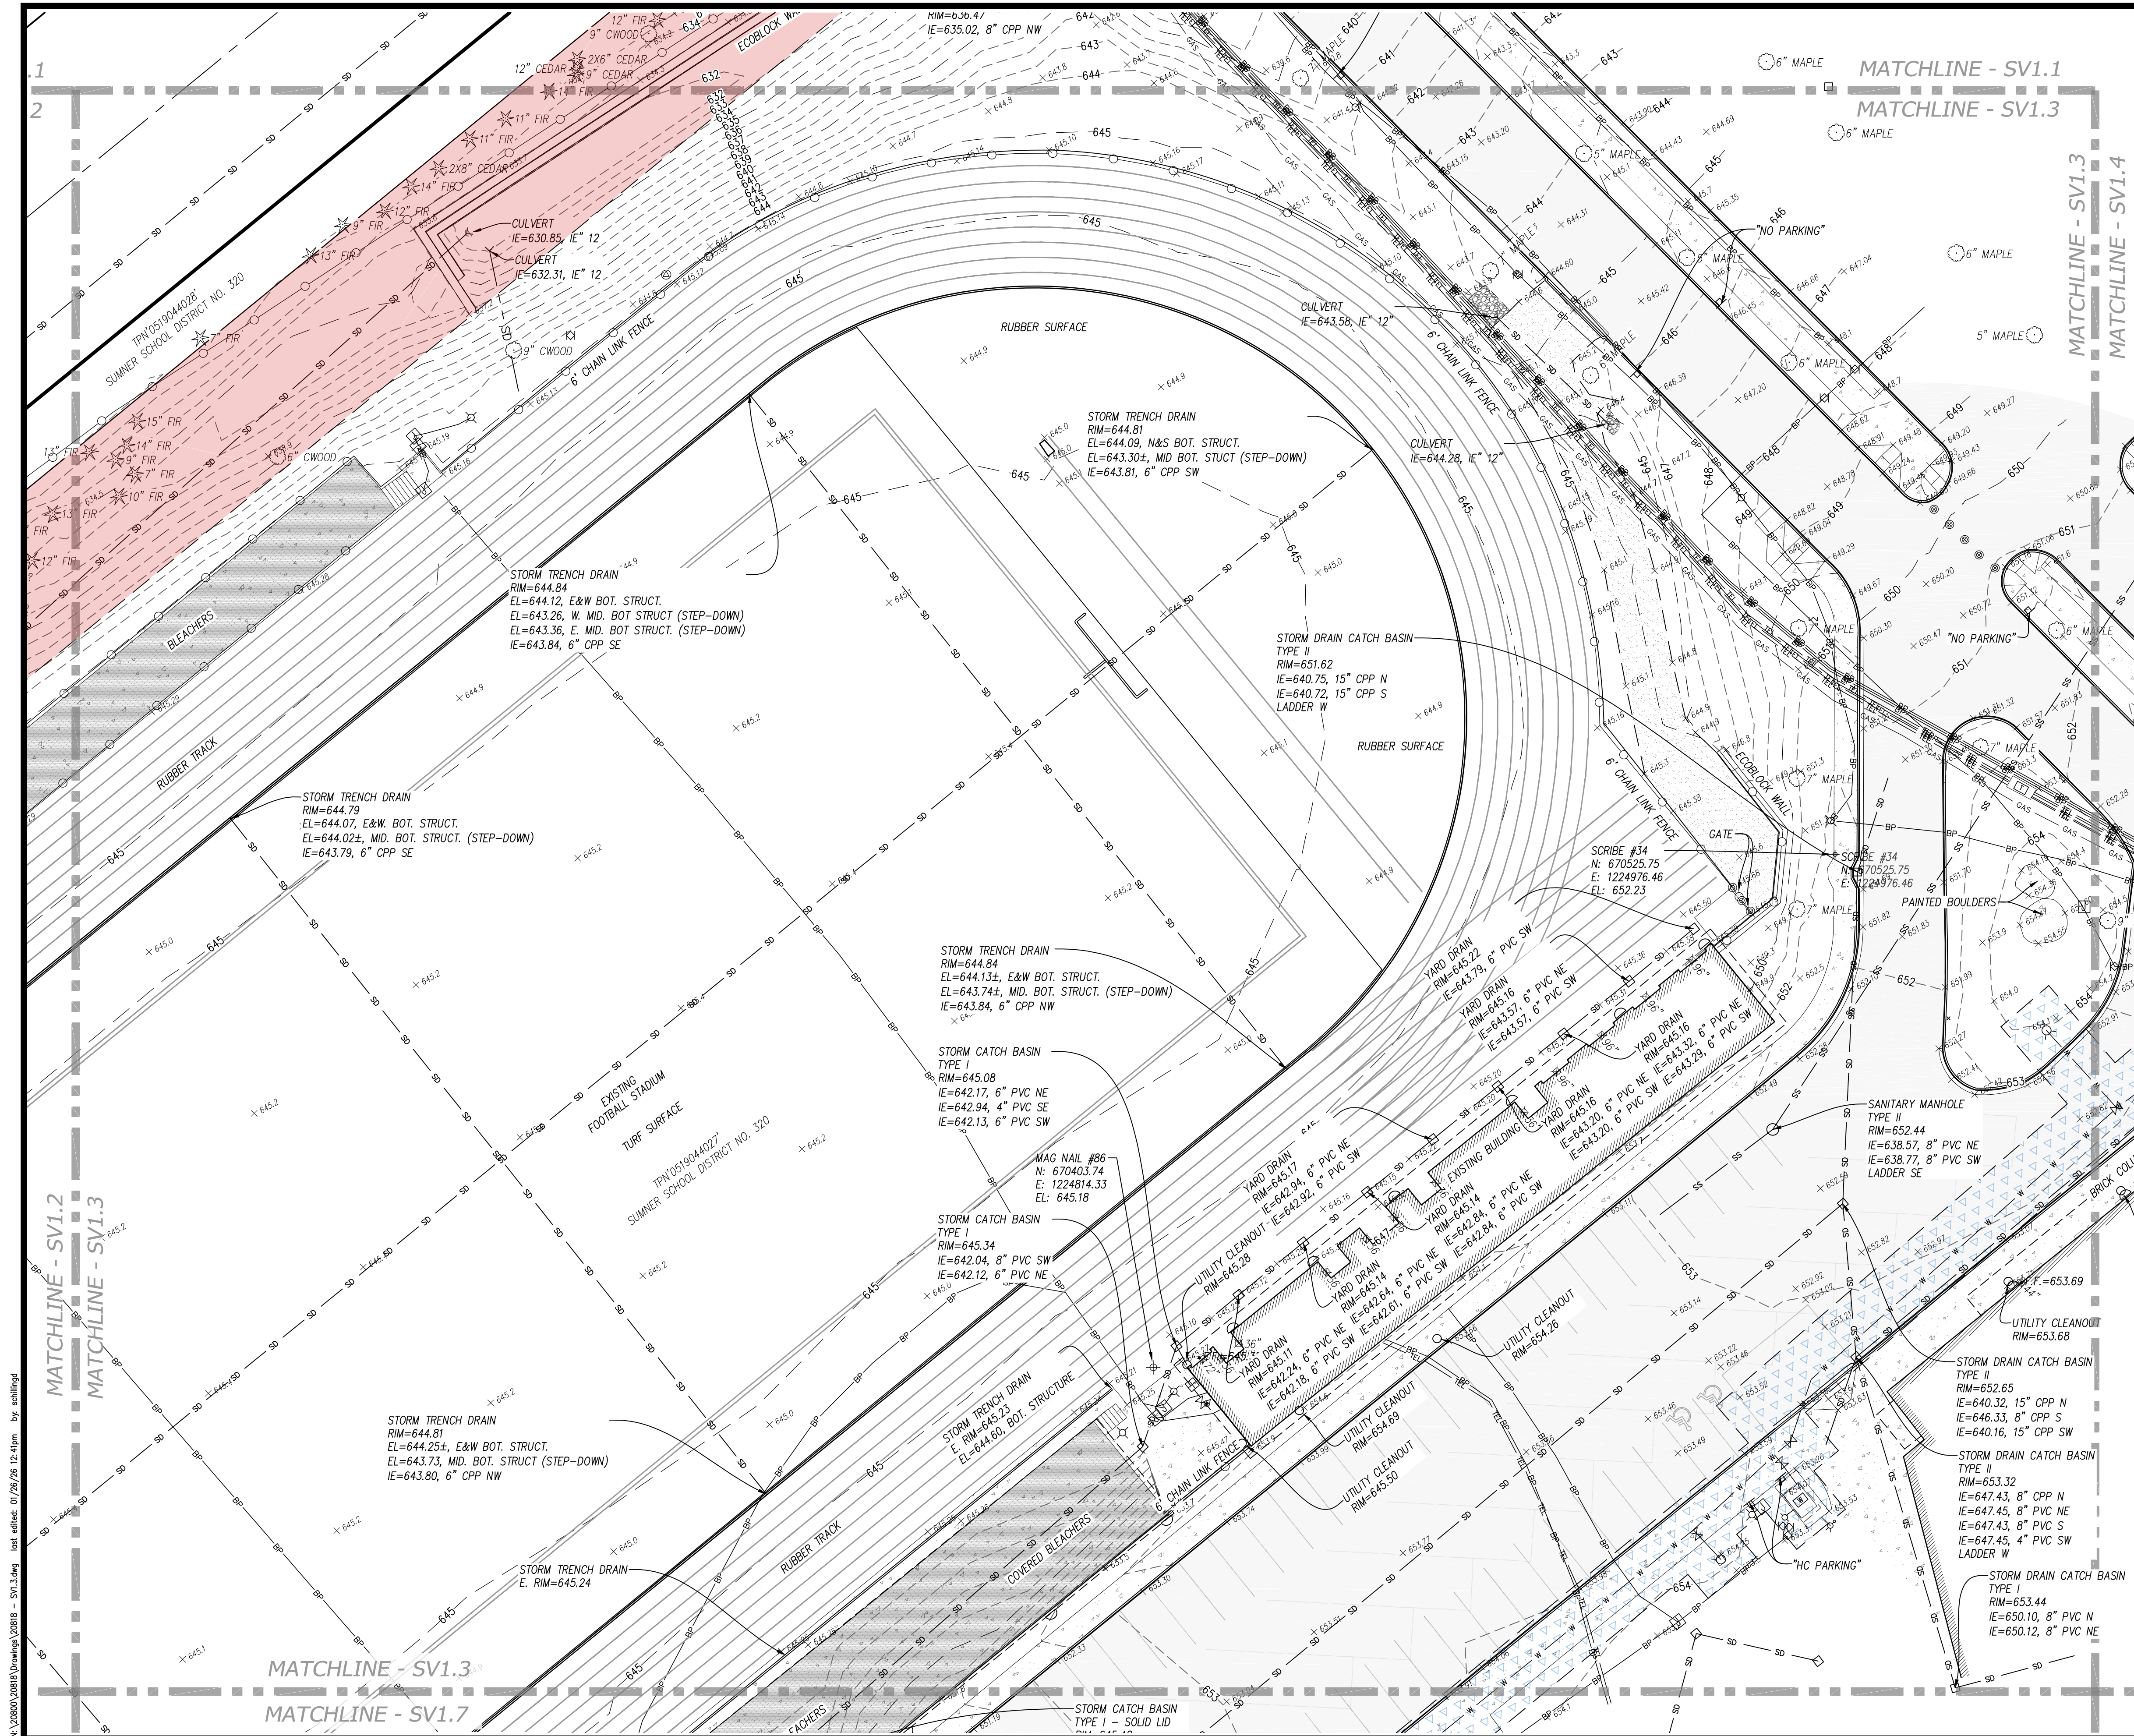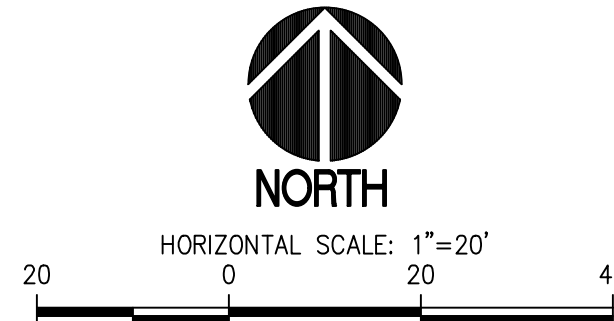


LEGEND

- FOUND MONUMENT AS NOTED
- CALCULATED MONUMENT POSITION
- FOUND REBAR / IRON PIPE AS NOTED
- SURVEY CONTROL POINT, AS NOTED
- SANITARY SEWER MANHOLE
- STORM MANHOLE
- STORM CATCH BASIN
- STORM CULVERT
- ROOF DRAIN
- WATER VALVE
- WATER METER
- FIRE HYDRANT
- WATER VAULT
- WATER BLOW OFF
- IRRIGATION CONTROL VALVE
- WATER FOUNTAIN
- GAS VALVE
- TRAFFIC SIGNAL ARM
- JUNCTION BOX
- POWER VAULT
- LIGHT POLE
- UTILITY VAULT
- POWER TRANSFORMER
- BOLLARD
- GATE POST
- TELEPHONE RISER
- COMMUNICATIONS MANHOLE
- SIGN
- FLAG POLE
- DECIDUOUS TREE
- EVERGREEN TREE
- TPN TAX PARCEL NUMBER

- BOUNDARY LINE
- LOT LINE
- SECTION LINE
- ROAD CENTERLINE
- STORM DRAIN LINE
- SANITARY SEWER LINE
- BURIED WATER LINE
- BURIED GAS LINE
- BURIED POWER LINE
- BURIED TELECOM. LINE
- OVERHEAD POWER LINE
- RECORD STORM DRAIN LINE
- CHAIN LINK FENCE
- HAND RAIL
- WOOD FENCE

- ASPHALT SURFACE
- CONCRETE SURFACE
- GRAVEL/SAND SURFACE
- RIP-RAP SURFACE
- BRICK/PAVER SURFACE
- STEEL DECK SURFACE

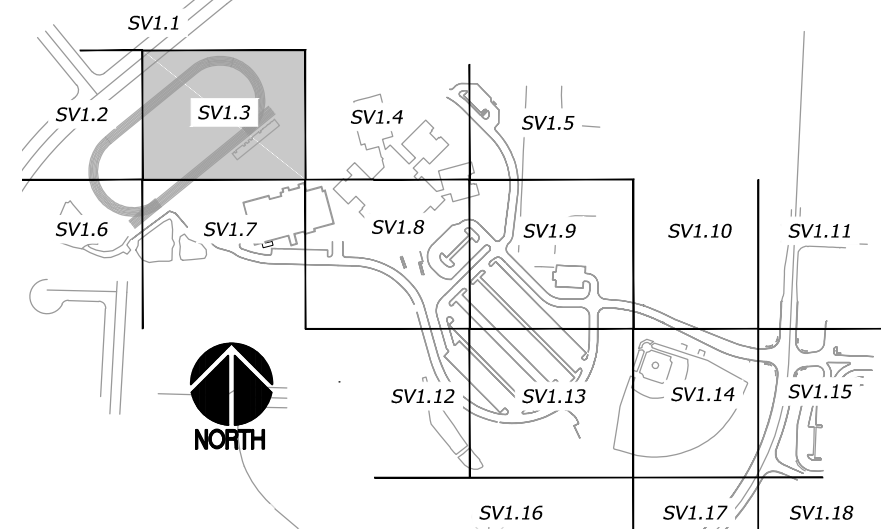


REVISIONS
APPROVALS
DESIGNED
DRAWN
CHECKED
DATE
SCALE
AS NOTED





sitts & hill
CIVIL | STRUCTURAL | ARCHITECTURAL | SURVEY
4835 CENTER STREET | TACOMA, WA 98409
PHONE: (253) 474-9449 | FAX: (253) 474-0193
http://www.sitts-hill.com

PREPARED FOR
**SUMNER-BONNEY LAKE
SCHOOL DISTRICT**
1202 WOOD AVENUE
SUMNER, WA 98390
(253)-891-6305

PROJECT
**BONNEY LAKE HIGH SCHOOL
BUILDING ADDITION TOPOGRAPHIC SURVEY**
SHEET TITLE
BONNEY LAKE, WA 98391
SHEET NO.
SV1.3
PROJECT NO.
20818

 


k: 2080120818 Drawings 20818 - SV1.5.dwg last edited: 07/26/26 12:41pm by schilling

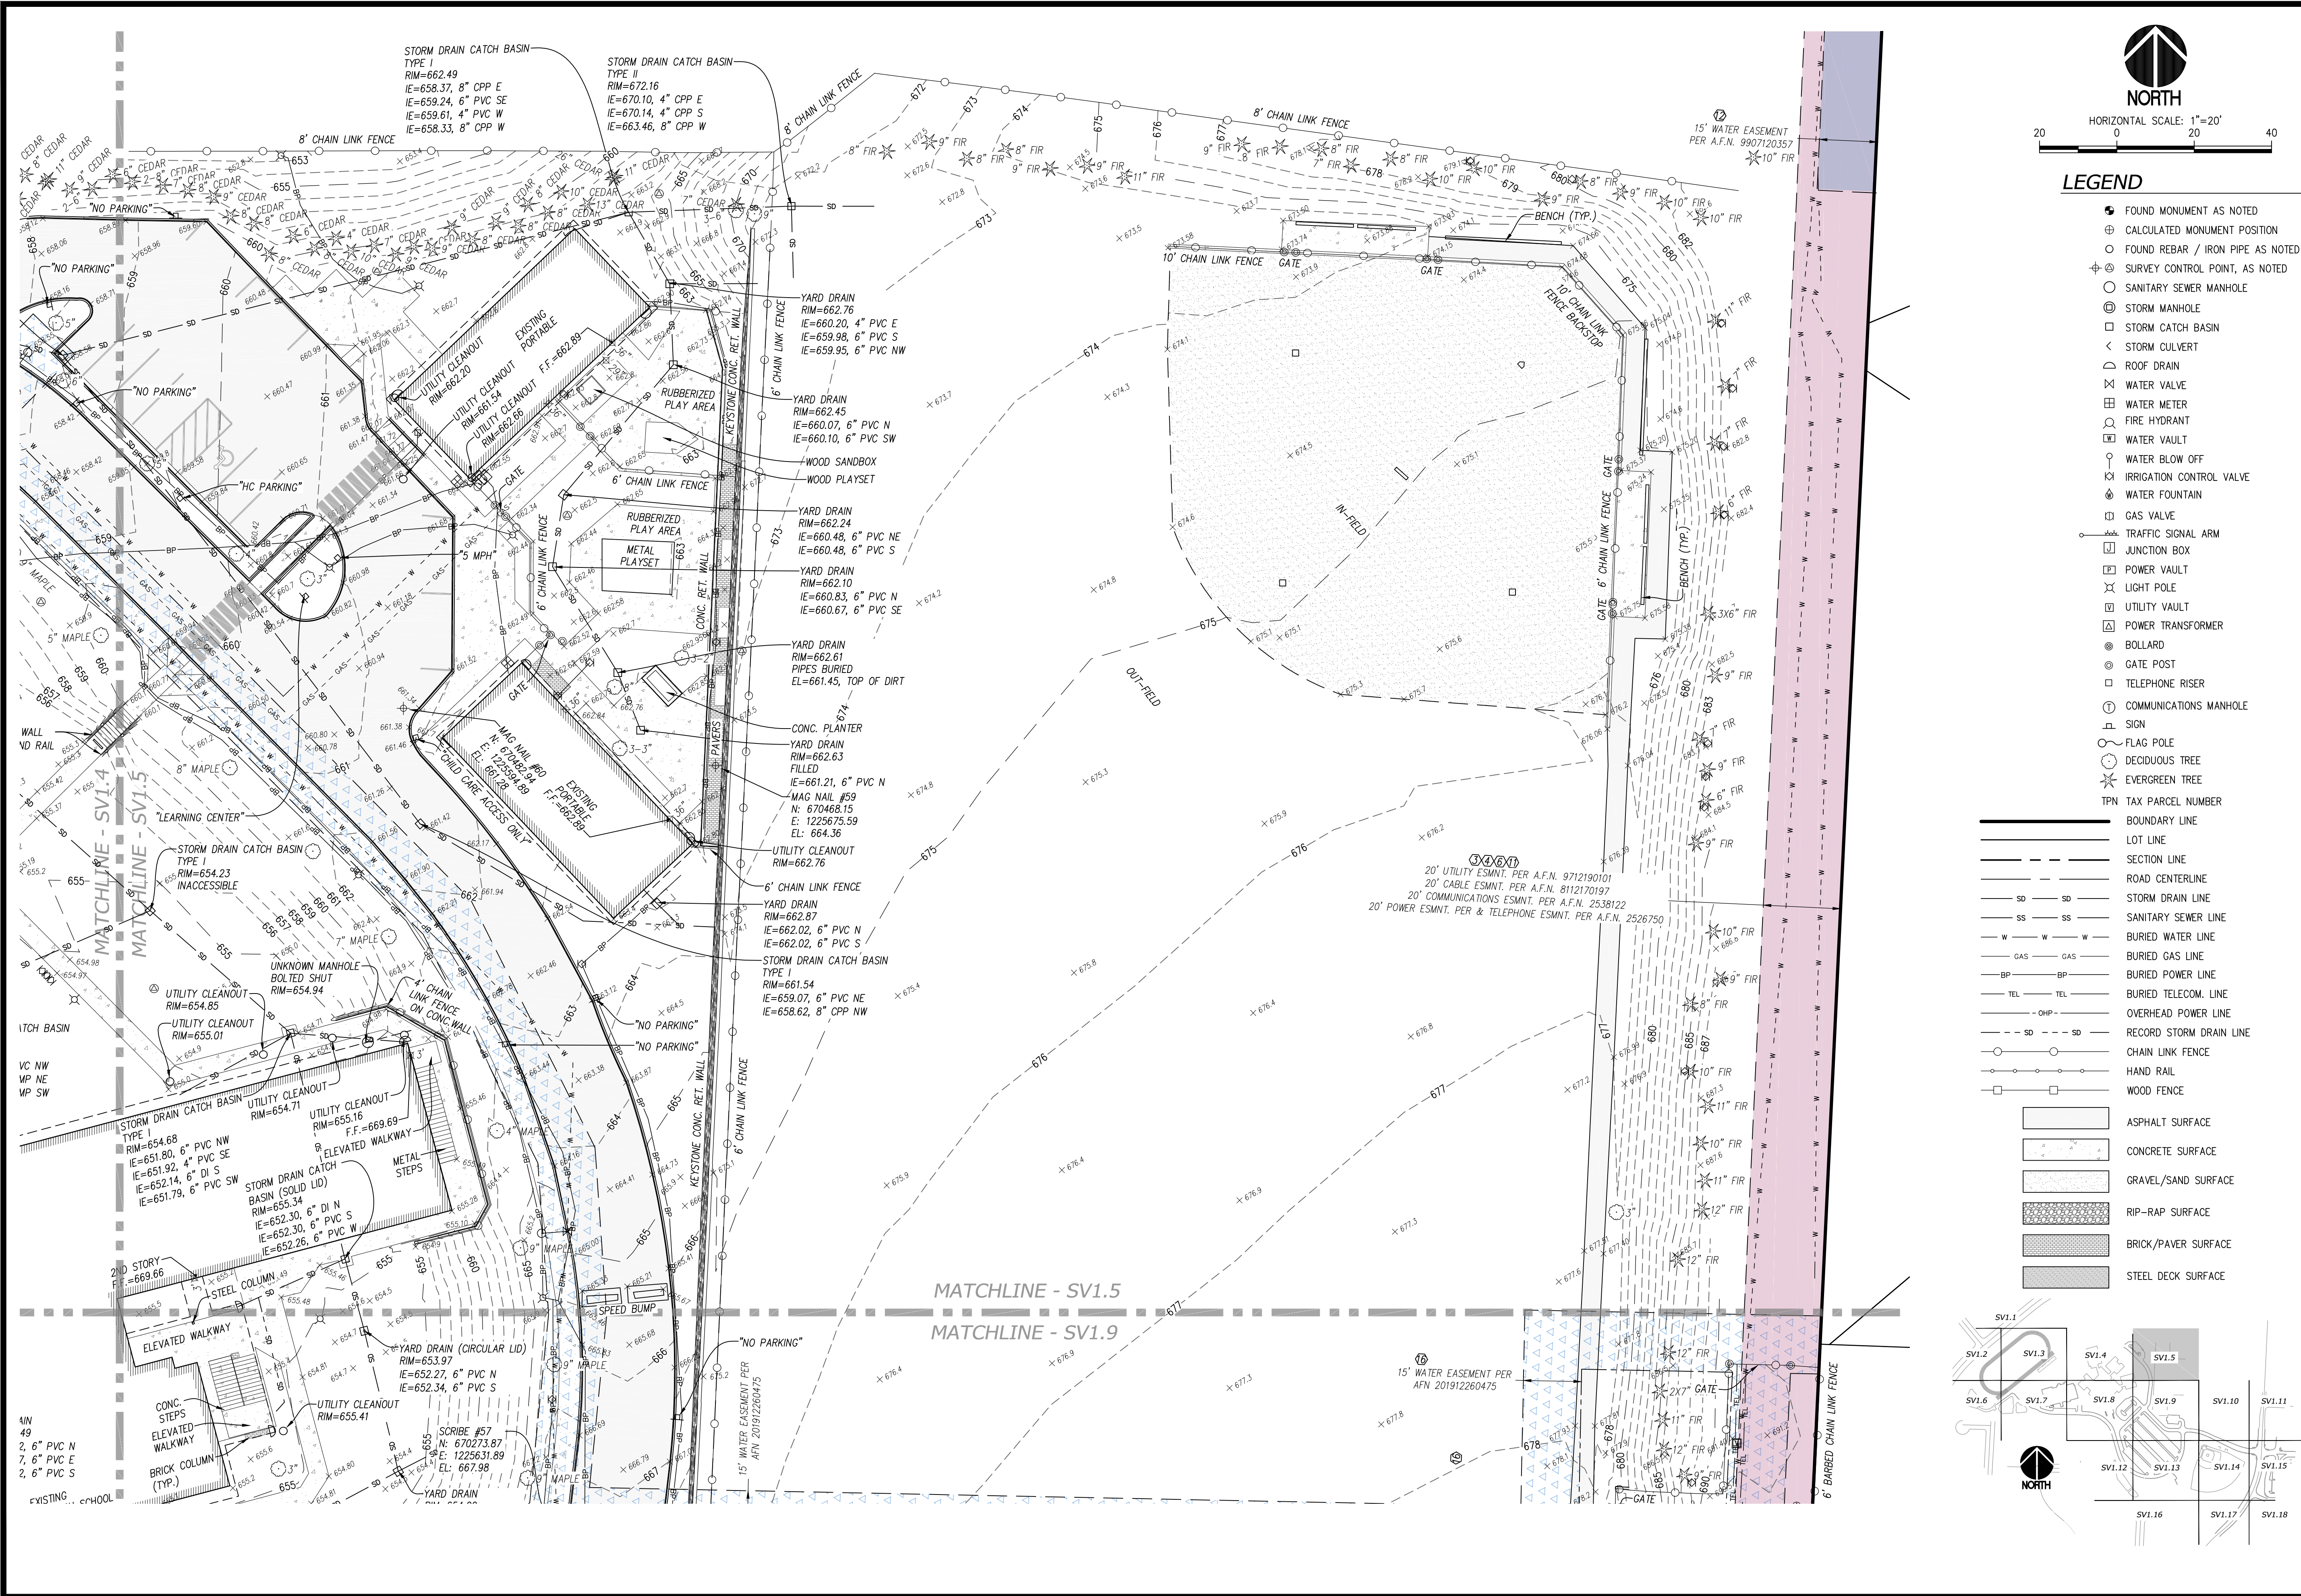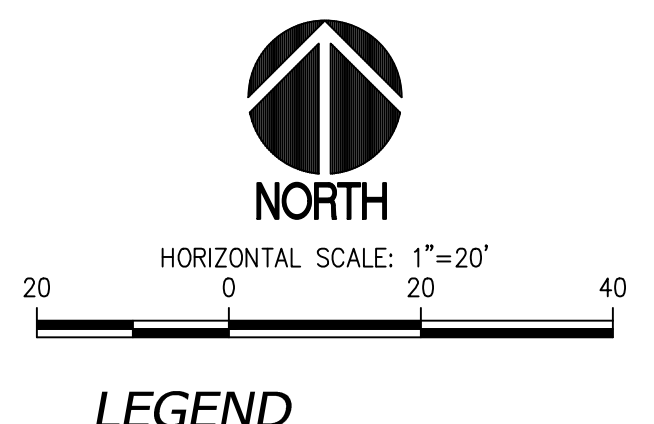

LEGEND

- FOUND MONUMENT AS NOTED
- CALCULATED MONUMENT POSITION
- FOUND REBAR / IRON PIPE AS NOTED
- SURVEY CONTROL POINT, AS NOTED
- SANITARY SEWER MANHOLE
- STORM MANHOLE
- STORM CATCH BASIN
- STORM CULVERT
- ROOF DRAIN
- WATER VALVE
- WATER METER
- FIRE HYDRANT
- WATER VAULT
- WATER BLOW OFF
- IRRIGATION CONTROL VALVE
- WATER FOUNTAIN
- GAS VALVE
- TRAFFIC SIGNAL ARM
- JUNCTION BOX
- POWER VAULT
- LIGHT POLE
- UTILITY VAULT
- POWER TRANSFORMER
- BOLLARD
- GATE POST
- TELEPHONE RISER
- COMMUNICATIONS MANHOLE
- SIGN
- FLAG POLE
- DECIDUOUS TREE
- EVERGREEN TREE
- TPN TAX PARCEL NUMBER

- BOUNDARY LINE
- LOT LINE
- SECTION LINE
- ROAD CENTERLINE
- STORM DRAIN LINE
- SANITARY SEWER LINE
- BURIED WATER LINE
- BURIED GAS LINE
- BURIED POWER LINE
- BURIED TELECOM. LINE
- OVERHEAD POWER LINE
- RECORD STORM DRAIN LINE
- CHAIN LINK FENCE
- HAND RAIL
- WOOD FENCE
- ASPHALT SURFACE
- CONCRETE SURFACE
- GRAVEL/SAND SURFACE
- RIP-RAP SURFACE
- BRICK/PAVER SURFACE
- STEEL DECK SURFACE

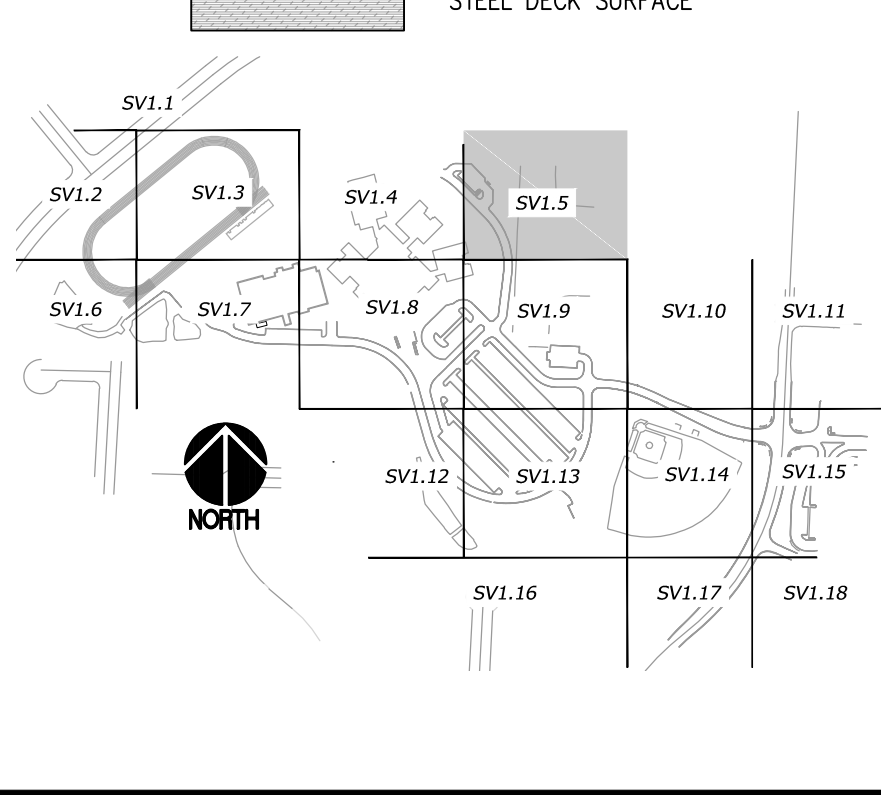

DESIGNED
DRAWN
CHECKED
DATE
SCALE

KPO
DMS/STL
02/20/2026
AS NOTED

REVISIONS

APPROVALS

PREPARED BY

PREPARED BY

PROJECT

SUMMER-BONNEY LAKE
SCHOOL DISTRICT
1202 WOOD AVENUE
SUMNER, WA 98390
(253)-891-6305

SHEET TITLE

BONNEY LAKE HIGH SCHOOL
BUILDING ADDITION TOPOGRAPHIC SURVEY
BONNEY LAKE, WA 98391

SHEET NO.

SV1.5

PROJECT NO.

20818

PROJECT

BONNEY LAKE HIGH SCHOOL
BUILDING ADDITION TOPOGRAPHIC SURVEY
BONNEY LAKE, WA 98391

SHEET TITLE

BONNEY LAKE HIGH SCHOOL
BUILDING ADDITION TOPOGRAPHIC SURVEY
BONNEY LAKE, WA 98391


SHEET NO.

SV1.5

PROJECT NO.

20818

k: 20818\20818\Drawings\20818 - SV1.6.dwg last edited: 07/26/26 12:41pm by: schilling

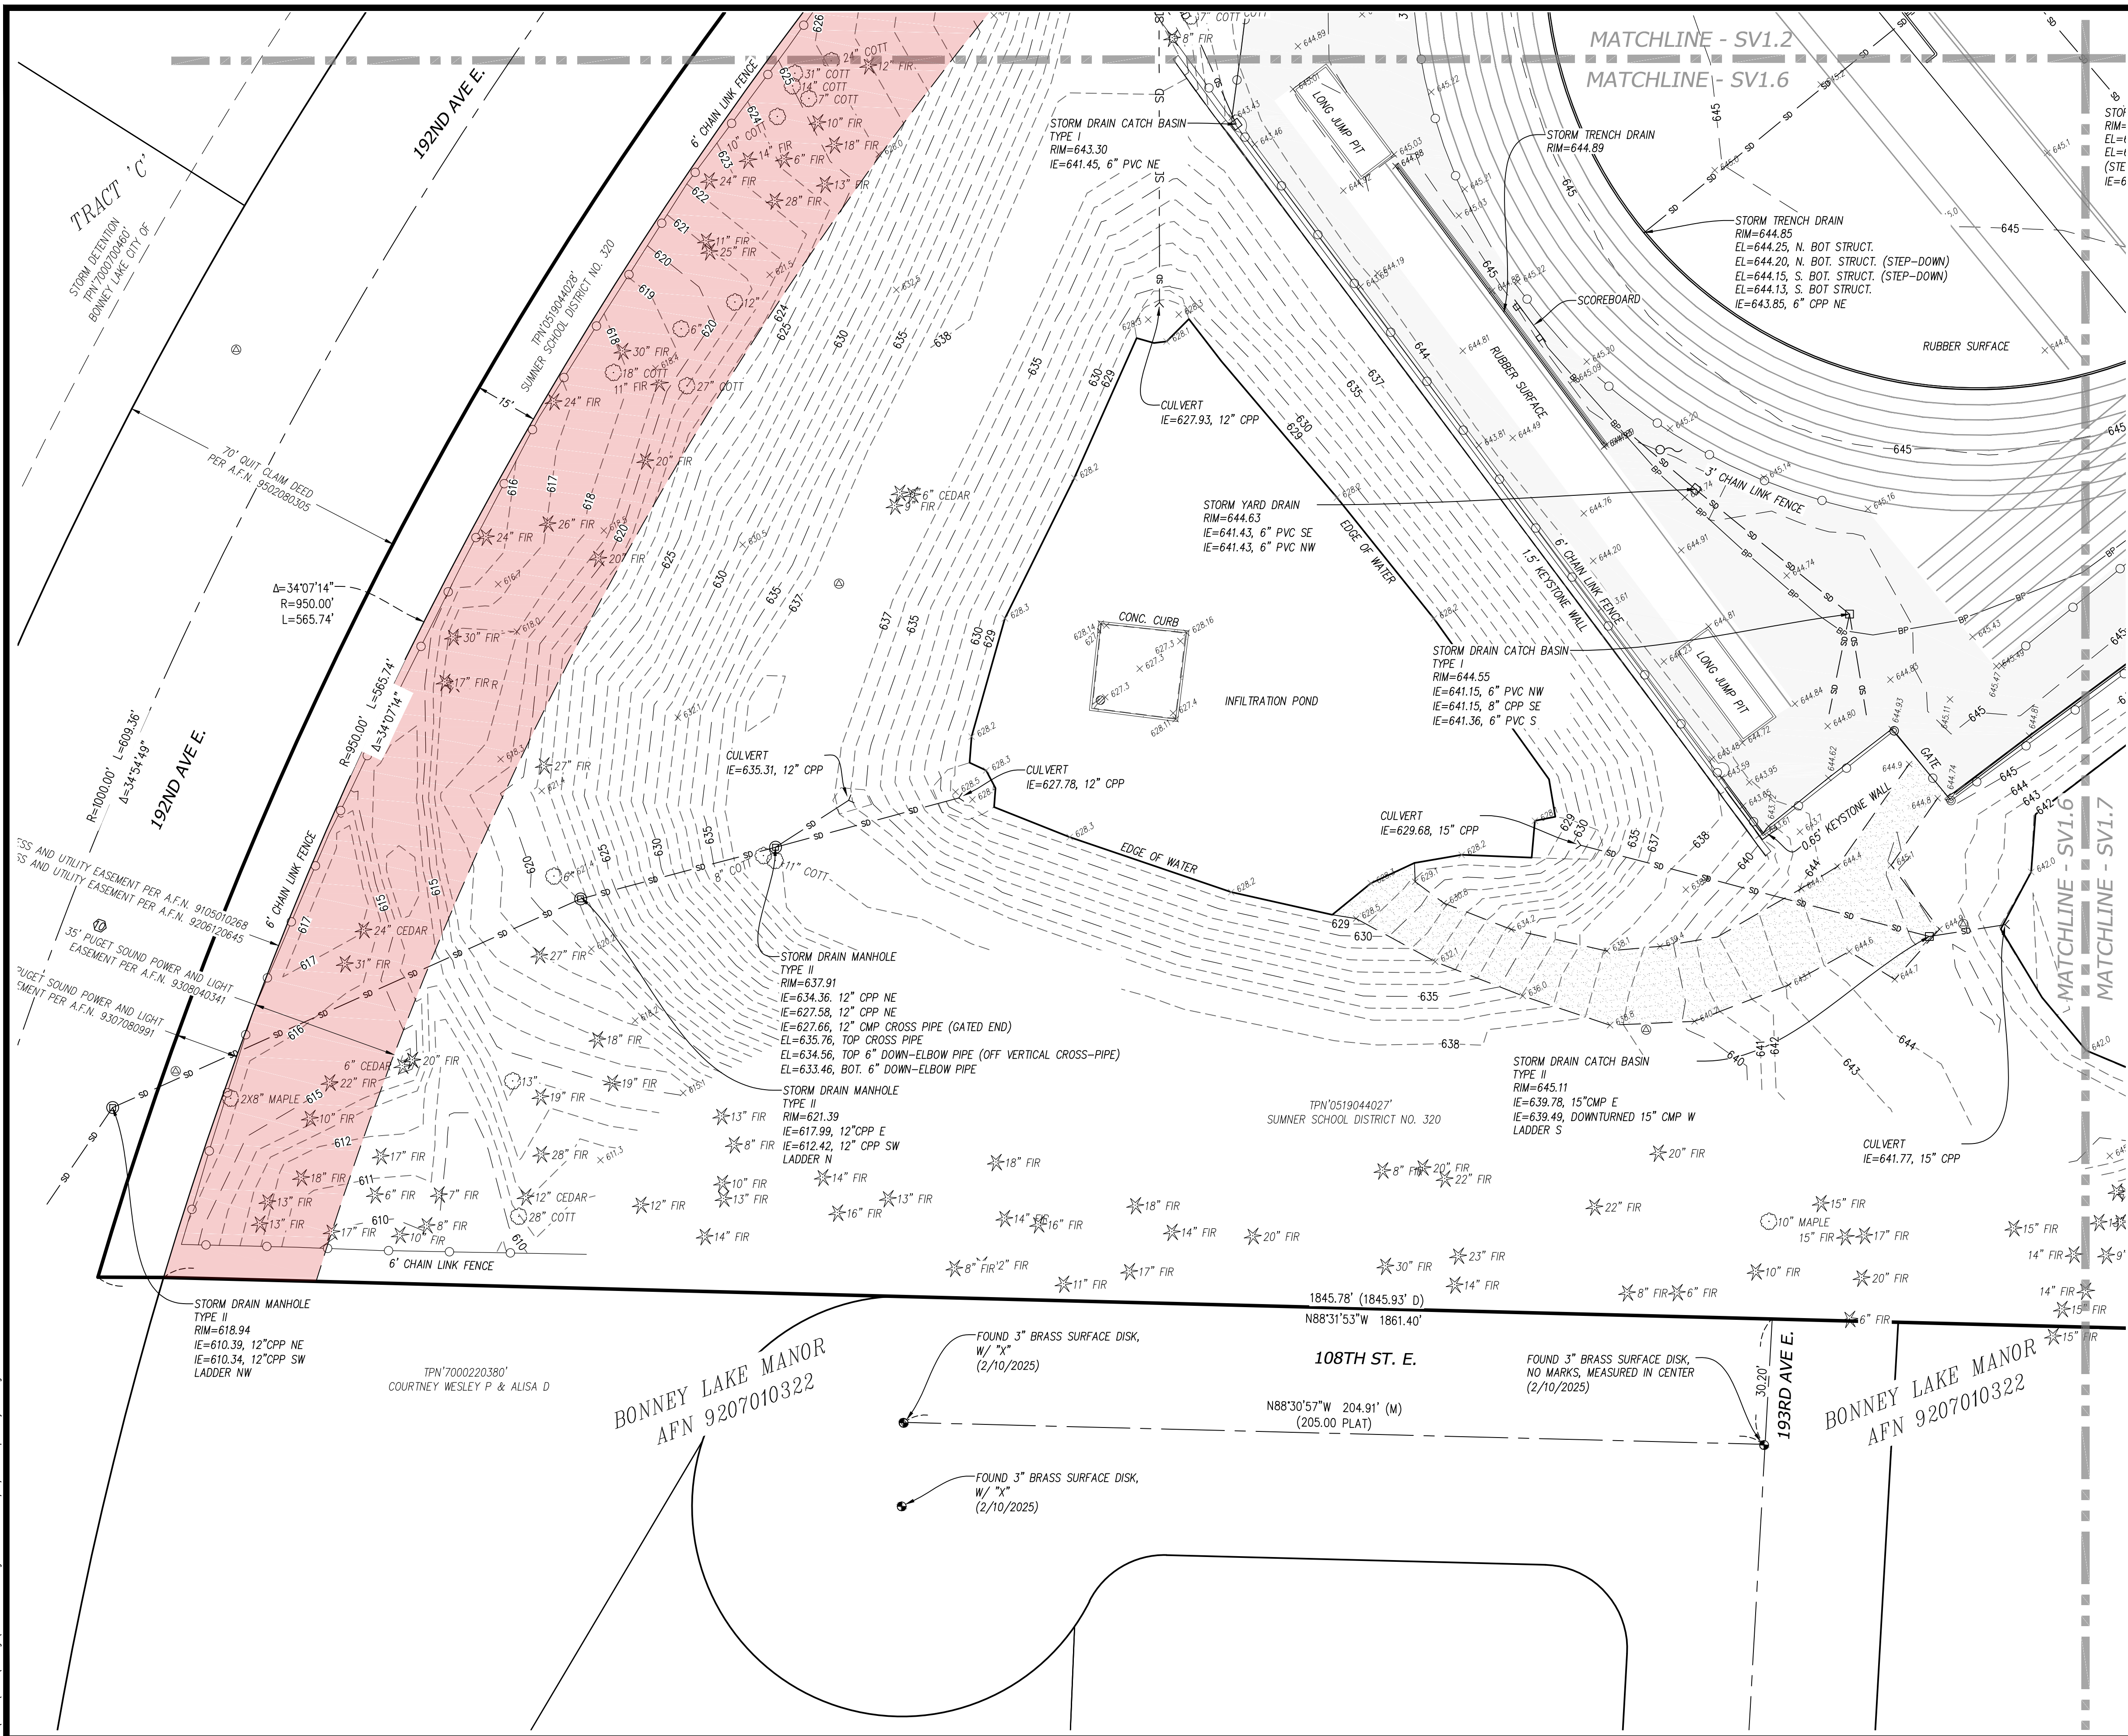


LEGEND

- FOUND MONUMENT AS NOTED
- CALCULATED MONUMENT POSITION
- FOUND REBAR / IRON PIPE AS NOTED
- SURVEY CONTROL POINT, AS NOTED
- SANITARY SEWER MANHOLE
- STORM MANHOLE
- STORM CATCH BASIN
- STORM CULVERT
- ROOF DRAIN
- WATER VALVE
- WATER METER
- FIRE HYDRANT
- WATER VAULT
- WATER BLOW OFF
- IRRIGATION CONTROL VALVE
- WATER FOUNTAIN
- GAS VALVE
- TRAFFIC SIGNAL ARM
- JUNCTION BOX
- POWER VAULT
- LIGHT POLE
- UTILITY VAULT
- POWER TRANSFORMER
- BOLLARD
- GATE POST
- TELEPHONE RISER
- COMMUNICATIONS MANHOLE
- SIGN
- FLAG POLE
- DECIDUOUS TREE
- EVERGREEN TREE
- TPN TAX PARCEL NUMBER

- BOUNDARY LINE
- LOT LINE
- SECTION LINE
- ROAD CENTERLINE
- STORM DRAIN LINE
- SANITARY SEWER LINE
- BURIED WATER LINE
- BURIED GAS LINE
- BURIED POWER LINE
- BURIED TELECOM. LINE
- OVERHEAD POWER LINE
- RECORD STORM DRAIN LINE
- CHAIN LINK FENCE
- HAND RAIL
- WOOD FENCE

- ASPHALT SURFACE
- CONCRETE SURFACE
- GRAVEL/SAND SURFACE
- RIP-RAP SURFACE
- BRICK/PAVER SURFACE
- STEEL DECK SURFACE

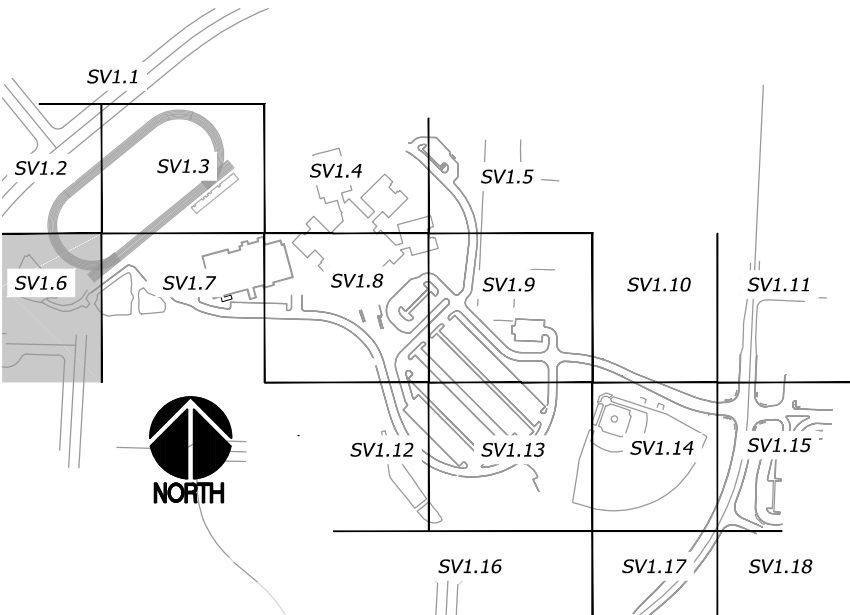

REVISIONS

PREPARED BY

PROJECT

SHEET NO.



sitts & hill
CIVIL | STRUCTURAL | ARCHITECTURAL | SURVEY
4835 CENTER STREET | TACOMA, WA 98409
PHONE: (253) 474-9449 | FAX: (253) 474-0193
HTTP://WWW.SITSHILL.COM

**BONNEY LAKE HIGH SCHOOL
SCHOOL DISTRICT**
1202 WOOD AVENUE
SUMNER, WA 98390
(253)-891-6305

**BONNEY LAKE HIGH SCHOOL
BUILDING ADDITION TOPOGRAPHIC SURVEY**
BONNEY LAKE, WA 98391
PROJECT NO. **20818**

DESIGNED	---	KPO
DRAWN	---	DMS/STT
CHECKED	---	DATE
DATE	02/20/2026	SCALE
SCALE	AS NOTED	AS NOTED



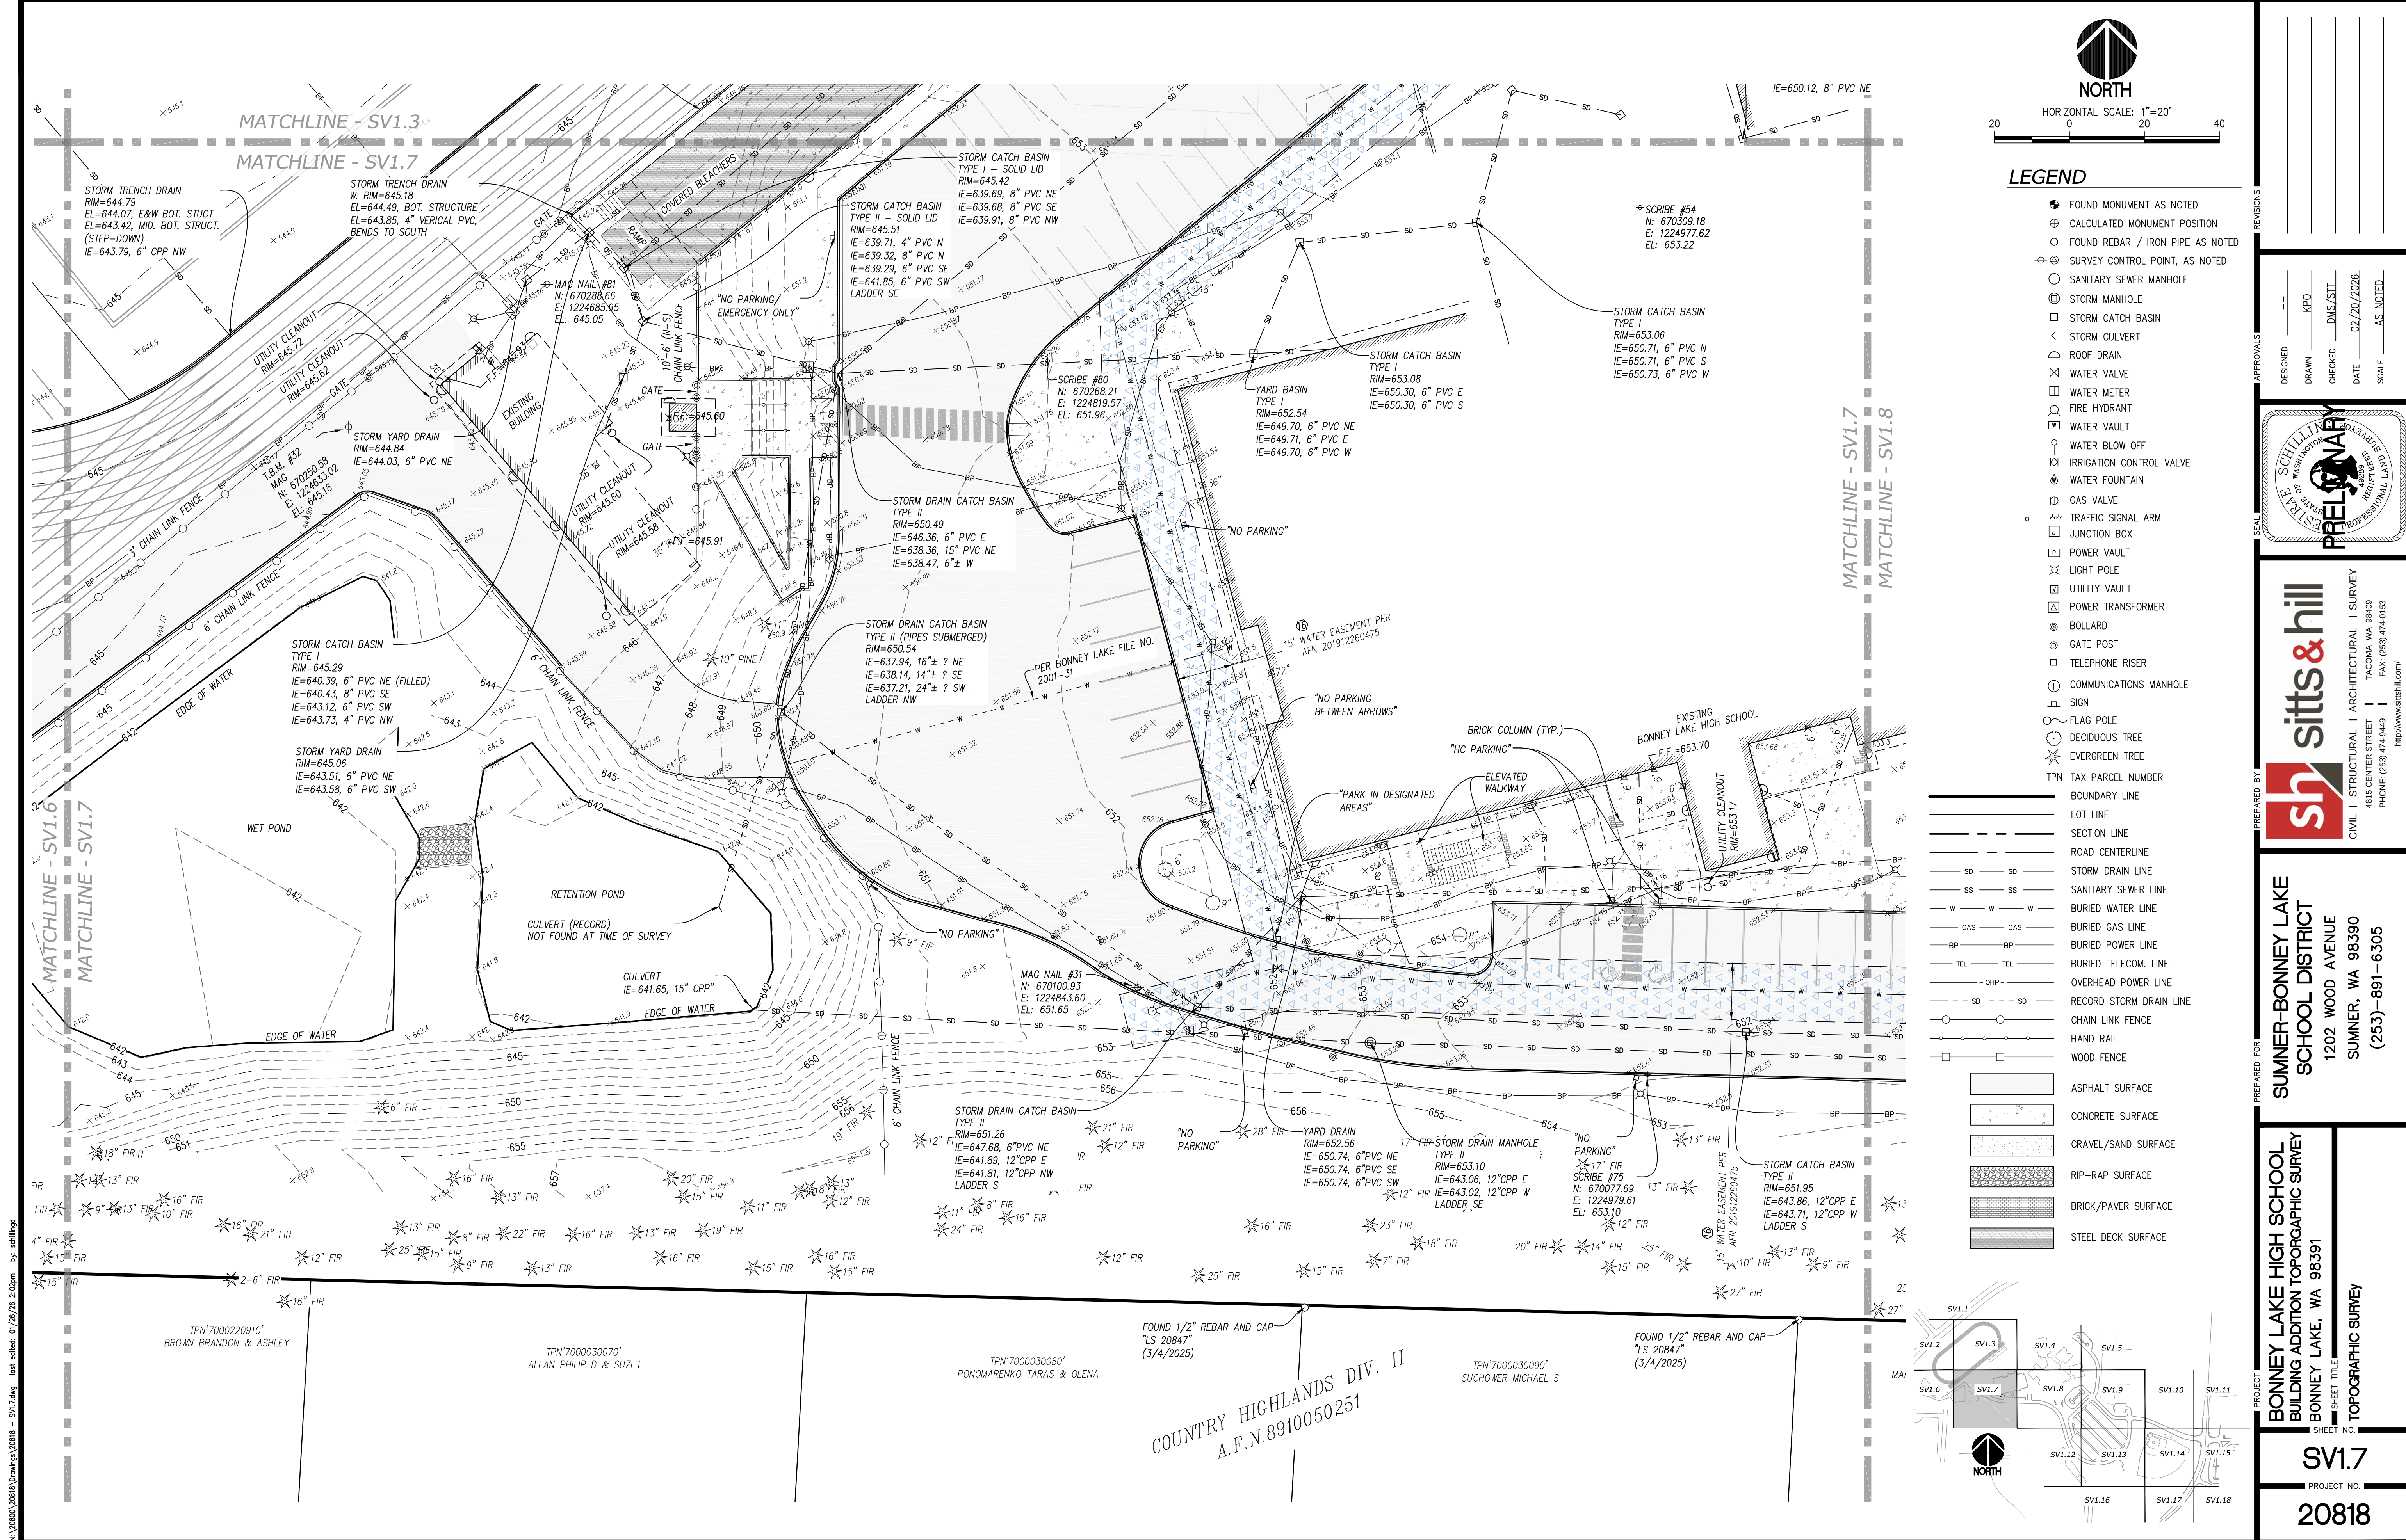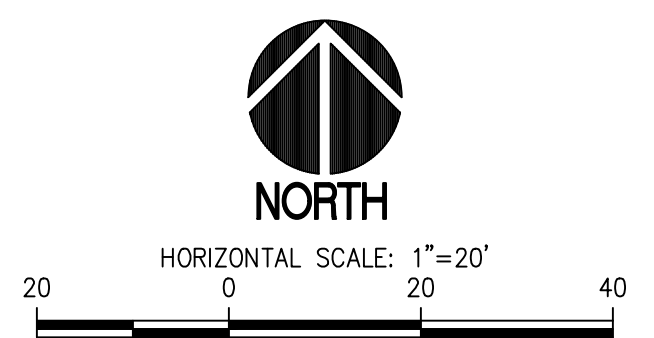


LEGEND

- FOUND MONUMENT AS NOTED
- CALCULATED MONUMENT POSITION
- FOUND REBAR / IRON PIPE AS NOTED
- SURVEY CONTROL POINT, AS NOTED
- SANITARY SEWER MANHOLE
- STORM MANHOLE
- STORM CATCH BASIN
- STORM CULVERT
- ROOF DRAIN
- WATER VALVE
- WATER METER
- FIRE HYDRANT
- WATER VAULT
- WATER BLOW OFF
- IRRIGATION CONTROL VALVE
- WATER FOUNTAIN
- GAS VALVE
- TRAFFIC SIGNAL ARM
- JUNCTION BOX
- POWER VAULT
- LIGHT POLE
- UTILITY VAULT
- POWER TRANSFORMER
- BOLLARD
- GATE POST
- TELEPHONE RISER
- COMMUNICATIONS MANHOLE
- SIGN
- FLAG POLE
- DECIDUOUS TREE
- EVERGREEN TREE
- TPN TAX PARCEL NUMBER

- BOUNDARY LINE
- LOT LINE
- SECTION LINE
- ROAD CENTERLINE
- STORM DRAIN LINE
- SANITARY SEWER LINE
- BURIED WATER LINE
- BURIED GAS LINE
- BURIED POWER LINE
- BURIED TELECOM. LINE
- OVERHEAD POWER LINE
- RECORD STORM DRAIN LINE
- CHAIN LINK FENCE
- HAND RAIL
- WOOD FENCE

- ASPHALT SURFACE
- CONCRETE SURFACE
- GRAVEL/SAND SURFACE
- RIP-RAP SURFACE
- BRICK/PAVER SURFACE
- STEEL DECK SURFACE

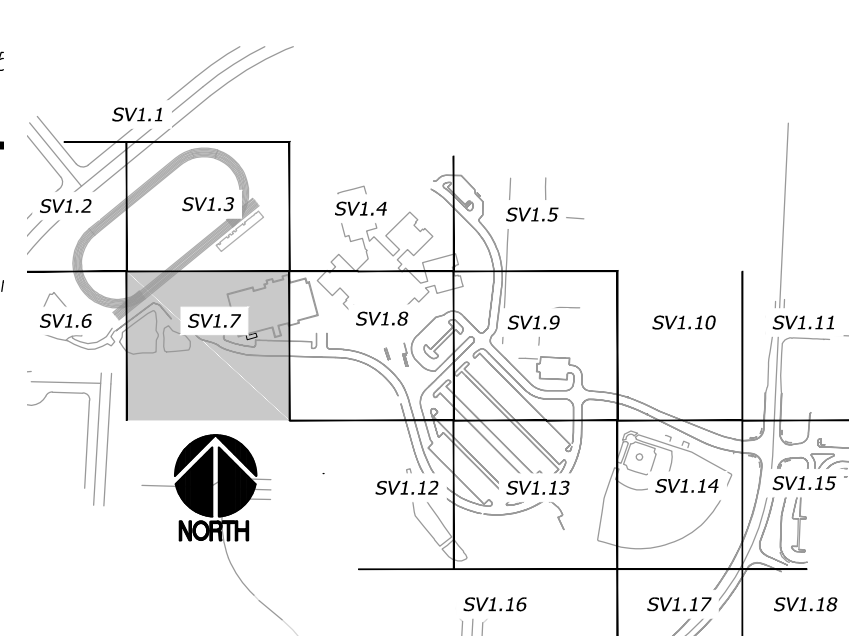

DESIGNED
DRAWN
CHECKED
DATE
SCALE

KPO
DMS/STL
02/20/2026
AS NOTED

REVISIONS

APPROVALS

PREPARED BY

PREPARED FOR

sitts & hill

CIVIL | STRUCTURAL | ARCHITECTURAL | SURVEY
4835 CENTER STREET | TACOMA, WA 98409
PHONE: (253) 474-9449 | FAX: (253) 474-0193
HNP://WWW.SITSHILL.COM

BONNEY LAKE HIGH SCHOOL
BUILDING ADDITION TOPOGRAPHIC SURVEY
BONNEY LAKE, WA 98391

SCHOOL DISTRICT
1202 WOOD AVENUE
SUMNER, WA 98390
(253)-891-6305

PROJECT

SHEET TITLE

SHEET NO.



SV1.7

PROJECT NO.

20818




K: 20801020816 Drawings 20816 - SV1.3.dwg last edited: 07/26/24 12:23pm by schillm

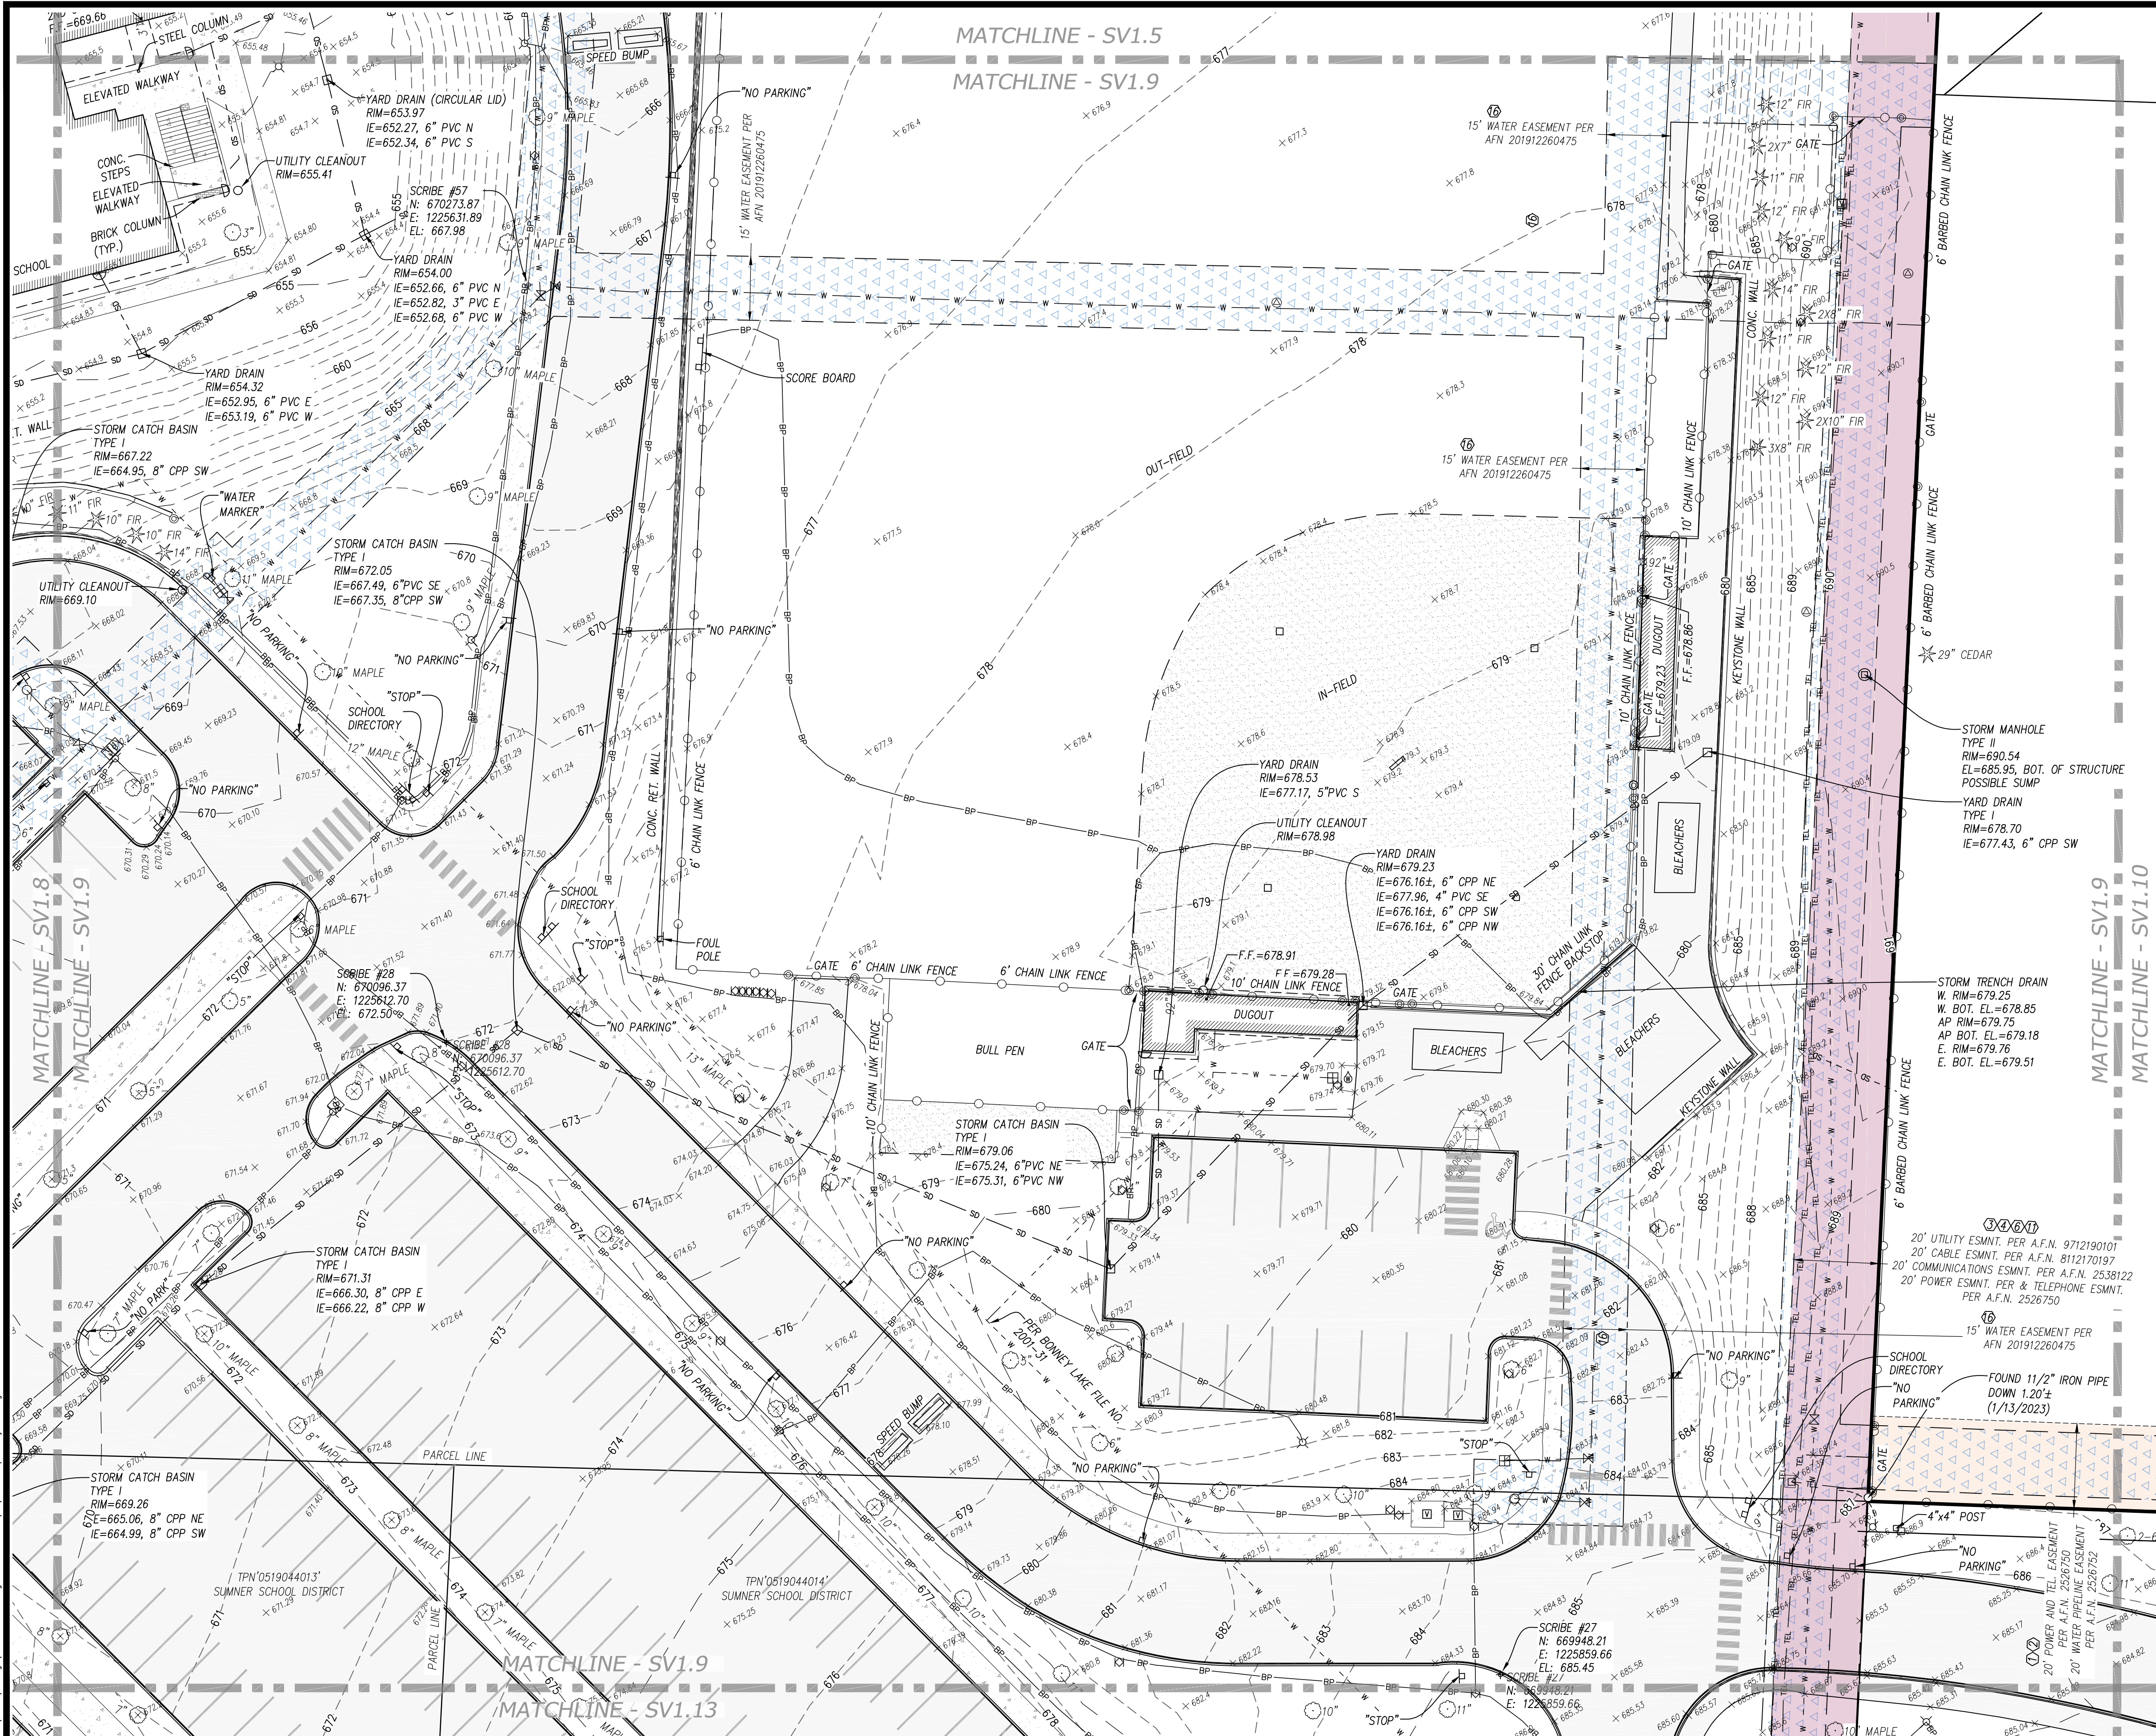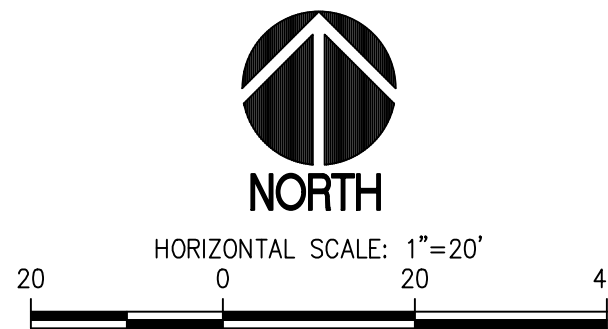

LEGEND

- FOUND MONUMENT AS NOTED
- CALCULATED MONUMENT POSITION
- FOUND REBAR / IRON PIPE AS NOTED
- SURVEY CONTROL POINT, AS NOTED
- SANITARY SEWER MANHOLE
- STORM MANHOLE
- STORM CATCH BASIN
- STORM CULVERT
- ROOF DRAIN
- WATER VALVE
- WATER METER
- FIRE HYDRANT
- WATER VAULT
- WATER BLOW OFF
- IRRIGATION CONTROL VALVE
- WATER FOUNTAIN
- GAS VALVE
- TRAFFIC SIGNAL ARM
- JUNCTION BOX
- POWER VAULT
- LIGHT POLE
- UTILITY VAULT
- POWER TRANSFORMER
- BOLLARD
- GATE POST
- TELEPHONE RISER
- COMMUNICATIONS MANHOLE
- SIGN
- FLAG POLE
- DECIDUOUS TREE
- EVERGREEN TREE
- TPN TAX PARCEL NUMBER
- BOUNDARY LINE
- LOT LINE
- SECTION LINE
- ROAD CENTERLINE
- STORM DRAIN LINE
- SANITARY SEWER LINE
- BURIED WATER LINE
- BURIED GAS LINE
- BURIED POWER LINE
- BURIED TELECOM. LINE
- OVERHEAD POWER LINE
- RECORD STORM DRAIN LINE
- CHAIN LINK FENCE
- HAND RAIL
- WOOD FENCE

- ASPHALT SURFACE
- CONCRETE SURFACE
- GRAVEL/SAND SURFACE
- RIP-RAP SURFACE
- BRICK/PAVER SURFACE
- STEEL DECK SURFACE

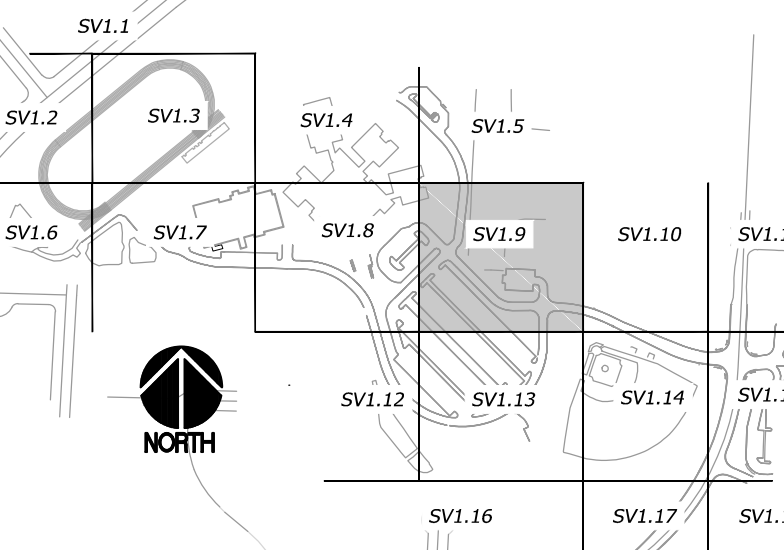


REVISIONS

APPROVALS

PREPARED BY

PROJECT

DESIGNED	---
DRAWN	KFO
CHECKED	DMS/STL
DATE	02/20/2026
SCALE	AS NOTED

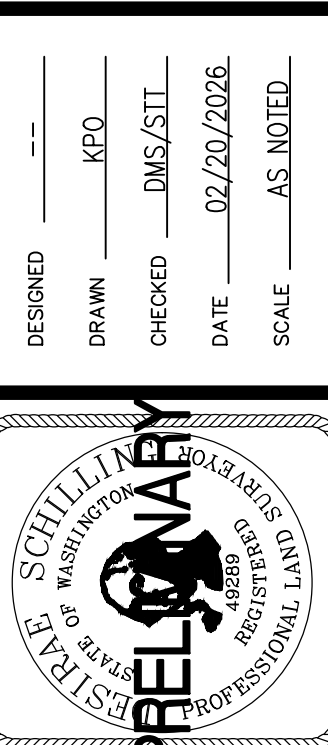


sitts & hill
CIVIL | STRUCTURAL | ARCHITECTURAL | SURVEY
4835 CENTER STREET | TACOMA, WA 98409
PHONE: (253) 474-9449 | FAX: (253) 474-0193
http://www.sitts-hill.com

**BONNEY LAKE HIGH SCHOOL
SCHOOL DISTRICT**
1202 WOOD AVENUE
SUMNER, WA 98390
(253)-891-6305

**BONNEY LAKE HIGH SCHOOL
BUILDING ADDITION TOPOGRAPHIC SURVEY**
BONNEY LAKE, WA 98391

SHEET TITLE
TOPOGRAPHIC SURVEY
SHEET NO.
SV1.9
PROJECT NO.
20818

 

- BOUNDARY LINE
- LOT LINE
- SECTION LINE
- ROAD CENTERLINE
- STORM DRAIN LINE
- SANITARY SEWER LINE
- BURIED WATER LINE
- BURIED GAS LINE
- BURIED POWER LINE
- BURIED TELECOM. LINE
- OVERHEAD POWER LINE
- RECORD STORM DRAIN LINE
- CHAIN LINK FENCE
- HAND RAIL
- WOOD FENCE

-

SEAL ■■■■ APPROVALS ■■■■ REVISIONS ■■■■

PREPARED BY

sh

sitts & hill

CIVIL | STRUCTURAL | ARCHITECTURAL | SURVEY

4815 CENTER STREET | TACOMA, WA 98409
PHONE: (253) 474-9449 | FAX: (253) 474-0153
<http://www.sitts-hill.com/>

**SUMNER-BONNEY LAKE
SCHOOL DISTRICT**
1202 WOOD AVENUE
SUMNER, WA 98390
(253)–891–6305

PROJECT
BONNEY LAKE HIGH SCHOOL
BUILDING ADDITION TOPOGRAPHIC SURVEY
BONNEY LAKE, WA 98391

SHEET TITLE
TOPOGRAPHIC SURVEY



SV1.11

PROJECT NO. 60-178

20818

MATCHLINE - SV1.8
MATCHLINE - SV1.12


TPN'7000030120'
BOYCE EARL O. & DEBORAH J.

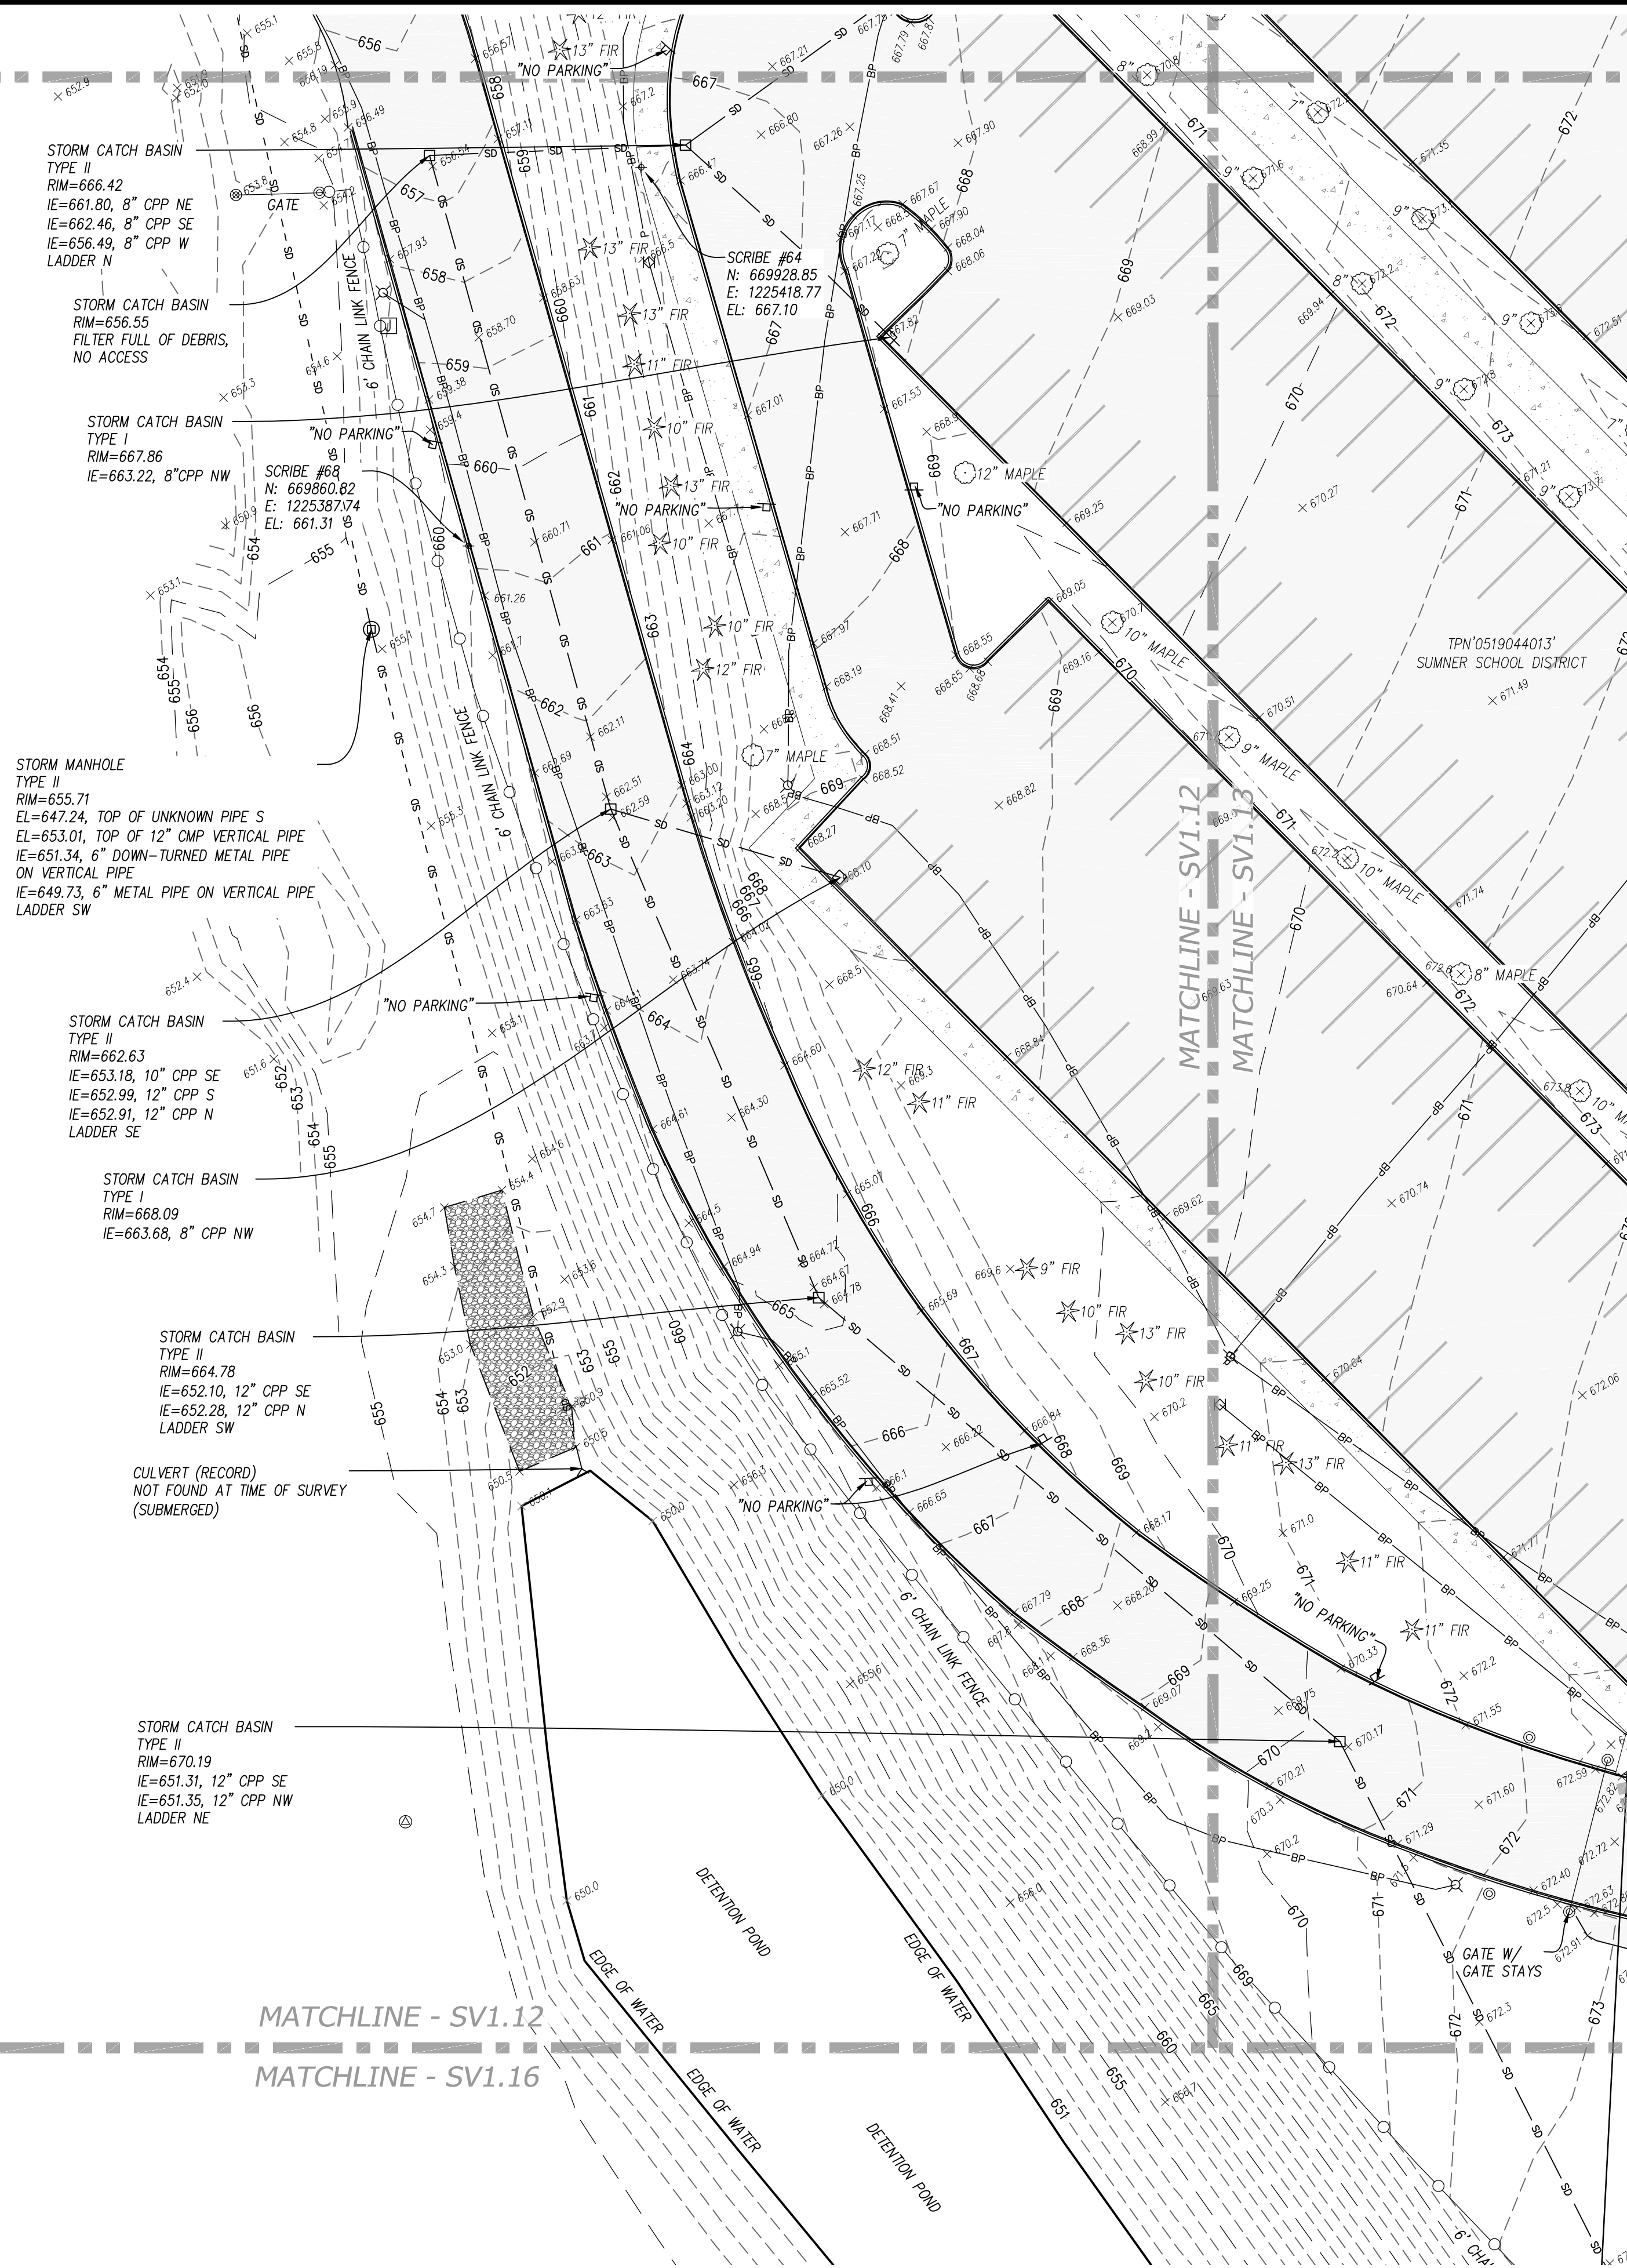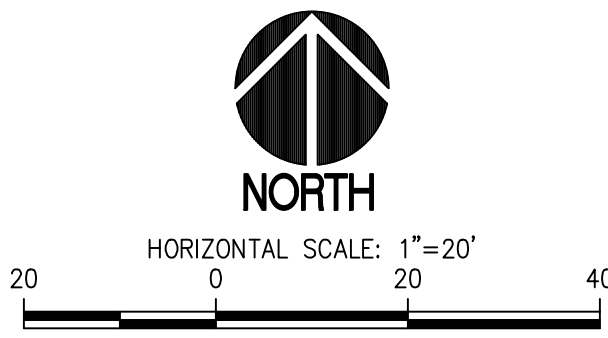

LEGEND

- FOUND MONUMENT AS NOTED
- CALCULATED MONUMENT POSITION
- FOUND REBAR / IRON PIPE AS NOTED
- SURVEY CONTROL POINT, AS NOTED
- SANITARY SEWER MANHOLE
- STORM MANHOLE
- STORM CATCH BASIN
- STORM CULVERT
- ROOF DRAIN
- WATER VALVE
- WATER METER
- FIRE HYDRANT
- WATER VAULT
- WATER BLOW OFF
- IRRIGATION CONTROL VALVE
- WATER FOUNTAIN
- GAS VALVE
- TRAFFIC SIGNAL ARM
- JUNCTION BOX
- POWER VAULT
- LIGHT POLE
- UTILITY VAULT
- POWER TRANSFORMER
- BOLLARD
- GATE POST
- TELEPHONE RISER
- COMMUNICATIONS MANHOLE
- SIGN
- FLAG POLE
- DECIDUOUS TREE
- EVERGREEN TREE
- TPN TAX PARCEL NUMBER
- BOUNDARY LINE
- LOT LINE
- SECTION LINE
- ROAD CENTERLINE
- STORM DRAIN LINE
- SANITARY SEWER LINE
- BURIED WATER LINE
- BURIED GAS LINE
- BURIED POWER LINE
- BURIED TELECOM. LINE
- OVERHEAD POWER LINE
- RECORD STORM DRAIN LINE
- CHAIN LINK FENCE
- HAND RAIL
- WOOD FENCE

- ASPHALT SURFACE
- CONCRETE SURFACE
- GRAVEL/SAND SURFACE
- RIP-RAP SURFACE
- BRICK/PAVER SURFACE
- STEEL DECK SURFACE

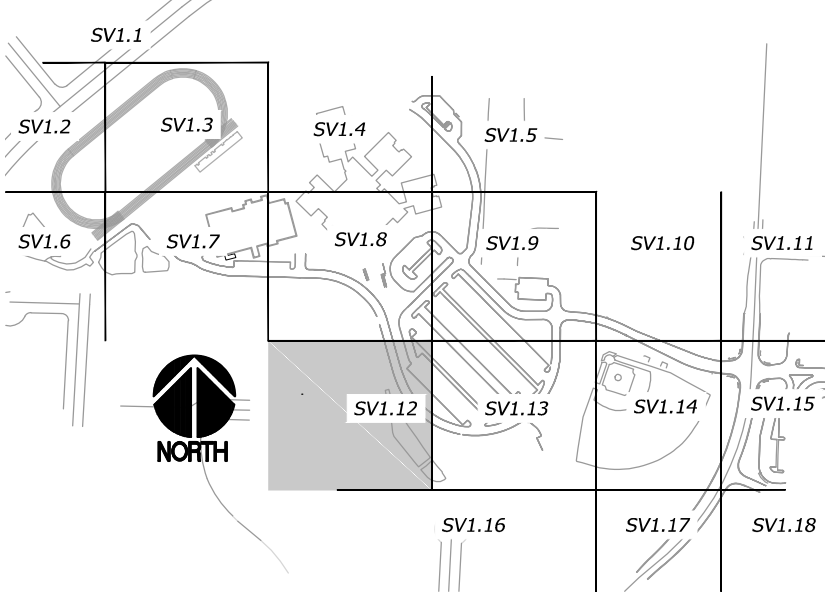

REVISIONS
APPROVALS
DESIGNED
DRAWN
CHECKED
DATE
SCALE
AS NOTED



sitts & hill
CIVIL | STRUCTURAL | ARCHITECTURAL | SURVEY
4835 CENTER STREET | TACOMA, WA 98409
PHONE: (253) 474-9449 | FAX: (253) 474-0133
HP://WWW.SITSHILL.COM

**SUMNER-BONNEY LAKE
SCHOOL DISTRICT**
1202 WOOD AVENUE
SUMNER, WA 98390
(253)-891-6305

**BONNEY LAKE HIGH SCHOOL
BUILDING ADDITION TOPOGRAPHIC SURVEY**
BONNEY LAKE, WA 98391
SHEET TITLE
SHEET NO.
TOPOGRAPHIC SURVEY

SV1.12
PROJECT NO.
20818





HORIZONTAL SCALE: 1"=20'


A horizontal scale bar with tick marks at 20, 0, 20, and 40 feet. The bar is divided into four equal segments, each representing 20 feet.

LEGEND

- FOUND MONUMENT AS NOTED
- ⊕ CALCULATED MONUMENT POSITION
- FOUND REBAR / IRON PIPE AS NOTED
- ⊕ ⊗ SURVEY CONTROL POINT, AS NOTED
- SANITARY SEWER MANHOLE
- Ⓢ STORM MANHOLE
- STORM CATCH BASIN
- < STORM CULVERT
- ⌒ ROOF DRAIN
- ⋈ WATER VALVE
- ⊞ WATER METER
- 🔍 FIRE HYDRANT
- 🏠 WATER VAULT
- 🌬 WATER BLOW OFF
- ⌘ IRRIGATION CONTROL VALVE
- 💧 WATER FOUNTAIN
- 🚰 GAS VALVE
- 📶 TRAFFIC SIGNAL ARM
- 📶 JUNCTION BOX
- 🏠 POWER VAULT
- ⌘ LIGHT POLE
- 🏠 UTILITY VAULT
- 📶 POWER TRANSFORMER
- ⊙ BOLLARD
- ⊙ GATE POST
- TELEPHONE RISER
- 📶 COMMUNICATIONS MANHOLE
- 📶 SIGN
- 🌳 FLAG POLE
- 🌳 DECIDUOUS TREE
- 🌳 EVERGREEN TREE
- TPN TAX PARCEL NUMBER

 - | | |
|---|-------------------------|
|  | BOUNDARY LINE |
|  | LOT LINE |
|  | SECTION LINE |
|  | ROAD CENTERLINE |
|  | STORM DRAIN LINE |
|  | SANITARY SEWER LINE |
|  | BURIED WATER LINE |
|  | BURIED GAS LINE |
|  | BURIED POWER LINE |
|  | BURIED TELECOM. LINE |
|  | OVERHEAD POWER LINE |
|  | RECORD STORM DRAIN LINE |
|  | CHAIN LINK FENCE |
|  | HAND RAIL |
|  | WOOD FENCE |

 - | | |
|---|---------------------|
|  | ASPHALT SURFACE |
|  | CONCRETE SURFACE |
|  | GRAVEL/SAND SURFACE |
|  | RIP-RAP SURFACE |
|  | BRICK/PAVER SURFACE |
|  | STEEL DECK SURFACE |

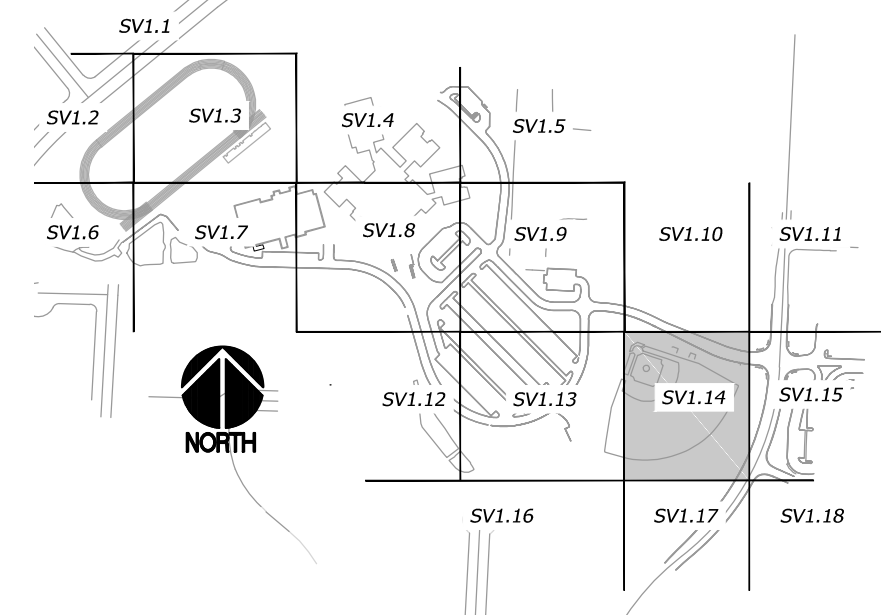

SEAL APPROVALS REVISIONS

PREPARED BY

 **sitts & hill**

CIVIL | STRUCTURAL | ARCHITECTURAL | SURVEY
4815 CENTER STREET | TACOMA, WA 98408
PHONE: (253) 474-9449 | FAX: (253) 474-0153
<http://www.sitts-hill.com/>


**SUMNER-BONNEY LAKE
SCHOOL DISTRICT**
1202 WOOD AVENUE
SUMNER, WA 98390
(253)—891-6305

PROJECT **BONNEY LAKE HIGH SCHOOL**
BUILDING ADDITION TOPOGRAPHIC SURVEY
 SHEET TITLE **BONNEY LAKE, WA 98391**
 SHEET NO. **TOPOGRAPHIC SURVEY**

SV1.14

20818

K: 20801.00816 Drawings 20818 - SV1.15.dwg last edited: 07/26/26 1:46pm by: schilling

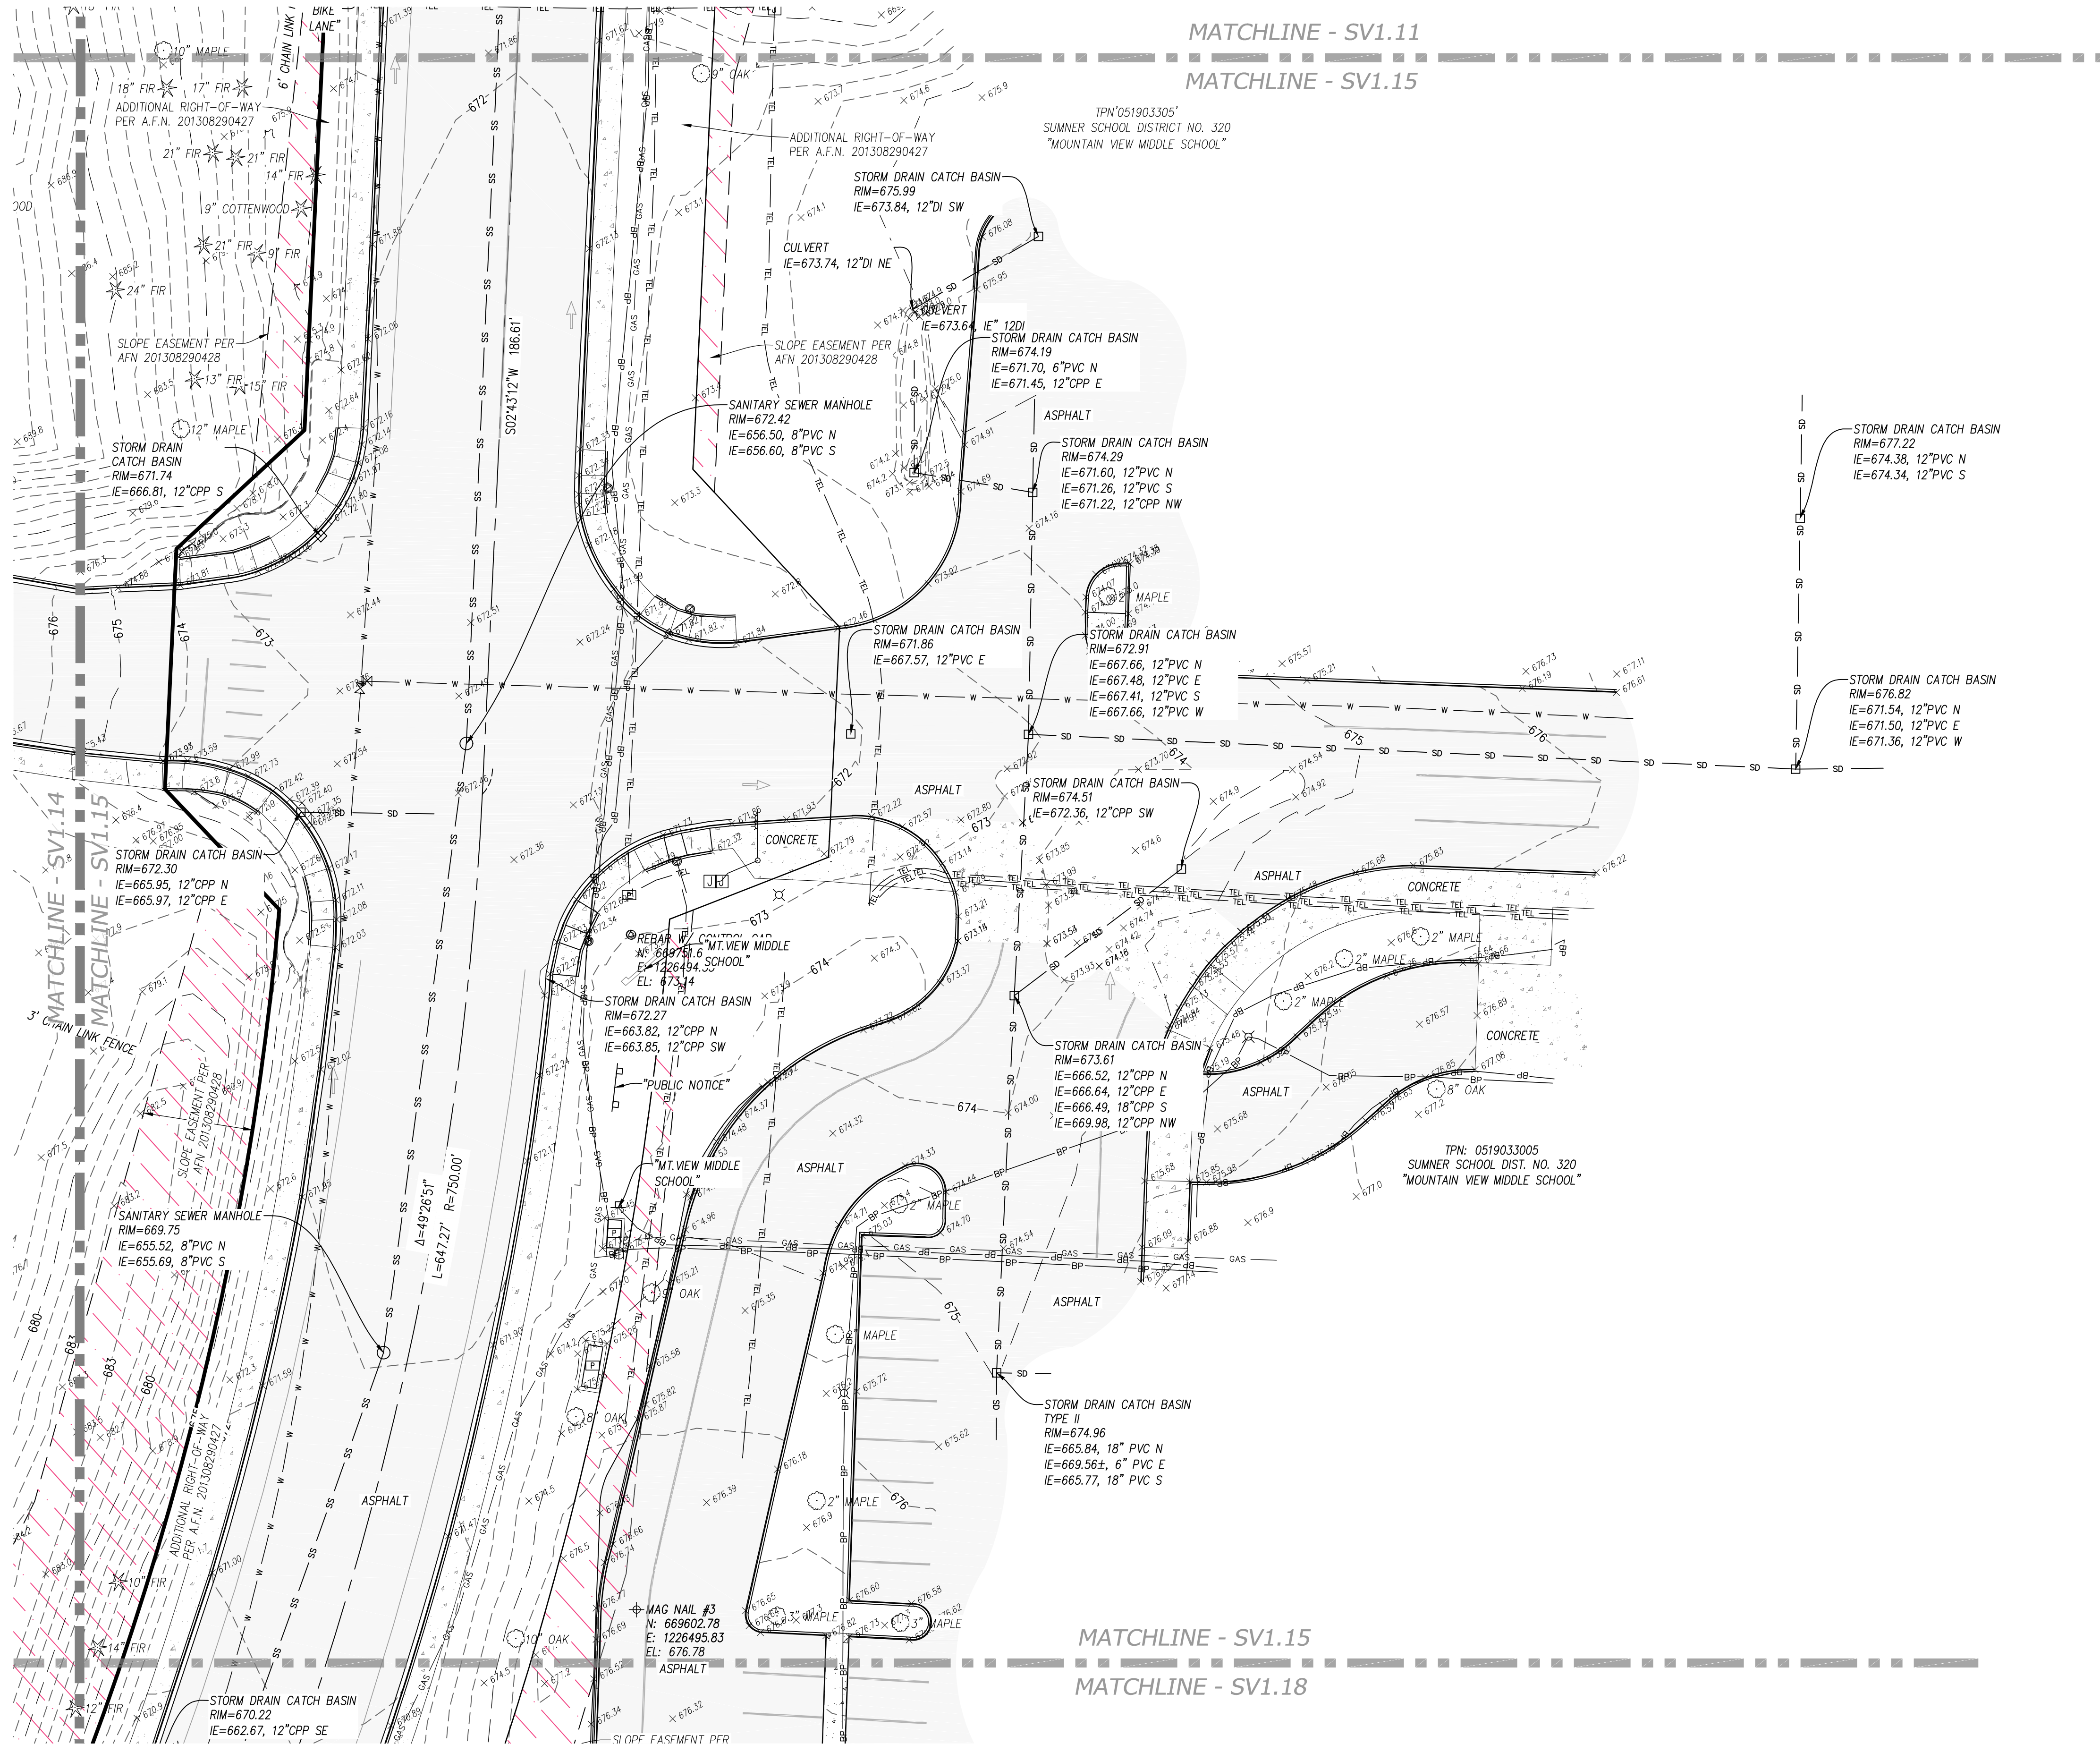


LEGEND

- FOUND MONUMENT AS NOTED
- ⊕ CALCULATED MONUMENT POSITION
- FOUND REBAR / IRON PIPE AS NOTED
- ⊕ SURVEY CONTROL POINT, AS NOTED
- SANITARY SEWER MANHOLE
- ⊕ STORM MANHOLE
- STORM CATCH BASIN
- < STORM CULVERT
- △ ROOF DRAIN
- ⊗ WATER VALVE
- ⊕ WATER METER
- ⊕ FIRE HYDRANT
- ⊕ WATER VAULT
- ⊕ WATER BLOW OFF
- ⊕ IRRIGATION CONTROL VALVE
- ⊕ WATER FOUNTAIN
- ⊕ GAS VALVE
- ⊕ TRAFFIC SIGNAL ARM
- ⊕ JUNCTION BOX
- ⊕ POWER VAULT
- ⊕ LIGHT POLE
- ⊕ UTILITY VAULT
- ⊕ POWER TRANSFORMER
- ⊕ BOLLARD
- ⊕ GATE POST
- ⊕ TELEPHONE RISER
- ⊕ COMMUNICATIONS MANHOLE
- ⊕ SIGN
- FLAG POLE
- ⊕ DECIDUOUS TREE
- ⊕ EVERGREEN TREE
- TPN TAX PARCEL NUMBER

- BOUNDARY LINE
- LOT LINE
- SECTION LINE
- ROAD CENTERLINE
- SD — SD — STORM DRAIN LINE
- SS — SS — SANITARY SEWER LINE
- W — W — W — BURIED WATER LINE
- GAS — GAS — BURIED GAS LINE
- BP — BP — BURIED POWER LINE
- TEL — TEL — BURIED TELECOM. LINE
- OHP — OHP — OVERHEAD POWER LINE
- SD — SD — RECORD STORM DRAIN LINE
- CHAIN LINK FENCE
- HAND RAIL
- WOOD FENCE

- ASPHALT SURFACE
- CONCRETE SURFACE
- GRAVEL/SAND SURFACE
- RIP-RAP SURFACE
- BRICK/PAVER SURFACE
- STEEL DECK SURFACE

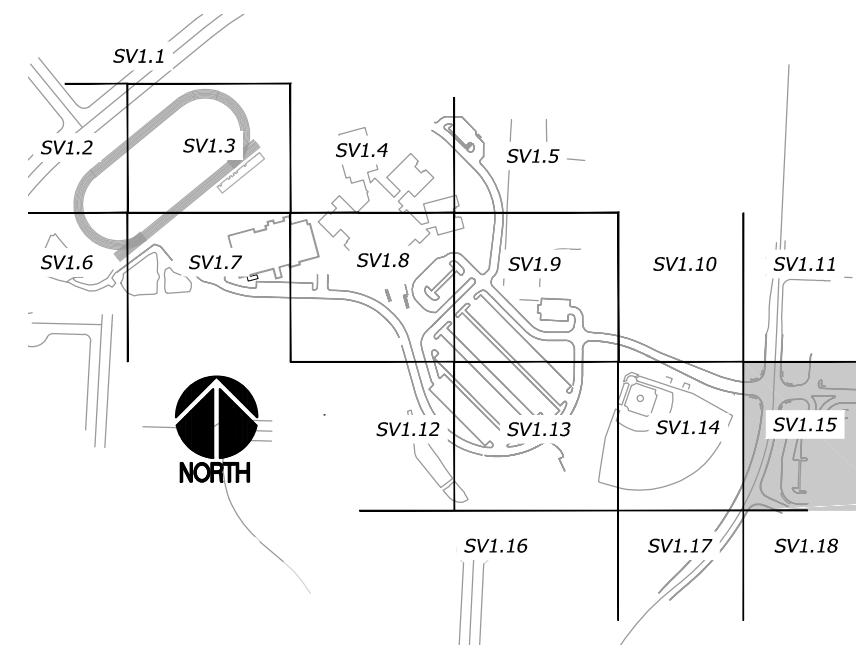

REVISIONS

APPROVALS

SEALED

PREPARED BY

PREPARED FOR

PROJECT

SHEET NO.

PROJECT NO.

DESIGNED	---	KPO
DRAWN	---	DMS/STT
CHECKED	---	DATE
DATE	02/20/2026	SCALE
SCALE	AS NOTED	



sitts & hill

CIVIL | STRUCTURAL | ARCHITECTURAL | SURVEY
4835 CENTER STREET | TACOMA, WA 98409
PHONE: (253) 474-9449 | FAX: (253) 474-0193
HDP://WWW.SITSHILL.COM

**SUMNER-BONNEY LAKE
SCHOOL DISTRICT**

1202 WOOD AVENUE
SUMNER, WA 98390
(253)-891-6305



**BONNEY LAKE HIGH SCHOOL
BUILDING ADDITION TOPOGRAPHIC SURVEY**

BONNEY LAKE, WA 98391

SV1.15

PROJECT NO.
20818

k: 20801.20818 Drawings 20818 - SV1.16.dwg last edited: 07/26/26 2:02pm by: schillingd

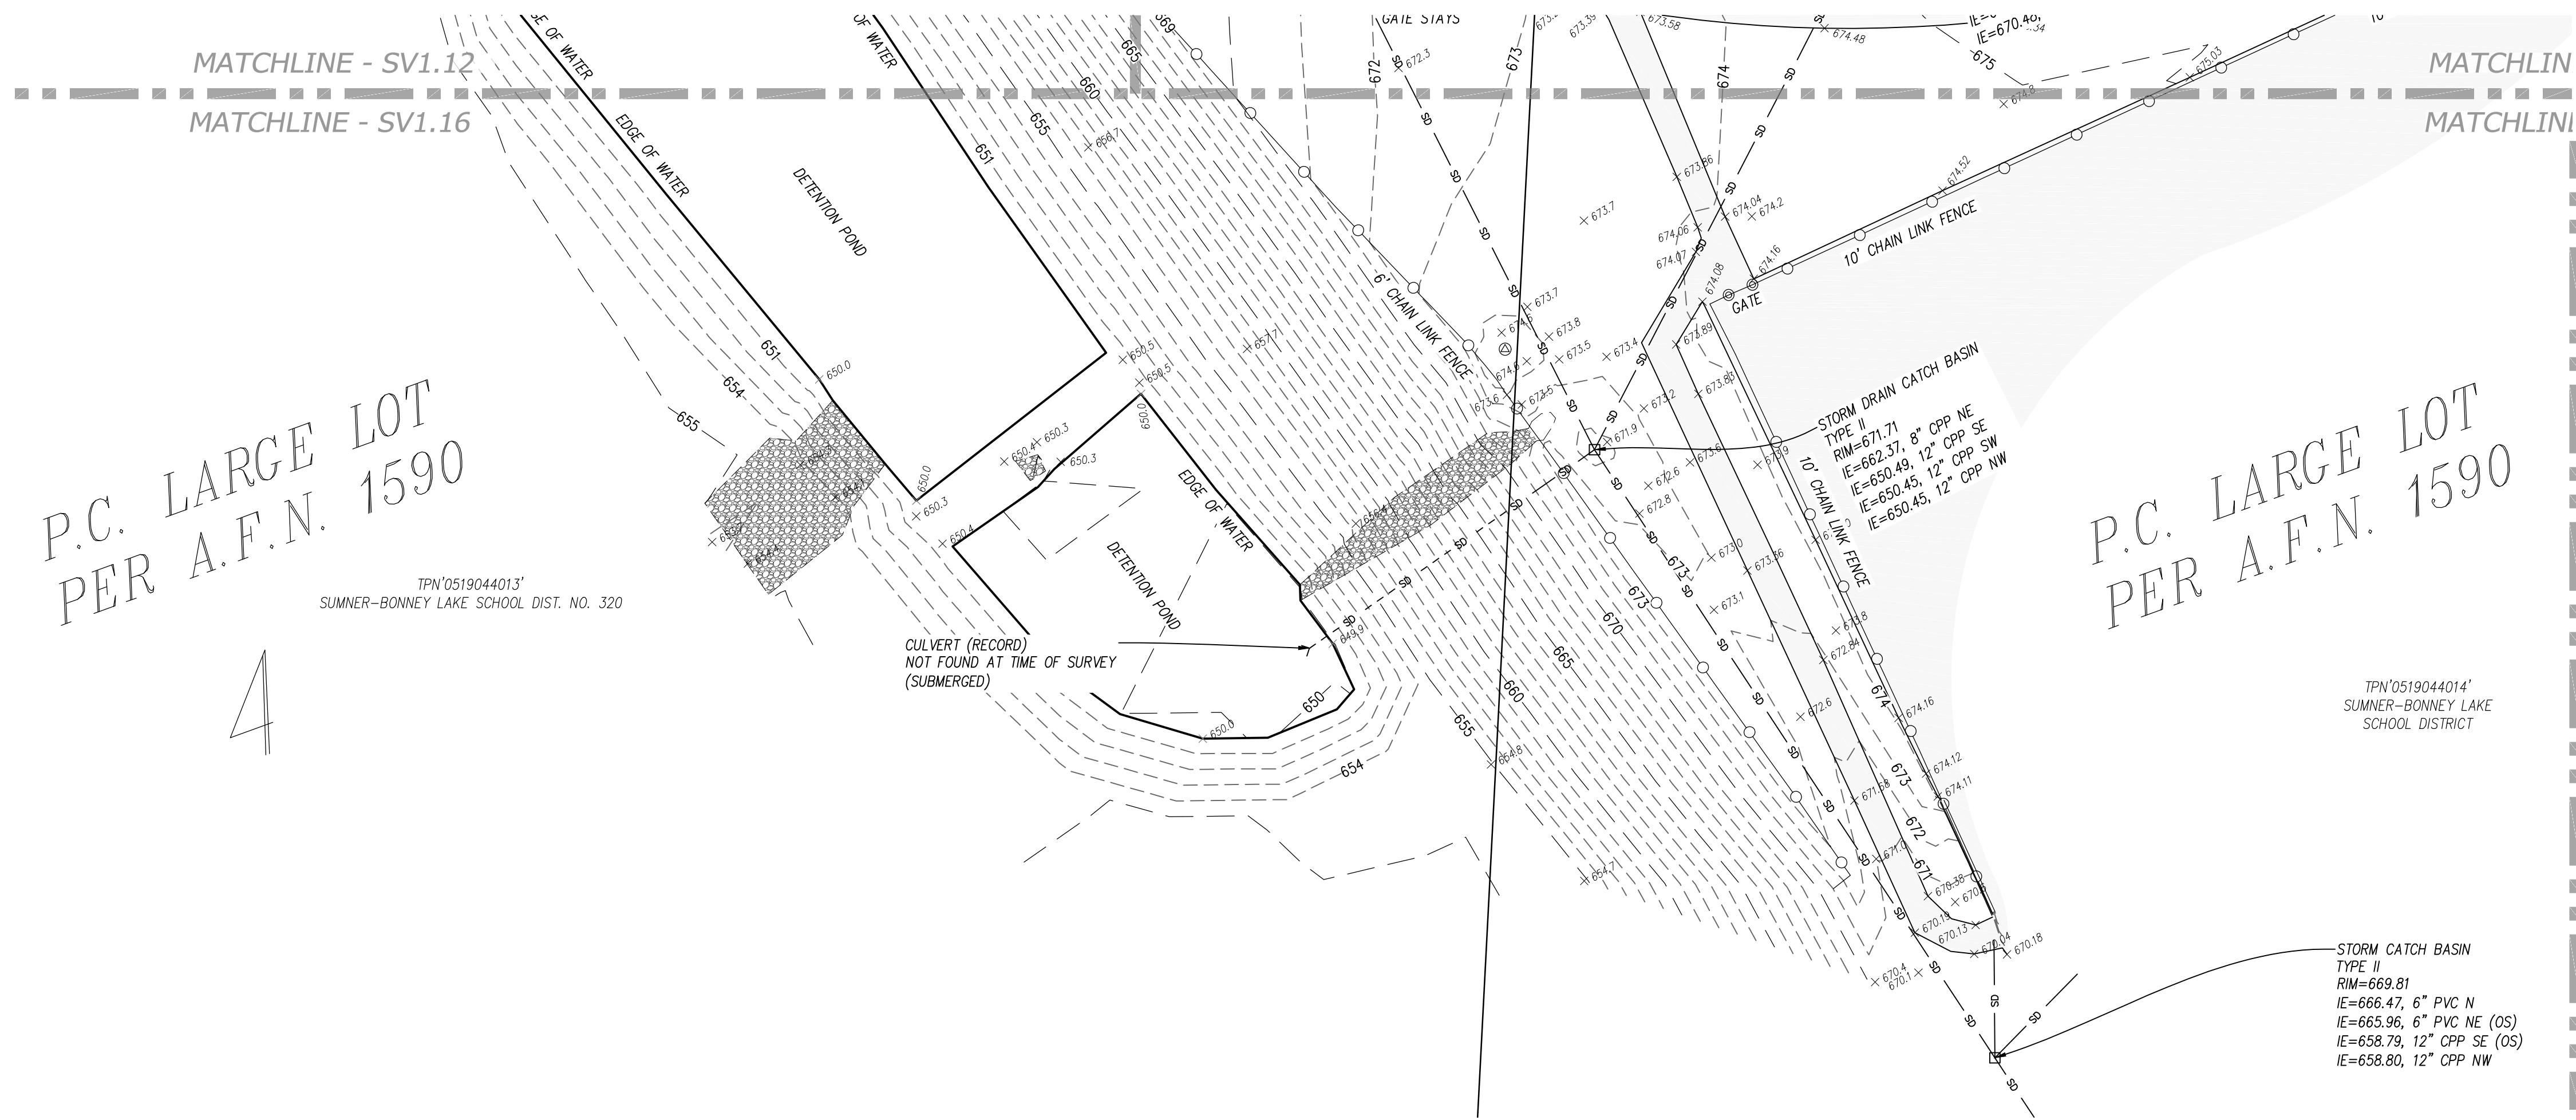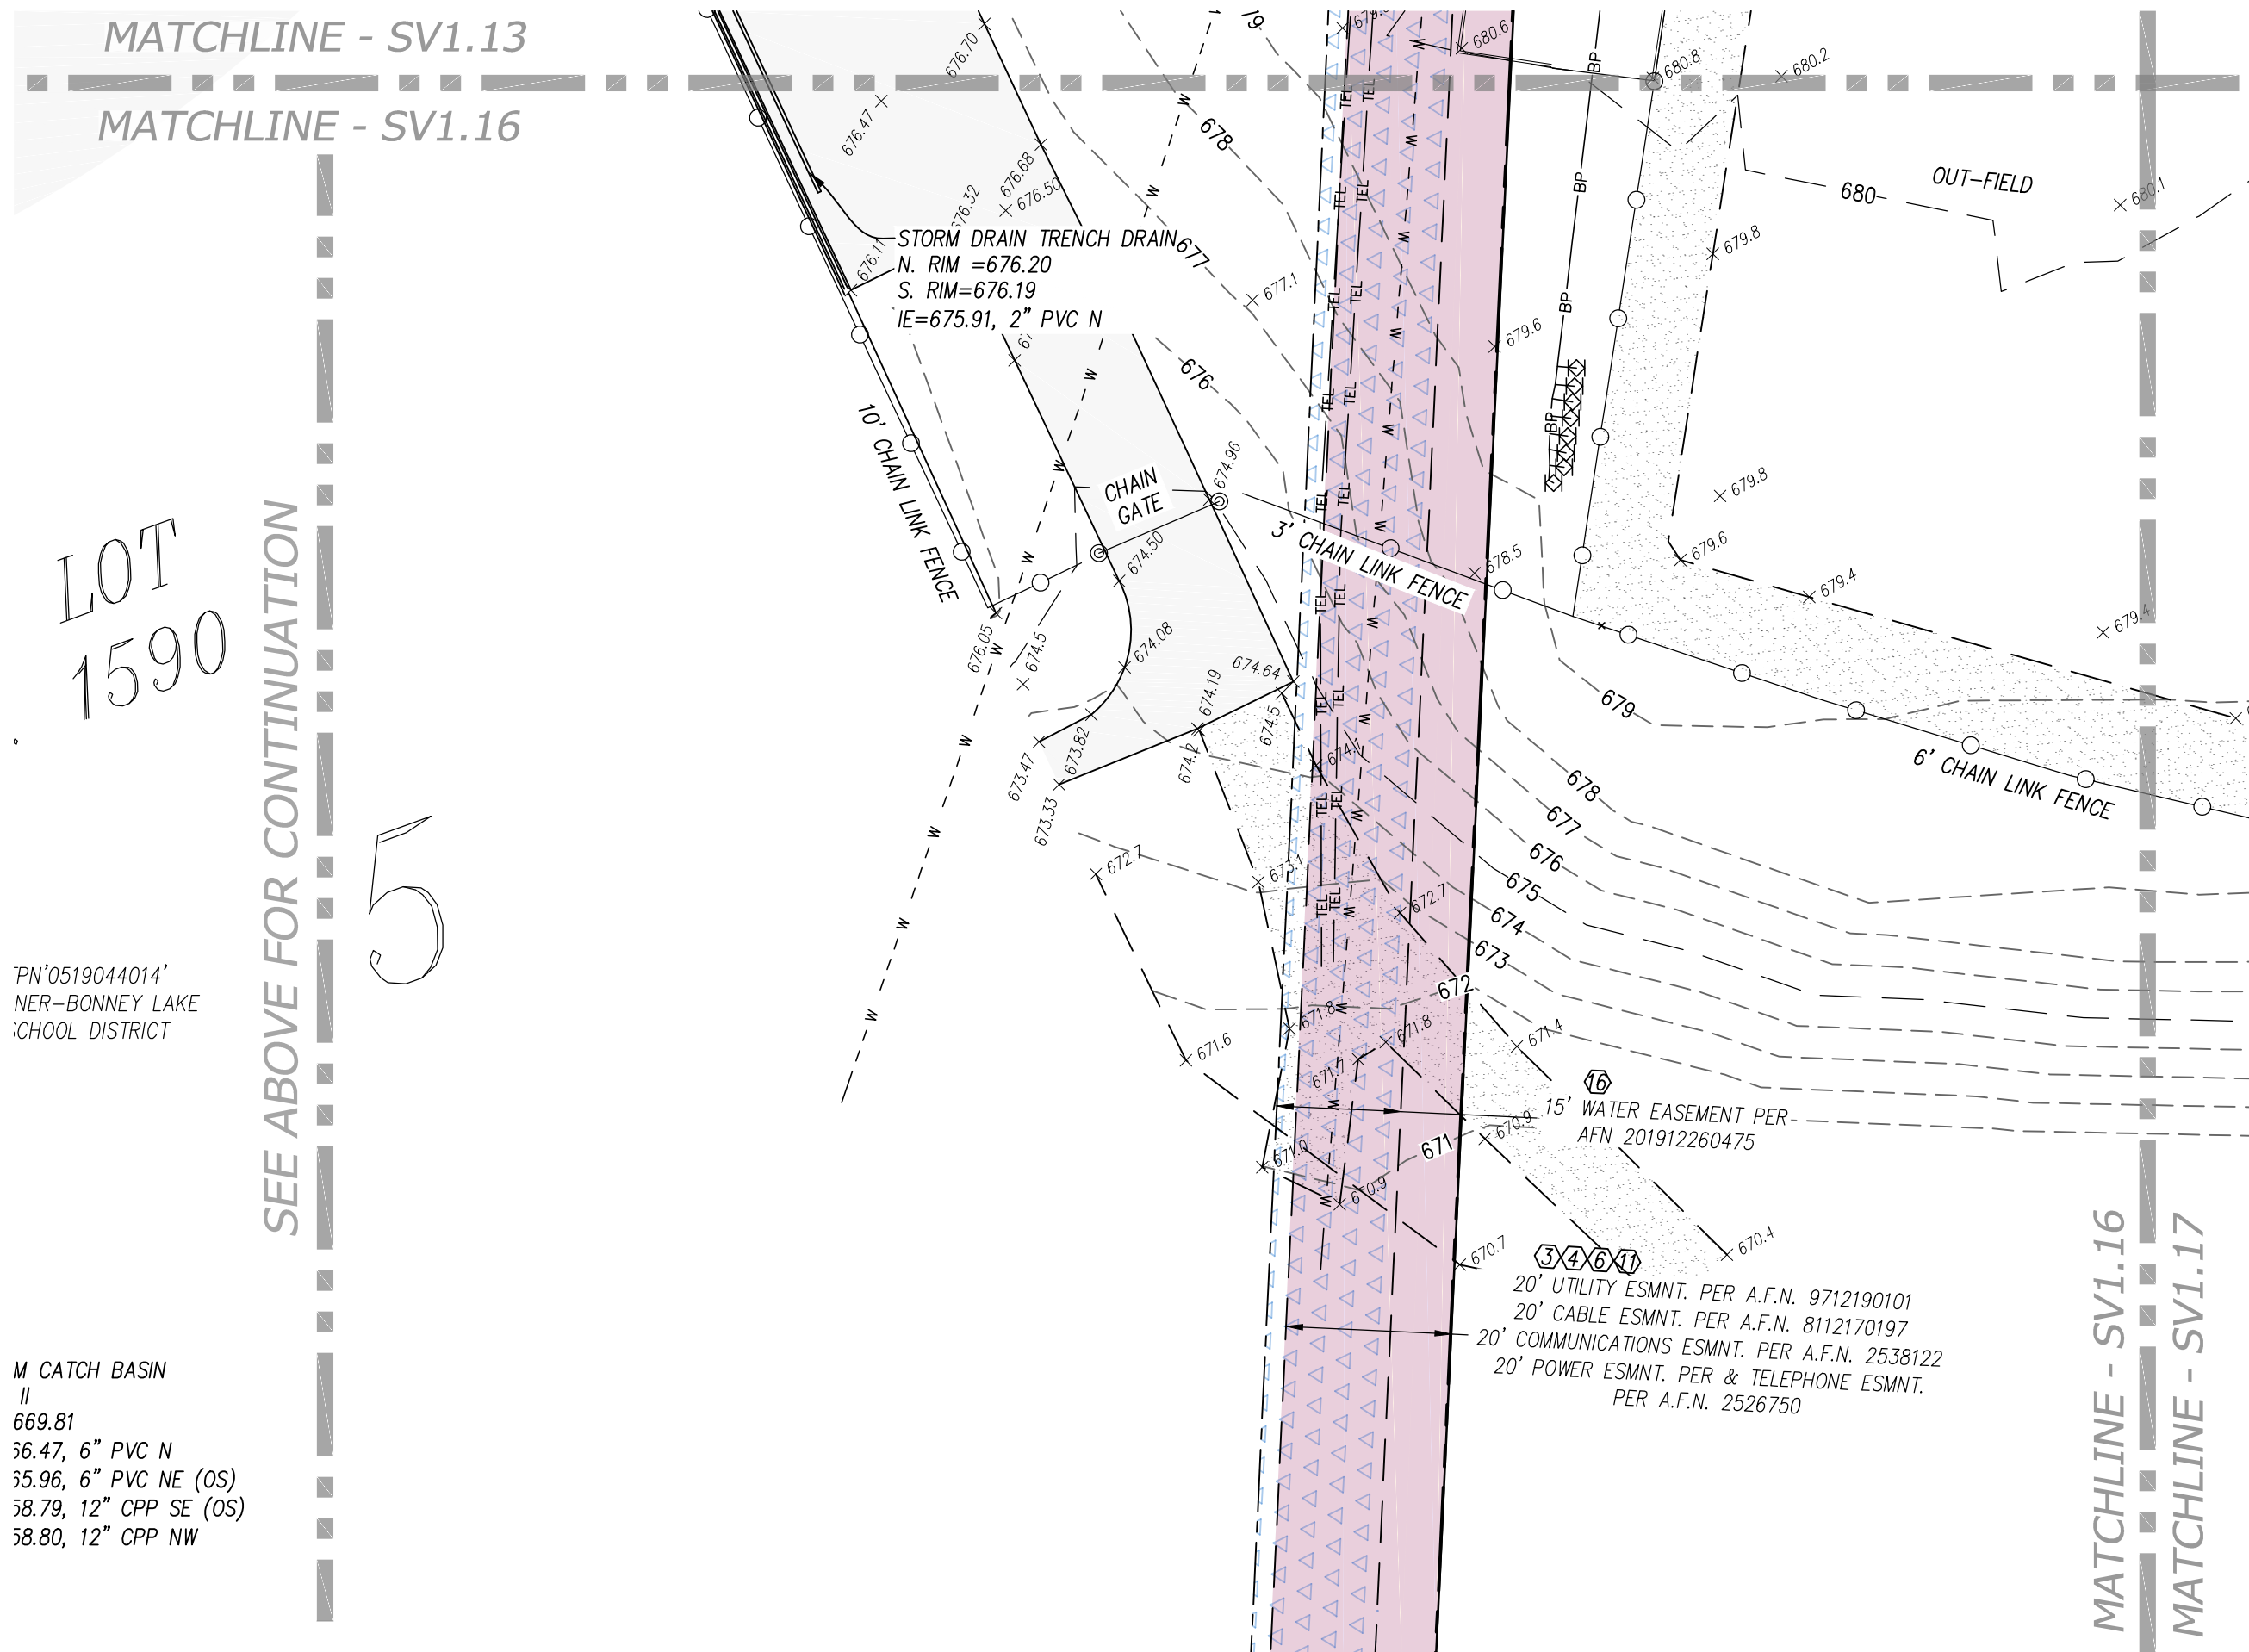

M. CATCH BASIN
II
669.81
36.47, 6" PVC N
35.96, 6" PVC NE (OS)
38.79, 12" CPP SE (OS)
38.80, 12" CPP NW




LEGEND

- FOUND MONUMENT AS NOTED
- CALCULATED MONUMENT POSITION
- FOUND REBAR / IRON PIPE AS NOTED
- SURVEY CONTROL POINT, AS NOTED
- SANITARY SEWER MANHOLE
- STORM MANHOLE
- STORM CATCH BASIN
- STORM CULVERT
- ROOF DRAIN
- WATER VALVE
- WATER METER
- FIRE HYDRANT
- WATER VAULT
- WATER BLOW OFF
- IRRIGATION CONTROL VALVE
- WATER FOUNTAIN
- GAS VALVE
- TRAFFIC SIGNAL ARM
- JUNCTION BOX
- POWER VAULT
- LIGHT POLE
- UTILITY VAULT
- POWER TRANSFORMER
- BOLLARD
- GATE POST
- TELEPHONE RISER
- COMMUNICATIONS MANHOLE
- SIGN
- FLAG POLE
- DECIDUOUS TREE
- EVERGREEN TREE

TPN TAX PARCEL NUMBER


- BOUNDARY LINE
- LOT LINE
- SECTION LINE
- ROAD CENTERLINE
- STORM DRAIN LINE
- SANITARY SEWER LINE
- BURIED WATER LINE
- BURIED GAS LINE
- BURIED POWER LINE
- BURIED TELECOM. LINE
- OVERHEAD POWER LINE
- RECORD STORM DRAIN LINE
- CHAIN LINK FENCE
- HAND RAIL
- WOOD FENCE

- ASPHALT SURFACE
- CONCRETE SURFACE
- GRAVEL/SAND SURFACE
- RIP-RAP SURFACE
- BRICK/PAVER SURFACE
- STEEL DECK SURFACE

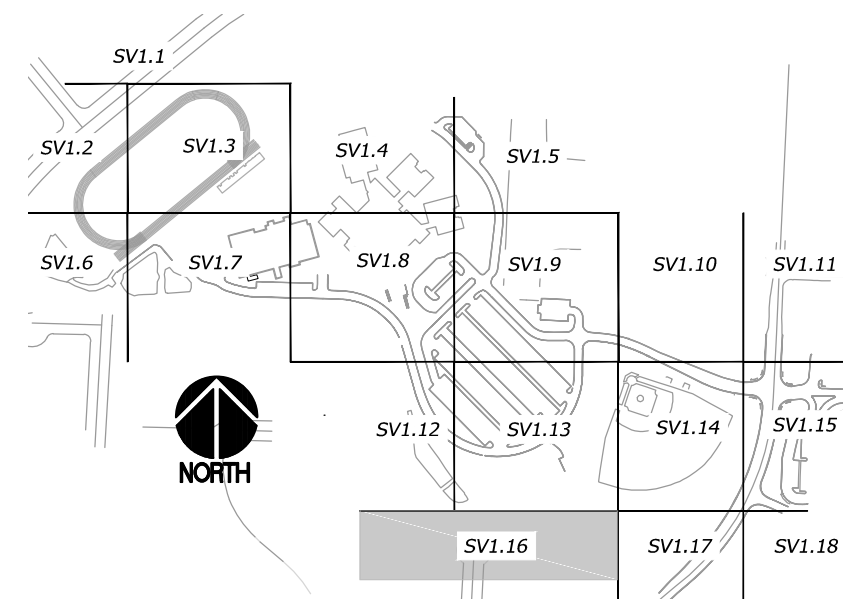

REVISIONS

APPROVALS

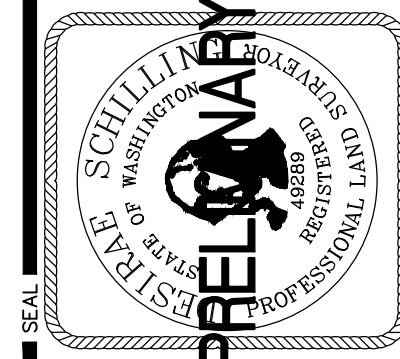

sitts & hill

CIVIL | STRUCTURAL | ARCHITECTURAL | SURVEY

4835 CENTER STREET | TACOMA, WA 98409

PHONE: (253) 474-9449 | FAX: (253) 474-0193

HP://WWW.SITSHILL.COM

PREPARED BY

**SUMNER-BONNEY LAKE
SCHOOL DISTRICT**

1202 WOOD AVENUE
SUMNER, WA 98390
(253)-891-6305

PROJECT

**BONNEY LAKE HIGH SCHOOL
BUILDING ADDITION TOPOGRAPHIC SURVEY**

BONNEY LAKE, WA 98391



SHEET TITLE
TOPOGRAPHIC SURVEY

SHEET NO.



SV1.16

PROJECT NO.






20818

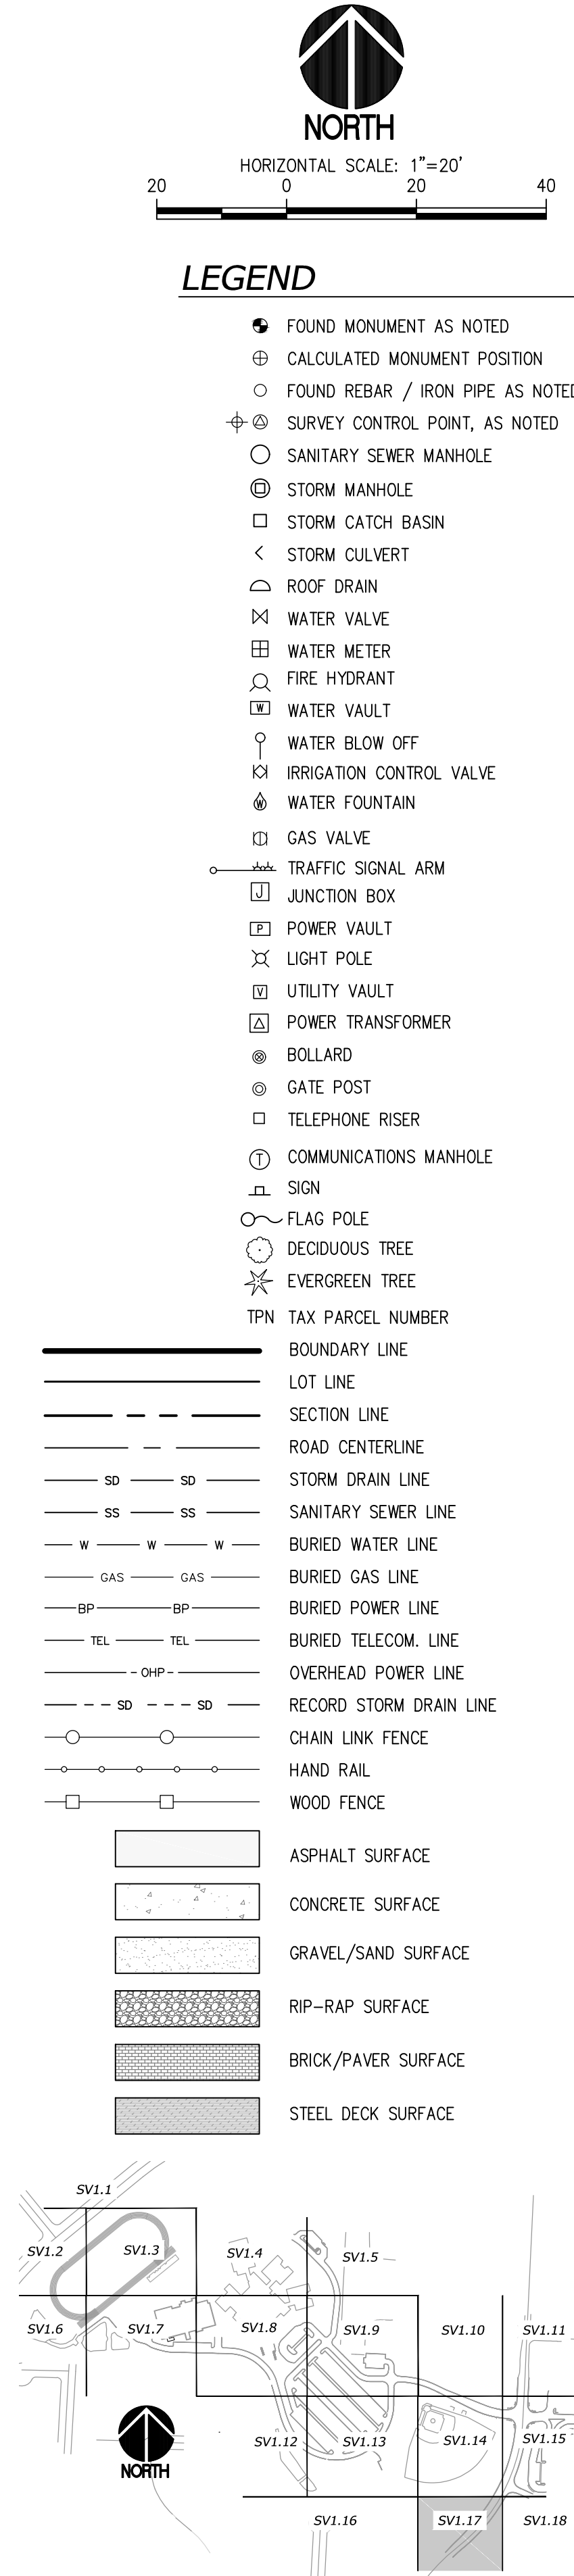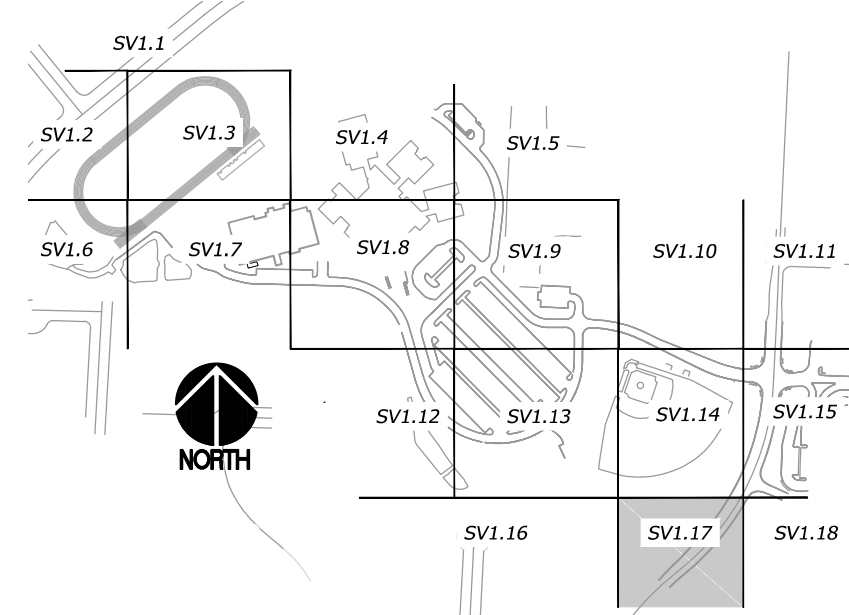

p4:\20800\20818\Drawings\20818 - SV1.17.dwg last edited: 01/26/26 2:02pm by: schillingd

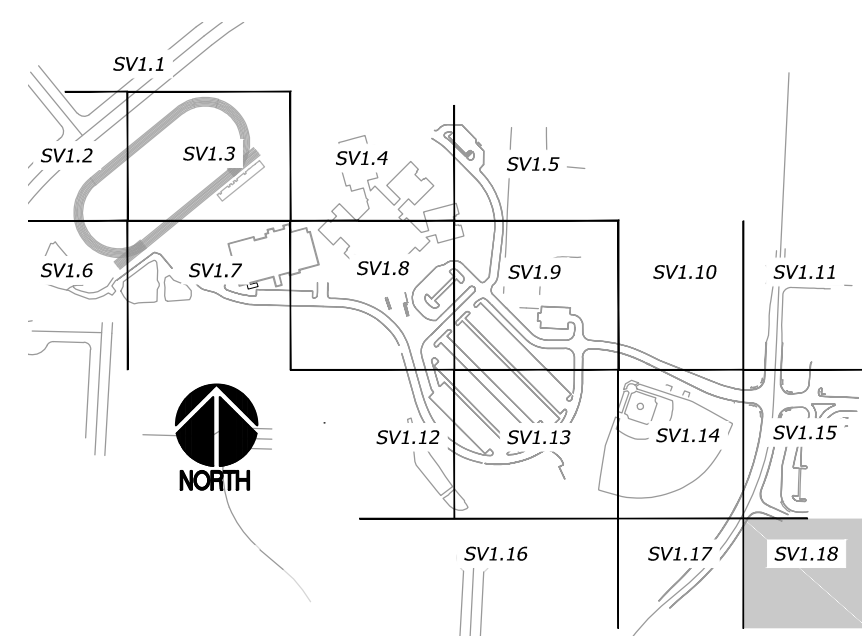 

- FOUND MONUMENT AS NOTED
- ⊕ CALCULATED MONUMENT POSITION
- FOUND REBAR / IRON PIPE AS NOTED
- ⊕ ⊗ SURVEY CONTROL POINT, AS NOTED
- SANITARY SEWER MANHOLE
- ⊗ STORM MANHOLE
- STORM CATCH BASIN
- < STORM CULVERT
- ∩ ROOF DRAIN
- ⋈ WATER VALVE
- ⊞ WATER METER
- 🔍 FIRE HYDRANT
- 🚰 WATER VAULT
- 🚰 WATER BLOW OFF
- ⋈ IRRIGATION CONTROL VALVE
- 💧 WATER FOUNTAIN
- ⊞ GAS VALVE
- TRAFFIC SIGNAL ARM
- ⊞ JUNCTION BOX
- ⊞ POWER VAULT
- ⋈ LIGHT POLE
- ⊞ UTILITY VAULT
- ⊞ POWER TRANSFORMER
- BOLLARD
- ⊗ GATE POST
- TELEPHONE RISER
- ① COMMUNICATIONS MANHOLE
- ⊞ SIGN
- FLAG POLE
- 🌳 DECIDUOUS TREE
- 🌲 EVERGREEN TREE

     - | | |
|---|-------------------------|
|  | BOUNDARY LINE |
|  | LOT LINE |
|  | SECTION LINE |
|  | ROAD CENTERLINE |
|  | STORM DRAIN LINE |
|  | SANITARY SEWER LINE |
|  | BURIED WATER LINE |
|  | BURIED GAS LINE |
|  | BURIED POWER LINE |
|  | BURIED TELECOM. LINE |
|  | OVERHEAD POWER LINE |
|  | RECORD STORM DRAIN LINE |
|  | CHAIN LINK FENCE |
|  | HAND RAIL |
|  | WOOD FENCE |
|  | ASPHALT SURFACE |
|  | CONCRETE SURFACE |
|  | GRAVEL/SAND SURFACE |
|  | RIP-RAP SURFACE |
|  | BRICK/PAVER SURFACE |
|  | STEEL DECK SURFACE |

p4:\20800\20818\Drawings\20818 - SV1.18.dwg last edited: 01/26/26 2:02pm by: schillingd

PREPARED FOR:

**SUMNER-BONNEY LAKE
SCHOOL DISTRICT**
1202 WOOD AVENUE
SUMNER, WA 98390
(253)-891-6305

SV1.18
PROJECT NO. 20818

STANDARD EROSION CONTROL NOTES

- APPROVAL OF THIS CONSTRUCTION SWPPP DOES NOT CONSTITUTE AN APPROVAL OF PERMANENT ROAD OR DRAINAGE DESIGN (E.G., SIZE AND LOCATION OF ROADS, PIPES, RESTRICTORS, CHANNELS, RETENTION/DETENTION/INFILTRATION FACILITIES, UTILITIES, ETC.).
- THE IMPLEMENTATION OF THIS CONSTRUCTION SWPPP AND THE CONSTRUCTION, MAINTENANCE, REPLACEMENT, AND UPGRADING OF THESE CONSTRUCTION SWPPP FACILITIES IS THE RESPONSIBILITY OF THE APPLICANT/CONTRACTOR UNTIL ALL CONSTRUCTION IS COMPLETED AND APPROVED AND VEGETATION/LANDSCAPING IS ESTABLISHED.
- THE BOUNDARIES OF THE CLEARING LIMITS SHOWN ON THIS PLAN SHALL BE CLEARLY FLAGGED IN THE FIELD PRIOR TO CONSTRUCTION. DURING THE CONSTRUCTION PERIOD, NO DISTURBANCE BEYOND THE FLAGGED CLEARING LIMITS SHALL BE PERMITTED. THE FLAGGING SHALL BE MAINTAINED BY THE APPLICANT/CONTRACTOR FOR THE DURATION OF CONSTRUCTION.
- THE CONSTRUCTION SWPPP FACILITIES SHOWN ON THIS PLAN MUST BE CONSTRUCTED IN CONJUNCTION WITH ALL CLEARING AND GRADING ACTIVITIES, AND IN SUCH A MANNER AS TO INSURE THAT SEDIMENT AND SEDIMENT LADEN WATER DO NOT ENTER THE DRAINAGE SYSTEM, ROADWAYS, OR VIOLATE APPLICABLE WATER STANDARDS.
- THE CONSTRUCTION SWPPP FACILITIES SHOWN ON THIS PLAN ARE THE MINIMUM REQUIREMENTS FOR THE ANTICIPATED SITE CONDITIONS. DURING THE CONSTRUCTION PERIOD, THESE CONSTRUCTION SWPPP FACILITIES SHALL BE UPGRADED AS NEEDED FOR UNEXPECTED STORM EVENTS AND TO ENSURE THAT SEDIMENT AND SEDIMENT-LADEN WATER DO NOT LEAVE THE SITE.
- THE CONSTRUCTION SWPPP FACILITIES SHALL BE INSPECTED DAILY BY THE APPLICANT/CONTRACTOR AND MAINTAINED AS NECESSARY TO ENSURE THEIR CONTINUED FUNCTIONING.
- THE CONSTRUCTION SWPPP FACILITIES ON INACTIVE SITES SHALL BE INSPECTED AND MAINTAINED A MINIMUM OF ONCE A MONTH OR WITHIN 48 HOURS FOLLOWING A MAJOR STORM EVENT.

- AT NO TIME SHALL MORE THAN 1 FOOT OF SEDIMENT BE ALLOWED TO ACCUMULATE WITHIN A TRAPPED CATCH BASIN. ALL CATCH BASINS AND CONVEYANCE LINES SHALL BE CLEANED PRIOR TO PAVING. THE CLEANING OPERATION SHALL NOT FLUSH SEDIMENT LADEN WATER INTO THE DOWNSIDE DRAINAGE SYSTEM.
- STABILIZED CONSTRUCTION ENTRANCES SHALL BE INSTALLED AT THE BEGINNING OF CONSTRUCTION AND MAINTAINED FOR THE DURATION OF THE PROJECT. ADDITIONAL MEASURES MAY BE REQUIRED TO INSURE THAT ALL PAVED AREAS ARE KEPT CLEAN FOR THE DURATION OF THE PROJECT.

PLASTIC COVERING NOTES

DESIGN AND INSTALLATION STANDARDS

- PLASTIC SLOPE COVER MUST BE INSTALLED AS FOLLOWS:
 - RUN PLASTIC UP AND DOWN SLOPE, NOT ACROSS SLOPE.
 - PLASTIC MAY BE INSTALLED PERPENDICULAR TO A SLOPE IF THE SLOPE LENGTH IS LESS THAN 10 FEET.
 - MINIMUM OF 8-INCH OVERLAP AT SEAMS.
 - ON LONG OR WIDE SLOPES, OR SLOPES SUBJECT TO WIND, TAPE ALL SEAMS.
 - PLACE PLASTIC INTO A SMALL (12-INCH WIDE BY 6-INCH DEEP) SLOT TRENCH AT THE TOP OF THE SLOPE AND BACKFILL WITH SOIL TO KEEP WATER FROM FLOWING UNDER THE PLASTIC.
 - PLACE SAND FILLED BURLAP OR GEOTEXTILE BAGS EVERY 3 TO 6 FEET ALONG SEAMS AND THE THEM TOGETHER WITH TWINE TO HOLD THEM IN PLACE.
 - INSPECT PLASTIC FOR RIPS, TEARS, AND OPEN SEAMS REGULARLY AND REPAIR IMMEDIATELY. THIS PREVENTS HIGH VELOCITY RUNOFF FROM CONTACTING BARE SOIL WHICH CAUSES EXTREME EROSION.
 - SANDBAGS MAY BE LOWERED INTO PLACE TIED TO ROPES. HOWEVER, ALL SANDBAGS MUST BE STAKED IN PLACE.
- PLASTIC SHEETING SHALL HAVE A MINIMUM THICKNESS OF 6 MIL.
- IF EROSION AT THE TOE OF A SLOPE IS LIKELY, A GRAVEL BERM, RIPRAP, OR OTHER SUITABLE PROTECTION SHALL BE INSTALLED AT THE TOE OF THE SLOPE IN ORDER TO REDUCE THE VELOCITY OF RUNOFF.

MAINTENANCE STANDARDS

- TORN SHEETS MUST BE REPLACED AND OPEN SEAMS REPAIRED.
- COMPLETELY REMOVE AND REPLACE THE PLASTIC IF IT BEGINS TO DETERIORATE DUE TO ULTRAVIOLET RADIATION.
- COMPLETELY REMOVE PLASTIC WHEN NO LONGER NEEDED.
- OLD TIRES SHALL NOT BE USED TO WEIGHT DOWN PLASTIC SHEETING APPROPRIATELY.

TOPSOIL STOCKPILE NOTES

- SIDE SLOPES OF THE STOCKPILE SHALL NOT EXCEED 2H:1V
- BETWEEN OCTOBER 01 AND APRIL 30:
 - AN INTERCEPTOR DIKE WITH GRAVEL OUTLET AND SILT FENCE SHALL SURROUND ALL TOPSOIL.
- WITHIN 2 DAYS, COMPLETE EROSION CONTROL SEEDING OR COVERING STOCKPILES WITH CLEAR PLASTIC, OR OTHER MULCHING MATERIALS.
- BETWEEN MAY 01 AND SEPTEMBER 30:
 - AN INTERCEPTOR DIKE WITH GRAVEL OUTLET AND SILT FENCE SHALL SURROUND ALL TOPSOIL IF THE STOCKPILE WILL REMAIN IN PLACE FOR A LONGER PERIOD OF TIME THAN ACTIVE CONSTRUCTION GRADING.
- WITHIN 7 DAYS, COMPLETE EROSION CONTROL SEEDING, OR COVERING STOCKPILES WITH CLEAR PLASTIC, OR OTHER MULCHING MATERIALS.
- WHEN NATIVE TOPSOIL IS TO BE STOCKPILED AND REUSED THE FOLLOWING SHOULD APPLY TO ENSURE THAT THE MYCORRHIZAL BACTERIAL, EARTHWORMS, AND OTHER BENEFICIAL ORGANISMS WILL NOT BE DESTROYED:
 - RE-INSTALL TOPSOIL WITHIN 4-6 WEEKS
 - DO NOT ALLOW THE SATURATION OF TOPSOIL WITH WATER
 - DO NOT USE PLASTIC COVERING.

CONSTRUCTION SEQUENCE

- OBTAIN SITE DEVELOPMENT PERMIT FROM THE CITY OF BONNEY LAKE. SCHEDULE PRE-CONSTRUCTION MEETINGS WITH THE CITY INSPECTOR, OWNER, CONTRACTOR AND DESIGN TEAM. SUBMIT ALL SUBMITTALS TO ARCHITECT.
- PROVIDE TESC MEASURES (EROSION CONTROL PLANS AND DETAIL SHEETS). COORDINATE WITH PROJECT WORK TIME PERIODS & PROJECT MILESTONE COMPLETION DATES.
- PROVIDE TEMPORARY UTILITIES AND SERVICES NECESSARY FOR CONSTRUCTION ACTIVITIES.
- COMMENCE CONSTRUCTION ACTIVITIES.
- UPON COMPLETION OF PAVING AND LANDSCAPING, CLEAN ALL CATCH BASINS AND PIPING WITH A VACTOR TRUCK. PROVIDE INVOICE TO ENGINEER UPON COMPLETION.
- FINAL SITE INSPECTIONS. SEE CONTRACT PLANS FOR MILESTONE INSPECTIONS REQUIRED BY OWNER AND PERMITTING AGENCY.
- CERTIFICATE OF OCCUPANCY ISSUED.

SEEDING NOTES

- SEED MIXTURES SHALL BE PER THE "SEED MIXTURE FOR EROSION CONTROL" TABLE BELOW, AND SHALL BE APPLIED AT THE RATE OF 120 LB. PER ACRE.
- SEED BEDS PLANTED BETWEEN MAY 1 AND OCTOBER 31 WILL REQUIRE IRRIGATION AND OTHER MAINTENANCE AS NECESSARY TO FOSTER AND PROTECT THE ROOT STRUCTURE.
- FOR SEED BEDS PLANTED BETWEEN OCTOBER 31 AND APRIL 30, ARMORING OF THE SEED BED WILL BE NECESSARY (E.G. GEOTEXTILES, JUTE MAT, CLEAR PLASTIC COVERING).
- BEFORE SEEDING, INSTALL NEEDED SURFACE RUNOFF CONTROL MEASURES SUCH AS GRADIENT TERRACES, INTERCEPTOR DIKES, SWALES, LEVEL, SLOPES, AND SEDIMENT BASINS.
- THE SEED BED SHALL BE FIRM WITH A FAIRLY FINE SURFACE, FOLLOWING SURFACE ROUGHENING. PERFORM ALL OPERATIONS ACROSS OR AT RIGHT ANGLES TO THE SLOPE.
- FERTILIZERS ARE TO BE USED ACCORDING TO SUPPLIERS RECOMMENDATIONS. AMOUNTS USED SHOULD BE MINIMIZED, ESPECIALLY ADJACENT TO WATER BODIES AND WETLANDS.
- SEED SHALL NOT BE USED IN AREAS SUBJECT TO WEAR BY CONSTRUCTION TRAFFIC.
- APPLICABLE IN AREAS OF 10% OR LESS SLOPE FOR A MAXIMUM HORIZONTAL DISTANCE OF 100 FEET. IN STEEPER AREAS (>10% SLOPE), USE MULCH, NETTING, OR OTHER TREATMENTS SPECIFICALLY DESIGNED FOR STEEPER AND LONGER SLOPES.

SEED MIXTURE FOR EROSION CONTROL

NAME	PROPORTIONS BY WEIGHT	PERCENT PURITY	PERCENT GERMINATION
CHEWING OR ANNUAL BLUE GRASS (FESTUCA RUBRA VAR. COMMUTATA OR POA ANNA)	40%	98%	90%
PERENNIAL RYE (LOLIUM PERENNE)	50%	98%	90%
REDTOP (AGROSTIS ALBA) OR COLONIAL BENTGRASS (AGROSTIS TENUIS)	5%	92%	85%
WHITE DUTCH CLOVER (TRIFOLIUM REPENS)	5%	98%	90%

DEMOLITION NOTES

- REMOVE ALL DELETERIOUS MATERIAL FOUND ON-SITE INCLUDING VEGETATION, SCRAP WOOD, TRASH, ETC. AND DISPOSE OF AT AN APPROVED OFF-SITE LOCATION.
- AT ALL TIMES THE CONTRACTOR SHALL MAINTAIN SIGNS, BARRICADES, FENCING, OR OTHER MEASURES TO ENSURE CONTINUOUS PROTECTION OF THE PUBLIC AND TO PREVENT UNAUTHORIZED ENTRY TO THE CONSTRUCTION AREA. AT A MINIMUM FENCING SHALL BE 6.0 FEET HIGH.
- PUBLIC SAFETY AND TRAFFIC CONTROL SHALL BE PROVIDED IN ACCORDANCE WITH COUNTY AND STATE REQUIREMENTS. SAFE VEHICULAR AND PEDESTRIAN ACCESS SHALL BE PROVIDED AT ALL TIMES DURING CONSTRUCTION. THE CONTRACTOR IS RESPONSIBLE FOR PROVIDING ALL TRAFFIC CONTROL SIGNS.
- THE CONTRACTOR IS FINANCIALLY RESPONSIBLE FOR THE MAINTENANCE AND/OR REPAIR OF OFF-SITE AND ON-SITE PAVED SURFACES WHERE DAMAGE HAS BEEN SUSTAINED DUE TO THE DEVELOPMENT'S CONSTRUCTION TRAFFIC.
- ALL CONCRETE, PAVEMENT, CURBS, SIDEWALKS AND RAMPS INDICATED TO BE REMOVED OR REPLACED SHALL BE REMOVED TO THE NEAREST EXPANSION JOINT AS IDENTIFIED DURING CONSTRUCTION. WHERE THIS IS NOT POSSIBLE DUE TO CONFLICTS OR ADJACENT DAMAGED CONCRETE / ASPHALT, THE CONTRACTOR SHALL MAKE A FULL PAVEMENT DEPTH SAWCUT AT THE PROPOSED JOINT IN SOUND PAVEMENT. PROPOSED CONCRETE / ASPHALT SHALL EXTEND TO THE SAWCUT EDGE AND BE APPROPRIATELY JOINED / SEALED. THE CONTRACTOR SHALL MAKE SAWCUTS AT EXISTING JOINTS WHERE POSSIBLE.

POLLUTION PREVENTION NOTES

- EQUIPMENT LUBRICATION AND FUELING OPERATIONS SHALL OCCUR AT THE DESIGNATED FUELING AREA OR AN APPROVED OFF-SITE LOCATION.
- PREVENT OILS AND FUELS FROM ENTERING THE STORM DRAINAGE SYSTEM WITH PROPER CONTAINMENT DEVICES.
- ACCESS TO CONSTRUCTION IS VIA ADJACENT EXISTING PAVED STREETS OR THE PROPOSED CONSTRUCTION ENTRANCE. SWEEP DIRT FROM PAVING DAILY OR AS NEEDED. THE INTENT IS TO PREVENT DIRT AND DEBRIS FROM VEHICLES AND EQUIPMENT FROM BEING DEPOSITED ON PUBLIC STREET PAVEMENT.

DEFINITIONS

DEMOLISH: CAREFULLY REMOVE EXISTING ITEM IN ITS ENTIRETY AND LEGALLY DISPOSE OF SAME OFFSITE.

REUSE/RELOCATE: CAREFULLY REMOVE EXISTING ITEM, INTACT, AS INDICATED, TEMPORARILY STORE (IF NECESSARY) AND PROTECT (FOR REINSTALLATION, INTACT, AS INDICATED).

SALVAGE: CAREFULLY REMOVE EXISTING ITEM, INTACT, AS INDICATED, AND DELIVER TO OWNER/OTHER, INTACT, AS INSTRUCTED.

PROTECT: LEAVE EXISTING ITEM IN PLACE, INTACT, AS INDICATED, AND PROTECT FROM DAMAGE. THIS IS PART OF EXISTING-TO-REMAIN AND IS SPECIFICALLY NOTED ONLY FOR CLARIFICATION PURPOSES.

NOTE: THE CONTRACTOR SHALL VISIT THE SITE TO PERFORM A THOROUGH WALK THROUGH TO EXAMINE ALL ITEMS TO BE "DEMOLISHED," "REUSE/RELOCATED," "SALVAGED" OR "SAVED." ALL ITEMS SHALL BE INCLUDED IN THE CONTRACTORS SCOPE OF WORK AND BID.

SEASONAL LIMITATIONS ON CONSTRUCTION ACTIVITIES

THE FOLLOWING SHALL BE ADHERED TO ON ALL CONSTRUCTION SITES WITH ERODIVE SOILS AND/OR A GRADIENT OF GREATER THAN TWO PERCENT FOR LIMITING EXPOSED SOILS TO ERODIVE PROCESSES.

MAY 1ST TO SEPTEMBER 30TH (DRY SEASON)

THE CLEARING OF LAND, INCLUDING THE REMOVAL OF EXISTING VEGETATION OR OTHER GROUND COVER, MUST BE LIMITED TO ONLY AS MUCH LAND AREA AS CAN RECEIVE APPROPRIATE PROTECTIVE COVER OR BE OTHERWISE STABILIZED AFTER HAVING BEEN CLEARED OR OTHERWISE DISTURBED BY NO LATER THAN SEPTEMBER 30TH OF A GIVEN YEAR. UNLESS IMMEDIATE STABILIZATION IS SPECIFIED IN THE EROSION AND SEDIMENTATION CONTROL PLAN, ALL AREAS CLEARED OR OTHERWISE DISTURBED MUST BE APPROPRIATELY STABILIZED THROUGH THE USE OF MULCHING, NETTING, PLASTIC SHEETING, EROSION BLANKETS, FREE DRAINING MATERIALS, ETC., BY SEPTEMBER 30TH.

UNLESS OTHERWISE APPROVED BY THE COUNTY, SEEDING, FERTILIZING AND MULCHING OR CLEARED OR OTHERWISE DISTURBED AREAS SHALL BE PERFORMED DURING THE FOLLOWING PERIODS: MARCH 1ST THROUGH MAY 15TH AND AUGUST 15TH THROUGH OCTOBER 1ST. SEEDING AFTER OCTOBER 1ST WILL BE DONE WHEN PHYSICAL COMPLETION OF THE PROJECT IS IMMINENT AND THE ENVIRONMENTAL CONDITIONS ARE CONDUCE TO SATISFACTORY GROWTH. IN THE EVENT THAT PROJECT STABILIZATION IS NOT POSSIBLE, AN ALTERNATIVE METHOD OF GROUND COVER (SUCH AS MULCHING, NETTING, PLASTIC SHEETING, EROSION BLANKETS, ETC...) MUST BE INSTALLED BY NO LATER THAN SEPTEMBER 30TH.

IN THE EVENT THAT CONSTRUCTION ACTIVITIES OR OTHER SITE DEVELOPMENT ACTIVITIES ARE DISCONTINUED FOR FOUR CONSECUTIVE DAYS OR MORE, THE CONTRACTOR SHALL BE RESPONSIBLE FOR THE INSPECTION OF ALL EROSION AND SEDIMENTATION CONTROL FACILITIES IMMEDIATELY AFTER STORM EVENTS AND AT LEAST ONCE EVERY WEEK. THE CONTRACTOR SHALL BE RESPONSIBLE TO THE MAINTENANCE AND REPAIR OF ALL EROSION AND SEDIMENTATION CONTROL FACILITIES.

THE CONTRACTOR SHALL PROVIDE MATERIALS ONSITE READILY AVAILABLE TO IMMEDIATELY STABILIZE DENuded AREAS DURING PERIODS OF INCLEMENT WEATHER WHICH RESULT IN EROSION AND SEDIMENT TRANSPORT OFFSITE.

THE CONTRACTOR SHALL ENSURE THE PROPER CONTINUED FUNCTIONING OF THE ESC FACILITIES BY PROMPT CLEANING AND MAINTENANCE AFTER EACH EROSION AND SEDIMENT PRODUCING RAINFALL EVENT.

OCTOBER 1ST TO APRIL 30TH (WET SEASON)

ON SITES WHERE UNINTERRUPTED CONSTRUCTION ACTIVITY IS IN PROGRESS, THE CLEARING OF LAND, INCLUDING THE REMOVAL OF EXISTING VEGETATION OR OTHER GROUND COVER, SHALL BE LIMITED TO ONLY AS MUCH LAND AREA AS CAN BE COVERED OR STABILIZED WITHIN 24 HOURS IN THE EVENT A MAJOR STORM IS PREDICTED AND/OR EROSION/SEDIMENT TRANSPORT OFFSITE IS OBSERVED.

ADDITIONALLY, ALL CLEARED OR DISTURBED AREAS WILL RECEIVE APPROPRIATE PROTECTIVE COVER OR BE OTHERWISE STABILIZED (SUCH AS MULCHING, NETTING, PLASTIC SHEETING, EROSION BLANKETS, FREE DRAINING MATERIAL, ETC...) WITHIN FIVE DAYS AFTER HAVING BEEN CLEARED OR OTHERWISE DISTURBED IF NOT BEING ACTIVELY WORKED. FILTER FABRIC FENCING, SEDIMENT TRAPS, SEDIMENT PONDS, ETC..., WILL NOT BE VIEWED AS ADEQUATE COVER IN AND OF THEMSELVES. IN THE EVENT THAT ANY LAND AREA NOT BEING ACTIVELY WORKED REMAINS UNPROTECTED OR HAS NOT BEEN APPROPRIATELY STABILIZED WITHIN FIVE DAYS AFTER HAVING BEEN CLEARED, ALL CONSTRUCTION ACTIVITY ON THE SITE, EXCEPT FOR APPROVED EROSION AND SEDIMENTATION CONTROL ACTIVITY, SHALL IMMEDIATELY CEASE UNTIL SUCH A TIME AS SAID LAND HAS BEEN APPROPRIATELY PROTECTED OR STABILIZED.

THE CONTRACTOR SHALL AT ALL TIMES HAVE AVAILABLE FOR THE PROJECT SUFFICIENT QUANTITIES OF PROTECTIVE COVERING MATERIALS TO IMMEDIATELY STABILIZE ALL DISTURBED AREAS IN CASE THE PROJECT ENGINEER OR CITY DIRECTS THEM TO COVER DUE TO OBSERVED MIGRATION OF SOILS OR INCLEMENT WEATHER.

CONSTRUCTION ENTRANCE NOTES

- MATERIAL SHALL BE 4-INCH TO 8-INCH QUARRY SPALLS AND MAY BE TOP-DRESSED WITH 1-INCH TO 3-INCH WASHED ROCK.
- THE ROCK PAD SHALL BE AT LEAST 12 INCHES THICK. WIDTH SHALL BE THE FULL WIDTH OF THE VEHICLE INGRESS AND EGRESS AREA.
- ADDITIONAL ROCK SHALL BE ADDED PERIODICALLY TO MAINTAIN PROPER FUNCTION OF THE PAD.
- IF THE PAD DOES NOT ADEQUATELY REMOVE THE MUD FROM THE VEHICLE WHEELS, THE WHEELS SHALL BE HOSED OFF BEFORE THE VEHICLE ENTERS A PAVED STREET. THE WASHING SHALL BE DONE ON AN AREA COVERED WITH CRUSHED ROCK AND WASH WATER SHALL DRAIN TO A SEDIMENT RETENTION FACILITY OR THROUGH A SILT FENCE.

MULCHING NOTES

- MULCH MATERIALS USED SHALL BE AS NOTED AND SHALL BE APPLIED AT THE RATE LISTED BELOW.
- MULCH SHALL BE APPLIED IN ALL AREAS WITH EXPOSED SLOPES GREATER THAN 2:1.
- MULCHING SHALL BE USED IMMEDIATELY AFTER SEEDING OR IN AREAS WHICH CANNOT BE SEEDED BECAUSE OF THE SEASON.
- ALL AREAS NEEDING MULCH SHALL BE COVERED BY NOVEMBER 1. CONTRACTOR WILL NEED TO REMOVE WOOD FIBER CELLULOSE UPON FINAL PROJECT COMPLETION (IF USED) UNLESS DIRECTED OTHERWISE BY THE ENGINEER.

MULCH MATERIALS, RATES AND USES

MULCH MATERIAL	QUALITY STANDARDS	APPLICATION PER 1,000 SQ. FEET	APPLICATION PER ACRE	DEPTH OF APPLICATION	REMARKS
HAY OR STRAW	AIR DRY, FREE FROM WEED SEEDS, COARSE MATERIAL	75 TO 100 POUNDS	1.5 TO 2.5 TONS	2 INCHES (MINIMUM)	USE WHERE NEEDED FOR MORE THAN 3 MONTHS. SUBJECT TO BLOWING, KEEP MOIST OR TIED DOWN
WOOD FIBER CELLULOSE (PARTLY DIGESTED WOOD FIBERS)	NO GROWTH ORGANISM INHIBITING FACTORS	25 TO 30 POUNDS	1,000 TO 1,500 POUNDS	2 INCHES (MINIMUM)	WHEN USED ON CRITICAL AREAS, DOUBLE THE APPLICATION RATE. APPLY WITH HYDRO-MULCHER (NO TIE DOWN REQUIRED)

CITY STANDARD SEWER NOTES

- PRIOR TO ANY CONSTRUCTION ACTIVITY, THE DEVELOPER SHALL ARRANGE AND ATTEND A PRECONSTRUCTION CONFERENCE WITH THE CITY OF BONNEY LAKE.
- AN APPROVED COPY OF THESE PLANS MUST BE ON THE JOBSITE WHENEVER CONSTRUCTION IS IN PROGRESS.
- ALL WORK AND MATERIALS SHALL BE IN ACCORDANCE WITH THE MOST CURRENT CITY OF BONNEY LAKE DEVELOPMENT POLICIES AND PUBLIC WORKS DESIGN STANDARDS, AND THE AMENDMENTS THERETO.
- WORK SHALL NOT COMMENCE UNTIL APPROVAL IS RECEIVED FROM THE STATE DEPARTMENT OF ECOLOGY.
- FRONT PROPERTY CORNERS SHALL BE SET BY A LAND SURVEYOR LICENSED IN THE STATE OF WASHINGTON PRIOR TO THE START OF CONSTRUCTION.
- NOTIFY THE CITY OF BONNEY LAKE 72 HOURS (3 WORKING DAYS) PRIOR TO BEGINNING CONSTRUCTION AND FOR ANY RESTARTS OF WORK.
- FOR AID IN UTILITY LOCATION, CALL 811 OR 1-800-424-555, 48 HOURS (2 WORKING DAYS) PRIOR TO BEGINNING OF CONSTRUCTION. EXISTING UTILITIES, WHETHER SHOWN OR NOT, SHALL BE LOCATED PRIOR TO CONSTRUCTION, SO AS TO AVOID DAMAGE OR DISTURBANCE, AND THE DEVELOPER SHALL ASSUME ALL RESPONSIBILITY AND COSTS CONNECTED THERETHW TO PROTECT, MAINTAIN AND REPAIR, WHERE NECESSARY.
- PIPE LENGTH, MANHOLE DEPTHS, ETC., (AS SHOWN) ARE APPROXIMATE. DEVELOPER IS RESPONSIBLE FOR SUPPLYING PROPER QUANTITIES OF MATERIALS.
- PROVIDE THE CITY'S INSPECTOR WITH A COPY OF ALL CUT SHEETS PRIOR TO CONSTRUCTION.
- CONNECTION TO AN EXISTING MAIN SHALL BE DONE SO AS TO PREVENT ANY FOREIGN MATERIALS FROM ENTERING EXISTING SEWERS.
- A MINIMUM HORIZONTAL DISTANCE OF 10 FEET SHALL BE MAINTAINED BETWEEN ALL SEWER AND WATER MAINS.
- IN THE EVENT THAT AN EXISTING UTILITY IS DAMAGED DURING CONSTRUCTION, THE DEVELOPER/CONTRACTOR SHALL NOTIFY THE CITY AND THE UTILITY COMPANY (IF APPLICABLE) IMMEDIATELY.
- ALL SEWER LINES SHALL BE CLEANED AND TESTED IN ACCORDANCE WITH CITY OF BONNEY LAKE STANDARDS AND SPECIFICATIONS.
- PRIOR TO ACCEPTANCE, THE DEVELOPER/CONTRACTOR SHALL VERIFY THAT THE LINE AND GRADE OF THE MAIN MEETS THE CITY OF BONNEY LAKE STANDARDS. IMMEDIATELY PRIOR TO STARTING THE VIDEO INSPECTION, THE DEVELOPER/CONTRACTOR SHALL FLUSH THE MAINS AND INSERT A VISIBLE DYE (COLOR AS APPROVED BY THE CITY) INTO THE MAINS TO AID IN IDENTIFYING THE DEPTHS OF ANY PONDS ENCOUNTERED DURING THE INSPECTION. POND DEPTHS THAT EXCEED 1/2 INCH WILL REQUIRE THE MAIN TO BE REPAIRED UNLESS OTHERWISE APPROVED BY THE CITY.
- MANHOLE COVERS LOCATED IN ASPHALT AREAS SHALL NOT BE ADJUSTED UNTIL THE FINAL LIFT OF PAVEMENT IS IN PLACE.
- THE CONTRACTOR SHALL TAKE ALL STEPS NECESSARY TO ENSURE THAT THE EXISTING FACILITIES REMAIN FULLY OPERATIONAL DURING ALL STAGES OF CONSTRUCTION.
- THE CONTRACTOR SHALL BE RESPONSIBLE FOR NOTIFYING HOMEOWNERS OF THE INTENDED CONSTRUCTION SCHEDULE.
- THE CONTRACTOR SHALL COMPLETELY RESTORE THE SITE TO EXISTING OR SUPERIOR CONDITION PRIOR TO MOVING TO ANOTHER PROJECT SITE.

CITY STANDARD WATER NOTES

THE FOLLOWING NOTES SHALL BE INCLUDED ON ALL PLANS FOR WATER MAIN EXTENSIONS:

- PRIOR TO ANY CONSTRUCTION ACTIVITY, THE DEVELOPER SHALL ARRANGE AND ATTEND A PRECONSTRUCTION CONFERENCE WITH THE CITY OF BONNEY LAKE.
- AN APPROVED COPY OF THESE PLANS MUST BE ON THE JOBSITE WHENEVER CONSTRUCTION IS IN PROGRESS.
- ALL WORK AND MATERIAL SHALL BE IN ACCORDANCE WITH THE CITY OF BONNEY LAKE APPROVED STANDARDS.
- ALL WATER SYSTEM IMPROVEMENTS SHALL BE CONSTRUCTED IN ACCORDANCE WITH THESE APPROVED PLANS. ANY DEVIATION FROM THE PLANS WILL REQUIRE APPROVAL FROM THE OWNER, ENGINEER, CITY AND APPROPRIATE PUBLIC AGENCIES.
- NOTIFY THE CITY OF BONNEY LAKE FIVE (5) WORKING DAYS PRIOR TO BEGINNING CONSTRUCTION AND FOR ANY RESTARTS OF WORK.
- THE CITY OF BONNEY LAKE SHALL BE NOTIFIED 3 WORKING DAYS PRIOR TO THE TIME THE DEVELOPER WOULD LIKE TO CONNECT TO EXISTING MAINS OR FOR INSTALLATION OF TAPPING TEES. THE CONNECTION SHALL BE DONE IN ACCORDANCE WITH THE CITY REQUIREMENTS. DEVELOPER SHALL NOT OPERATE ANY VALVES WITHIN THE EXISTING SYSTEM; THESE WILL BE OPERATED BY THE CITY OF BONNEY LAKE PERSONNEL ONLY.
- FOR AID IN UTILITY LOCATION, CALL 811 OR 1-800-424-5555, 48 HOURS (2 WORKING DAYS) PRIOR TO BEGINNING OF CONSTRUCTION. EXISTING UTILITIES, WHETHER SHOWN OR NOT, SHALL BE LOCATED PRIOR TO CONSTRUCTION, SO AS TO AVOID DAMAGE OR DISTURBANCE, AND THE DEVELOPER SHALL ASSUME ALL RESPONSIBILITY AND COSTS CONNECTED THERETHW TO PROTECT, MAINTAIN AND REPAIR, WHERE NECESSARY.
- PIPE SHALL BE DUCTILE IRON, AWWA CLASS 53 FOR 4-INCH PIPE AND CLASS 50 FOR 6-INCH PIPE OR LARGER. JOINTS SHALL BE RUBBER GASKETED, PUSH-ON TYPE, OR MECHANICAL JOINT, MEETING AWWA SPECIFICATIONS. FITTINGS SHALL BE AWWA, CEMENT LINED, DUCTILE IRON, EITHER MECHANICAL JOINT OR FLANGED, AS INDICATED HEREIN.
- UNLESS OTHERWISE SPECIFIED VALVES 12 INCHES AND SMALLER SHALL BE RESILIENT SEATED GATE VALVES. ACCEPTABLE VALVES ARE WUELLER, CLOW, MAH OR WATERLOUS. VALVES LARGER THAN 12 INCHES SHALL BE BUTTERFLY VALVES. ACCEPTABLE VALVES ARE MAH 450 OR 4500 OR PRATT EQUIVALENT.
- HYDRANTS SHALL BE WUELLER CENTURION A-423, CLOW MALLON, WATERLOUS (PACER), AMERICAN AVK (SERIES 2780) OR MAH (929). HYDRANTS SHALL CONFORM TO AWWA STANDARD C502-73.
- THE WATER MAIN CONSTRUCTION PHASE WILL NOT BE CONSIDERED COMPLETE UNTIL THE INSTALLATION IS ACCEPTABLE TO THE CITY OF BONNEY LAKE INCLUDING A SATISFACTORY HYDROSTATIC PRESSURE TEST, A SATISFACTORY INSPECTION TEST, SATISFACTORY FLOW OF SERVICE LINES, AND COMPLETION OF ALL ITEMS ON THE INSPECTOR'S PUNCH LIST.
- WHEN DIRECTED BY THE CITY OR AS SHOWN ON THESE APPROVED CONSTRUCTION PLANS), THE CONTRACTOR SHALL SALVAGE ALL ABANDONED FIRE HYDRANTS, VALVE BOXES, VALVE MARKER POSTS, HYDRANT GUARD POSTS, AND OTHER RELATED APPURTENANCES AND/OR PIPE, AND DELIVER THE MATERIAL TO THE CITY. UNLESS OTHERWISE APPROVED BY THE CITY, SALVAGEABLE MATERIALS THAT FOR ANY REASON ARE DAMAGED OR LOST BY THE CONTRACTOR SHALL BE REPLACED WITH NEW MATERIALS AND SUBSEQUENTLY DELIVERED TO THE CITY.

STANDARD GENERAL NOTES

- ALL MATERIALS AND WORKMANSHIP IN THE CITY OF BONNEY LAKE RIGHT-OF-WAY SHALL BE IN ACCORDANCE WITH THE REQUIREMENTS OF THE LATEST STATE OF WASHINGTON DEPARTMENT OF TRANSPORTATION STANDARD SPECIFICATIONS FOR ROAD, BRIDGE, AND MUNICIPAL CONSTRUCTION AND CITY OF BONNEY LAKE PUBLIC ROAD STANDARDS.
- IT SHALL BE THE CONTRACTOR'S RESPONSIBILITY TO CONTACT ALL UTILITY COMPANIES TO COORDINATE CONSTRUCTION. ALL UTILITY RELOCATION WORK SHALL BE AT THE EXPENSE OF THE CONTRACTOR AND MUST BE IN ACCORDANCE WITH STANDARDS OF THE CITY.
- BURIED UTILITIES ARE SHOWN IN THEIR APPROXIMATE LOCATION. THE CONTRACTOR SHALL HAVE THE UTILITIES VERIFIED ON THE GROUND PRIOR TO CONSTRUCTION.
- ANY REVISIONS TO THESE PLANS MUST BE REVIEWED AND APPROVED BY THE PIERCE COUNTY DEVELOPMENT ENGINEERING SECTION PRIOR TO ANY IMPLEMENTATION IN THE FIELD.
- UPON COMPLETION OF THE PROJECT'S STORM DRAINAGE SYSTEM, A "LETTER OF COMPLETION", SIGNED AND STAMPED BY A PROFESSIONAL ENGINEER IN THE STATE OF WASHINGTON MUST BE SUBMITTED TO THE DEPARTMENT PRIOR TO RELEASE OF ANY FINANCIAL GUARANTEE POSTED BY THE PROPONENT.
- BEFORE WORKING IN THE COUNTY RIGHT-OF-WAY, THE CONTRACTOR SHALL:
 - OBTAIN A GENERAL PERMIT FROM THE COUNTY.
 - SUBMIT A FINANCIAL GUARANTEE TO THE COUNTY TO ASSURE SATISFACTORY COMPLETION OF WORK.
 - PROVIDE PROOF OF LIABILITY INSURANCE IN AN AMOUNT REQUIRED BY THE CITY.
- THE CONTRACTOR SHALL NOTIFY THE APPLICANT'S ENGINEER IN THE EVENT OF DISCOVERY OF POOR SOILS, STANDING GROUNDWATER OR SEVERE DISCREPANCIES FROM SOIL LOG DESCRIPTIONS AS NOTED ON THESE PLANS.
- CUT SLOPES:**
 - SLOPES SHALL NOT BE STEEPER THAN 2 HORIZONTAL TO 1 VERTICAL, OR AS RECOMMENDED BY A SOILS ENGINEER.
 - THE CATCH POINT OF THE TOP OF THE SLOPE SHALL BE SET BACK FROM THE SITE BOUNDARY LINE IN ACCORDANCE WITH THE FOLLOWING TABLE, UNLESS A RETAINING WALL IS DESIGNED BY THE ENGINEER AND CONSTRUCTED FOR THE PROJECT.

CUT DEPTH	SETBACK DISTANCE
UNDER 5 FEET	2 FEET
5 ~ 20 FEET	HEIGHT/2
OVER 20 FEET	10 FEET
- FILL STANDARDS:**
 - FILLS WHICH ARE INTENDED FOR BUILDING SITES SHALL BE CONSTRUCTED IN CONFORMANCE WITH THE REQUIREMENTS OF THE LATEST EDITION OF THE L.B.C. AS ADOPTED BY THE CITY OF BONNEY LAKE, AND AN ASSIGNMENT OF ALLOWABLE SOIL-BEARING PRESSURES WILL BE UNDER THE JURISDICTION OF THE CITY OF BONNEY LAKE BUILDING OFFICIAL IN ACCORDANCE WITH THE L.B.C.
 - SLOPES SHALL BE NO STEEPER THAN IS SAFE FOR THE INTENDED USE AND SHALL NOT BE STEEPER THAN TWO HORIZONTAL TO ONE VERTICAL, OR AS RECOMMENDED BY A SOILS ENGINEER. FILL SITES MUST BE APPROVED BY THE ENGINEER AS SUITABLE LOCATIONS FOR THE PROPOSED FILL.
 - THE GROUND SURFACE FOR FILLS SHALL BE PREPARED BY REMOVING VEGETATION, NONCOMPACTING FILL, TOPSOIL, AND OTHER UNSUITABLE MATERIALS; SCARIFYING TO PROVIDE A BOND WITH THE NEW FILL; AND, WHERE EXISTING SLOPES ARE STEEPER THAN FIVE HORIZONTAL TO ONE VERTICAL, BY BENCHING INTO COMPETENT MATERIAL, AS DETERMINED BY THE ENGINEER. THE BENCH UNDER THE TOE OF A FILL ON A SLOPE STEEPER THAN 5 HORIZONTAL TO 1 VERTICAL SHALL BE AT LEAST 10 FEET WIDE OR AS RECOMMENDED BY A SOILS ENGINEER.
 - EXCEPT AS PERMITTED BY THE COUNTY, NO MATERIAL OTHER THAN EARTH MATERIAL SHALL BE BURIED OR PLACED IN FILLS. PLACEMENT OF OTHER THAN EARTH MATERIAL IS REGULATED BY STATE STATUTES OR FEDERAL LAWS, AND ADDITIONAL PERMITS MAY BE REQUIRED.
 - FILLS SHALL BE CONSTRUCTED USING EARTH MATERIALS, COMPACTION METHODS, AND CONSTRUCTION TECHNIQUES SO THAT TABLE FILLS ARE CREATED.
 - THE TOE OR CATCH POINT OF FILL SLOPES SHALL BE SET BACK FROM THE SITE BOUNDARY LINE IN ACCORDANCE WITH THE FOLLOWING TABLE, UNLESS A RETAINING WALL IS DESIGNED BY THE ENGINEER AND CONSTRUCTED FOR THE PROJECT.

FILL DEPTH	SETBACK DISTANCE
UNDER 5 FEET	2 FEET
5 ~ 40 FEET	HEIGHT OF FILL/2
OVER 40 FEET	20 FEET
 - NO FILL SHALL CONTAIN STONES GREATER THAN 6 INCHES IN DIAMETER.
 - FILLS SHALL BE PLACED IN LIFTS NOT GREATER THAN 8 INCHES IN DEPTH AND COMPACTED TO 95% PER ASTM D1557 UNLESS OTHERWISE SPECIFIED.
 - ISSUANCE OF A SITE DEVELOPMENT PERMIT BY THE CITY OF BONNEY LAKE DOES NOT IMPLY OR SIGNIFY THAT THE PROPOSED WORK COMPLIES WITH THE REQUIREMENTS OF OR IS ALLOWED BY OTHER CITY ORDINANCES, REGULATIONS OR REQUIREMENTS, OR STATE OR FEDERAL LAWS. THE CONTRACTOR SHALL ACCEPT SOLE RESPONSIBILITY AND LIABILITY FOR COMPLIANCE WITH ALL STATE, FEDERAL, AND LOCAL RULES, REQUIREMENTS, LAWS, ORDINANCES AND REGULATIONS.
 - THE SITE DEVELOPMENT PERMIT SHALL BE POSTED BY THE CONTRACTOR AT THE DRIVEWAY LOCATION FOR THE DURATION OF THE CONSTRUCTION ACTIVITY. THE CONTRACTOR SHALL BE RESPONSIBLE FOR THE WEATHERPROOFING OF THE PERMIT, POSTING APPARATUS, AND MAINTENANCE.
 - A SITE DEVELOPMENT PERMIT SHALL BE VALID FOR THREE YEARS FROM THE DATE OF APPROVAL BY THE CITY. A ONE YEAR EXTENSION MAY BE GRANTED IF DEEMED APPROPRIATE BY THE CITY.
 - THE CITY IS AUTHORIZED TO MAKE INSPECTIONS AND TAKE SUCH ACTIONS AS REQUIRED TO ENFORCE THESE REGULATIONS. THE COUNTY REPRESENTATIVE SHALL PRESENT PROPER CREDENTIALS AND MAKE A REASONABLE EFFORT TO CONTACT THE PROPERTY OWNER BEFORE ENTERING ONTO PRIVATE PROPERTY.
 - SHOULD THE CITY BECOME AWARE OF CONDITIONS THAT INVALIDATE THE ORIGINAL DESIGN DATA USED TO OBTAIN THE PERMIT OR DETERMINE THAT THE CONTRACTOR IS NOT COMPLYING WITH THE CONDITIONS OF THE PERMIT OR APPROVED PLANS, THE COUNTY MAY REVOKE THE ORIGINAL PERMIT AND/OR ORDER WORK STOPPED ON THE PROJECT. THE CITY WILL REQUIRE THE APPLICANT TO RESUBMIT INFORMATION OR PLANS FOR REVIEW AND APPROVAL AND APPLY FOR A NEW PERMIT.

CITY GENERAL NOTES (STORM DRAIN CONSTRUCTION)

- ALL WORKMANSHIP AND MATERIALS SHALL BE IN ACCORDANCE WITH CITY STANDARDS AND THE MOST CURRENT COPY OF THE STATE OF WASHINGTON STANDARD SPECIFICATIONS FOR ROAD, BRIDGE AND MUNICIPAL CONSTRUCTION (WSDOT).
- EROSION AND SEDIMENTATION CONTROL MEASURES SHALL BE REQUIRED IN ACCORDANCE WITH THE APPROVED PLANS AND ALL LOCAL, STATE AND FEDERAL REGULATIONS.
- COMPLY WITH ALL OTHER PERMITS AND OTHER REQUIREMENTS BY THE CITY OR OTHER GOVERNING AUTHORITY OR AGENCY AS MAY BE APPLICABLE.
- A PRE-CONSTRUCTION MEETING SHALL BE SCHEDULED WITH THE CITY PRIOR TO THE START OF CONSTRUCTION.
- ALL STORM MAINS AND RETENTION/DETENTION AREAS SHALL BE STAKED FOR GRADE AND ALIGNMENT BY AN ENGINEERING OR SURVEYING FIRM CAPABLE OF PERFORMING SUCH WORK, AND CURRENTLY LICENSED IN THE STATE OF WASHINGTON TO DO SO.
- STORM DRAIN PIPE SHALL MEET THE FOLLOWING REQUIREMENTS:
 - PLAN CONCRETE PIPE CONFORMING TO THE REQUIREMENTS OF C-143.
 - REINFORCED CONCRETE PIPE CONFORMING TO THE REQUIREMENTS OF C-76-IV.
 - PVC PIPE SHALL CONFORM TO ASTM D3034, SDR FOR 4-INCH THROUGH 15-INCH DIAMETER PVC PIPE, AND SHALL CONFORM TO ASTM F679 FOR 18-INCH THROUGH 27-INCH DIAMETER PVC PIPE, WITH JOINTS AND GASKETS CONFORMING TO ASTM D3212 AND ASTM F477.
 - DUCTILE IRON PIPE CONFORMING TO THE REQUIREMENTS OF THE WSDOT STANDARD SPECIFICATIONS, THICKNESS CLASS AS SHOWN ON THE PLANS.
 - POLYETHYLENE SMOOTH WALL PIPE PER ADVANCED DRAINAGE SYSTEMS (ADS) N=12, "SURE-LOK" BELL AND SPIGOT, CONSTRUCTED PER WSDOT STANDARD SPECIFICATIONS 7-04. NOTE: THIS TYPE OF PIPE WILL ONLY BE APPROVED WITH THE CITY'S SPECIFIC APPROVAL. APPROVAL SHALL BE BASED ON SITE-SPECIFIC CONDITIONS AND IF ADDITIONAL ON-SITE INSPECTION TIME FOR WITNESSING PROPER PIPE INSTALLATION CAN BE SCHEDULED BY THE CITY.
- SPECIAL STRUCTURES, OIL/WATER SEPARATORS, AND OUTLET CONTROLS SHALL BE INSTALLED PER THE APPROVED PLANS AND MANUFACTURERS' RECOMMENDATIONS.
- PROVIDE TRAFFIC CONTROL PLANS(S) AS REQUIRED IN ACCORDANCE WITH MUTCD.
- CALL UNDERGROUND LOCATE LINE AT 811 OR 1-800-424-5555 A MINIMUM OF 48 HOURS PRIOR TO ANY EXCAVATIONS.

SITE PAVEMENT PAINT NOTES

- ALL PAVEMENT MARKINGS SHALL BE PAINT. ALL PAVEMENT MARKINGS SHALL COMPLY WITH WSDOT SPECIFICATION 9-34 AND SHALL BE APPLIED IN ACCORDANCE WITH WSDOT SPECIFICATION 8-22.
- PAINT SHALL BE APPLIED IN TWO APPLICATIONS. THE TIME PERIOD BETWEEN APPLICATIONS SHALL BE IN ACCORDANCE WITH WSDOT SPECIFICATION SECTION 8-22.3(3).

EXCAVATION NOTES

- EXCAVATE TO ELEVATIONS, LINES AND GRADES INDICATED TO NOT MORE THAN 1/2-INCH ABOVE OR BELOW THAT REQUIRED.
- SLOPE SIDES OF EXCAVATION AS INDICATED OR COMPLY WITH LOCAL CODES AND ORDINANCES HAVING JURISDICTION, WHICHEVER IS MORE STRINGENT. SHORE AND BRACE WHERE SLOPING IS NOT POSSIBLE BECAUSE OF SPACE RESTRICTIONS OR STABILITY OF MATERIAL EXCAVATED.
- STOCKPILE SATISFACTORY EXCAVATED MATERIALS WHERE DIRECTED UNTIL REQUIRED FOR BACKFILL OR FILL. PLACE, GRADE AND SHAPE STOCKPILES FOR PROPER DRAINAGE. LOCATE AND RETAIN SOIL MATERIALS AWAY FROM EDGE OF EXCAVATIONS.
- DISPOSE OF EXCESS SOIL AND UNSUITABLE SOIL MATERIAL OFF-SITE AS DIRECTED.

COMPACTION NOTES

- CONTROL SOIL COMPACTION DURING CONSTRUCTION PROVIDING MINIMUM PERCENTAGE OF DENSITY SPECIFIED FOR EACH AREA CLASSIFICATION. PERCENTAGES ARE RELATED TO MAXIMUM DRY DENSITY AS MEASURED IN CONFORMANCE WITH ASTM D 1557.
- COMPACT TOP 12-INCHES OF SUBGRADE (24-INCHES UNDER PROPOSED DRIVING SURFACES) TO 95%-PERCENT OF MAXIMUM DRY DENSITY UNDER PAVEMENTS AND GRAVEL SURFACING.
- WHERE SUBGRADE OR LAYER OF SOIL MATERIAL MUST BE MOISTURE CONDITIONED BEFORE COMPACTION, UNIFORMLY APPLY WATER TO SURFACE OF SUBGRADE OR LAYER OF SOIL MATERIAL TO PREVENT FREE WATER APPEARING ON SURFACE DURING OR SUBSEQUENT TO COMPACTION OPERATIONS. REMOVE AND REPLACE, OR SCARIFY AND AIR DRY, SOIL MATERIAL THAT IS TOO WET TO PERMIT COMPACTION TO SPECIFIED DENSITY. SOIL MATERIAL THAT HAS BEEN REMOVED BECAUSE IT IS TOO WET TO PERMIT COMPACTION MAY BE STOCKPILED OR SPREAD AND ALLOWED TO DRY. ASSIST DRYING BY DISKING, HARROWING OR PULVERIZING UNTIL MOISTURE CONTENT IS REDUCED TO SATISFACTORY VALUE.

SUBGRADE PREPARATION NOTES


- SUBGRADE BELOW STRUCTURAL FILL SHALL CONSIST OF FIRM, UNYIELDING NATIVE SOILS OR STRUCTURAL FILL MATERIALS. UNDER NO CIRCUMSTANCES SHALL FOUNDATIONS BE INSTALLED ATOP LOOSE, SOFT OR FROZEN SOIL, SLOUGH, DEBRIS, EXISTING UNCONTROLLED FILL, OR SURFACES COVERED BY STANDING WATER. ANY LOCALIZED ZONES OF LOOSER GRANULAR SOILS OBSERVED WITHIN A SUBGRADE SHALL BE COMPACTED TO A DENSITY EQUAL TO THE SURROUNDING SOILS. ANY ORGANIC, SOFT, OR PUMPING SOILS OBSERVED WITHIN A SUBGRADE SHALL BE OVEREXCAVATED AND REPLACED WITH STRUCTURAL FILL MATERIAL. SUBGRADE CONDITION SHALL BE VERIFIED BY THE GEOTECHNICAL ENGINEER OR SPECIAL INSPECTOR PRIOR TO PLACING STRUCTURAL FILL.

MONITORING WELL DECOMMISSIONING NOTES

- WORK MUST BE COMPLETED BY A WELL DRILLER LICENSED AND BONDED UNDER CHAPTER 18.104 RCW.
- DECOMMISSIONING MUST BE COMPLETED IN ACCORDANCE WITH WAC 173-160-460 AND ASSOCIATED PROVISIONS OF CHAPTER 173-160 WAC, INCLUDING REPORTING TO ECOLOGY (SEE BELOW).
- PRIOR TO DECOMMISSIONING, THE DRILLER WILL NEED TO FILE A NOTICE OF INTENT (NOI) WITH ECOLOGY AT LEAST 72 HOURS IN ADVANCE AND PAY ASSOCIATED FEES.
- AFTER DECOMMISSIONING IS COMPLETE, THE DRILLER WILL NEED TO FILE A WELL LOG DOCUMENTING THE DECOMMISSIONING.
- THE PROTECTIVE BOLLARDS AND LOCKABLE SURFACE CASING WILL ALSO NEED TO BE REMOVED.



CIVIL | STRUCTURAL | ARCHITECTURAL | SURVEY

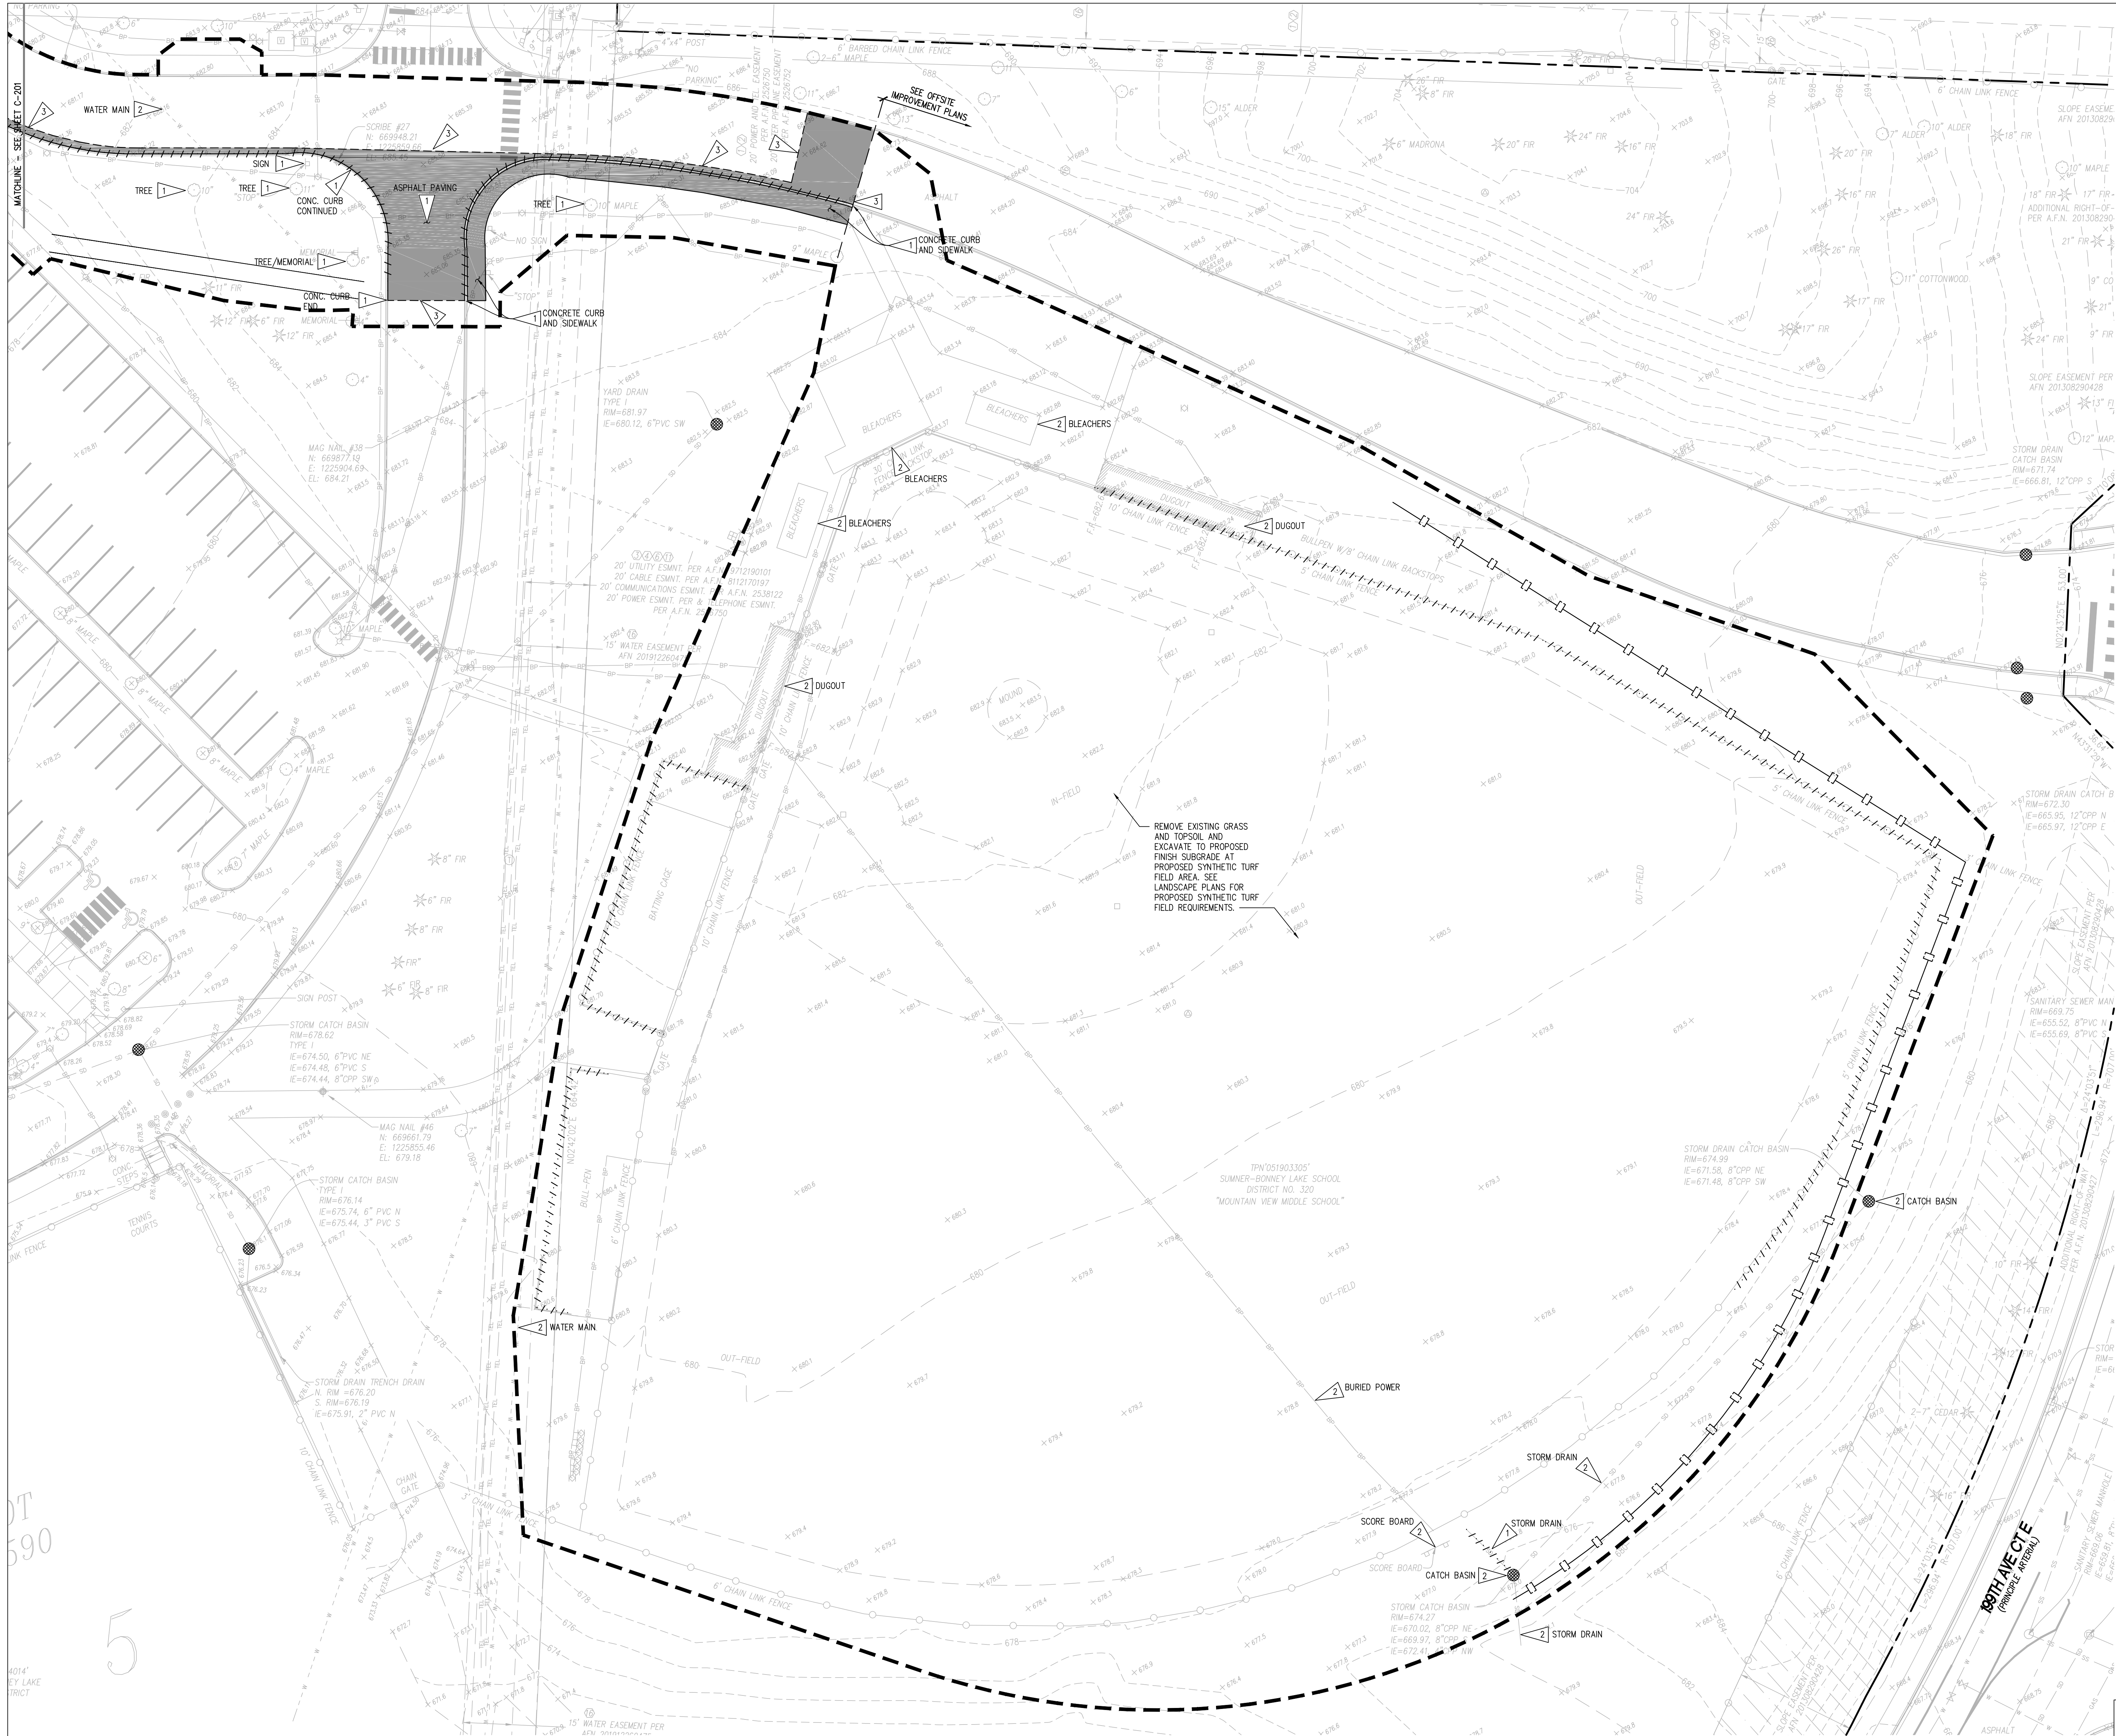

LEGEND

PROPOSED FEATURES

- PROPERTY LINE
- CLEARING LIMITS
- SILT FENCE
- SAWCUT
- DEMOLISH FEATURE NOTED ON PLAN
- ASPHALT REMOVAL
- CONCRETE REMOVAL
- CATCH BASIN (CB) PROTECTION
- TREE REMOVAL

GENERAL NOTES


- EXISTING UTILITIES HAVE BEEN SHOWN IN THEIR APPROXIMATE LOCATIONS. THE CONTRACTOR SHALL BE RESPONSIBLE FOR VERIFYING THE LOCATION, DIMENSION, AND DEPTH OF ALL EXISTING UTILITIES, WHETHER SHOWN ON THESE PLANS, OR NOT, BY POT-HOLING THE UTILITIES AND DOCUMENTING THE HORIZONTAL AND VERTICAL LOCATION PRIOR TO CONSTRUCTION. THIS SHALL INCLUDE CALLING UTILITY LOCATE AT 811 AND THEN POT-HOLING ALL OF THE EXISTING UTILITIES AT LOCATIONS OF NEW UTILITY CROSSINGS TO PHYSICALLY VERIFY WHETHER OR NOT CONFLICTS EXIST. LOCATIONS OF UTILITIES AS SHOWN ON THESE PLANS ARE BASED UPON UNVERIFIED PUBLIC INFORMATION AND ARE SUBJECT TO VARIATION. IF CONFLICTS SHOULD OCCUR, THE CONTRACTOR SHALL CONSULT SITS & HILL ENGINEERS, INC. TO RESOLVE ALL PROBLEMS PRIOR TO PROCEEDING WITH CONSTRUCTION.
- BOUNDARY AND TOPOGRAPHIC INFORMATION SHOWN ON THE SITE WAS PREPARED AND PROVIDED BY SITS & HILL ENGINEERS, INC. SEE SURVEY SHEETS INCLUDED WITH THIS PLAN SET FOR ADDITIONAL INFORMATION, INCLUDING HORIZONTAL AND VERTICAL DATUM.
- SEE SHEET C-100 FOR PROJECT NOTE REQUIREMENTS.
- THE CONTRACTOR SHALL SWEEP EXISTING ON-SITE PAVEMENTS TO REMAIN, AS NECESSARY TO KEEP THEM IN A SUBSTANTIALLY SEDIMENT-FREE CONDITION AND AS NECESSARY TO PREVENT TRACK-OUT ONTO ADJACENT PAVEMENTS WITHIN THE RIGHT-OF-WAY.
- ANY EXPOSED SOIL REQUIRING STABILIZATION DUE TO POOR WEATHER CONDITIONS, OR LEFT UNWORKED FOR MORE THAN 2 DAYS FROM OCTOBER 1 TO MARCH 31 (7 DAYS FROM APRIL 1 TO SEPTEMBER 30), SHALL BE COVERED AT THE END OF EACH WORK SHIFT.
- FOR ALL DISTURBED AREAS TO BE SURFACED WITH LANDSCAPING, THE CONTRACTOR SHALL AMEND SOILS IN ACCORDANCE WITH BMP 15.13, REFERENCE LANDSCAPE PLANS.
- WHERE STOCKPILING IS NECESSARY, PROTECT WITH PLASTIC COVERING PER DETAIL 05/C-204.
- THE CONTRACTOR SHALL PRESERVE TREES AND VEGETATION, AS REQUIRED ON THE LANDSCAPING TREE RETENTION PLANS. PROVIDE TREE PROTECTION AT TREES TO REMAIN THAT ARE WITHIN THE PROJECT LIMITS PER DETAIL 08/C-204.
- WHERE PLANS CALL FOR THE REMOVAL OF TREES, THE CONTRACTOR SHALL REMOVE THE TREE, STUMP, AND ROOTS. REFERENCE SURVEY SHEETS FOR SIZE AND BACKFILL WITH STRUCTURAL FILL AND COMPACT TO 95% MAXIMUM DENSITY.
- ALL MATERIALS SHALL BE HANDLED AND DISPOSED OF IN A MANNER THAT DOES NOT CAUSE CONTAMINATION OF STORMWATER.

KEY NOTES

- DEMOLISH FEATURE NOTED AND DISPOSE OF AT AN APPROVED OFFSITE FACILITY.
- PROTECT EXISTING FEATURE NOTED.
- SAWCUT TO SMOOTH, UNYIELDING EDGE (FULL-DEPTH).

DEMOLITION AND TESC PLAN

SCALE: 1"=20'

 

APPROVED	
BY:	CITY OF BONNEY LAKE CITY ENGINEER, PE
DATE:	3.2.2026
NOTE: This approval is valid after 1 year from approval date. The City will not be responsible for errors and/or omissions on these plans. Field conditions may dictate changes to these plans as determined by the City Engineer.	

Project No.:	20,939	Project Mgr.:	MLM/DDF
Proj. Engineer:	KNL/DDF	Proj. Drafter:	KLK

bcra
BONNEY LAKE, WA 98391

DAVID FILMER
48446
STATE OF WASHINGTON
PROFESSIONAL ENGINEER

PROJECT:
SUMMER-BONNEY LAKE SCHOOL DISTRICT
BONNEY LAKE HIGH SCHOOL EXPANSION
10920 199TH AVE CT E
BONNEY LAKE, WA 98391

REVISIONS

NO.	DESCRIPTION	DATE
1	ISSUED FOR PERMIT	3.2.2026
2	ISSUED FOR CONSTRUCTION	3.2.2026

DATE:
3.2.2026

BOOK NO. 24143

DRAWN BY: DFK/MLM
REVIEWED BY: DFK/MLM
DESIGNED BY: DFK/MLM
DEMOLITION AND TESC PLAN

Call 811
two business days
before you dig

APPROVED

BY: CITY OF BONNEY LAKE
CITY ENGINEER, PE

DATE: 3.2.2026

NOTE:
This approval is valid after 1 year from approval date. The City will not be responsible for errors and/or omissions on these plans.
Field conditions may dictate changes to these plans as determined by the City Engineer.

sh sitts & hill
CIVIL | STRUCTURAL | ARCHITECTURAL | SURVEY
4815 CENTER STREET | TACOMA, WA 98409
PHONE: (252) 474-9449 | www.sitts-hill.com

Project No.: 20,939 Project Mgr.: MLM/DDF
Proj. Engineer: KNL/DDF Proj. Drafter: KLK

bcra
BONNEY LAKE, WA 98391

C-203

DESIGN DEVELOPMENT



SCALE: 1"=20'

HORIZONTAL SCALE: 1"=20'



20 0 20 40

NORTH

- ## GENERAL NOTES

1. EXISTING UTILITIES HAVE BEEN SHOWN IN THEIR APPROXIMATE LOCATIONS. THE CONTRACTOR SHALL BE RESPONSIBLE FOR VERIFYING THE LOCATION, DIMENSION, AND DEPTH OF ALL EXISTING UTILITIES, WHETHER SHOWN ON THESE PLANS OR BY RECORD DRAWINGS. UTILITIES AND DOCUMENTING THE HORIZONTAL AND VERTICAL LOCATION PRIOR TO CONSTRUCTION. THIS SHALL INCLUDE CONTRACTING WITH A PRIVATE UTILITY LOCATION, CALLING UTILITY LOCATIONS, AND THE RECORD DRAWINGS. THE EXISTING UTILITIES AT LOCATIONS OF NEW UTILITY CROSSINGS TO PHYSICALLY VERIFY WHETHER OR NOT CONFLICTS EXIST. LOCATIONS OF UTILITIES AS SHOWN ON THESE PLANS ARE BASED ON UNVERIFIED PUBLIC RECORDS AND ARE SUBJECT TO VARIATION. IF CONFLICTS SHOULD OCCUR, THE CONTRACTOR SHALL CONSULT SITS & HILL ENGINEERS, INC. TO RESOLVE ALL PROBLEMS PRIOR TO PROCEEDING WITH CONSTRUCTION.
2. BOUNDARY AND TOPOGRAPHIC INFORMATION SHOWN ON THE SITE WAS PROVIDED BY RECORD DRAWINGS & HILL ENGINEERS, INC. SEE SURVEY SHEETS INCLUDED WITH THIS PLAN SET FOR ADDITIONAL INFORMATION, INCLUDING HORIZONTAL AND VERTICAL DATUM.
3. SEE SHEETS C-100 FOR PROJECT NOTE REQUIREMENTS.
4. ALL RADII RADIANS ARE TO THE FACE OF CURB, WALL, FLOWLINE OR FACE OF SIDEWALK, UNLESS OTHERWISE NOTED.
5. ALL PAYMENT MARKINGS SHALL BE PAINT APPLIED IN TWO (2) APPLICATIONS, THE TIME PERIOD BETWEEN APPLICATIONS SHALL BE IN ACCORDANCE WITH WSDOT SPECIFICATION SECTION 8-2.2.3. PARKING STALL PAINT STRIPING SHALL BE 4" WIDE WHITE PAINT.
6. SEE LANDSCAPE PLANS FOR LANDSCAPING, IRRIGATION, NON-VEHICULAR PAVEMENT PLANT, FENCING, GATES AND OTHER SURFACE FEATURES SHOWN HEREON.
7. SEE ARCHITECTURAL PLANS FOR STEPS, WALLS, FURNISHING AND LAYOUT DIMENSIONS NOT SHOWN ON THESE PLANS.
8. WHERE CONFLICTS OCCUR BETWEEN PLACEMENT OF NEW SITE FEATURES AND EXISTING SITE FEATURES, THE NEW SITE SHALL BE BROUGHT TO THE ATTENTION OF ENGINEER BY THE CONTRACTOR, AND WILL BE RESOLVED BY THE ENGINEER.
9. CATCH BASIN STENCILING SHALL BE APPLIED AT ALL CATCH BASINS (WITH A GRATE) IN PAVED AREAS PER DETAIL 05/-305.
10. SEE LANDSCAPE PLANS FOR CONCRETE WALL DIMENSIONS/JOINT PATTERN AND FOR SURFACE RESTORATION REQUIREMENTS BEYOND THE PROPOSED PAVING LIMITS.
11. THE CONTRACTOR SHALL ADJUST OR SET FRAMES OF THE EXISTING AND PROPOSED UTILITY GRATES AND COVERS AS NECESSARY TO MATCH THE CROSS SLOPE OF THE PROPOSED FINISH GRADE AND SUCH THAT NO PONDS OCCUR AROUND UTILITY GRATES AND COVERS.
12. PROVIDE CONCRETE COLLAR AT CATCH BASINS IN LANDSCAPED AREAS PER DETAIL 05/-304. SEE GRADING AND DRAINAGE SHEETS FOR STORM DRAIN STRUCTURE TYPES.

APPROVED

BY _____
CITY OF BONNEY LAKE
CITY ENGINEER, PE

DATE _____

NOTE:
This approval is void after
1 year from approval date.
The City will not be responsible
for errors and/or omissions on
these plans.

Field conditions may dictate
changes to these plans as
determined by the City
Engineer.

sh **sitts & hill**
CIVIL | STRUCTURAL | ARCHITECTURAL | SURVEYING
4815 CENTER STREET | TACOMA, WA 98609
PHONE: (253) 474-9449 | www.sittshill.com

Project No.: 20,939	Project Mgr.: MLM/DDF
Proj. Engineer: KNL/DDF	Proj. Drafter: KKL

IF SHEET MEASURES LESS THAN 30"x42", IT IS A REDUCED PRINT. REDUCE SCALE ACCORDINGLY.




PROJECT
SUMNER-BONNEY LAKE SCHOOL DISTRICT
BONNEY LAKE HIGH SCHOOL EXPANSION
10920 199TH AVE CT E
BONNEY LAKE, WA 98391

REVISIONS
DATE
3.2.2026
DRAWING NO. 24143
DESIGNED BY: DF/KNL/MLM
CHECKED BY: DF/MLM
SHEET TITLE
SURFACING AND LAYOUT PLAN


 bcra
© COPYRIGHT 2025 - BCRA, INC. ALL RIGHTS RESERVED
SHEET

DESIGN DEVELOPMENT

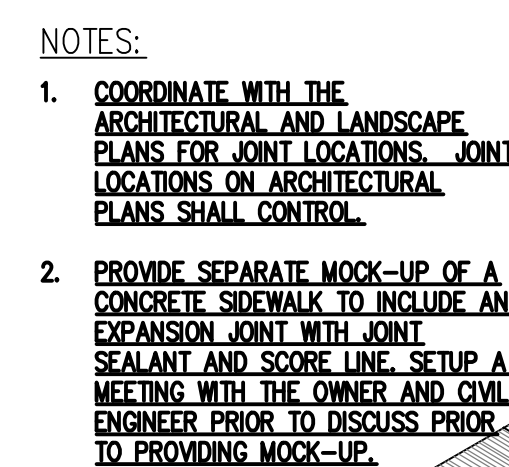



The image shows a white rectangular stamp with a black border. At the top left is the '811' logo, which consists of the number '811' in a bold, black, sans-serif font inside a black circle. To the right of the logo, the text 'Call 811' is written in a large, bold, black, sans-serif font. Below 'Call 811', the phrase 'two business days before you dig' is written in a smaller, black, sans-serif font. Below this text, the word 'APPROVED' is printed in a bold, black, sans-serif font. Underneath 'APPROVED', the word 'BY' is printed in a bold, black, sans-serif font, followed by a horizontal line. Below the line, the text 'CITY OF BONNEY LAKE' is printed in a bold, black, sans-serif font, followed by 'CITY ENGINEER, PE' on the next line. Below this, the word 'DATE' is printed in a bold, black, sans-serif font, followed by a horizontal line. Below the line, the word 'NOTE:' is printed in a bold, black, sans-serif font. Below 'NOTE:', there are three lines of text: 'This approval is valid after 1 year from approval date.', 'The City will not be responsible for errors and/or omissions on these plans.', and 'Field conditions may dictate changes to these plans as determined by the City Engineer.'

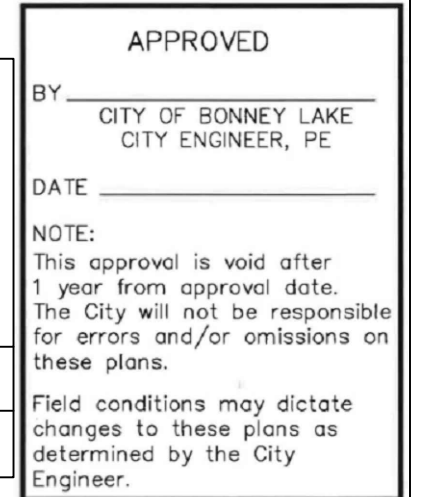



C-401

C-402

C-403

EXISTING BONNEY LAKE HIGH SCHOOL
(TO REMAIN)

PROPOSED HIGH
SCHOOL ADDITION
UPPER LEVEL=659.66
LOWER LEVEL=655.66

EXIST. STORMWATER DETENTION POND
(TO REMAIN)

P.C. LARGE LOT
PER A.F.N. 1590

P.C. LARGE LOT
PER A.F.N. 1590

OVERALL GRADING AND DRAINAGE PLAN
SCALE: 1"=50'

HORIZONTAL SCALE: 1"=50'
0 50 100
NORTH

sh **sitts & hill**
CIVIL | STRUCTURAL | ARCHITECTURAL | SURVEY
4815 CENTER STREET | TACOMA, WA 98409
PHONE: (253) 474-9649 | www.sittshill.com

Project No.: 20,939 Project Mgr.: MLM/DDF
Proj. Engineer: KNL/DDF Proj. Drafter: KLK

811 Call 811
two business days
before you dig

APPROVED
BY: CITY OF BONNEY LAKE
CITY ENGINEER, PE
DATE: 3.2.2026
SHEET NO. 24143

NOTE:
This approval is valid after
1 year from approval date.
The City will not be responsible
for errors and/or omissions on
these plans.
Field conditions may dictate
changes to these plans as
determined by the City
Engineer

PROJECT:
SUMNER-BONNEY LAKE SCHOOL DISTRICT
BONNEY LAKE HIGH SCHOOL EXPANSION
10920 199TH AVE CT E
BONNEY LAKE, WA 98391

REVISIONS

DATE:
3.2.2026
SHEET NO. 24143


DRAWN BY: DFK/MLM
REVIEWED BY: DFK/MLM
SHEET TITLE:
OVERALL GRADING
AND DRAINAGE PLAN

bcra
DESIGN DEVELOPMENT

C-400

bcra
T. 253.627.4367 F. 253.627.4365 WWW.BCRADISIGN.COM
2108 PACIFIC AVENUE SUITE 300, TACOMA, WA 98402

PRELIMINARY
REGISTERED PROFESSIONAL ENGINEER
STATE OF WASHINGTON

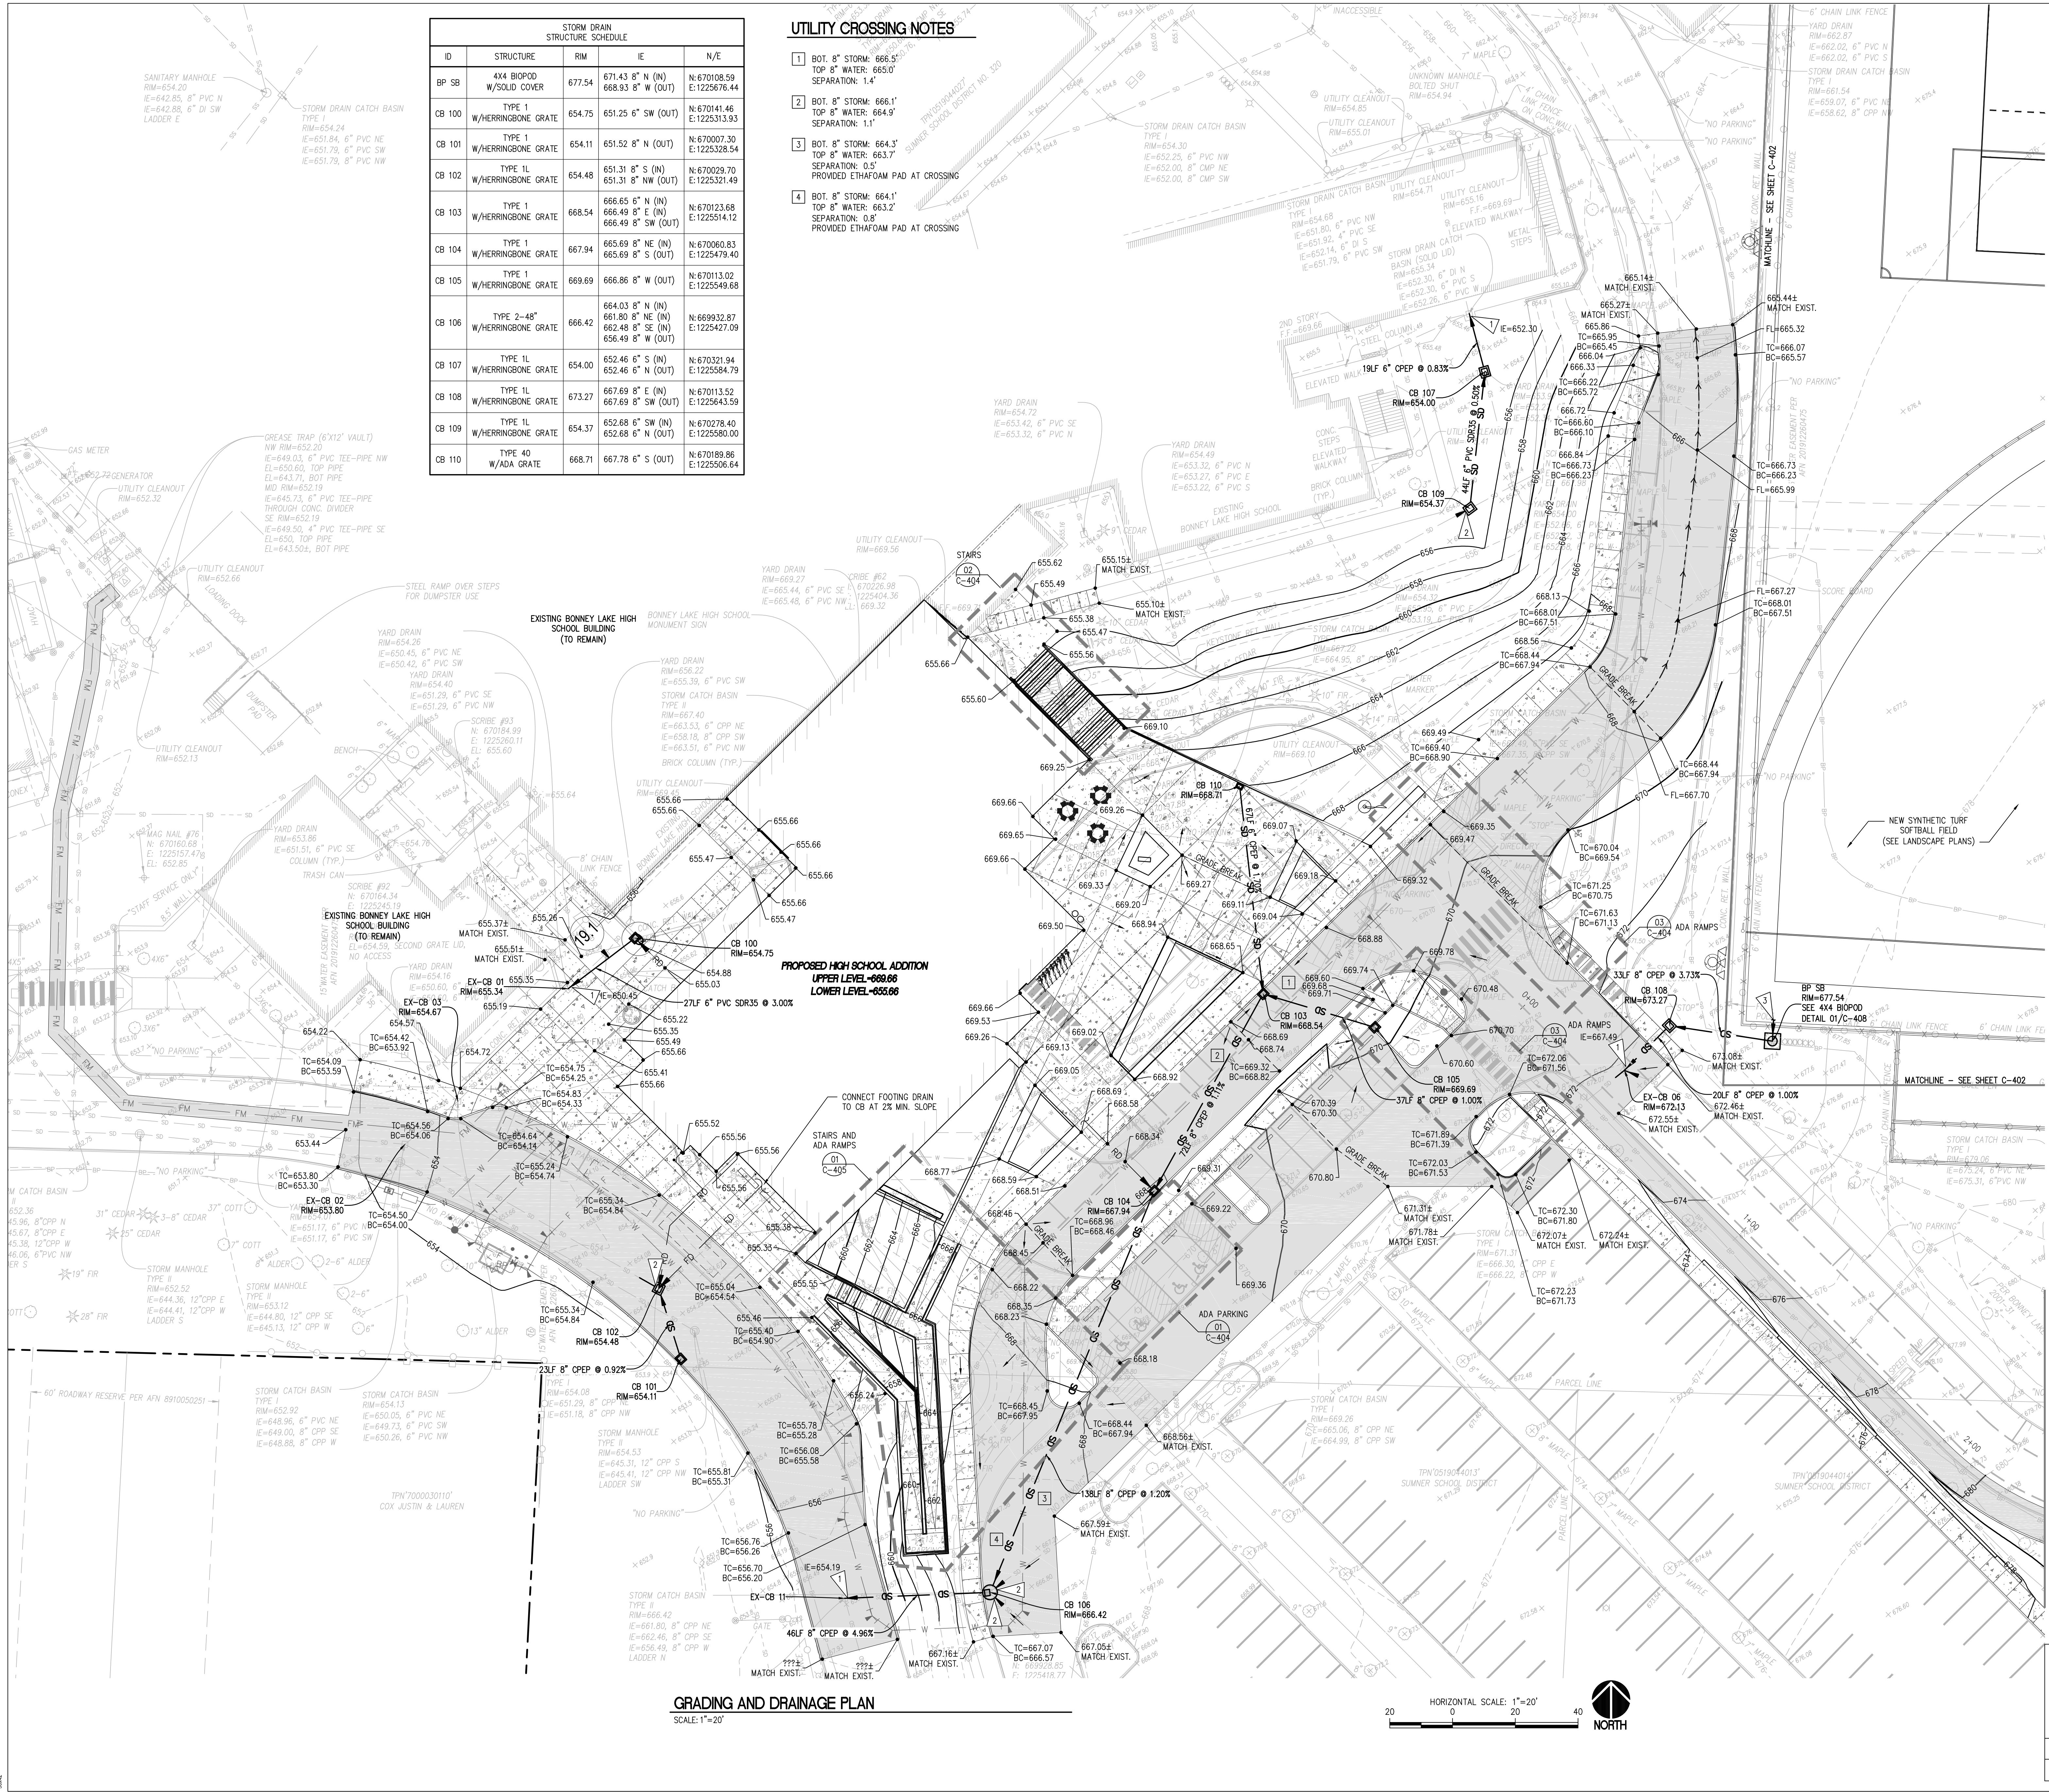

STORM DRAIN STRUCTURE SCHEDULE				
ID	STRUCTURE	RIM	IE	N/E
BP SB	4X4 BIOPOD W/SOLID COVER	677.54	671.43 8" N (IN) 668.93 8" W (OUT)	N-670108.59 E-1225676.44
CB 100	TYPE 1 W/HERRINGBONE GRATE	654.75	651.25 6" SW (OUT)	N-670141.46 E-1225313.93
CB 101	TYPE 1 W/HERRINGBONE GRATE	654.11	651.52 8" N (OUT)	N-670007.30 E-1225328.54
CB 102	TYPE 1L W/HERRINGBONE GRATE	654.48	651.31 8" S (IN) 651.31 8" NW (OUT)	N-670029.70 E-1225321.49
CB 103	TYPE 1 W/HERRINGBONE GRATE	668.54	666.65 6" N (IN) 666.49 8" E (IN) 666.49 8" SW (OUT)	N-670123.68 E-1225514.12
CB 104	TYPE 1 W/HERRINGBONE GRATE	667.94	665.69 8" NE (IN) 665.69 8" S (OUT)	N-670060.83 E-1225479.40
CB 105	TYPE 1 W/HERRINGBONE GRATE	669.69	666.86 8" W (OUT)	N-670113.02 E-1225459.68
CB 106	TYPE 2-48" W/HERRINGBONE GRATE	666.42	664.03 8" N (IN) 661.80 8" NE (IN) 662.48 8" SE (IN) 666.49 8" W (OUT)	N-669932.87 E-1225427.09
CB 107	TYPE 1L W/HERRINGBONE GRATE	654.00	652.46 6" S (IN) 652.46 6" N (OUT)	N-670321.94 E-1225584.79
CB 108	TYPE 1L W/HERRINGBONE GRATE	673.27	667.69 8" E (IN) 667.69 8" SW (OUT)	N-670113.52 E-1225643.59
CB 109	TYPE 1L W/HERRINGBONE GRATE	654.37	652.68 6" SW (IN) 652.68 6" N (OUT)	N-670278.40 E-1225580.00
CB 110	TYPE 40 W/ADA GRATE	668.71	667.78 6" S (OUT)	N-670189.86 E-1225506.64

UTILITY CROSSING NOTES

- 1 BOT. 8" STORM: 666.5'
TOP 8" WATER: 665.0'
SEPARATION: 1.5'
- 2 BOT. 8" STORM: 666.1'
TOP 8" WATER: 664.9'
SEPARATION: 1.1'
- 3 BOT. 8" STORM: 664.3'
TOP 8" WATER: 663.7'
SEPARATION: 0.6'
PROVIDED ETHAFOAM PAD AT CROSSING
- 4 BOT. 8" STORM: 664.1'
TOP 8" WATER: 663.2'
SEPARATION: 0.9'
PROVIDED ETHAFOAM PAD AT CROSSING

LEGEND

- PROPOSED FEATURES:
- SD STORM DRAIN PIPE
 - RD ROOF DRAIN PIPE
 - FD FOOTING DRAIN
 - GRADE BREAK
 - FLOWLINE (FL)
 - TYPE 1 CATCH BASIN, SEE DETAIL 02/C-407
 - TYPE 2 CATCH BASIN, SEE DETAIL 05/C-407
 - STORM DRAIN CLEANOUT (SDCO), SEE DETAIL 08/C-407
 - DS BUILDING DOWNSPOUT, SEE DETAIL 12/C-407
 - TC TOP OF CURB
 - TA TOP OF ASPHALT
 - BC BOTTOM OF CURB
 - CL CENTERLINE
 - FL FLOW LINE
 - PC POINT OF CURVATURE
 - SURFACE RUNOFF DIRECTION

GENERAL NOTES

1. SEE C-1XX SERIES FOR PROJECT NOTE REQUIREMENTS.
2. SEE SHEET C-406 FOR STORM UTILITY PROFILES AND CROSSINGS. MAINTAIN 6" MINIMUM VERTICAL AND 3" MINIMUM HORIZONTAL CLEARANCES (OUTSIDE SURFACES) BETWEEN STORM DRAIN PIPES AND OTHER UTILITY PIPES AND CONDUITS, UNLESS OTHERWISE NOTED. SEE WATER PLANS FOR ADDITIONAL CROSSING INFORMATION.
3. ALL CATCH BASIN GRATES AND COVERS SHALL BE LOCKING BOLT DOWN GRATES AND COVERS (TYPE PER SCHEDULE). ADJUST OR SET THE FRAMES OF EXISTING AND PROPOSED UTILITY GRATES AND COVERS AS NECESSARY TO MATCH THE CROSS SLOPE OF THE PROPOSED FINISH GRADE AND SUCH THAT NO PONING OCCURS AROUND UTILITY GRATES OR COVERS. CONTRACTOR SHALL FIELD VERIFY HORIZONTAL LOCATIONS OF CATCH BASINS WITH RESPECT TO CURBING/CONCRETE PADS PRIOR TO CATCH BASIN PLACEMENT. STAKING OF PARTIAL CURBS/PADS AT TIME OF CATCH BASIN STAKING MAY BE NECESSARY.
4. SPOT ELEVATIONS ARE PROVIDED ON THE PLAN AT THE BOTTOM OF CURB, EDGE OF PAVEMENT, EDGE OF CONCRETE, OR BUILDING FACE UNLESS NOTED OTHERWISE.
5. TYPE 1 CATCH BASINS PER WSDOT STANDARD B-5-20-03, RECTANGULAR FRAME PER WSDOT STANDARD B-30-10-03, HERRINGBONE GRATE PER WSDOT STANDARD B-30-50-03, ADA GRATE PER WSDOT STANDARD B-30-15-00 (ALT. 3/LOCKING), AND VANE GRATE PER WSDOT STANDARD B-30-30-03. GRATE/COVER REQUIREMENTS PER STRUCTURE SCHEDULE. SEE DETAILS 01, 02, 03, AND 04 ON SHEET C-407.
6. TYPE 2 CATCH BASINS PER WSDOT STANDARD B-10-20-03. GRATE/COVER REQUIREMENTS PER STRUCTURE SCHEDULE. SEE DETAILS 01, 03, 04, AND 05 ON SHEET C-407. PROVIDE STANDARD LADDER AT ALL TYPE 2 CB'S.
7. SANDED MANHOLE ADAPTERS SHALL BE USED AT ALL PIPE CONNECTIONS AT CATCH BASINS. GROUT INSIDE AND OUTSIDE OF STRUCTURE AT ADAPTER; TO BE INSPECTED BY ENGINEER PRIOR TO BACKFILLING AROUND CATCH BASINS.
8. STORM DRAIN (SD) PIPING SHALL BE CORRUGATED SMOOTH INTERIOR POLYETHYLENE PIPE (CPEP) PER WSDOT 9-05. INSTALL SD PIPING AT 0.50% MINIMUM SLOPE, TRENCH SECTION PER DETAIL 06/C-407.
9. PVC ROOF DRAIN (RD) PIPING AND STORM DRAIN (SD) PIPING (WHERE NOTED) SHALL BE 6" (MIN.) PVC SDR 35 CASKETING PIPE PER WSDOT 9-05.12(1). INSTALL AT 0.50% MINIMUM SLOPE, TRENCH SECTION PER DETAIL 06/C-407. COORDINATE DOWNSPOUT LOCATIONS WITH ARCHITECTURAL AND DETAIL 12/C-407.
10. CONCRETE SIDEWALKS SHALL SLOPE TOWARDS THE ADJACENT ASPHALT AND AWAY FROM THE BUILDING AT 2.00% MAX.
11. EXISTING UTILITIES HAVE BEEN SHOWN IN THEIR APPROXIMATE LOCATIONS. THE CONTRACTOR SHALL BE RESPONSIBLE FOR VERIFYING THE LOCATION, DIMENSION, AND DEPTH OF ALL EXISTING UTILITIES AND DOCUMENTING THE HORIZONTAL AND VERTICAL LOCATION PRIOR TO CONSTRUCTION. THIS SHALL INCLUDE CALLING UTILITY LOCATE AT 811 AND THEN FIELD VERIFYING ALL OF THE EXISTING UTILITIES AT LOCATIONS OF NEW UTILITY CROSSINGS AND UTILITY CONNECTIONS TO PHYSICALLY VERIFY WHETHER OR NOT CONFLICTS EXIST. LOCATIONS OF UTILITIES AS SHOWN ON THESE PLANS ARE BASED UPON UNVERIFIED PUBLIC INFORMATION AND ARE SUBJECT TO VARIATION. IF CONFLICTS SHOULD OCCUR, THE CONTRACTOR SHALL CONSULT SITTS & HILL ENGINEERS, INC. TO RESOLVE ALL PROBLEMS PRIOR TO PROCEEDING WITH CONSTRUCTION. THE CONTRACTOR SHALL PROTECT OR IMMEDIATELY REPAIR ANY DAMAGED UTILITY 'DISCOVERED' ON THIS PROJECT WITHOUT ADDITIONAL COSTS.
12. FOR ALL DISTURBED AREAS TO BE SURFACED WITH LANDSCAPING, THE CONTRACTOR SHALL AMEND SOILS IN ACCORDANCE WITH BMP 15.13 FROM THE 2024 ECOLOGY STORMWATER MANUAL. CONTRACTOR SHALL COORDINATE WITH LANDSCAPING PLANS FOR REQUIRED EXCAVATION TO SUBGRADE IN LANDSCAPE AREAS.
13. CONTRACTOR AND/OR SURVEYOR SHALL CALCULATE PIPE SLOPES BASED ON THE INVERT ELEVATIONS SHOWN ON THE PLANS PRIOR TO CONSTRUCTION. THE CONTRACTOR SHALL NOTIFY THE ARCHITECT/ENGINEER OF ANY DISCREPANCIES PRIOR TO FIELD STAKING AND CONSTRUCTION.
14. FOOTING DRAIN (FD) LINES SHALL BE 6" PERFORATED PIPE UNLESS NOTED OTHERWISE. INSTALL FD PIPING PER DETAIL 12/C-407. FOOTING FROM FD TO CB SHALL BE SOLID WALL PVC SDR-35.
15. CATCH BASIN STENCILING SHALL BE APPLIED AT ALL CATCH BASINS WITH A GRATE IN PAVED AREAS PER DETAIL 08/C-305.
16. PROVIDE CONCRETE COLLAR AT CATCH BASINS IN LAWN AREAS PER DETAIL 19/C-304.

KEY NOTES

- 1 CONNECT TO EXISTING STORM DRAIN STRUCTURE AT INVERT ELEVATION (IE) PER PLAN.
- 2 RECONNECT EXISTING STORM DRAIN PIPING TO PROPOSED STORM DRAIN STRUCTURE. SEE CATCH BASIN TABLE FOR INVERT ELEVATIONS.
- 3 CONNECT FIELD UNDERDRAIN TO STORM DRAIN PIPING. REFERENCE LANDSCAPE PLANS FOR FIELD UNDERDRAIN REQUIREMENTS.

GRADING AND DRAINAGE PLAN

SCALE: 1"=20'

HORIZONTAL SCALE: 1"=20'

20 0 20 40




CIVIL | STRUCTURAL | ARCHITECTURAL | SURVEY
4815 CENTER STREET
PHONE: (253) 474-9449
WWW.SITTSANDHILL.COM

Project No.: 20,939 Project Mgr.: MLM/DOF
Proj. Engineer: KNL/DOF Proj. Drafter: KLK




APPROVED
BY: CITY OF BONNEY LAKE
CITY ENGINEER, PE
DATE:
NOTE:
This approval is valid for 1 year from approval date. The City will not be responsible for errors and/or omissions on these plans.
Field conditions may dictate changes to these plans as determined by the City Engineer.

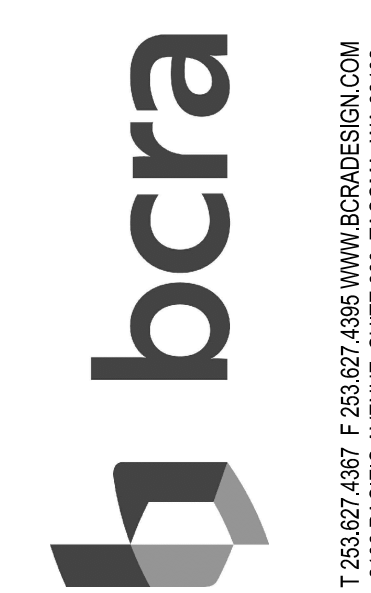

PROJECT: SUMNER-BONNEY LAKE SCHOOL DISTRICT
BONNEY LAKE HIGH SCHOOL EXPANSION
10920 199TH AVE CT E
BONNEY LAKE, WA 98301


REVISIONS
DATE: 3.2.2026
RSN: 20,939
DRAWN BY: DFK/MLM
REVIEWED BY: DFK/MLM
SHEET NO.:
GRADING AND DRAINAGE PLAN

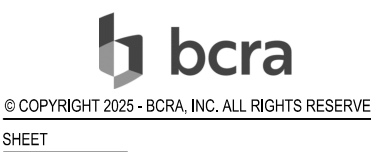

© COPYRIGHT 2025 - BCRA. ALL RIGHTS RESERVED.
SHEET

C-401

DESIGN DEVELOPMENT

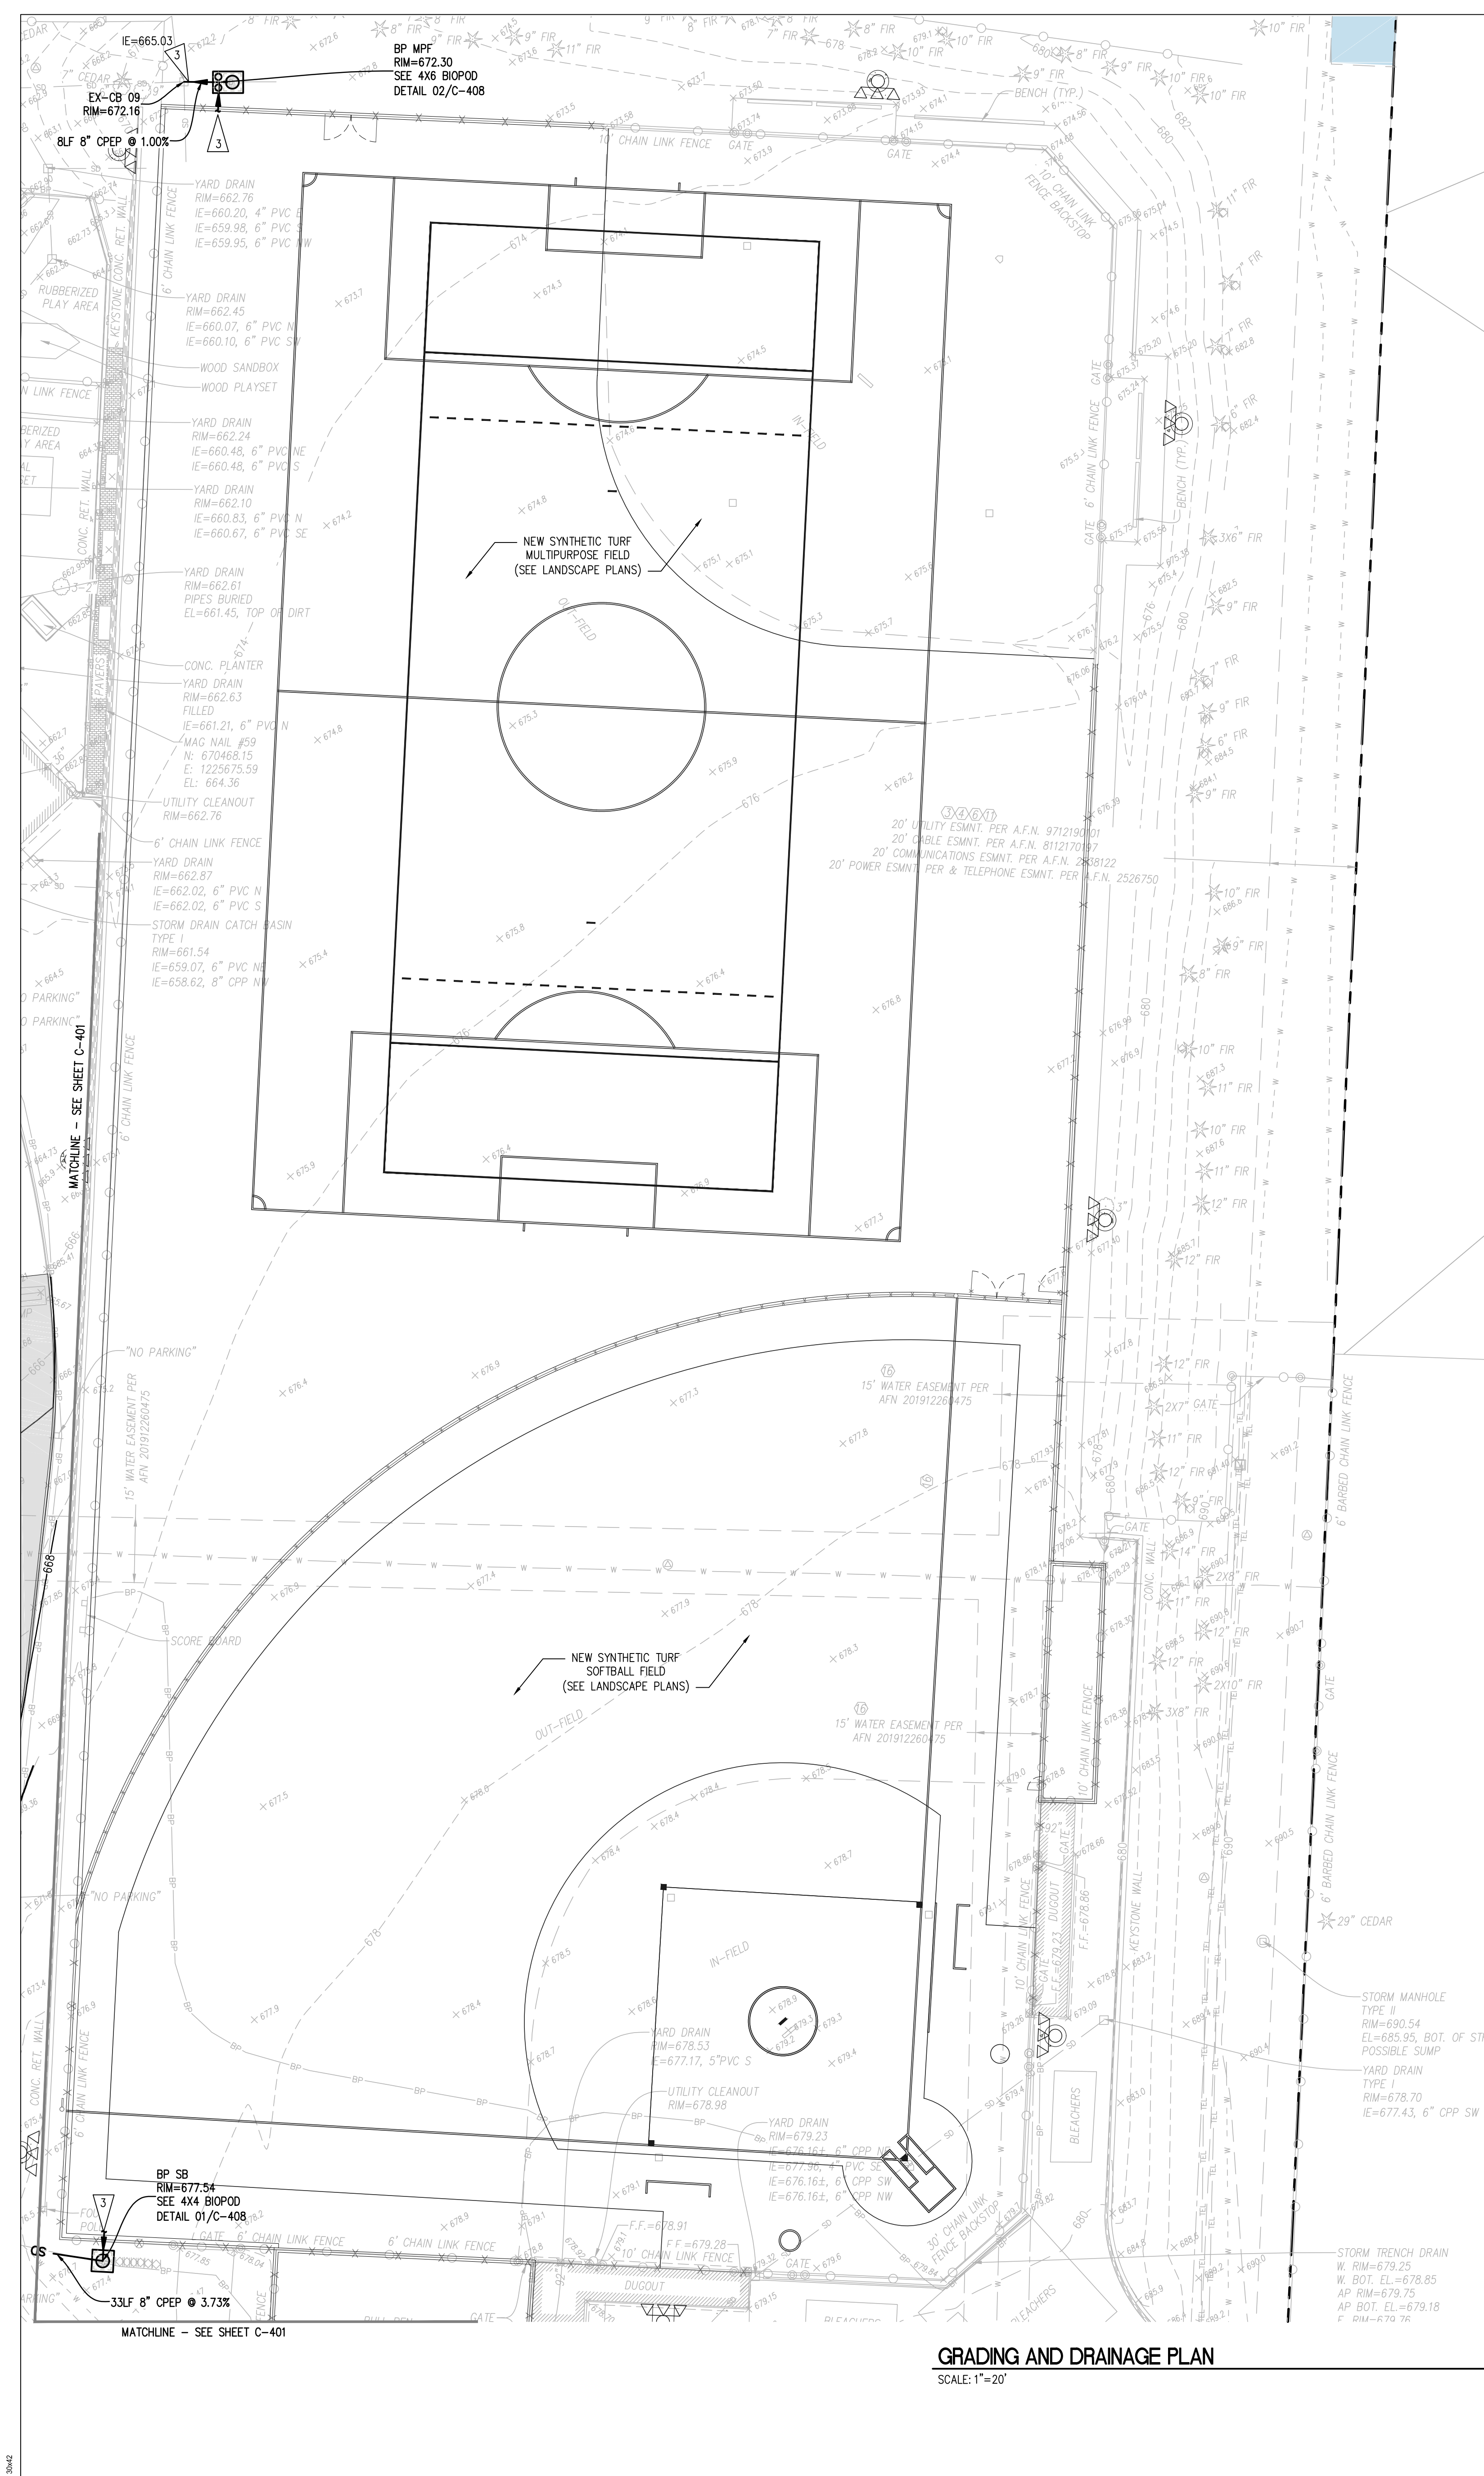

WILDERNESS RIDGE
DIVISION TWO
APN: 9712780517

- ### LEGEND
- PROPOSED FEATURES:**
- SD STORM DRAIN PIPE
 - RD ROOF DRAIN PIPE
 - FD FOOTING DRAIN
 - GRADE BREAK
 - FLOWLINE (FL)
- NOTES:**
- TYPE 1 CATCH BASIN, SEE DETAIL 02/C-407
 - TYPE 2 CATCH BASIN, SEE DETAIL 05/C-407
 - STORM DRAIN CLEANOUT (SDCO), SEE DETAIL 08/C-407
 - BUILDING DOWNSPOUT, SEE DETAIL 12/C-407
 - TC TOP OF CURB
 - TA TOP OF ASPHALT
 - BC BOTTOM OF CURB
 - CL CENTERLINE
 - FL FLOW LINE
 - PC POINT OF CURVATURE

- ### GENERAL NOTES
- SEE C-1XX SERIES FOR PROJECT NOTE REQUIREMENTS.
 - SEE SHEET C-406 FOR STORM UTILITY PROFILES AND CROSSINGS. MAINTAIN 6" MINIMUM VERTICAL AND 3" MINIMUM HORIZONTAL CLEARANCES (OUTSIDE SURFACES) BETWEEN STORM DRAIN PIPES AND OTHER UTILITY PIPES AND CONDUITS, UNLESS OTHERWISE NOTED. SEE WATER PLANS FOR ADDITIONAL CROSSING INFORMATION.
 - ALL CATCH BASIN GRATES AND COVERS SHALL BE LOCKING BOLT DOWN GRATES AND COVERS (TYPE PER SCHEDULE). ADJUST OR SET THE FRAMES OF EXISTING AND PROPOSED UTILITY GRATES AND COVERS AS NECESSARY TO MATCH THE CROSS SLOPE OF THE PROPOSED FINISH GRADE AND SUCH THAT NO PONDING OCCURS AROUND UTILITY GRATES OR COVERS. CONTRACTOR SHALL FIELD VERIFY HORIZONTAL LOCATIONS OF CATCH BASINS WITH RESPECT TO CURBING/CONCRETE PADS PRIOR TO CATCH BASIN PLACEMENT. STAKING OF PARTIAL CURBS/PADS AT TIME OF CATCH BASIN STAKING MAY BE NECESSARY.
 - SPOT ELEVATIONS ARE PROVIDED ON THE PLAN AT THE BOTTOM OF CURB, EDGE OF PAVEMENT, EDGE OF CONCRETE, OR BUILDING FACE UNLESS NOTED OTHERWISE.
 - TYPE 1 CATCH BASINS PER WSDOT STANDARD B-5.20-03, RECTANGULAR FRAME PER WSDOT STANDARD B-30.10-03, HERRINGBONE GRATE PER WSDOT STANDARD B-30.50-03, ADA GRATE PER WSDOT B-30.15-00 (ALT. 3/LOOKING), AND VANED GRATE PER WSDOT STANDARD B-30.30-03. GRATE/COVER REQUIREMENTS PER STRUCTURE SCHEDULE. SEE DETAILS 01, 02, 03, AND 04 ON SHEET C-407.
 - TYPE 2 CATCH BASINS PER WSDOT STANDARD B-10.20-03. GRATE/COVER REQUIREMENTS PER STRUCTURE SCHEDULE. SEE DETAILS 01, 03, 04, AND 05 ON SHEET C-407. PROVIDE STANDARD LADDER AT ALL TYPE 2 CB'S.
 - SANDED MANHOLE ADAPTERS SHALL BE USED AT ALL PIPE CONNECTIONS AT CATCH BASINS. GROUT INSIDE AND OUTSIDE OF STRUCTURE AT ADAPTER. TO BE INSPECTED BY ENGINEER PRIOR TO BACKFILLING AROUND CATCH BASINS.
 - STORM DRAIN (SD) PIPING SHALL BE CORRUGATED SMOOTH INTERIOR POLYETHYLENE PIPE (CPEP) PER WSDOT 9-05. INSTALL SD PIPING AT 0.50% MINIMUM SLOPE. TRENCH SECTION PER DETAIL 06/C-407.
 - PVC ROOF DRAIN (RD) PIPING AND STORM DRAIN (SD) PIPING (WHERE NOTED) SHALL BE 6" (MIN.) PVC SDR 35 GASKETED PIPE PER WSDOT 9-05.12(1). INSTALL AT 0.50% MINIMUM SLOPE. TRENCH SECTION PER DETAIL 06/C-407. COORDINATE DOWNSPOUT LOCATIONS WITH ARCHITECTURAL AND DETAIL 12/C-407.
 - CONCRETE SIDEWALKS SHALL SLOPE TOWARDS THE ADJACENT ASPHALT AND AWAY FROM THE BUILDING AT 2.00% MAX.
 - EXISTING UTILITIES HAVE BEEN SHOWN IN THEIR APPROXIMATE LOCATIONS. THE CONTRACTOR SHALL BE RESPONSIBLE FOR VERIFYING THE LOCATION, DIMENSION, AND DEPTH OF ALL EXISTING UTILITIES AND DOCUMENTING THE HORIZONTAL AND VERTICAL LOCATION PRIOR TO CONSTRUCTION. THIS SHALL INCLUDE CALLING UTILITY LOCATE AT 811 AND THEN POT-Holing ALL OF THE EXISTING UTILITIES AT LOCATIONS OF NEW UTILITY CROSSINGS AND UTILITY CONNECTIONS TO PHYSICALLY VERIFY WHETHER OR NOT CONFLICTS EXIST. LOCATIONS OF UTILITIES AS SHOWN ON THESE PLANS ARE BASED UPON UNVERIFIED PUBLIC INFORMATION AND ARE SUBJECT TO VARIATION. IF CONFLICTS SHOULD OCCUR, THE CONTRACTOR SHALL CONSULT SITTS & HILL ENGINEERS, INC. TO RESOLVE ALL PROBLEMS PRIOR TO PROCEEDING WITH CONSTRUCTION. THE CONTRACTOR SHALL PROTECT OR IMMEDIATELY REPAIR ANY DAMAGED UTILITY 'DISCOVERED' ON THIS PROJECT WITHOUT ADDITIONAL COSTS.
 - FOR ALL DISTURBED AREAS TO BE SURFACED WITH LANDSCAPING, THE CONTRACTOR SHALL AMEND SOILS IN ACCORDANCE WITH BMP 15.13 FROM THE 2024 ECOLOGY STORMWATER MANUAL. CONTRACTOR SHALL COORDINATE WITH LANDSCAPING PLANS FOR REQUIRED EXCAVATION TO SUBGRADE IN LANDSCAPE AREAS.
 - CONTRACTOR AND/OR SURVEYOR SHALL CALCULATE PIPE SLOPES BASED ON THE INVERT ELEVATIONS SHOWN ON THE PLANS PRIOR TO CONSTRUCTION. THE CONTRACTOR SHALL NOTIFY THE ARCHITECT/ENGINEER OF ANY DISCREPANCIES PRIOR TO FIELD STAKING AND CONSTRUCTION.
 - FOOTING DRAIN (FD) LINES SHALL BE 6" PERFORATED PIPE UNLESS NOTED OTHERWISE. INSTALL FD PIPING PER DETAIL 12/C-407. TIGHTLINE FROM FD TO CB SHALL BE SOLID WALL PVC SDR-35.
 - CATCH BASIN STENCILING SHALL BE APPLIED AT ALL CATCH BASINS WITH A GRATE IN PAVED AREAS PER DETAIL 08/C-305.
 - PROVIDE CONCRETE COLLAR AT CATCH BASINS IN LAWN AREAS PER DETAIL 19/C-304.

- ### KEY NOTES
- CONNECT TO EXISTING STORM DRAIN STRUCTURE AT INVERT ELEVATION (IE) PER PLAN.
 - RECONNECT EXISTING STORM DRAIN PIPING TO PROPOSED STORM DRAIN STRUCTURE. SEE CATCH BASIN TABLE FOR INVERT ELEVATIONS.
 - CONNECT FIELD UNDERDRAIN TO STORM DRAIN PIPING. REFERENCE LANDSCAPE PLANS FOR FIELD UNDERDRAIN REQUIREMENTS.


sitts & hill
CIVIL | STRUCTURAL | ARCHITECTURAL | SURVEY
4815 CENTER STREET | TACOMA, WA 98409
PHONE: (253) 474-9449 | www.sittshill.com

Project No.: 20,939
Proj. Engineer: KNL/DDF






Project Mgr.: MLM/DDF
Proj. Drafter: KLK

Call 811
two business days
before you dig

APPROVED
BY: CITY OF BONNEY LAKE
CITY ENGINEER, PE
DATE: 3.2.2026
BORN NO. 24143
DRAWN BY: DFK/MLM
REVIEWED BY: DFK/MLM
SHEET TITLE: GRADING AND DRAINAGE PLAN

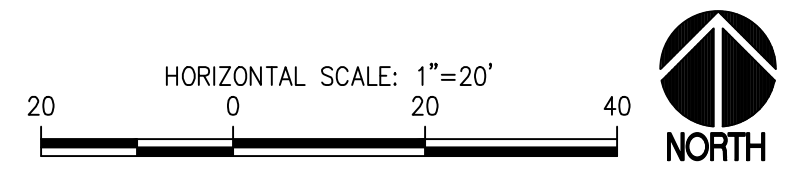

IF SHEET MEASURES LESS THAN 30"x42", IT IS A REDUCED PRINT. REDUCE SCALE ACCORDINGLY

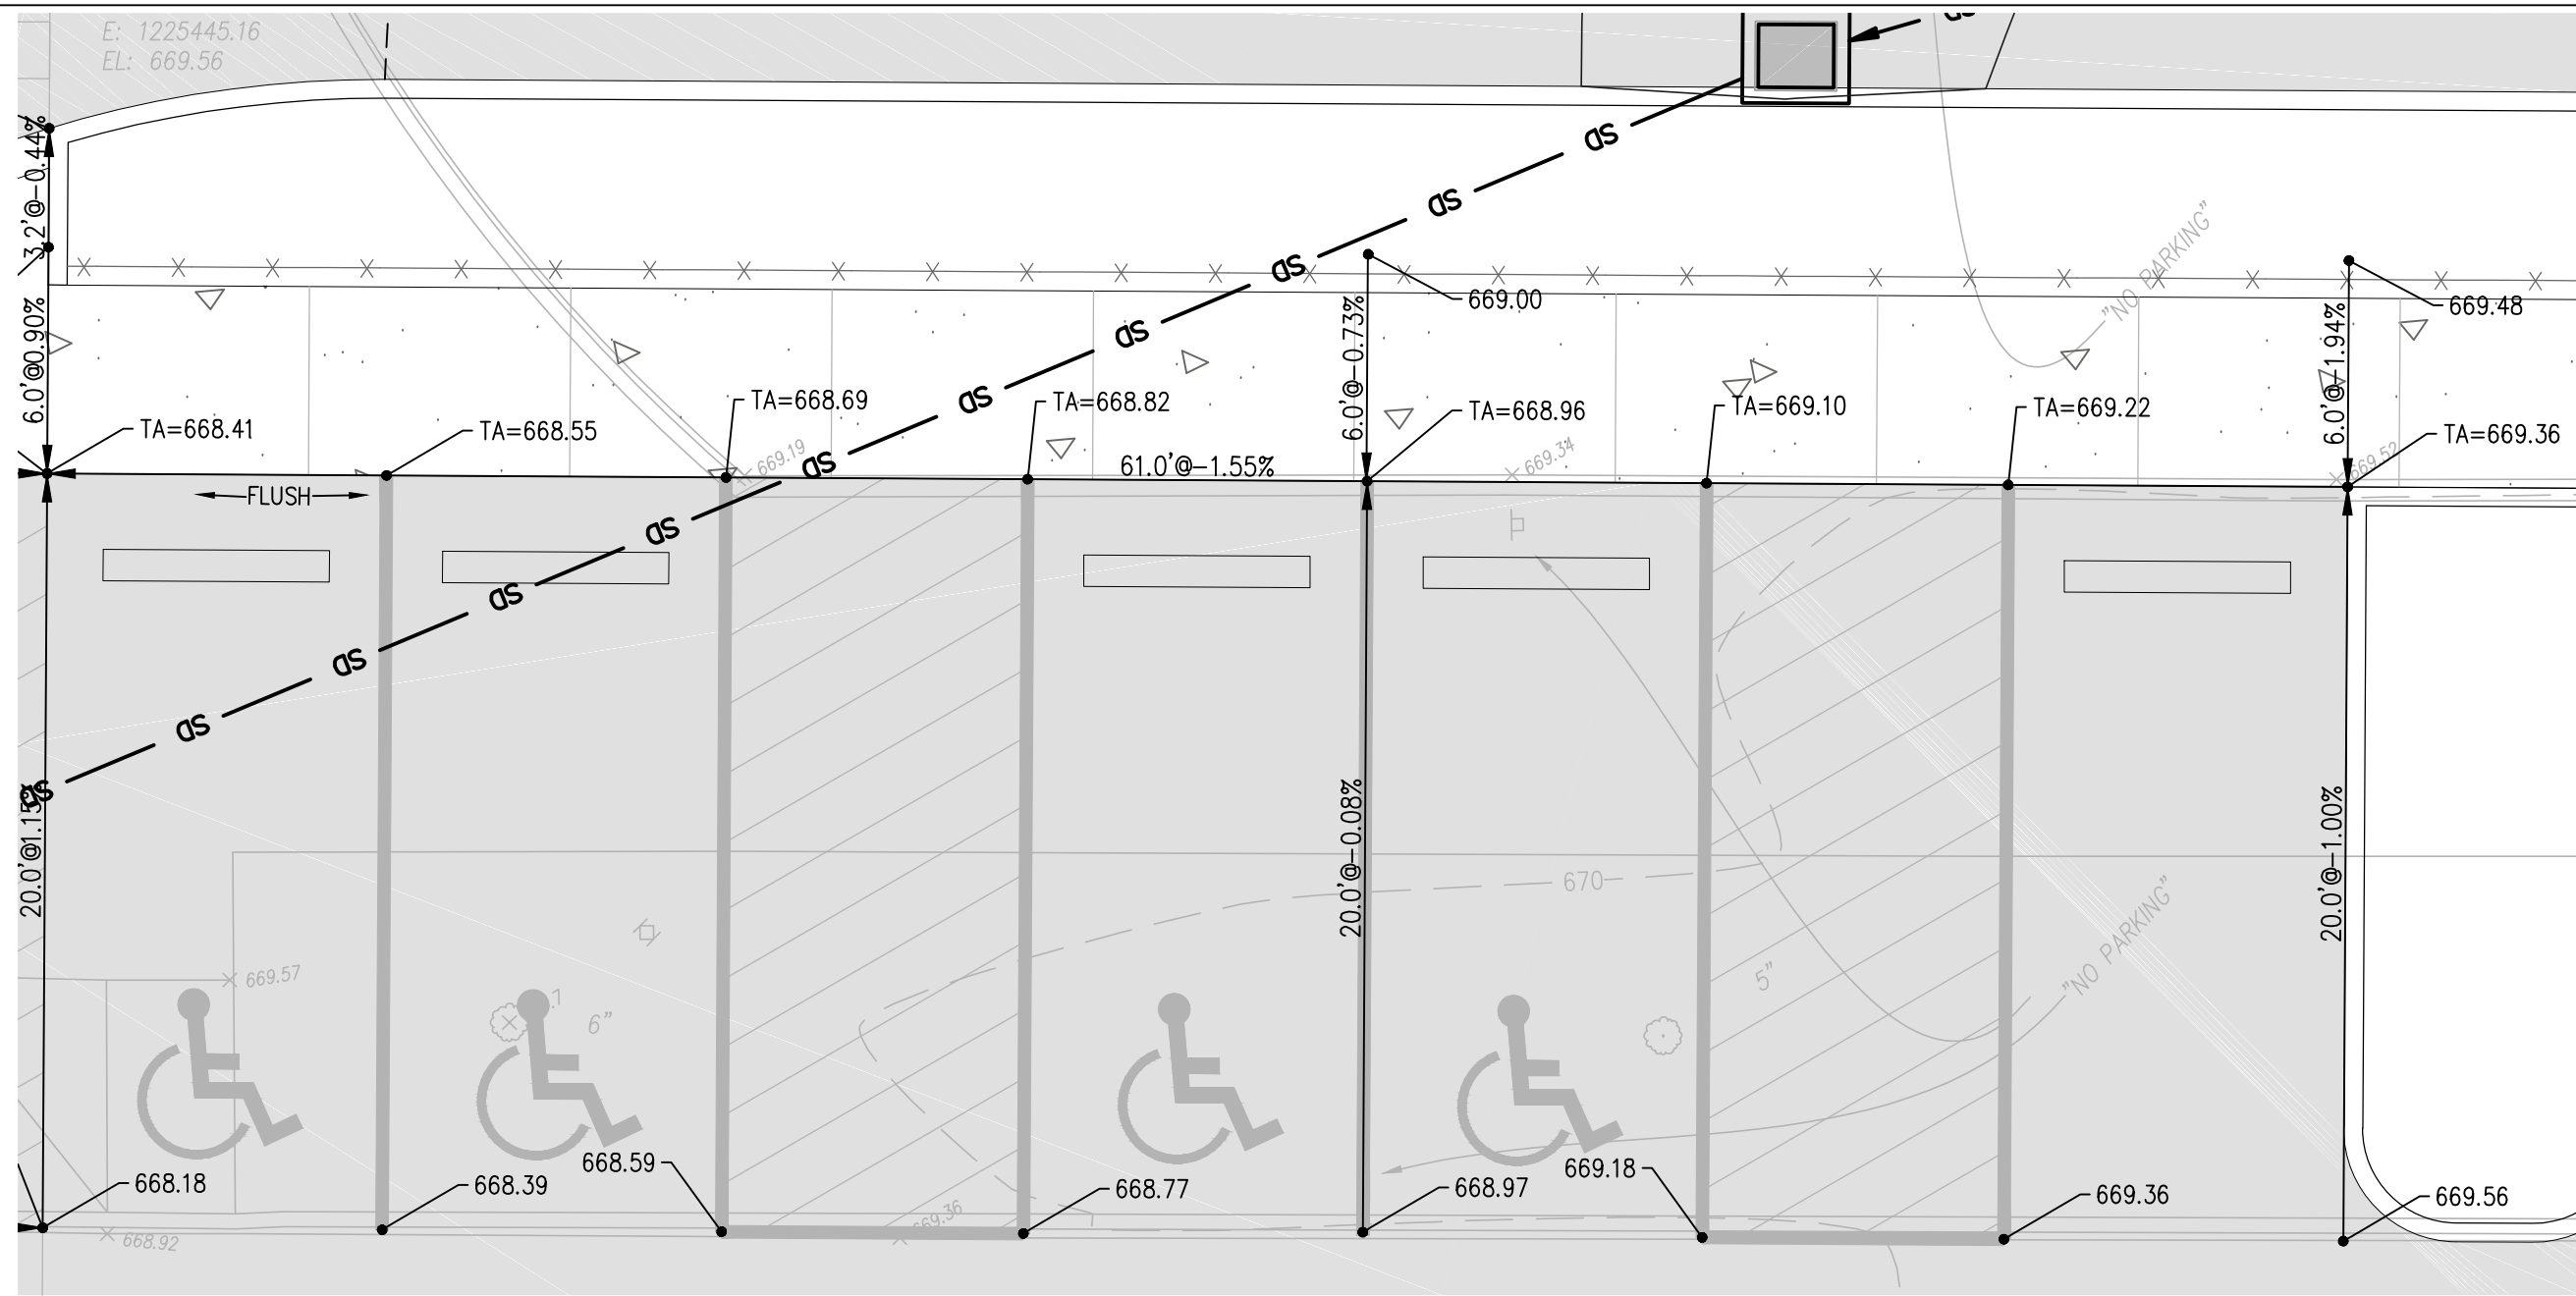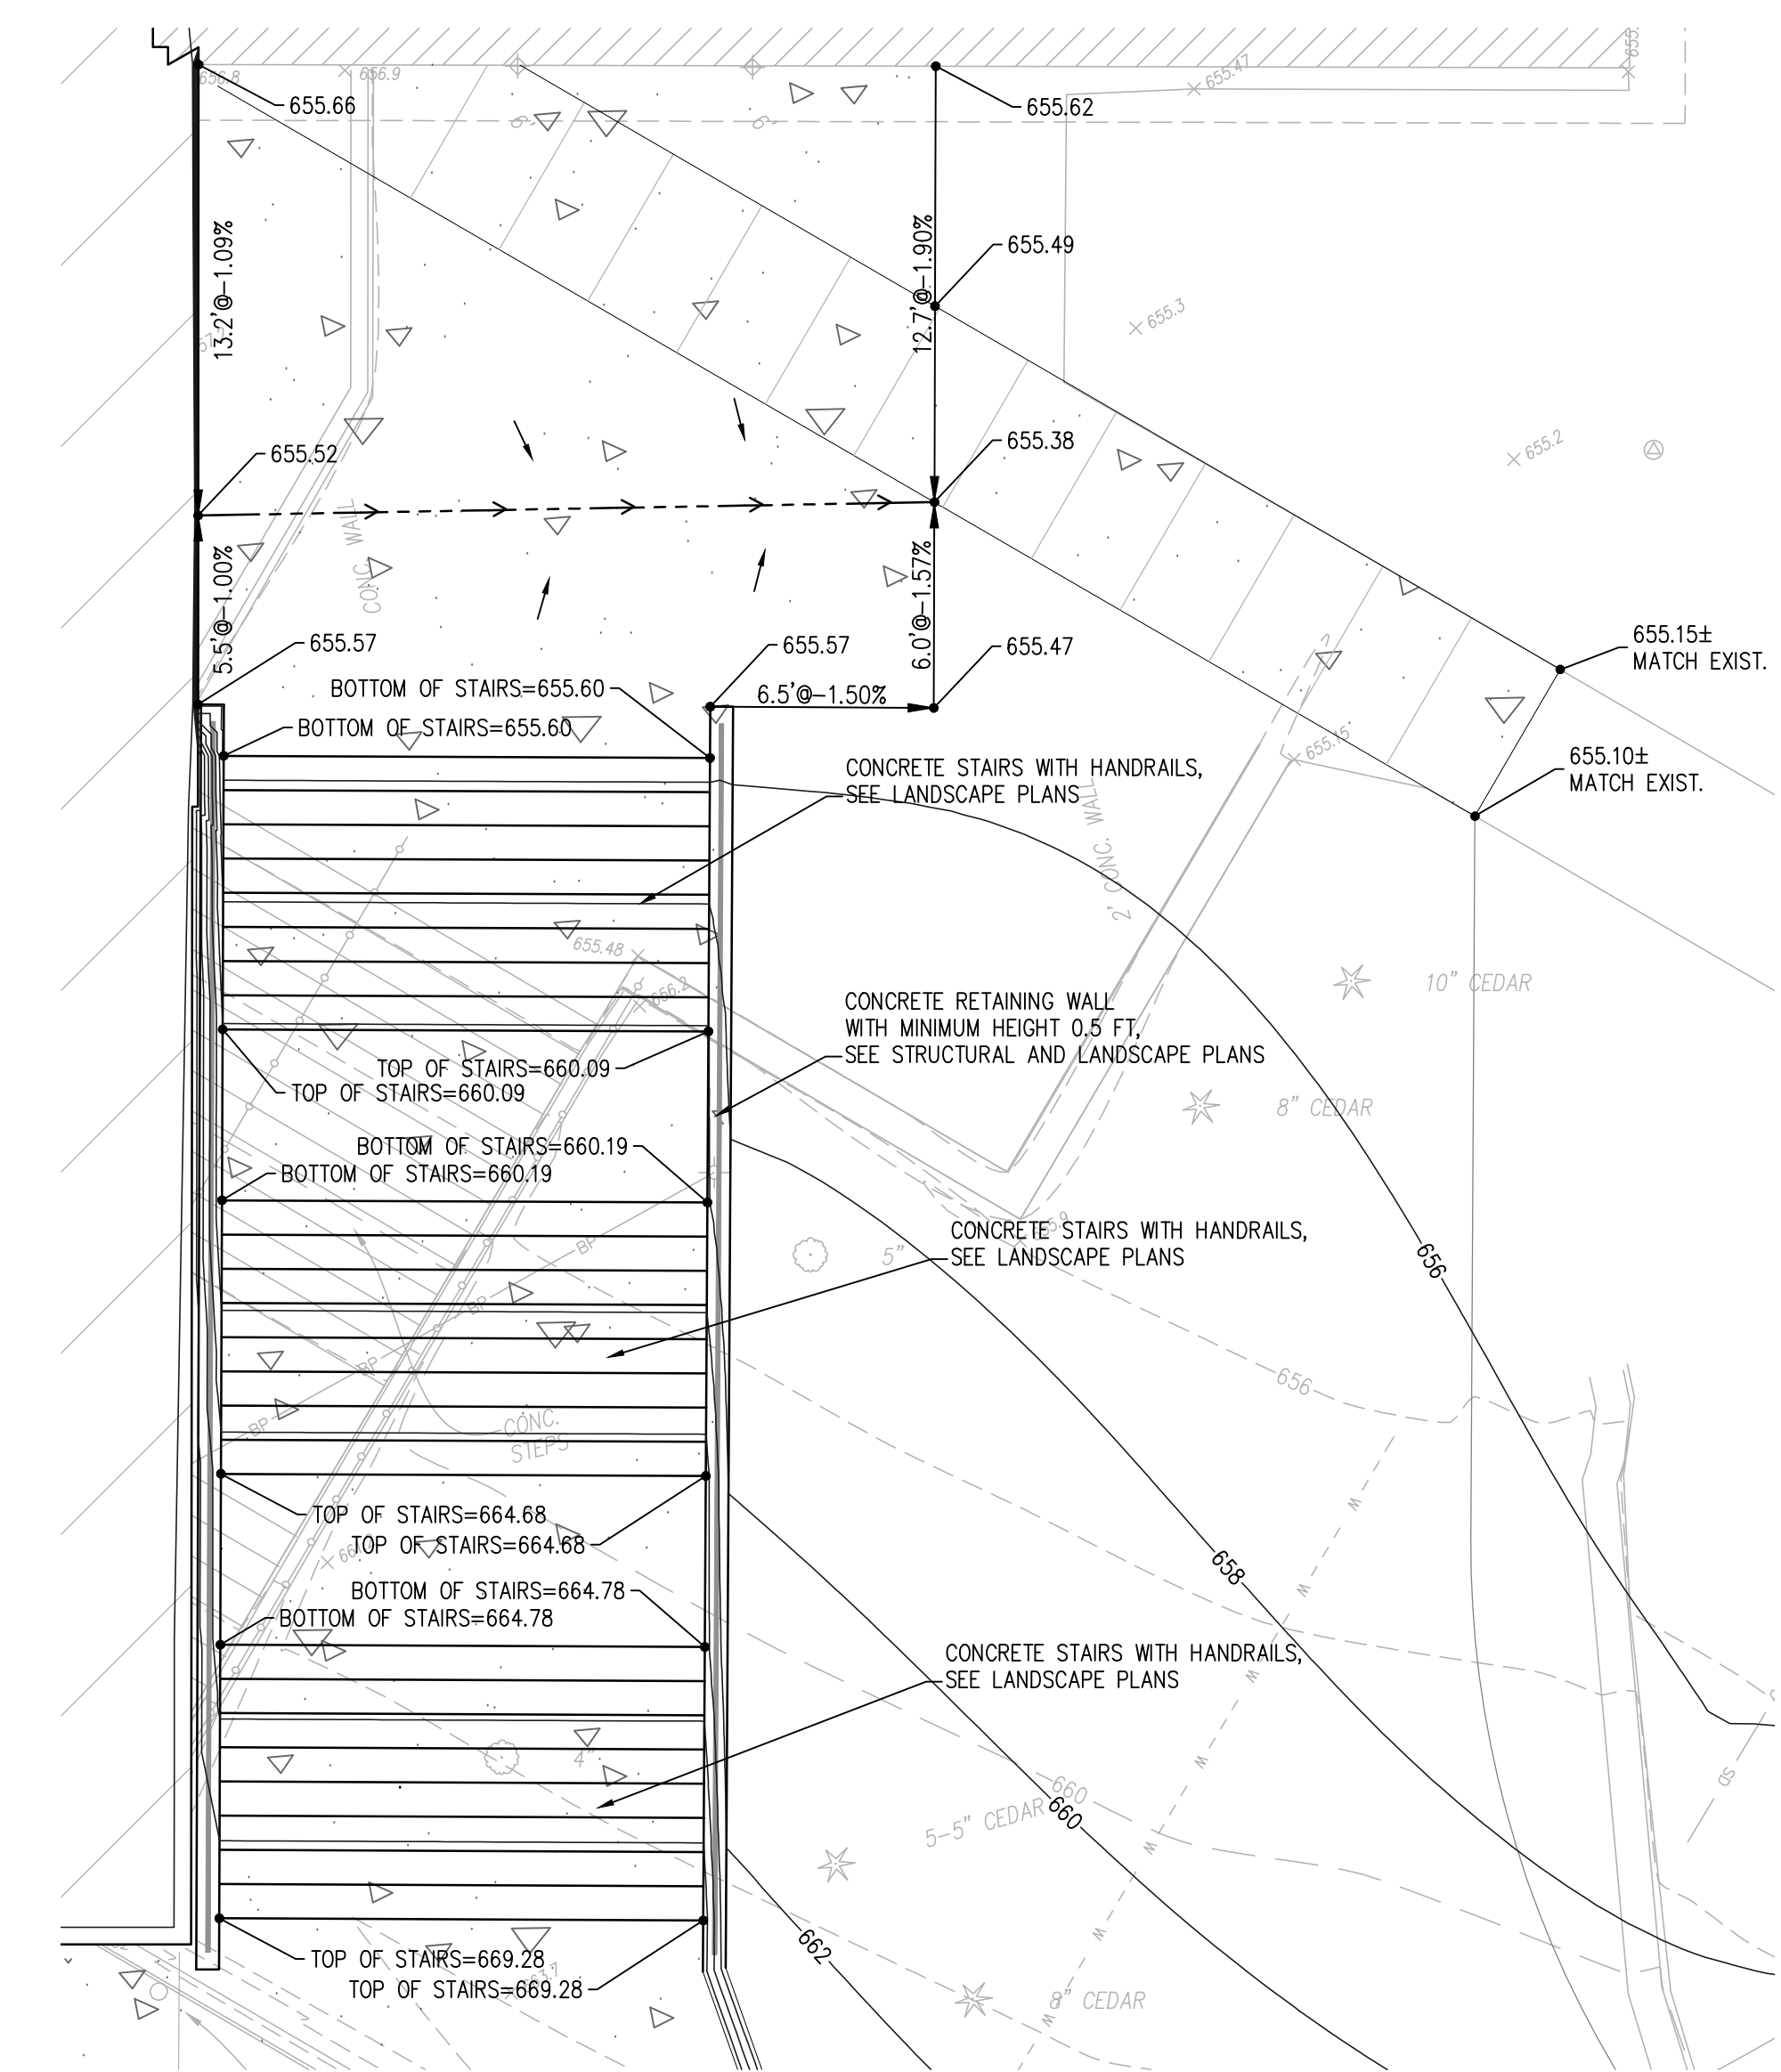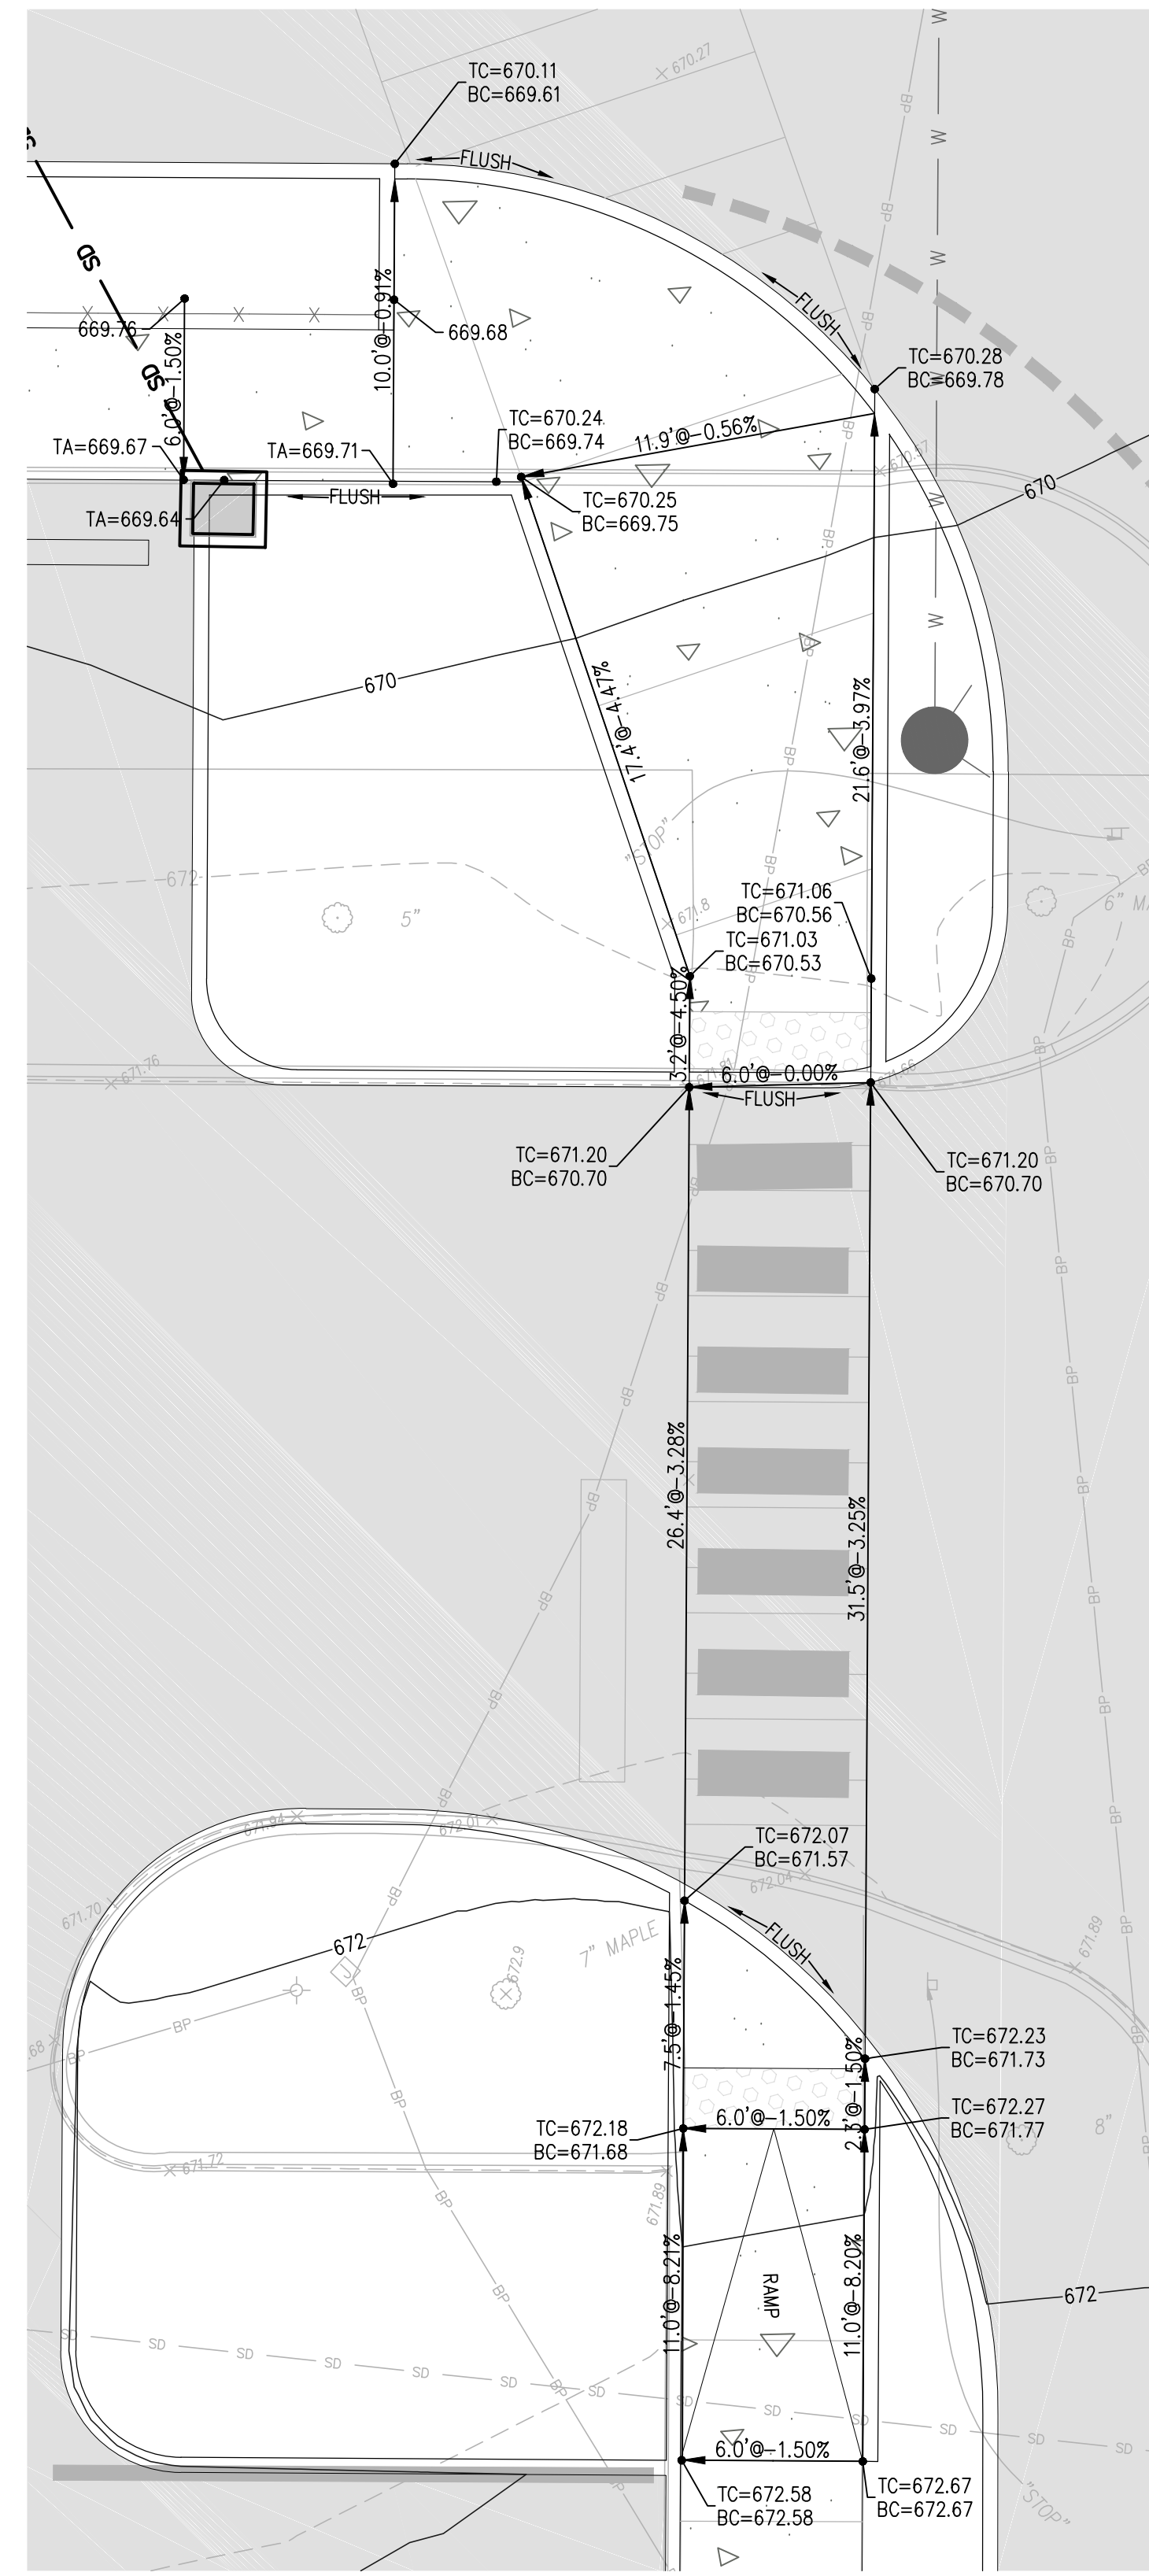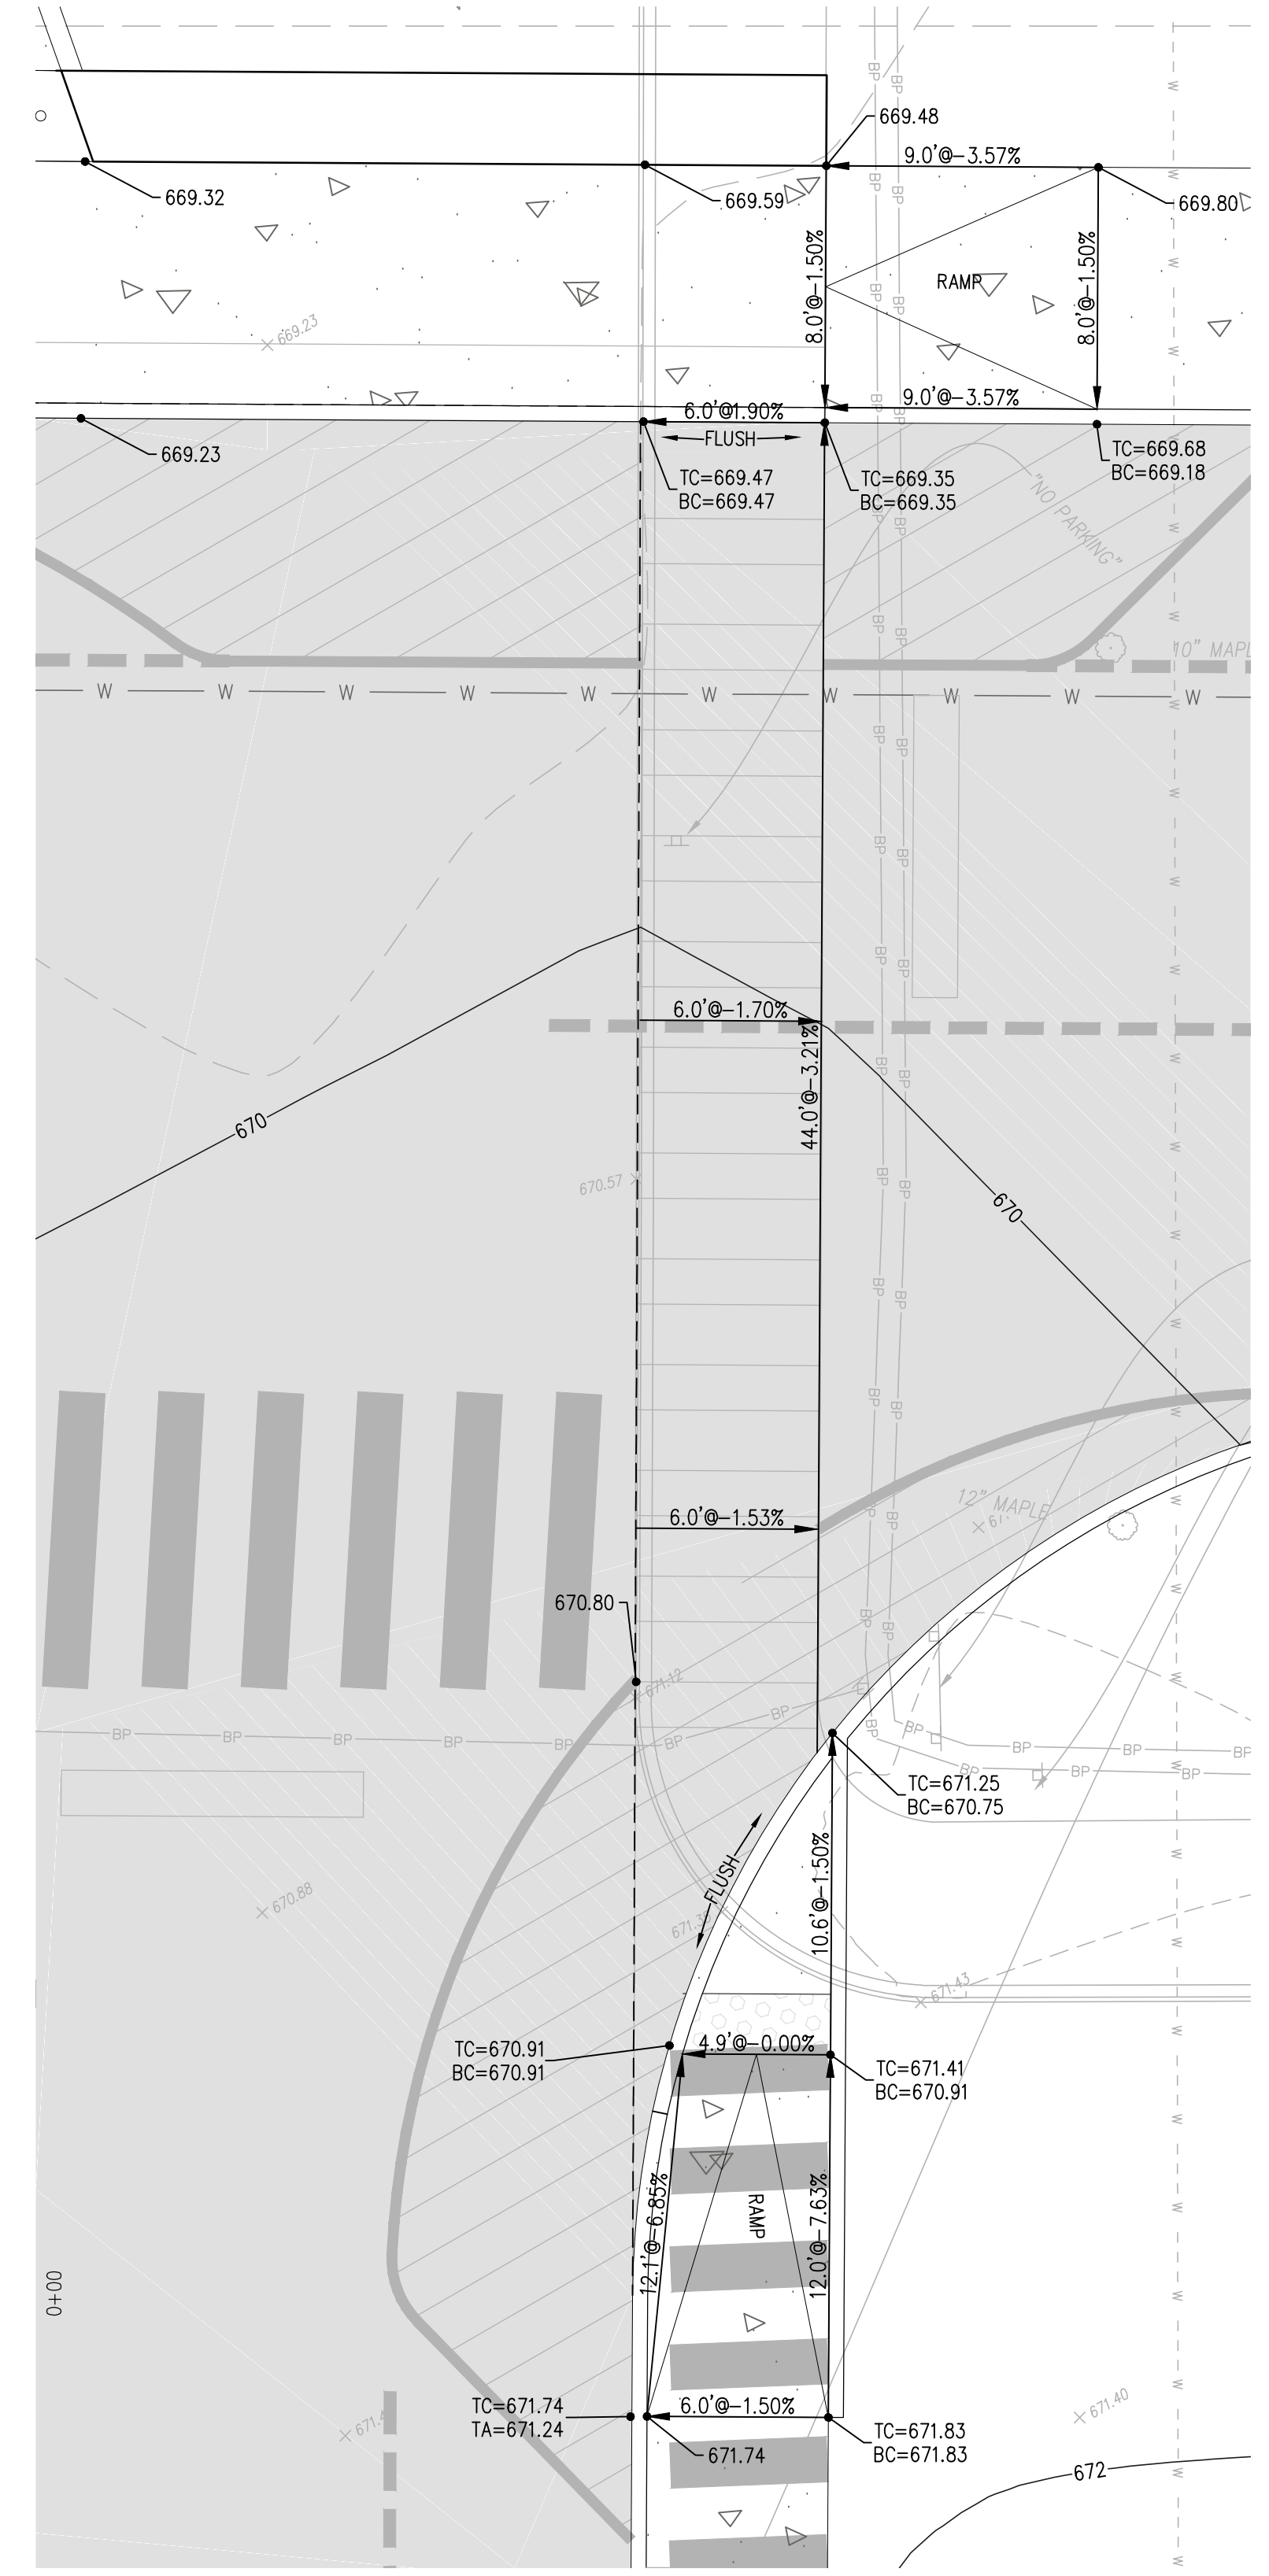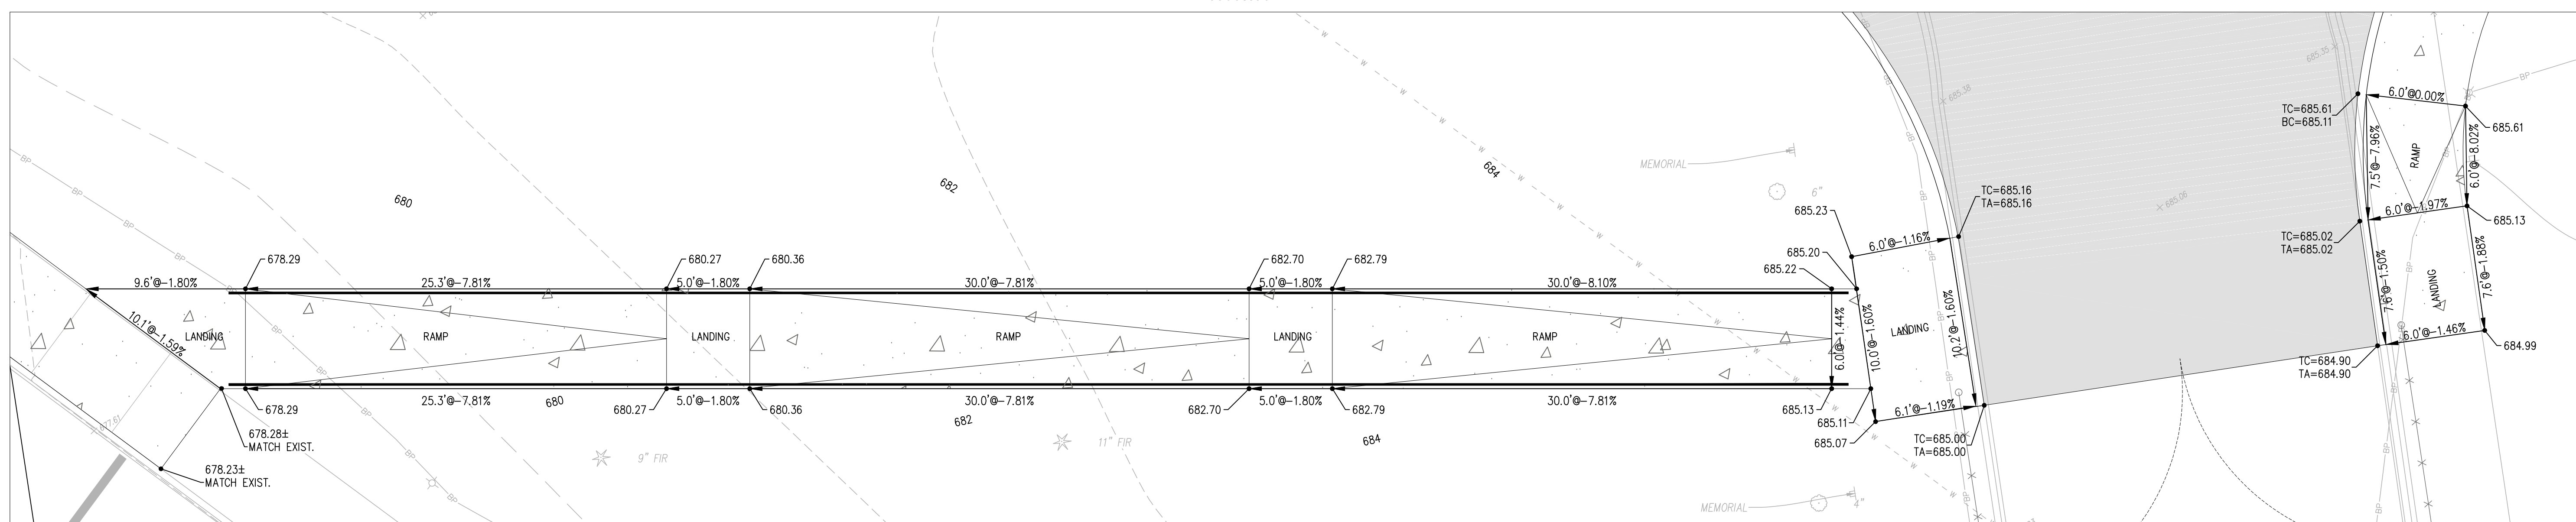

Call 811
Two business days before you dig



APPROVED
BY: CITY OF BONNEY LAKE
CITY ENGINEER, PE
DATE: 3.2.2026
SHEET NO. 24143




sh sitts & hill
CIVIL | STRUCTURAL | ARCHITECTURAL | SURVEY
4815 CENTER STREET | TACOMA, WA 98409
PHONE: (253) 474-9449 | www.sittshill.com

Project No.: 20,939 Project Mgr.: MLM/DDF
Proj. Engineer: KNL/DDF Proj. Drafter: KLK

NOTE:
This approval is valid after 1 year from approval date. The City will not be responsible for errors and/or omissions on these plans.
Field conditions may dictate changes to these plans as determined by the City Engineer.



 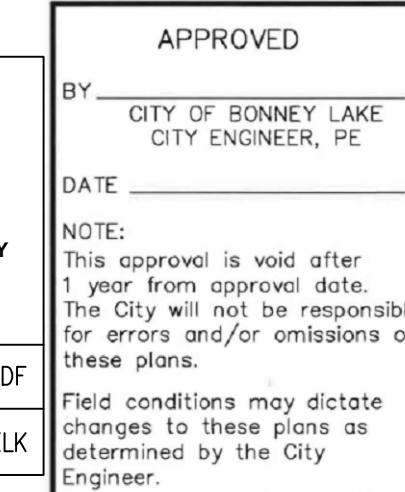

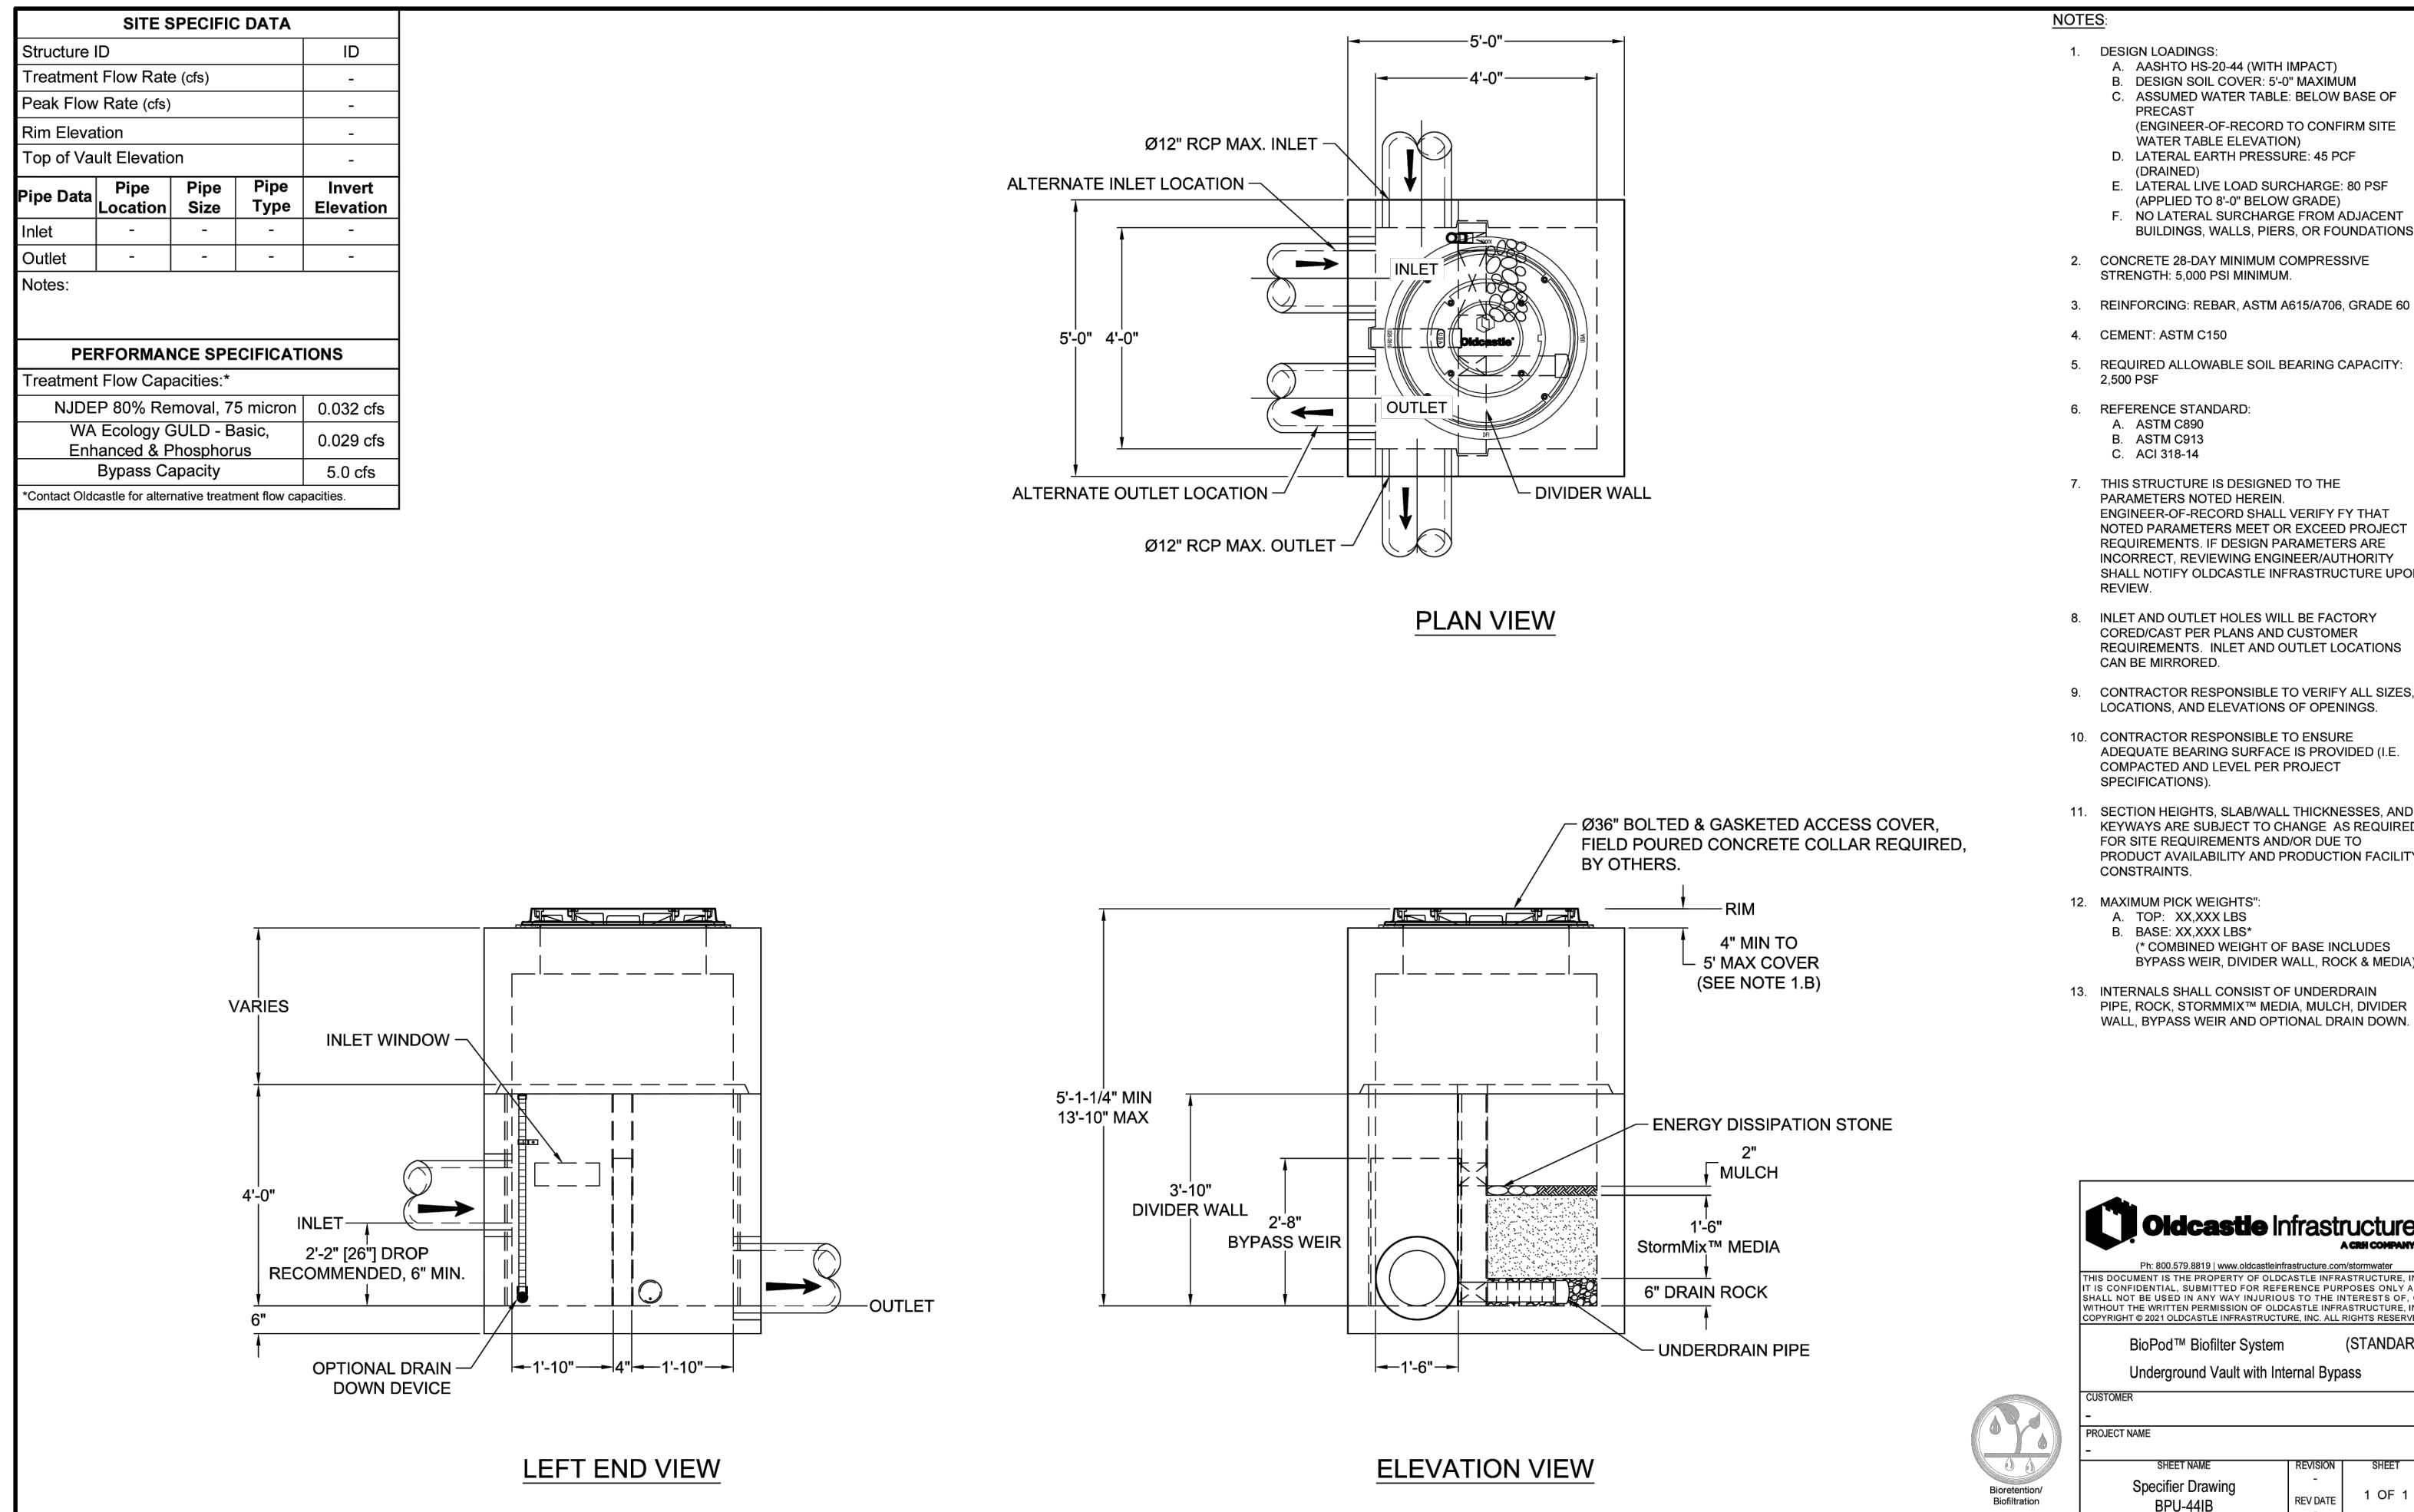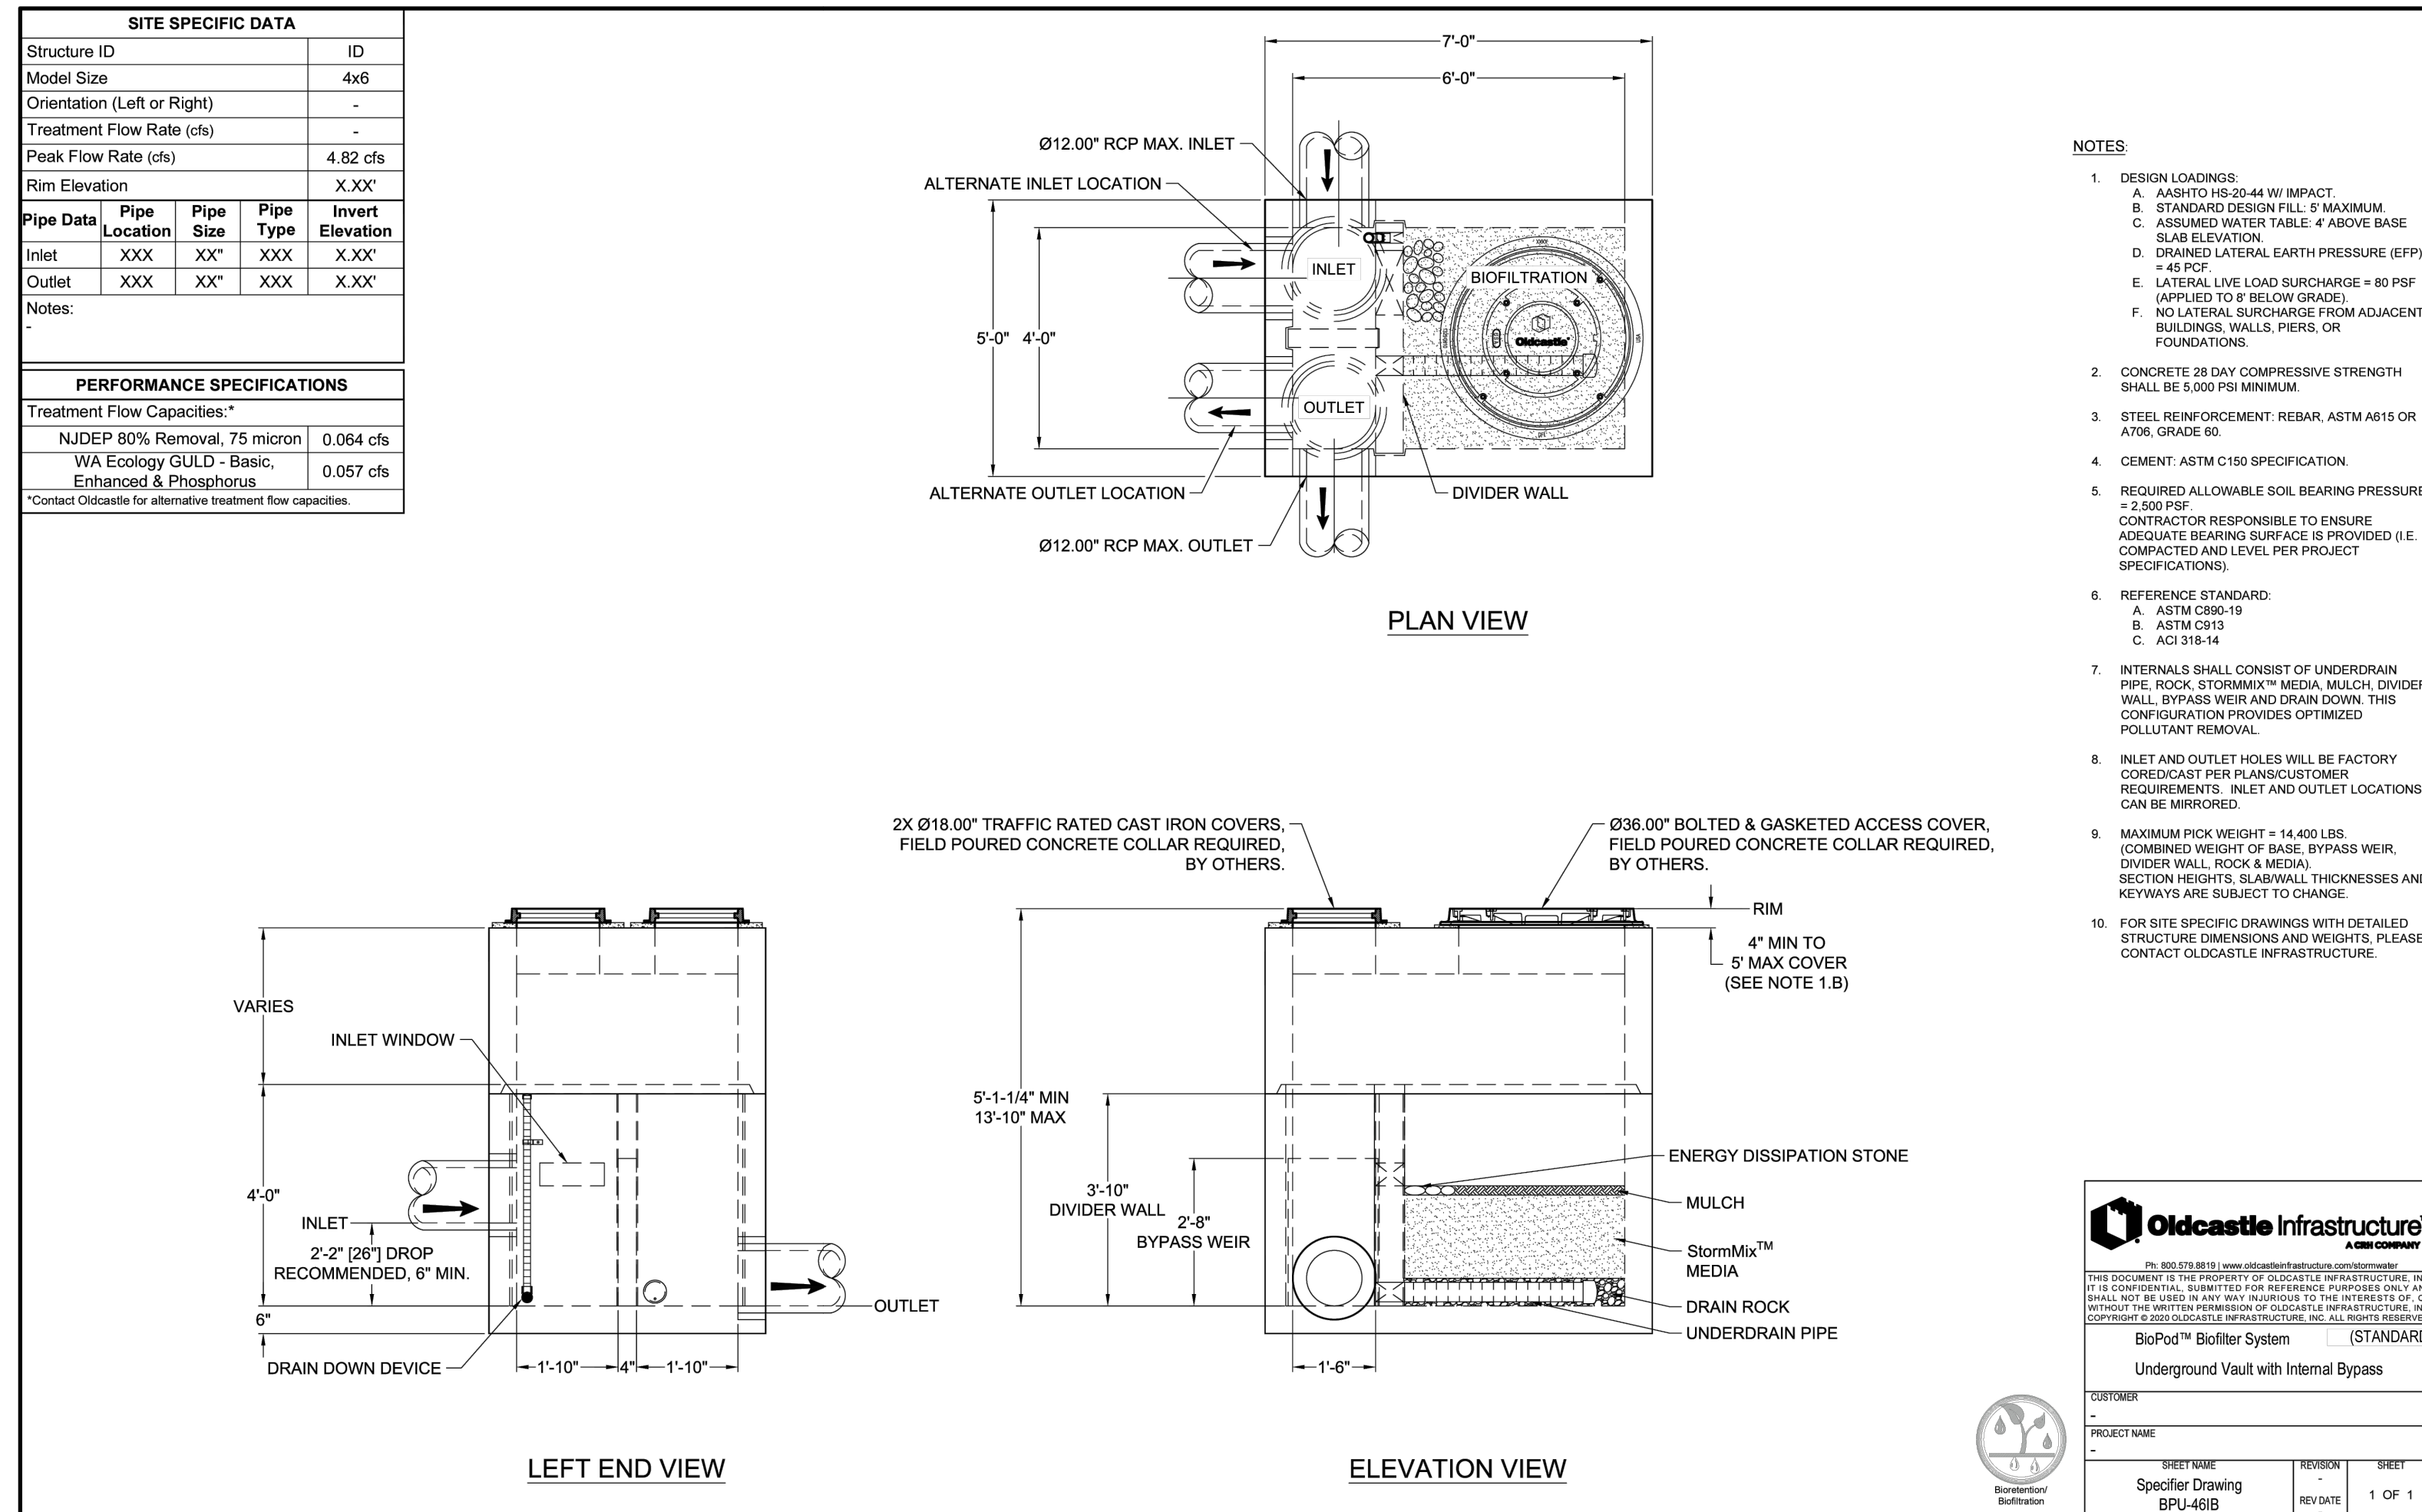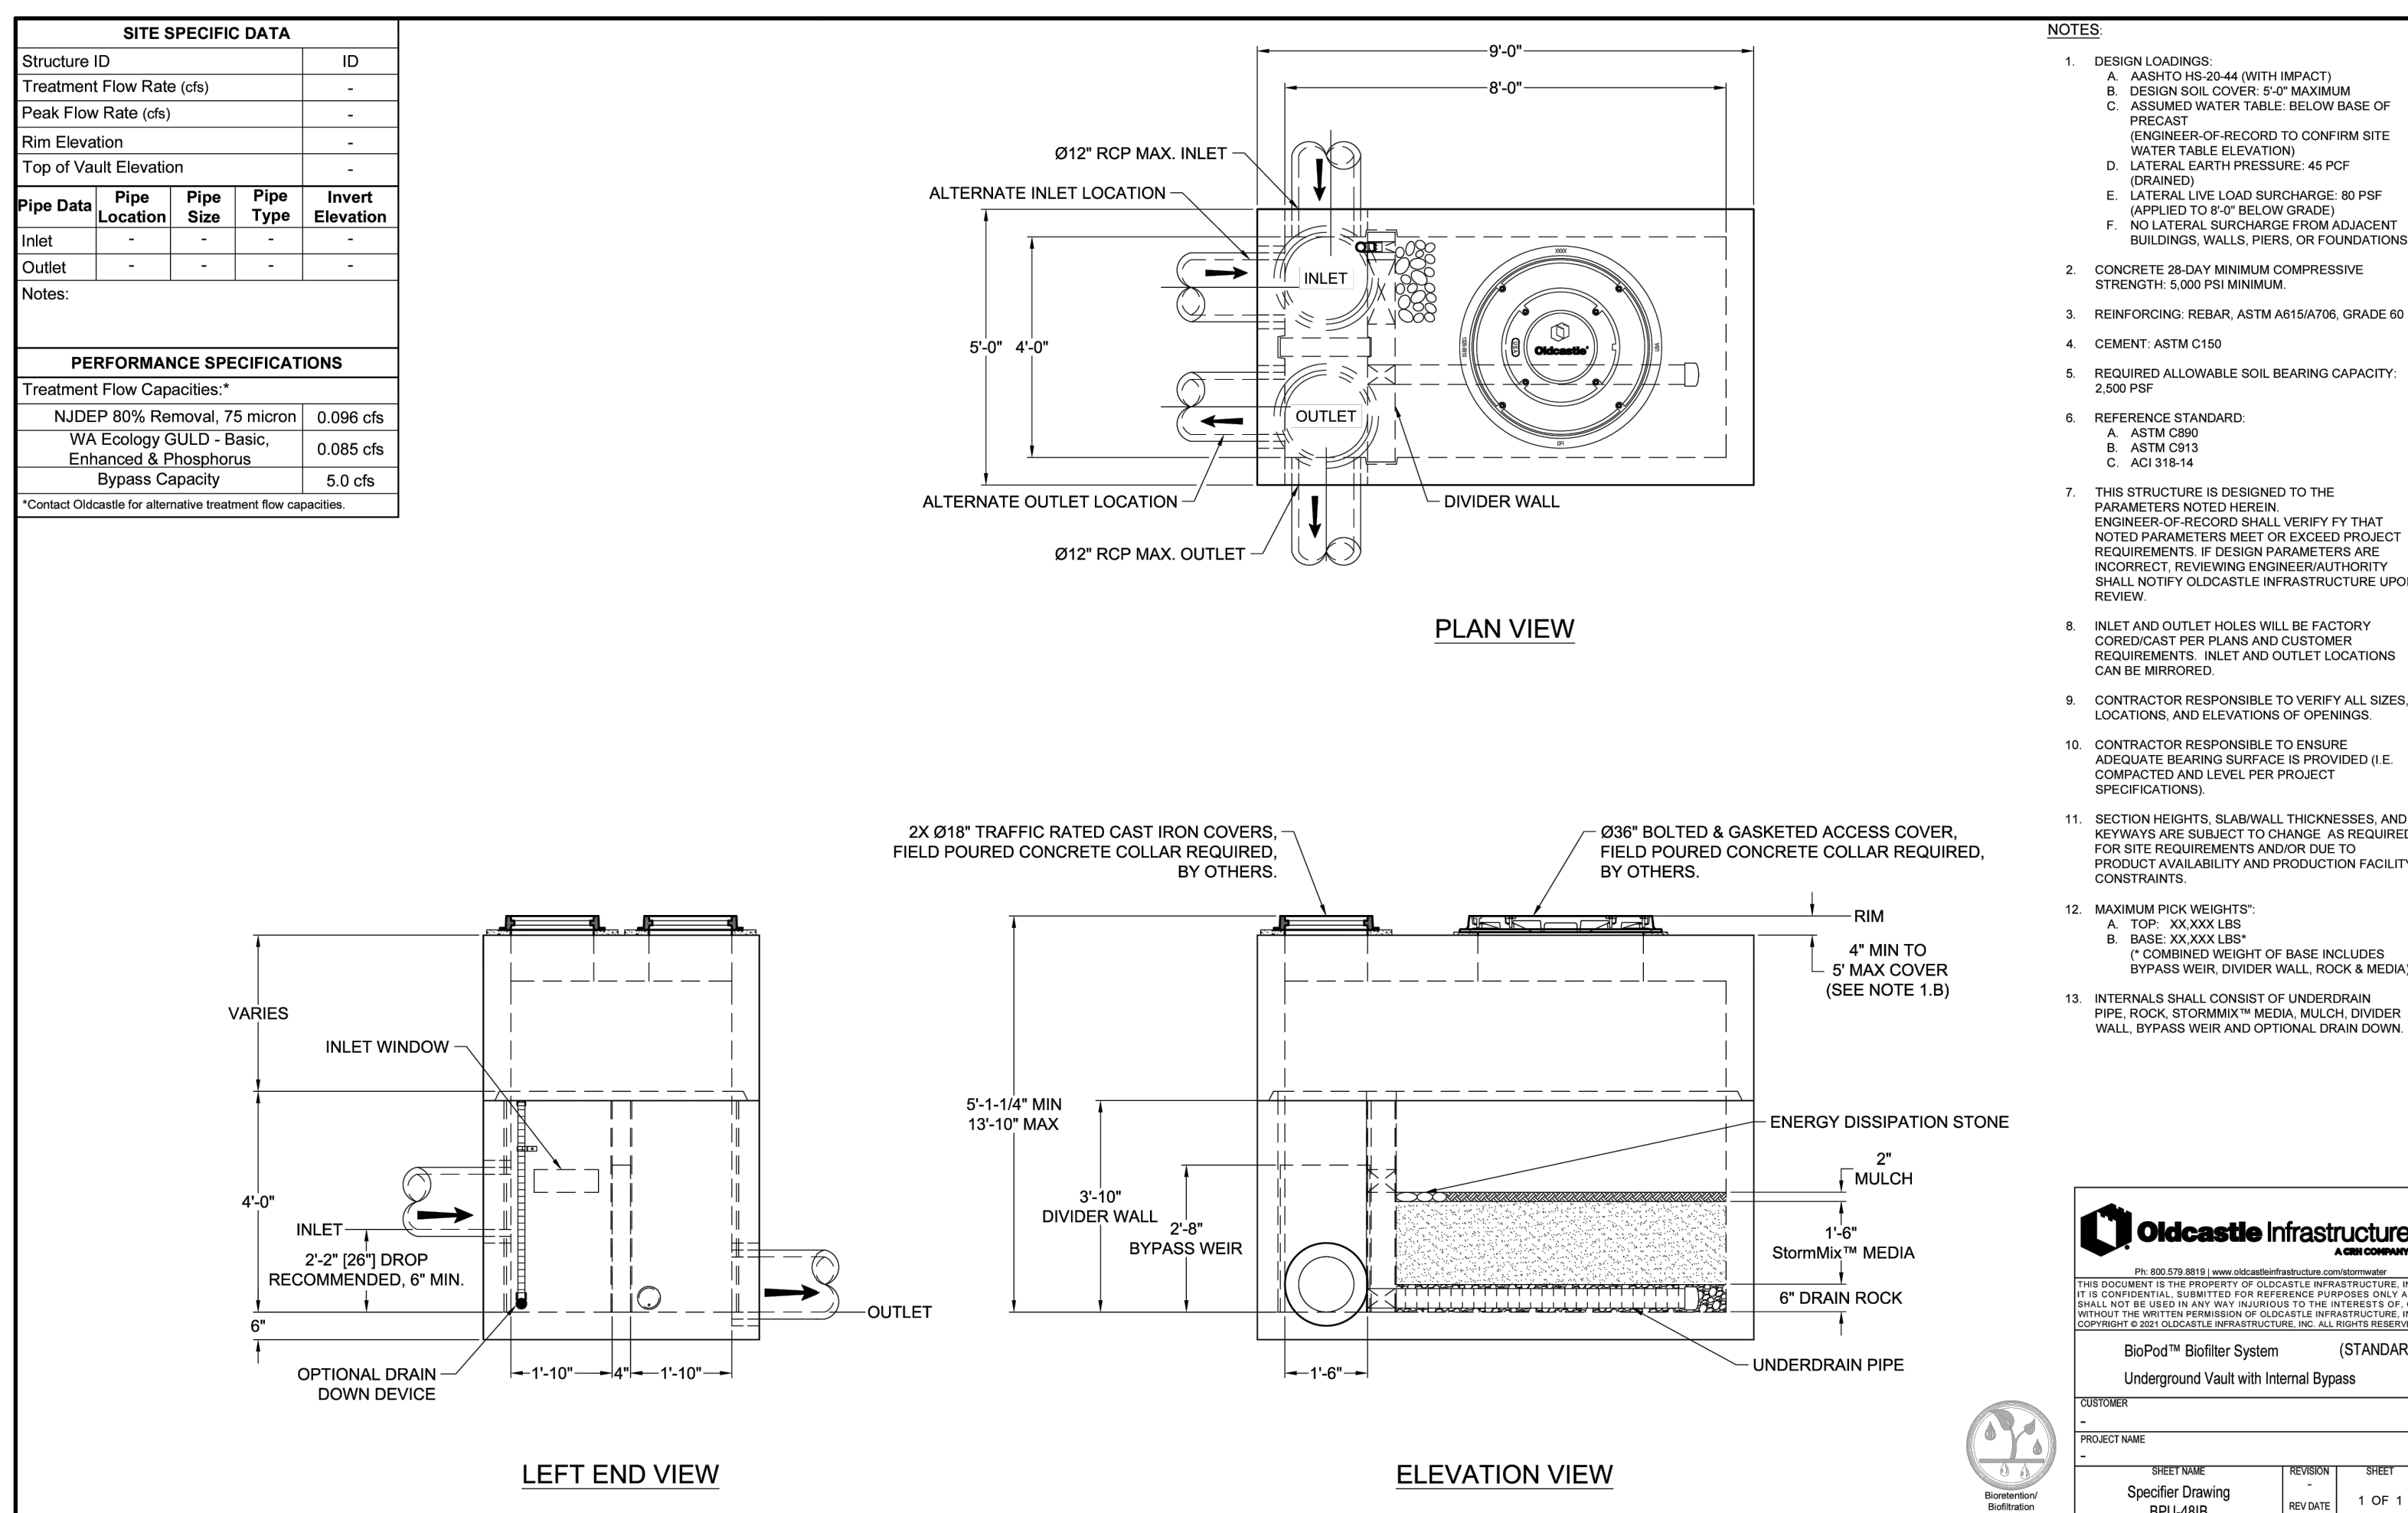

REVISIONS

DATE
3.2.2026

ICRA NO. 24143

DRAWN BY: DF/KNL/MLM

REVIEWED BY: DF/MLM

SHEET TITLE
GRADING AND
DRAINAGE DETAILS



APPROVED

BY _____
CITY OF BONNEY LAKE
CITY ENGINEER, PE

DATE _____

NOTE:
This approval is void after
1 year from approval date.
The City will not be responsible
for errors and/or omissions on
these plans.

Field conditions may dictate
changes to these plans as
determined by the City
Engineer.






Project No.: 20,939	Project Mgr.: MLM/DDF
Proj. Engineer: KNL/DDF	Proj. Drafter: KLK

C-408

DESIGN DEVELOPMENT

IF SHEET MEASURES LESS THAN 30"x42", IT IS A REDUCED PRINT. REDUCE SCALE ACCORDINGLY

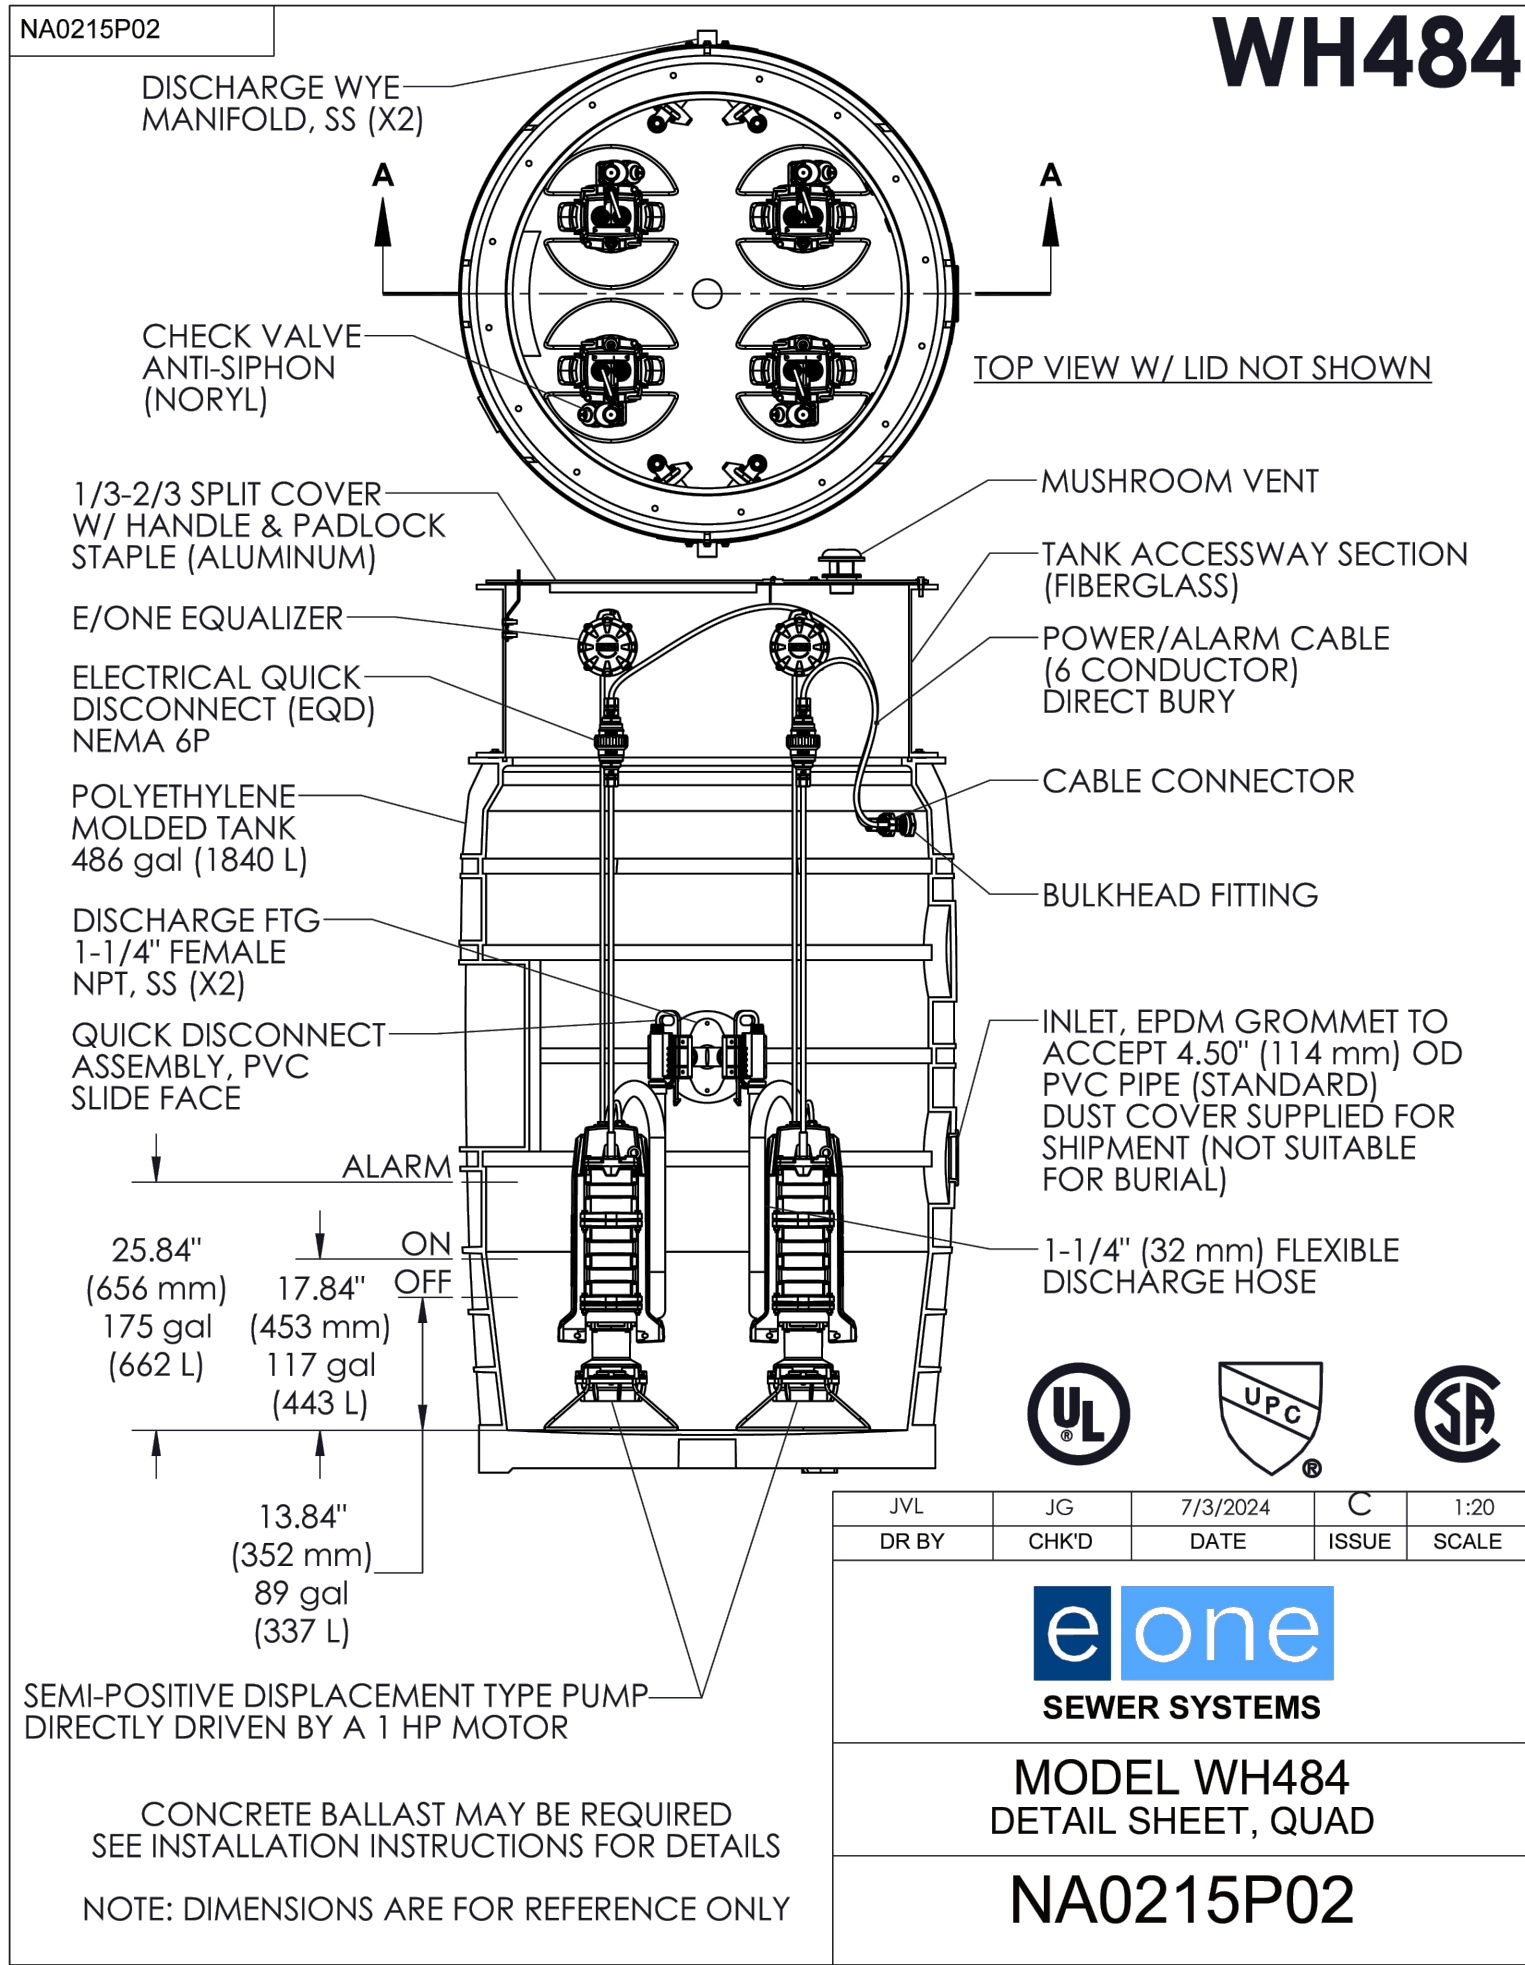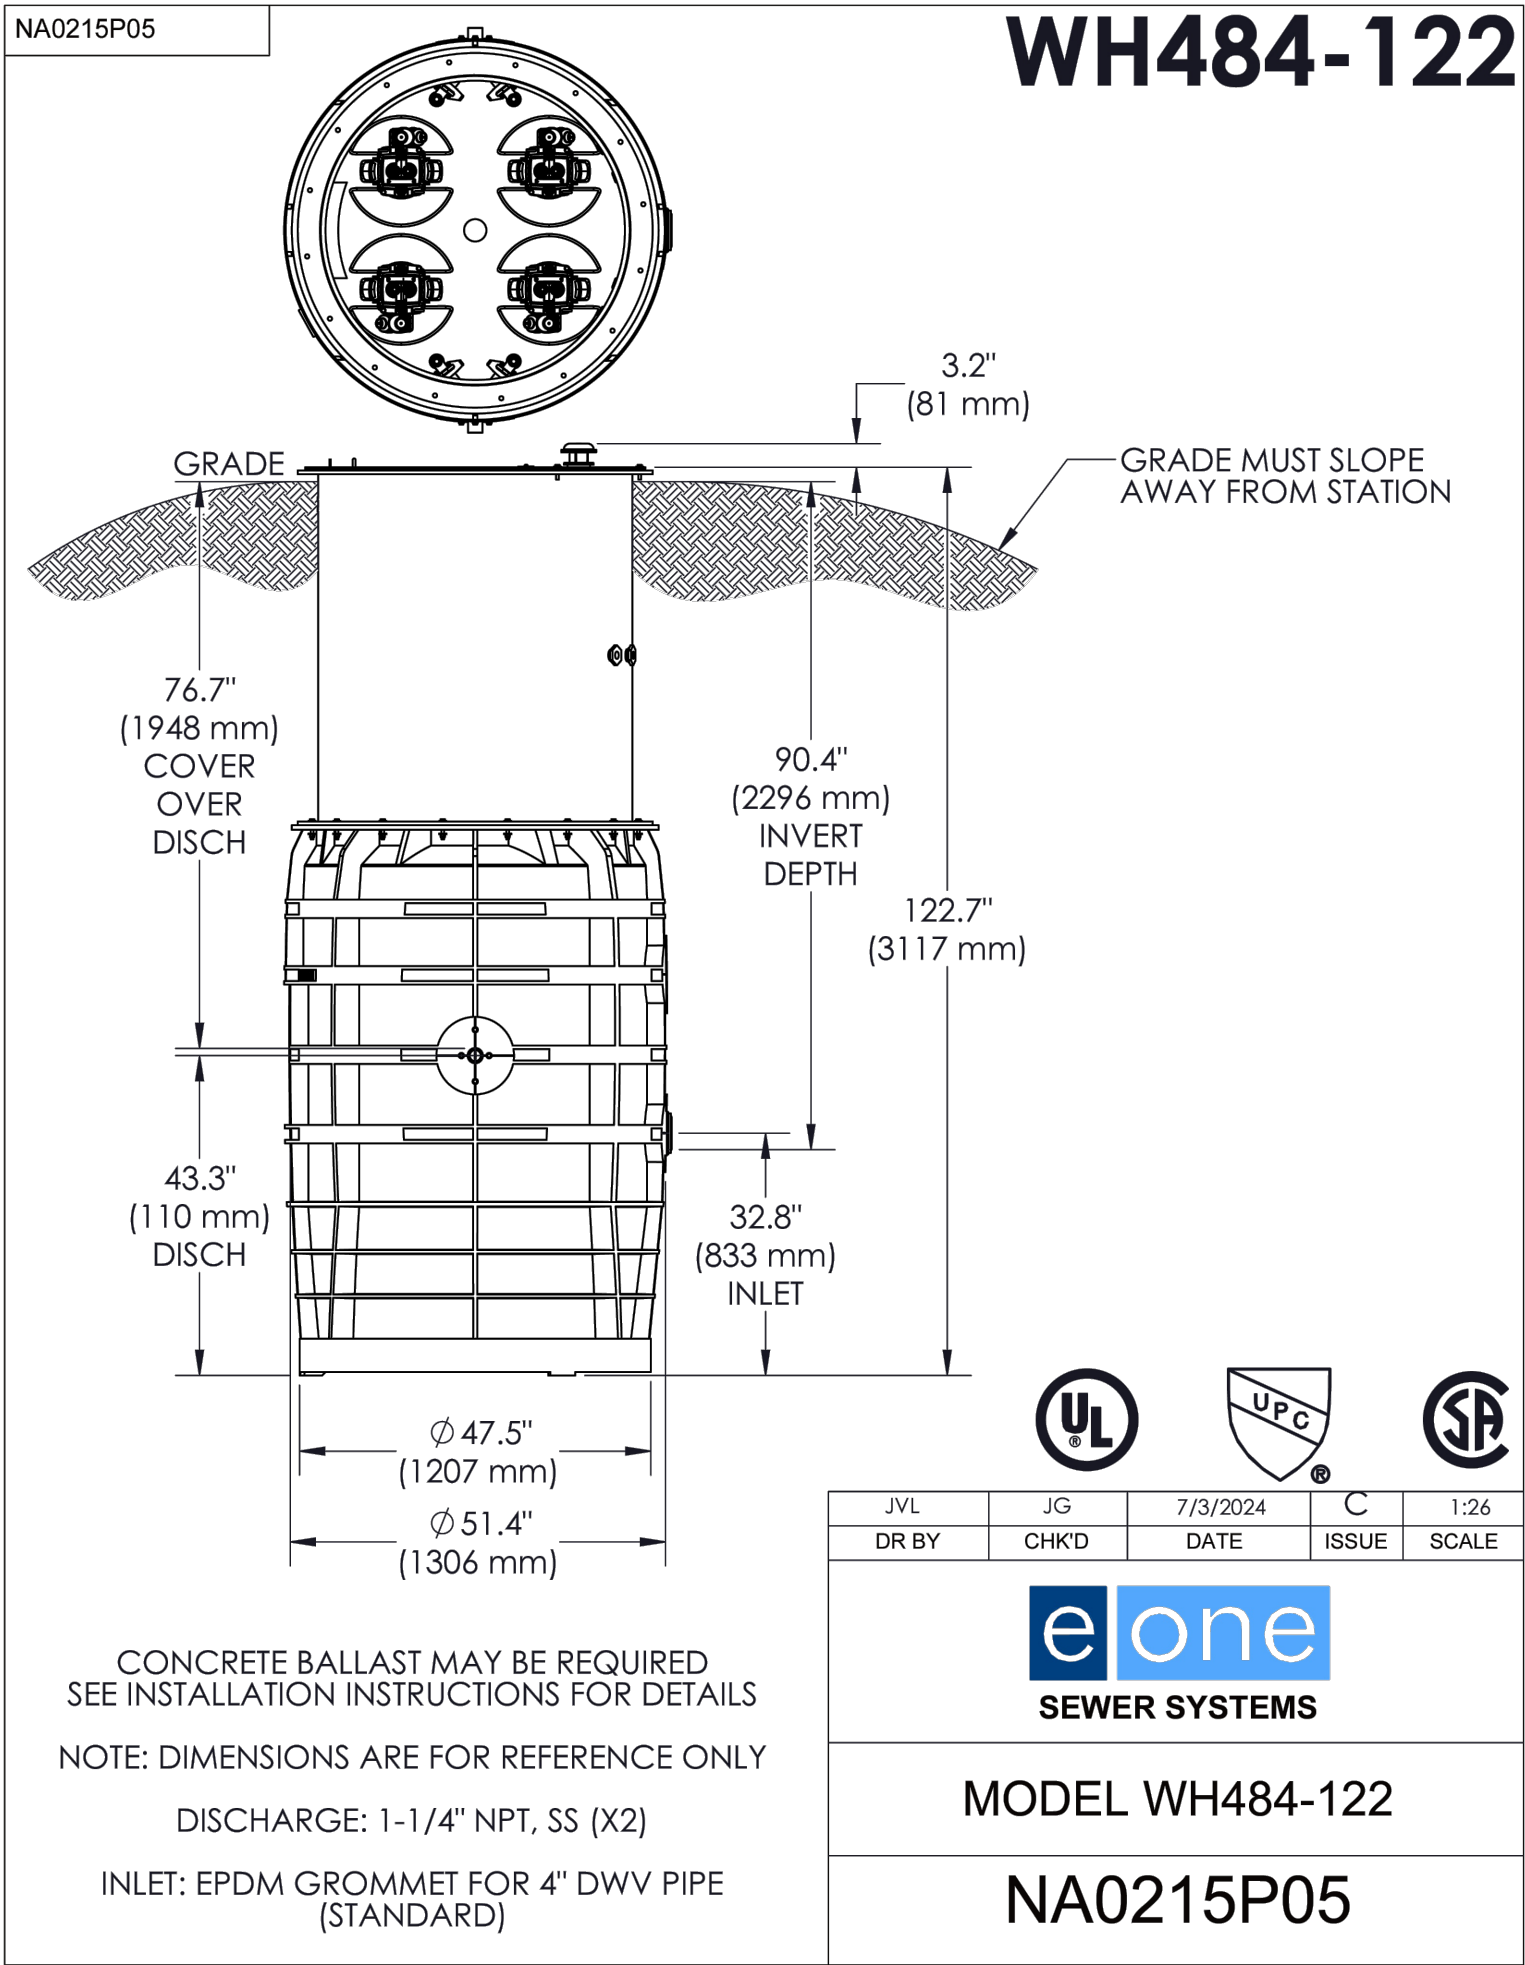
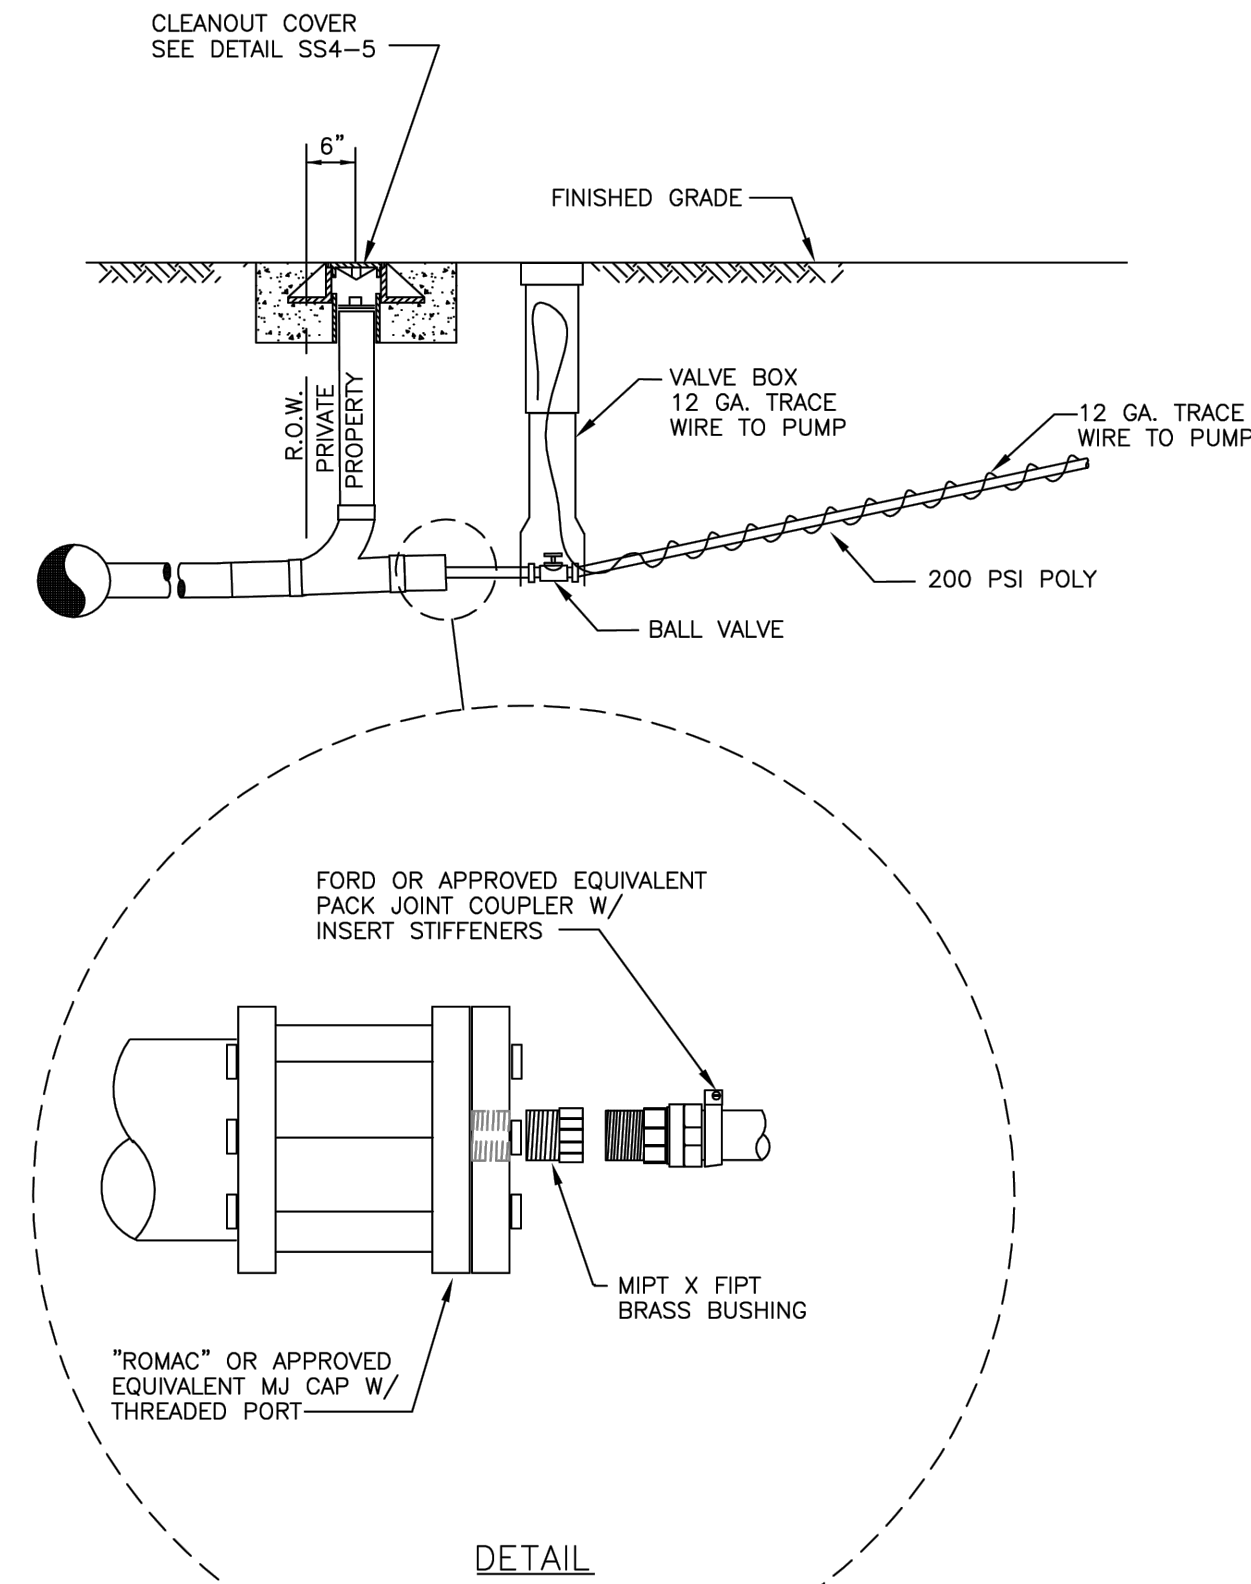


01 SANITARY SEWER PUMP STATION

SCALE: N.T.S.

02 GRINDER SERVICE TO GRAVITY MAIN SEWER CONNECTION (SS4-9.2)

SCALE: N.T.S.

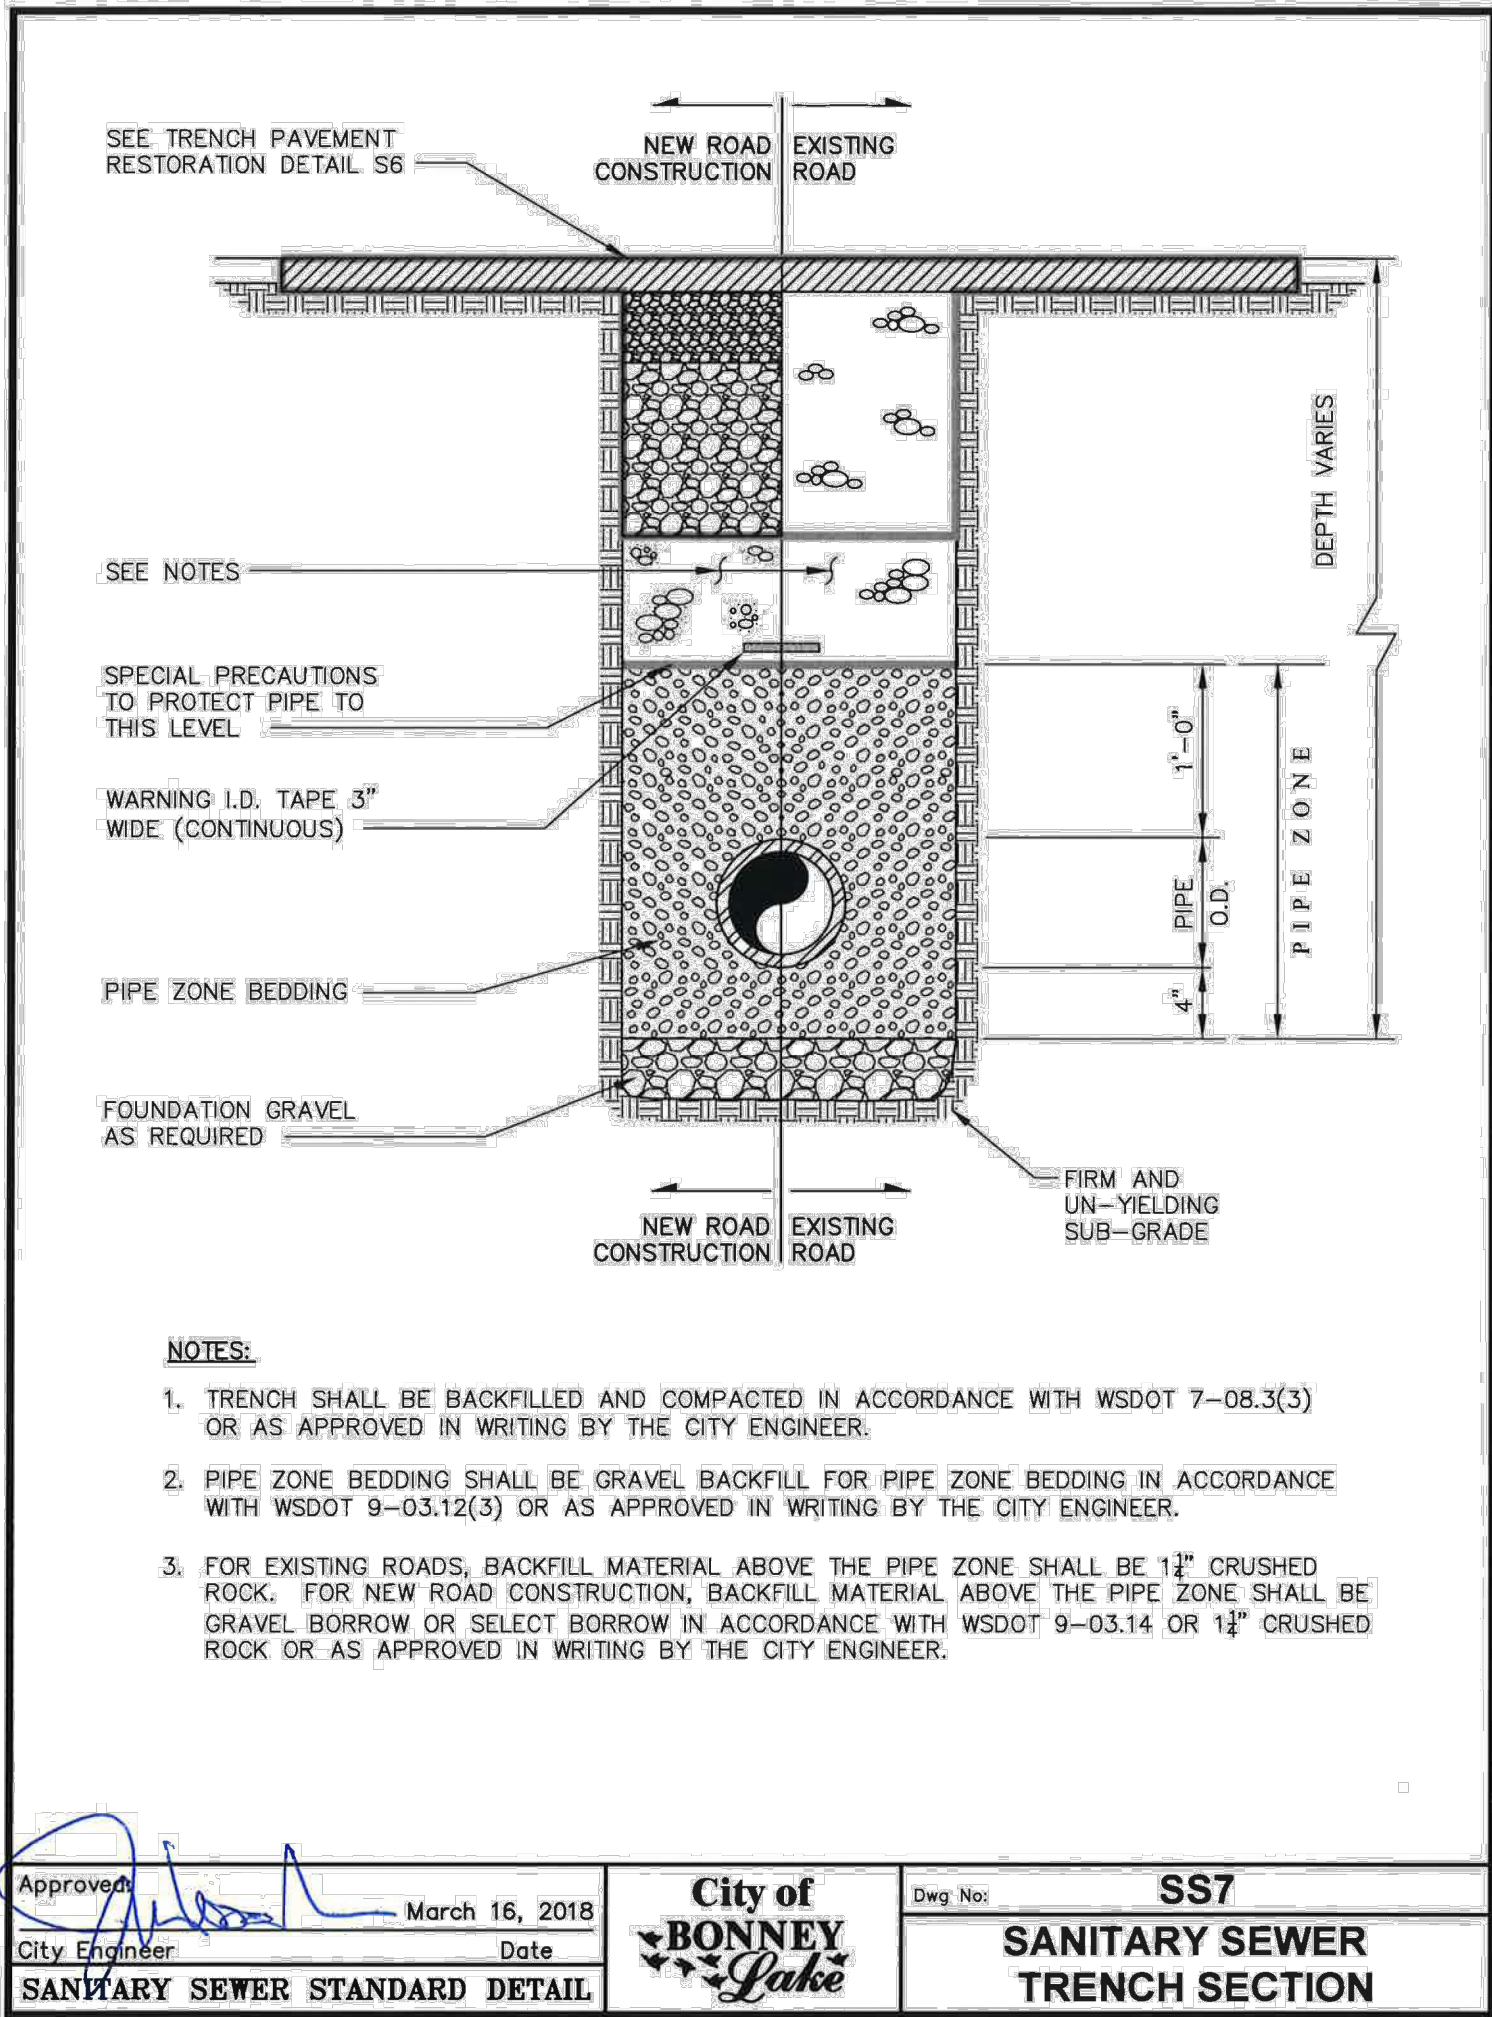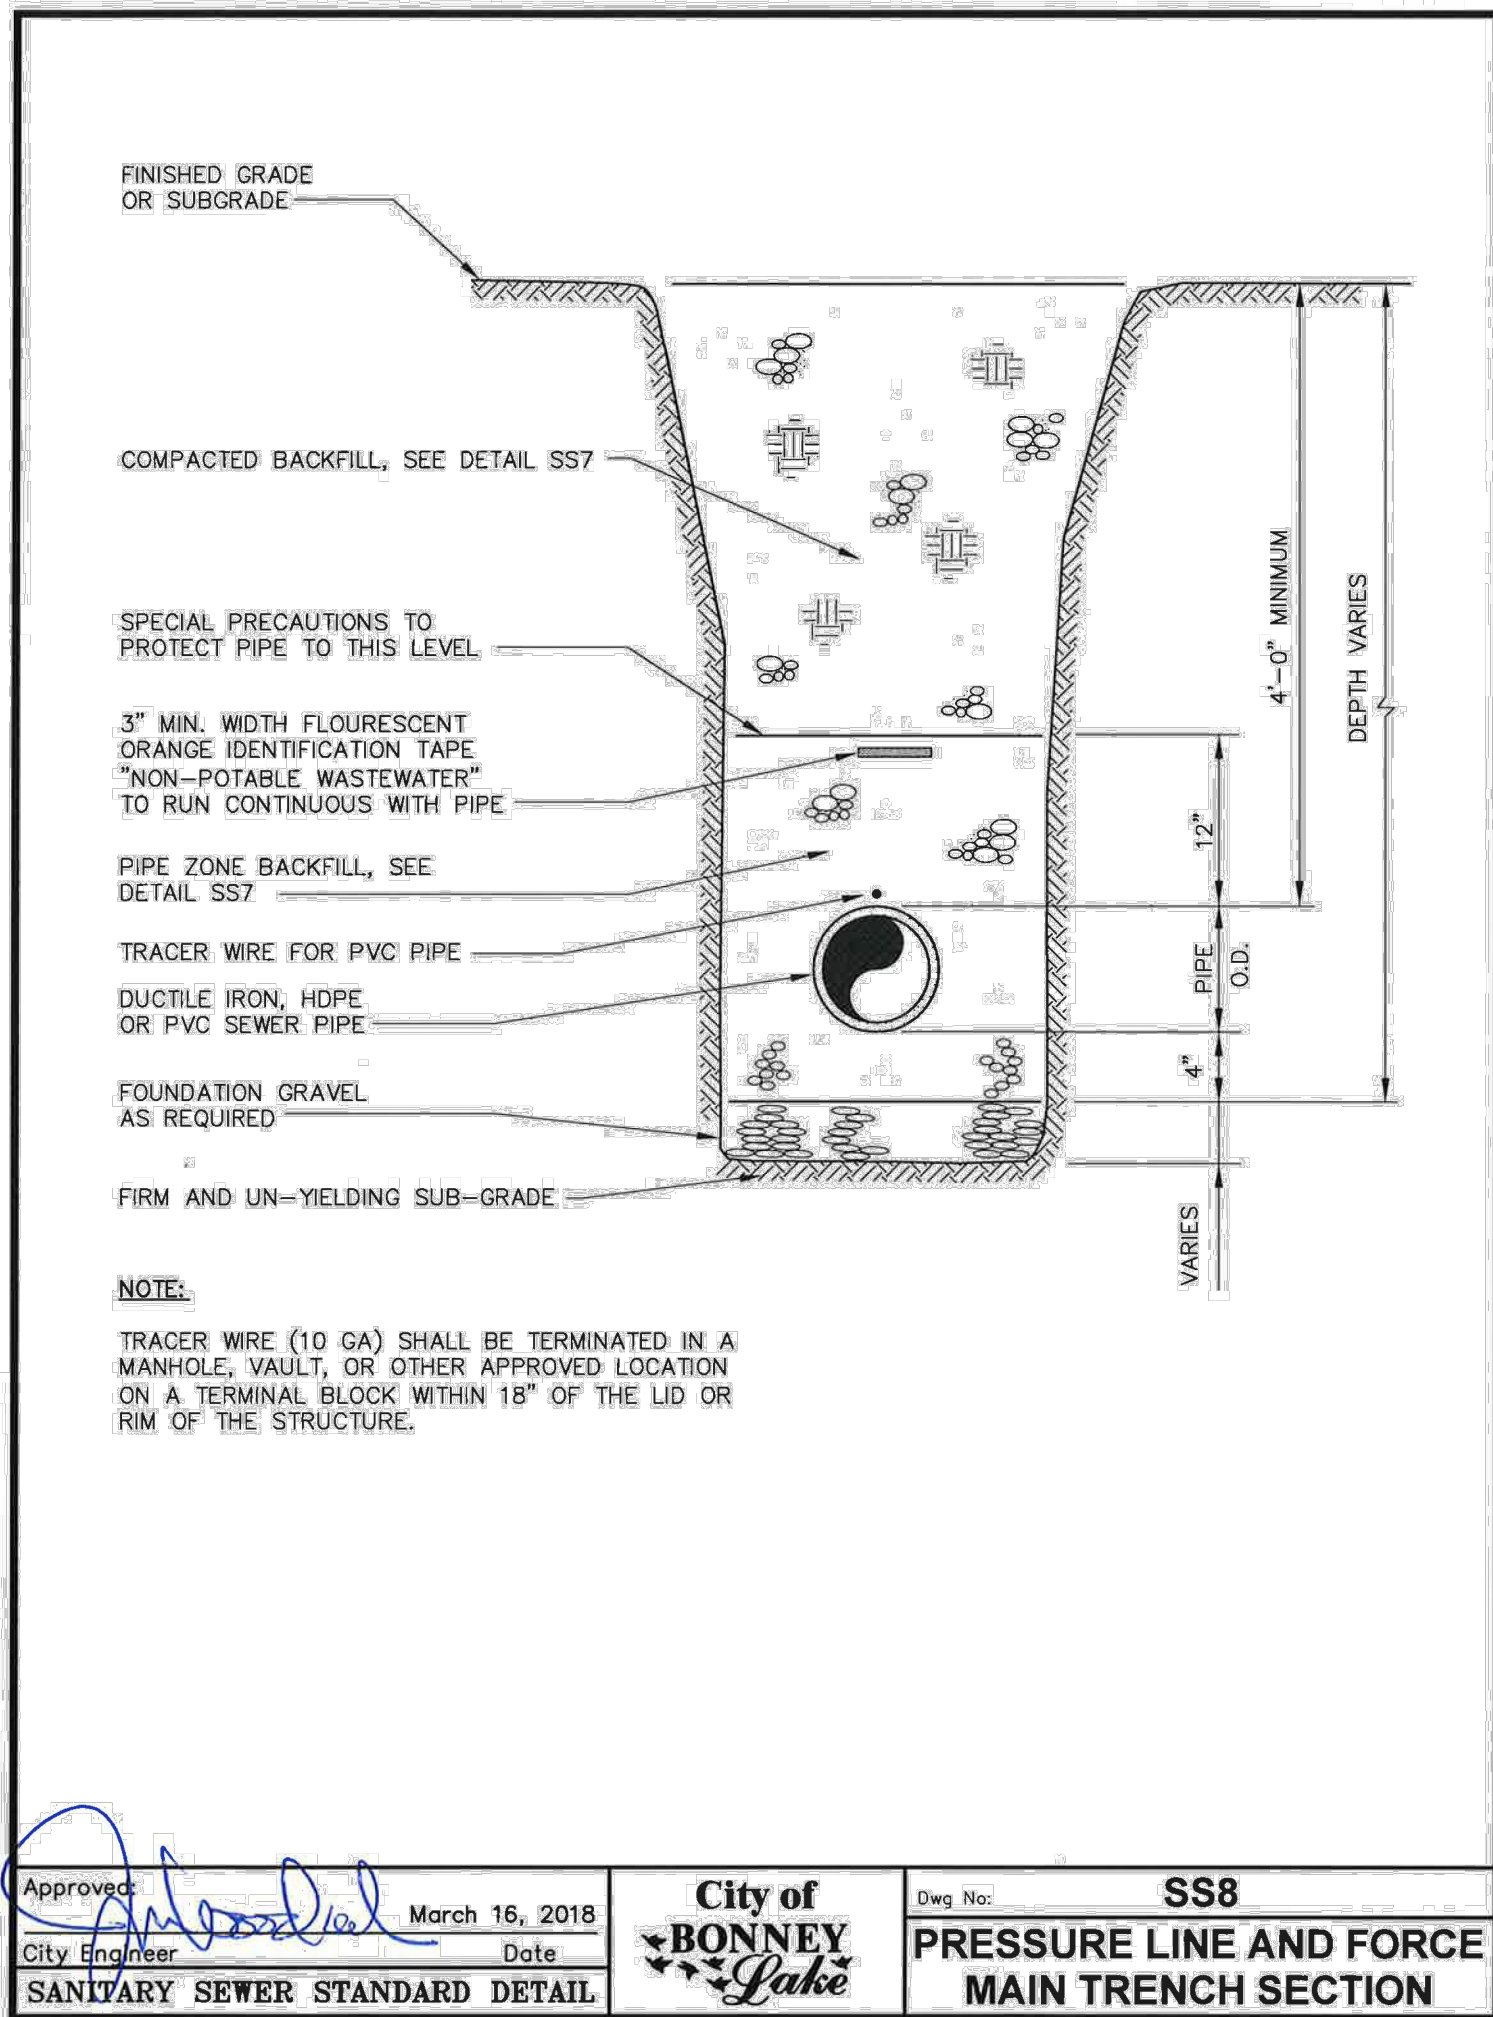






© COPYRIGHT 2025 • BCRA, INC. ALL RIGHTS RESERVED

C-600

■■■■■


DESIGN DEVELOPMENT

0

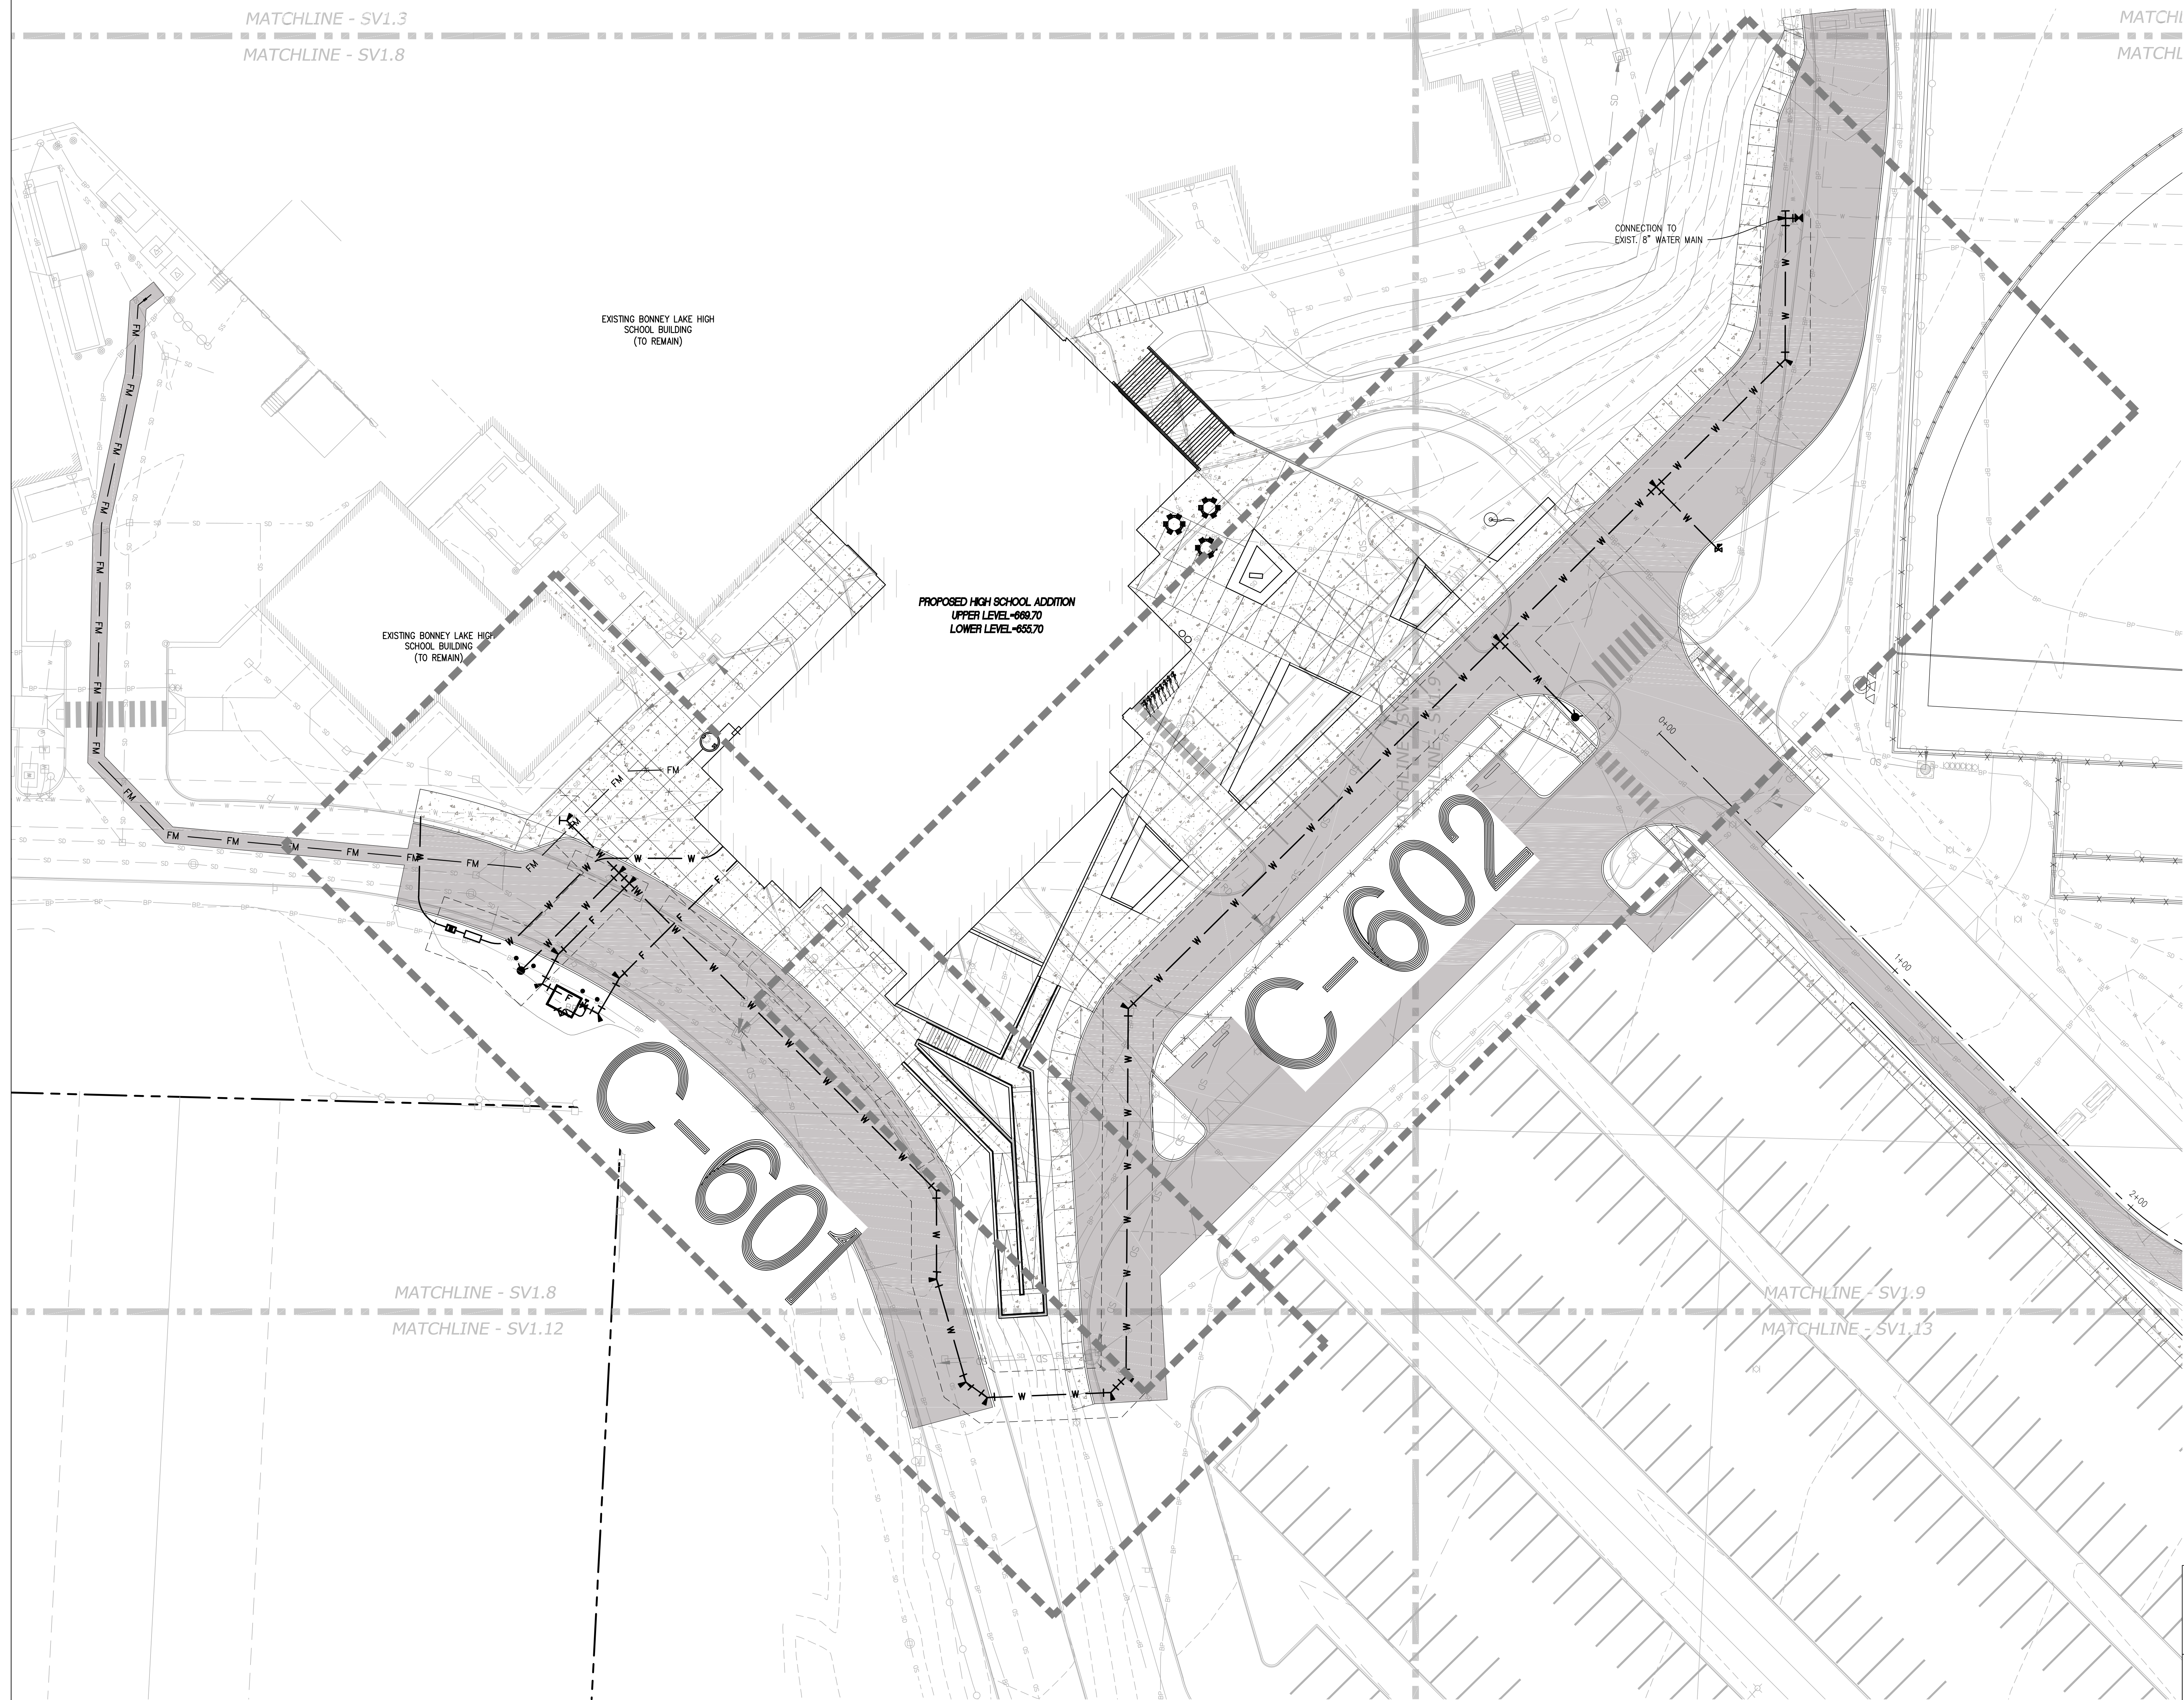



2042

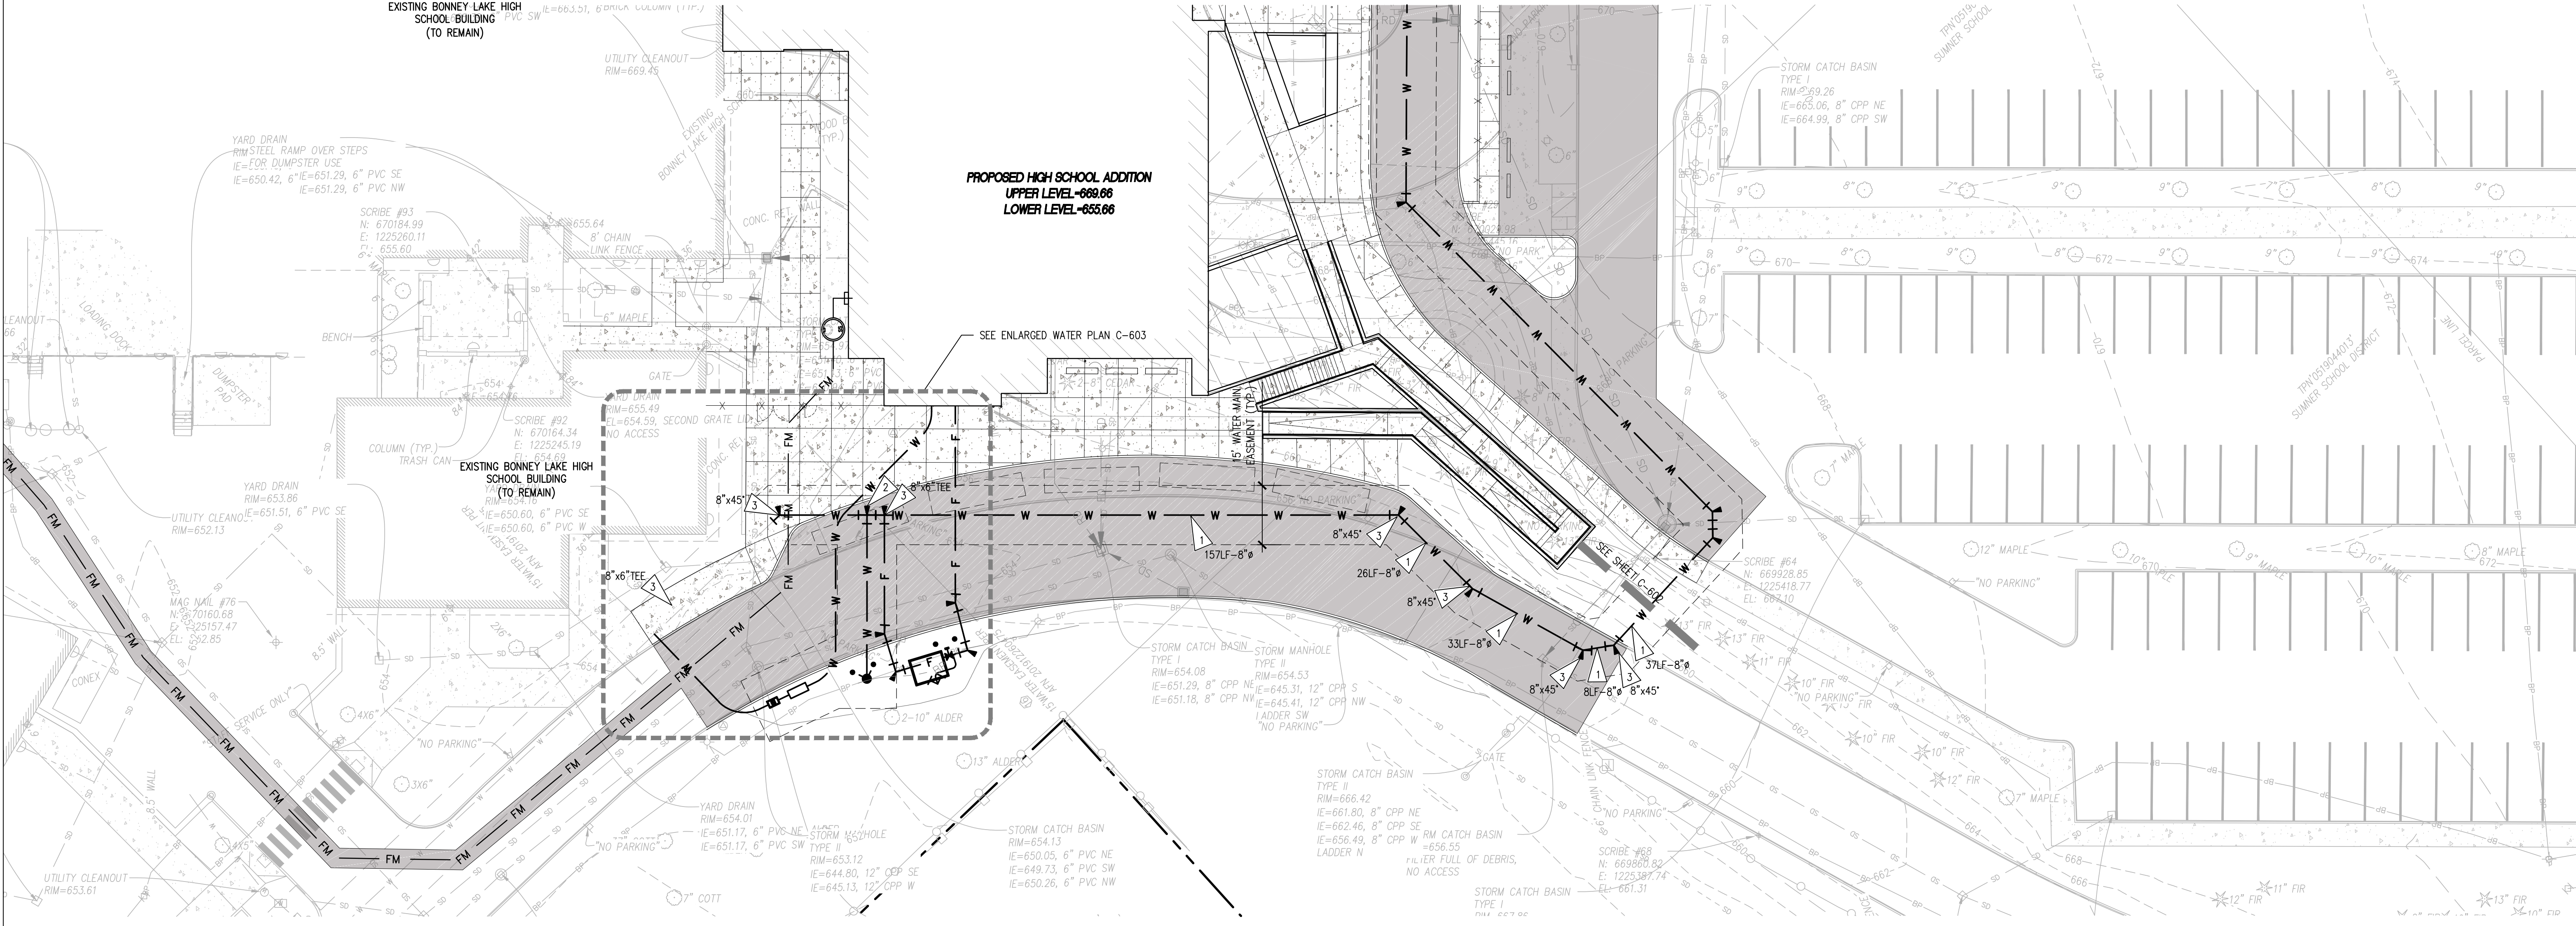


- ### LEGEND
- PROPOSED FEATURES**
- W WATER MAIN PIPE (8" CL52 DIP)
 - FIRE SERVICE PIPE (6" CL52 DIP)
 - FIRE HYDRANT (FH)
 - FITTING W/THRUST BLOCK
 - POST INDICATOR VALVE (PIV)
 - FIRE DEPARTMENT CONNECTION (FDC)


- ### CITY STANDARD WATER NOTES
- THE FOLLOWING NOTES SHALL BE INCLUDED ON ALL PLANS FOR WATER MAIN EXTENSIONS:
- PRIOR TO ANY CONSTRUCTION ACTIVITY, THE DEVELOPER SHALL ARRANGE AND ATTEND A PRECONSTRUCTION CONFERENCE WITH THE CITY OF BONNEY LAKE.
 - AN APPROVED COPY OF THESE PLANS MUST BE ON THE JOBSITE WHENEVER CONSTRUCTION IS IN PROGRESS.
 - ALL WORK AND MATERIAL SHALL BE IN ACCORDANCE WITH THE CITY OF BONNEY LAKE APPROVED STANDARDS.
 - ALL WATER SYSTEM IMPROVEMENTS SHALL BE CONSTRUCTED IN ACCORDANCE WITH THESE APPROVED PLANS. ANY DEVIATION FROM THE PLANS WILL REQUIRE APPROVAL FROM THE OWNER, ENGINEER, CITY AND APPROPRIATE PUBLIC AGENCIES.
 - NOTIFY THE CITY OF BONNEY LAKE FIVE (5) WORKING DAYS PRIOR TO BEGINNING CONSTRUCTION AND FOR ANY RESTARTS OF WORK.
 - THE CITY OF BONNEY LAKE SHALL BE NOTIFIED 3 WORKING DAYS PRIOR TO THE TIME THE DEVELOPER WOULD LIKE TO CONNECT TO EXISTING MAINS OR FOR INSTALLATION OF TAPPING TEES. THE CONNECTION SHALL BE DONE IN ACCORDANCE WITH THE CITY REQUIREMENTS. DEVELOPER SHALL NOT OPERATE ANY VALVES WITHIN THE EXISTING SYSTEM. THESE WILL BE OPERATED BY THE CITY OF BONNEY LAKE PERSONNEL ONLY.
 - FOR AND IN UTILITY LOCATION, CALL 811 OR 1-800-424-5555, 48 HOURS (2 WORKING DAYS) PRIOR TO BEGINNING OF CONSTRUCTION. EXISTING UTILITIES, WHETHER SHOWN OR NOT, SHALL BE LOCATED PRIOR TO CONSTRUCTION, SO AS TO AVOID DAMAGE OR DISTURBANCE, AND THE DEVELOPER SHALL ASSUME ALL RESPONSIBILITY AND COSTS CONNECTED THEREWITH TO PROTECT, MAINTAIN AND REPAIR, WHERE NECESSARY.
 - PIPE SHALL BE DUCTILE IRON, AWWA CLASS 53 FOR 4-INCH PIPE AND CLASS 50 FOR 6-INCH PIPE OR LARGER. JOINTS SHALL BE RUBBER GASKETED, PUSH-ON TYPE, OR MECHANICAL JOINT, MEETING AWWA SPECIFICATIONS. FITTINGS SHALL BE AWWA, CEMENT LINED, DUCTILE IRON, EITHER MECHANICAL JOINT OR FLANGED, AS INDICATED HEREIN.
 - UNLESS OTHERWISE SPECIFIED VALVES 12 INCHES AND SMALLER SHALL BE RESIDENT SEATED GATE VALVES. ACCEPTABLE VALVES ARE MUELLER, CLOW, M&H OR WATERLOUS. VALVES LARGER THAN 12 INCHES SHALL BE BUTTERFLY VALVES. ACCEPTABLE VALVES ARE M&H 450 OR 4500 OR PRATT EQUIVALENT.
 - HYDRANTS SHALL BE MUELLER CENTURION A-423, CLOW MEDALLION, WATERLOUS (PACER), AMERICAN A&W (SERIES 2780) OR M&H (929). HYDRANTS SHALL CONFORM TO AWWA STANDARD C502-73.
 - THE WATER MAIN CONSTRUCTION PHASE WILL NOT BE CONSIDERED COMPLETE UNTIL THE INSTALLATION IS ACCEPTABLE TO THE CITY OF BONNEY LAKE INCLUDING A SATISFACTORY HYDROSTATIC PRESSURE TEST, A SATISFACTORY DISINFECTION TEST, SATISFACTORY FLOW OF SERVICE LINES, AND COMPLETION OF ALL ITEMS ON THE INSPECTOR'S PUNCH LIST.
 - WHEN DIRECTED BY THE CITY (OR AS SHOWN ON THESE APPROVED CONSTRUCTION PLANS), THE CONTRACTOR SHALL SALVAGE ALL ABANDONED FIRE HYDRANTS, VALVE BOXES, VALVE MARKER POSTS, HYDRANT GUARD POSTS, AND OTHER RELATED APPURTENANCES AND/OR PIPE, AND DELIVER THE MATERIAL TO THE CITY, UNLESS OTHERWISE APPROVED BY THE CITY. SALVAGEABLE MATERIALS THAT FOR ANY REASON ARE DAMAGED OR LOST BY THE CONTRACTOR SHALL BE REPLACED WITH NEW MATERIALS AND SUBSEQUENTLY DELIVERED TO THE CITY.

- ### KEY NOTES - WATER MAIN AND FIRE HYDRANT
- 8" CL 52 DUCTILE IRON (D.I.) PIPE, SEE PLAN FOR LENGTH. SEE TRENCH SECTION 02/C-604.
 - 1 - FIRE HYDRANT ASSEMBLY WITH RESTRAINED JOINTS & CONCRETE THRUST BLOCKING. SEE DETAIL 06/C-604.
 - 1 - HORIZONTAL BEND WITH CONCRETE THRUST BLOCKING AND GATE VALVE. SEE PLAN FOR SIZE AND ANGLE. SEE DETAIL 04/C-604.
 - 1 - GATE VALVE & VALVE BOX WITH RESTRAINED JOINTS, SEE PLAN FOR SIZE. VALVE BOX PER 02/C-605 AND 04/C-605.
 - 6" CL52 DUCTILE IRON (D.I.) PIPE, SEE PLAN FOR LENGTH. SEE TRENCH SECTION 02/C-604.
 - 1 - TEE WITH RESTRAINED JOINTS & CONCRETE THRUST BLOCKING. SEE PLAN FOR SIZE AND DETAIL --/-- FOR THRUST BLOCKING.
 - 2 - BOLLARDS PER --/--
 - CONNECT ONTO THE EXISTING 8" MAIN.
 - VERTICAL BEND WITH CONCRETE THRUST BLOCKING AND MEGA LUGS. SEE PLAN FOR SIZE AND ANGLE. SEE DETAIL 05/C-604. CONCRETE THRUST BLOCKING NOT REQUIRED IF BEND IS 11.25 DEGREES.
 - POT HOLE EXISTING WATER MAIN TO SEE IF 6" OF SEPARATION CAN BE PROVIDED. IF 6" CAN BE PROVIDED, THEN THERE IS NO NEED FOR THE WATER RELOCATION.

- ### CROSSING NOTES
- BOTTOM 8" WATER: 650.1
TOP SINKER FM: 647.9
SEPARATION: 2.2'
 - BOTTOM 8" STORM: 654.5
TOP 8" WATER: 652.7
SEPARATION: 1.7'

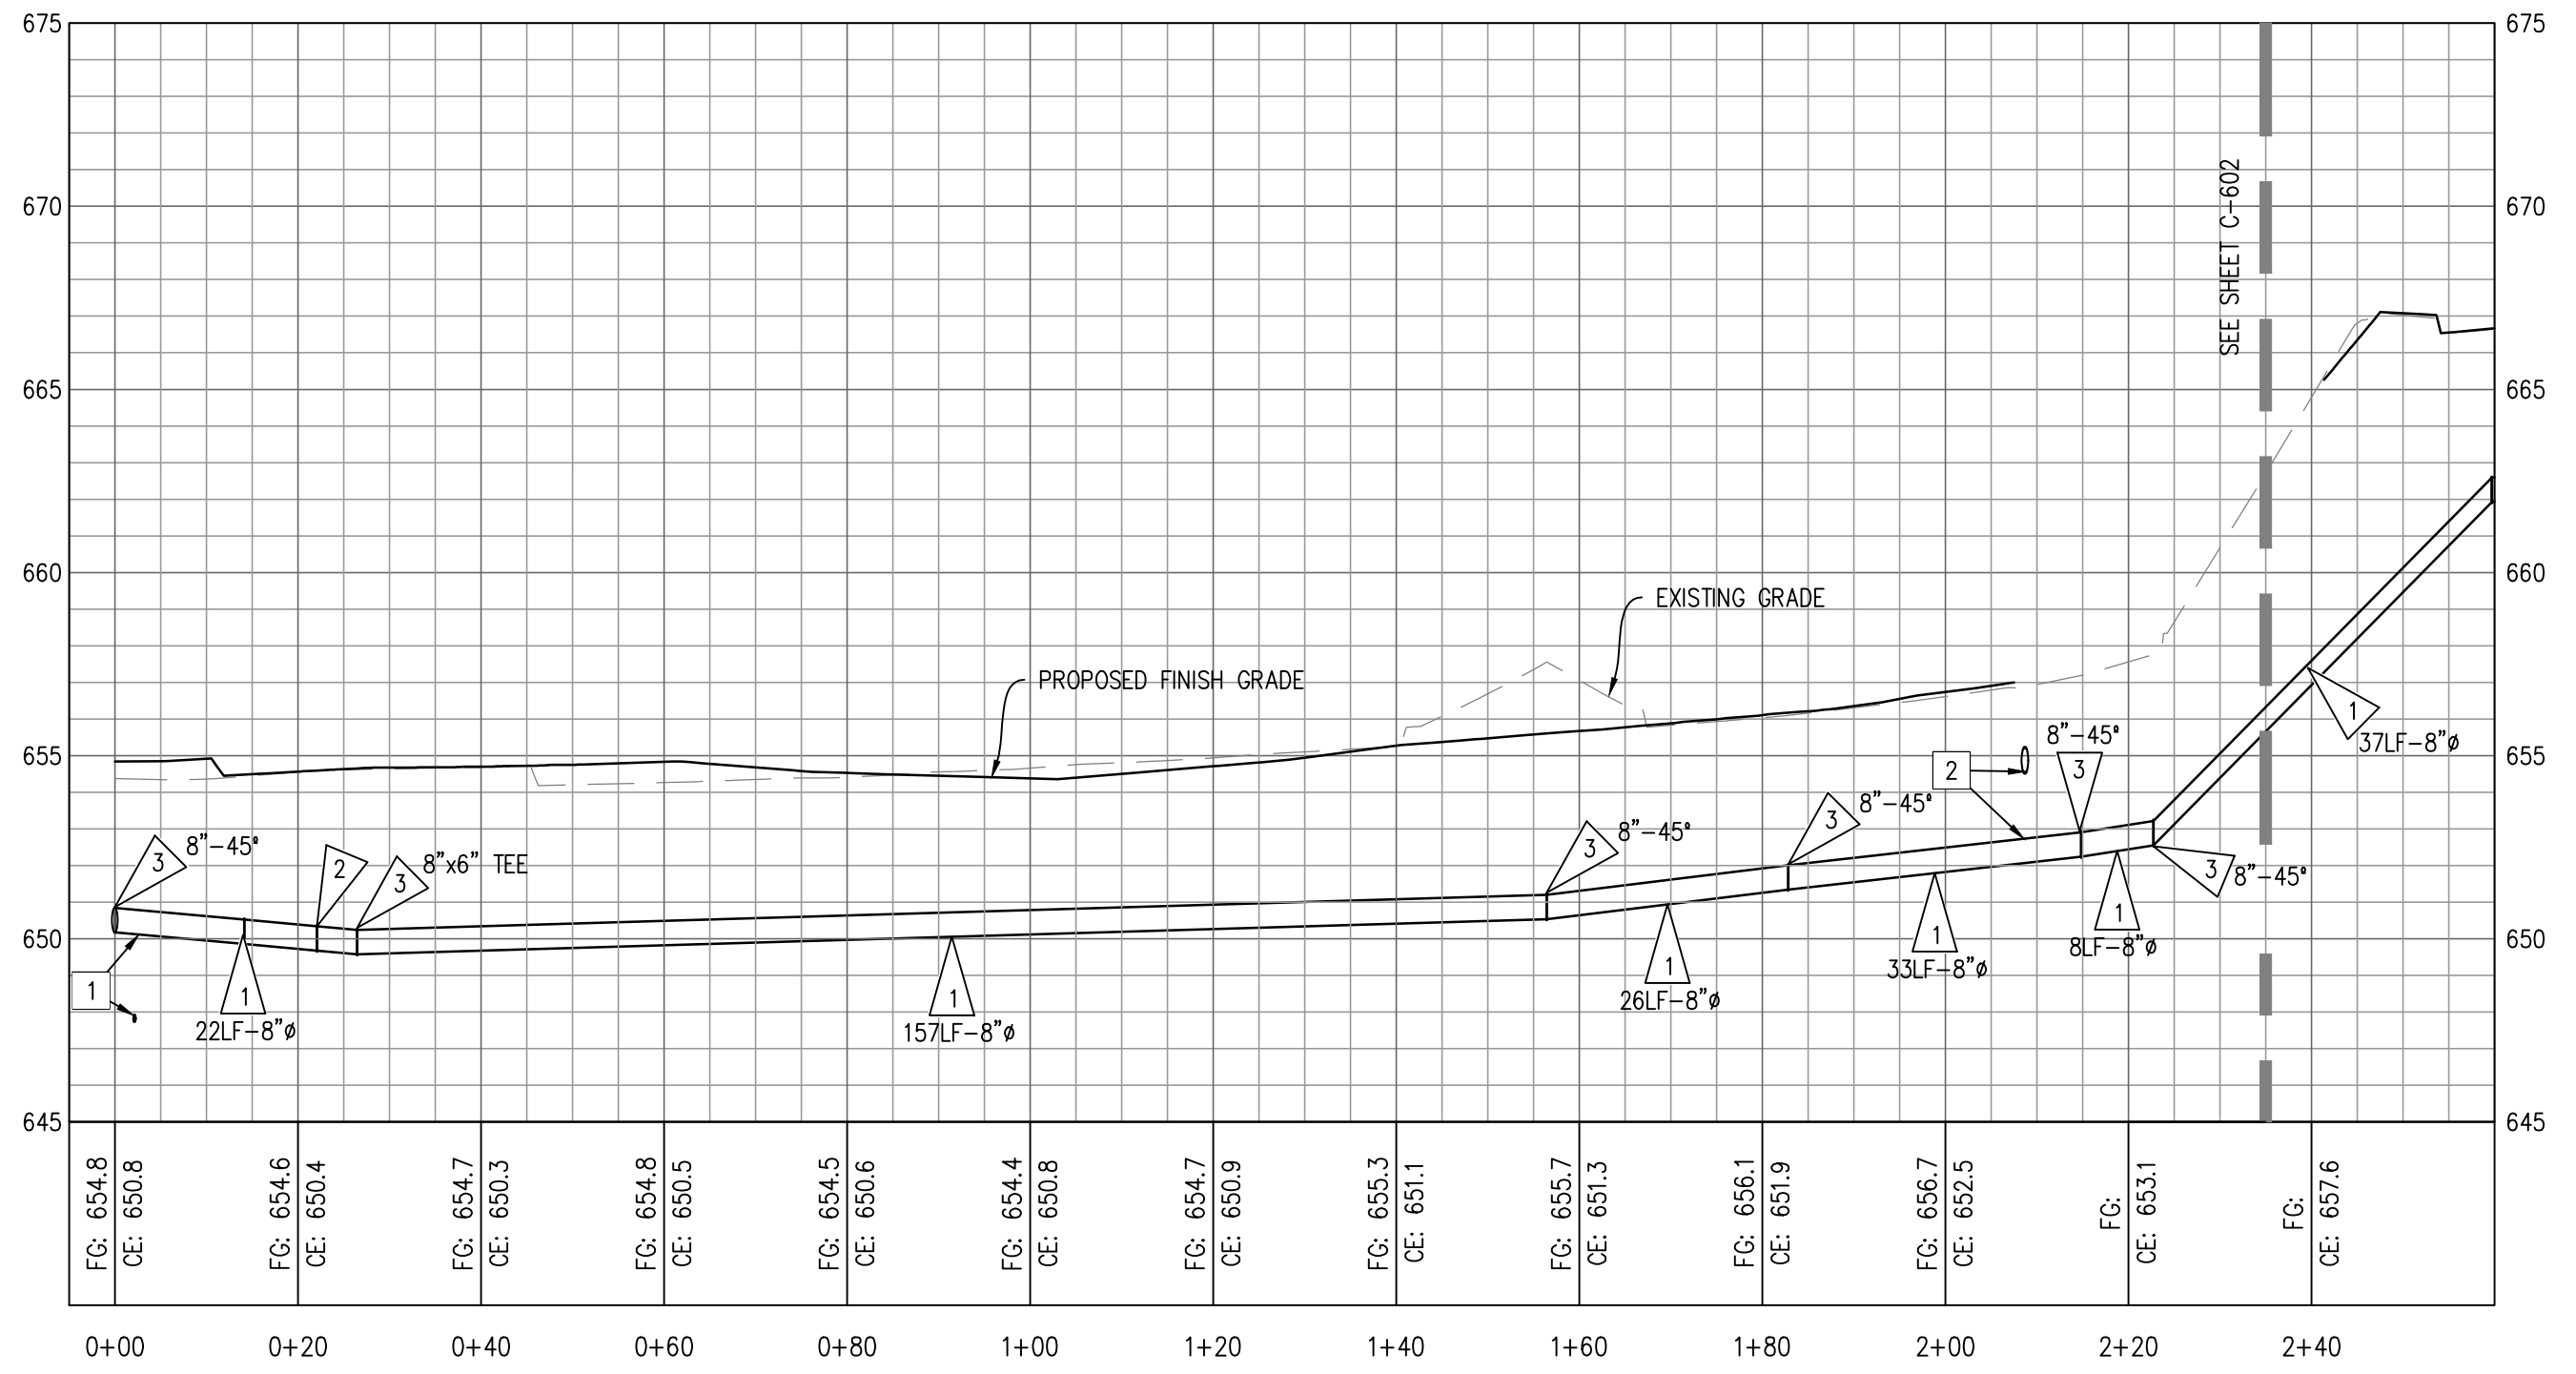

WATER UTILITY PLAN AND PROFILE
SCALE: H: 1"=20' V: 1"=5'

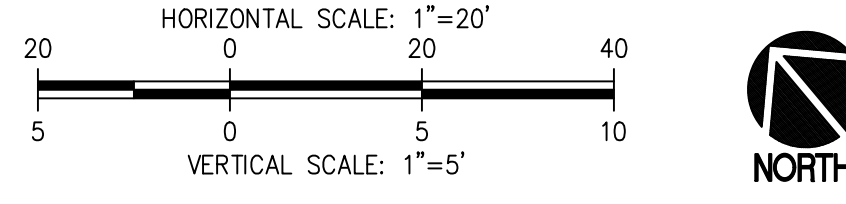

sitts & hill

CIVIL | STRUCTURAL | ARCHITECTURAL | SURVEY
4815 CENTER STREET
TACOMA, WA 98409
PHONE: (253) 474-9449
WWW.SITSHILL.COM

Project No.: 20,939

Proj. Engineer: KNL/DDF

Project Mgr.: MLM/DDF

Proj. Drafter: KLK

APPROVED

BY: CITY OF BONNEY LAKE
CITY ENGINEER, PE

DATE: 3.2.2026

NOTE: This approval is valid after 1 year from approval date. The City will not be responsible for errors and/or omissions on these plans.

Field conditions may dictate changes to these plans as determined by the City Engineer.

Call 811
two business days
before you dig

sh logo

CITY OF BONNEY LAKE
CITY ENGINEER, PE

DATE: 3.2.2026

PROJECT NO.: 20,939

PROJECT TITLE: SUMMER BONNEY LAKE SCHOOL DISTRICT
BONNEY LAKE HIGH SCHOOL EXPANSION

DESIGNED BY: DFK/MLM

REVIEWED BY: DFK/MLM

SHEET TITLE: UTILITY PLAN

DESIGN DEVELOPMENT

bcra

CITY OF BONNEY LAKE
CITY ENGINEER, PE

DATE: 3.2.2026

PROJECT NO.: 20,939

PROJECT TITLE: SUMMER BONNEY LAKE SCHOOL DISTRICT
BONNEY LAKE HIGH SCHOOL EXPANSION

DESIGNED BY: DFK/MLM

REVIEWED BY: DFK/MLM

SHEET TITLE: UTILITY PLAN

DESIGN DEVELOPMENT

Call 811
two business days
before you dig

sh logo

CITY OF BONNEY LAKE
CITY ENGINEER, PE

DATE: 3.2.2026

PROJECT NO.: 20,939

PROJECT TITLE: SUMMER BONNEY LAKE SCHOOL DISTRICT
BONNEY LAKE HIGH SCHOOL EXPANSION

DESIGNED BY: DFK/MLM


REVIEWED BY: DFK/MLM

SHEET TITLE: UTILITY PLAN


DESIGN DEVELOPMENT



IF SHEET MEASURES LESS THAN 30"x42", IT IS A REDUCED PRINT. REDUCE SCALE ACCORDINGLY.

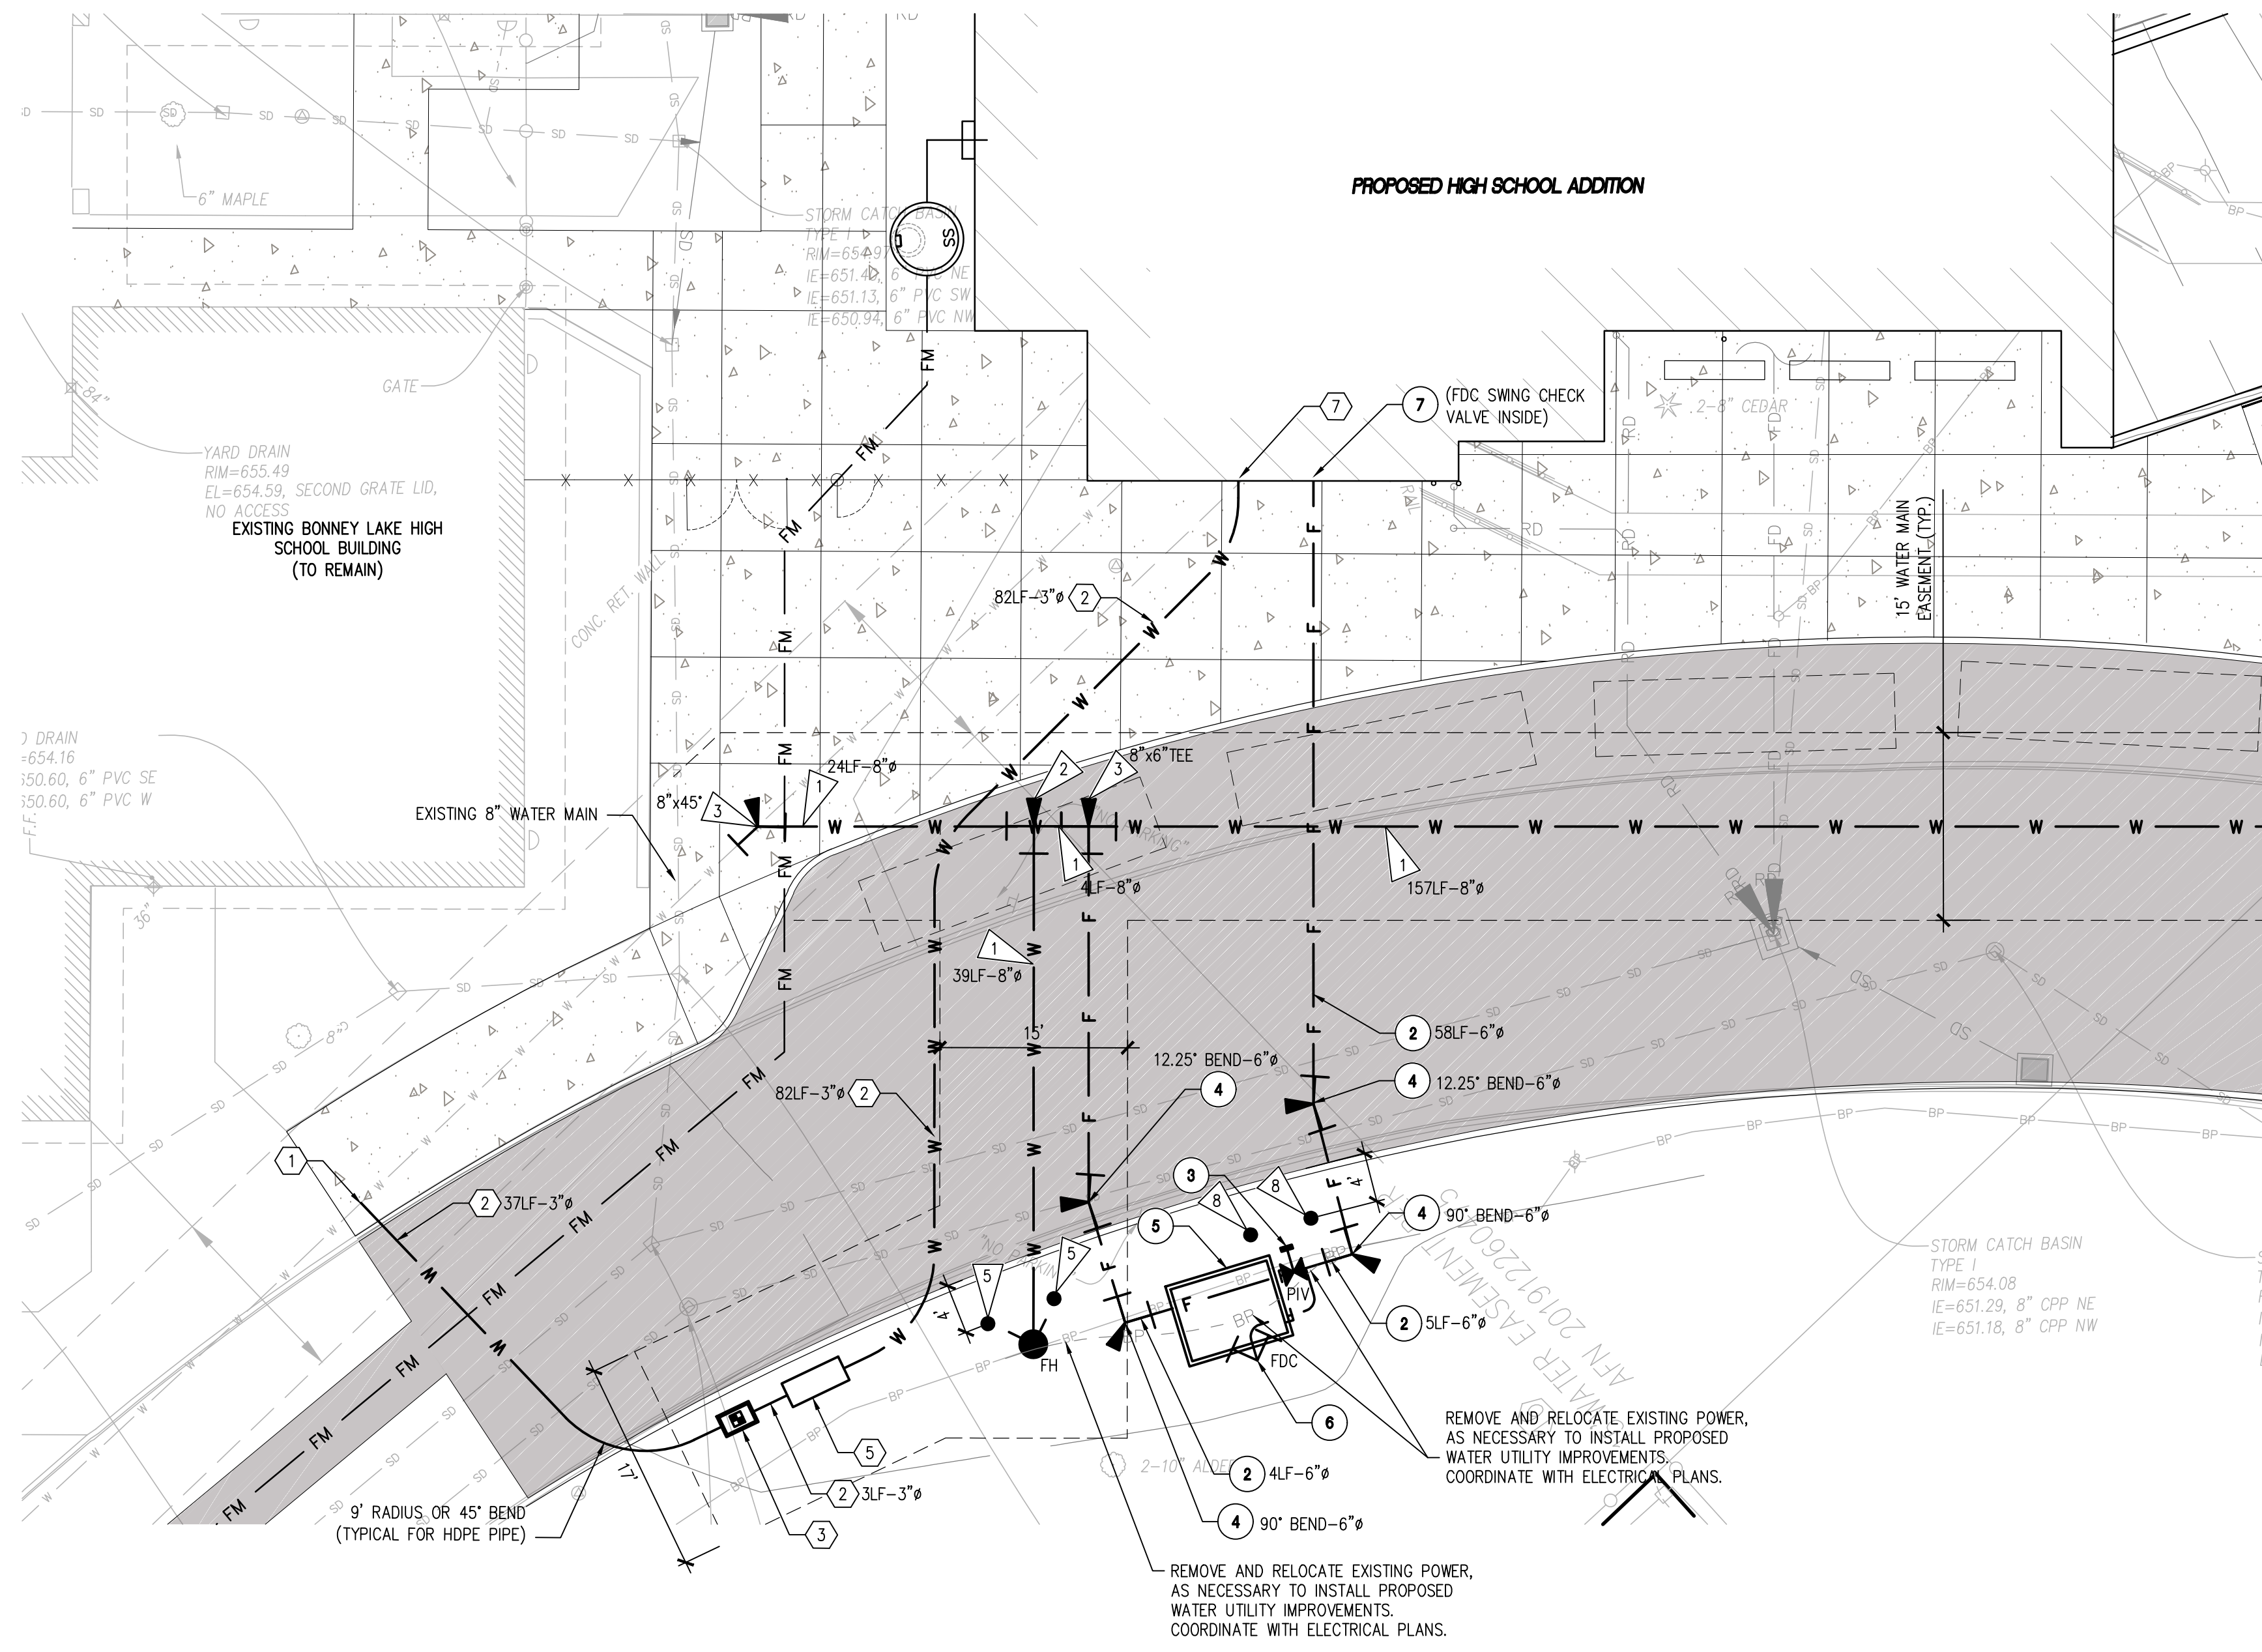

WATER UTILITY PLAN
SCALE: 1"=10'

 

- LEGEND**
- PROPOSED FEATURES**
- W — WATER MAIN PIPE (8" CL52 DIP)
 - F — FIRE SERVICE PIPE (6" CL52 DIP)
 - FIRE HYDRANT (FH)
 - FITTING W/THRUST BLOCK
 - POST INDICATOR VALVE (PIV)
 - FIRE DEPARTMENT CONNECTION (FDC)

KEY NOTES - WATER MAIN AND FIRE HYDRANT

- 1 - GATE VALVE. SEE CITY OF BONNEY LAKE DETAIL 02/C-604 AND 04/C-604.
- 2 - 1 - FIRE HYDRANT ASSEMBLY WITH RESTRAINED JOINTS & CONCRETE THRUST BLOCKING. SEE CITY OF BONNEY LAKE DETAIL 06/C-604.
- 3 - 1 - HORIZONTAL BEND WITH CONCRETE THRUST BLOCKING AND GATE VALVE. SEE PLAN FOR SIZE AND ANGLE. SEE CITY OF BONNEY LAKE DETAIL 04/C-604.
- 4 - 6" CL 52 DUCTILE IRON (D.I.) PIPE. SEE PLAN FOR LENGTH. SEE TRENCH SECTION 02/C-604.
- 5 - 2 - BOLLARDS FOR FIRE HYDRANT. SEE DETAIL 06/C-605.

KEY NOTES - FIRE WATER SYSTEM

- 1 - GATE VALVE. SEE CITY OF BONNEY LAKE DETAIL 02/C-605 AND 04/C-605.
- 2 - DUCTILE IRON (D.I.) PIPE, CL 52. SEE PLAN FOR SIZE AND LENGTH. SEE CITY OF BONNEY LAKE TRENCH SECTION 02/C-604.
- 3 - POST INDICATING VALVE. SEE CITY OF BONNEY LAKE DETAIL 03/C-605. TWO (2) BOLLARDS.
- 4 - BEND WITH CONCRETE THRUST BLOCKING. SEE PLAN FOR SIZE AND ANGLE. SEE CITY OF BONNEY LAKE DETAIL 04/C-604.
- 5 - 6" DOUBLE CHECK DETECTOR VALVE ASSEMBLY WITH VAULT, FIRE DEPARTMENT CONNECTION, CHECK VALVE AND POST INDICATOR VALVE. SEE CITY OF BONNEY LAKE DETAIL 03/C-605.
- 6 - FIRE DEPARTMENT CONNECTION (FDC). SEE CITY OF BONNEY LAKE DETAIL 03/C-605.
- 7 - FIRE/FDC WATER SUPPLY. SEE FIRE PROTECTION PLANS. COORDINATE WITH FIRE PROTECTION CONTRACTOR.
- 8 - BOLLARDS FOR PIV. SEE DETAIL 07/C-605.

KEY NOTES - DOMESTIC WATER SYSTEM

- 1 - TEE WITH RESTRAINED JOINTS & CONCRETE THRUST BLOCKING.
- 2 - HIGH DENSITY POLYETHYLENE SDR7 (200 PSI) DOMESTIC WATER PIPE. SEE PLAN FOR SIZE AND LENGTH.
- 3 - 2-INCH DOMESTIC WATER METER. TO BE FURNISHED AND INSTALLED BY THE CITY OF BONNEY LAKE.
- 4 - DUCTILE IRON (D.I.) PIPE, CL 52. SEE PLAN FOR SIZE AND LENGTH. SEE CITY OF BONNEY LAKE TRENCH SECTION 02/C-604.
- 5 - REDUCED PRESSURE BACKFLOW ASSEMBLY. SEE CITY OF BONNEY LAKE DETAIL 05/C-605.
- 6 - BEND. SEE PLAN FOR ANGLE AND SIZE.
- 7 - DOMESTIC WATER SUPPLY. SEE PLUMBING PLANS. COORDINATE WITH PLUMBING CONTRACTOR.

CITY STANDARD WATER NOTES

- THE FOLLOWING NOTES SHALL BE INCLUDED ON ALL PLANS FOR WATER MAIN EXTENSIONS:
- A. PRIOR TO ANY CONSTRUCTION ACTIVITY, THE DEVELOPER SHALL ARRANGE AND ATTEND A PRECONSTRUCTION CONFERENCE WITH THE CITY OF BONNEY LAKE.
 - B. AN APPROVED COPY OF THESE PLANS MUST BE ON THE JOBSITE WHENEVER CONSTRUCTION IS IN PROGRESS.
 - C. ALL WORK AND MATERIAL SHALL BE IN ACCORDANCE WITH THE CITY OF BONNEY LAKE APPROVED STANDARDS.
 - D. ALL WATER SYSTEM IMPROVEMENTS SHALL BE CONSTRUCTED IN ACCORDANCE WITH THESE APPROVED PLANS. ANY DEVIATION FROM THE PLANS WILL REQUIRE APPROVAL FROM THE OWNER, ENGINEER, CITY AND APPROPRIATE PUBLIC AGENCIES.
 - E. NOTIFY THE CITY OF BONNEY LAKE FIVE (5) WORKING DAYS PRIOR TO BEGINNING CONSTRUCTION AND FOR ANY RESTARTS OF WORK.
 - F. THE CITY OF BONNEY LAKE SHALL BE NOTIFIED 3 WORKING DAYS PRIOR TO THE TIME THE DEVELOPER WOULD LIKE TO CONNECT TO EXISTING MAINS OR FOR INSTALLATION OF TAPPING TEES. THE CONNECTION SHALL BE DONE IN ACCORDANCE WITH THE CITY REQUIREMENTS. DEVELOPER SHALL NOT OPERATE ANY VALVES WITHIN THE EXISTING SYSTEM; THESE WILL BE OPERATED BY THE CITY OF BONNEY LAKE PERSONNEL ONLY.
 - G. FOR AID IN UTILITY LOCATION, CALL 811 OR 1-800-424-5555. 48 HOURS (2 WORKING DAYS) PRIOR TO BEGINNING OF CONSTRUCTION. EXISTING UTILITIES, WHETHER SHOWN OR NOT, SHALL BE LOCATED PRIOR TO CONSTRUCTION, SO AS TO AVOID DAMAGE OR DISTURBANCE, AND THE DEVELOPER SHALL ASSUME ALL RESPONSIBILITY AND COSTS CONNECTED THEREWITH TO PROTECT, MAINTAIN AND REPAIR, WHERE NECESSARY.
 - H. PIPE SHALL BE DUCTILE IRON, AWWA CLASS 53 FOR 4-INCH PIPE AND CLASS 50 FOR 6-INCH PIPE OR LARGER. JOINTS SHALL BE RUBBER GASKETED, PUSH-ON TYPE, OR MECHANICAL JOINT, MEETING AWWA SPECIFICATIONS. FITTINGS SHALL BE AWWA, CEMENT LINED, DUCTILE IRON, EITHER MECHANICAL JOINT OR FLANGED, AS INDICATED HEREIN.
 - I. UNLESS OTHERWISE SPECIFIED VALVES 12 INCHES AND SMALLER SHALL BE RESILIENT SEATED GATE VALVES. ACCEPTABLE VALVES ARE MUELLER, CLOW, M&H OR WATERLOUS. VALVES LARGER THAN 12 INCHES SHALL BE BUTTERFLY VALVES. ACCEPTABLE VALVES ARE M&H 450 OR 4500 OR PRATT EQUIVALENT.
 - J. HYDRANTS SHALL BE MUELLER CENTURION A-423, CLOW MEDALLION, WATERLOUS (PACER), AMERICAN AVK (SERIES 2780) OR M&H (929). HYDRANTS SHALL CONFORM TO AWWA STANDARD C502-73.
 - K. THE WATER MAIN CONSTRUCTION PHASE WILL NOT BE CONSIDERED COMPLETE UNTIL THE INSTALLATION IS ACCEPTABLE TO THE CITY OF BONNEY LAKE, INCLUDING A SATISFACTORY HYDROSTATIC PRESSURE TEST, A SATISFACTORY DISINFECTION TEST, SATISFACTORY FLOW OF SERVICE LINES, AND COMPLETION OF ALL ITEMS ON THE INSPECTOR'S PUNCH LIST.
 - L. WHEN DIRECTED BY THE CITY (OR AS SHOWN ON THESE APPROVED CONSTRUCTION PLANS), THE CONTRACTOR SHALL SALVAGE ALL ABANDONED FIRE HYDRANTS, VALVE BOXES, VALVE MARKER POSTS, HYDRANT GUARD POSTS, AND OTHER RELATED APPURTENANCES AND/OR PIPE, AND DELIVER THE MATERIAL TO THE CITY, UNLESS OTHERWISE APPROVED BY THE CITY. SALVAGEABLE MATERIALS THAT FOR ANY REASON ARE DAMAGED OR LOST BY THE CONTRACTOR SHALL BE REPLACED WITH NEW MATERIALS AND SUBSEQUENTLY DELIVERED TO THE CITY.

APPROVED

BY: CITY OF BONNEY LAKE
CITY ENGINEER, PE


DATE: _____

NOTE: This approval is void after 1 year from approval date. The City will not be responsible for errors and/or omissions on these plans.


Field conditions may dictate changes to these plans as determined by the City Engineer.

CIVIL | STRUCTURAL | ARCHITECTURAL | SURVEY
4815 CENTER STREET | TACOMA, WA 98409
PHONE: (252) 474-9449 | www.sitts-hill.com


Project No.: 20,939 Project Mgr.: MLM/DDF
Proj. Engineer: KNL/DDF Proj. Drafter: KLK

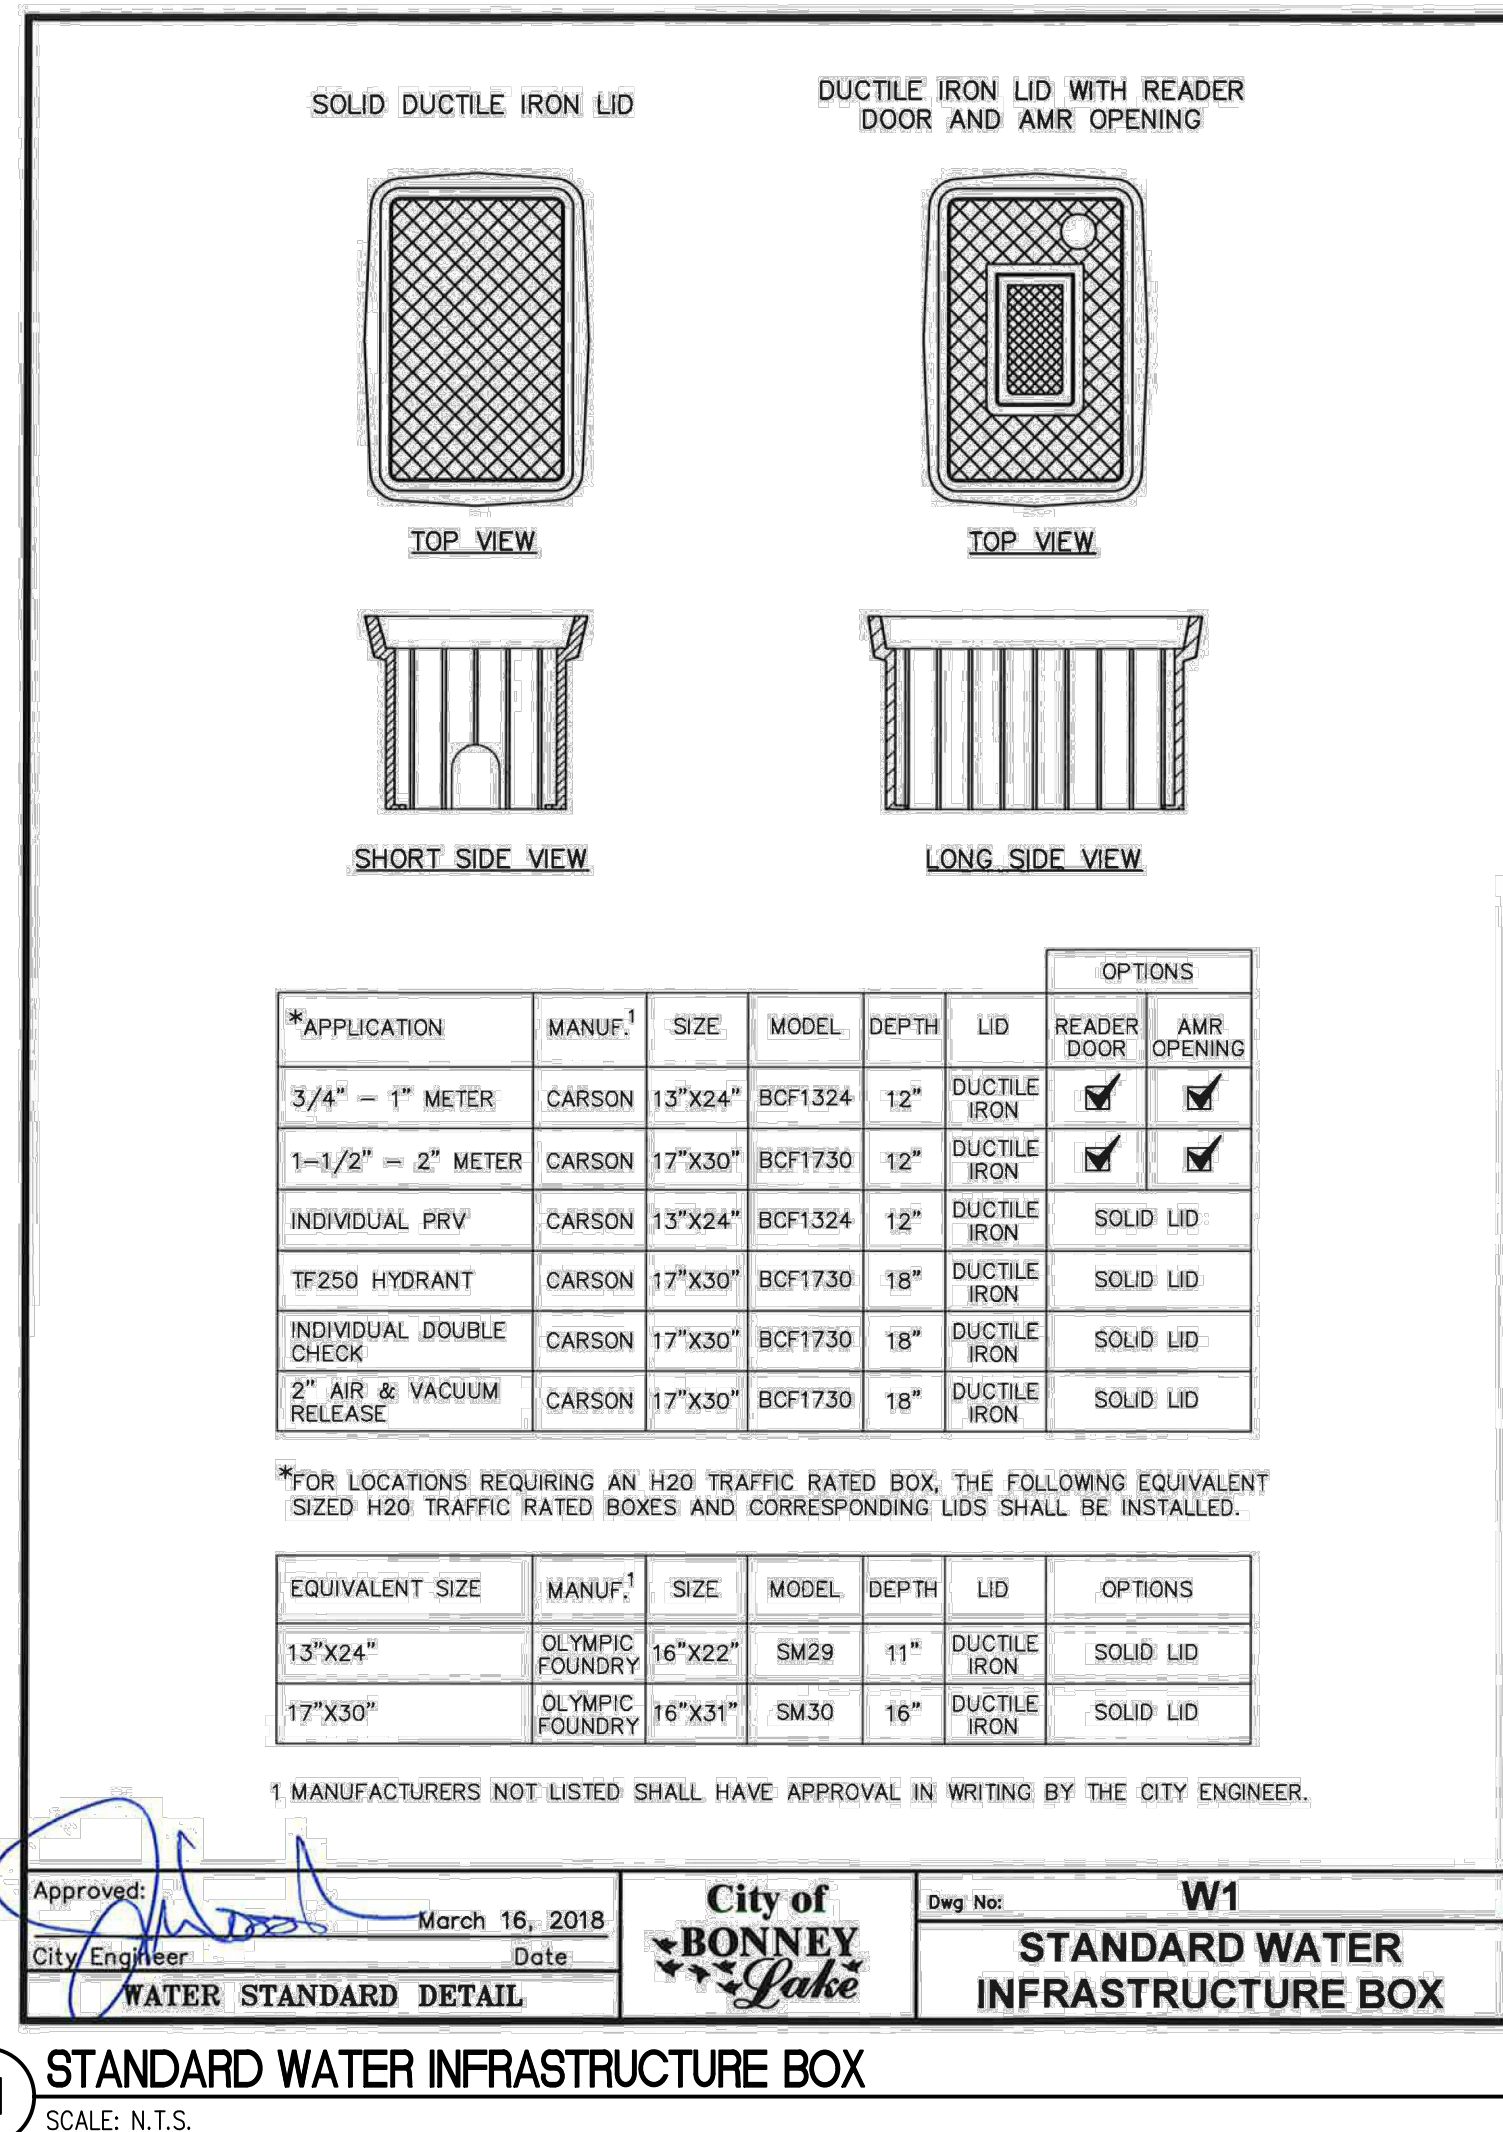


01 STANDARD WATER INFRASTRUCTURE BOX
SCALE: N.T.S.

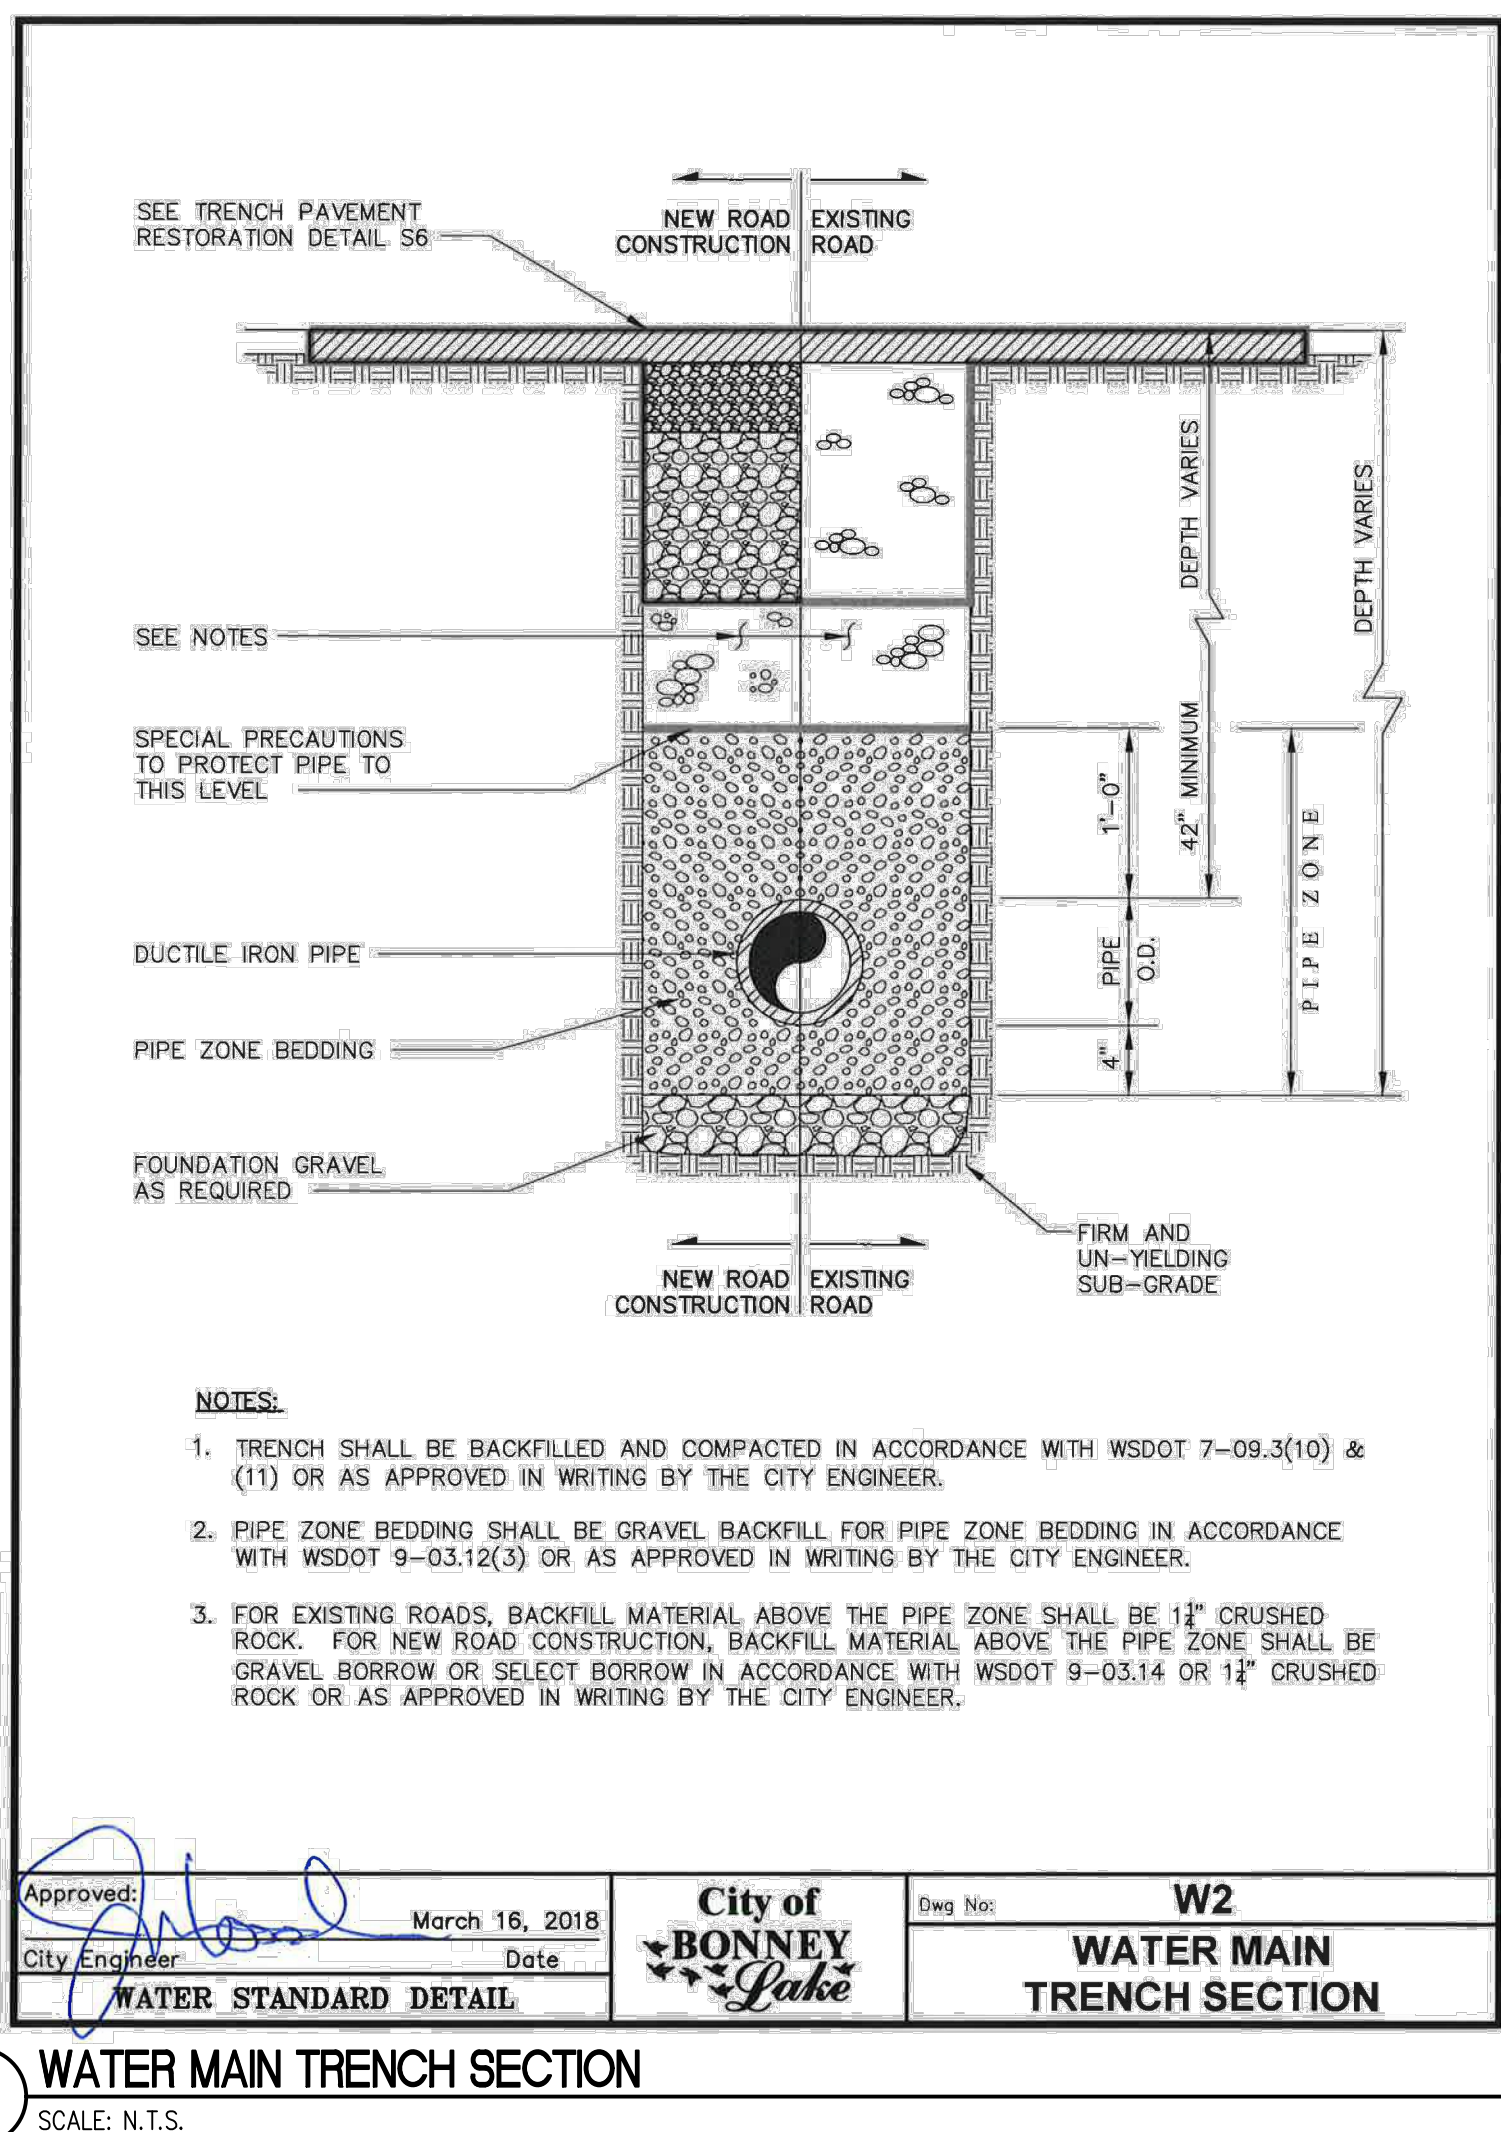


02 WATER MAIN TRENCH SECTION
SCALE: N.T.S.

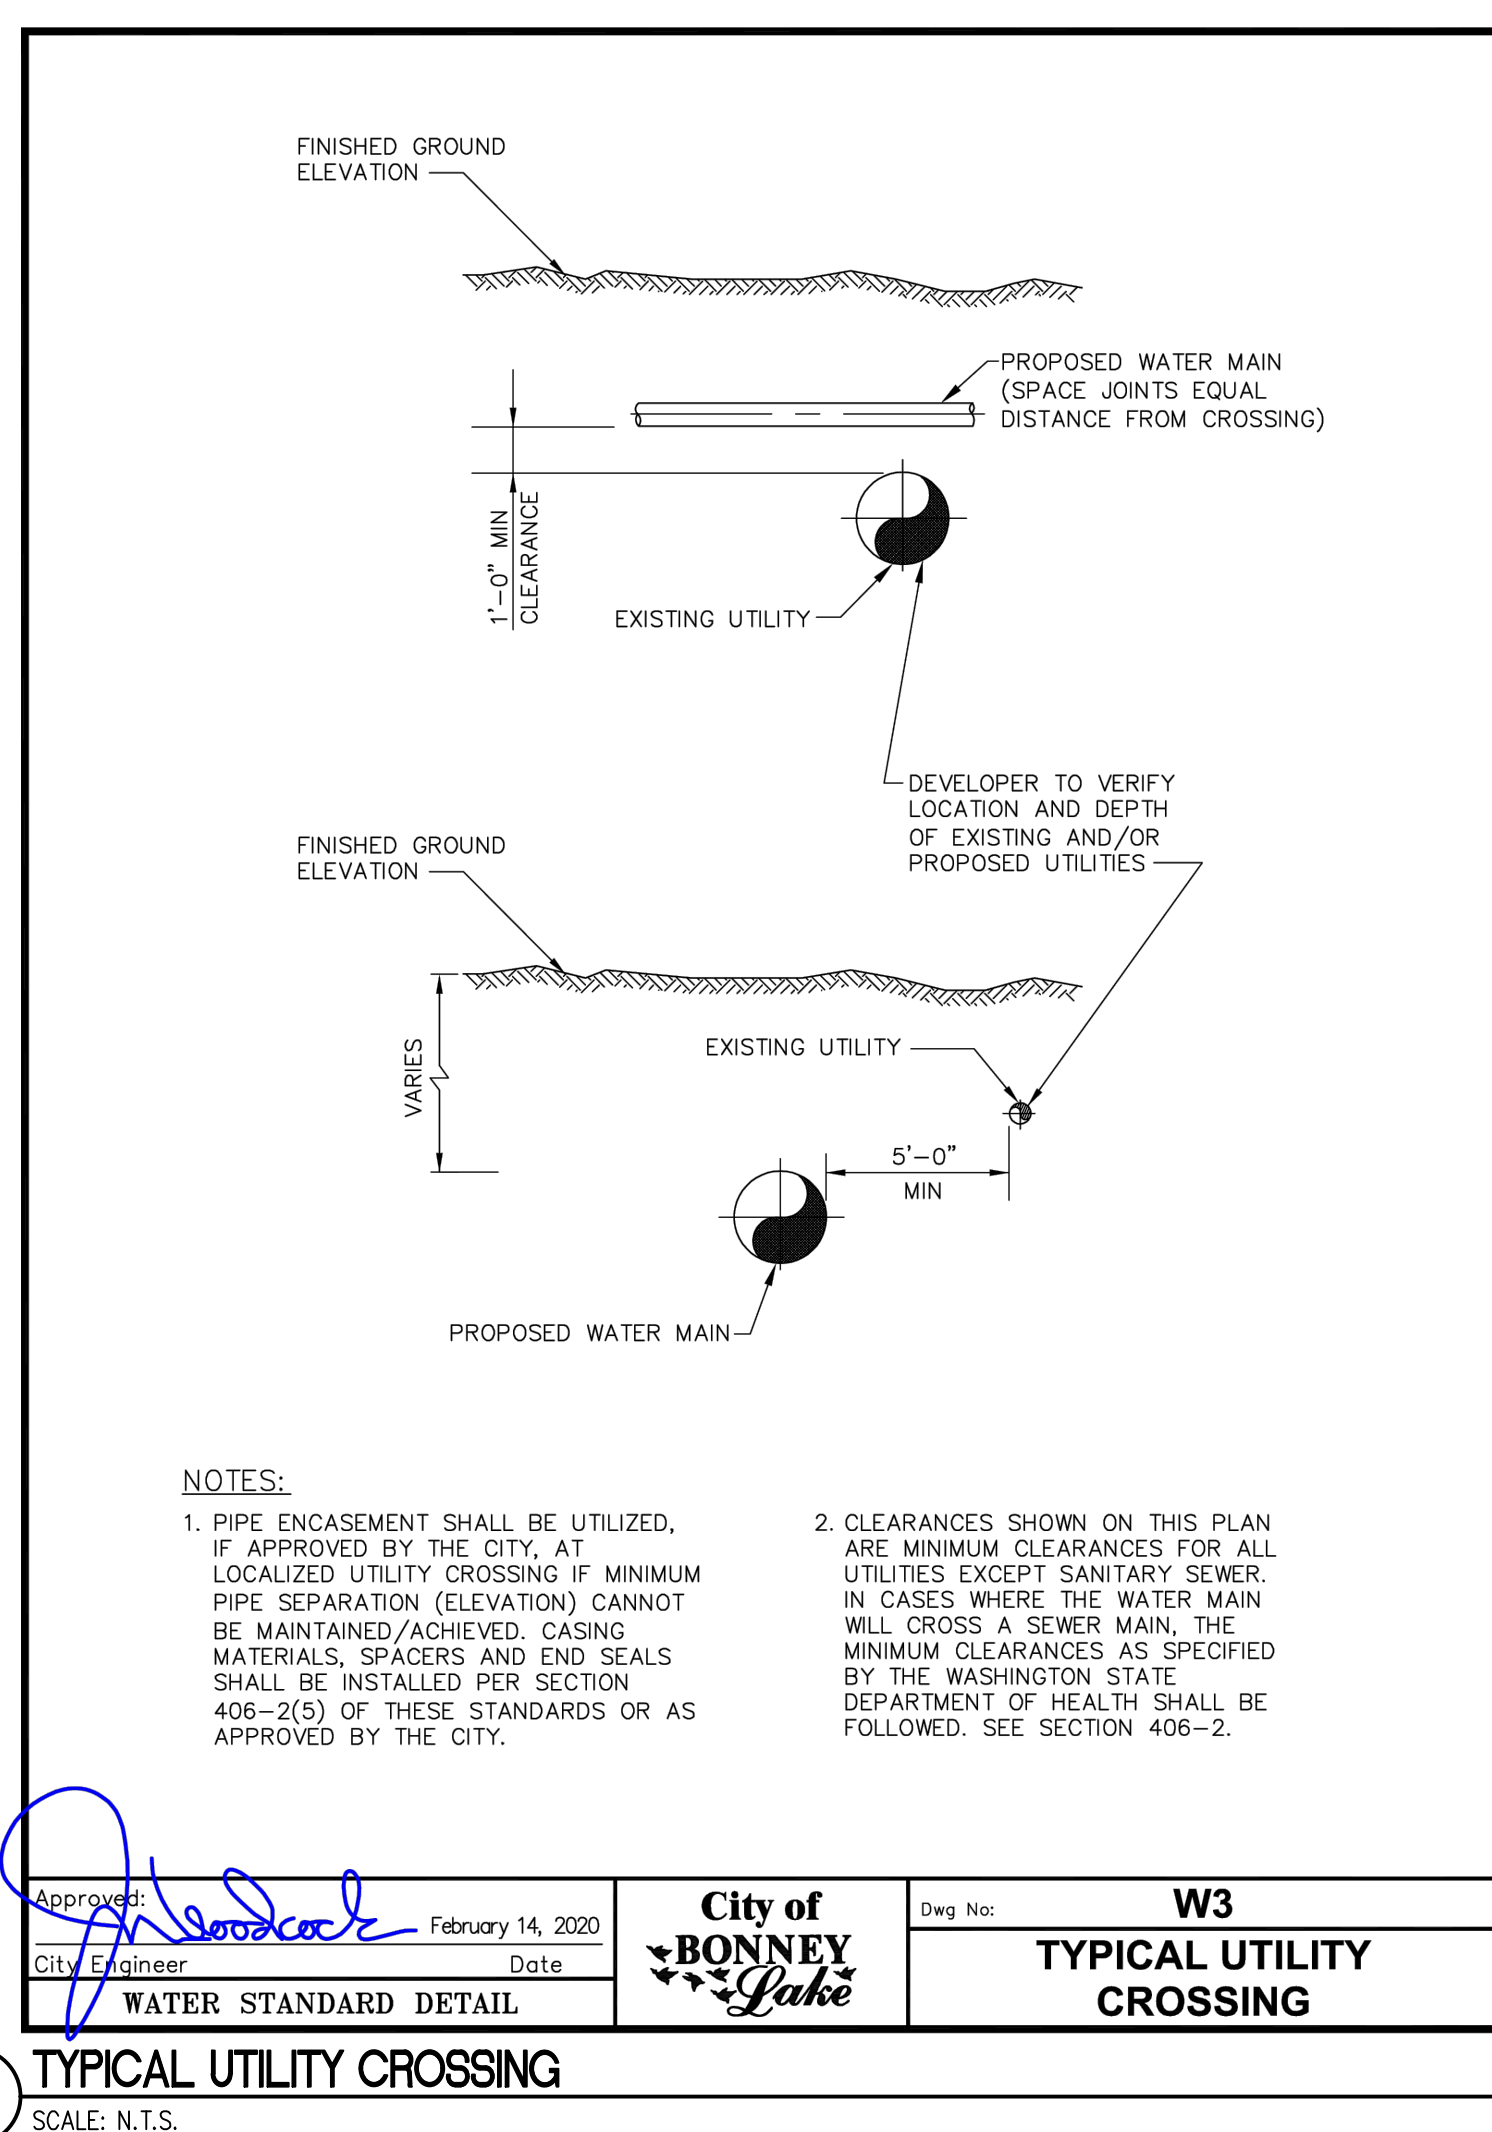


03 TYPICAL UTILITY CROSSING
SCALE: N.T.S.

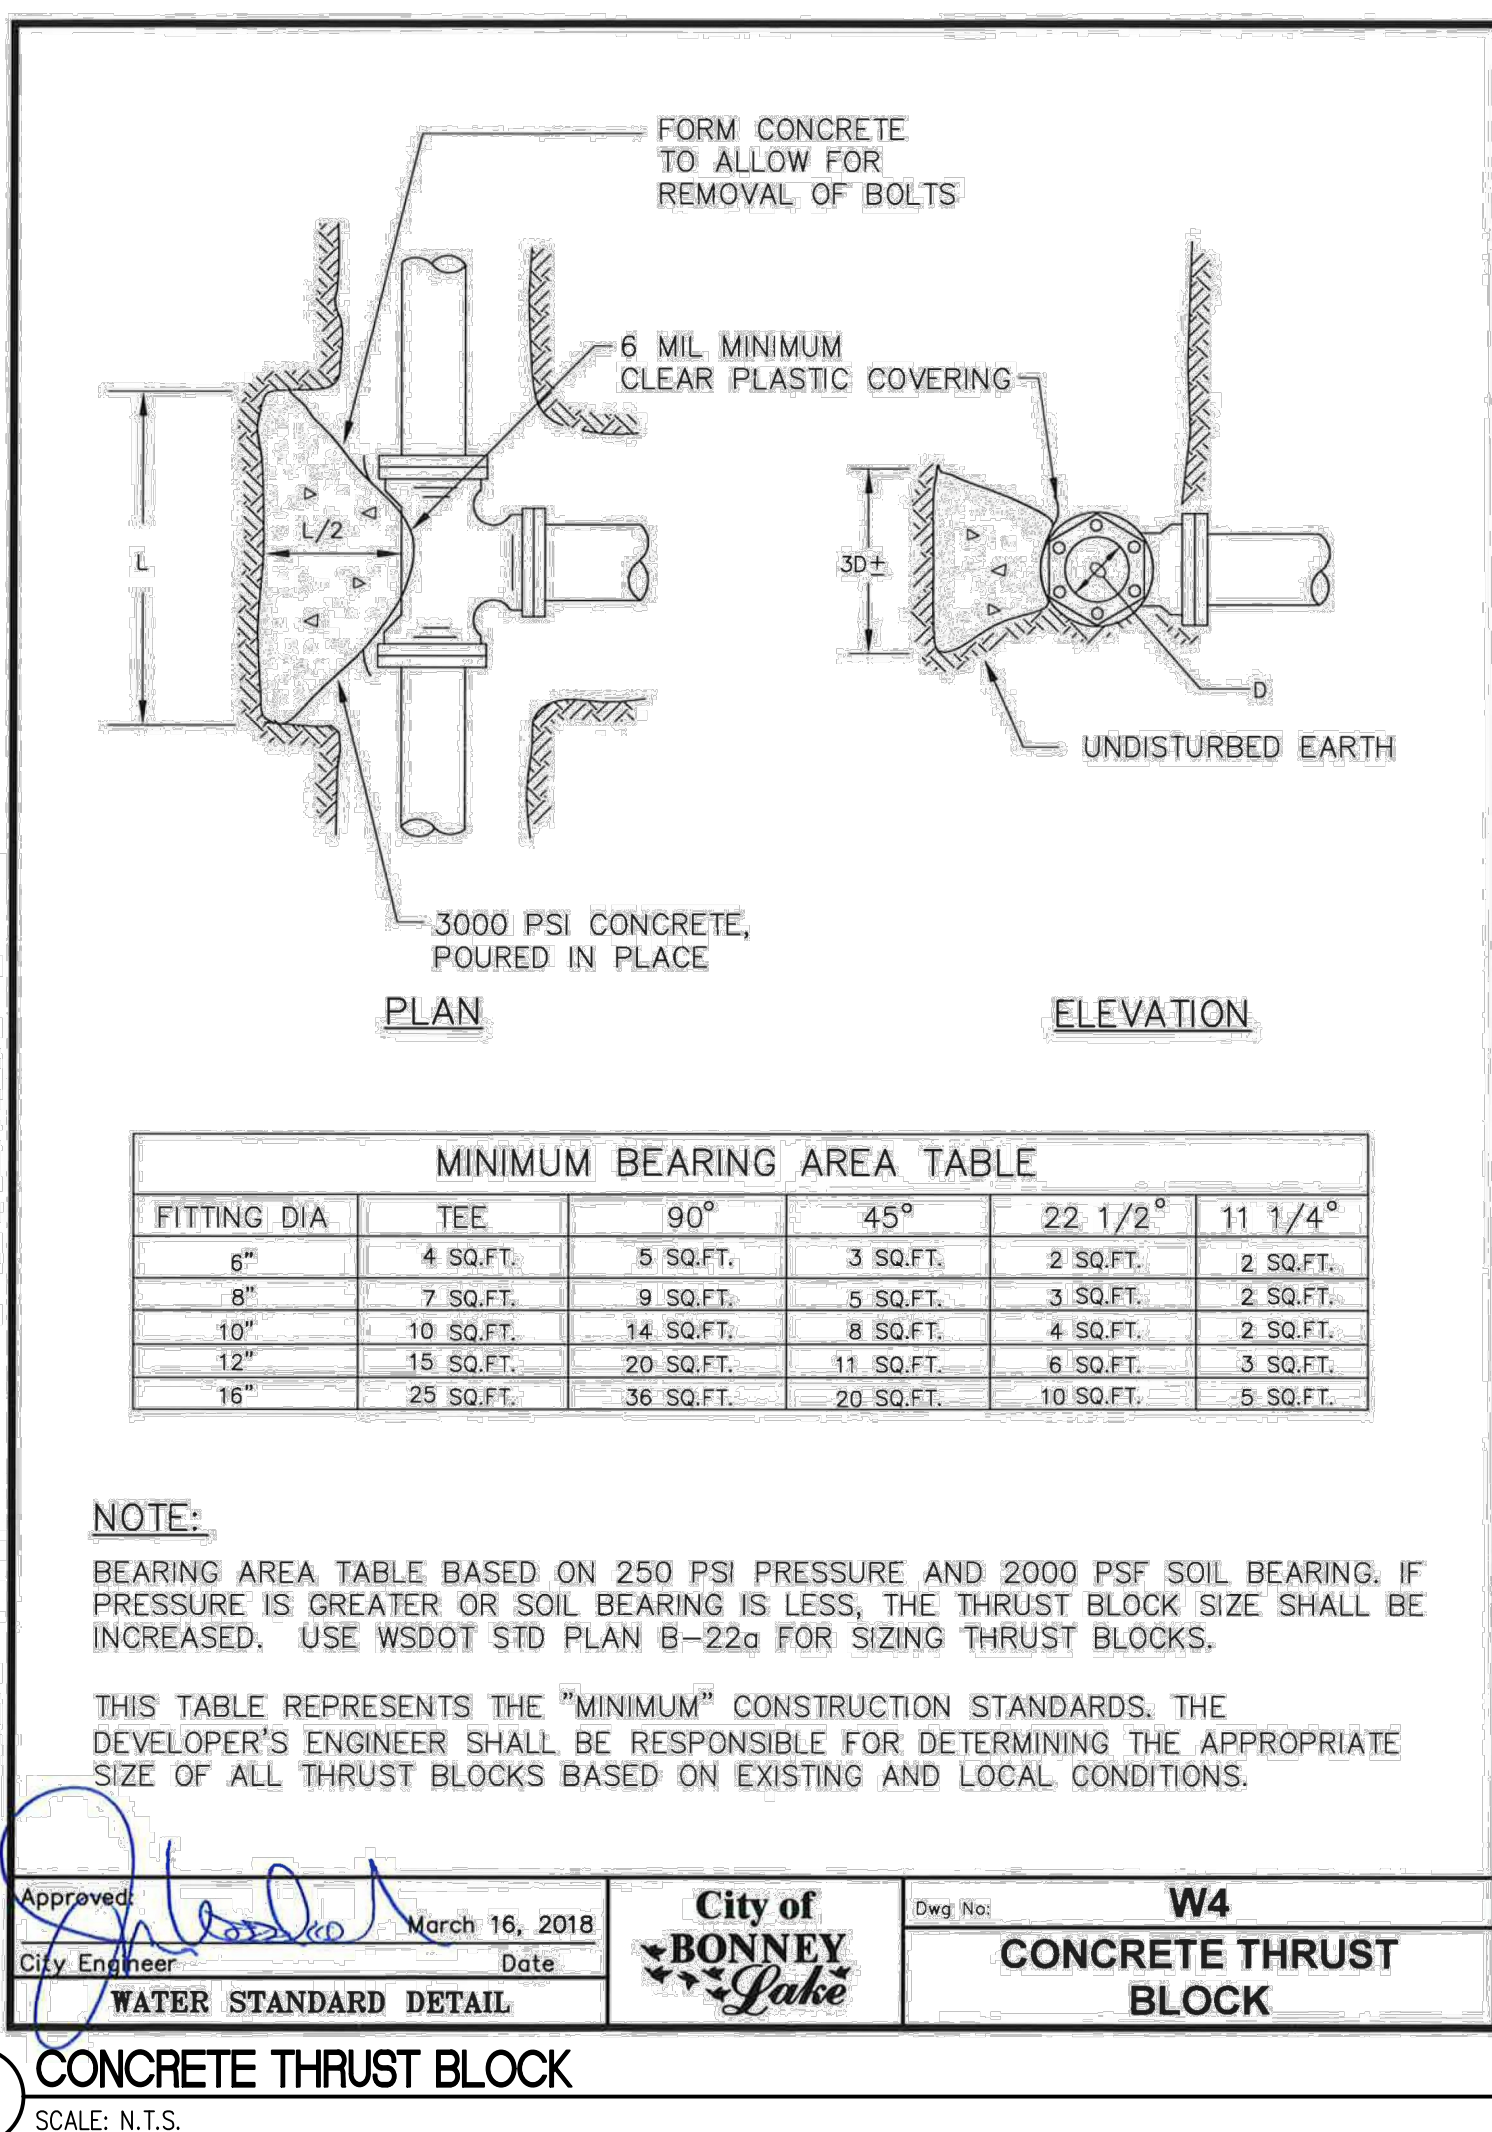


04 CONCRETE THRUST BLOCK
SCALE: N.T.S.

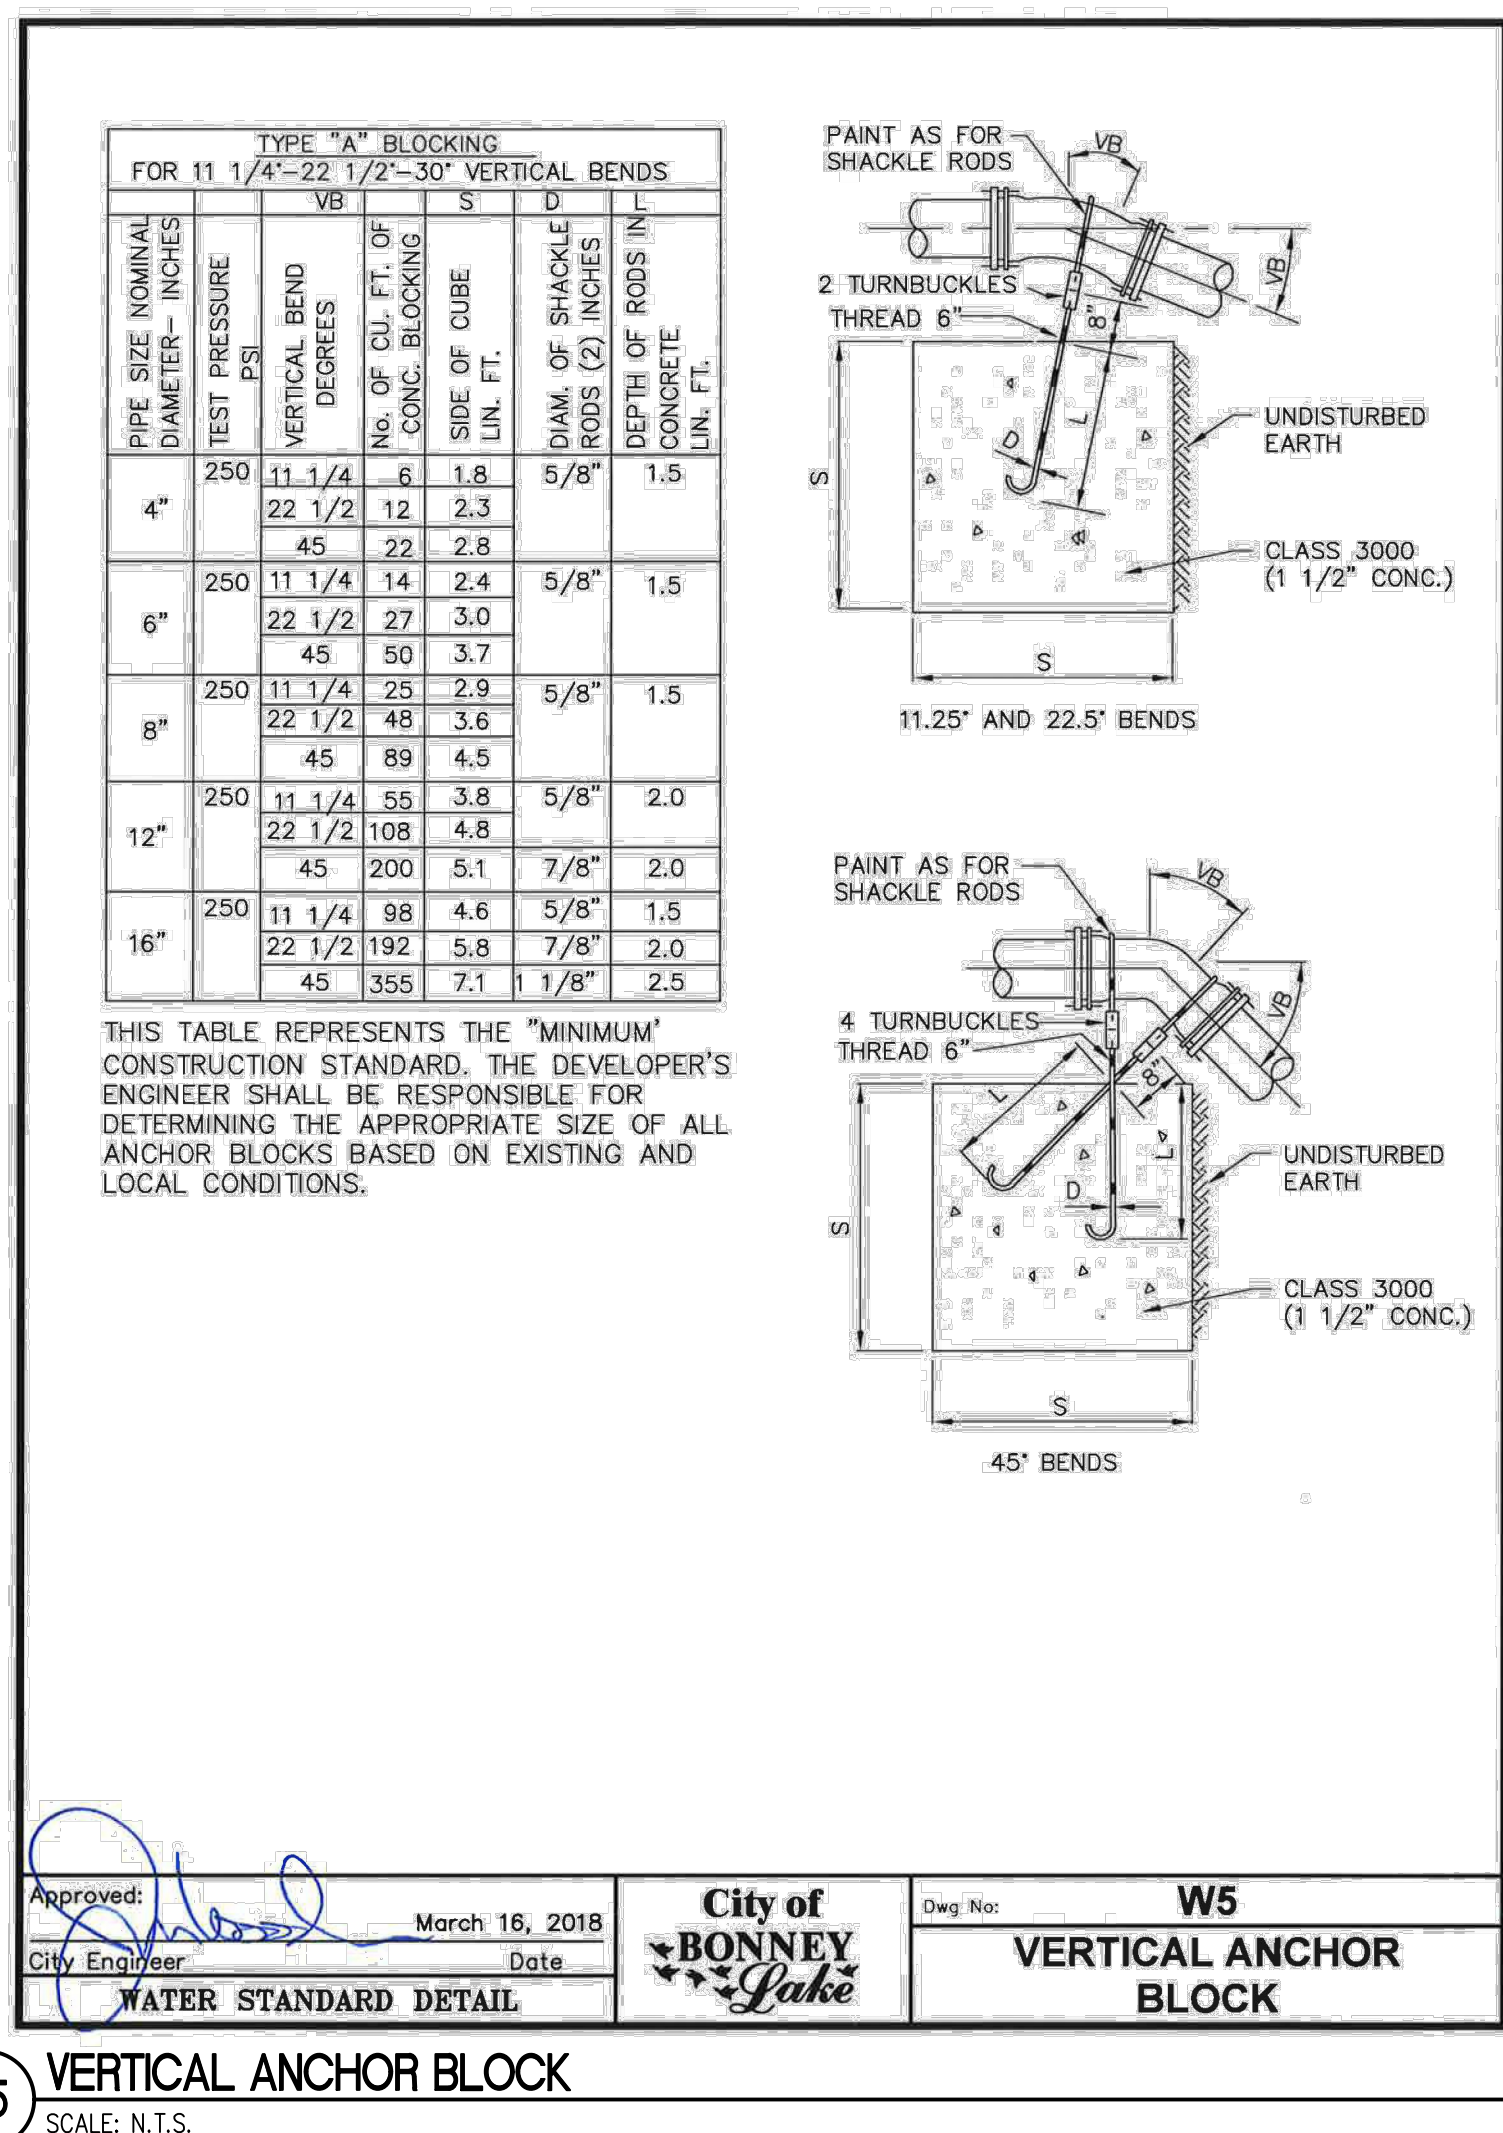


05 VERTICAL ANCHOR BLOCK
SCALE: N.T.S.

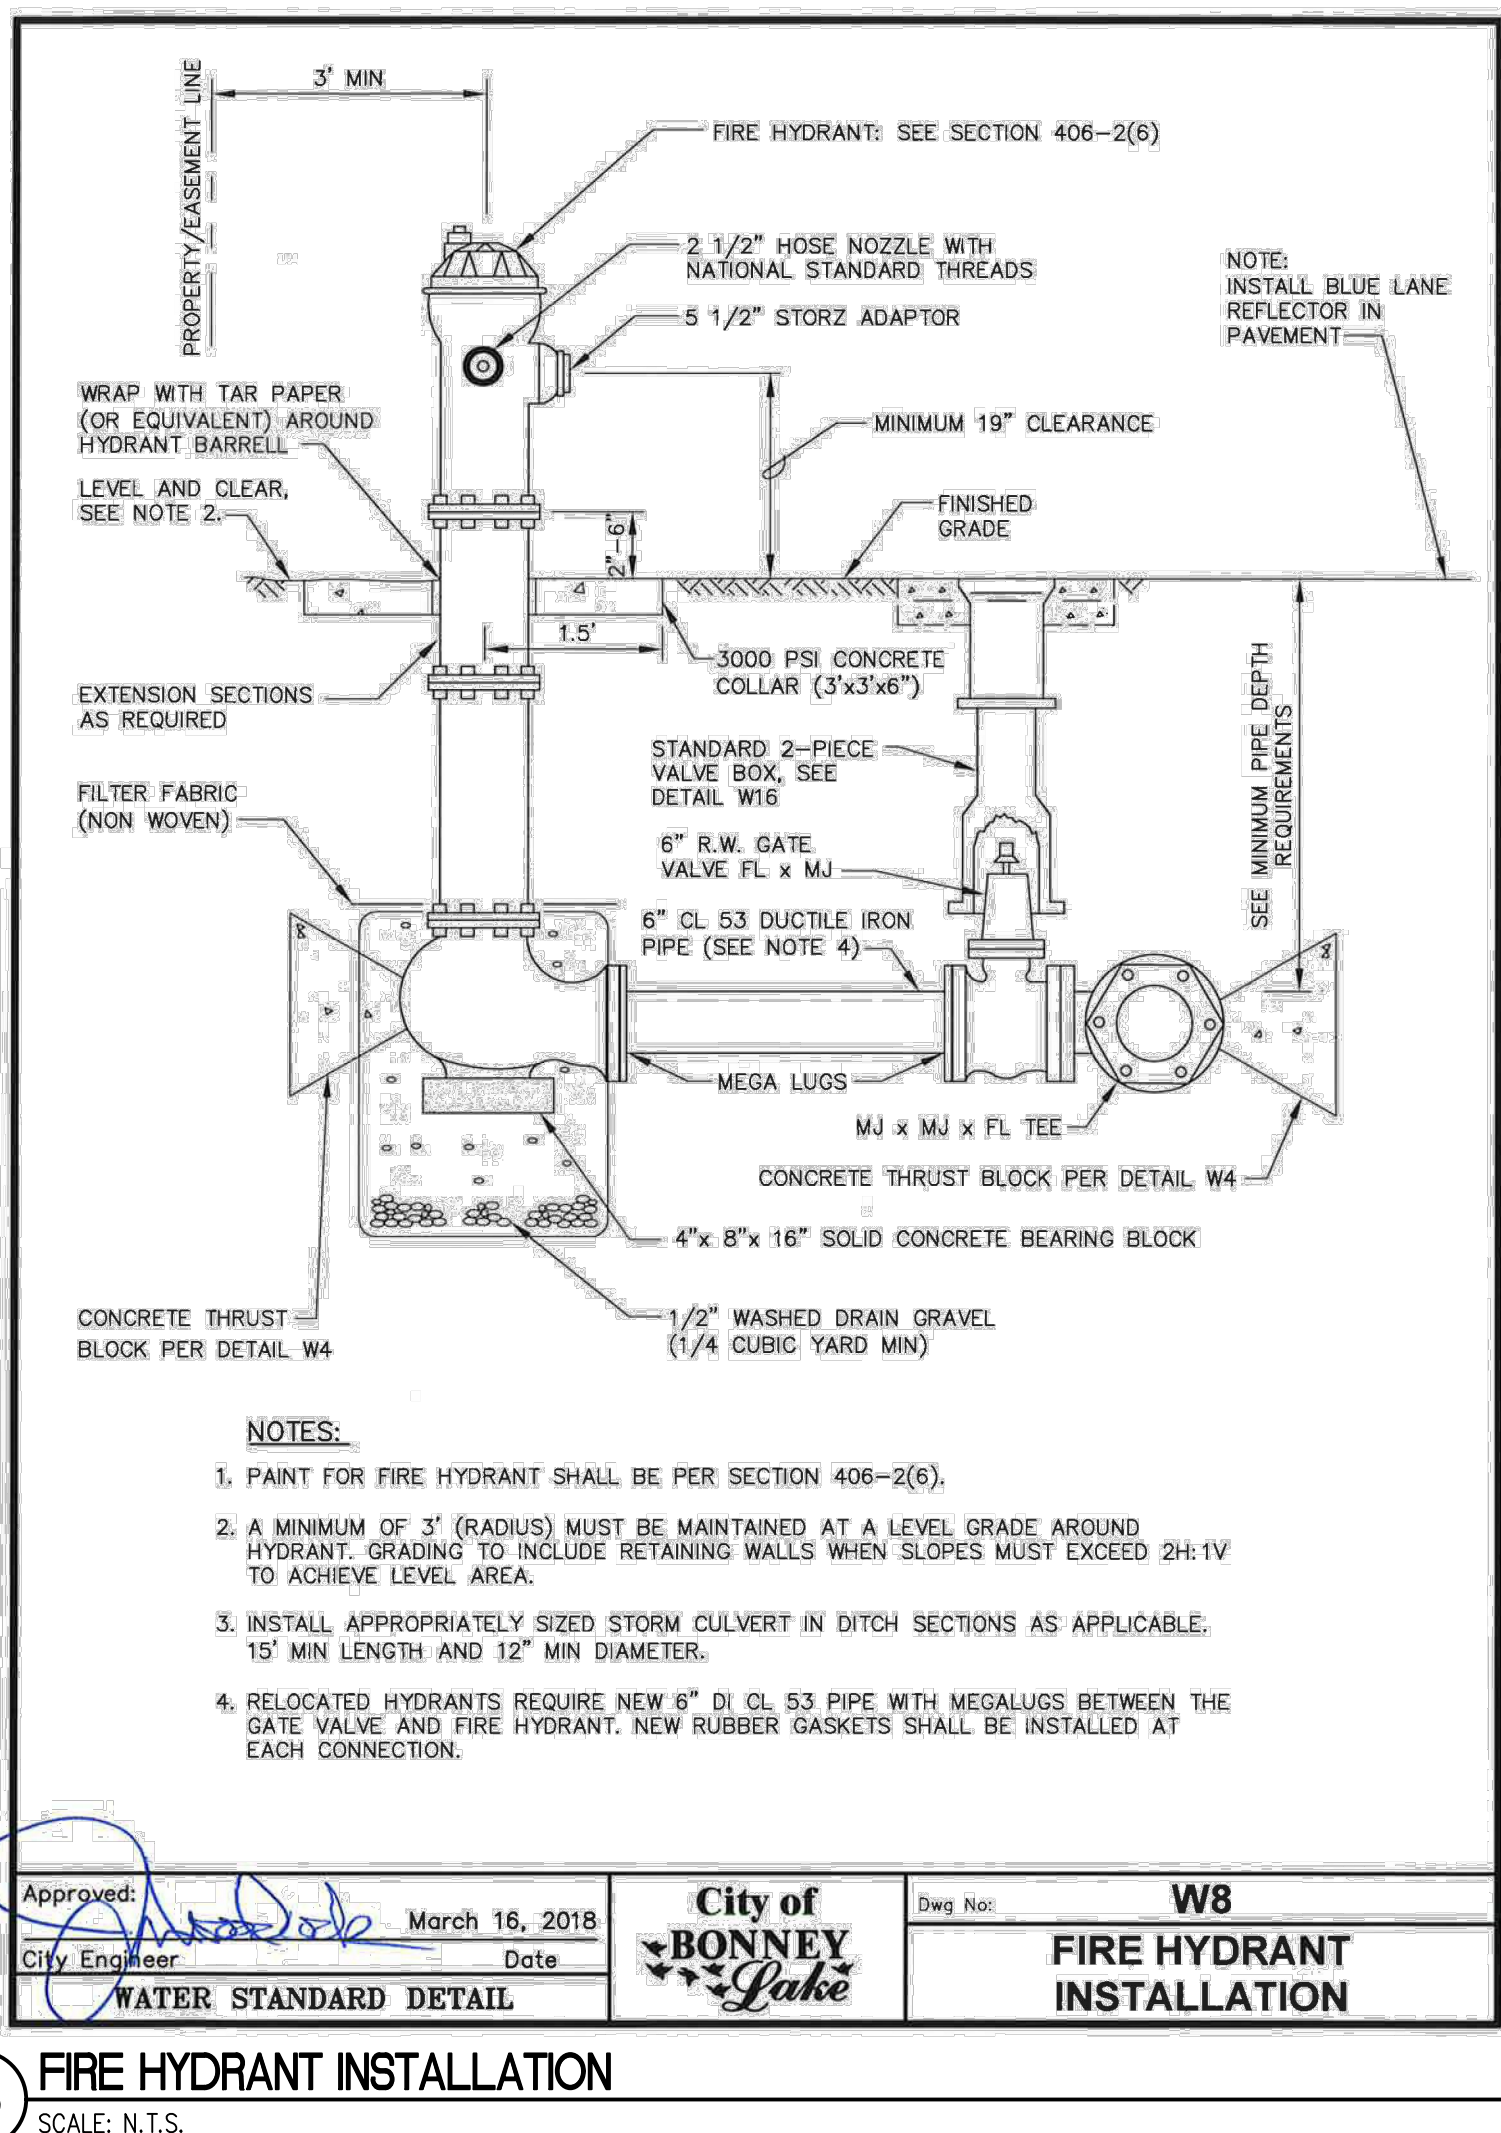








06 FIRE HYDRANT INSTALLATION
SCALE: N.T.S.

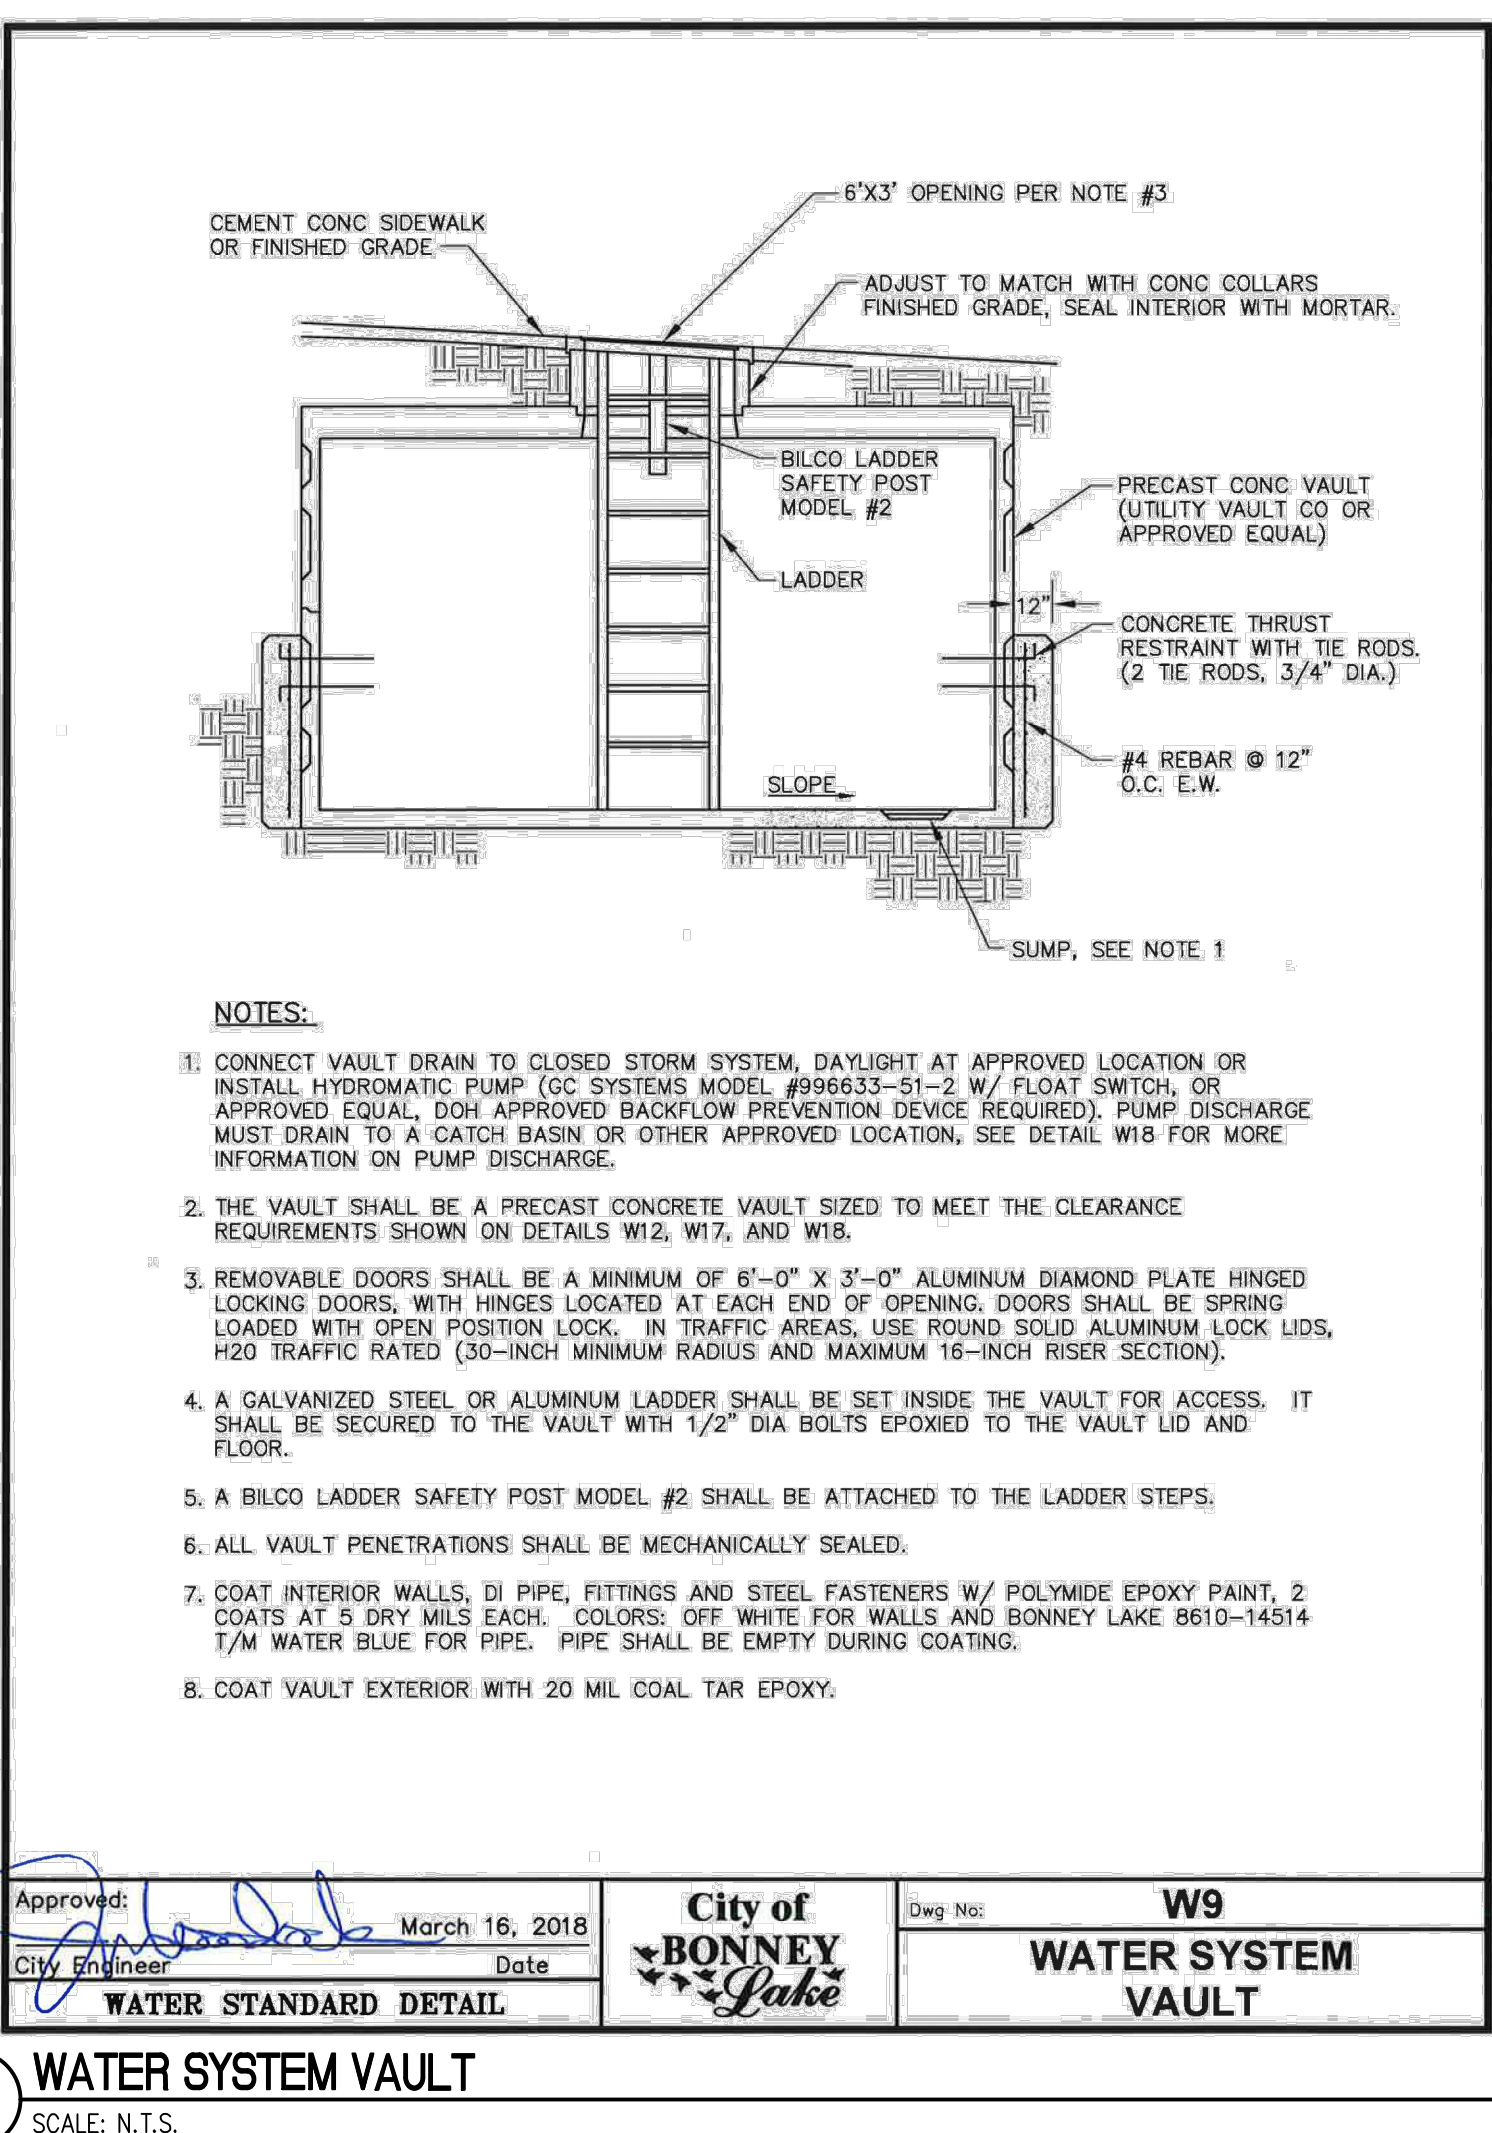

07 WATER SYSTEM VAULT
SCALE: N.T.S.

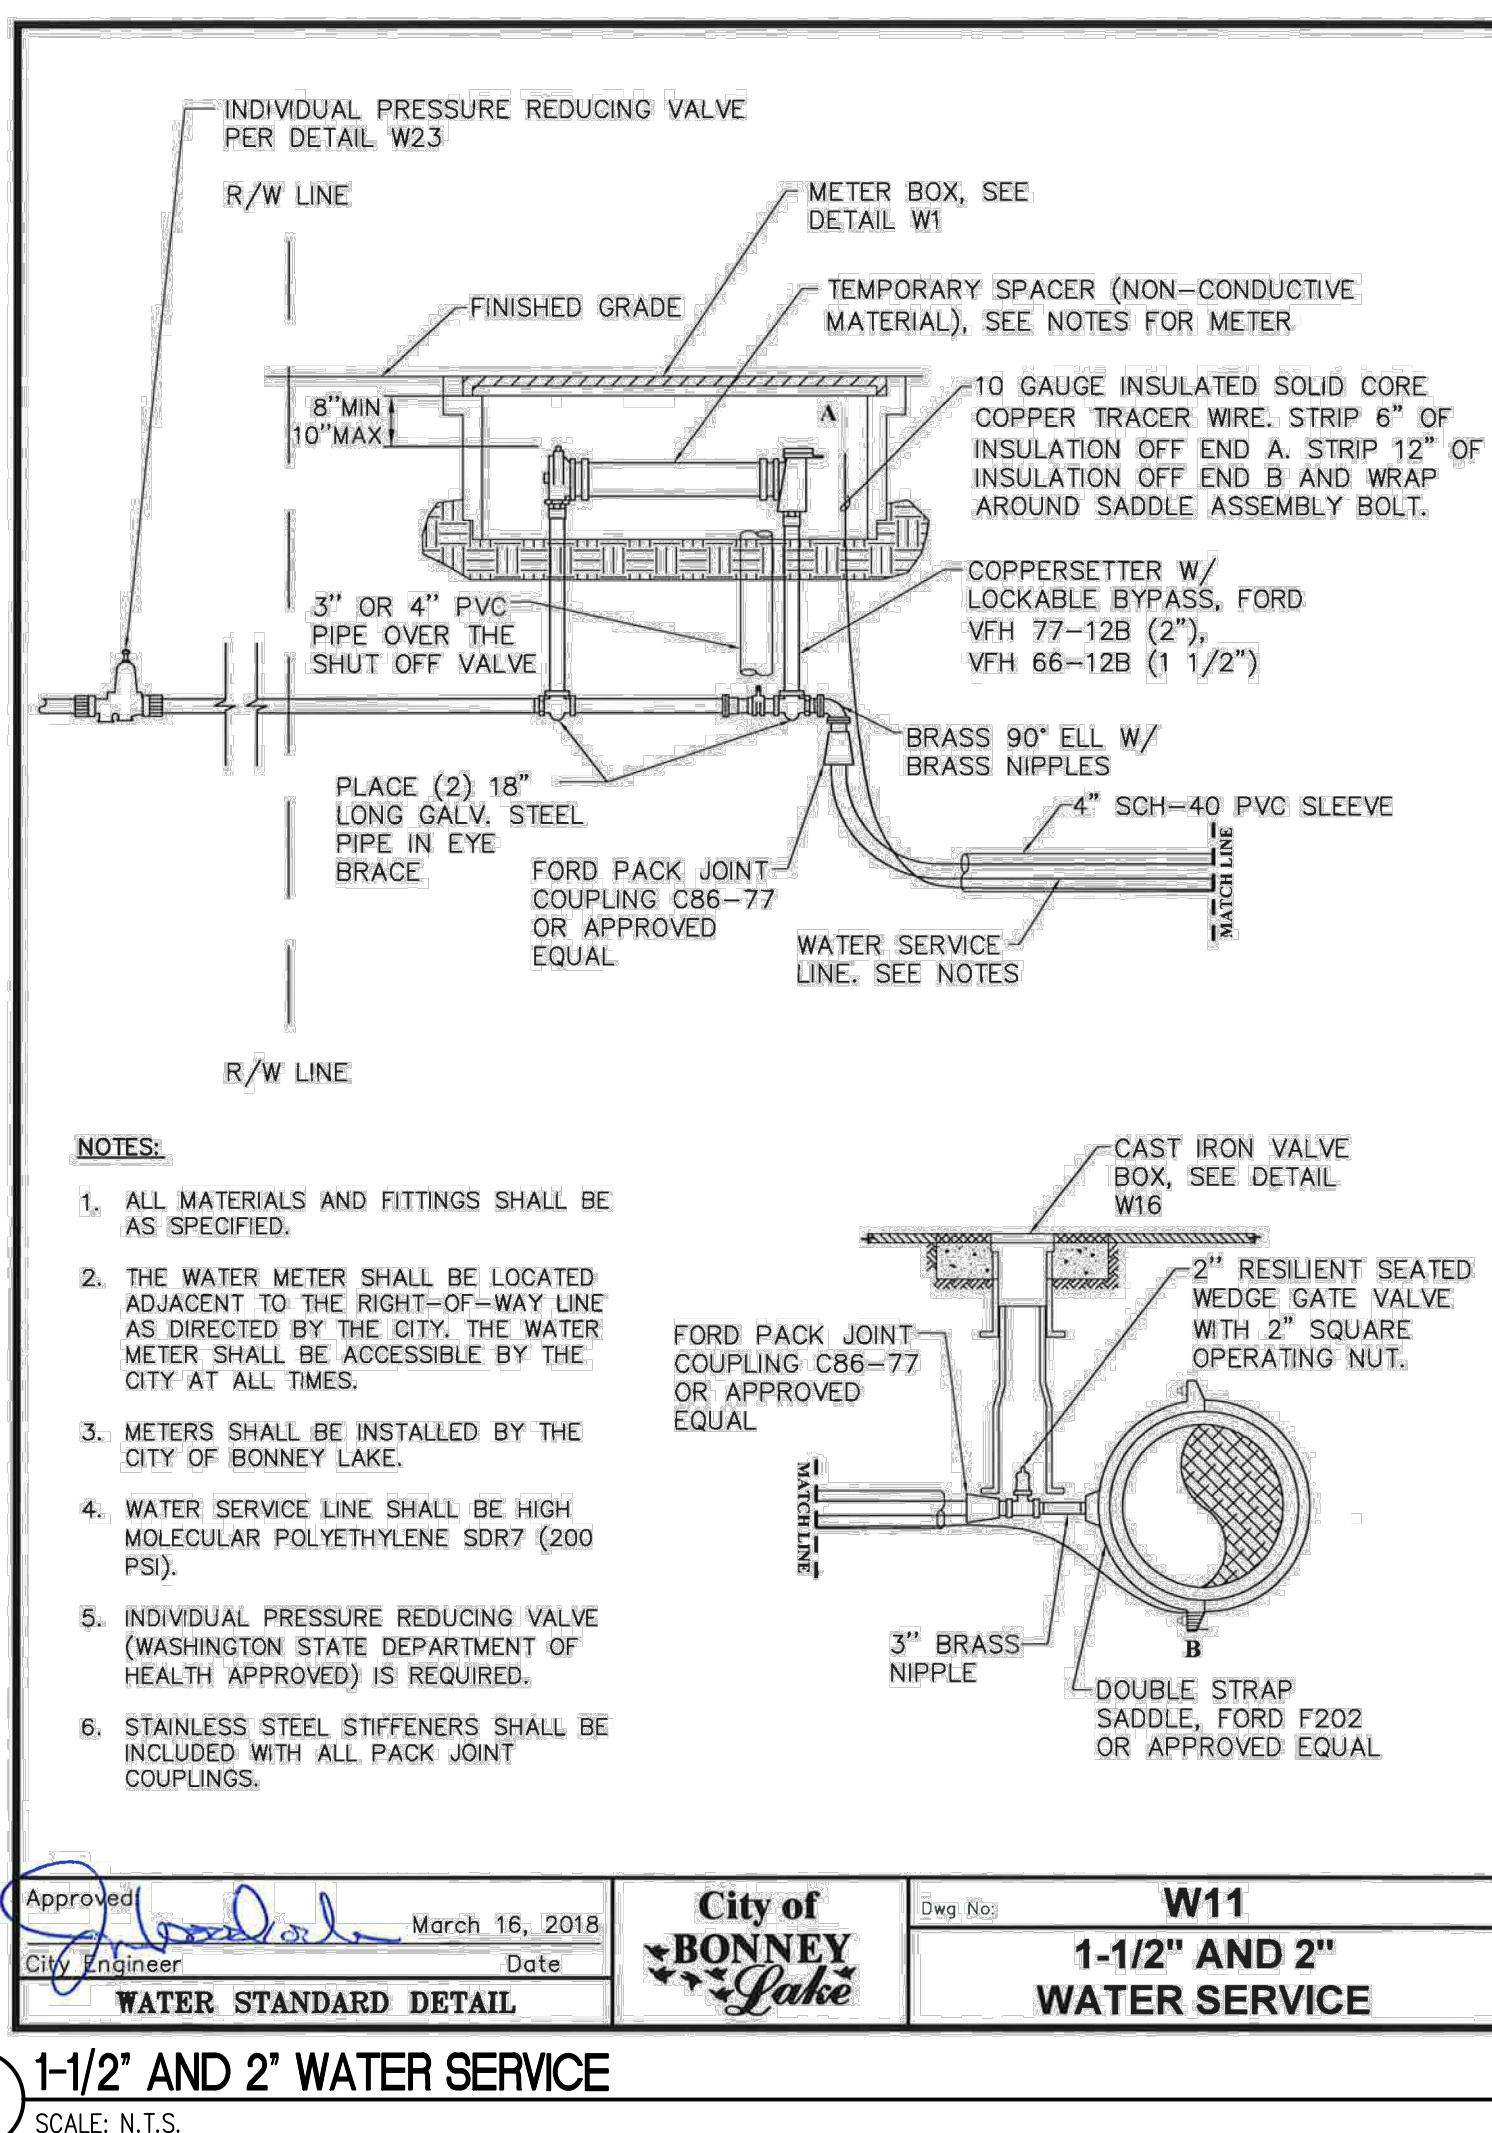

08 1-1/2" AND 2" WATER SERVICE
SCALE: N.T.S.

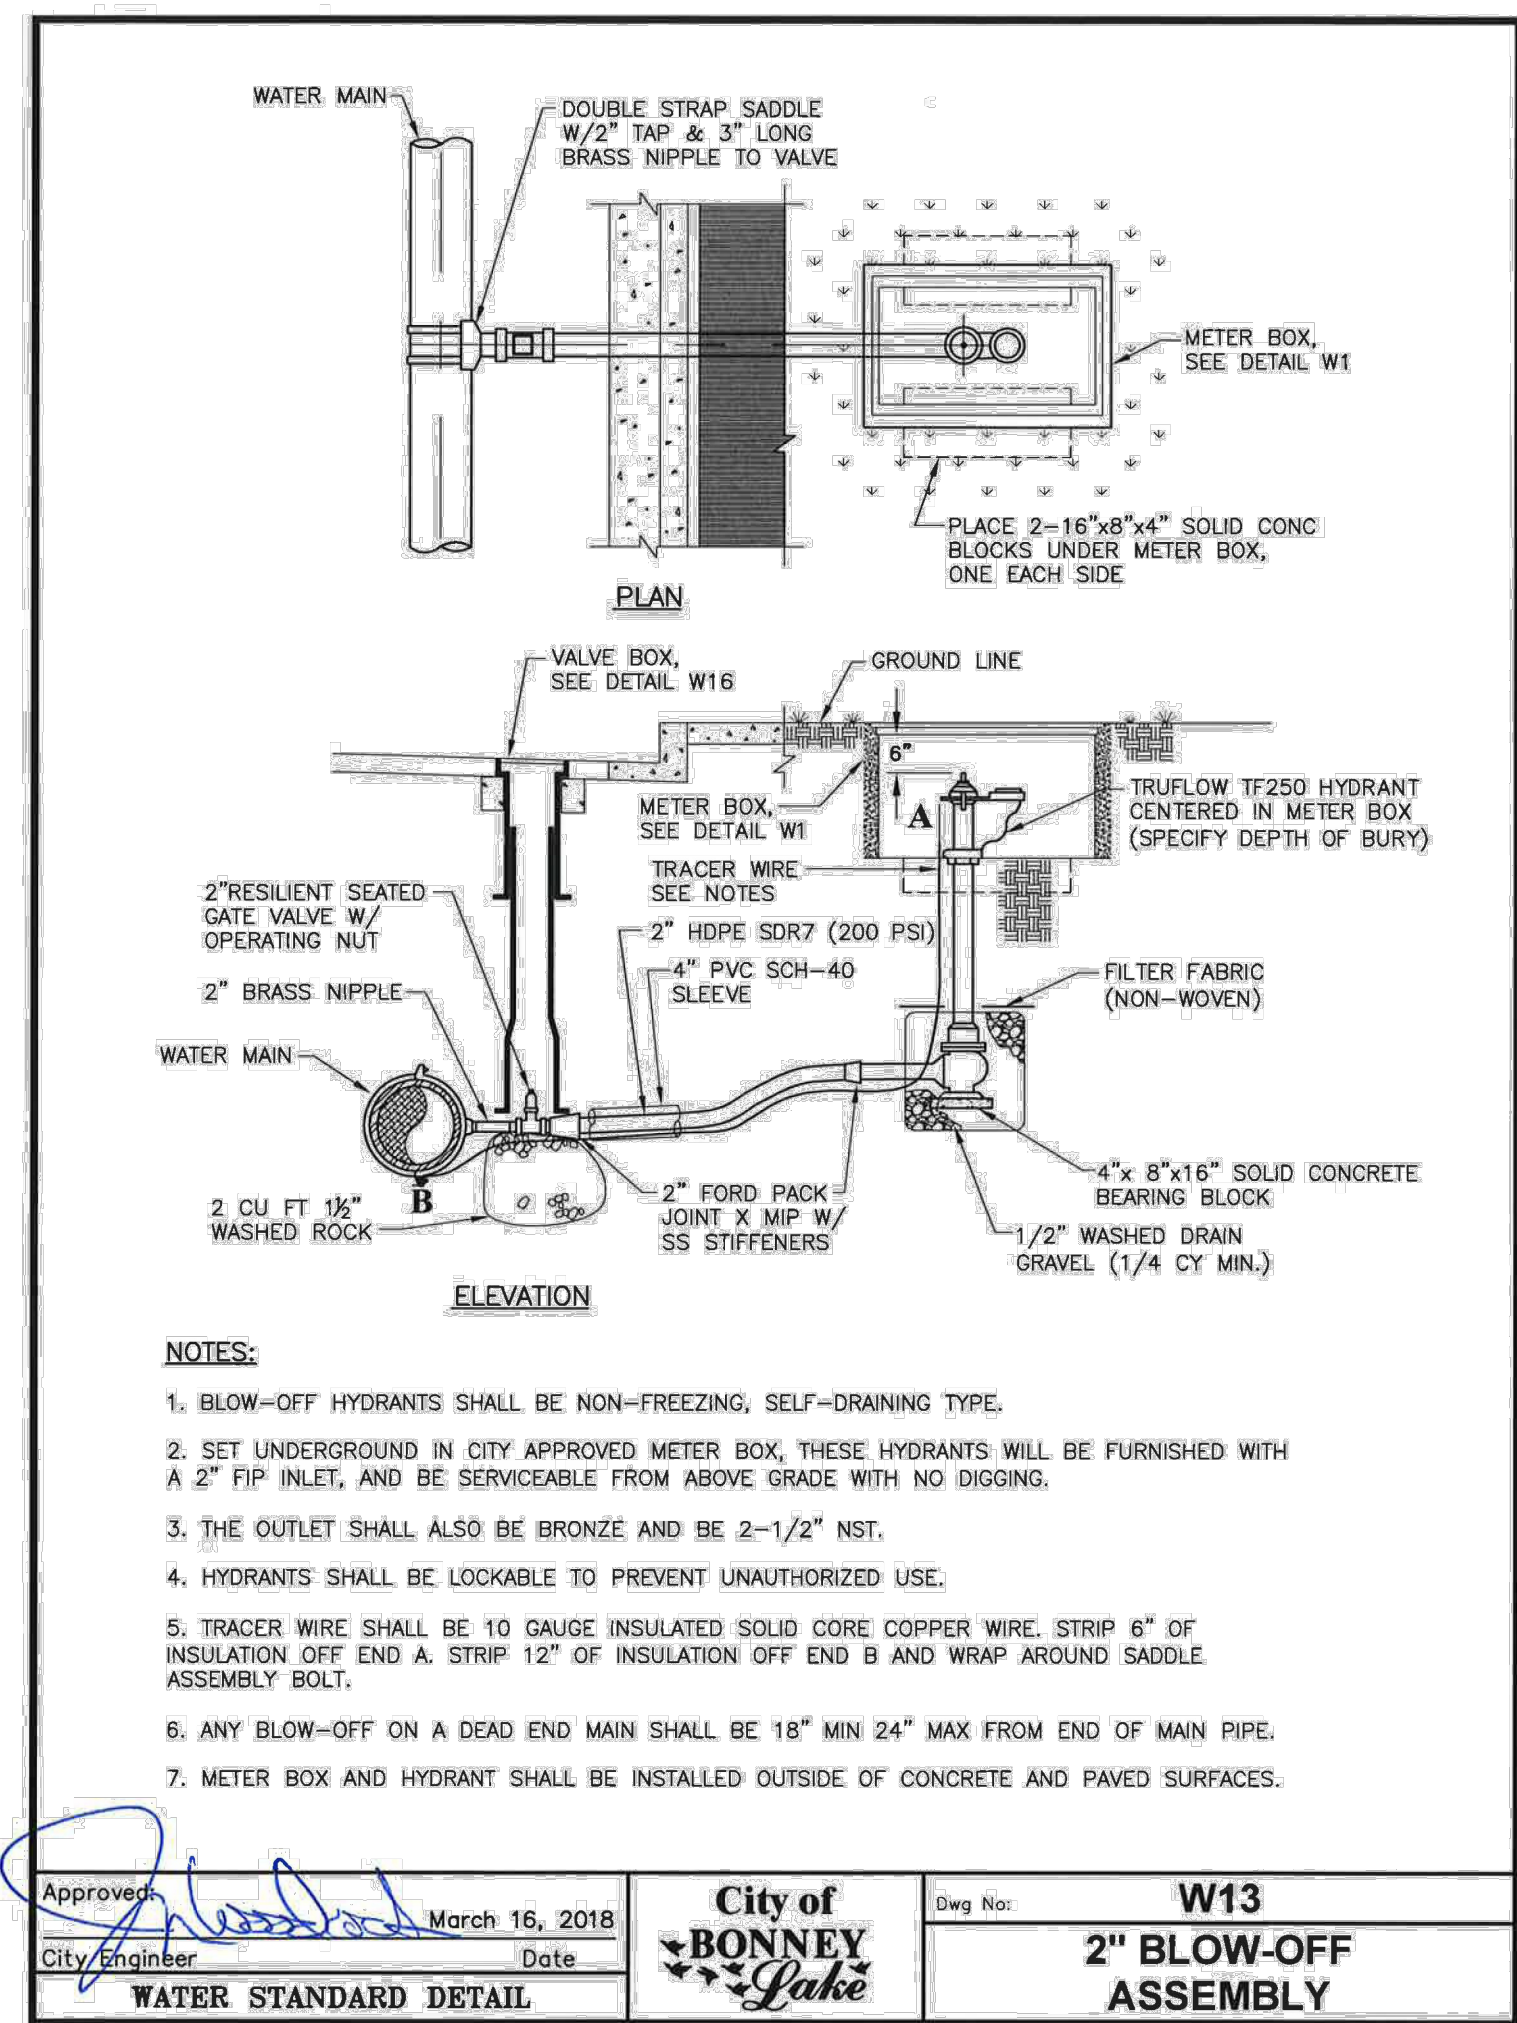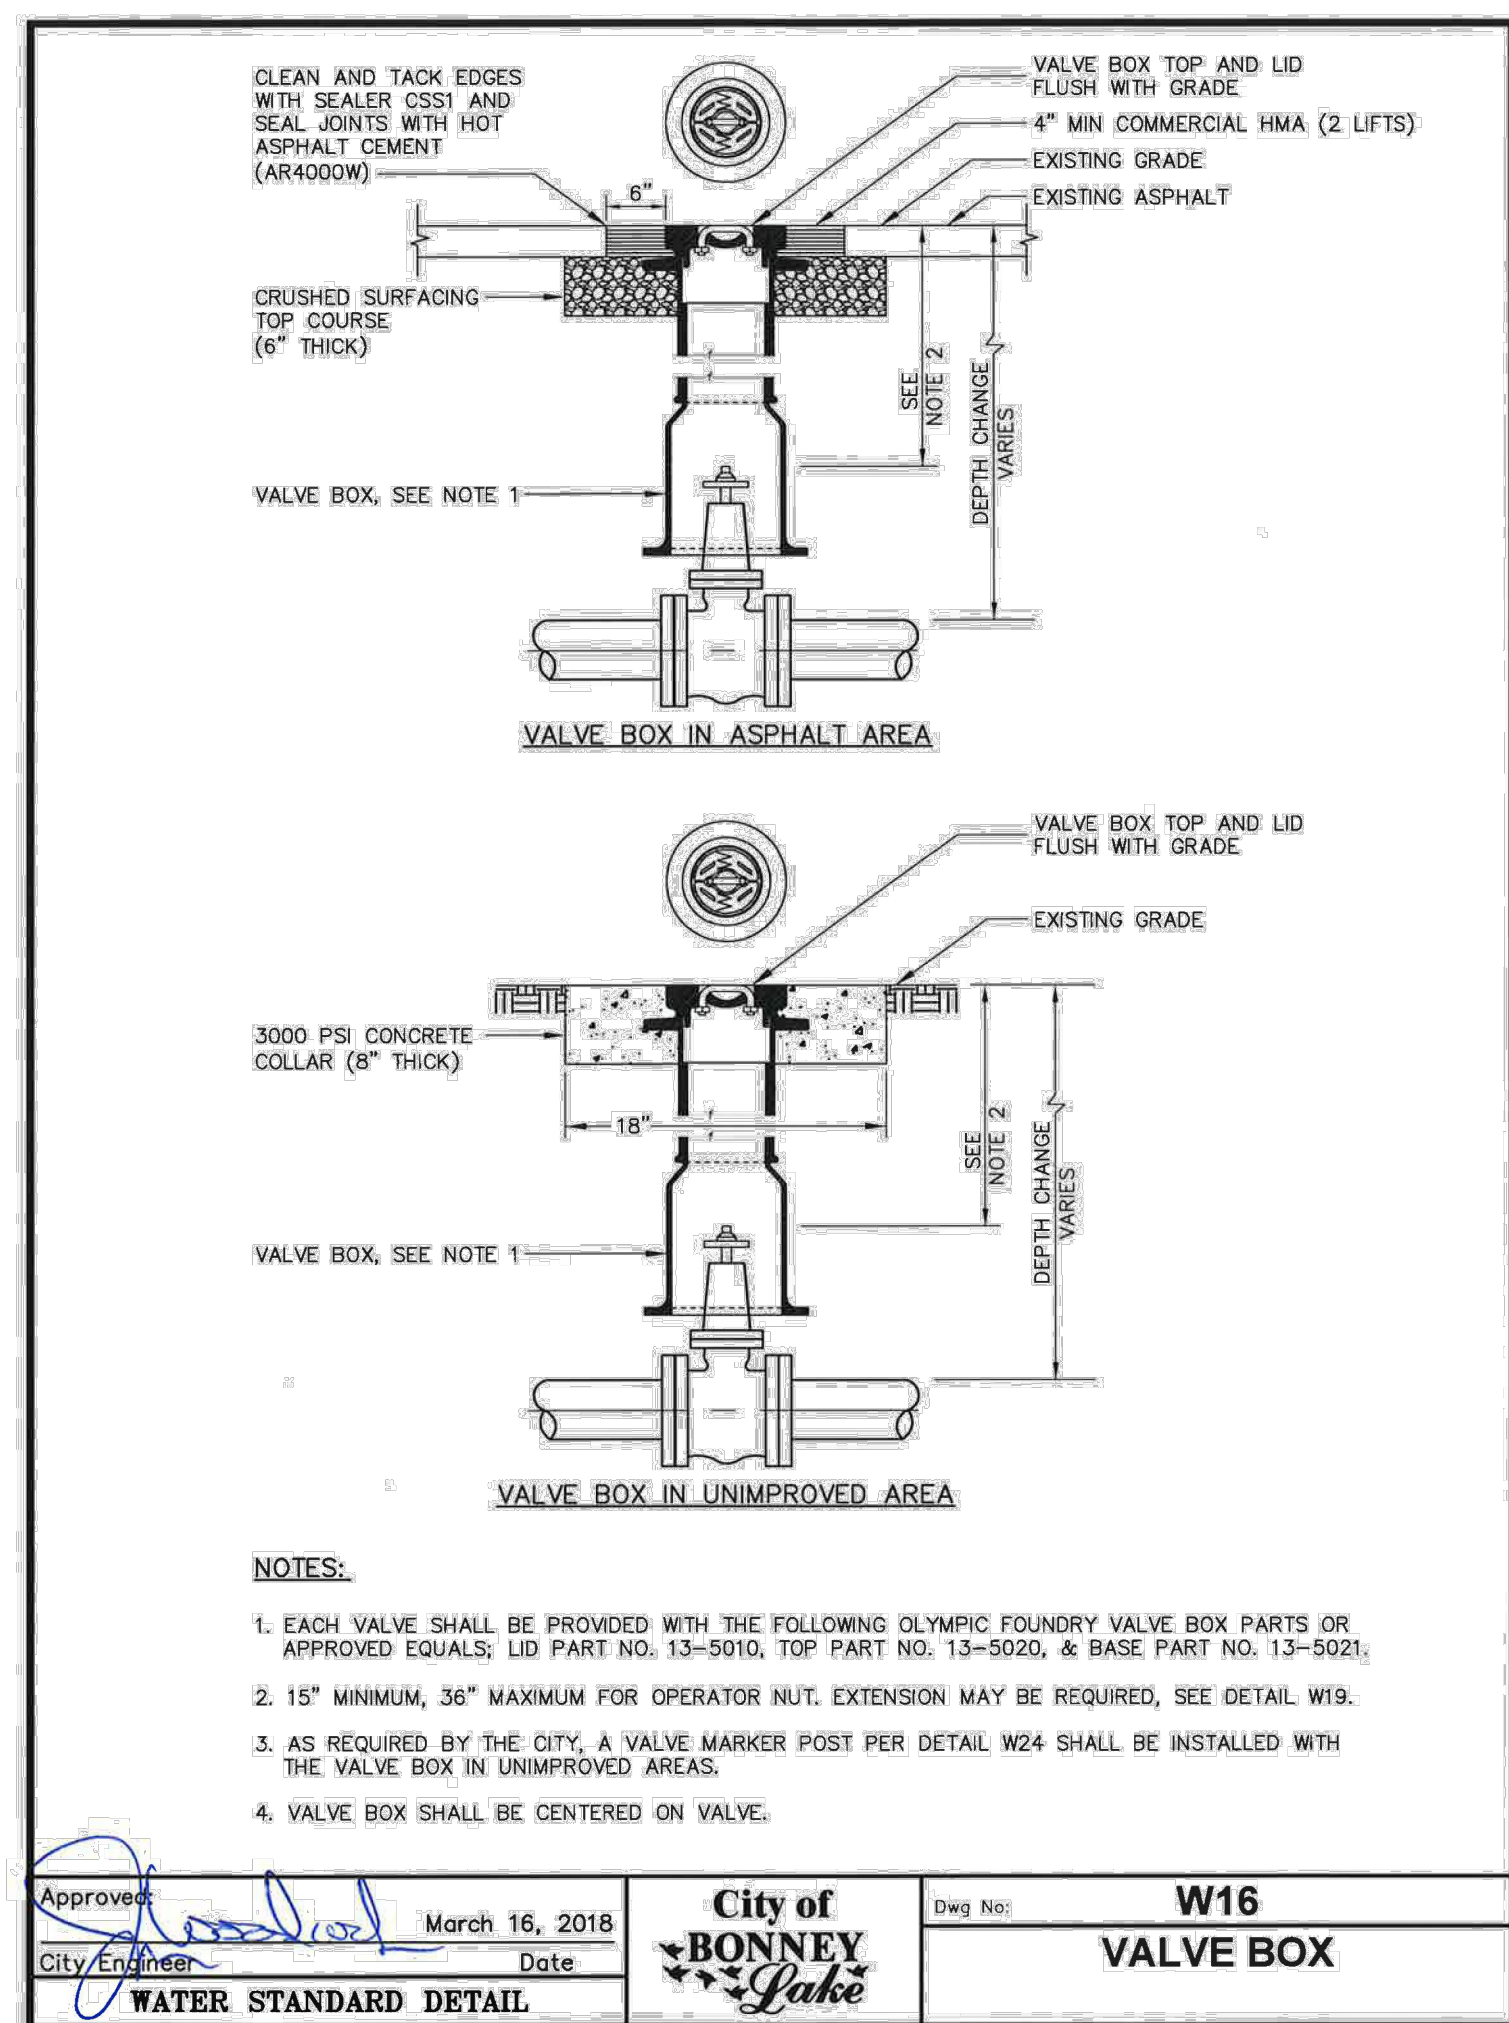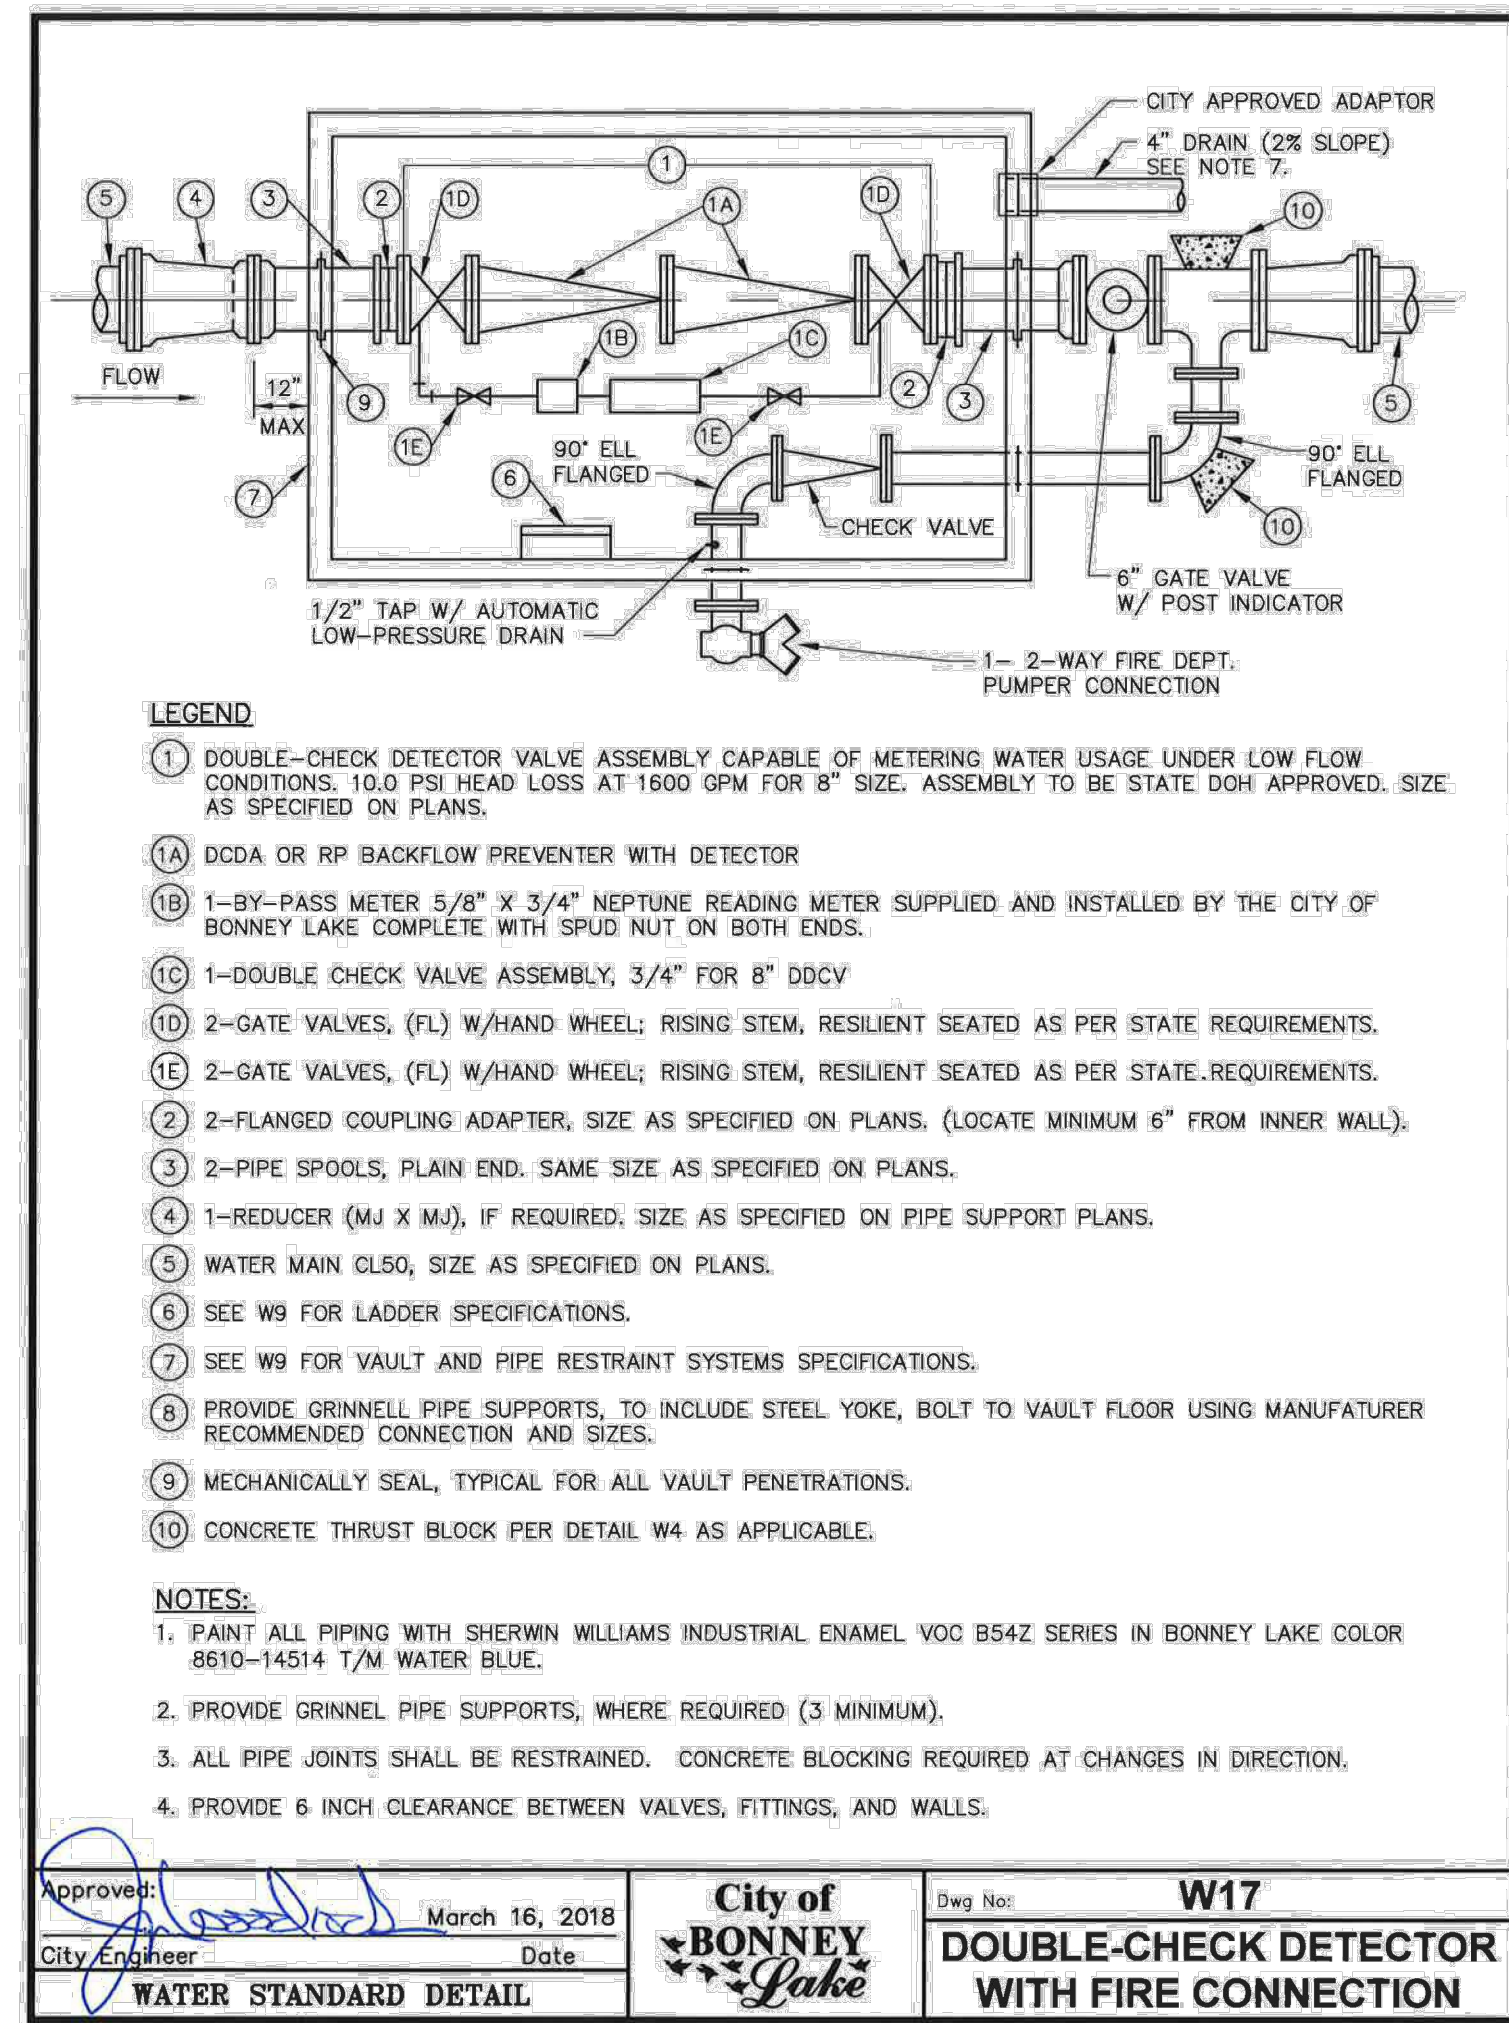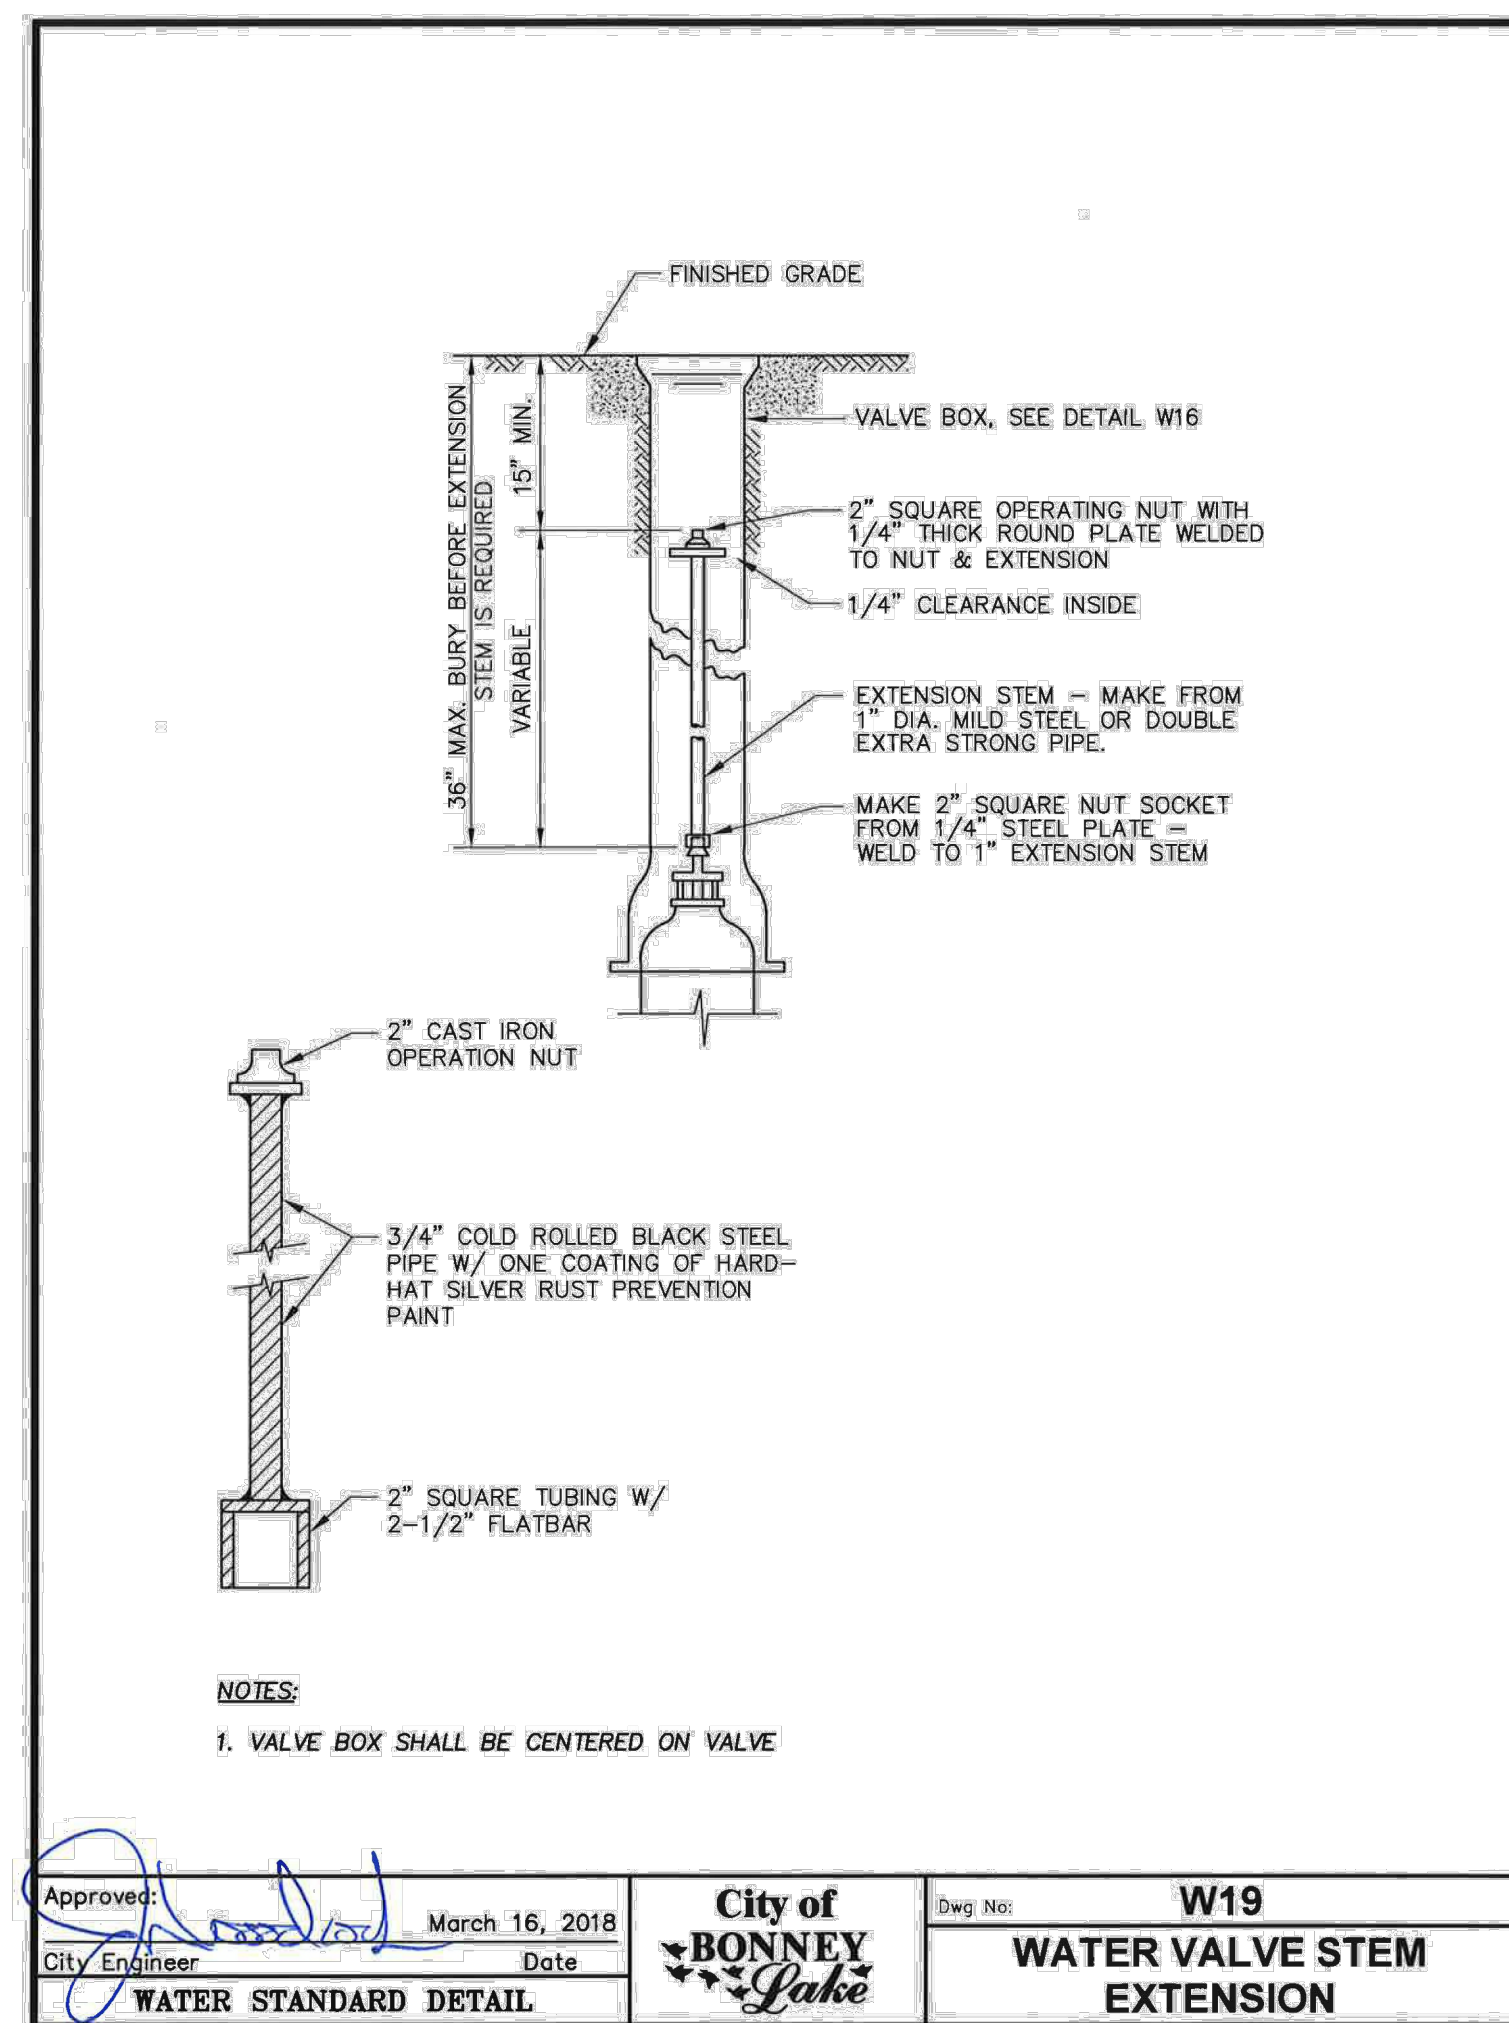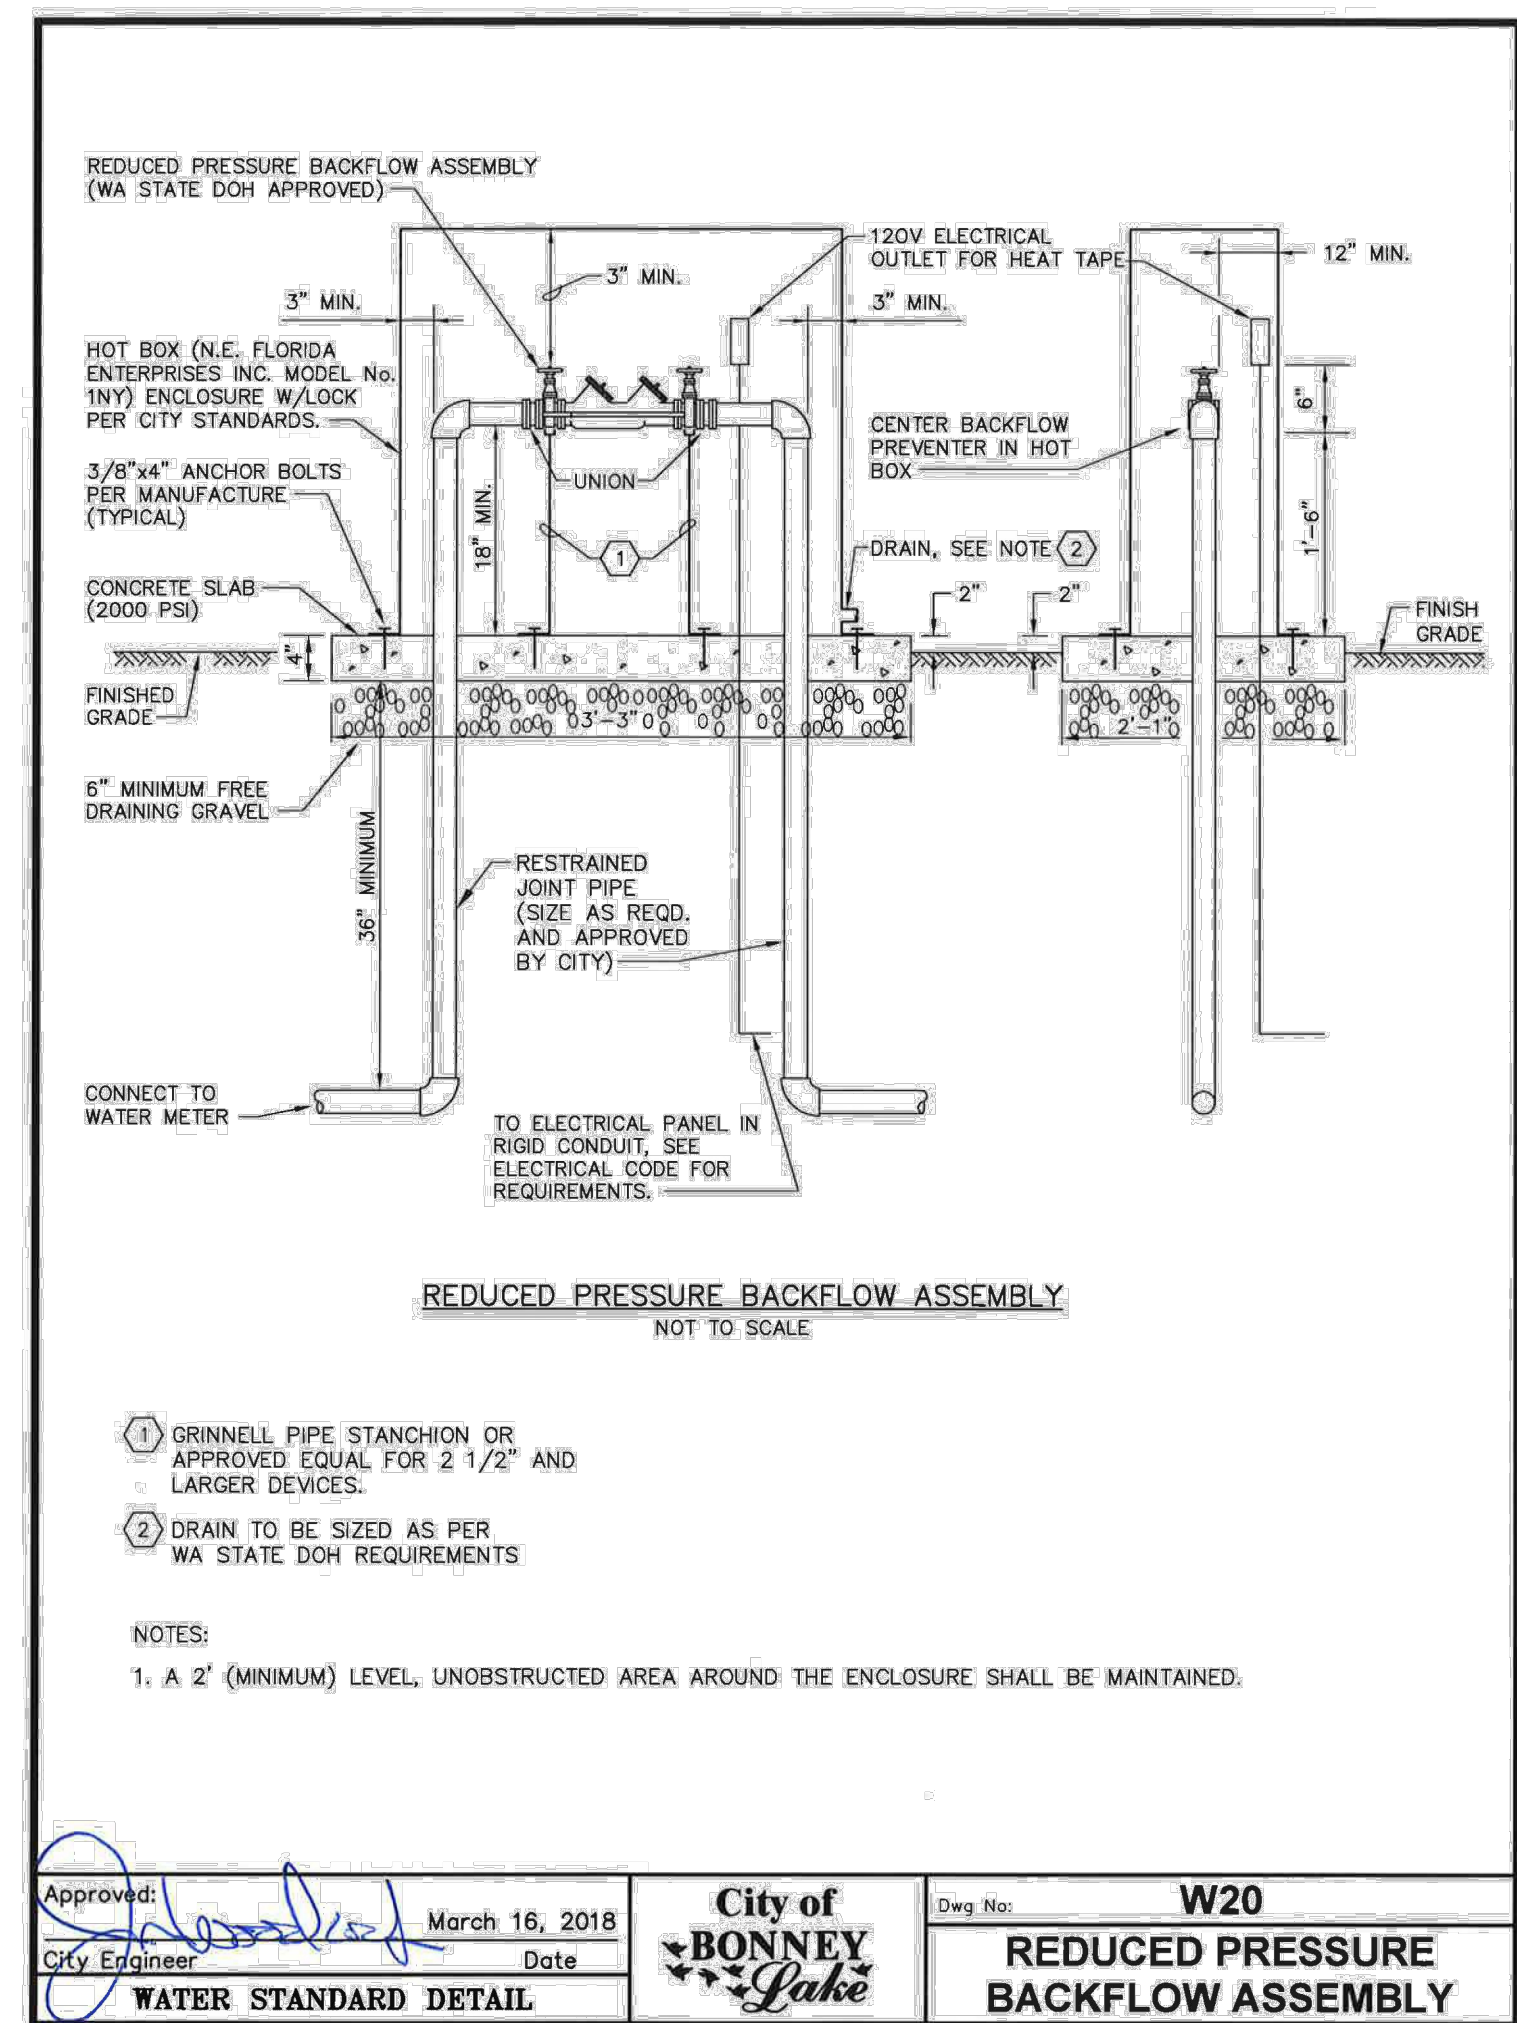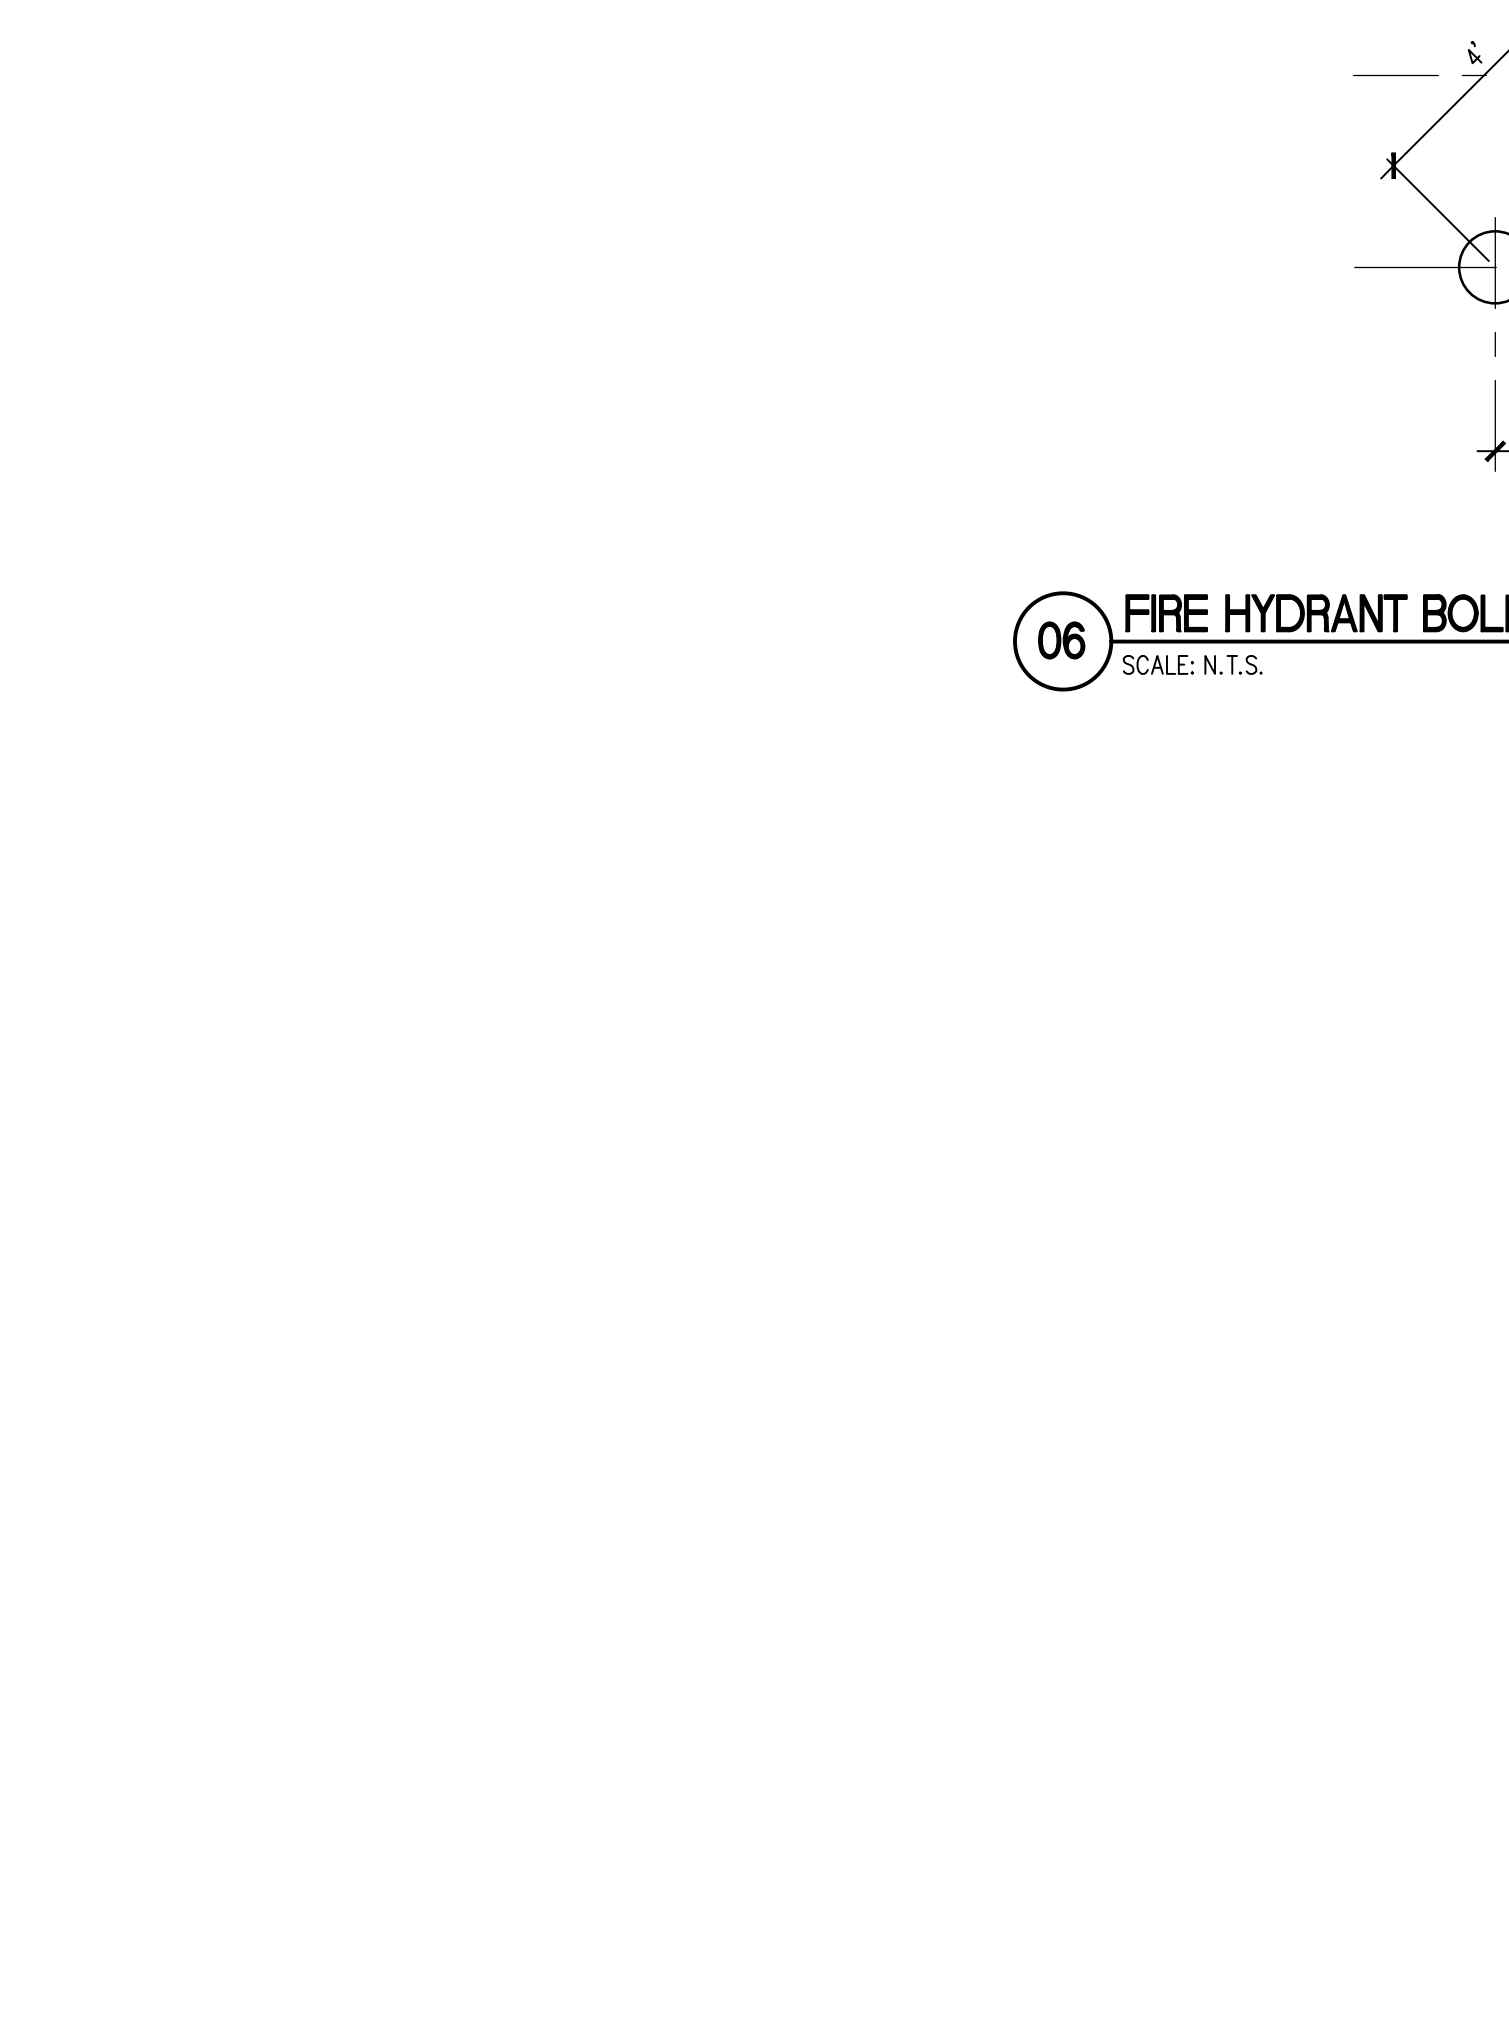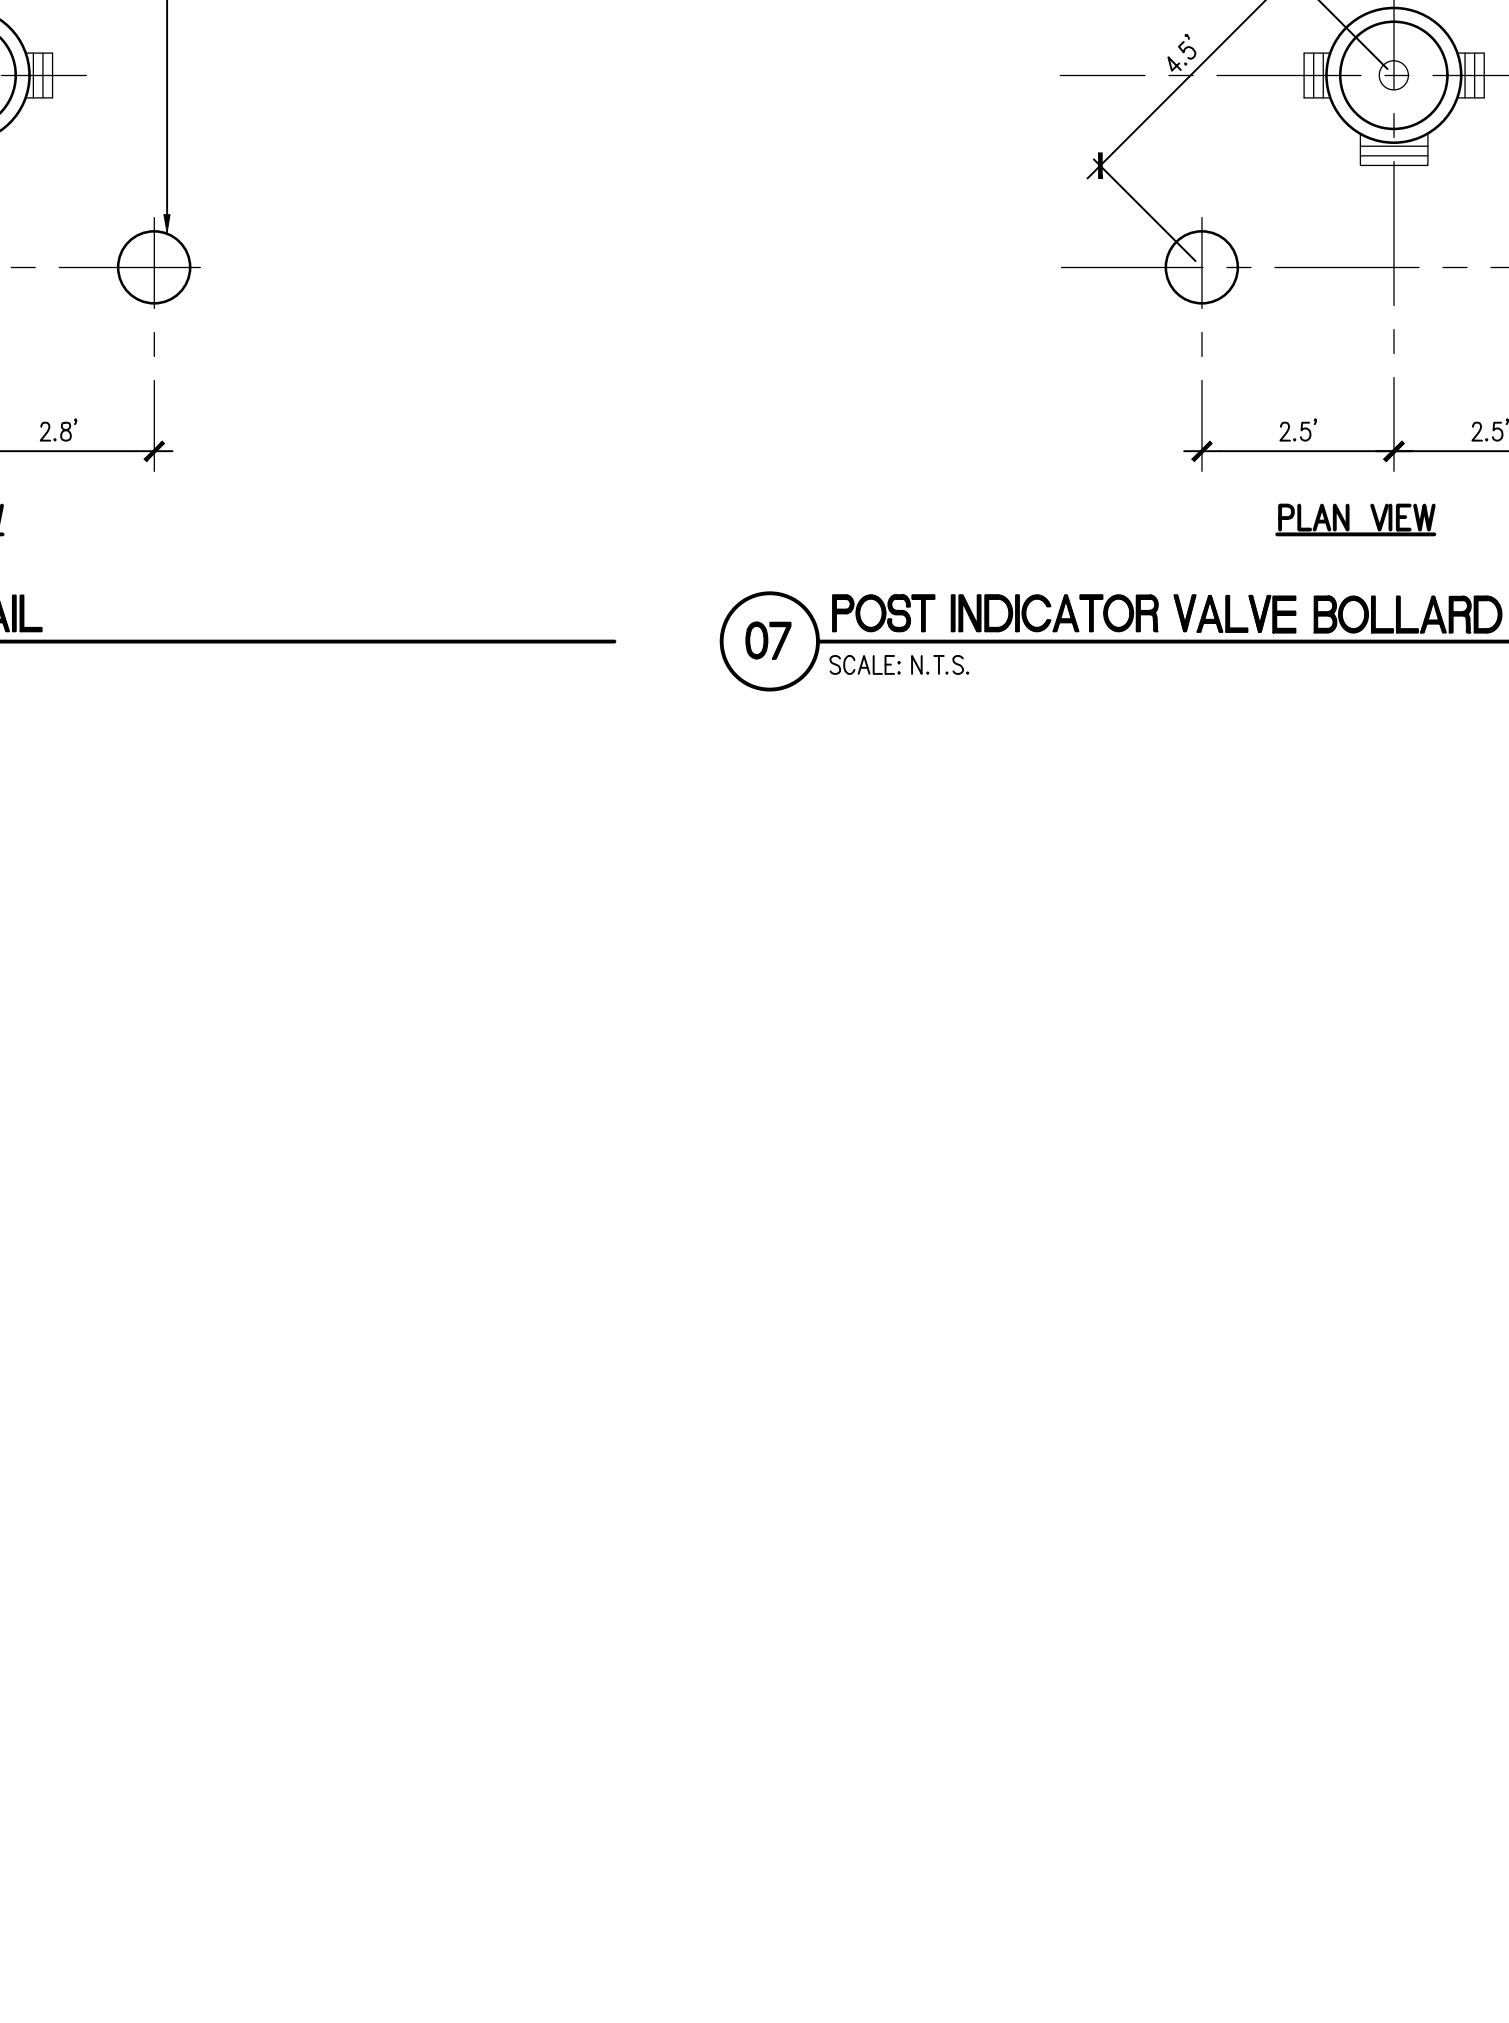

REDUCED PRESSURE BACKFLOW ASSEMBLY
SCALE: N.T.S.

FIRE HYDRANT BOLLARD DETAIL
SCALE: N.T.S.

POST INDICATOR VALVE BOLLARD DETAIL
SCALE: N.T.S.

WATER VALVE STEM EXTENSION
SCALE: N.T.S.