

Addendum 02

DOCUMENT 00 9100

DATE: July 08, 2025

PROJECT: Zane Grey Intermediate School MVHC Clinic Renovation
968 Pine Street
Zanesville, Ohio 43701

PROJECT #: 25006.02

ARCHITECT: Garmann Miller
38 South Lincoln Drive
P.O. Box 71
Minster, Ohio 45865

TO: Prospective Bidders

This addendum form is a part of the Contract Documents and modifies the Bidding Documents titled "Construction Documents," dated June 17, 2025, with amendments and additions noted below.

Acknowledge receipt of this Addendum on the Bid Form. Failure to do so may disqualify the Bidder.

This addendum consists of 1 page and 1 re-issued drawing sheet.

CHANGES TO THE DRAWINGS

1. Drawing Sheet A6.1 – Door Schedule & Door Details:
 - a. Indicate thickness of bent plate for details 14/A6.1 and 15/A6.1.

ATTACHMENTS


The following attachments are included and are part of this addendum: A6.1

Drawing Sheets: A6.1


END OF ADDENDUM




DOOR/OPENING SCHEDULE																	
NUMBER	DOOR					FRAME											
	SIZE	THK	MATL	TYPE	GLASS	DEPTH	MATL	TYPE	GLASS	DETAIL NUMBER			HARDWARE SET	ROOM KEY	FUNCTION	LABEL (MIN)	NOTES
A100	3'-0" x 7'-2"	1 3/4"	AL	FG2.1	EG-2	4 1/2"	AL	SF1	EG-2	8/A6.1	9/A6.1	10/A6.1	01	-	Exterior	-	
A101	3'-0" x 7'-2"	1 3/4"	AL	FG2.1	G-1	4 1/2"	AL	SF1	G-1	12/A6.1	11/A6.1	-	02	-	Interior	-	
A102	3'-0" x 7'-0"	1 3/4"	HM	F	-	8 3/4"	HM	1	-	5/A6.1	6/A6.1	-	03	-	Interior	-	
A103	3'-4" X 8'-10"	1 11/16"	WD	-	-	4"	AL	-	-	-	-	-	-	-	Interior	-	1
A104	3'-4" X 8'-10"	1 11/16"	WD	-	-	4"	AL	-	-	-	-	-	-	-	Interior	-	1
A105	3'-4" X 8'-10"	1 11/16"	WD	-	-	4"	AL	-	-	-	-	-	-	-	Interior	-	1
A106	3'-0" x 7'-0"	1 3/4"	HM	F	-	8 3/4"	HM	1	-	3/A6.1	6/A6.1	-	04	-	Interior	-	
A109	8'-0" x 8'-0"	2"	STL	CD	-	0"	-	-	-	13/A6.1	15/A6.1	14/A6.1	-	-	Interior	-	

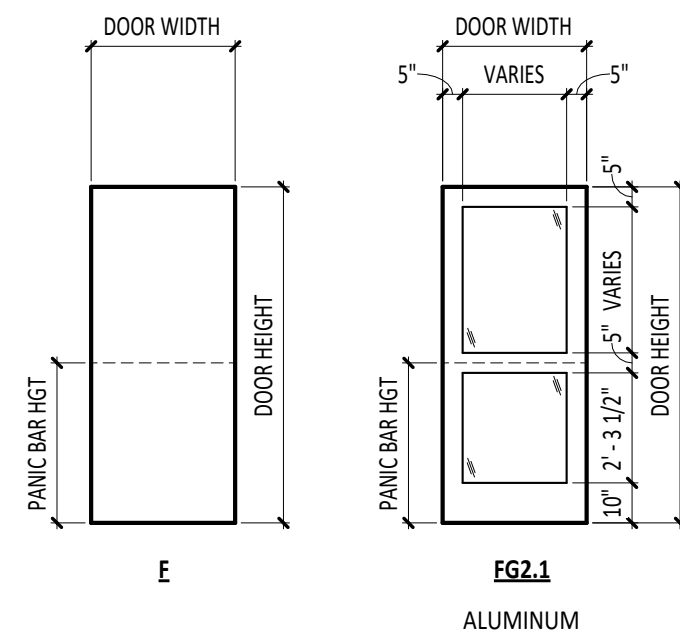

1 DOOR TYPES
1/4" = 1'-0"

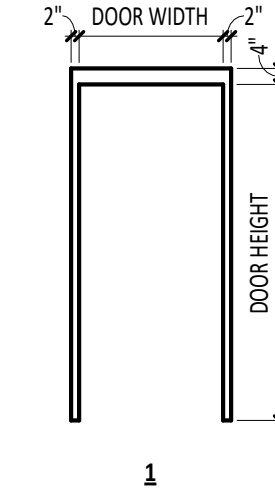

2 HOLLOW METAL DOOR FRAME TYPES
1/4" = 1'-0"

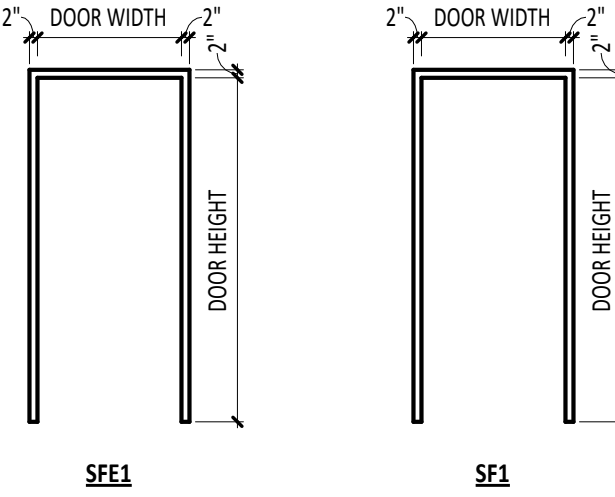

3 STOREFRONT FRAME TYPES
1/4" = 1'-0"

DOOR GENERAL NOTES

A REFERENCE A6 SHEETS FOR DOOR AND STOREFRONT DETAILS.
B REFERENCE SPECIFICATION SECTION 08 71 00 FOR HARDWARE SETS.
C VERIFY EXISTING CONDITIONS PRIOR TO ORDERING MATERIALS OR PERFORMING WORK

DOOR/OPENING SCHEDULE ABBREVIATIONS

AL ALUMINUM
F FLUSH
HM HOLLOW METAL
W WOOD
SLD SLIDING
STL STEEL
CD COILING DOOR

DOOR/OPENING SCHEDULE NOTES

1. DOOR, FRAME, AND HARDWARE PROVIDED WITH DIRT WALL SYSTEM

#	KEYNOTE DESCRIPTION
04 20 00 G2	NOMINAL 6" CONCRETE MASONRY UNIT
04 20 00 J	CONCRETE MASONRY UNIT (BEYOND)
04 20 00 M	CONCRETE MASONRY UNIT - GROUT FULL - BULLNOSE CORNER (TYPICAL)
05 12 00 D2	MASONRY SUPPORT W8X15 STEEL LINTEL AND 3/8X11 BOTTOM PLATE
05 12 00 F1	1/8" GALVANIZED STEEL BENT PLATE
06 10 00 A	WOOD SHIM
06 10 00 C1	PRESERVATIVE TREATED WOOD SHIM - FOAMED-IN-PLACE INSULATION BETWEEN SHIMS
07 92 00 A	BACKER ROD WITH SEALANT
08 11 13 A1	MASONRY FRAME ANCHOR - LOCATE AT COURSING NEAREST DOOR HINGE
08 11 13 D	HOLLOW METAL FRAME - GROUT FULL - REFERENCE OPENING SCHEDULE.
08 33 23 A	OVERHEAD COILING DOOR WITH HOUSING
08 33 23 B	OVERHEAD COILING COUNTER SHUTTER
08 43 13 B	ALUMINUM STOREFRONT DOOR AND FRAME - REFERENCE OPENING SCHEDULE.
08 71 00 A	DOOR THRESHOLD

CURTAIN WALL/STOREFRONT AND WINDOW TYPE SYMBOLS LEGEND


LEVEL ELEVATION
LEVEL LINE
SECTION
DETAIL NUMBER
SHEET NUMBER

EXTERIOR GLAZING TYPES


EG-2 - LAMINATED GLAZING

INTERIOR GLAZING TYPES


G-1 - TEMPERED GLAZING

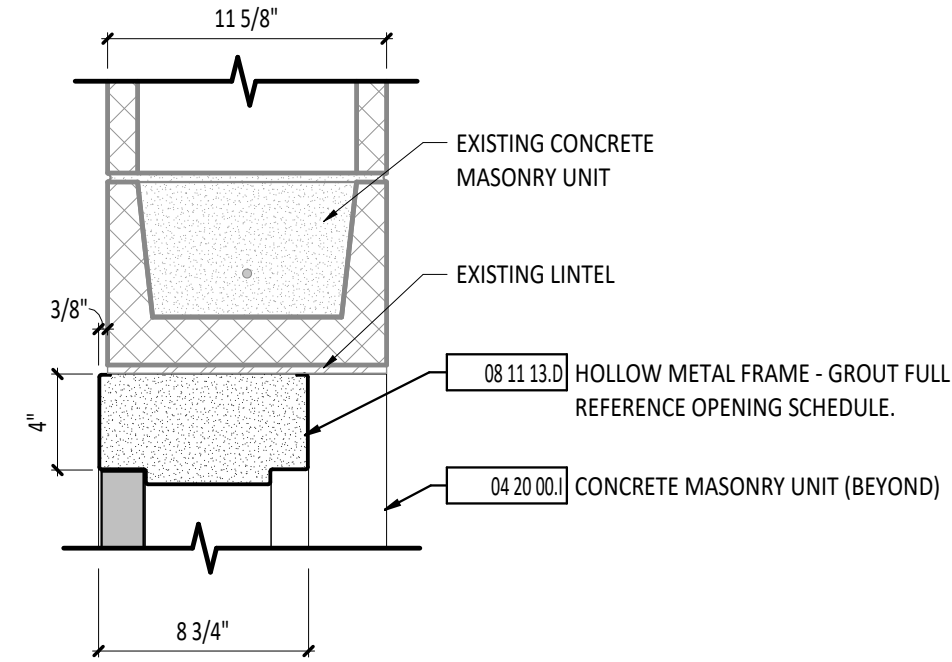


4 HEAD DETAIL - INTERIOR
1 1/2" = 1'-0"

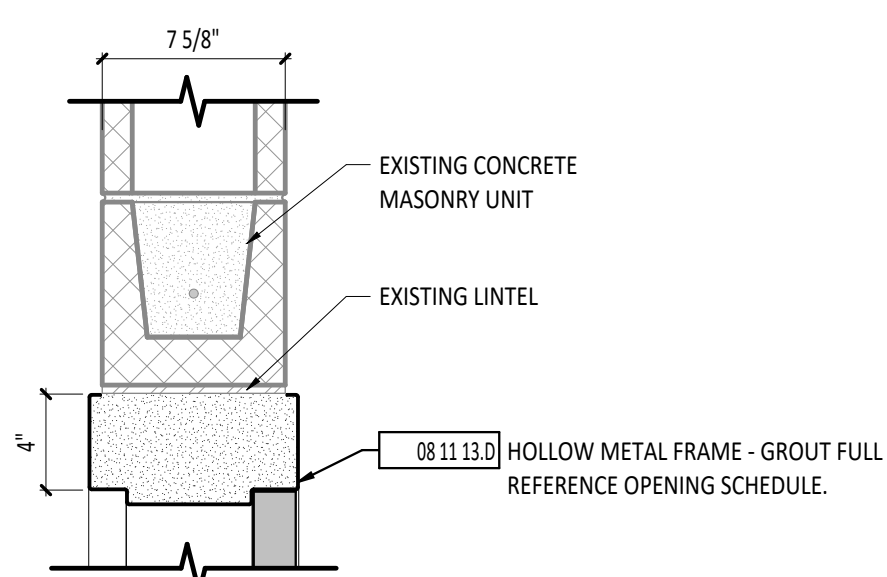


5 HEAD DETAIL - INTERIOR
1 1/2" = 1'-0"

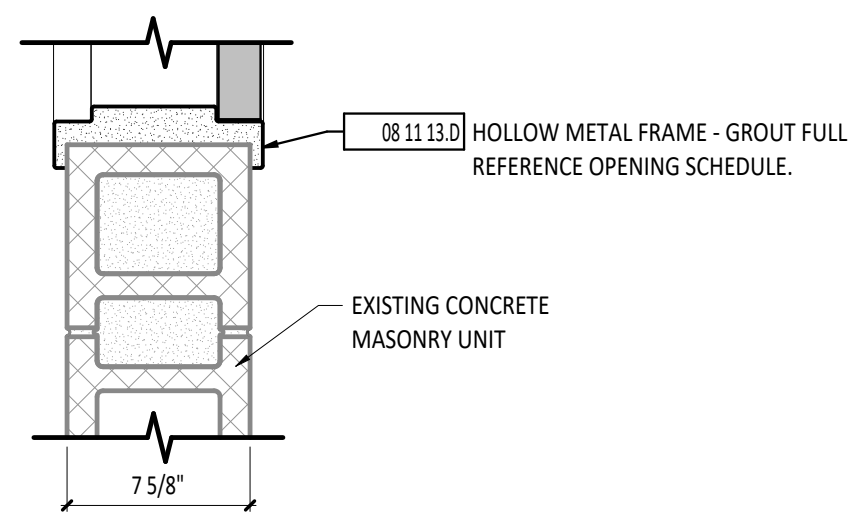


6 JAMB DETAIL - INTERIOR
1 1/2" = 1'-0"

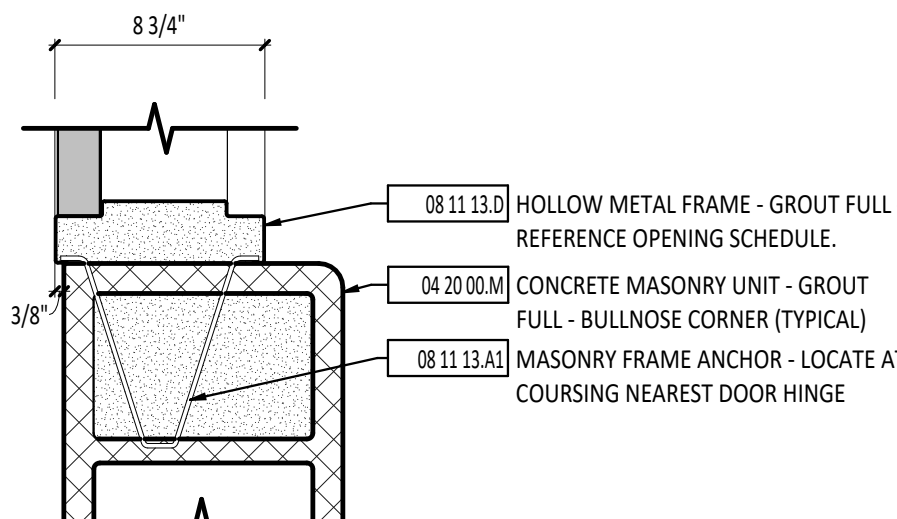


7 JAMB DETAIL - INTERIOR
1 1/2" = 1'-0"

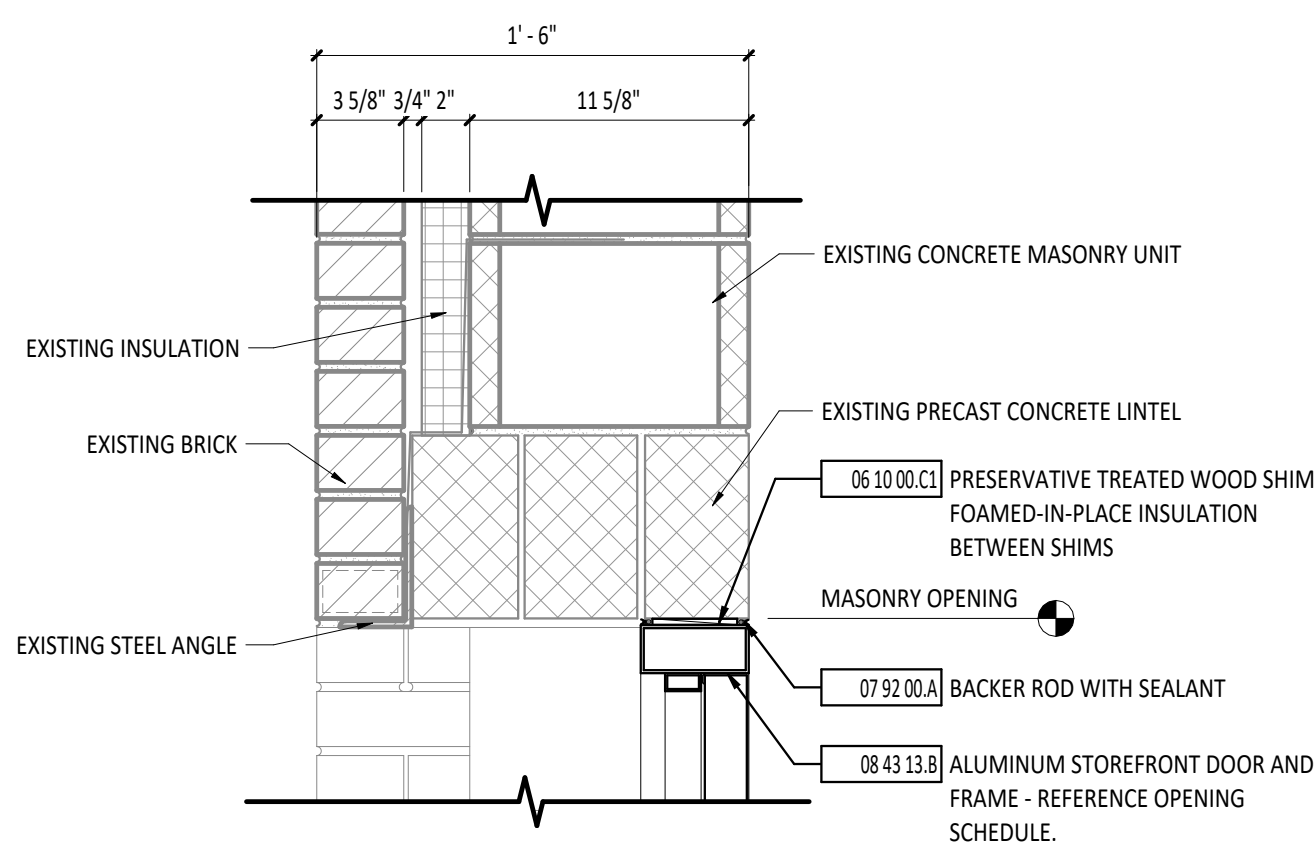


8 HEAD DETAIL - EXTERIOR
1 1/2" = 1'-0"

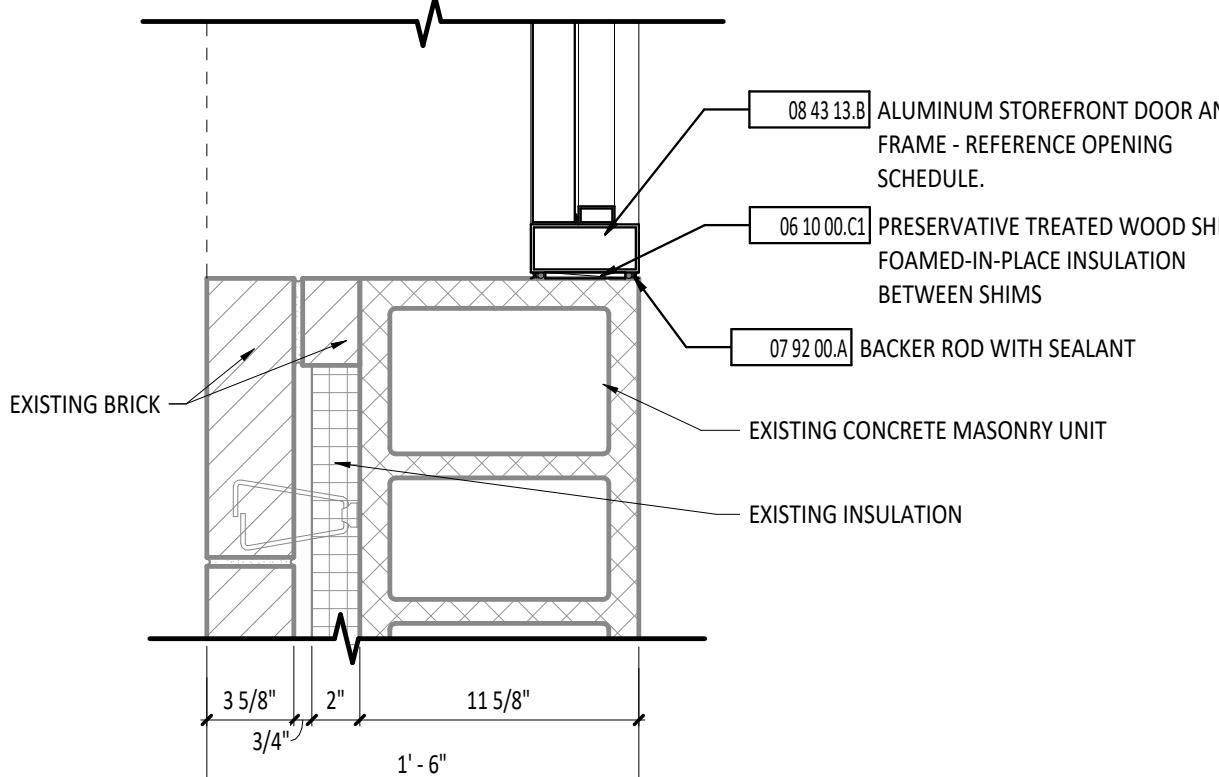


9 JAMB DETAIL - EXTERIOR
1 1/2" = 1'-0"

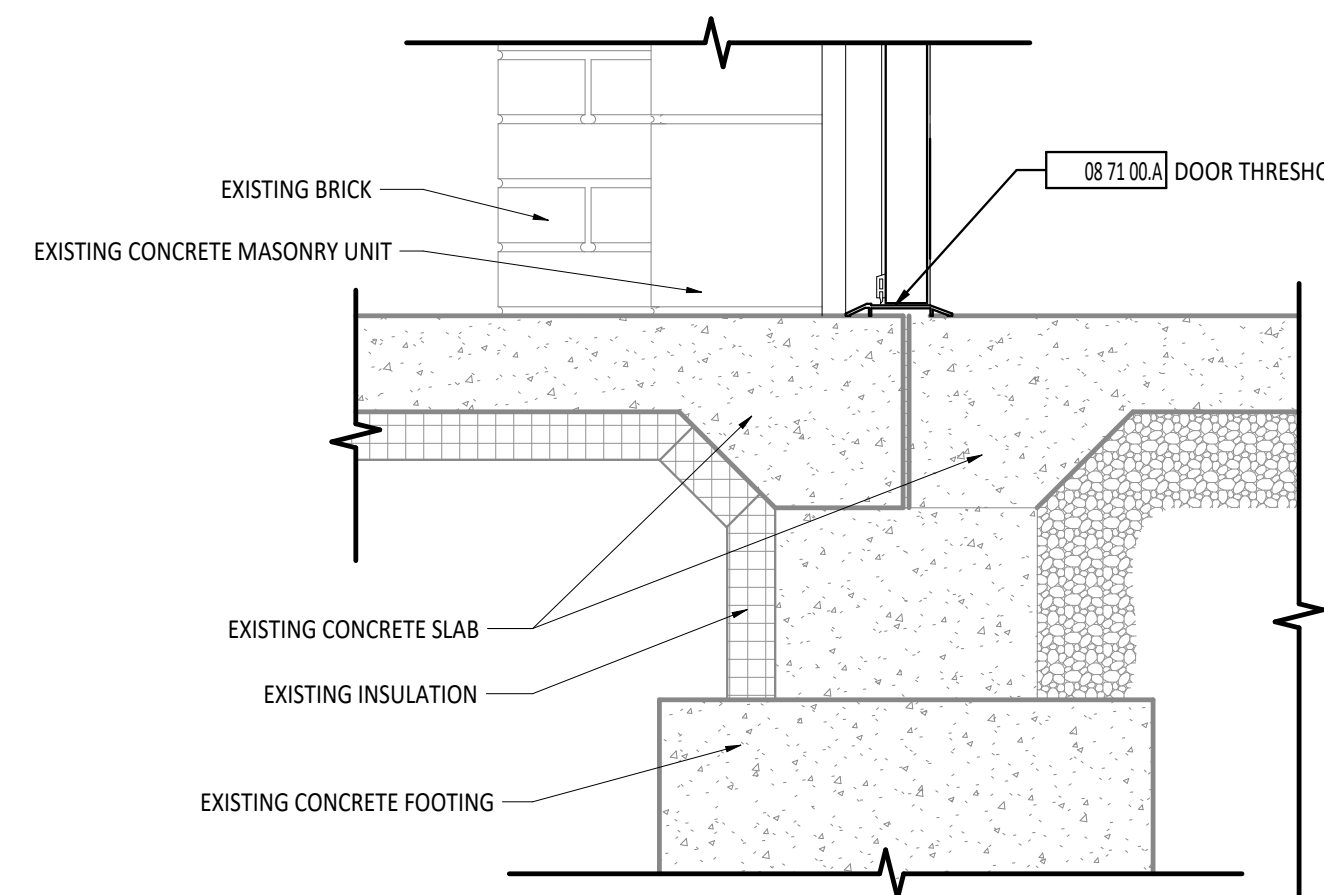


10 SILL DETAIL - EXTERIOR
1 1/2" = 1'-0"

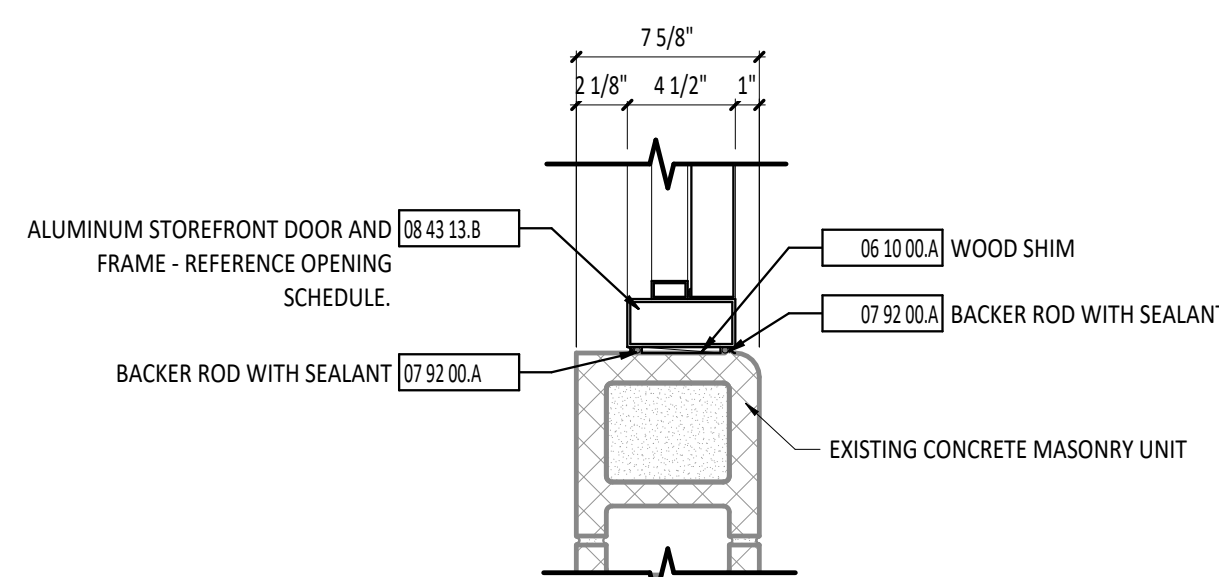


11 JAMB DETAIL - INTERIOR
1 1/2" = 1'-0"

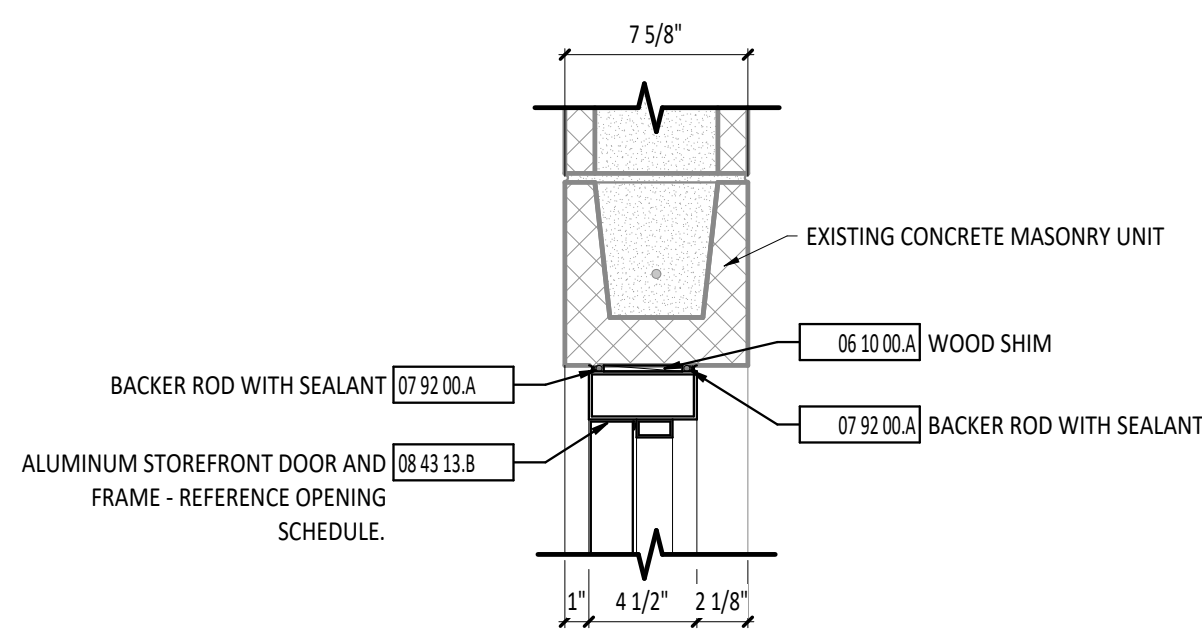


12 HEAD DETAIL - INTERIOR
1 1/2" = 1'-0"

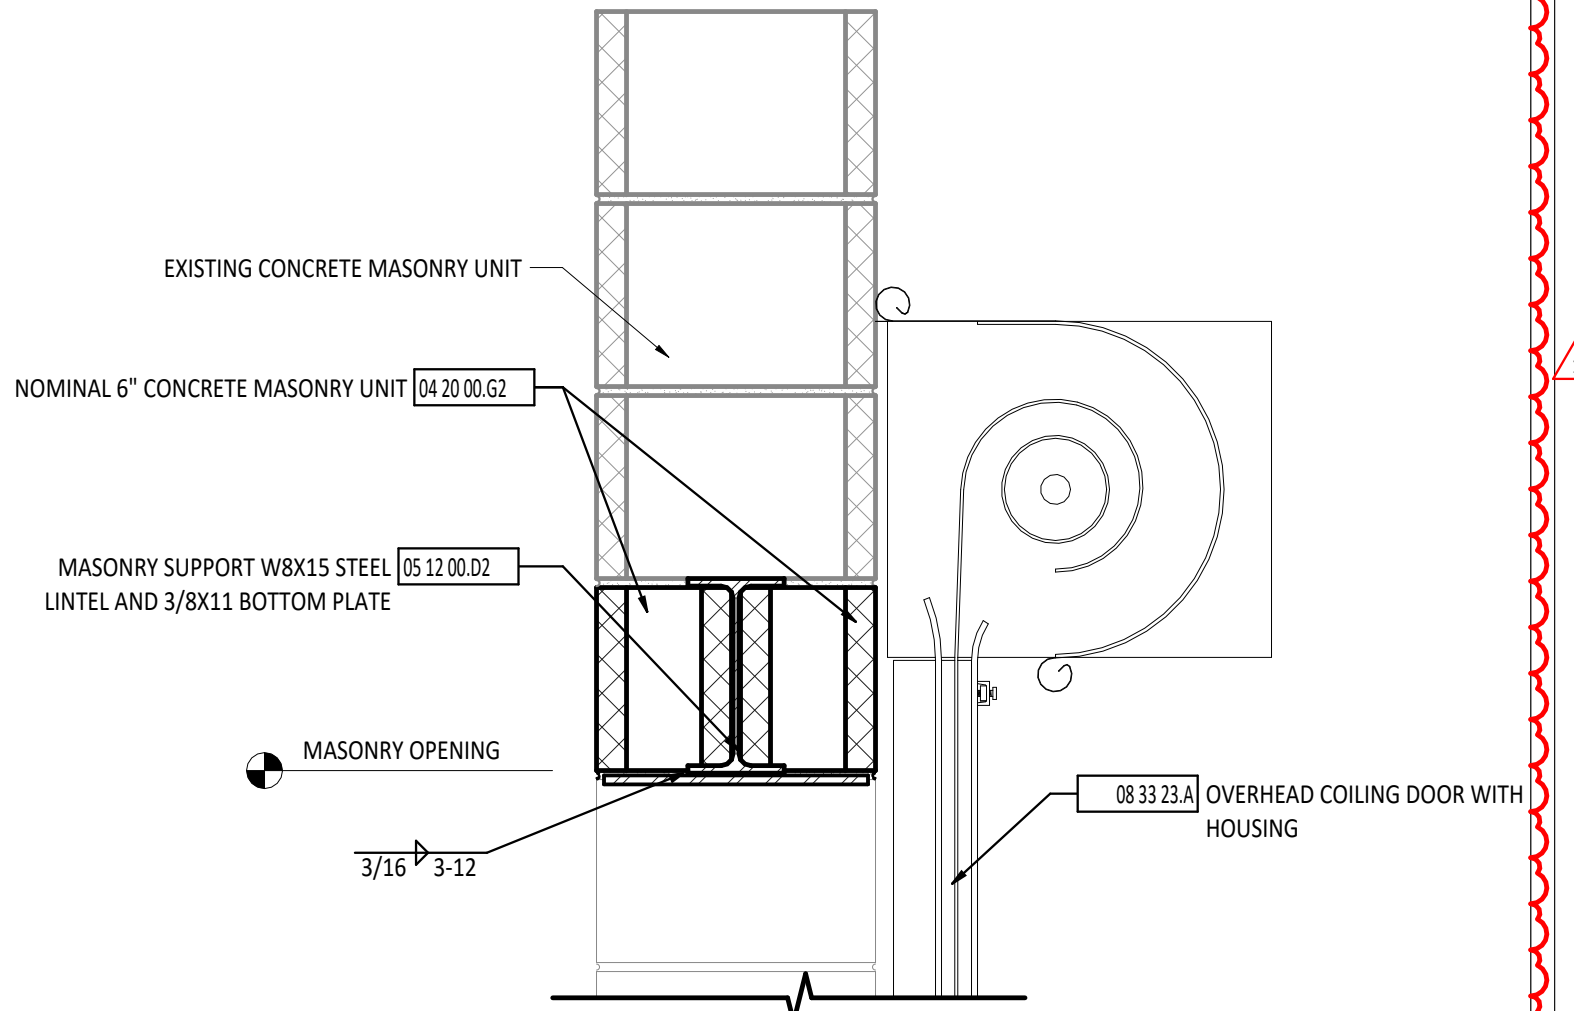



13 HEAD DETAIL - INTERIOR
1 1/2" = 1'-0"

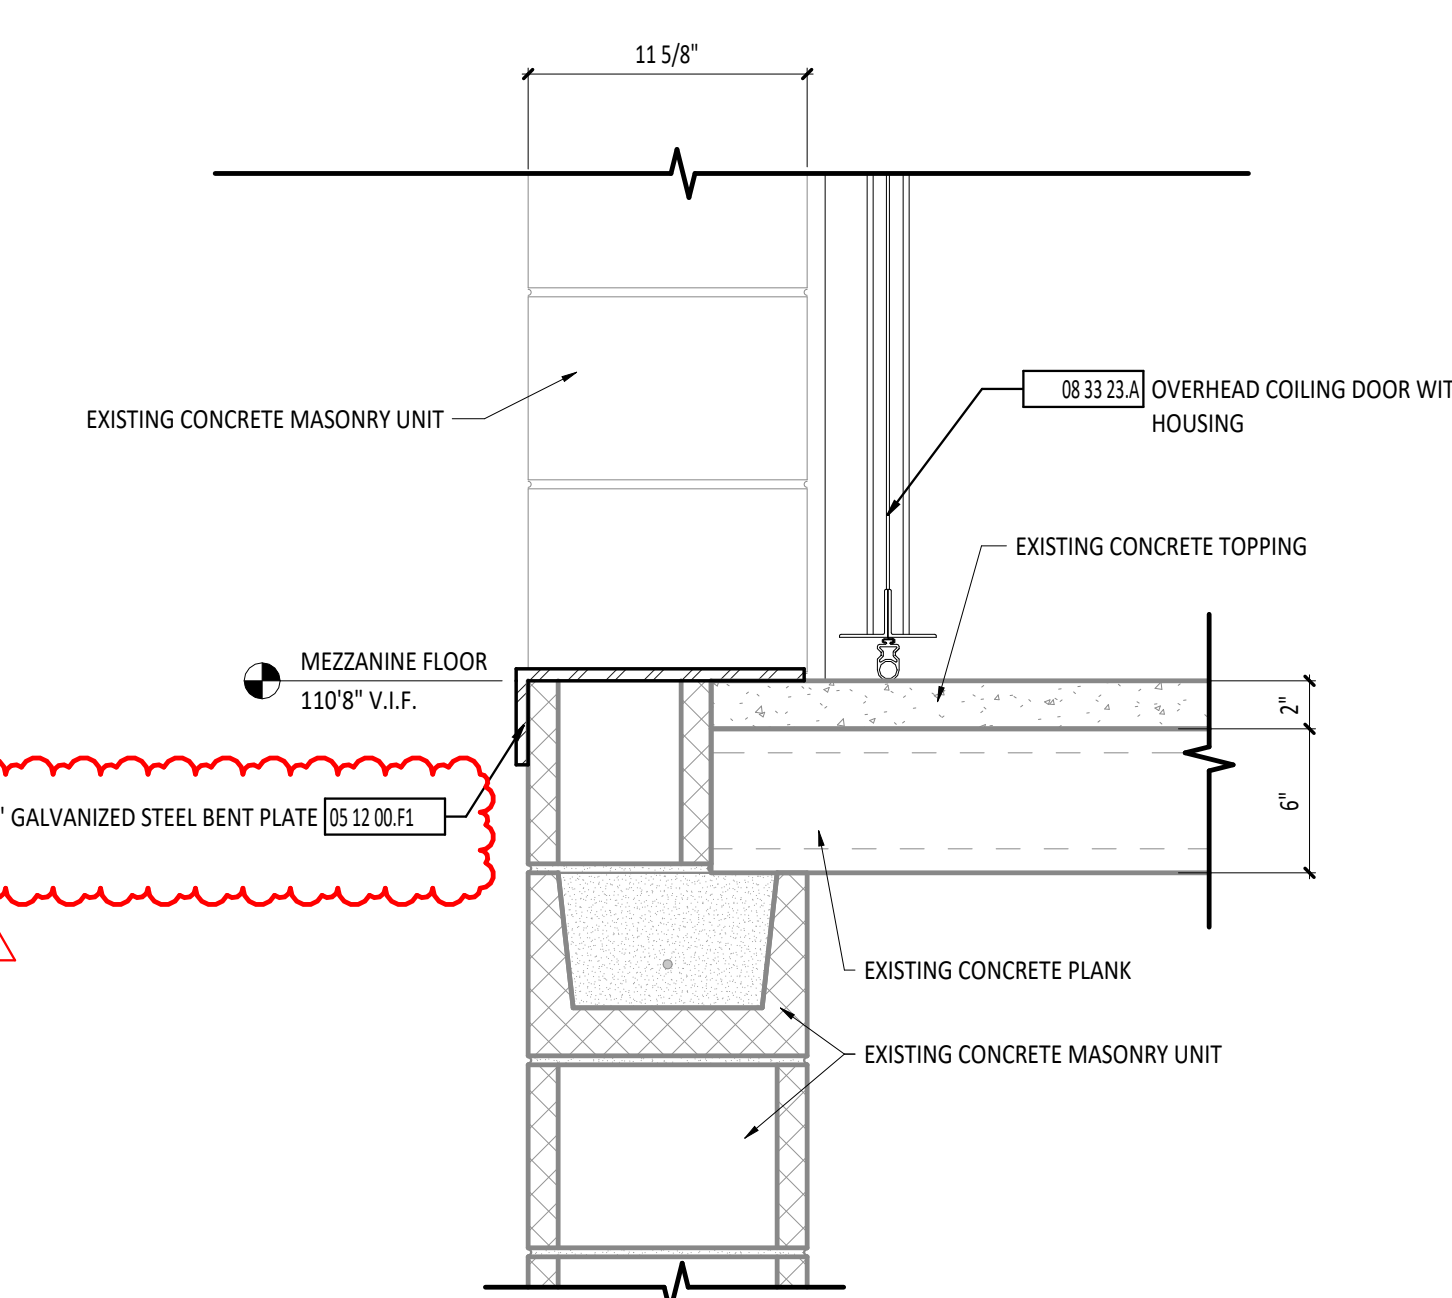

14 SILL DETAIL - INTERIOR
1 1/2" = 1'-0"

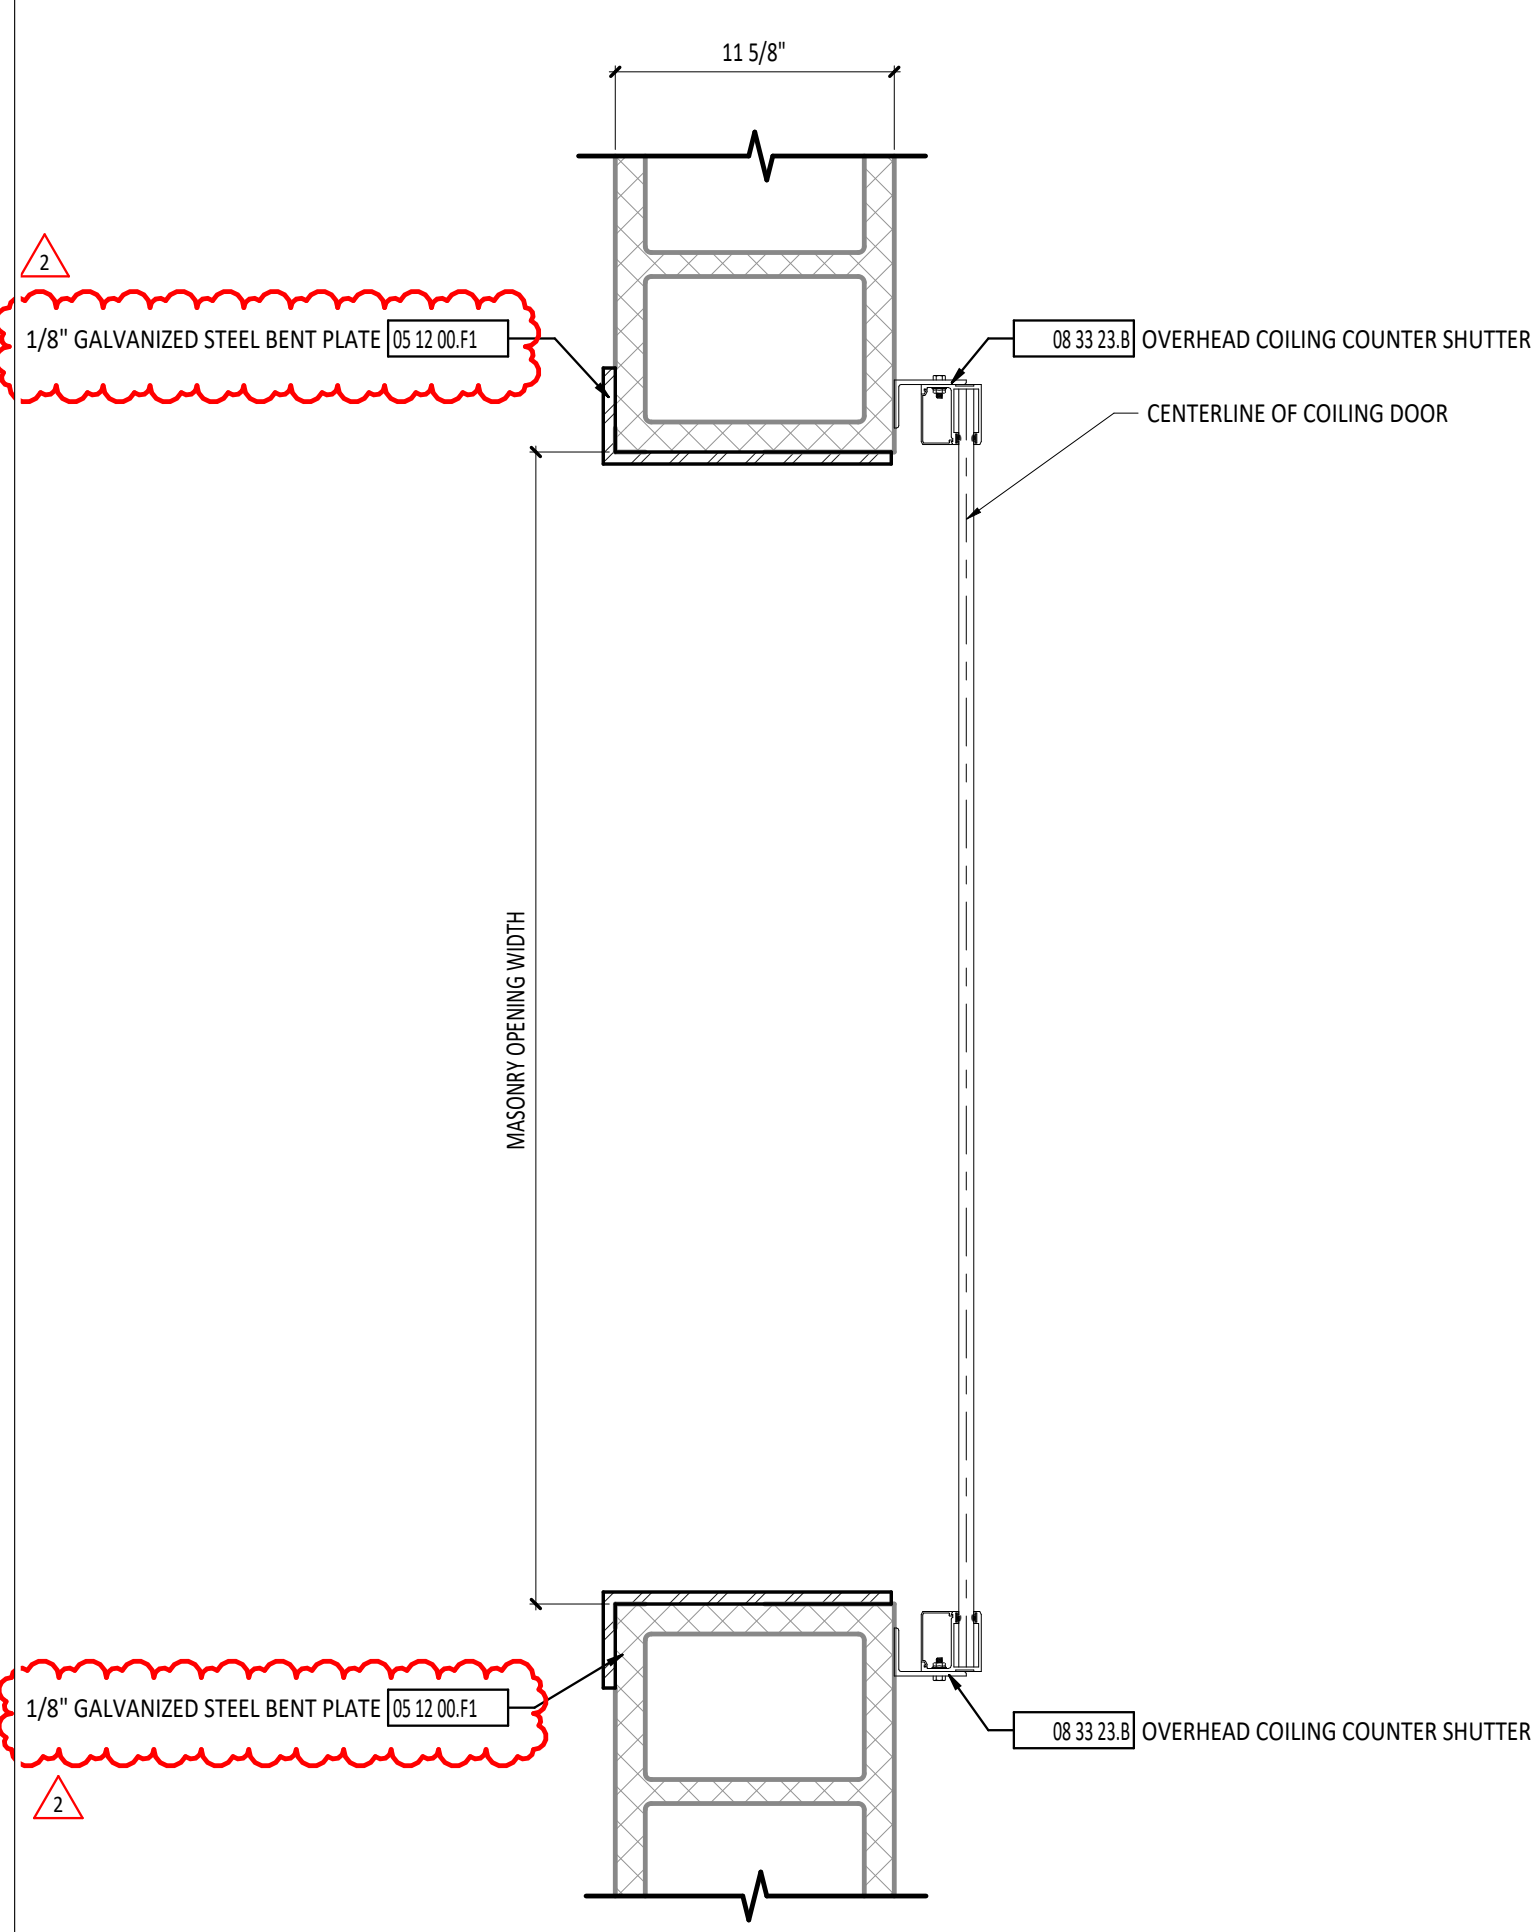

15 JAMB DETAIL - INTERIOR
1 1/2" = 1'-0"

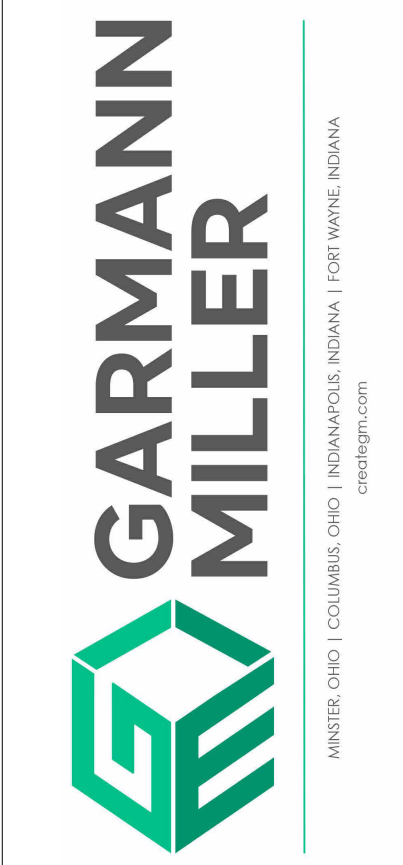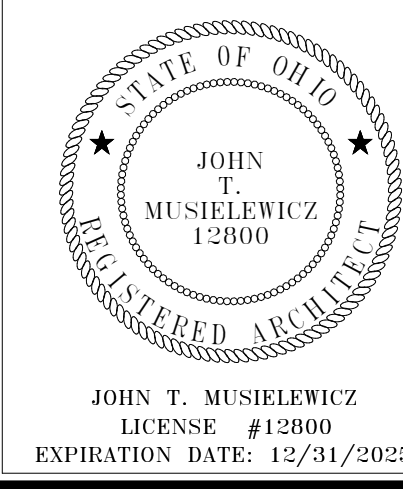

RENOVATION FOR
**ZANE GREY INTERMEDIATE SCHOOL -
MVHC CLINIC RENOVATIONS**

ISSUANCES/REVISIONS		
PROJECT NUMBER:	DRAWN BY:	CHECKED BY:
25006.02	MLE	JTM

SHEET TITLE:
**DOOR SCHEDULE &
DOOR DETAILS**

SHEET NUMBER:
A6.1