


SHEET NOTES

1. VERIFY EXTENT OF DEMOLITION WITH PROPOSED FLOOR PLANS.
2. PATCH ALL EXISTING WALLS AS REQUIRED TO PROVIDE A SMOOTH SURFACE FOR NEW FINISHES.
3. CONTRACTOR SHALL PROVIDE TEMPORARY PARTITION DUST BARRIERS IN ORDER TO MINIMIZE THE SPREAD OF DUST AND DEBRIS, AND TO PROTECT ADJACENT SPACES.
4. CONTRACTOR SHALL BE RESPONSIBLE FOR THE REMOVAL OF ALL DEMOLITION MATERIAL, IN ACCORDANCE WITH BUILDING OWNER / TENANT STANDARDS.
5. PULL ANY DEMOLISHED WIRING BACK TO THE NEAREST JUNCTION BOX AND CAP IN ACCORDANCE WITH CODE.
6. PULL ANY DEMOLISHED PLUMBING LINES BACK TO THE NEAREST POINT OF CIRCULATION AND CAP IN ACCORDANCE WITH CODE.

LEGEND

- WALL TO BE DEMOLISHED
- ===== EXISTING WALL TO REMAIN
- CONC. FLOOR TO BE DEMOLISHED. EXTENTS MAY VARY PER NEW PLUMBING CONNECTIONS (BY OTHERS)
- FLOOR FINISH & BASE TO BE DEMOLISHED

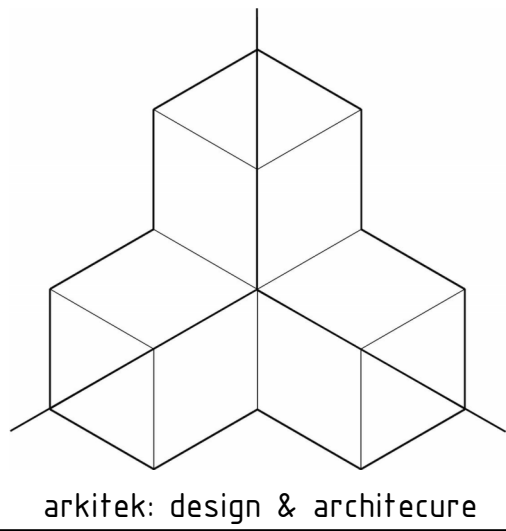

MEDFORD SCHOOL DISTRICT
HOWARD ELEMENTARY
RESTROOM REMODELS


Project

Consultant

Revisions

No.	Description	Date
1	Addendum #1	6/9/2026

Stamp

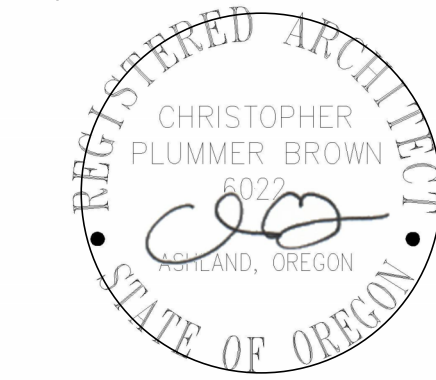

Issuance

CONSTRUCTION
DOCUMENTS


Date
5/18/2026

Project Number
26-07

Drawing Title
DEMOLITION FLOOR
PLAN


Sheet No

D2.01

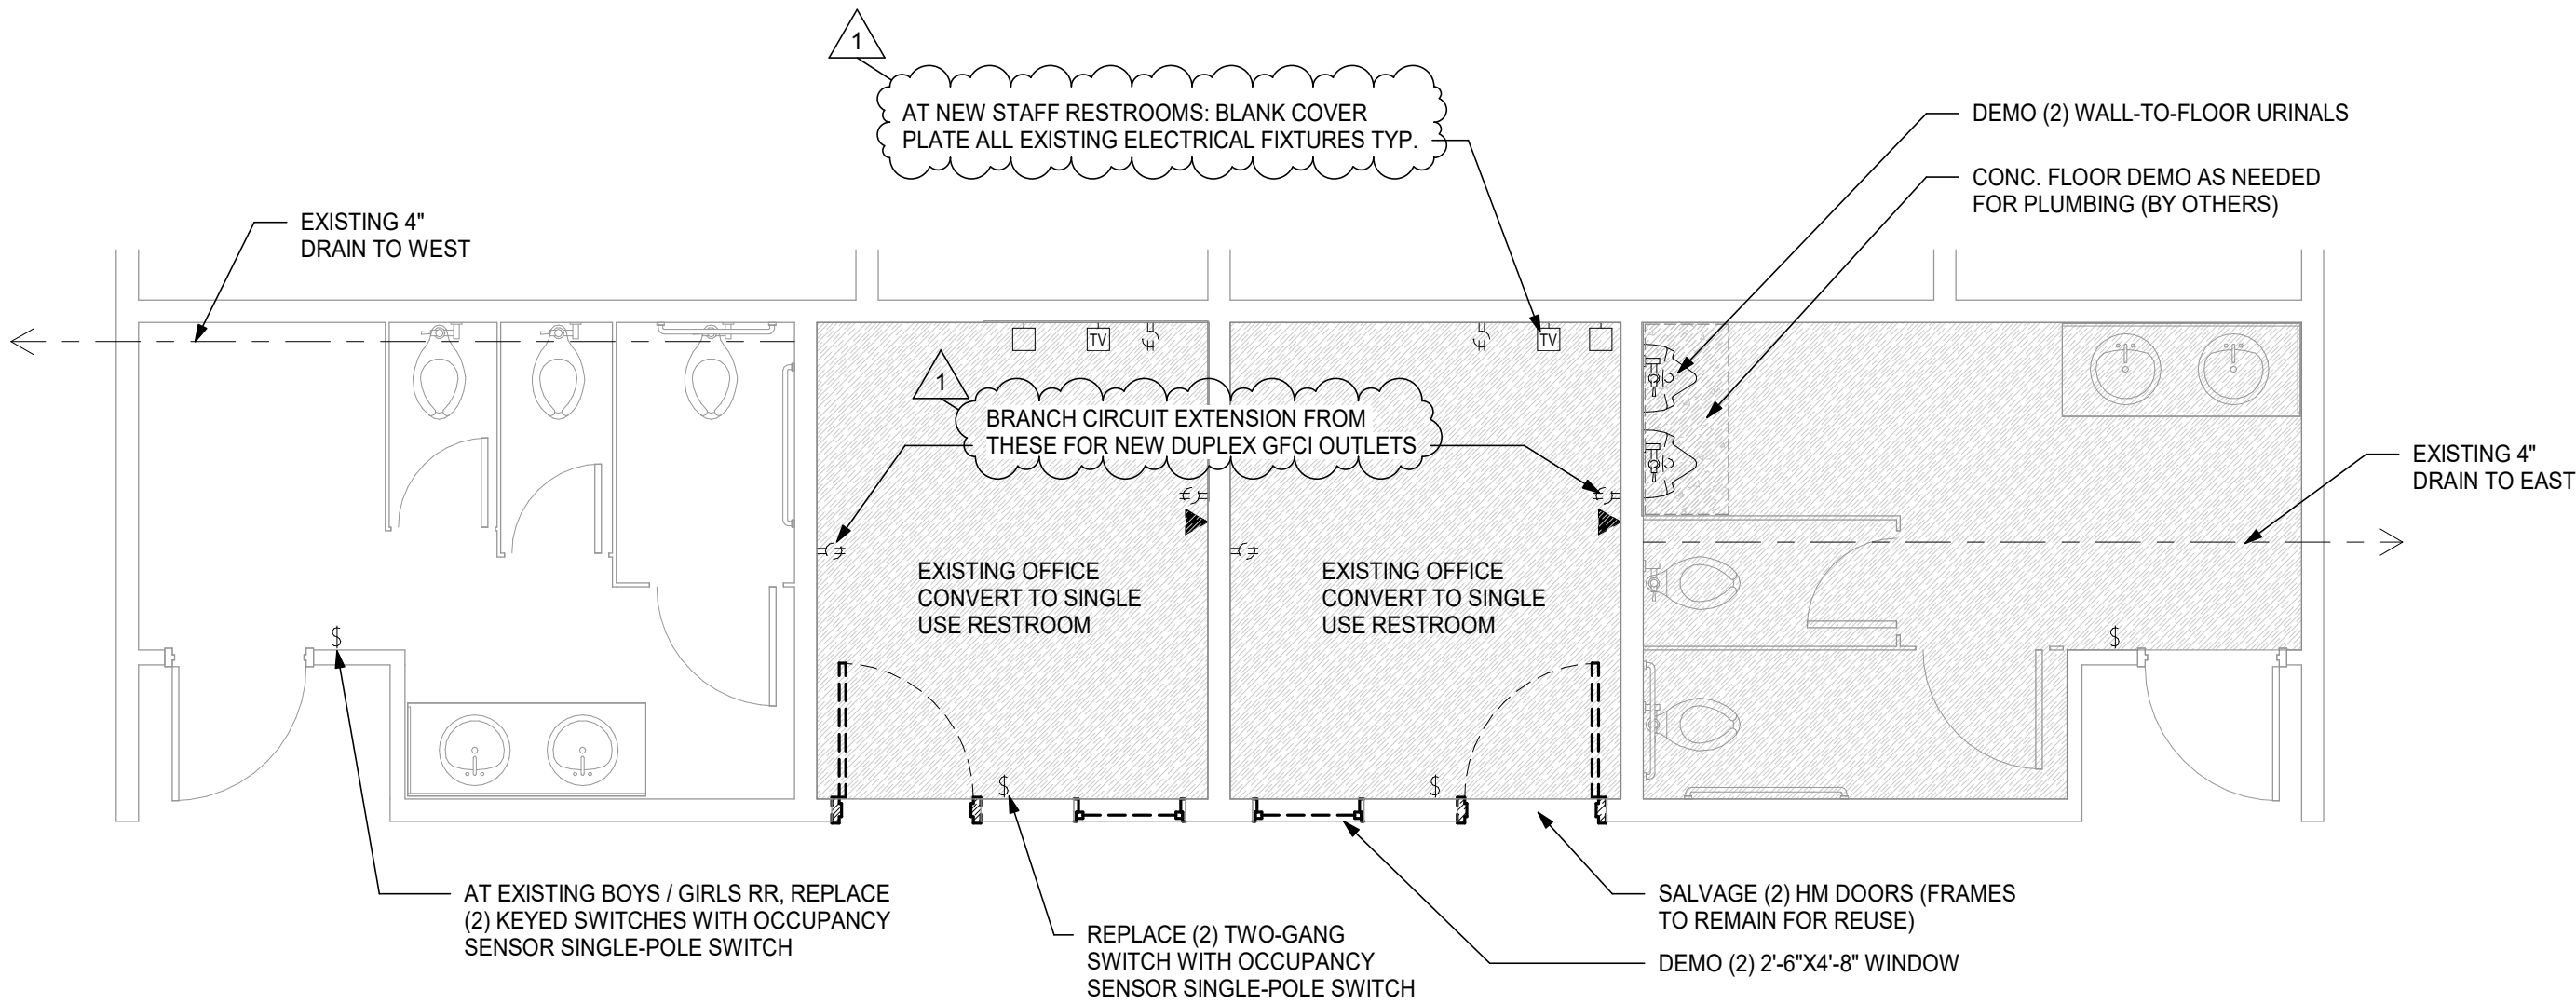


2 DEMOLITION PLAN - STAFF RESTROOMS

1/4" = 1'-0"

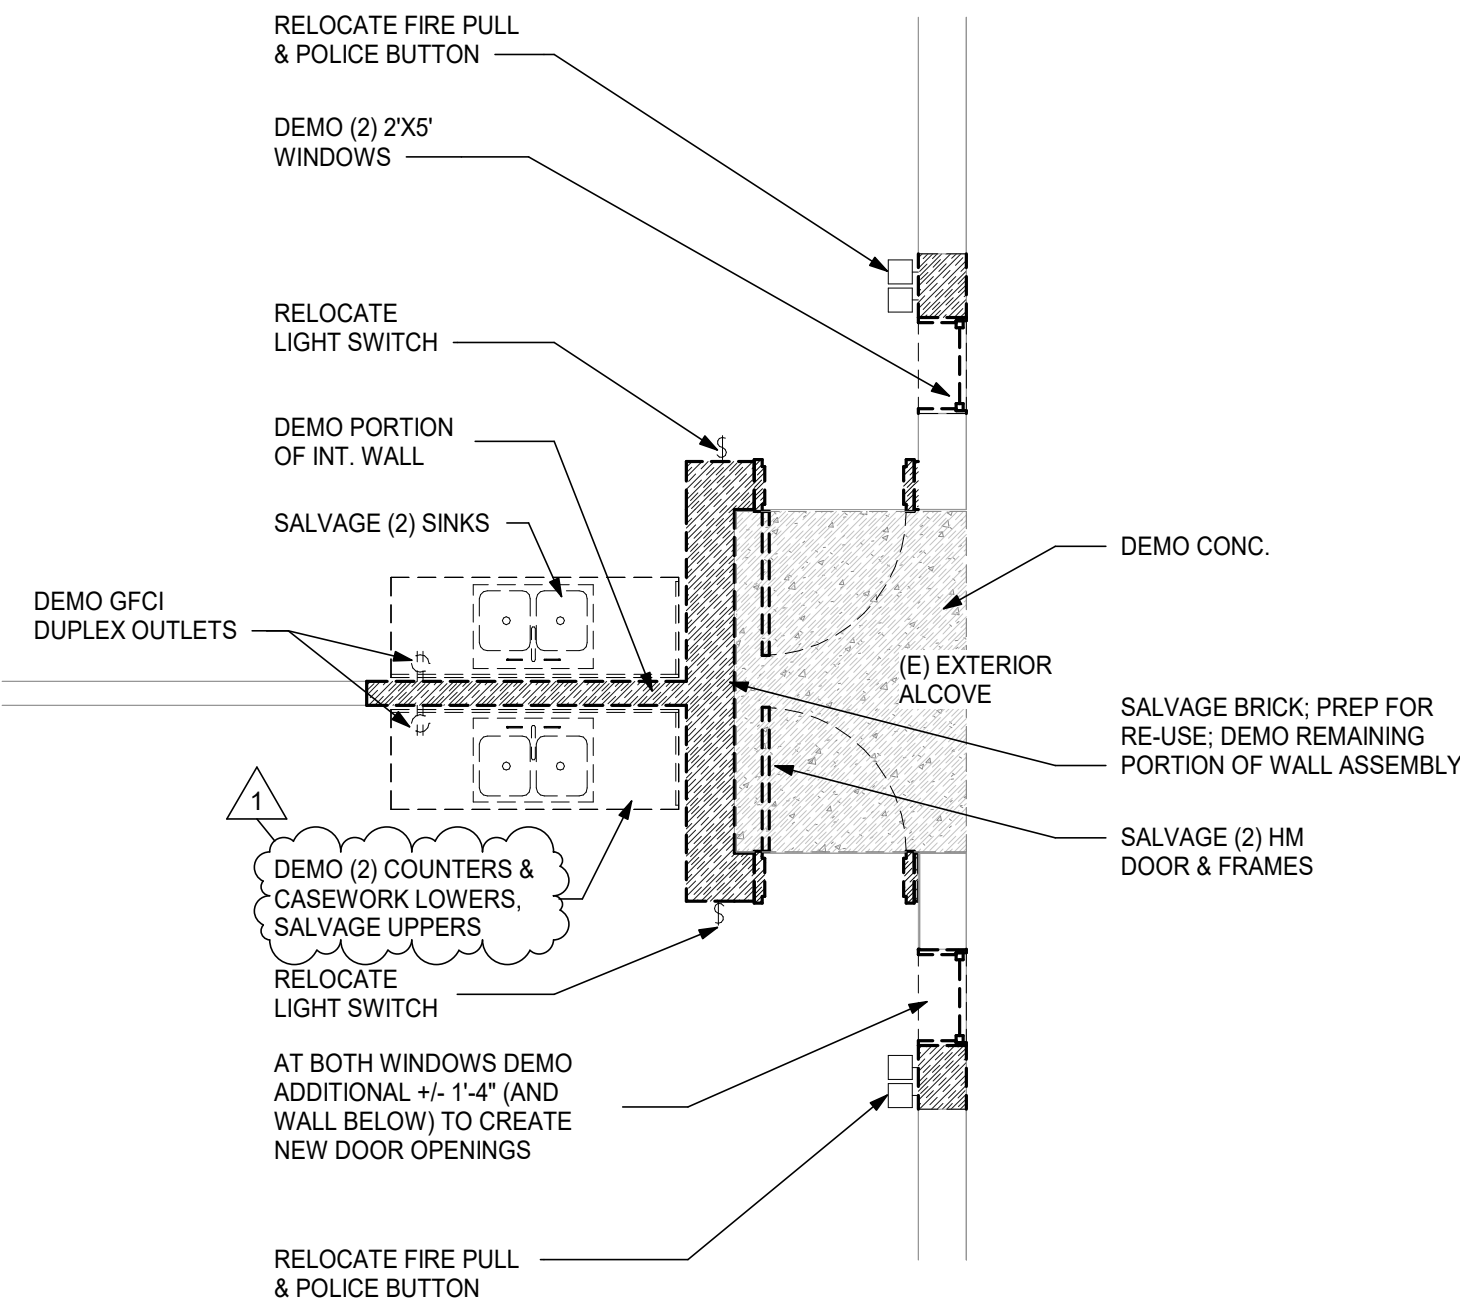

3 DEMOLITION PLAN - CARES RESTROOM

1/4" = 1'-0"

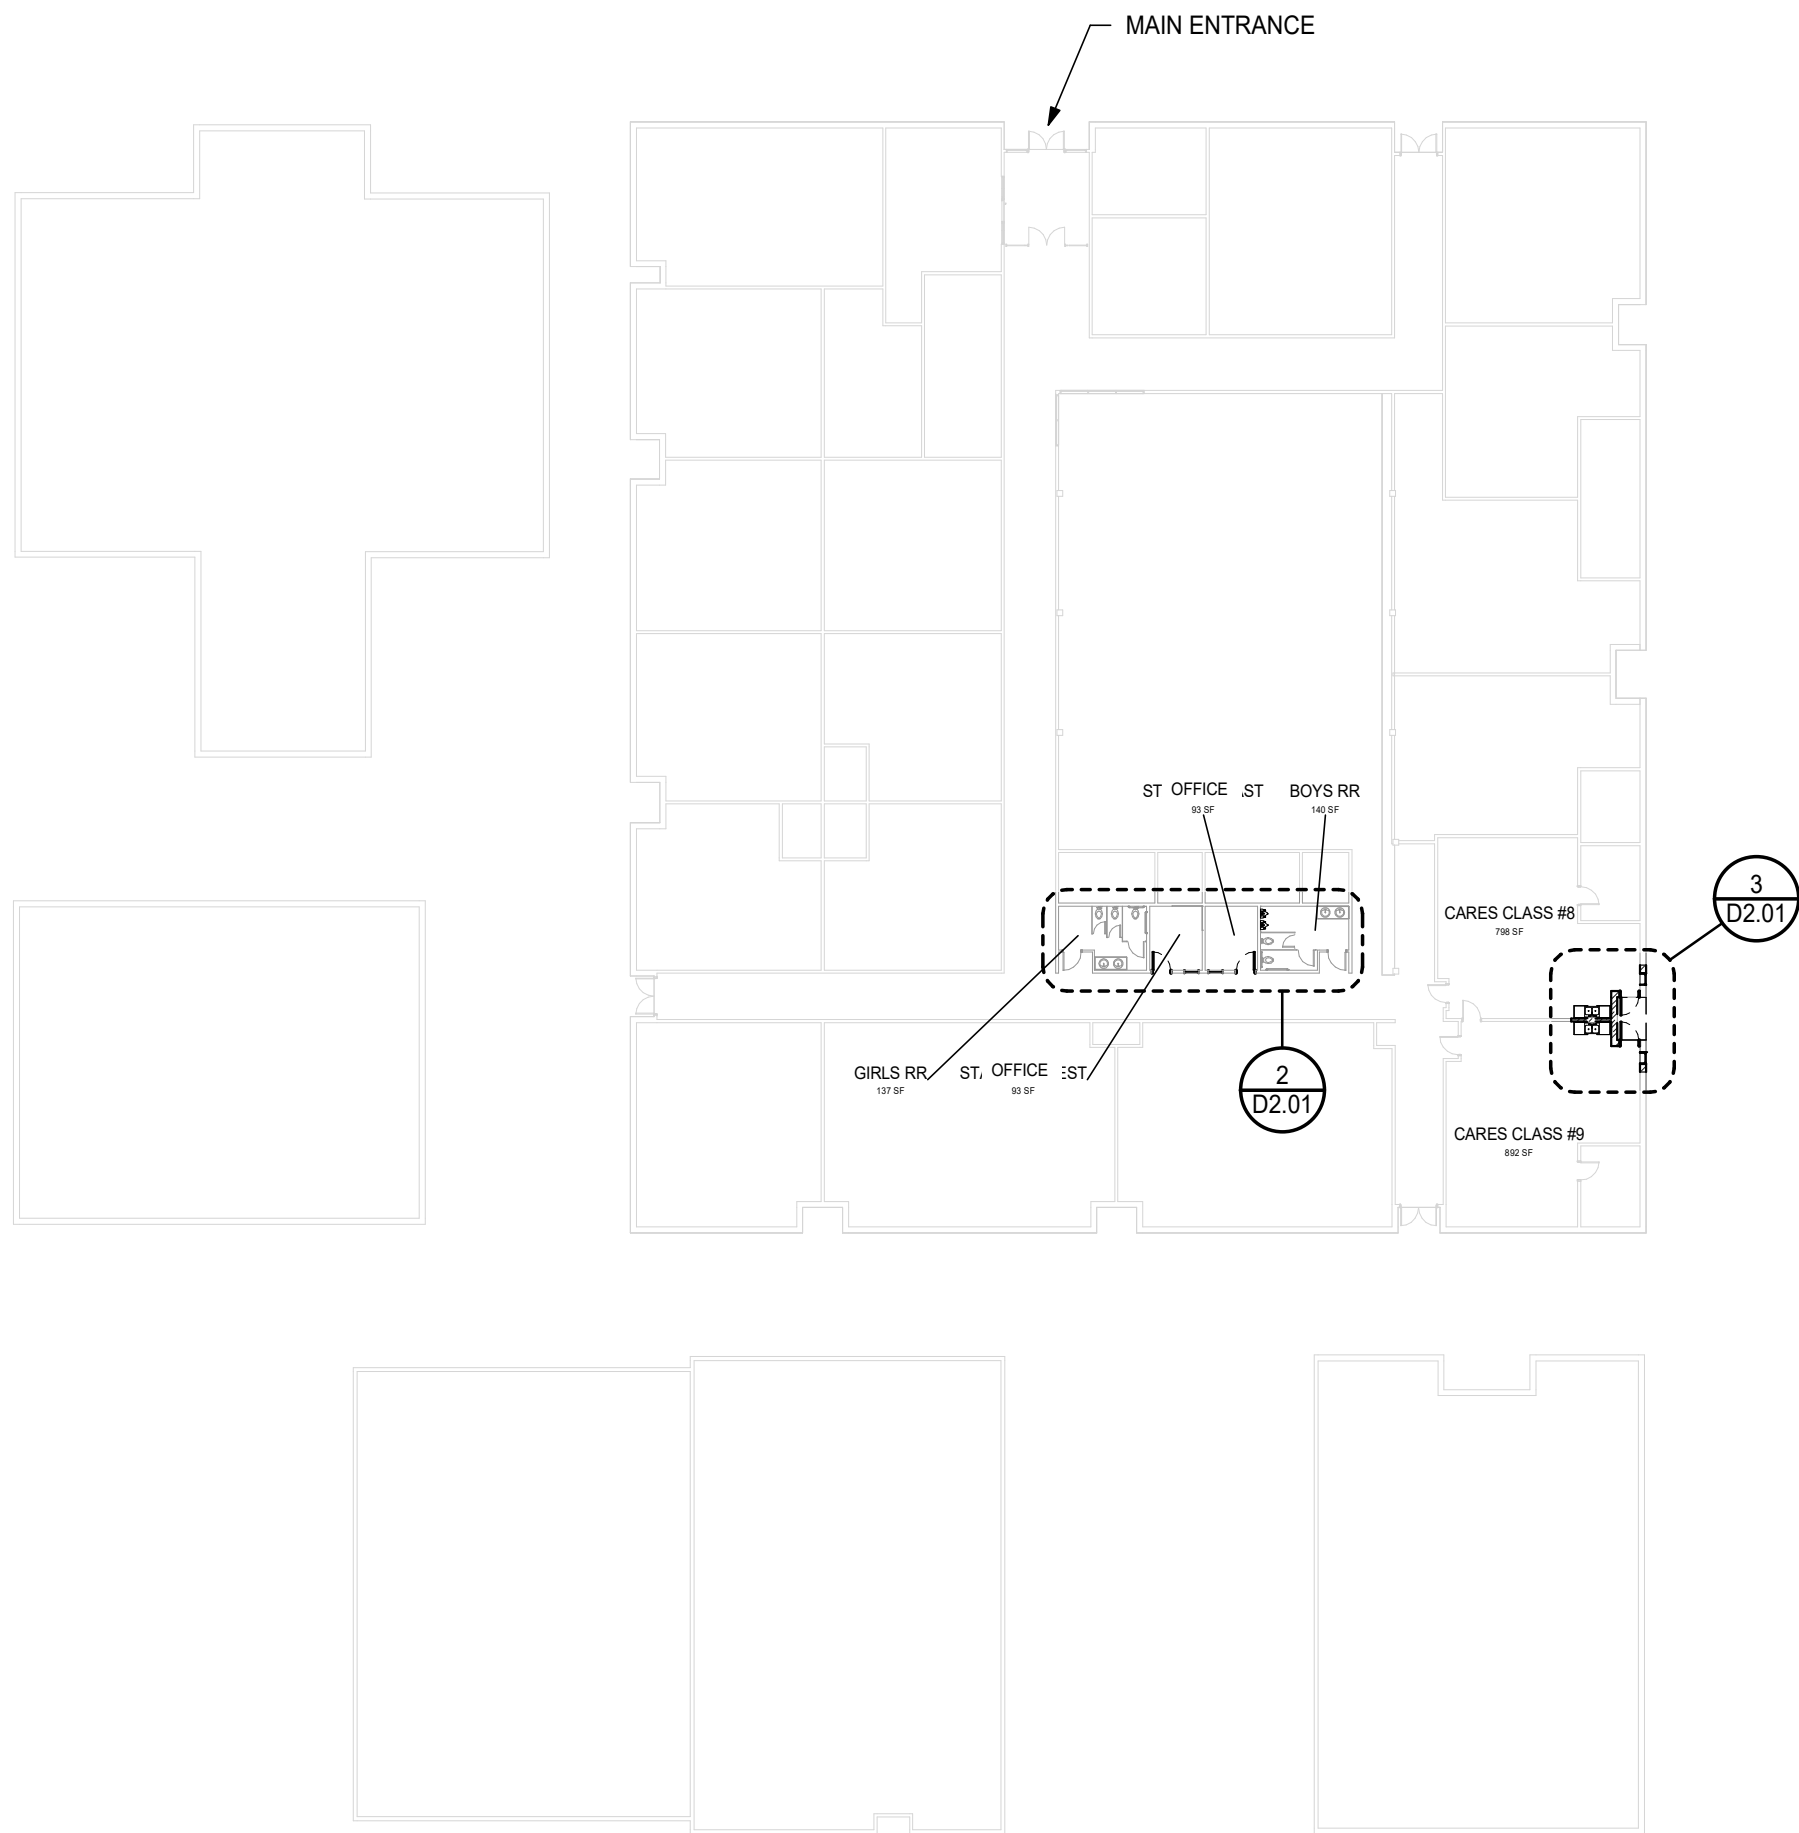

1 DEMOLITION KEY PLAN

1/32" = 1'-0"




SHEET NOTES

1. VERIFY EXTENT OF DEMOLITION WITH PROPOSED FLOOR PLANS.
2. PATCH ALL EXISTING WALLS AS REQUIRED TO PROVIDE A SMOOTH SURFACE FOR NEW FINISHES.
3. CONTRACTOR SHALL PROVIDE TEMPORARY PARTITION DUST BARRIERS IN ORDER TO MINIMIZE THE SPREAD OF DUST AND DEBRIS, AND TO PROTECT ADJACENT SPACES.
4. CONTRACTOR SHALL BE RESPONSIBLE FOR THE REMOVAL OF ALL DEMOLITION MATERIAL IN ACCORDANCE WITH BUILDING OWNER / TENANT STANDARDS.
5. PULL ANY DEMOLISHED WIRING BACK TO THE NEAREST JUNCTION BOX AND CAP IN ACCORDANCE WITH CODE.
6. PULL ANY DEMOLISHED PLUMBING LINES BACK TO THE NEAREST POINT OF CIRCULATION AND CAP IN ACCORDANCE WITH CODE.

LEGEND

- WALL TO BE DEMOLISHED
- EXISTING WALL TO REMAIN
- GYP BD CEILING / SOFFIT TO BE DEMOLISHED
- ACOUSTIC CEILING TILE (ACT) TO BE DEMOLISHED
- AIR TERMINAL TO BE DEMOLISHED
- LIGHT FIXTURE TO BE DEMOLISHED

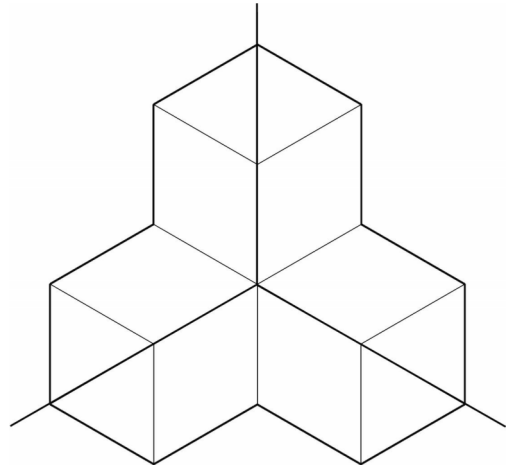

MEDFORD SCHOOL DISTRICT
HOWARD ELEMENTARY
RESTROOM REMODELS


Project

Consultant

Revisions

No.	Description	Date
1	Addendum #1	6/9/2026

Stamp

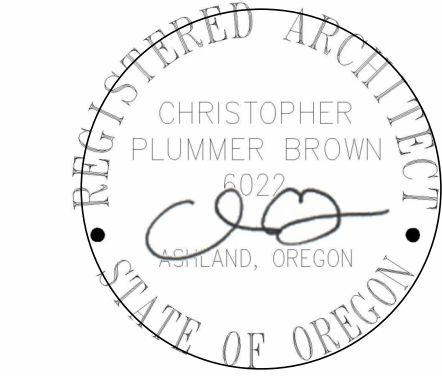

Issuance

CONSTRUCTION
DOCUMENTS

Date

5/18/2026

Project Number


26-07

Drawing Title

DEMOLITION RCP


Sheet No

D6.01

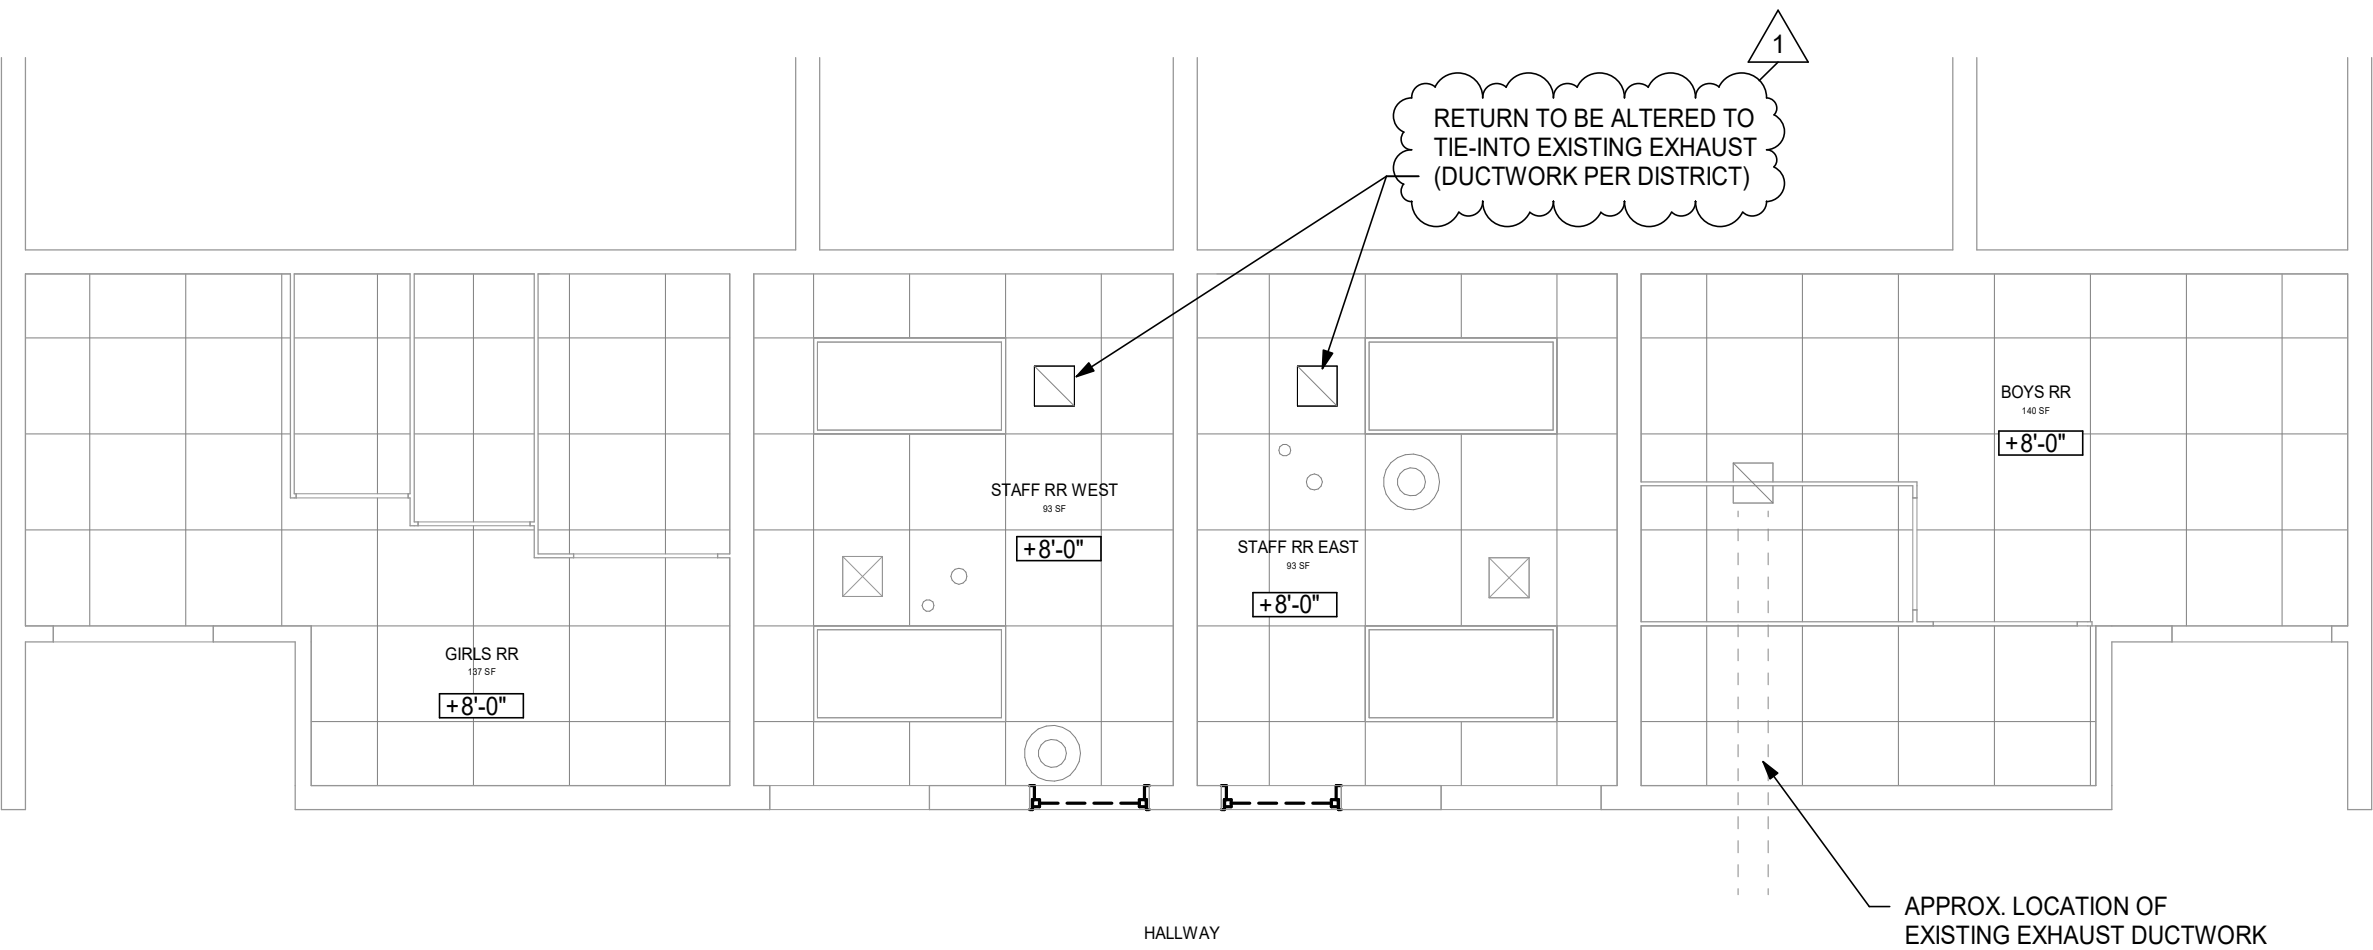


2 DEMO RCP - STAFF RESTROOMS

1/4" = 1'-0"

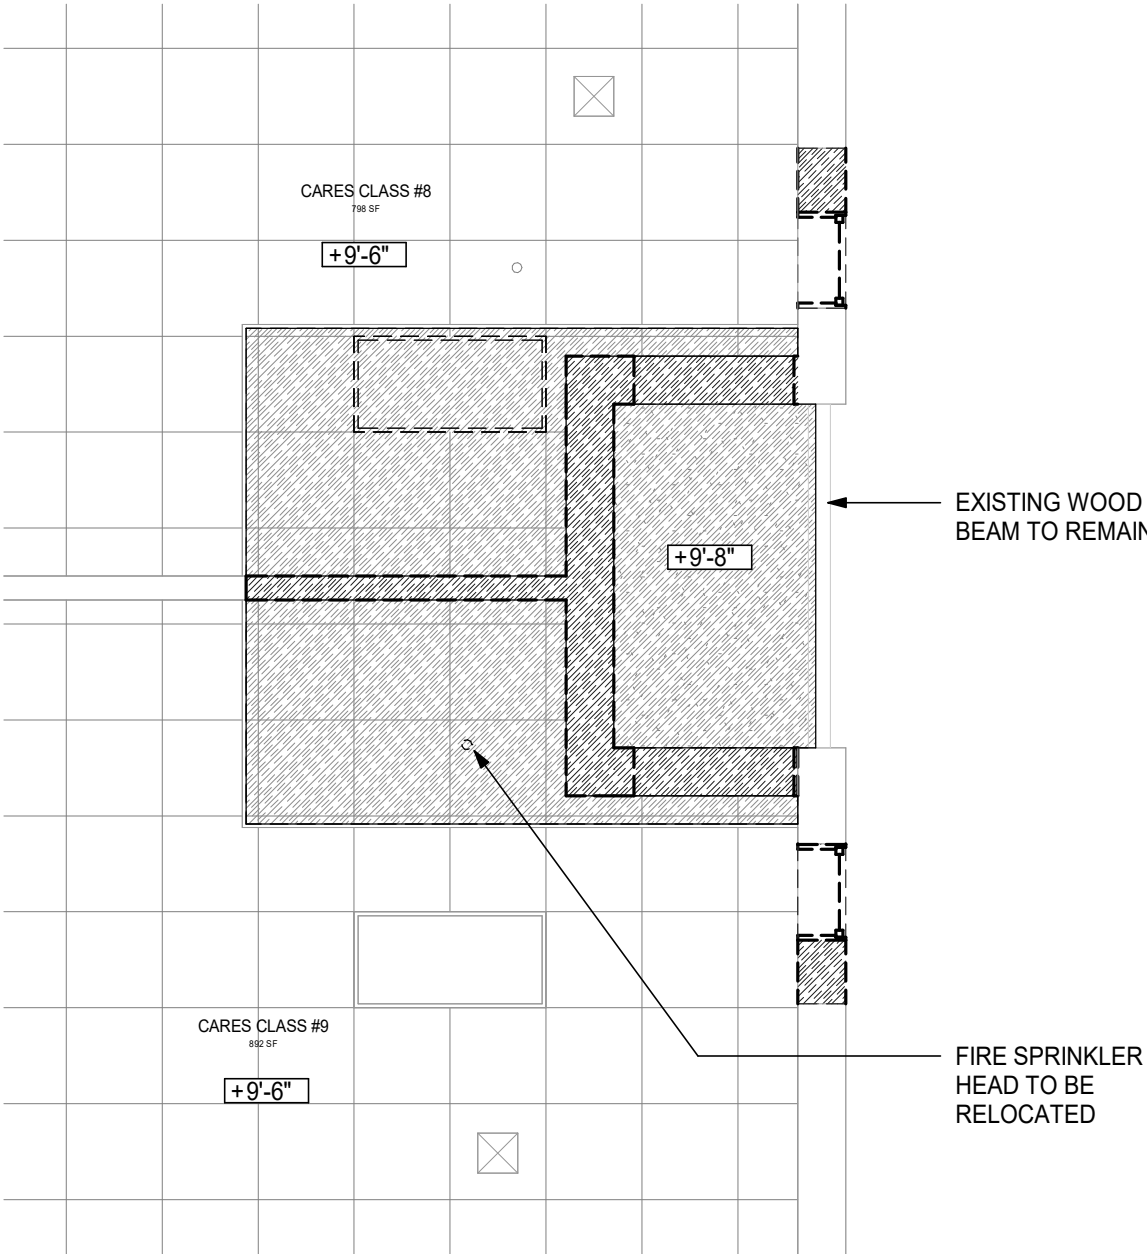

3 DEMO RCP - CARES RESTROOM


1/4" = 1'-0"

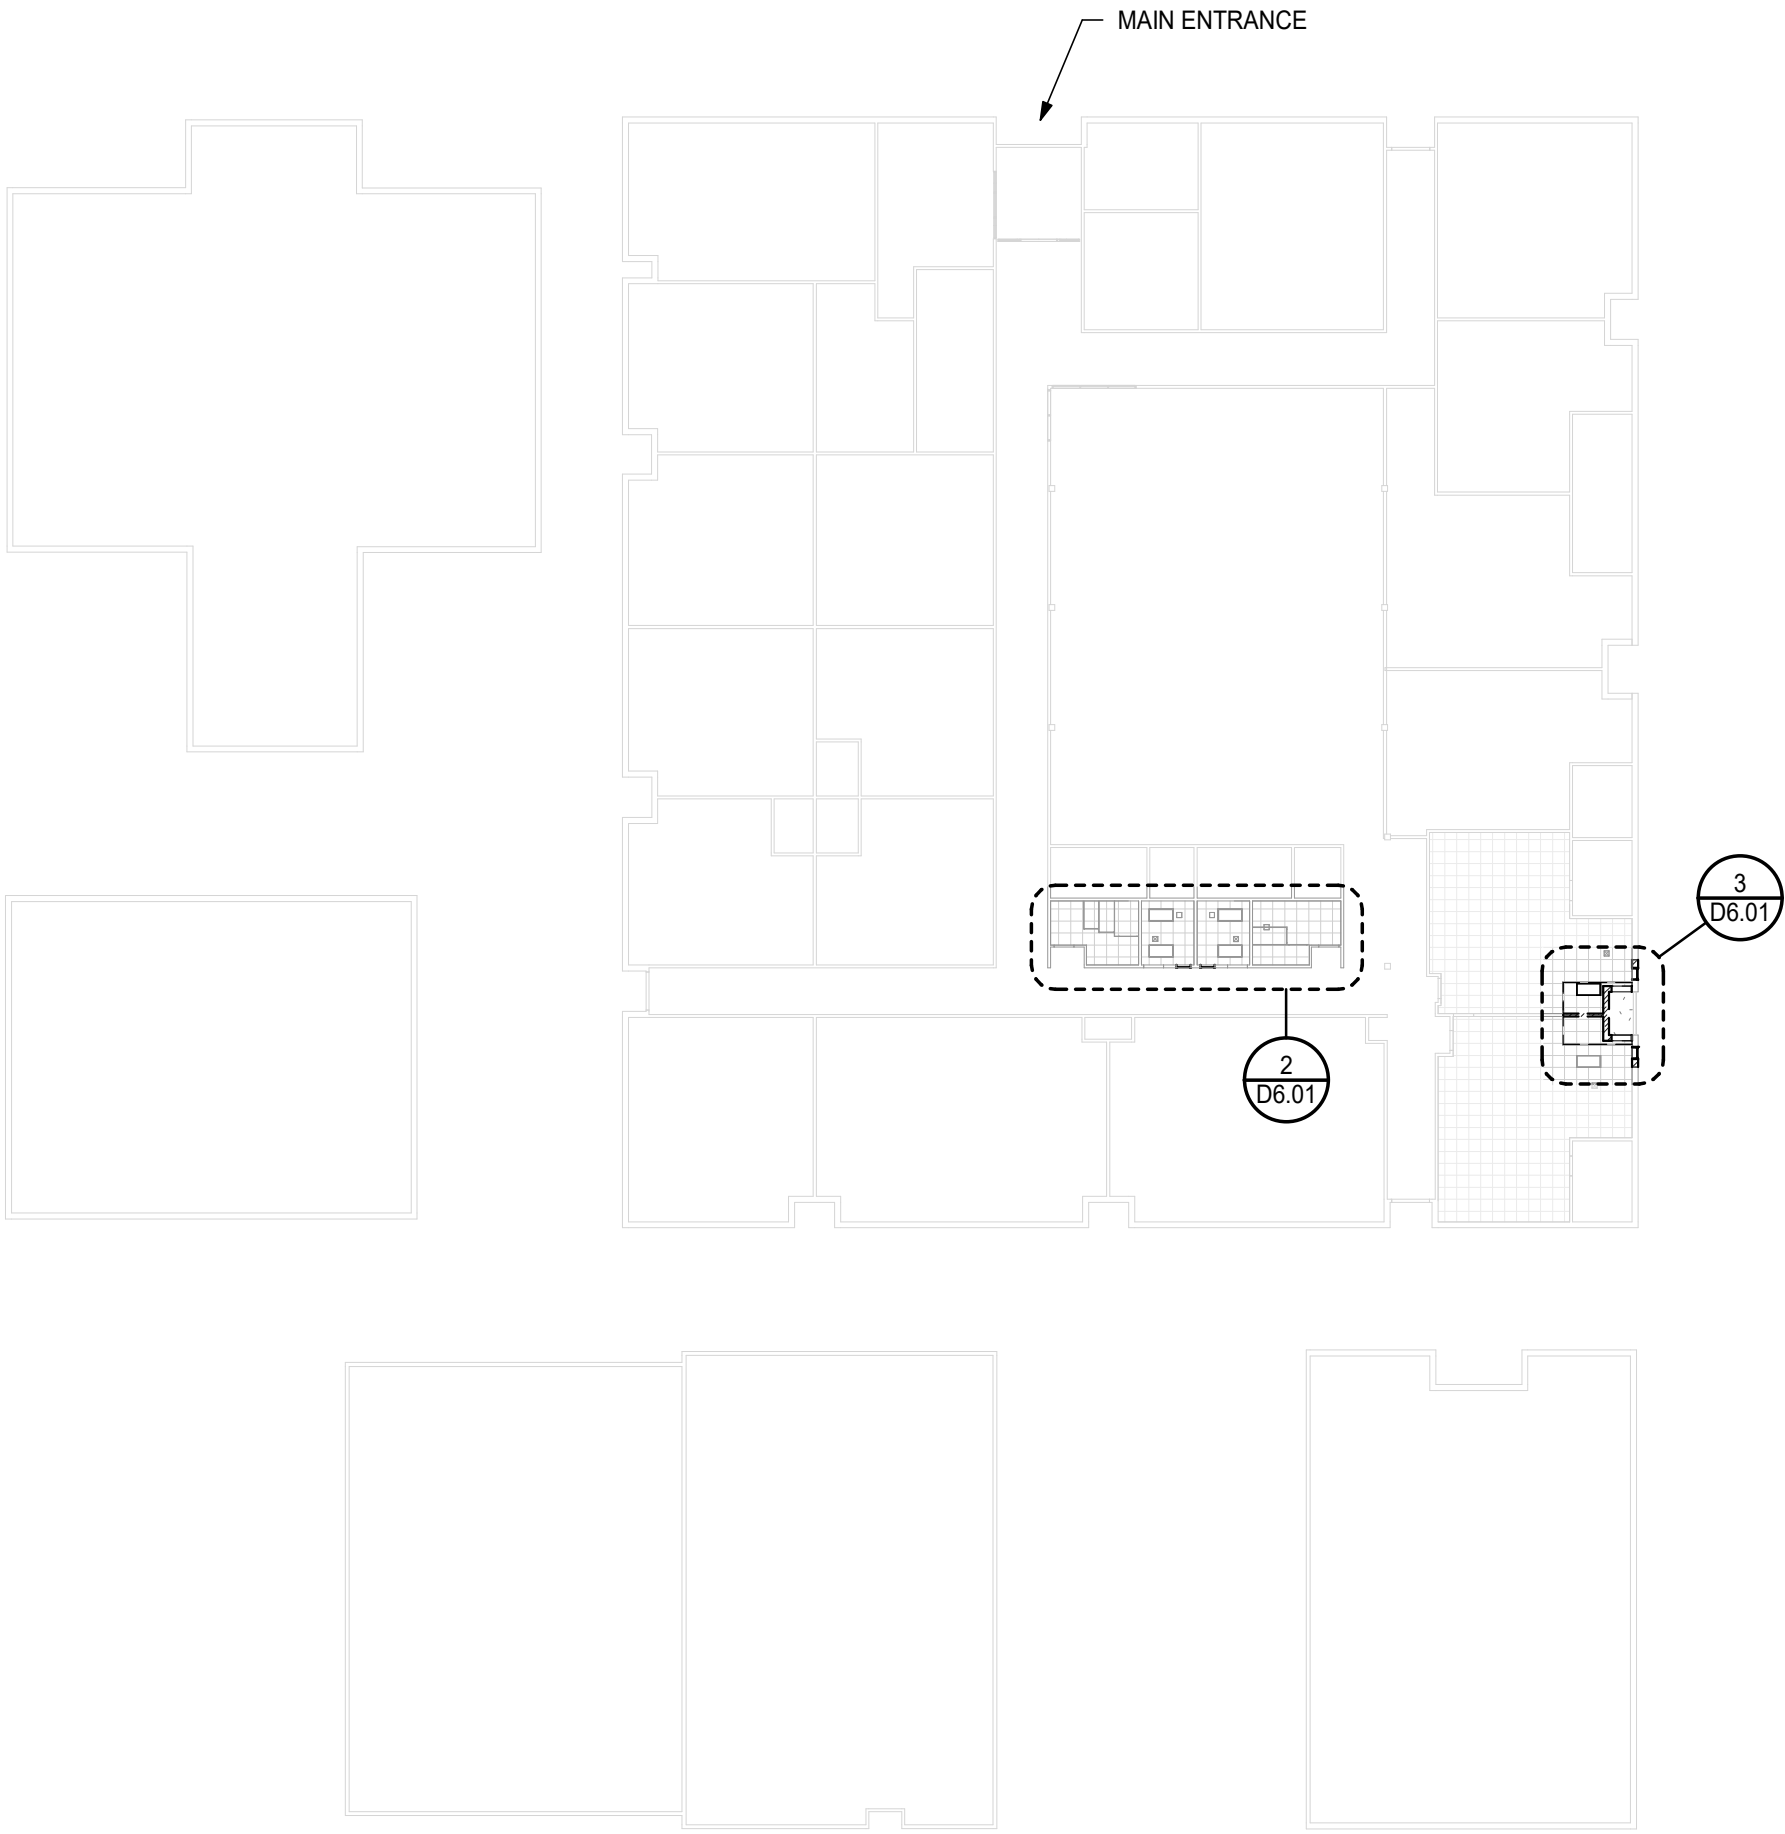


1 OVERALL DEMOLITION REFLECTED CEILING PLAN KEY

1/32" = 1'-0"

DATE 6/9/2026 9:52:40 AM
FILE PATH: Z:\26_arkitek\26_07 Howard restrooms\journal\rev\126_07 Howard RR.rvt

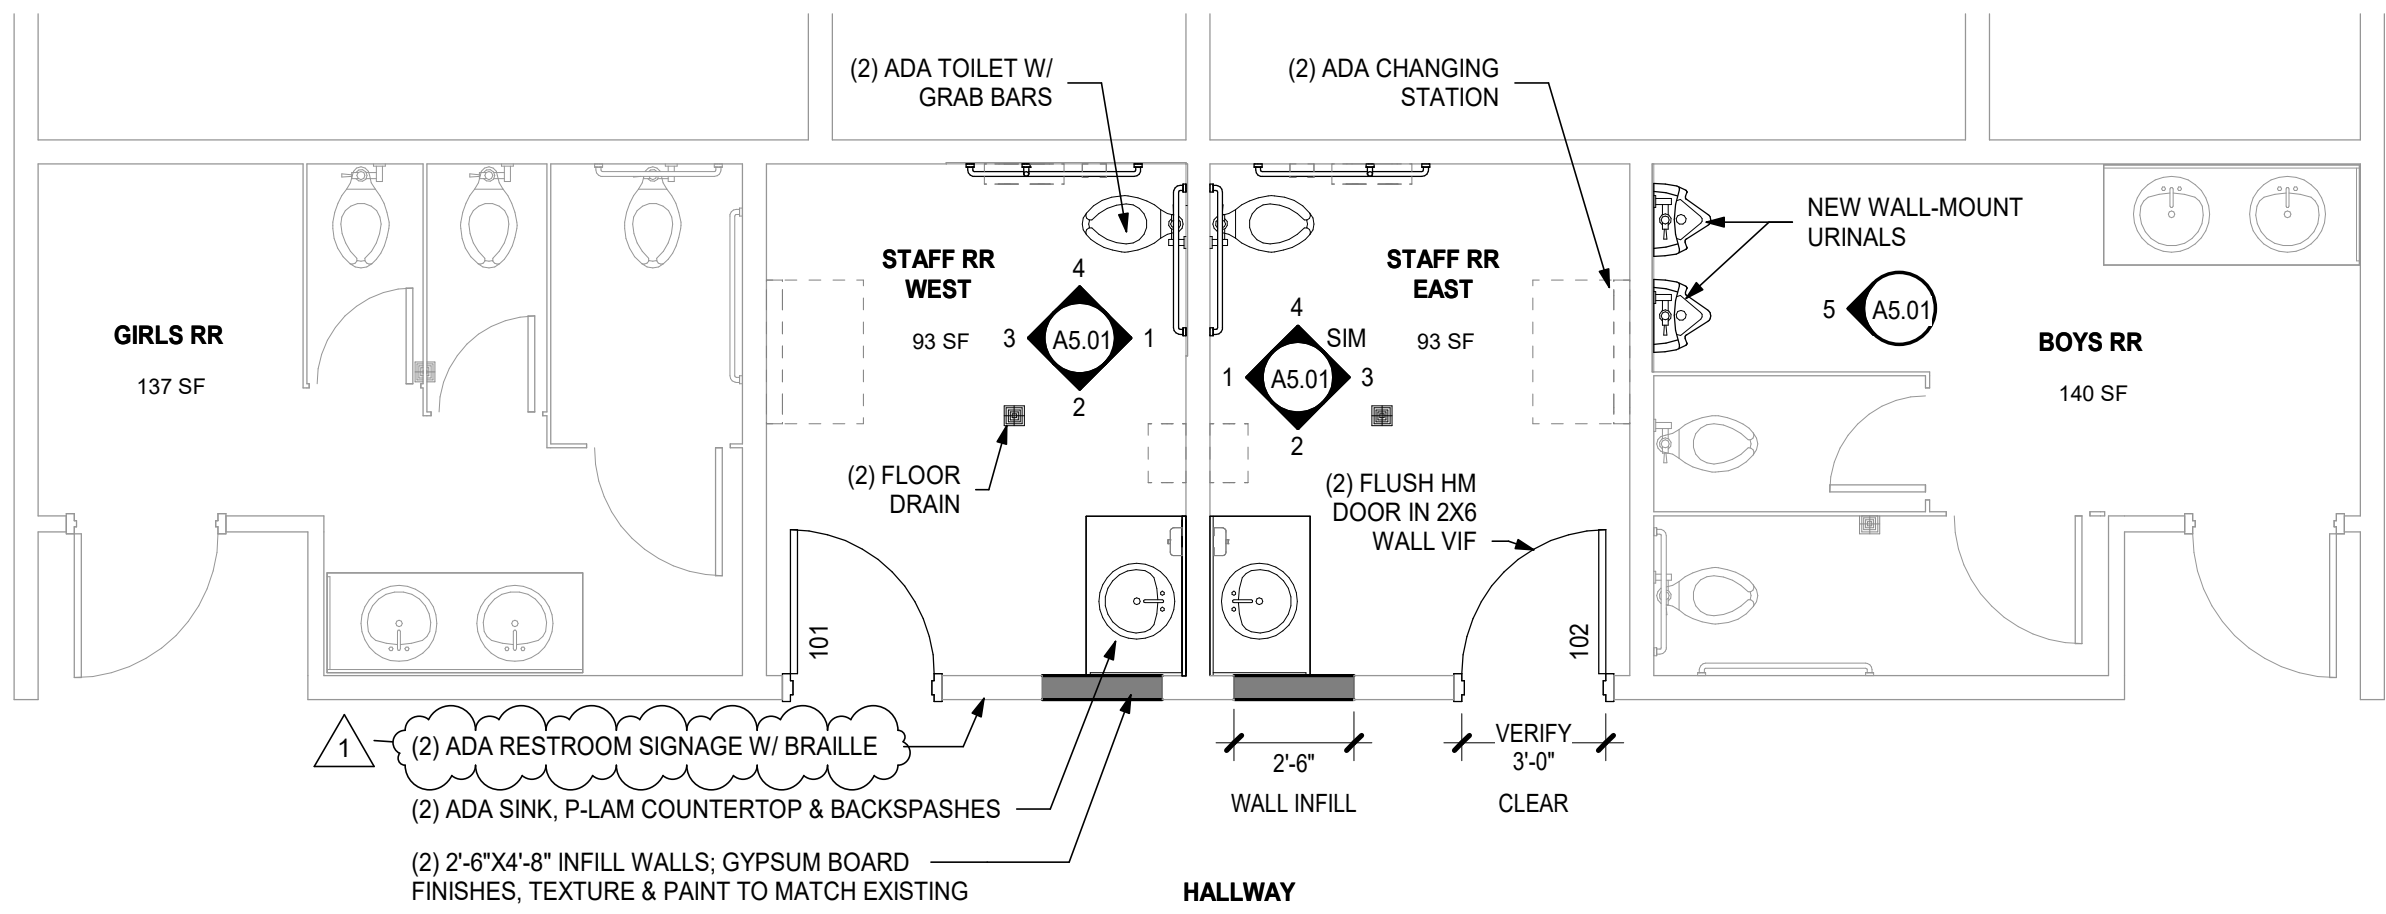


2 PROPOSED FLOOR PLAN - STAFF RESTROOMS
1/4" = 1'-0"

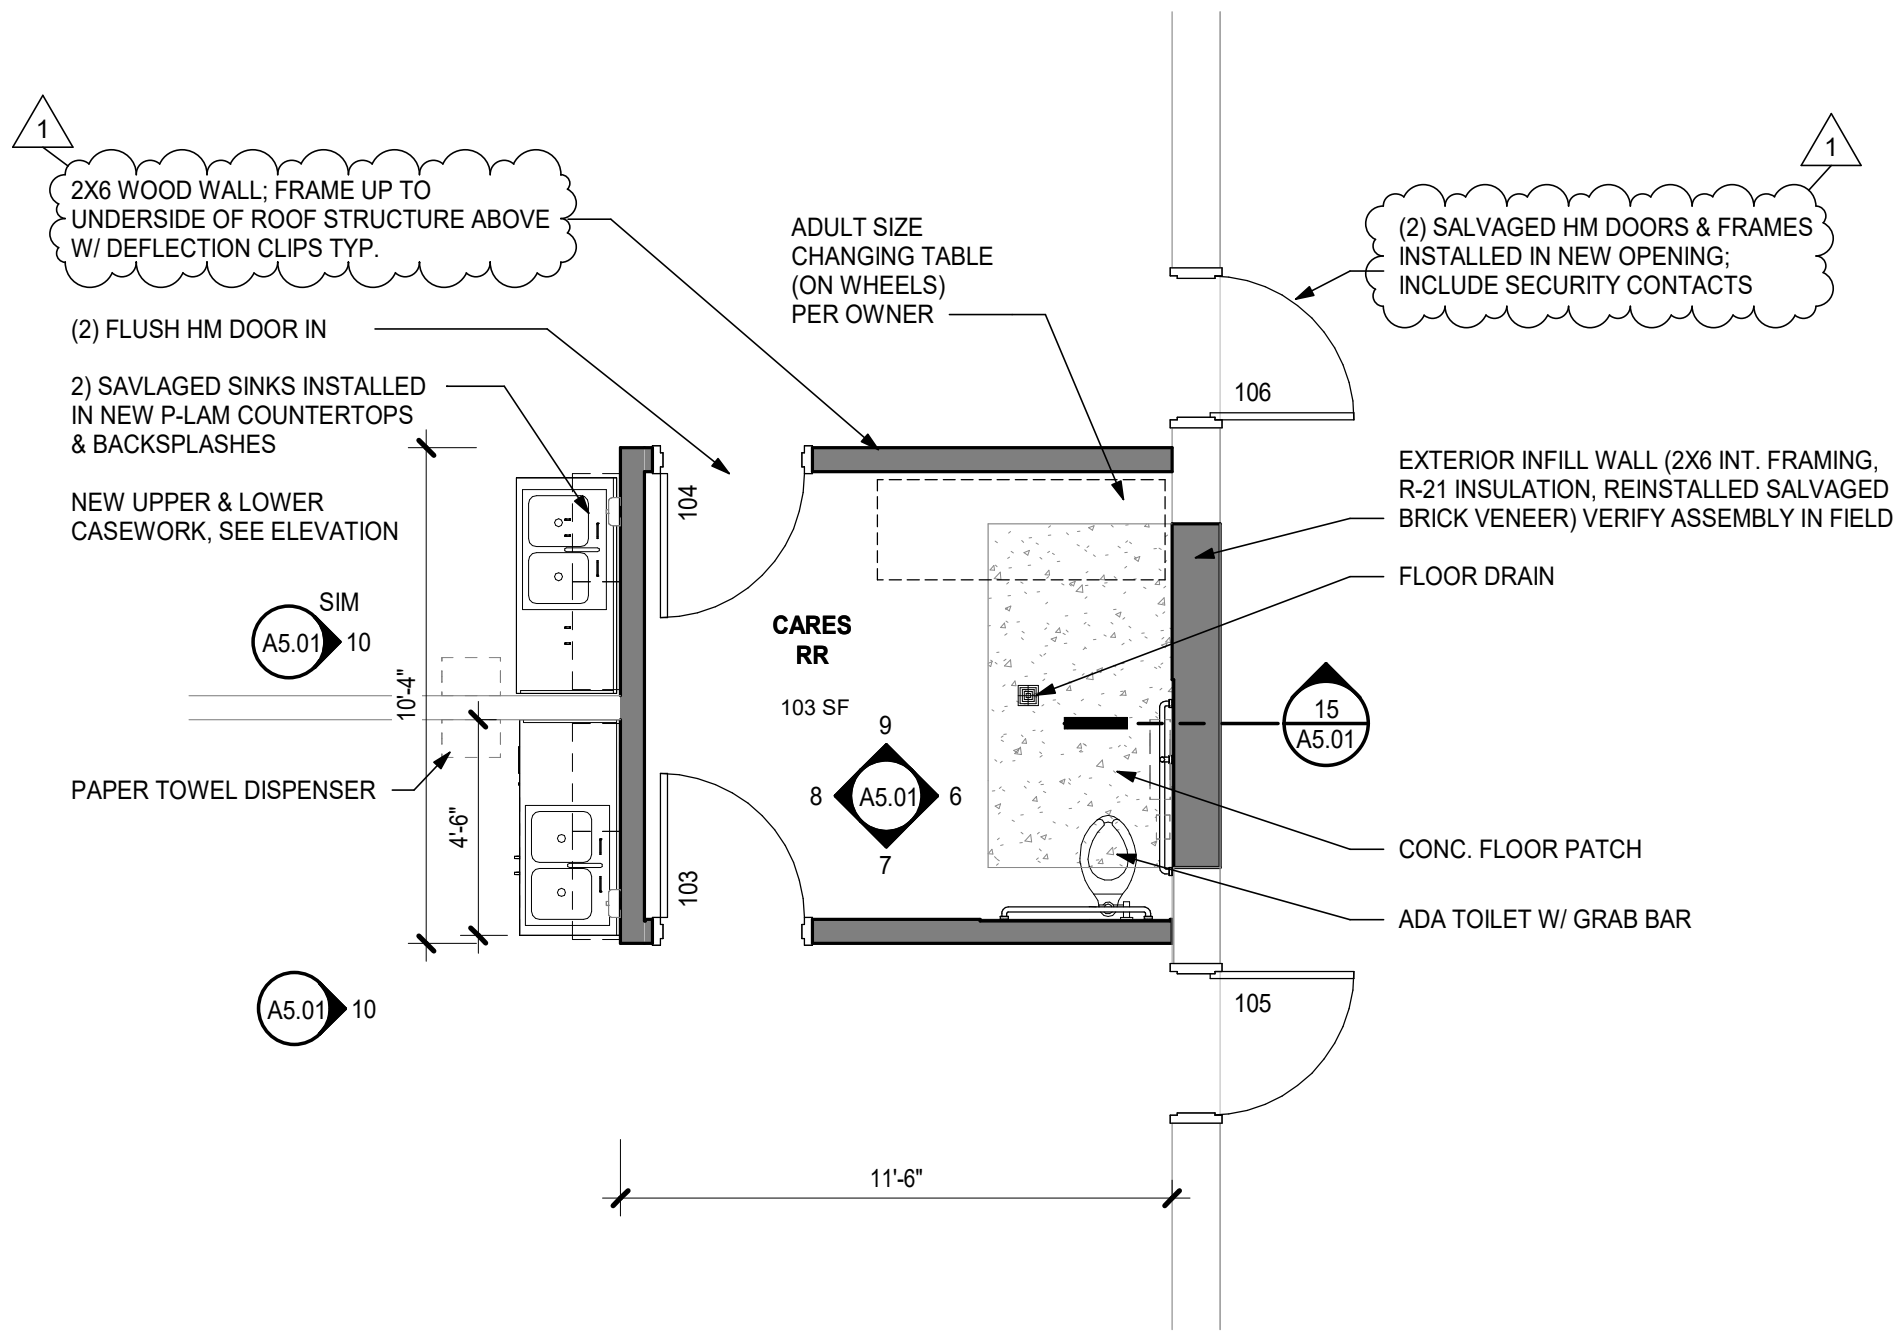

3 PROPOSED FLOOR PLAN - CARES RESTROOM
1/4" = 1'-0"

HOLLOW METAL DOOR AND FRAME SCHEDULE							
MARK	OPENING SIZE		DOOR TYPE	FINISH	JAMB DETAIL (HEAD SIM.)	HARDWARE SET	NOTES
	WIDTH	HGT.					
101	3'-0"	6'-8"	FLUSH	PAINT, SCHOOL BLUE	14/A5.01	PER OWNER	HARDWARE COMPLY WITH QSSC 1010.2 / 1210.3.2
102	3'-0"	6'-8"	FLUSH	PAINT, SCHOOL BLUE	14/A5.01	PER OWNER	HARDWARE COMPLY WITH QSSC 1010.2 / 1210.3.2
103	3'-0"	6'-8"	FLUSH	PAINT, SCHOOL BLUE	14/A5.01	PER OWNER	HARDWARE COMPLY WITH QSSC 1010.2 / 1210.3.2
104	3'-0"	6'-8"	FLUSH	PAINT, SCHOOL BLUE	14/A5.01	PER OWNER	HARDWARE COMPLY WITH QSSC 1010.2 / 1210.3.2
105	3'-0"	6'-8"	HALF GLASS	TOUCH UP, SCHOOL BLUE			EXISTING, SALVAGE & REINSTALL
106	3'-0"	6'-8"	HALF GLASS	TOUCH UP, SCHOOL BLUE			EXISTING, SALVAGE & REINSTALL

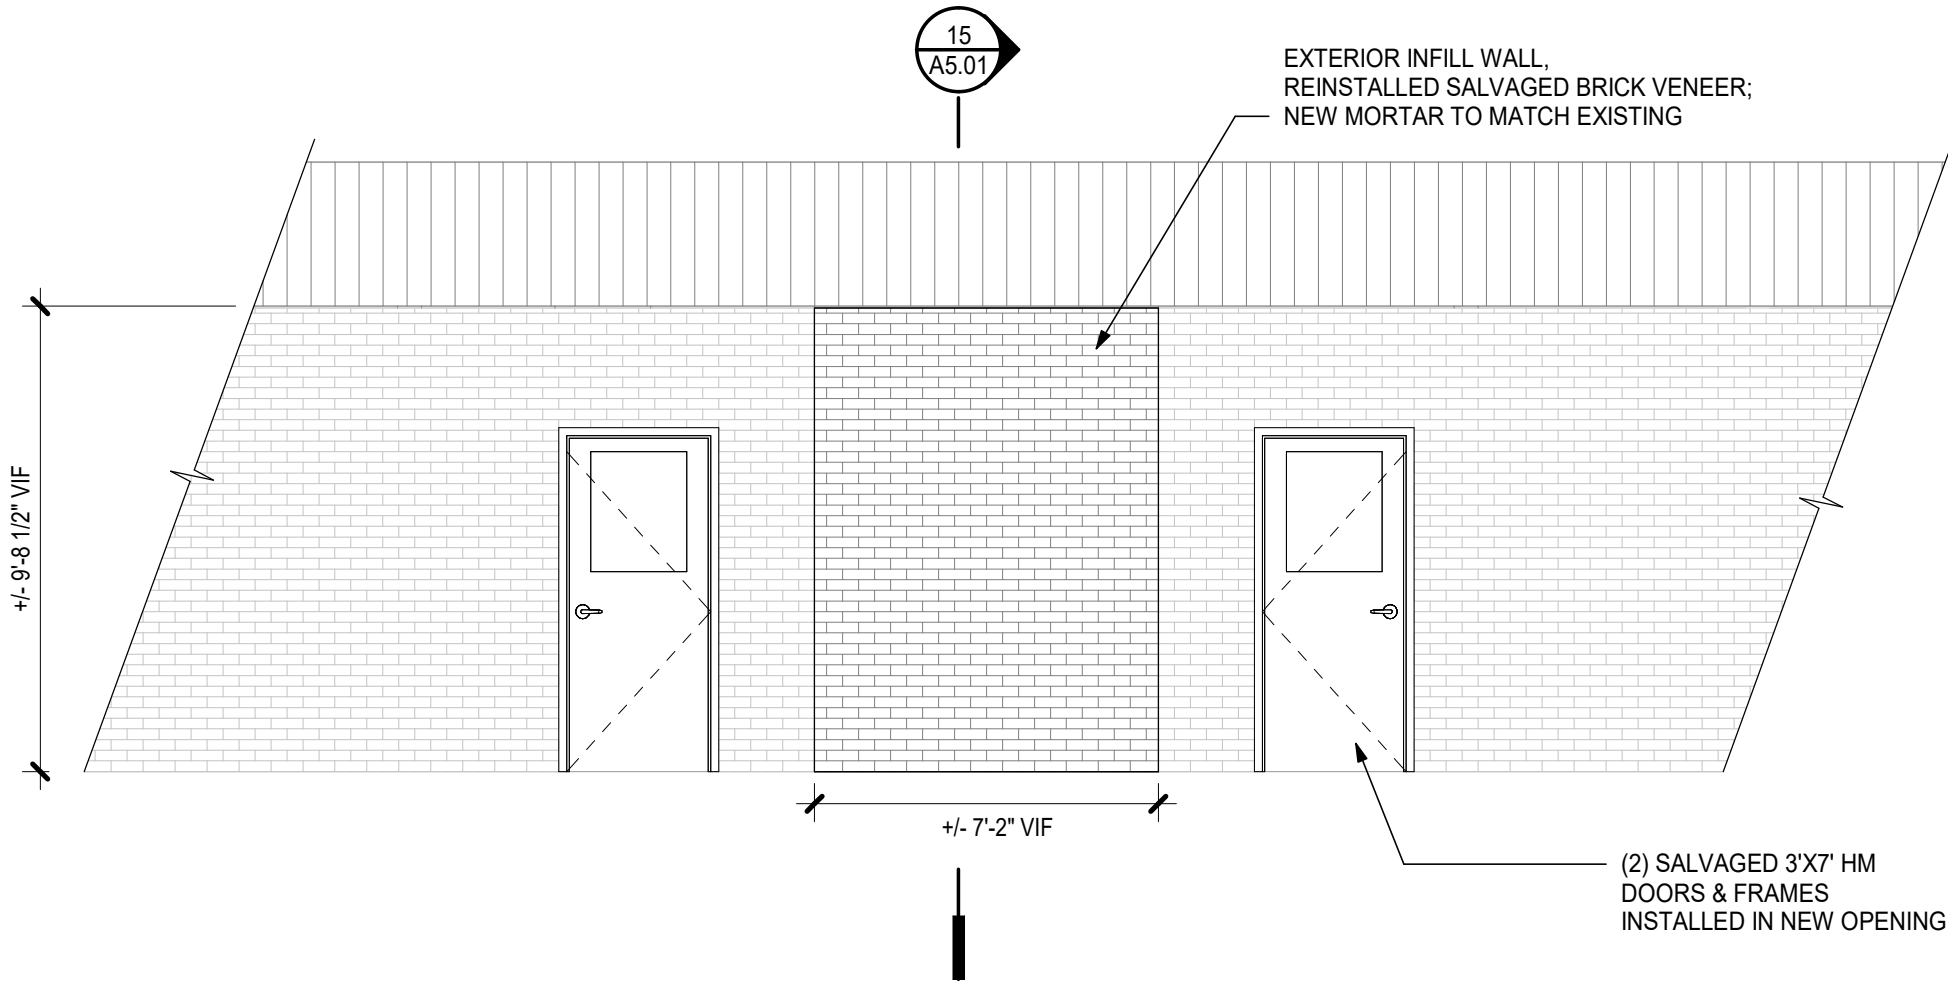


4 EAST EXTERIOR ELEVATION
1/4" = 1'-0"

SHEET NOTES

1. NEW PLUMBING CONNECTION TO EXISTING BY OTHERS
2. EXTERIOR WALL INSULATION: MIN. R-21
3. INTERIOR DRYWALL 1/2" W/ LEVEL 4 FINISH; EXTEND MIN. 4" ABOVE SUSPENDED CEILING; ORANGE PEEL TEXTURE TYP.; PAINT TO MATCH EXISTING ADJACENT WALLS
4. HOLLOW METAL DOORS: JAMBS TO BE WRAPPED THROAT CONDITION TYP.; PAINT TO MATCH EXISTING SCHOOL BLUE TYP.; COORDINATE W/ DISTRICT FOR KEYING

LEGEND

- NEW WALL
- EXISTING WALL TO REMAIN

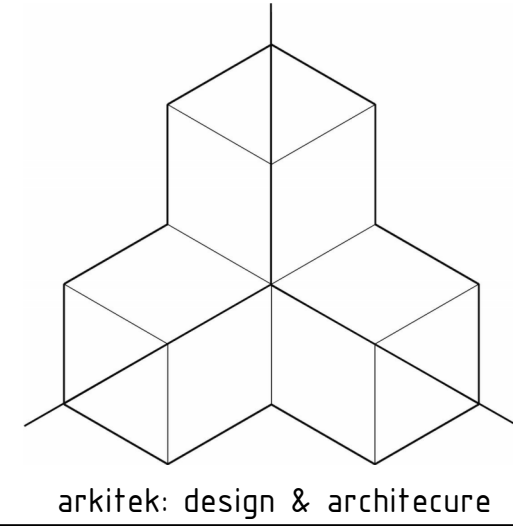

MEDFORD SCHOOL DISTRICT HOWARD ELEMENTARY RESTROOM REMODELS

Project

Consultant

Revisions

No.	Description	Date
1	Addendum #1	6/9/2026

Stamp



Issuance

**CONSTRUCTION
DOCUMENTS**

Date

5/18/2026

Project Number

26-07

Drawing Title

**PROPOSED FLOOR
PLAN**

Sheet No


A2.01

1 OVERALL FLOOR PLAN KEY
1/32" = 1'-0"





1. FOR DESIGN INTENT ONLY. MECHANICAL, PLUMBING, ELECTRICAL WORK TO BE PERFORMED BY LICENSED CONTRACTOR IN ACCORDANCE WITH THE CODE.
2. REPORT TO ARCHITECT ANY CONFLICTS WITH THE PROPOSED LAYOUT.

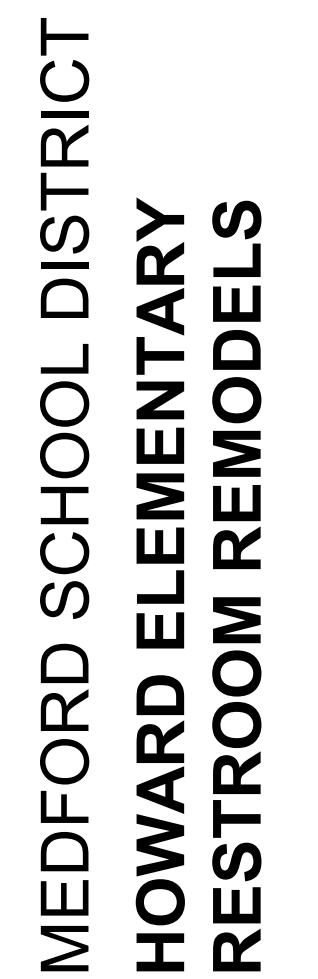

Consultant

Revisions		
No.	Description	Date
1	Addendum #1	6/9/2026

REGISTERED ARCHITECT
CHRISTOPHER
PLUMMER BROWN
6022
ASHLAND, OREGON
STATE OF OREGON

CONSTRUCTION DOCUMENTS

Date
5/18/2026


Project Number
26-07

Drawing Title

ELECTRICAL PLANS


A4.01

6/9/2026 9:52:41 AM
FILE PATH: Z:\26_arkitek\26_07 Howard restrooms\journal\revit\26_07 Howard RR.rvt

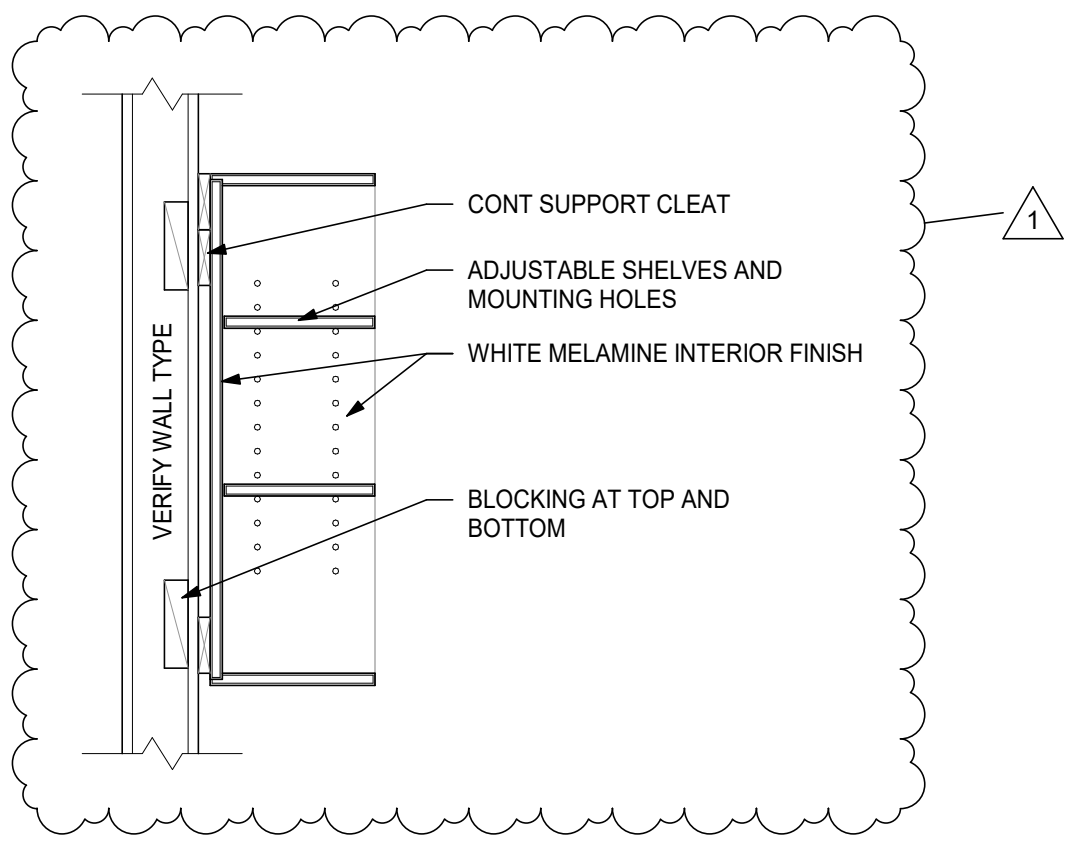


13 WALL CABINET

1" = 1'-0"

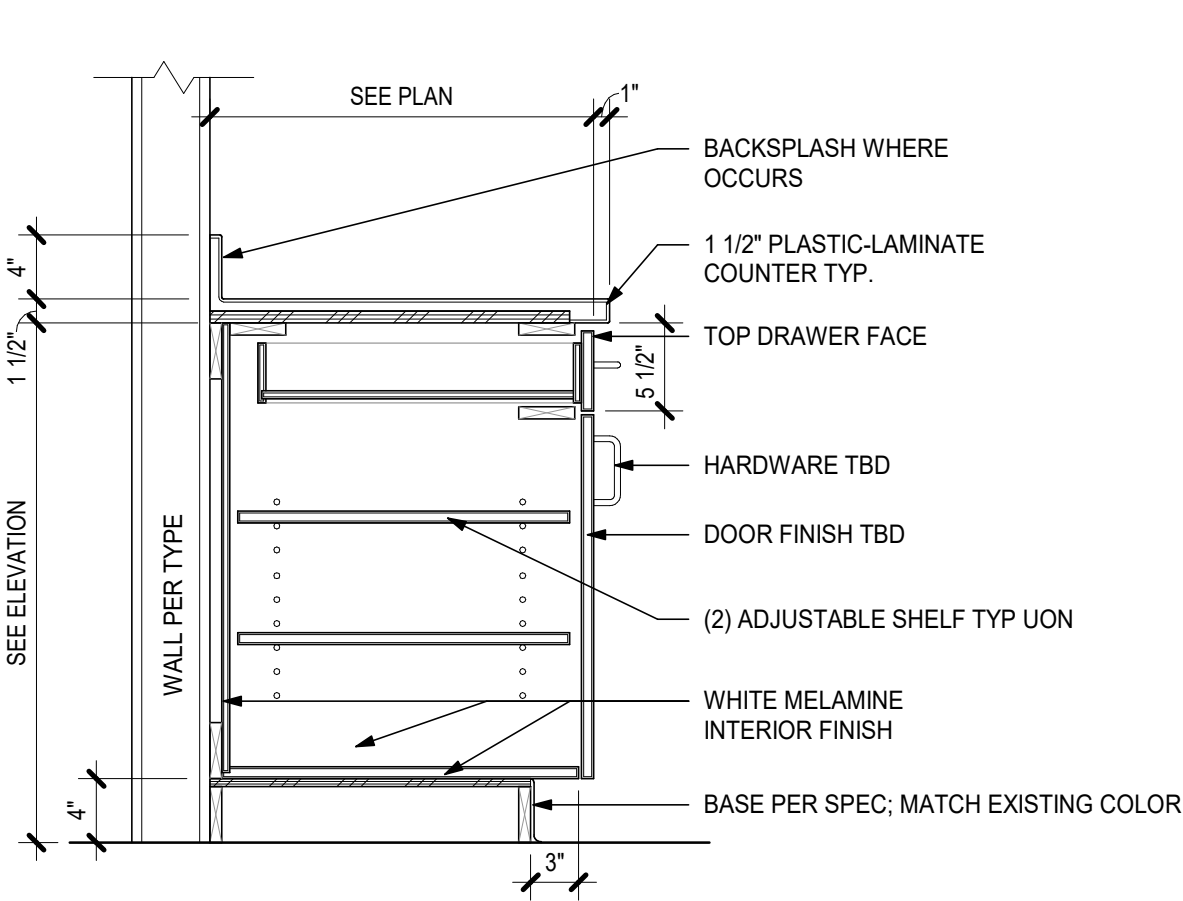


11 TYP. BASE CABINET

1" = 1'-0"

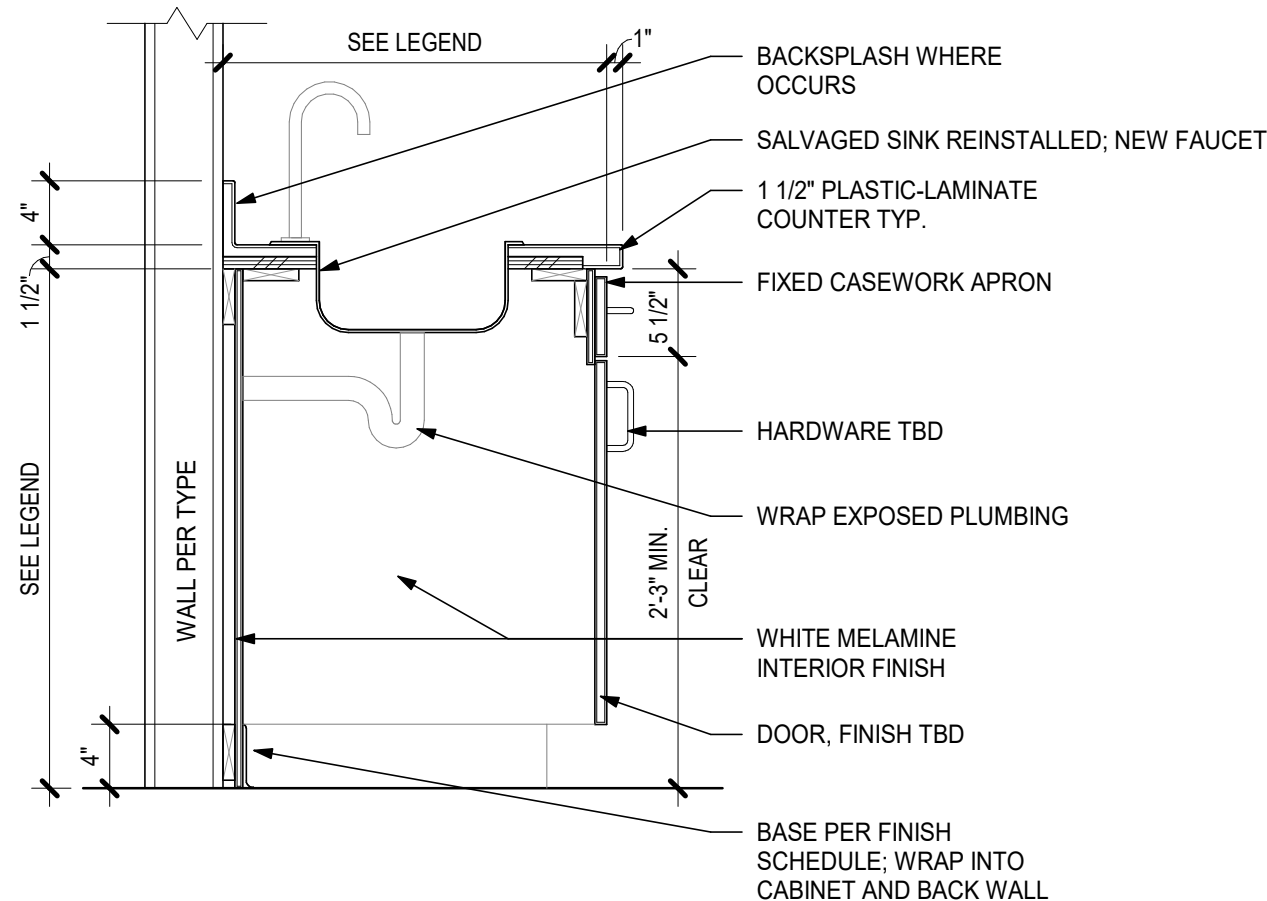


12 ADA SINK BASE CABINET

1" = 1'-0"

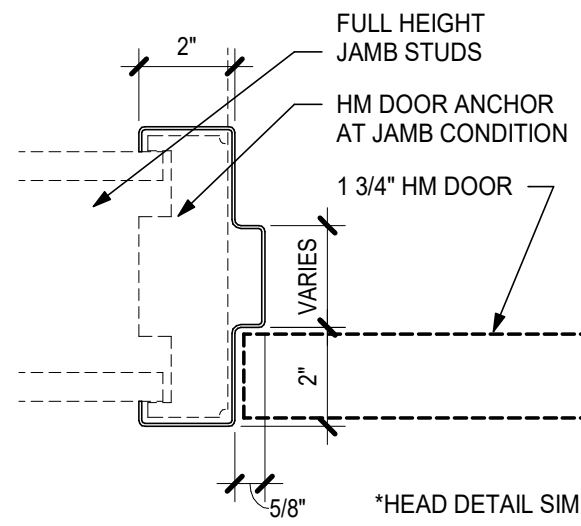


14 HM JAMB-DOOR

3\"/>

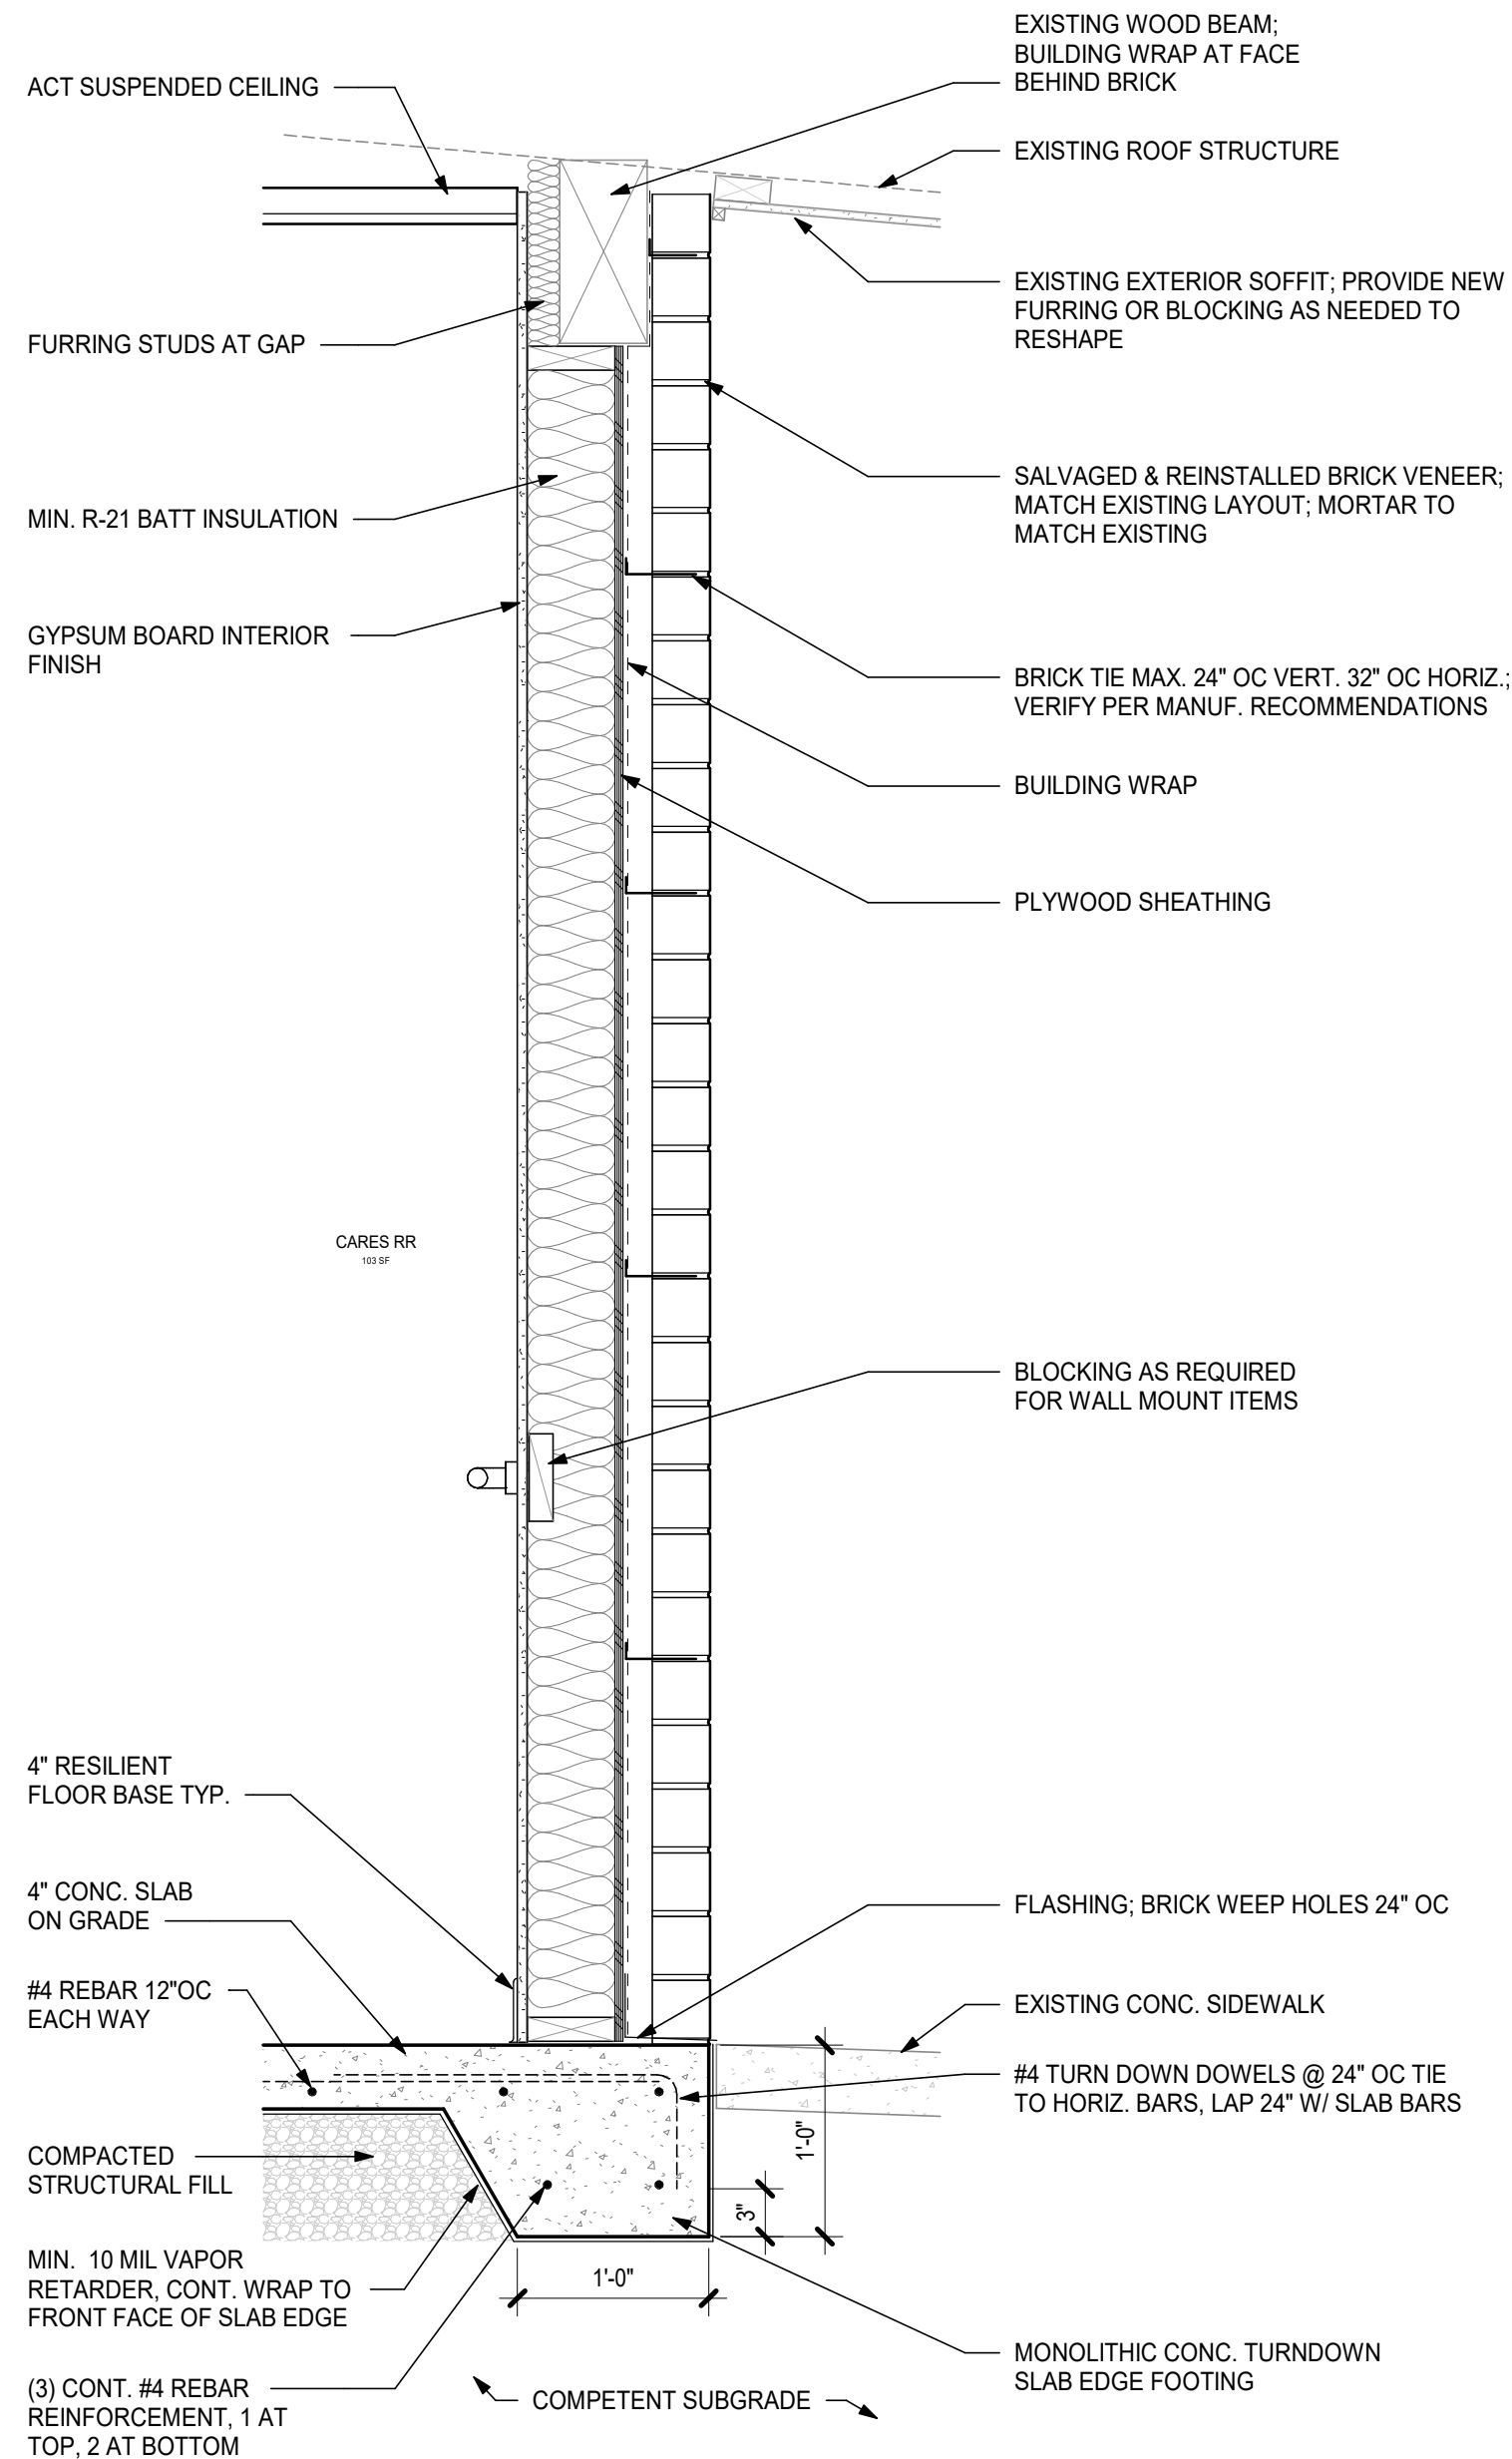


15 EXTERIOR INFILL WALL

1" = 1'-0"

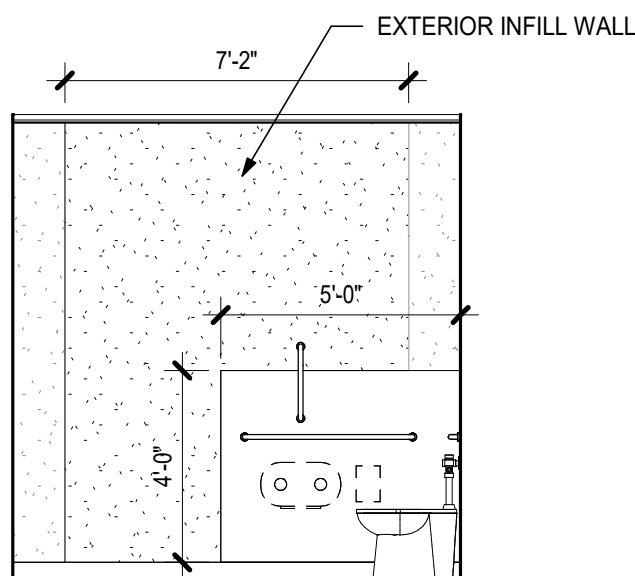


6 CARES RR - EAST

1/4" = 1'-0"

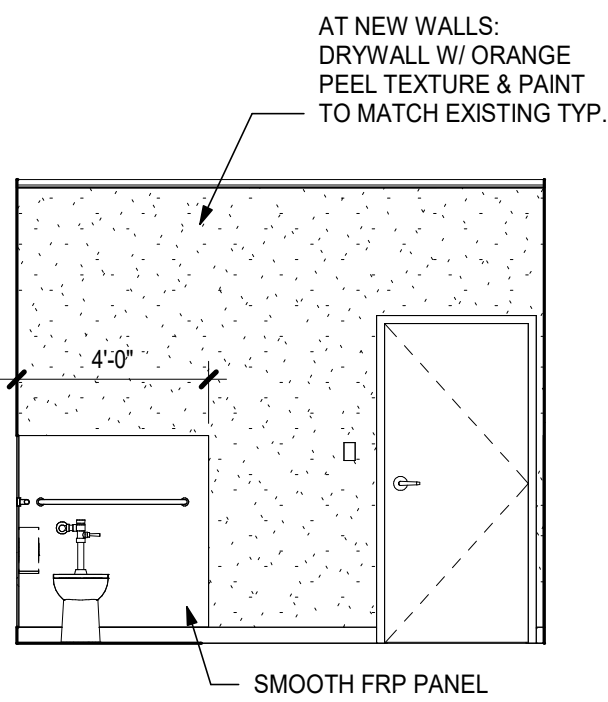


7 CARES RR - SOUTH

1/4" = 1'-0"

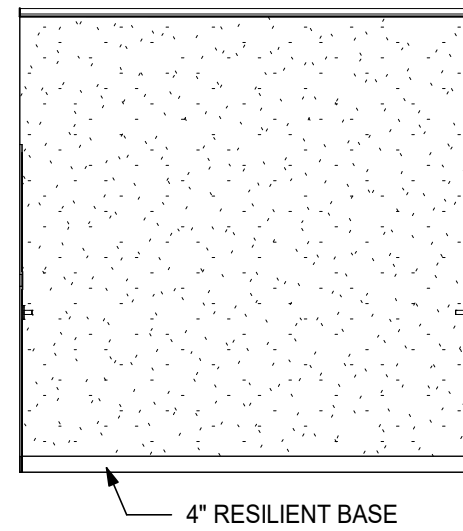


8 CARES RR - WEST

1/4" = 1'-0"

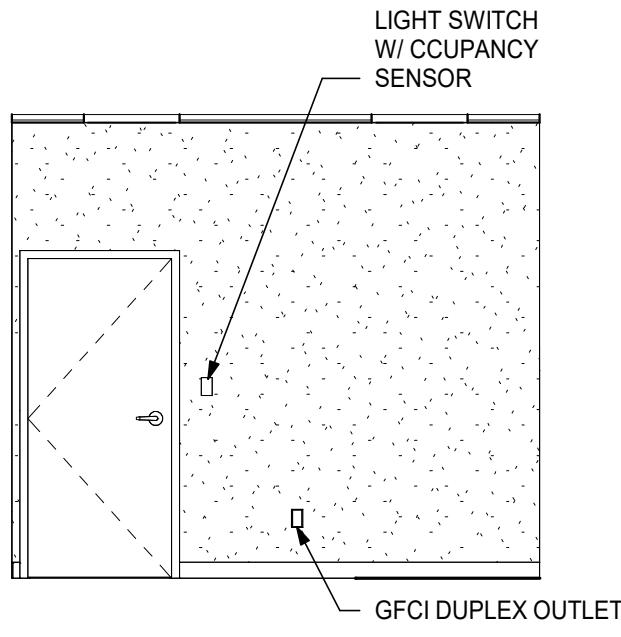


9 CARES RR - NORTH

1/4" = 1'-0"

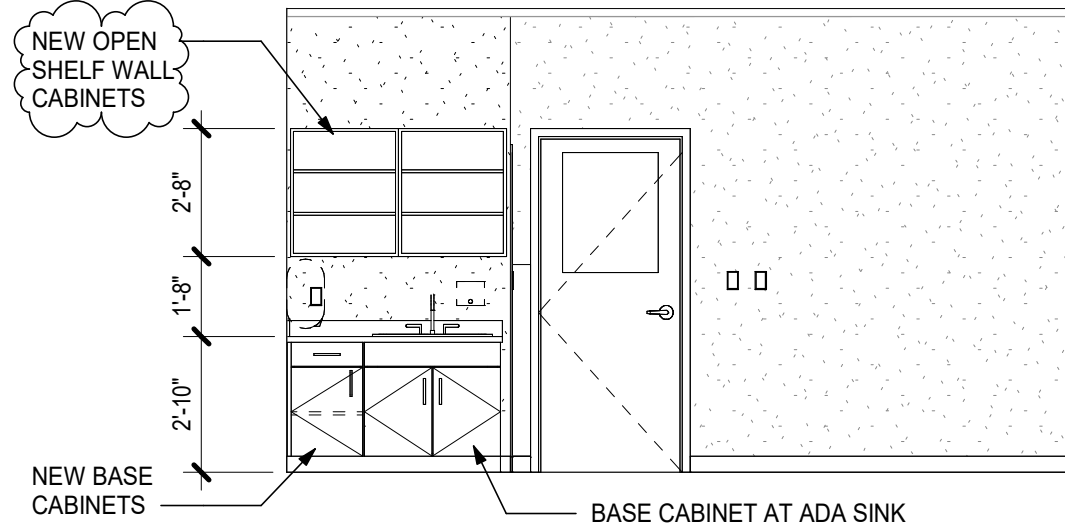


10 CARES CLASS #9 - EAST

1/4" = 1'-0"

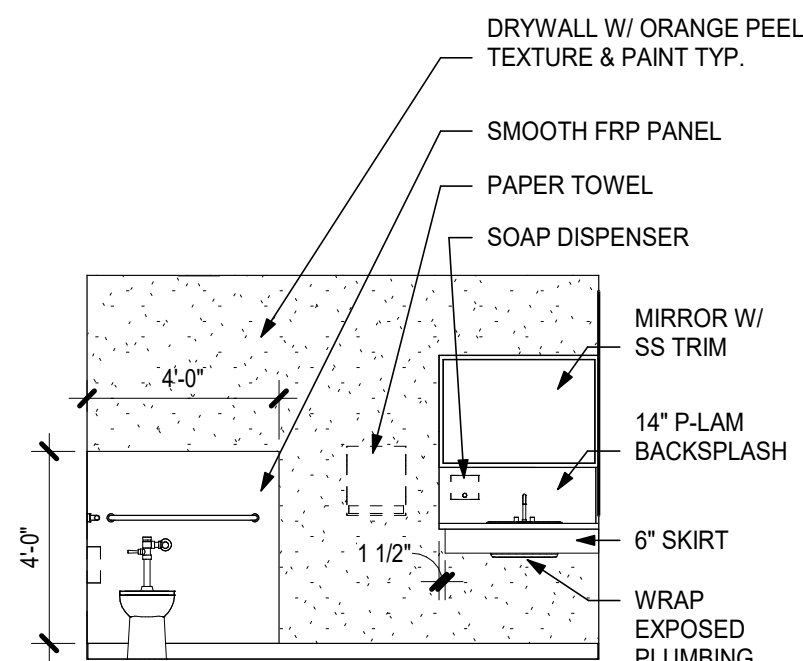


1 STAFF RR - EAST

1/4" = 1'-0"

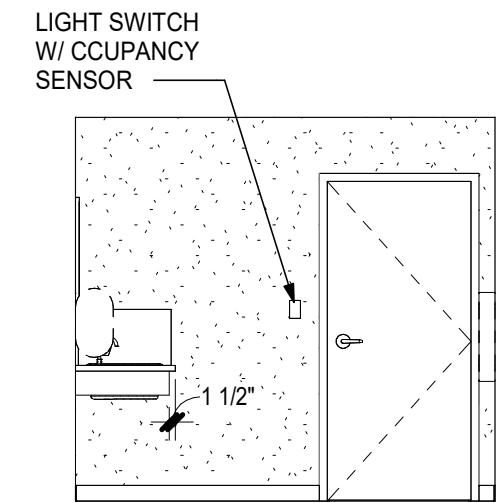


2 STAFF RR - SOUTH

1/4" = 1'-0"

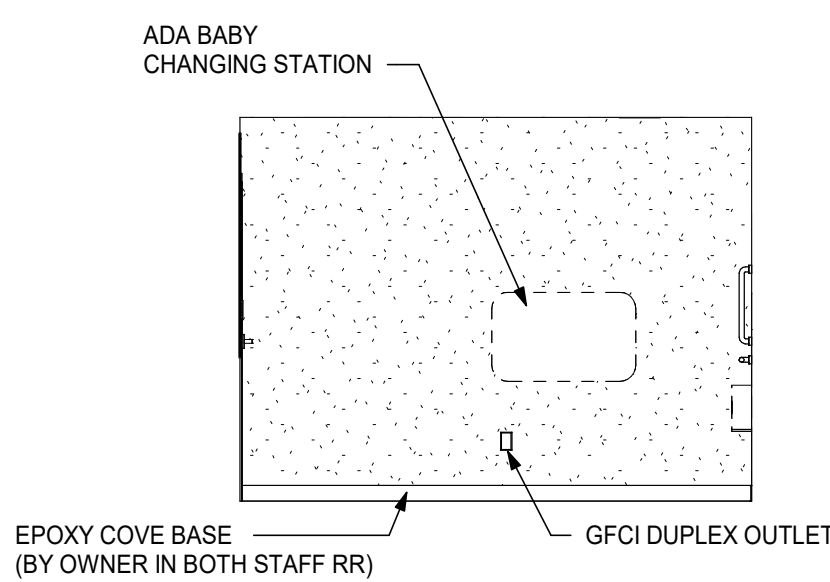


3 STAFF RR - WEST

1/4" = 1'-0"

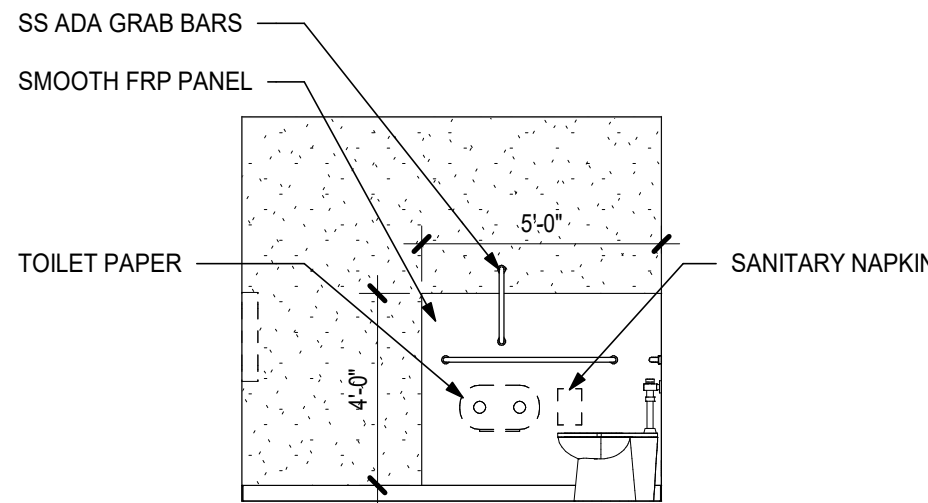

4 STAFF RR - NORTH

1/4" = 1'-0"

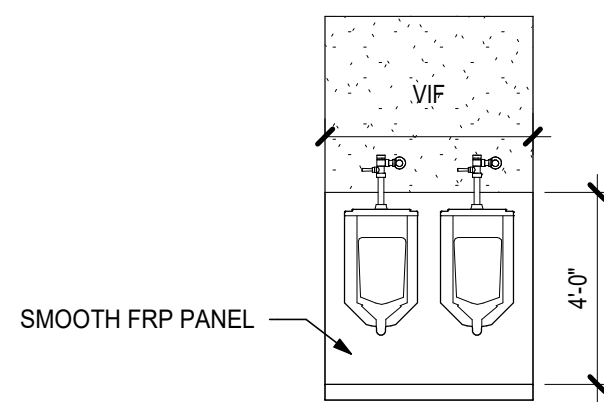

5 BOYS RESTROOM - WEST

1/4" = 1'-0"

MEDFORD SCHOOL DISTRICT HOWARD ELEMENTARY RESTROOM REMODELS


Project

Consultant

Revisions

No.	Description	Date
1	Addendum #1	6/9/2026

Stamp

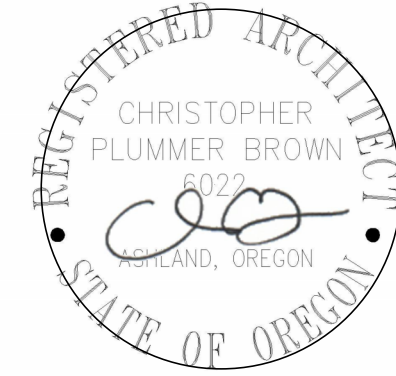

Issuance

CONSTRUCTION DOCUMENTS

Date

5/18/2026

Project Number

26-07

Drawing Title

INTERIOR ELEVATIONS, DETAILS

Sheet No


A5.01

SHEET NOTES

1. FOR DESIGN INTENT ONLY. MECHANICAL, PLUMBING, ELECTRICAL WORK TO BE PERFORMED BY LICENSED CONTRACTOR IN ACCORDANCE WITH THE CODE.
2. REPORT TO ARCHITECT ANY CONFLICTS WITH THE PROPOSED LAYOUT.

LEGEND

- +X'-X" FINISH CEILING HEIGHT ABOVE FINISH FLOOR
- GYP BD CEILING / SOFFIT
- ACOUSTIC CEILING TILE (ACT)
- SUPPLY EXHAUST AIR TERMINAL SHOWN FOR LOCATION ONLY - NOT ALL LOCATIONS MAY BE SHOWN
- LIGHT FIXTURE SHOWN FOR LOCATION ONLY - NOT ALL LOCATIONS MAY BE SHOWN
- INTERCOM

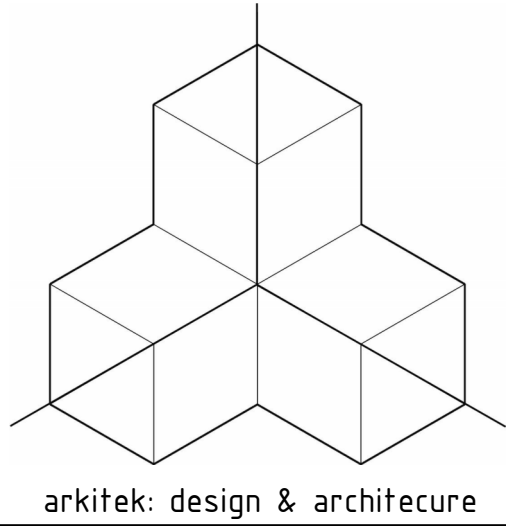

MEDFORD SCHOOL DISTRICT
HOWARD ELEMENTARY
RESTROOM REMODELS


Project

Consultant

Revisions

No.	Description	Date
1	Addendum #1	6/9/2026

Stamp

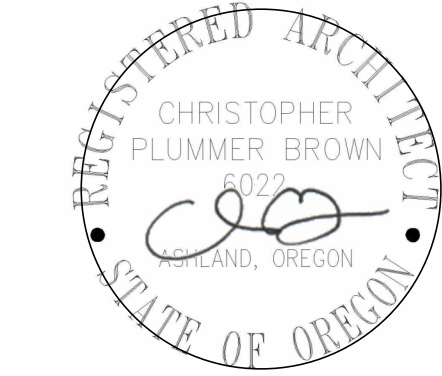

Issuance

CONSTRUCTION
DOCUMENTS


Date
5/18/2026

Project Number
26-07

Drawing Title
REFLECTED CEILING
PLAN


Sheet No

A6.01

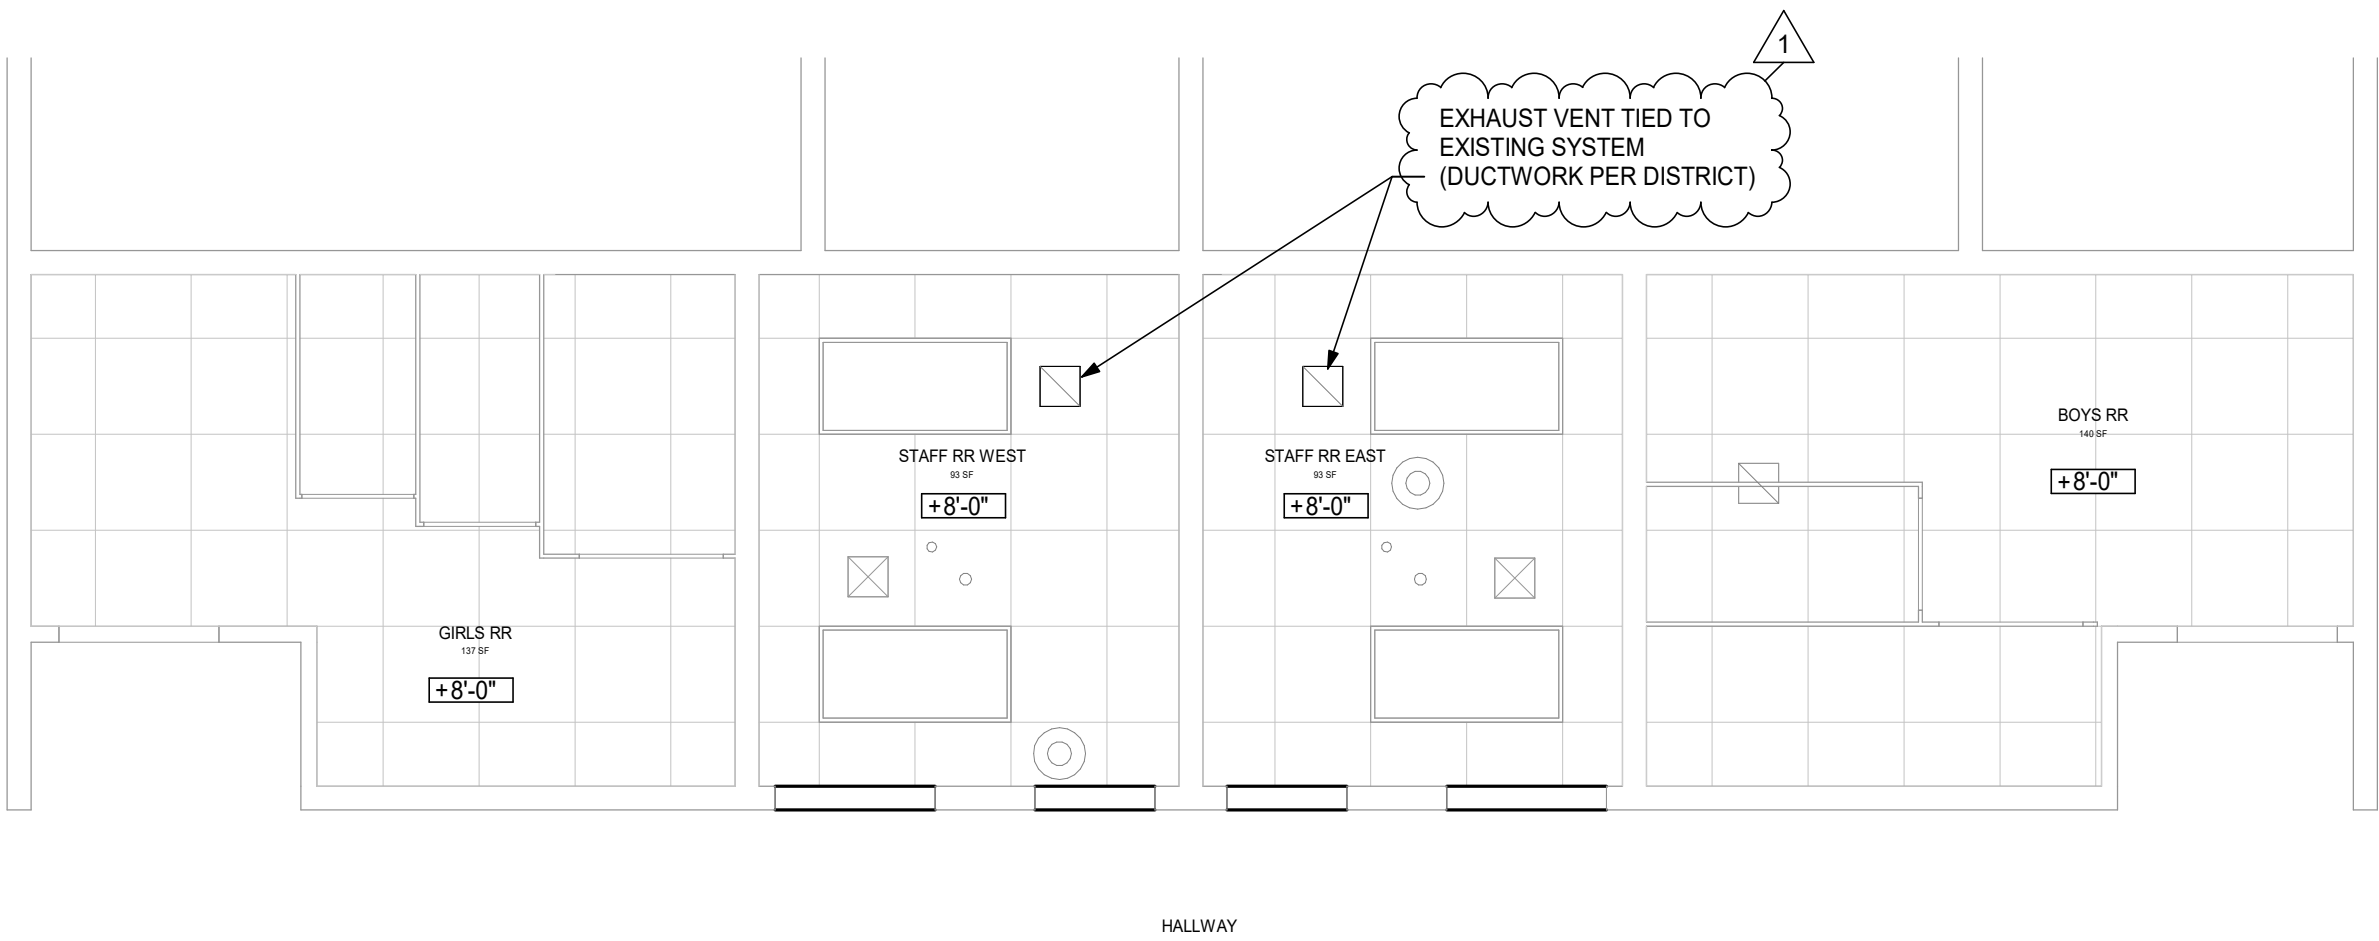


2 REFLECTED CEILING PLAN

1/4" = 1'-0"

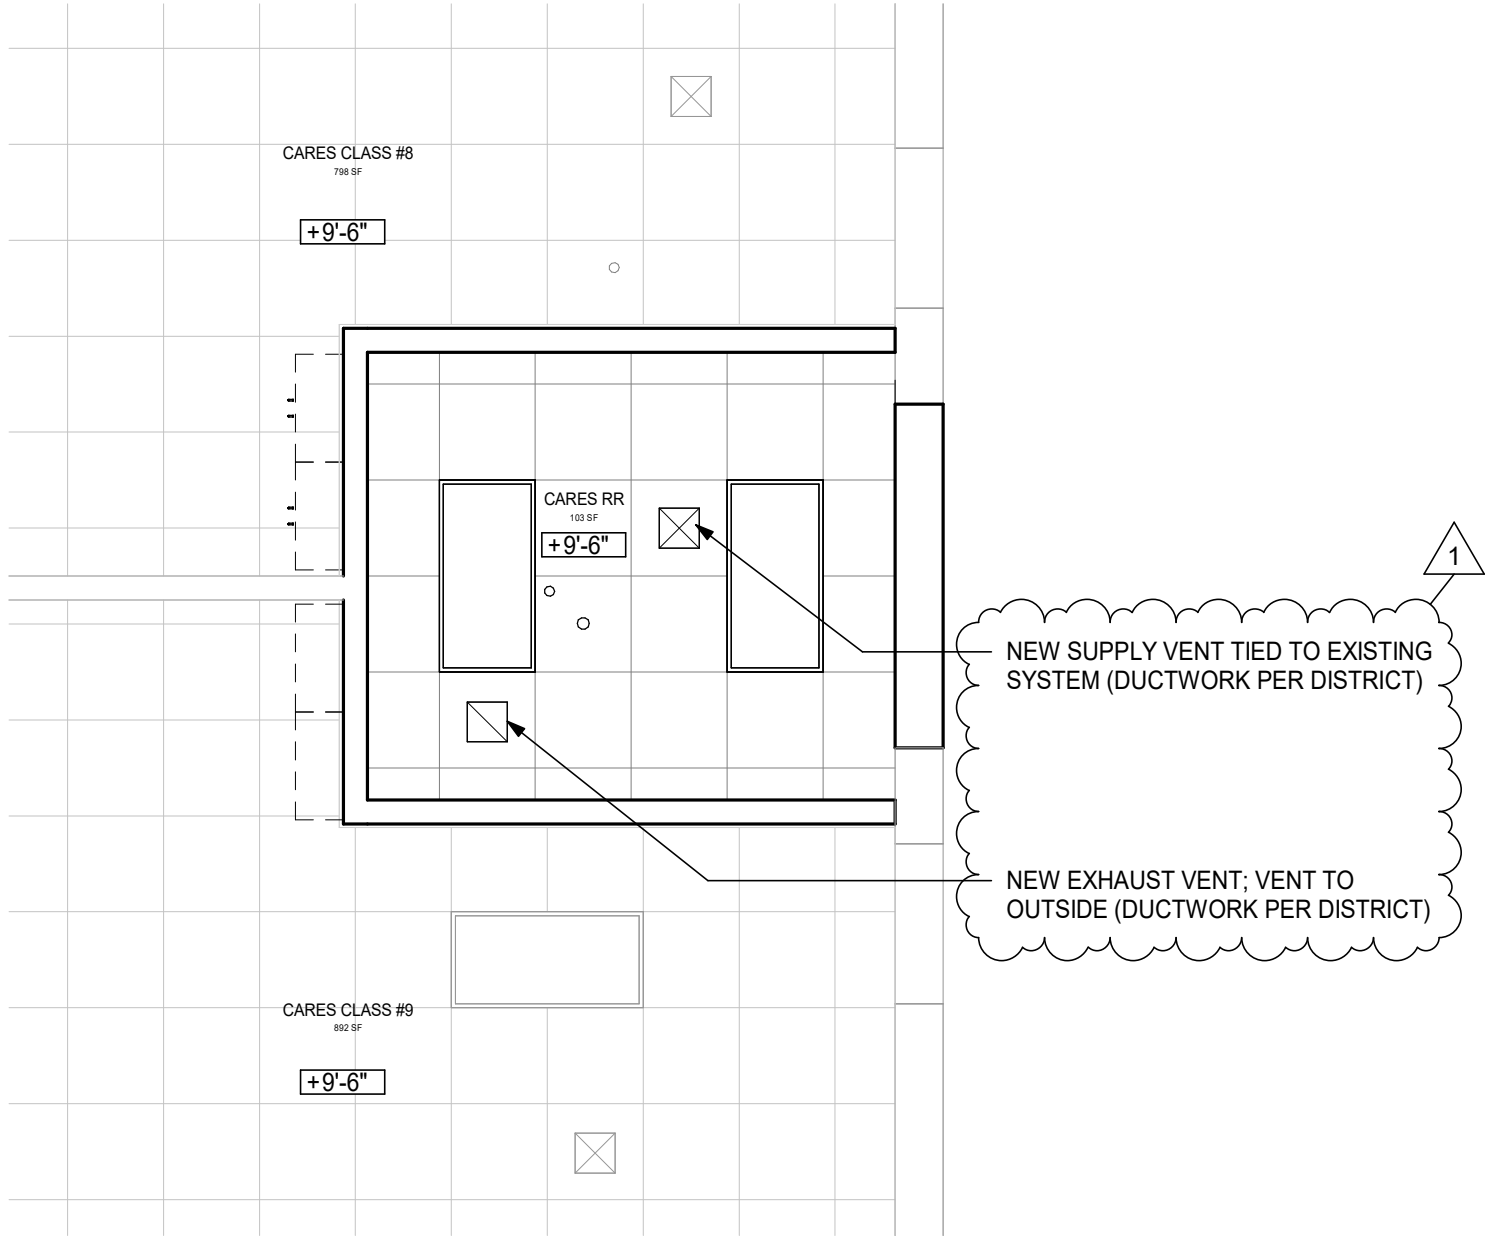

3 PARTIAL REFLECTED CEILING PLAN

1/4" = 1'-0"

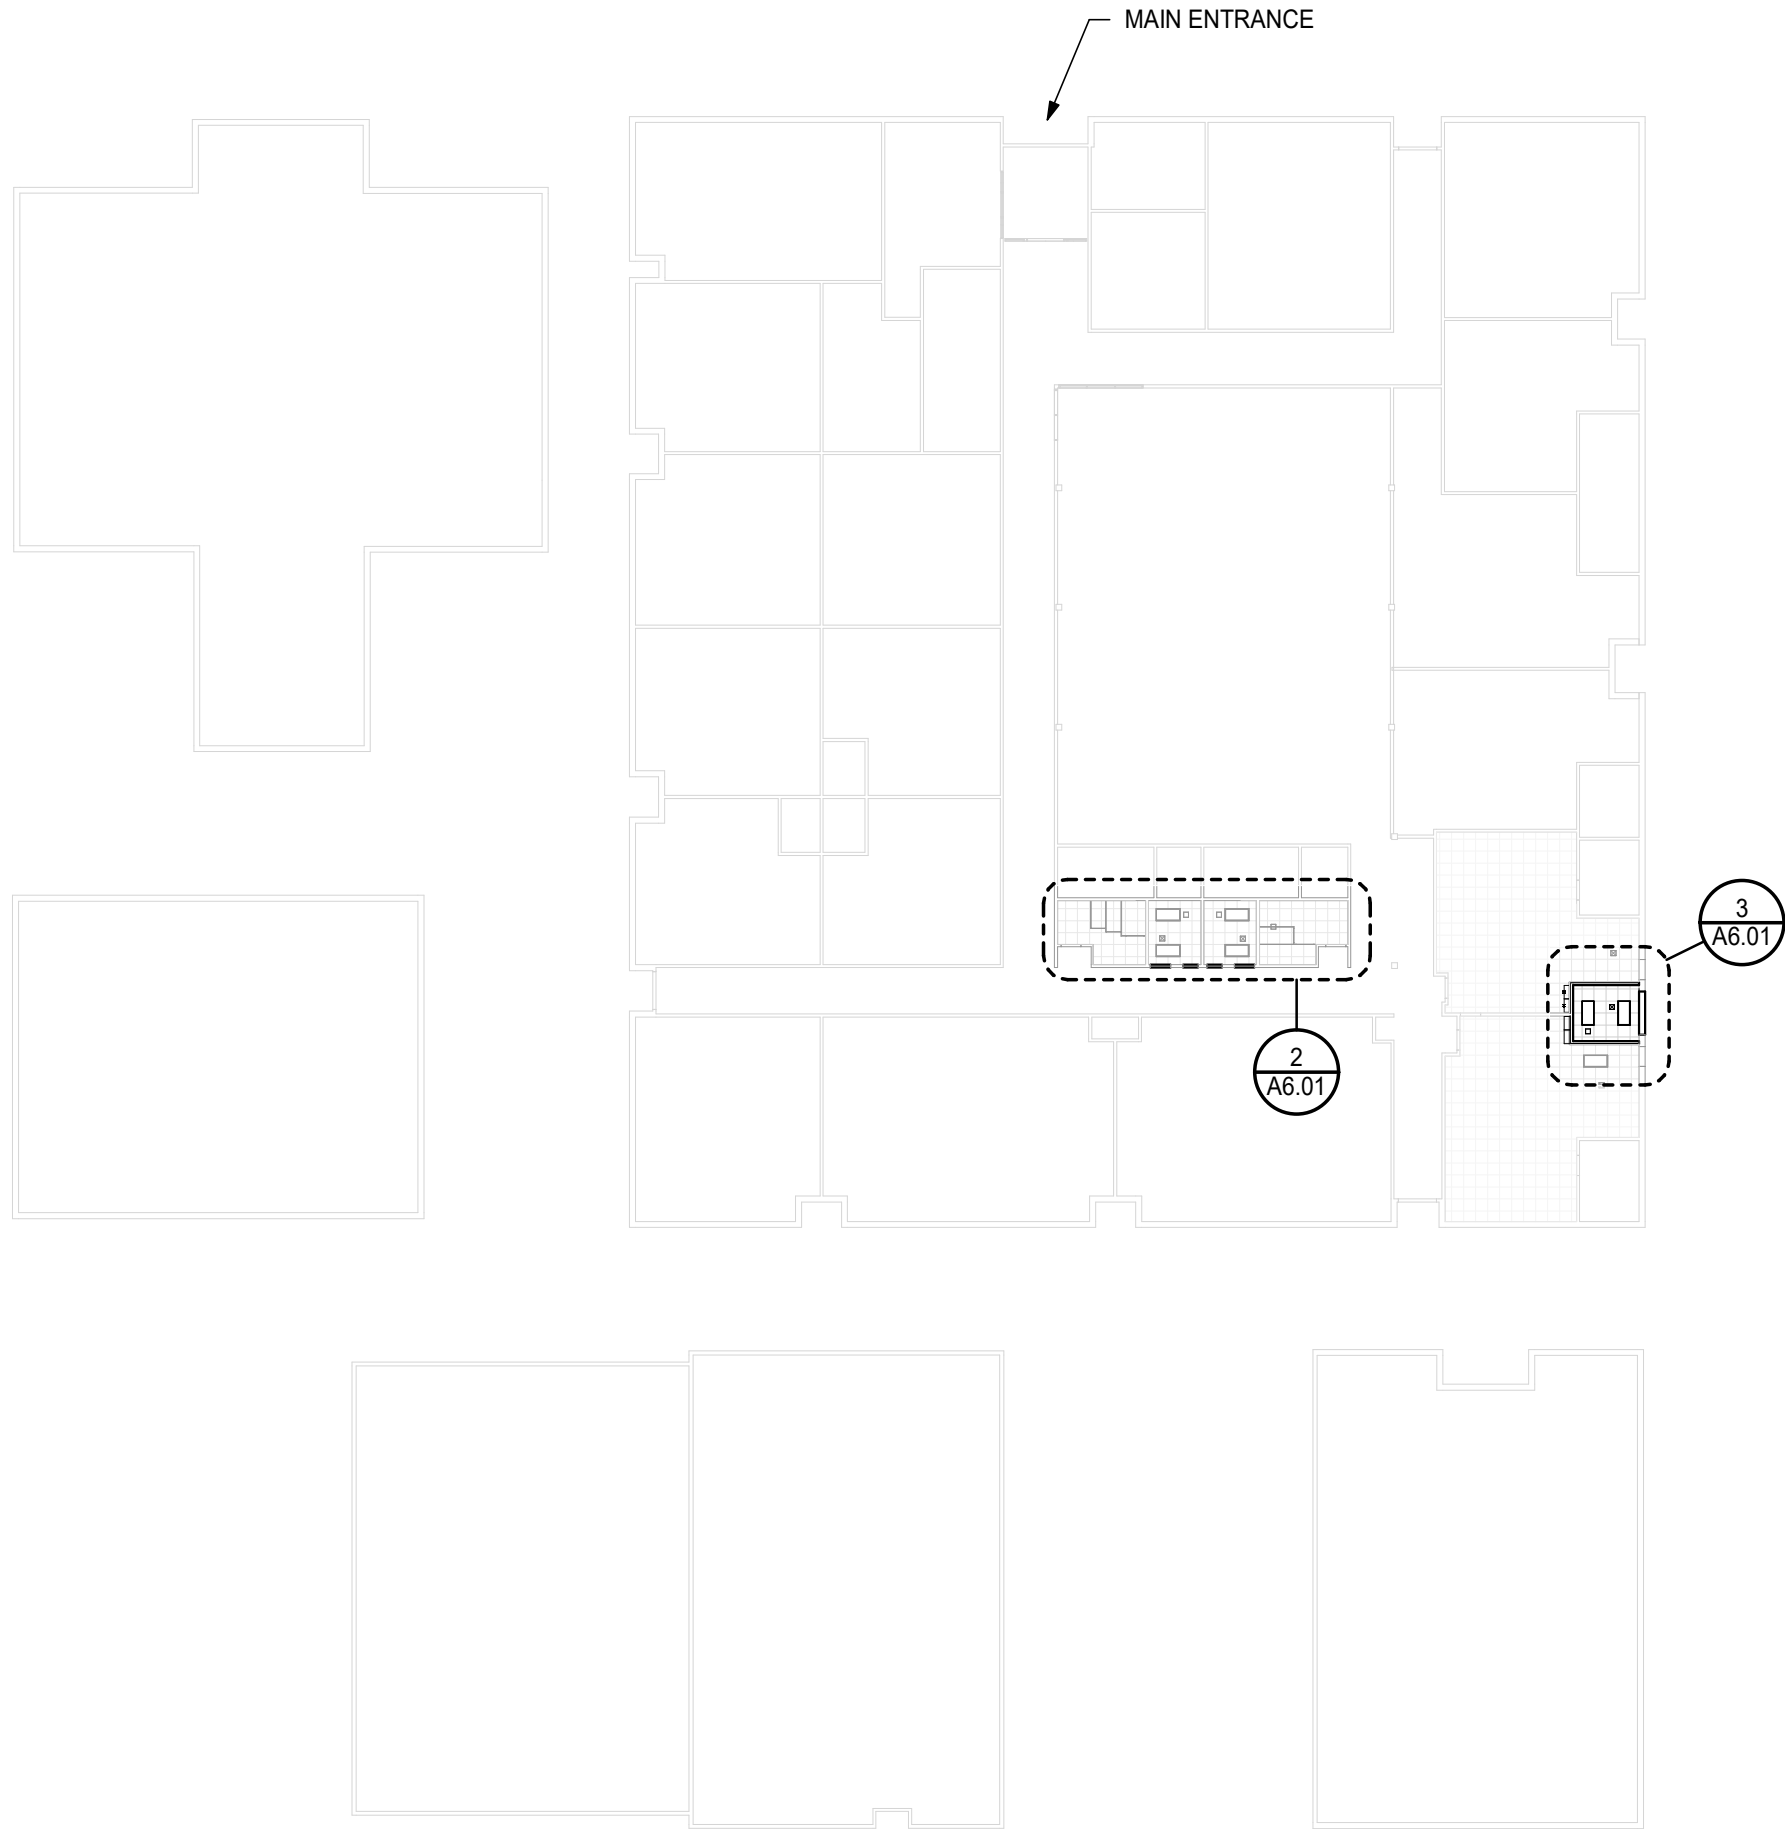

1 OVERALL REFLECTED CEILING PLAN

1/32" = 1'-0"