



DATE 6/12/2026 1:15:42 PM
FILE PATH C:\Users\saun\Desktop\arkitek_local\Kennedy/restrooms\260611_Kennedy Restrooms_PT.rvt

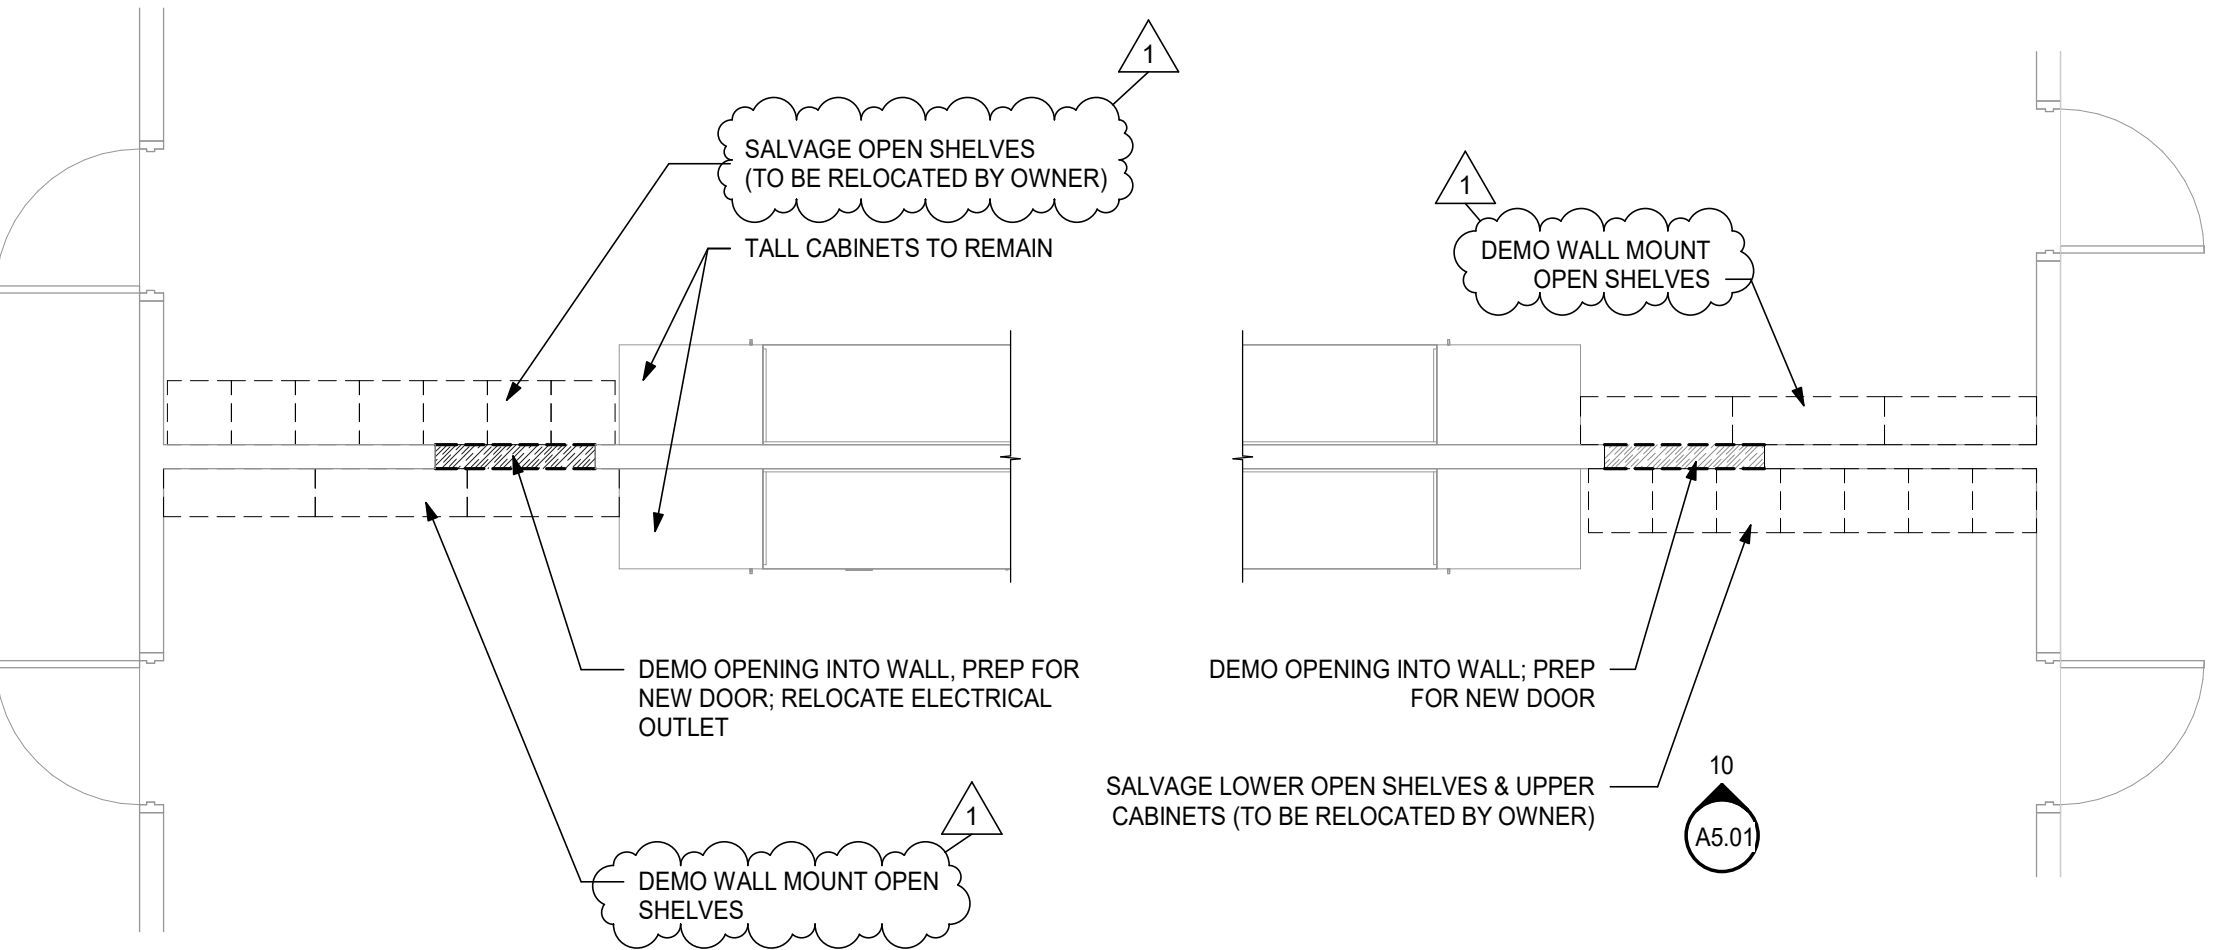


3&4 DEMOLITION - NEW DOORS BETWEEN CLASSROOMS

1/4" = 1'-0"

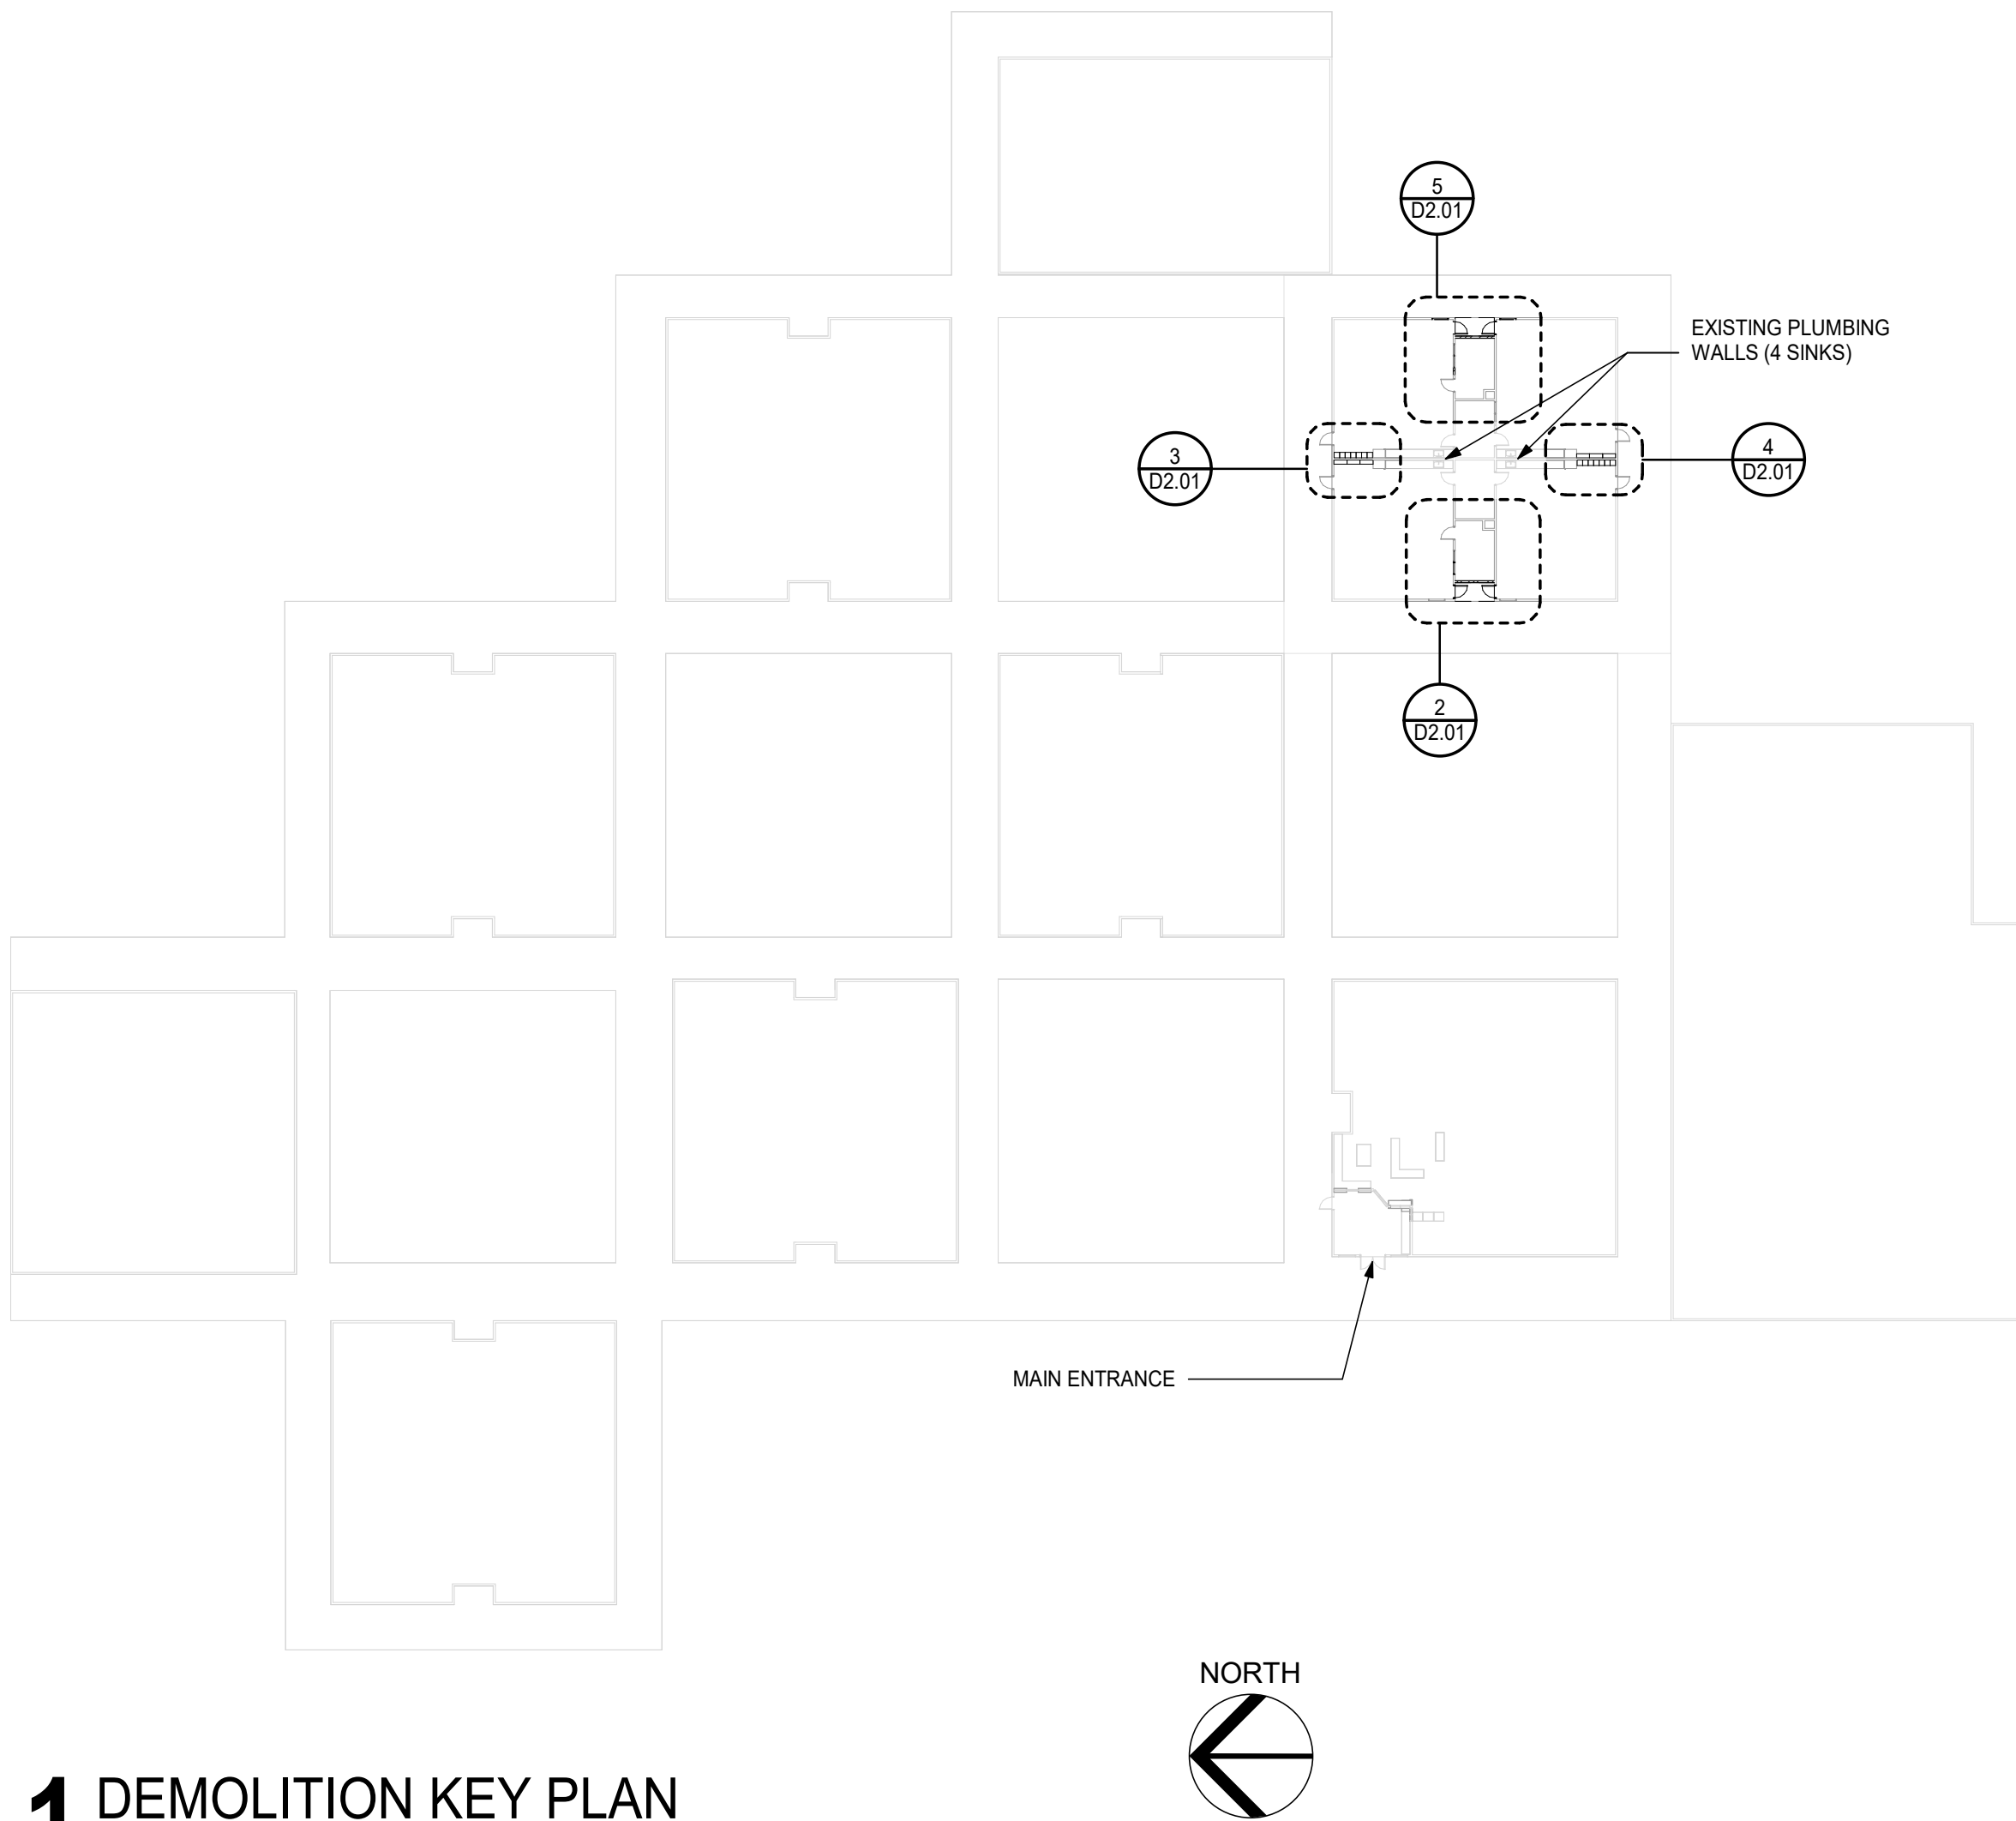


1 DEMOLITION KEY PLAN

1" = 40'-0"

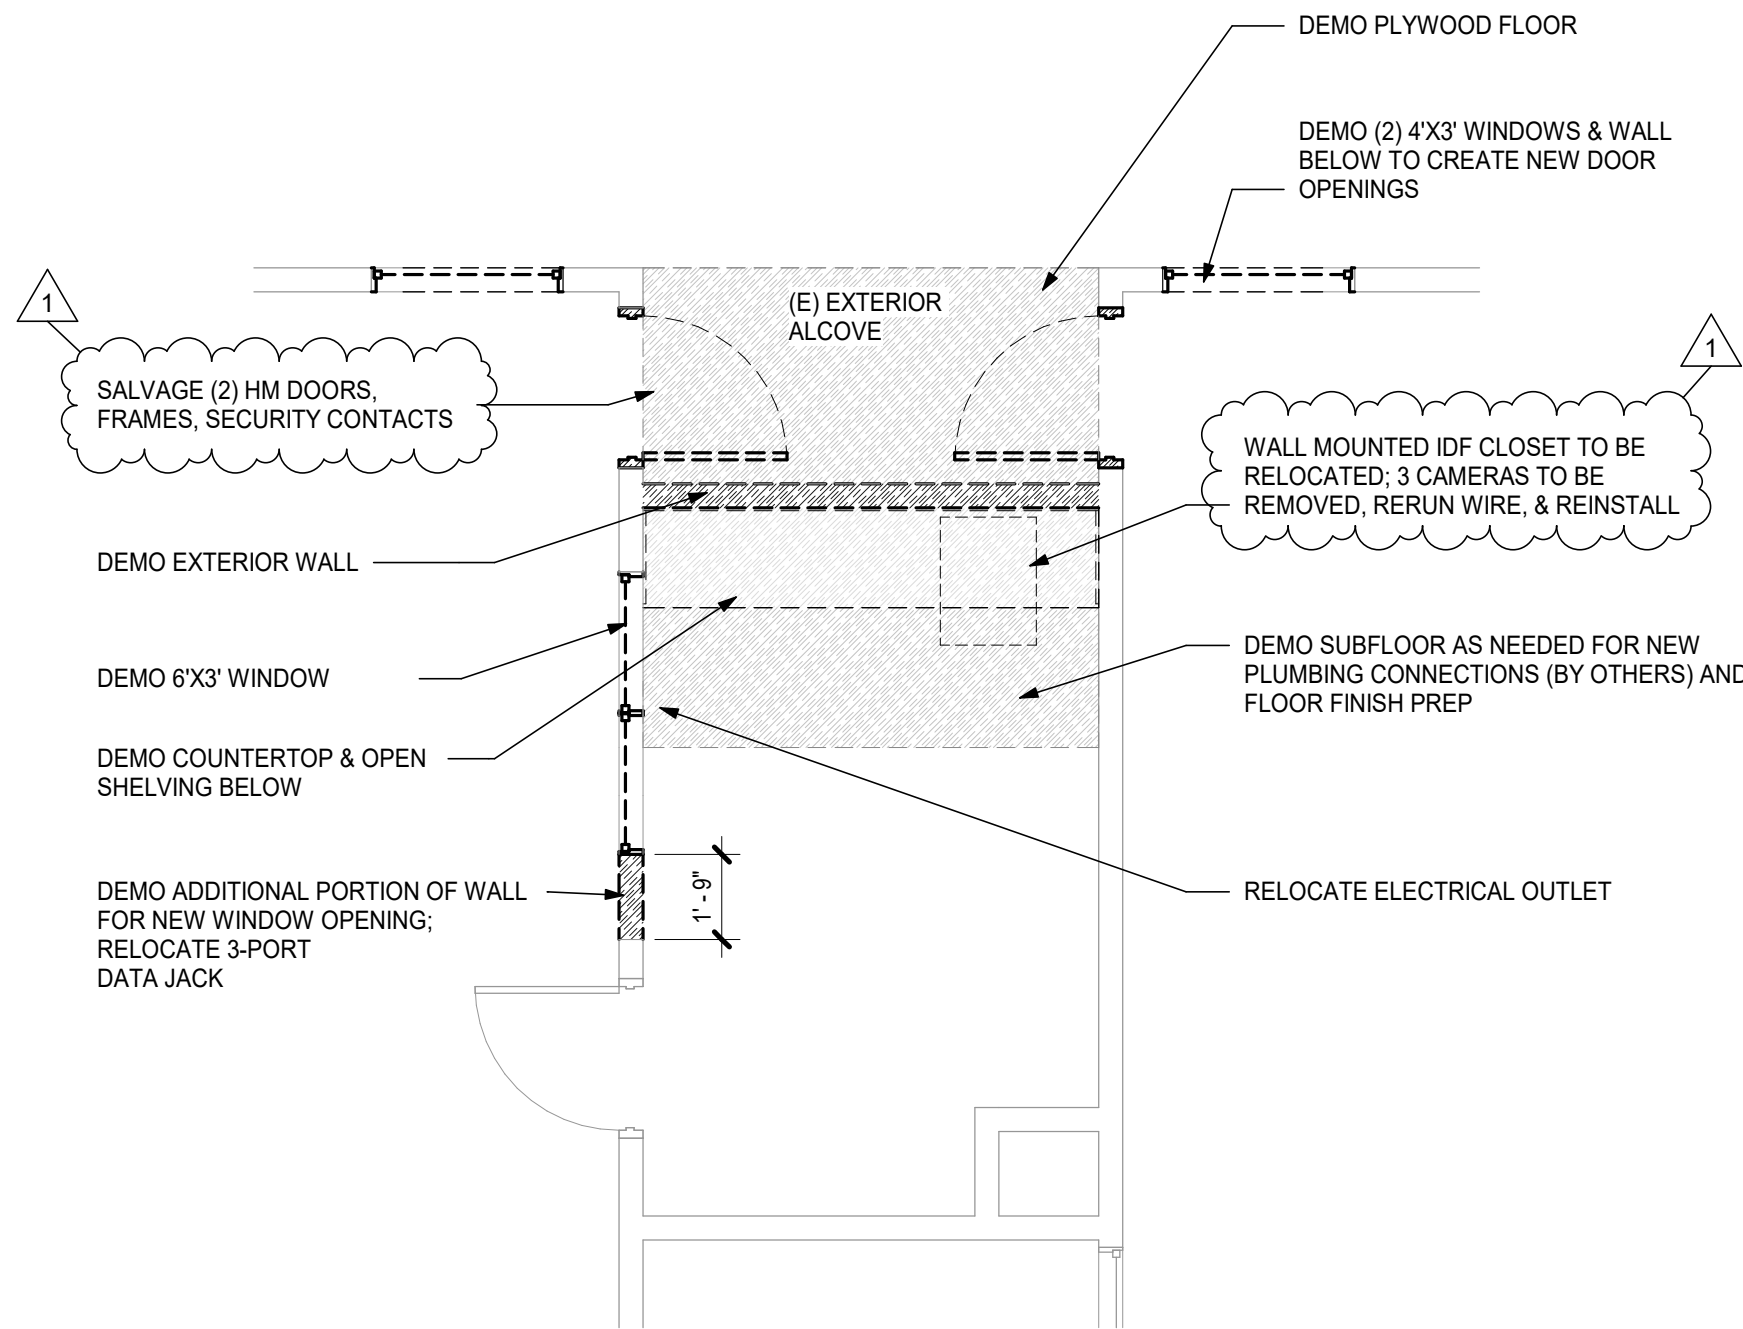

5 DEMOLITION PLAN - MAPS RESTROOMS

1/4" = 1'-0"

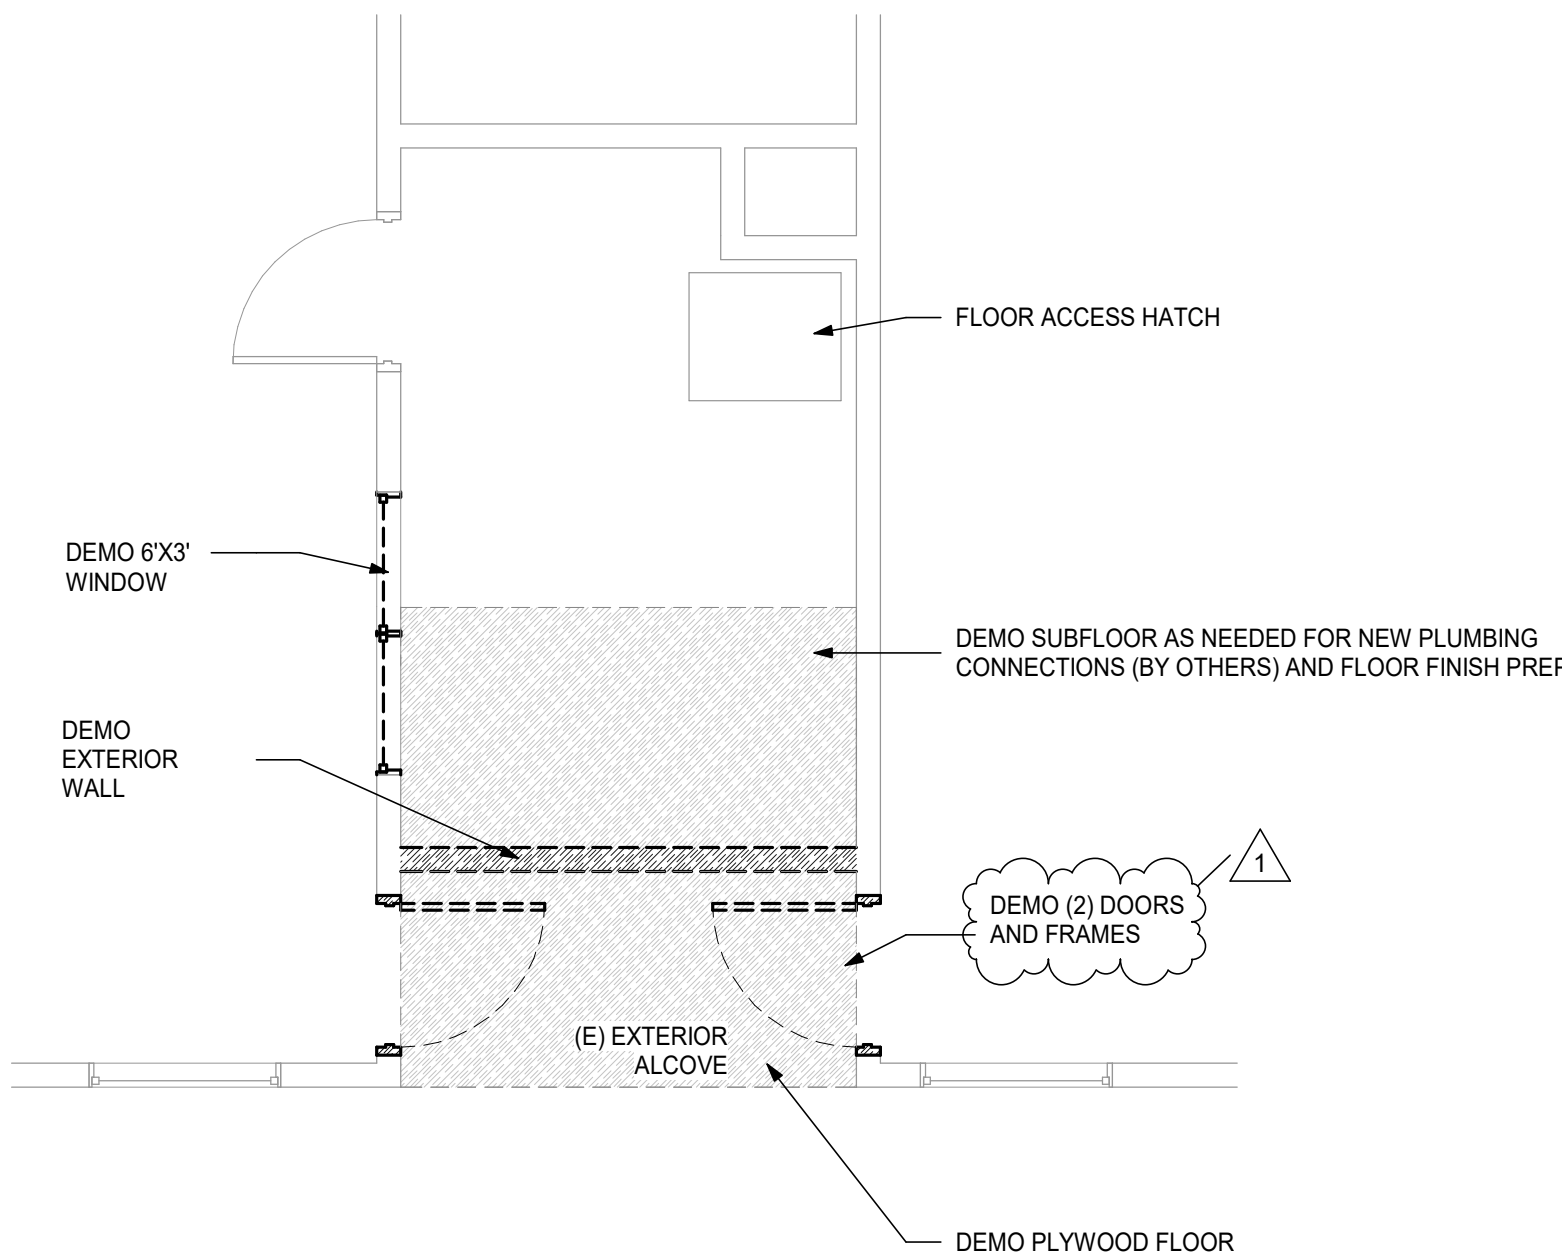

2 DEMOLITION PLAN - STAFF RESTROOMS


1/4" = 1'-0"

SHEET NOTES

1. VERIFY EXTENT OF DEMOLITION WITH PROPOSED FLOOR PLANS.
2. PATCH ALL EXISTING WALLS AS REQUIRED TO PROVIDE A SMOOTH SURFACE FOR NEW FINISHES.
3. CONTRACTOR SHALL PROVIDE TEMPORARY PARTITION DUST BARRIERS IN ORDER TO MINIMIZE THE SPREAD OF DUST AND DEBRIS, AND TO PROTECT ADJACENT SPACES.
4. CONTRACTOR SHALL BE RESPONSIBLE FOR THE REMOVAL OF ALL DEMOLITION MATERIAL, IN ACCORDANCE WITH BUILDING OWNER / TENANT STANDARDS.
5. PULL ANY DEMOLISHED WIRING BACK TO THE NEAREST JUNCTION BOX AND CAP IN ACCORDANCE WITH CODE.
6. PULL ANY DEMOLISHED PLUMBING LINES BACK TO THE NEAREST POINT OF CIRCULATION AND CAP IN ACCORDANCE WITH CODE.

LEGEND

- ===== WALL TO BE DEMOLISHED
- ===== EXISTING WALL TO REMAIN
- ===== FLOOR SHEATHING TO BE DEMOLISHED

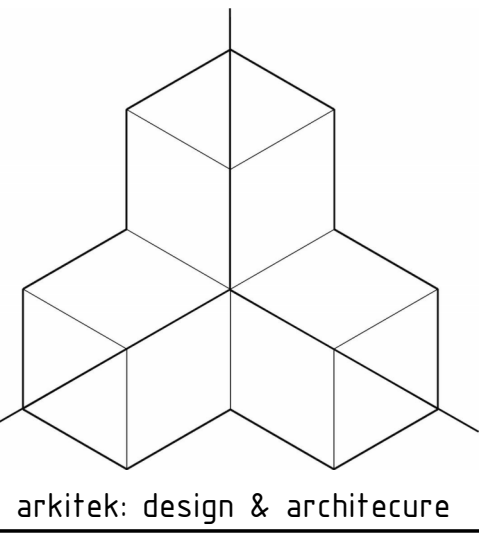

MEDFORD SCHOOL DISTRICT KENNEDY ELEMENTARY RESTROOM REMODELS

2860 N Keene Way Dr
Medford, OR 97504


Project

Consultant

Revisions

No.	Description	Date
1	ADDENDUM #1	6/12/2026

Stamp

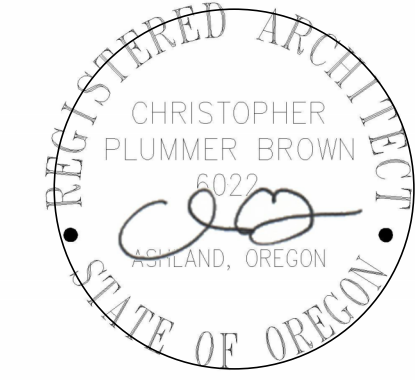

Issuance

CONSTRUCTION DOCUMENTS

Date

5/29/2026

Project Number

26-14

Drawing Title

DEMOLITION FLOOR PLAN

Sheet No

D2.01


SHEET NOTES

1. VERIFY EXTENT OF DEMOLITION WITH PROPOSED FLOOR PLANS.
2. PATCH ALL EXISTING WALLS AS REQUIRED TO PROVIDE A SMOOTH SURFACE FOR NEW FINISHES.
3. CONTRACTOR SHALL PROVIDE TEMPORARY PARTITION DUST BARRIERS IN ORDER TO MINIMIZE THE SPREAD OF DUST AND DEBRIS, AND TO PROTECT ADJACENT SPACES.
4. CONTRACTOR SHALL BE RESPONSIBLE FOR THE REMOVAL OF ALL DEMOLITION MATERIAL, IN ACCORDANCE WITH BUILDING OWNER / TENANT STANDARDS.
5. PULL ANY DEMOLISHED WIRING BACK TO THE NEAREST JUNCTION BOX AND CAP IN ACCORDANCE WITH CODE.
6. PULL ANY DEMOLISHED PLUMBING LINES BACK TO THE NEAREST POINT OF CIRCULATION AND CAP IN ACCORDANCE WITH CODE.

LEGEND

- WALL TO BE DEMOLISHED
- EXISTING WALL TO REMAIN
- GYP BD CEILING / SOFFIT TO BE DEMOLISHED
- AIR TERMINALS
- LIGHT FIXTURE TO BE DEMOLISHED
- SUPPLY

RETURN

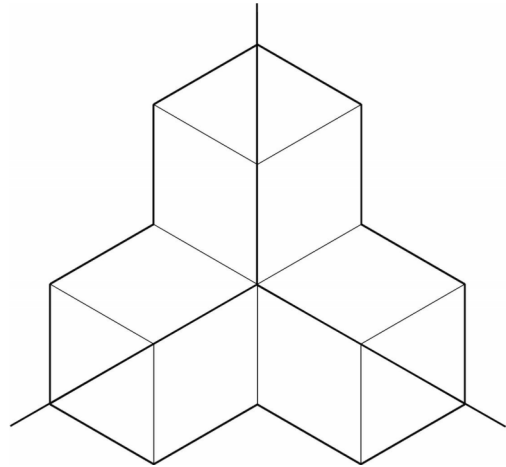

MEDFORD SCHOOL DISTRICT
KENNEDY ELEMENTARY
RESTROOM REMODELS


2860 N Keene Way Dr
Medford, OR 97504

Project

Consultant

Revisions		
No.	Description	Date
1	ADDENDUM #1	6/12/2026

Stamp

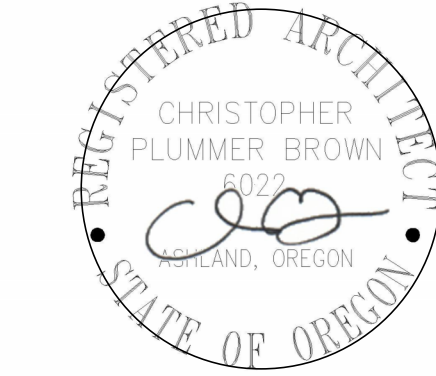

Issuance
CONSTRUCTION
DOCUMENTS


Date
5/29/2026

Project Number
26-14

Drawing Title
DEMOLITION RCP


Sheet No

D6.01

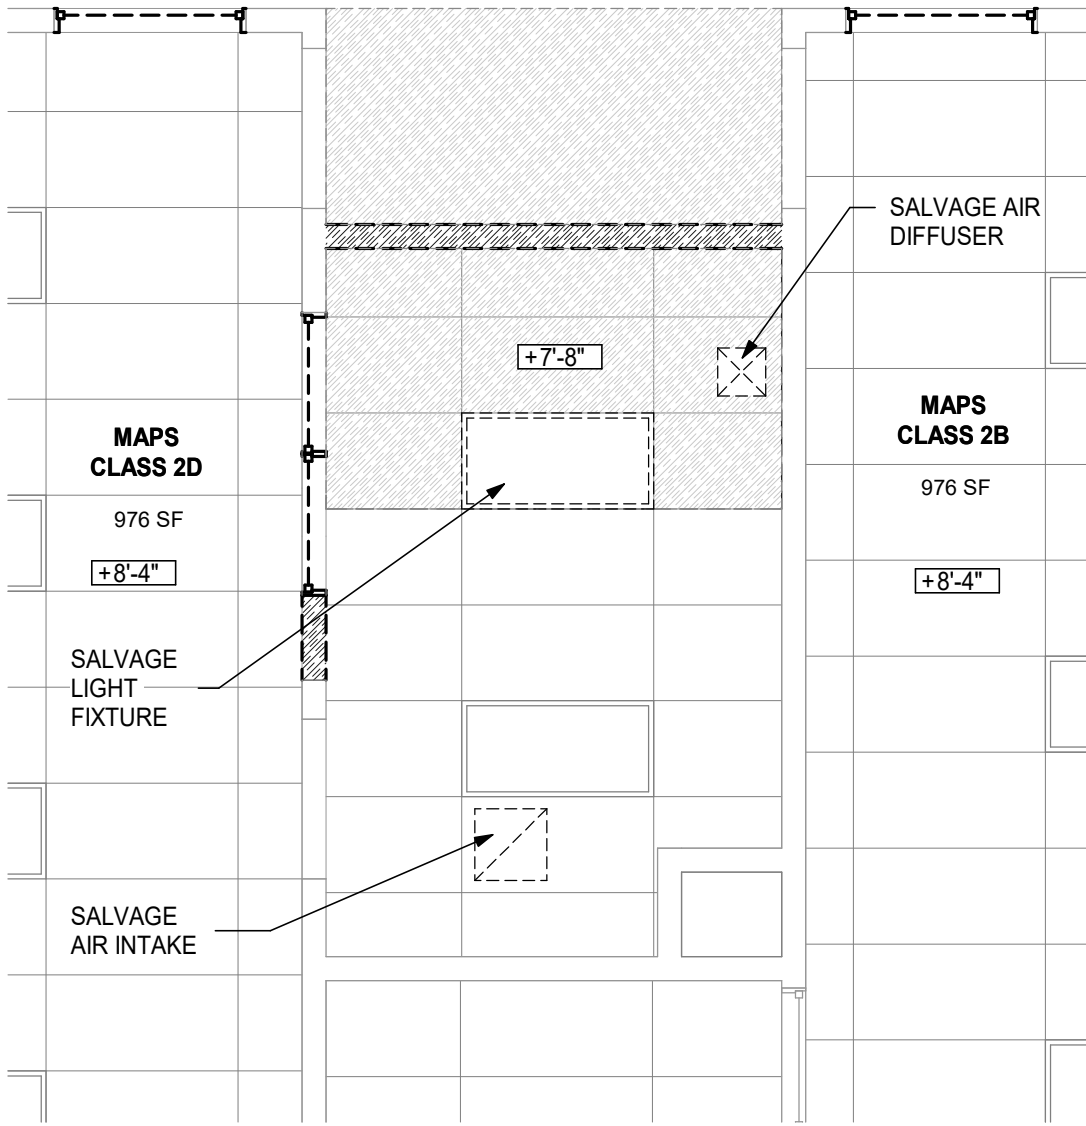


3 DEMOLITION RCP - MAPS RESTROOM

1/4" = 1'-0"

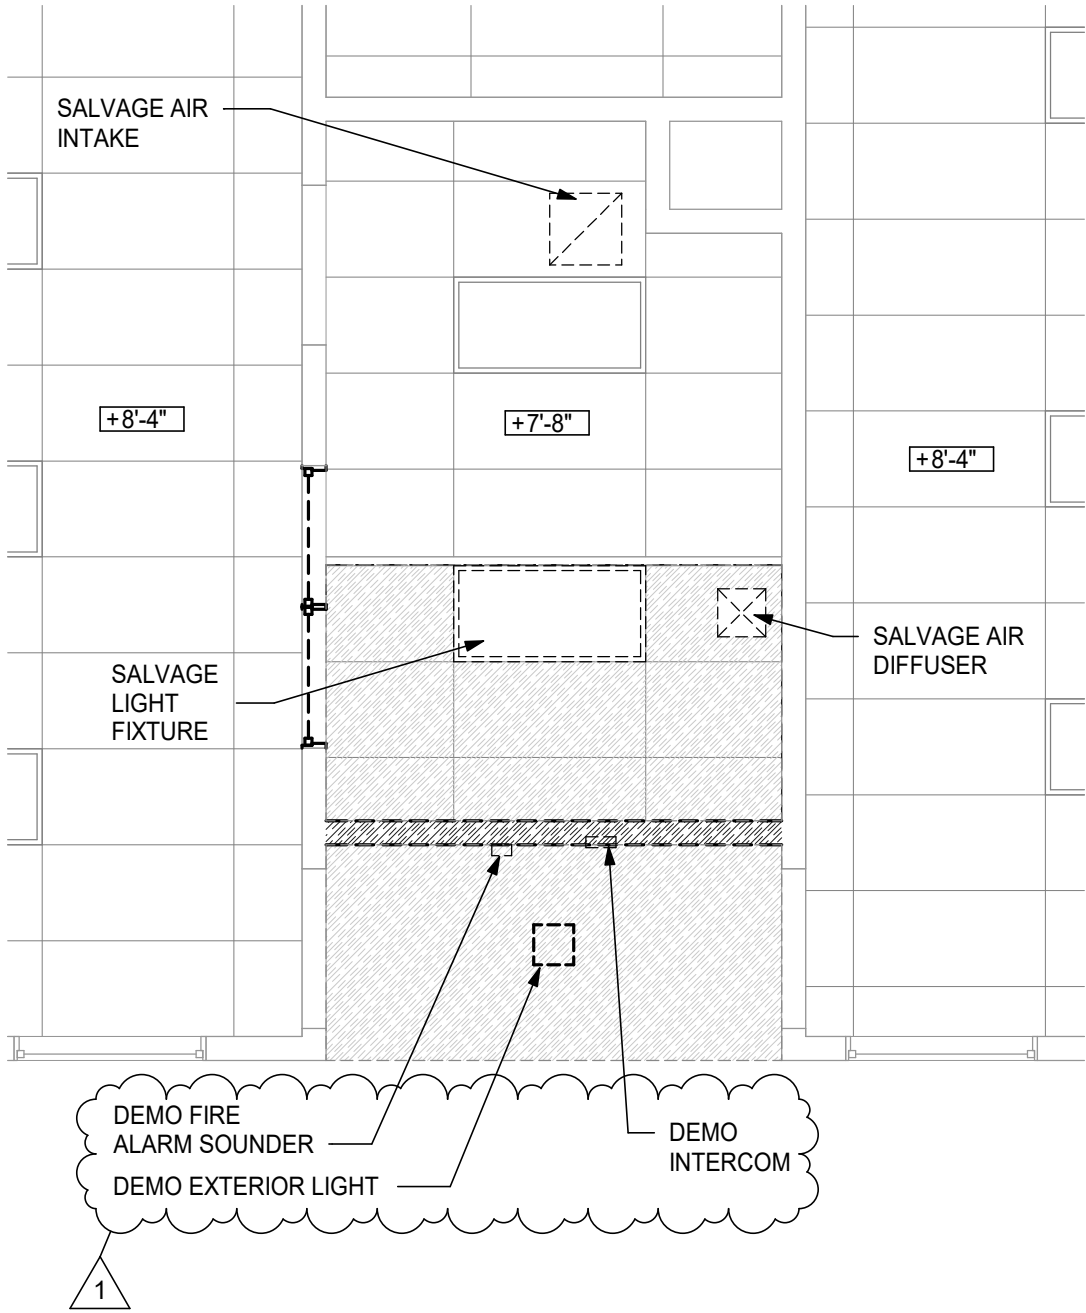


2 DEMOLITION RCP - STAFF RESTROOM

1/4" = 1'-0"

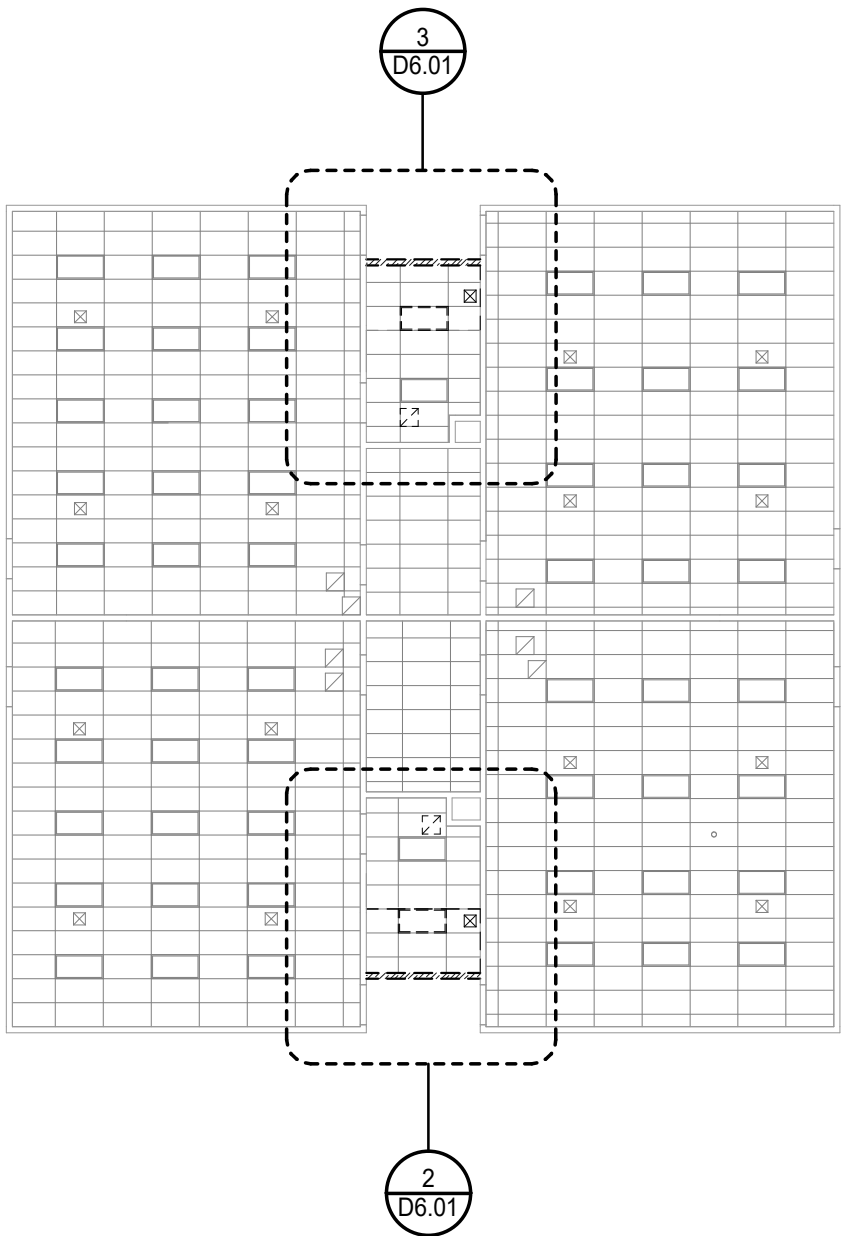


1 DEMOLITION REFLECTED CEILING PLAN KEY


1/16" = 1'-0"

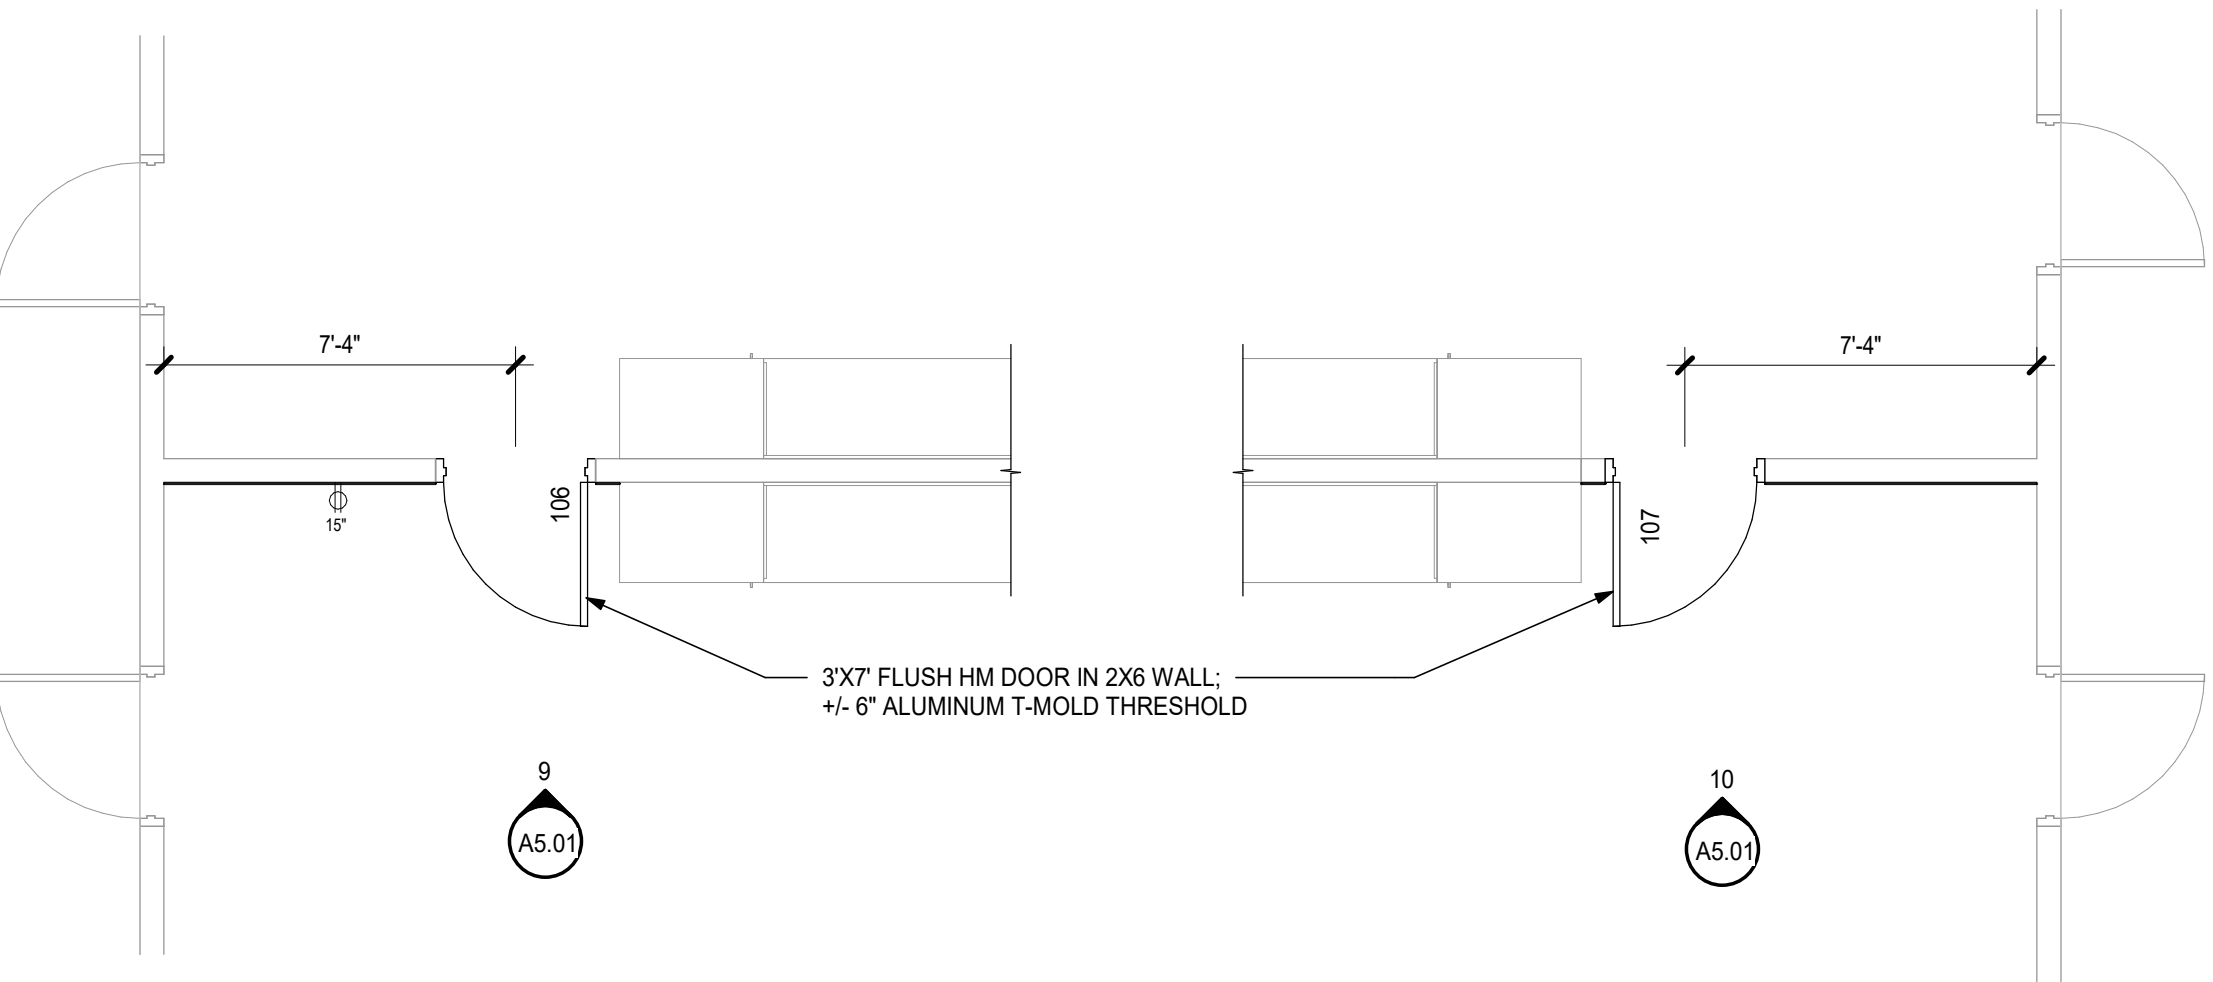


3&4 PROPOSED PLAN - NEW DOORS BETWEEN CLASSROOMS
1/4" = 1'-0"

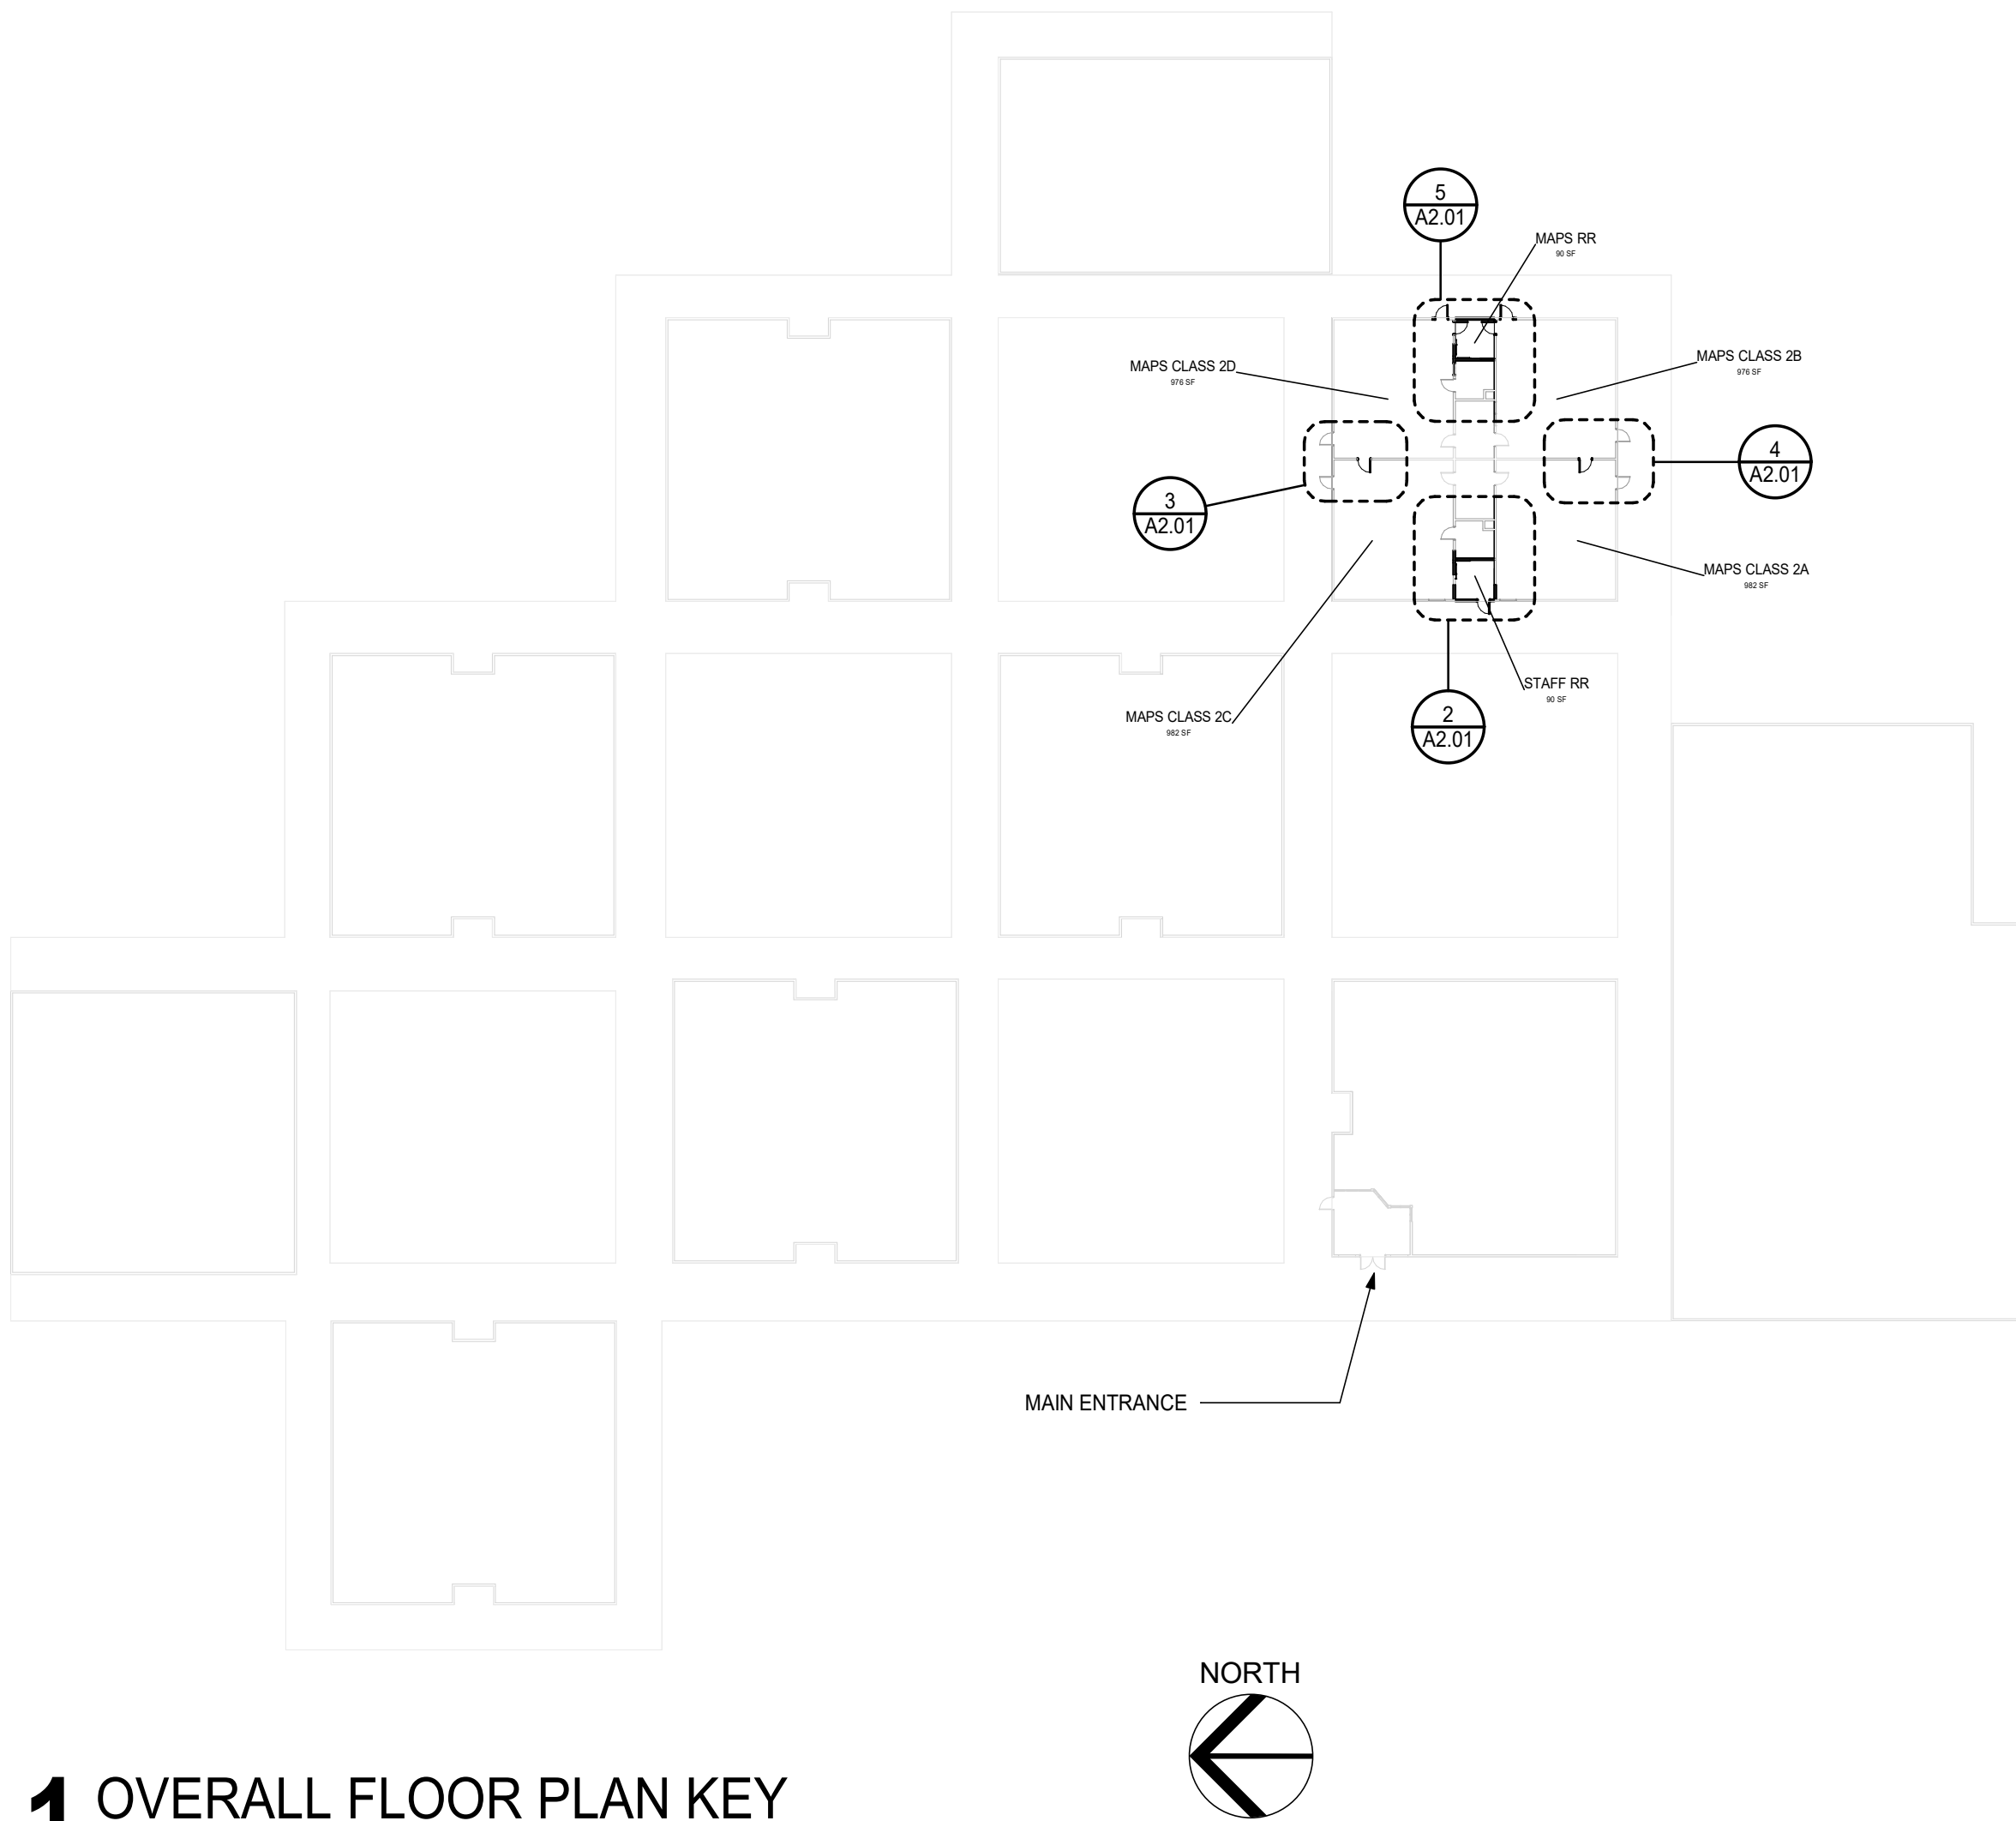

1 OVERALL FLOOR PLAN KEY
1" = 40'-0"

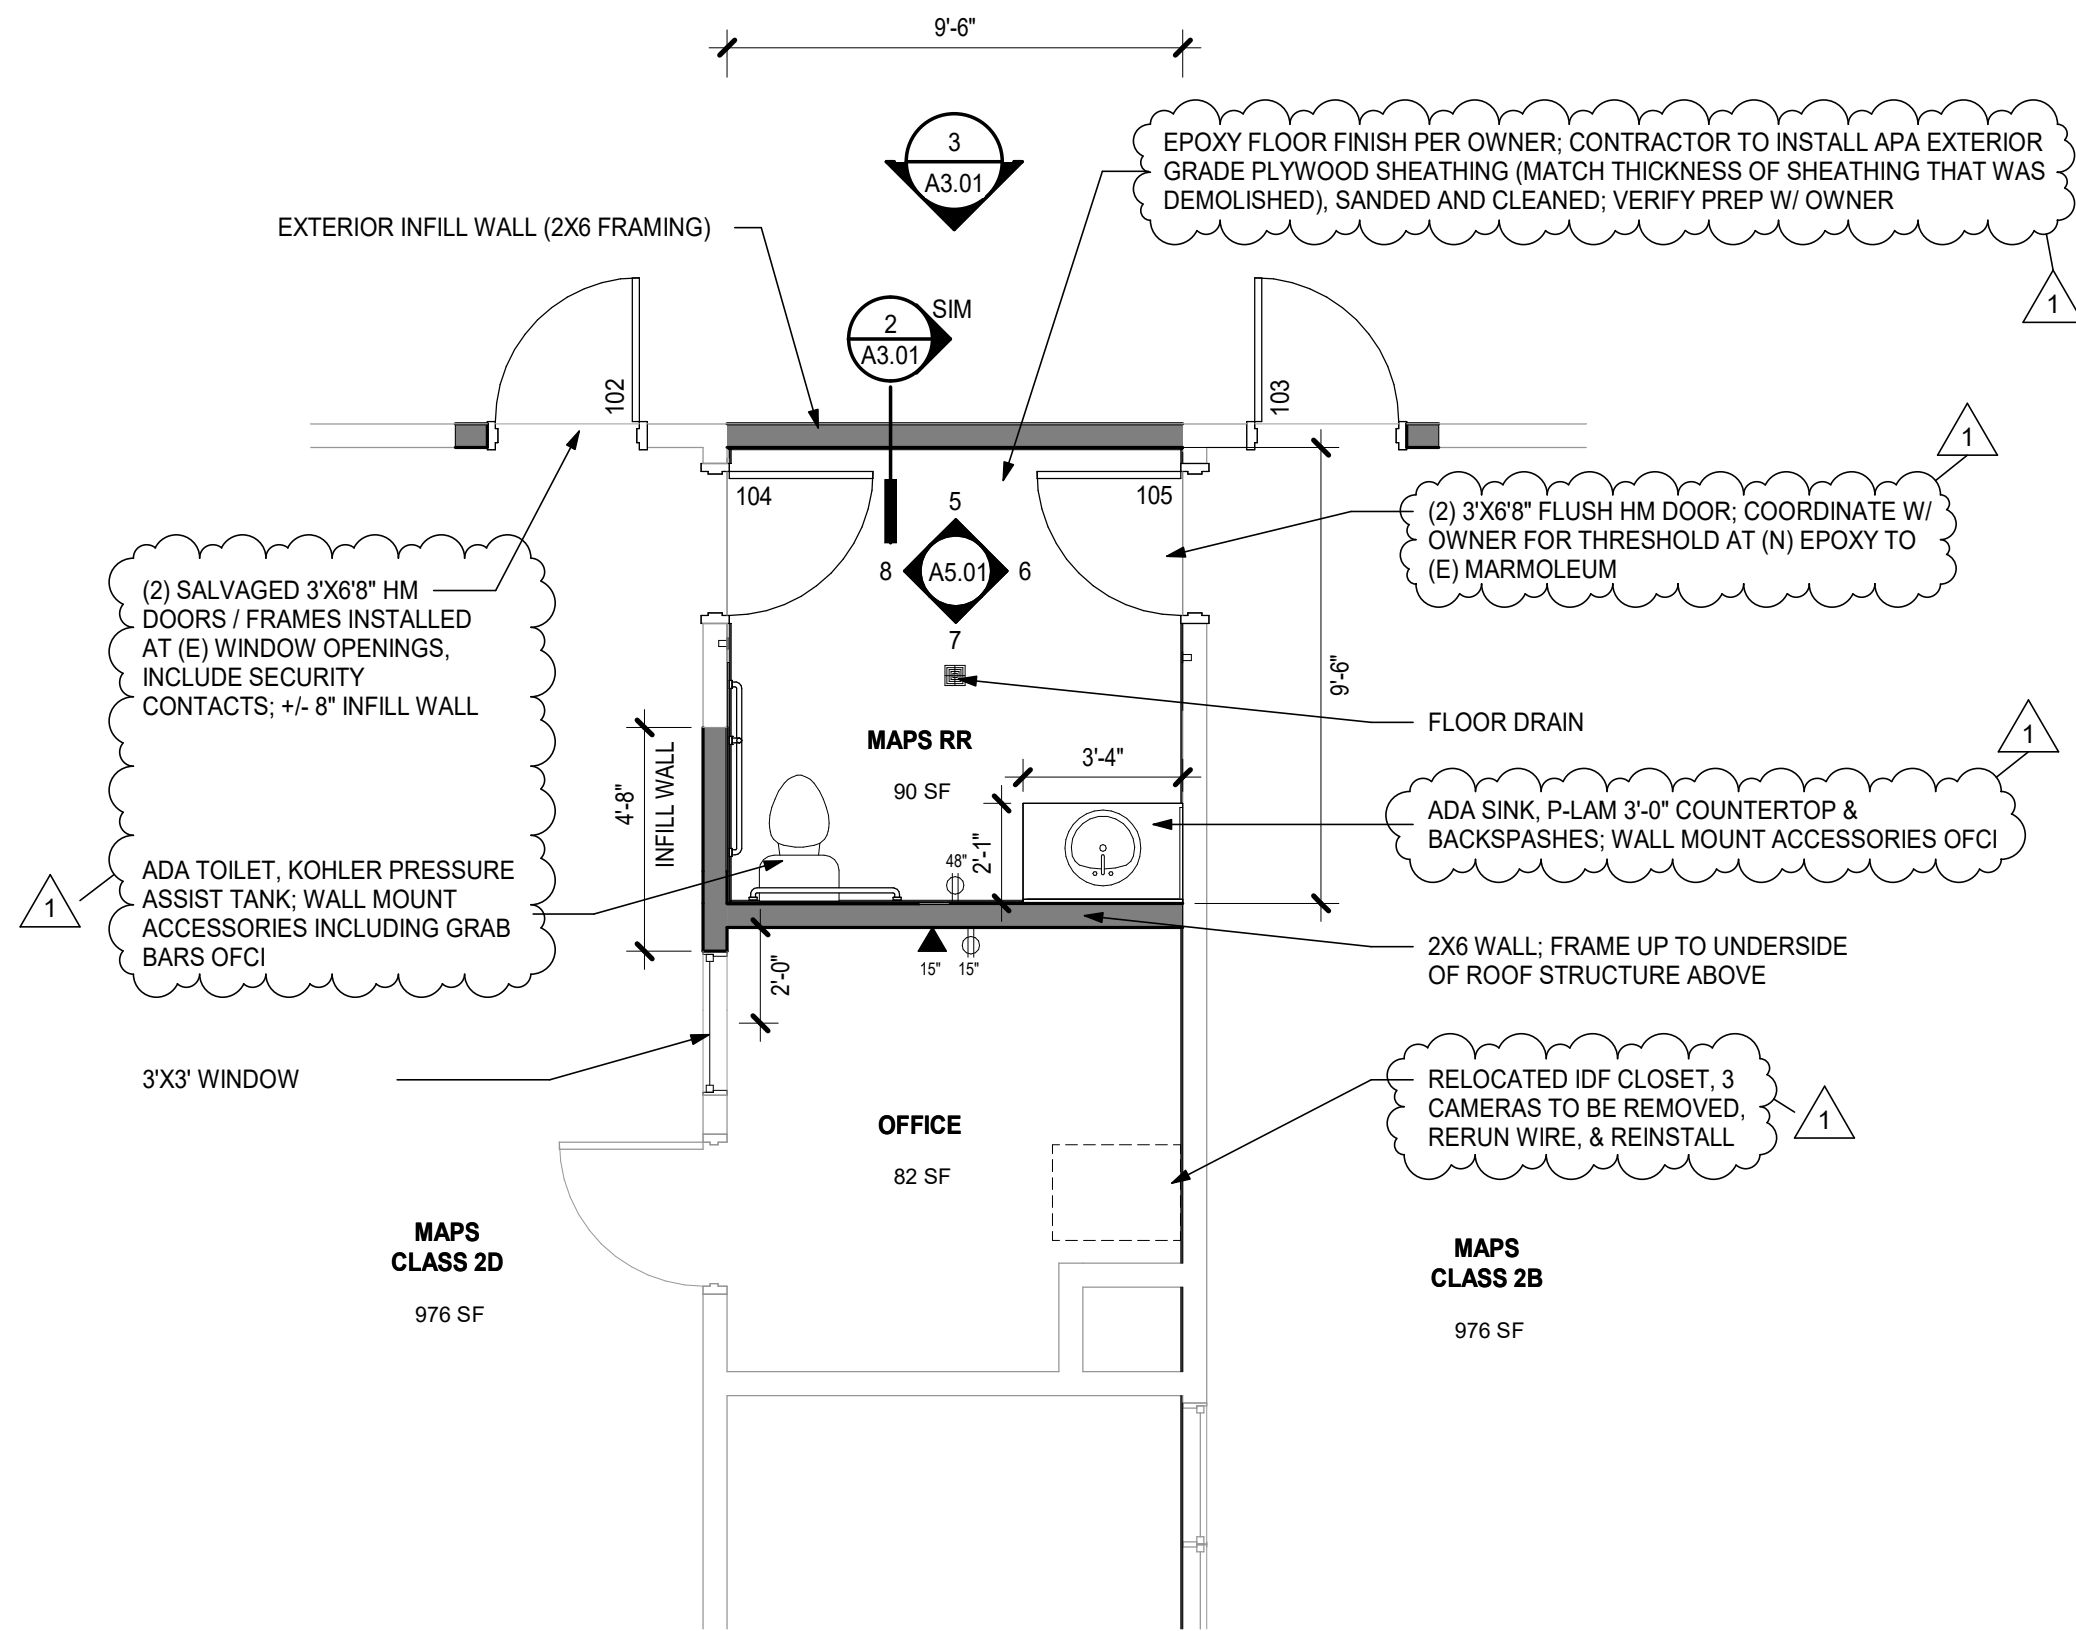

5 PROPOSED FLOOR PLAN - MAPS RESTROOM
1/4" = 1'-0"

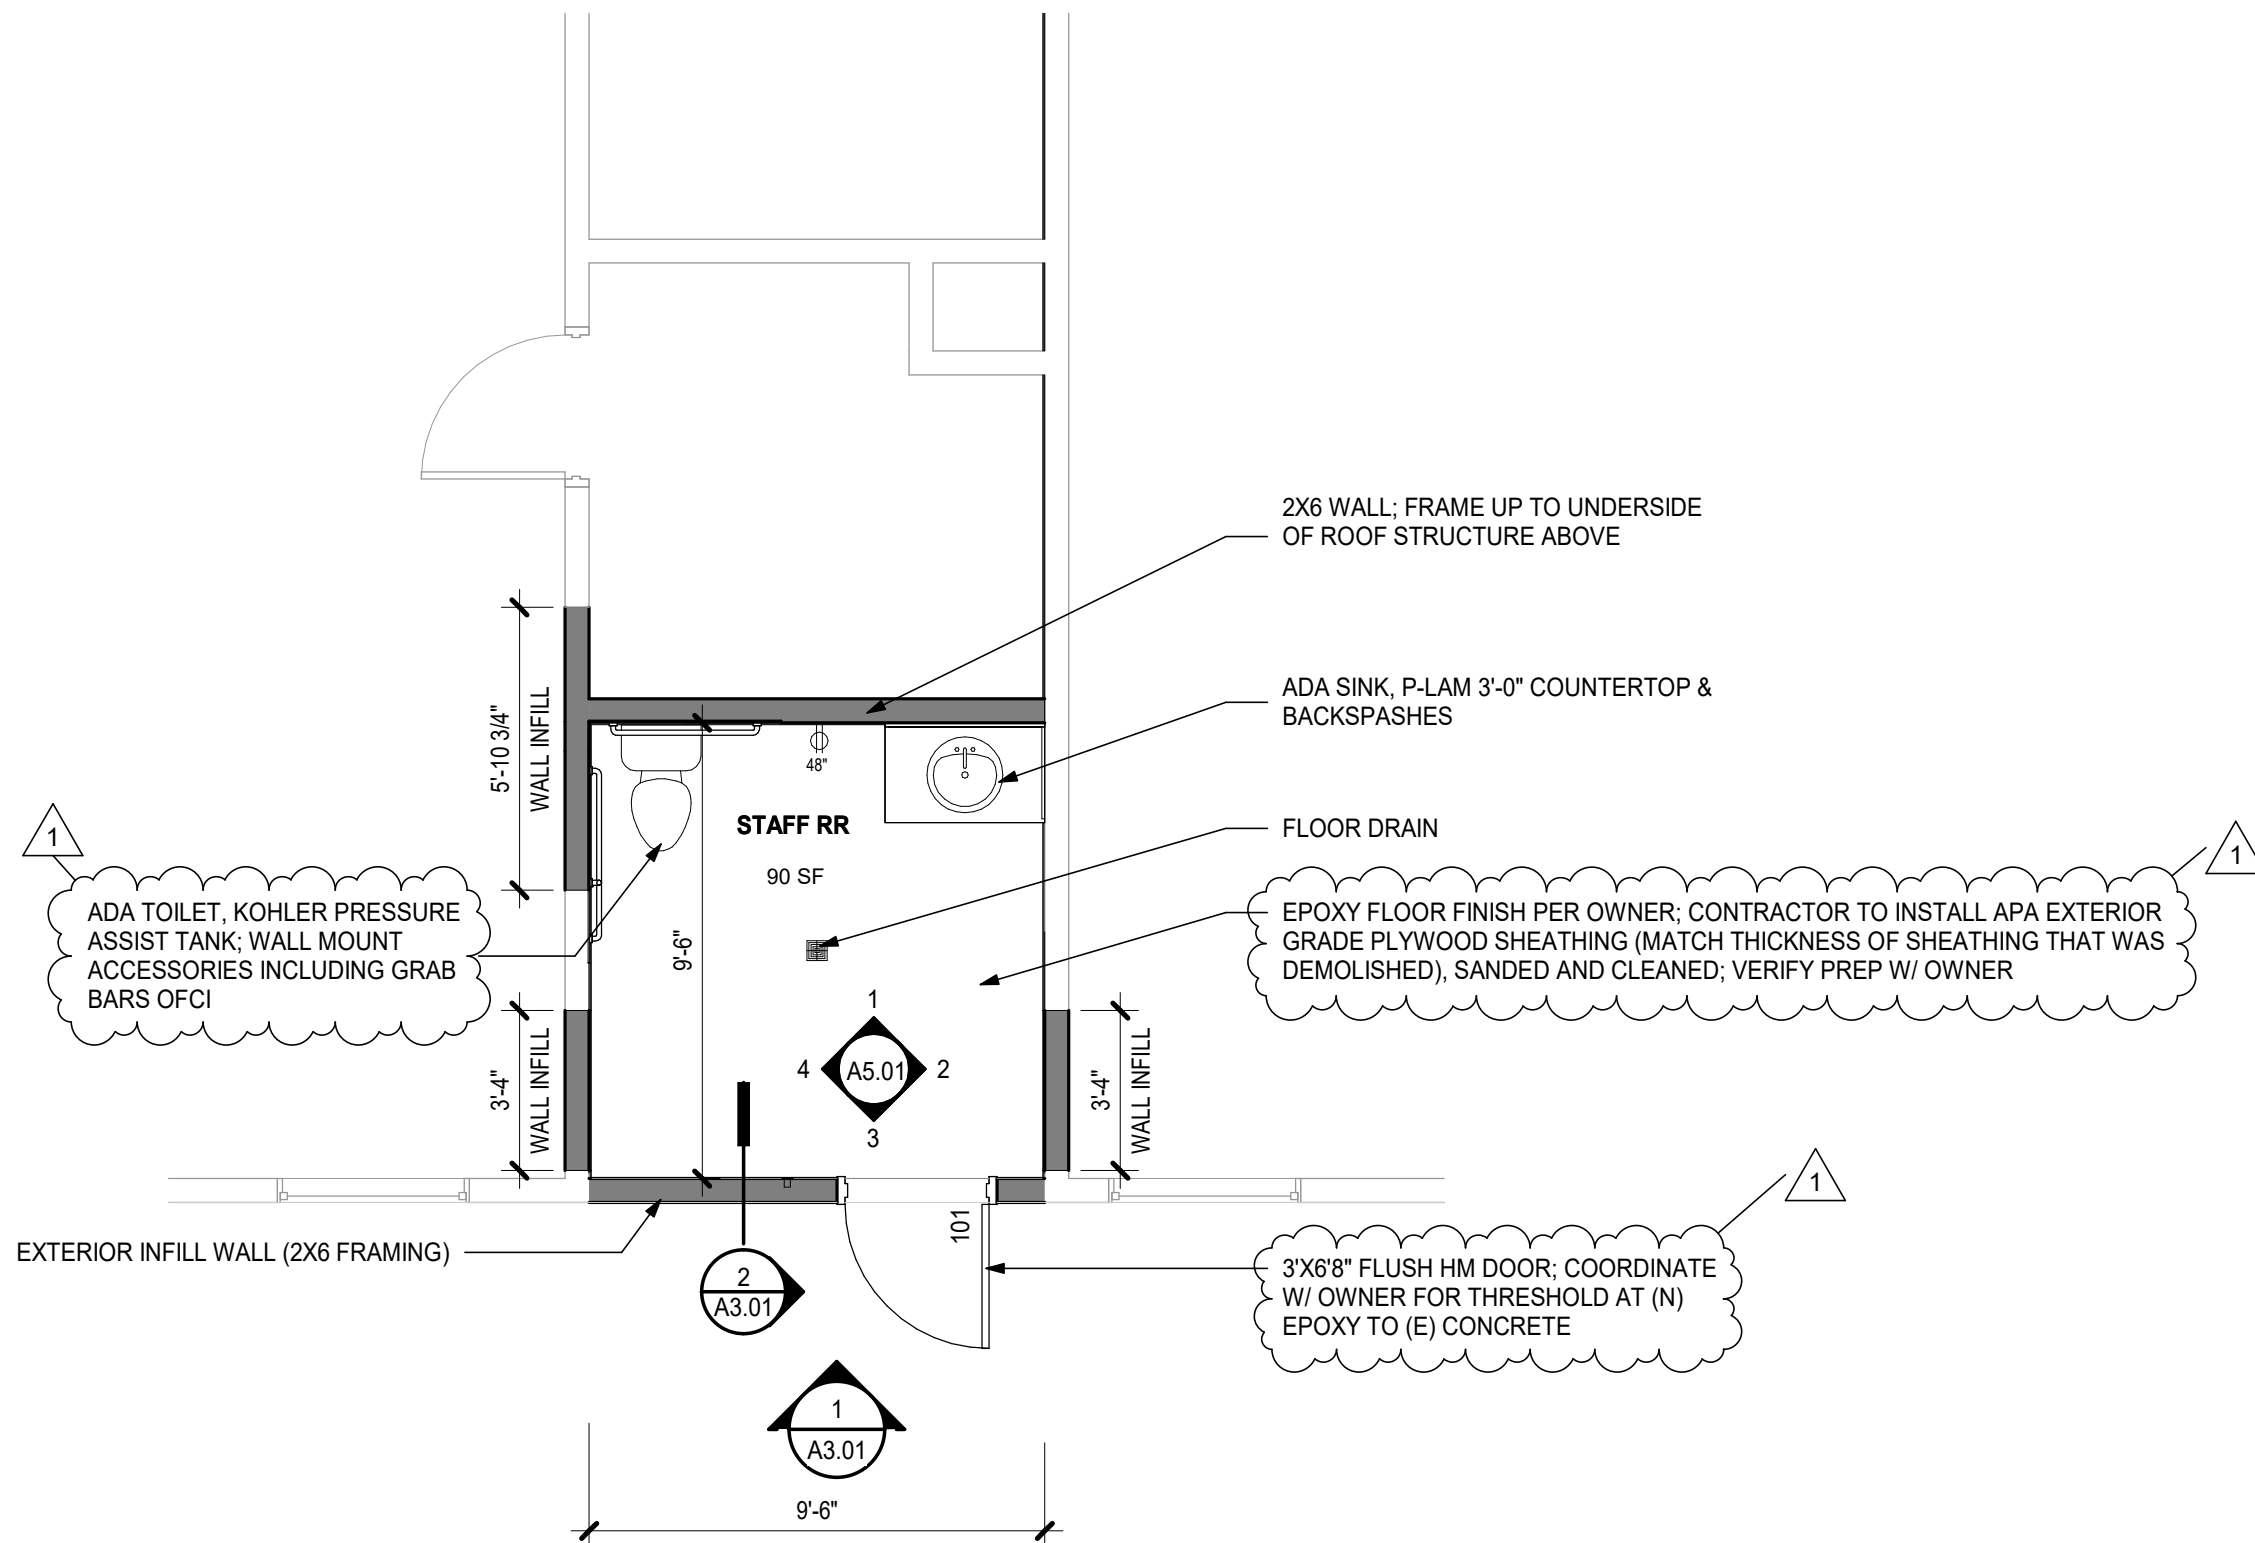


2 PROPOSED FLOOR PLAN - STAFF RESTROOM
1/4" = 1'-0"

SHEET NOTES

1. NEW PLUMBING CONNECTION TO EXISTING BY OTHERS
2. EXTERIOR WALL INSULATION: MIN. R-21
3. INTERIOR DRYWALL 1/2" W/ LEVEL 4 FINISH; EXTEND MIN. 4" ABOVE SUSPENDED CEILING; ORANGE PEEL TEXTURE TYP.; PAINT TO MATCH EXISTING ADJACENT WALLS
4. HOLLOW METAL DOORS; JAMBS TO BE WRAPPED THROAT CONDITION TYP., PAINT TO MATCH EXISTING, COORDINATE W/ DISTRICT FOR KEYING

LEGEND

- ENLARGED VIEW MARK
1=SECTION NO.
A101= SHEET NO.
- DOOR TAG
- NEW WALL
- EXISTING WALL TO REMAIN

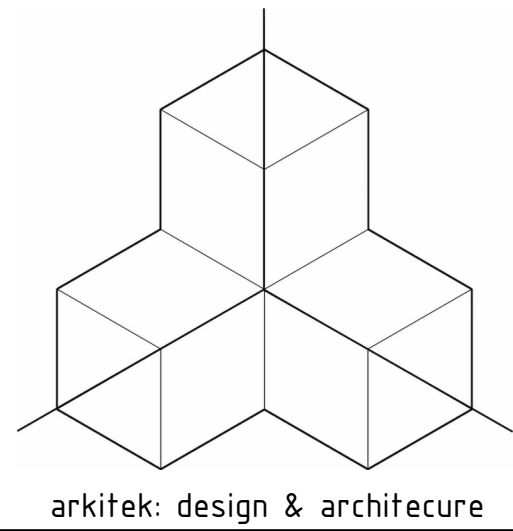

MEDFORD SCHOOL DISTRICT KENNEDY ELEMENTARY RESTROOM REMODELS

2860 N Keene Way Dr
Medford, OR 97504


Project

Consultant

Revisions

No.	Description	Date
1	ADDENDUM #1	6/12/2026

Stamp

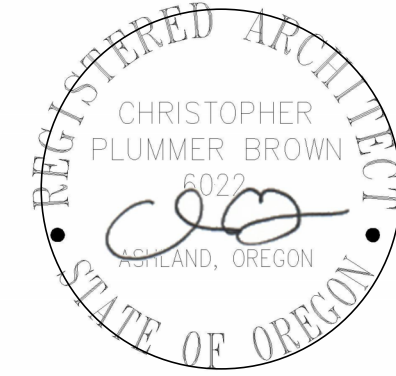

Issuance

CONSTRUCTION DOCUMENTS

Date

5/29/2026

Project Number

26-14

Drawing Title

PROPOSED FLOOR PLAN

Sheet No

A2.01

MEDFORD SCHOOL DISTRICT
KENNEDY ELEMENTARY
RESTROOM REMODELS

2860 N Keene Way Dr
Medford, OR 97504

Project

Consultant

Revisions

No.	Description	Date
1	ADDENDUM #1	6/12/2026

Stamp



Issuance

CONSTRUCTION
DOCUMENTS

Date

5/29/2026

Project Number


26-14

Drawing Title

EXTERIOR
ELEVATIONS &
WALL SECTION


Sheet No

A3.01

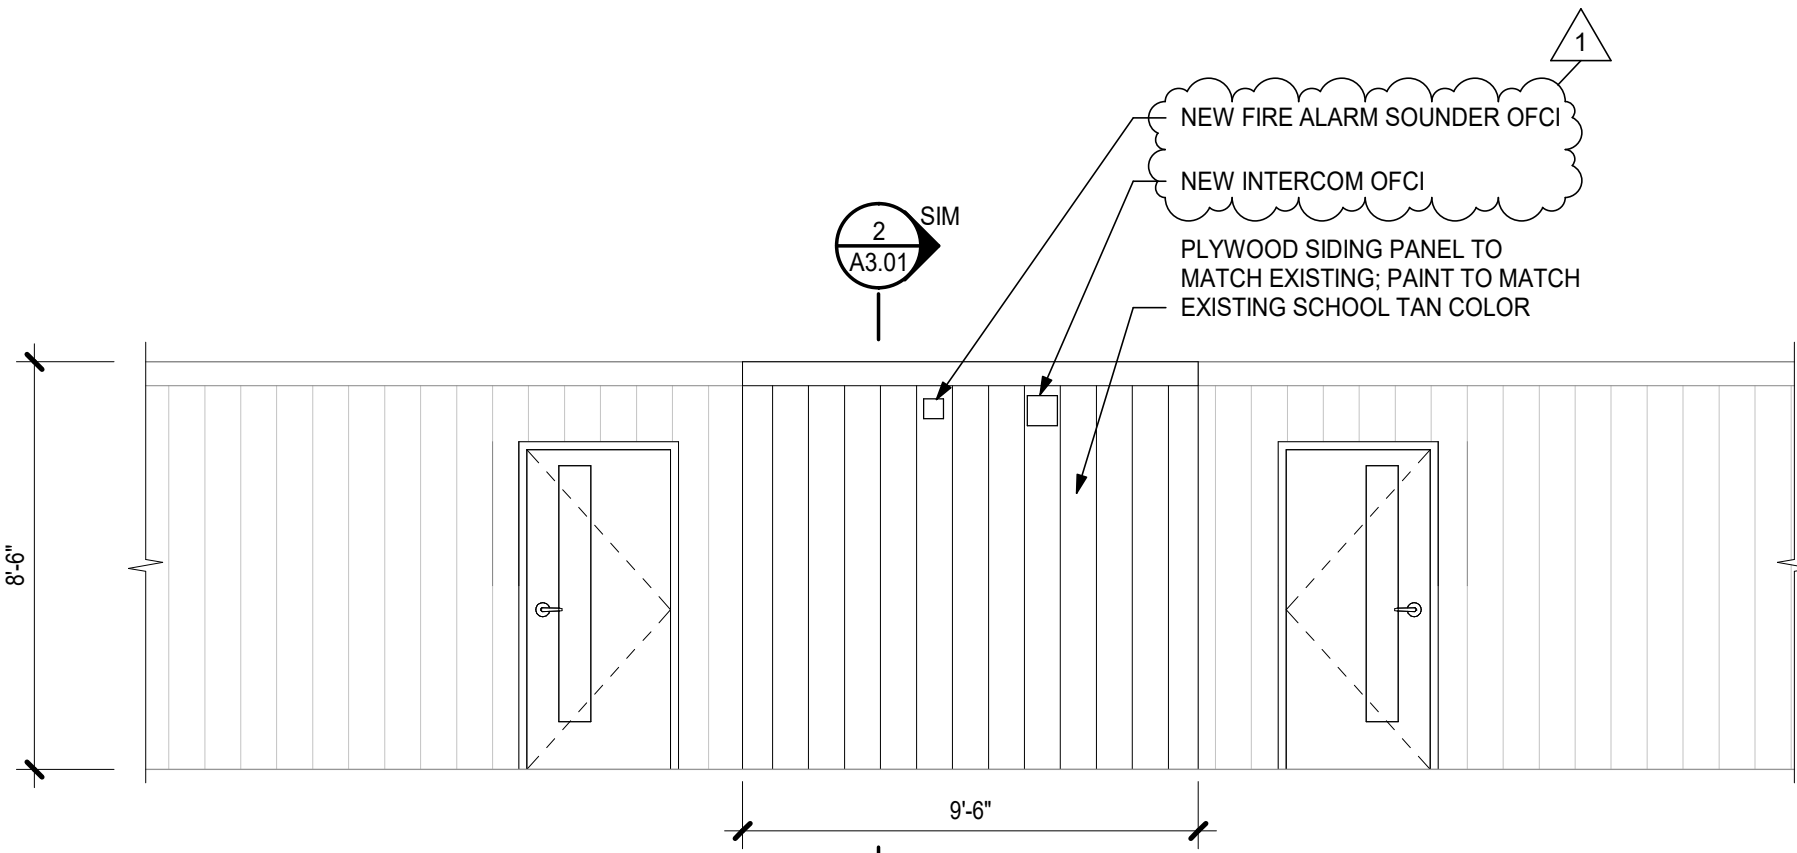


3 WEST ELEVATION

1/4" = 1'-0"

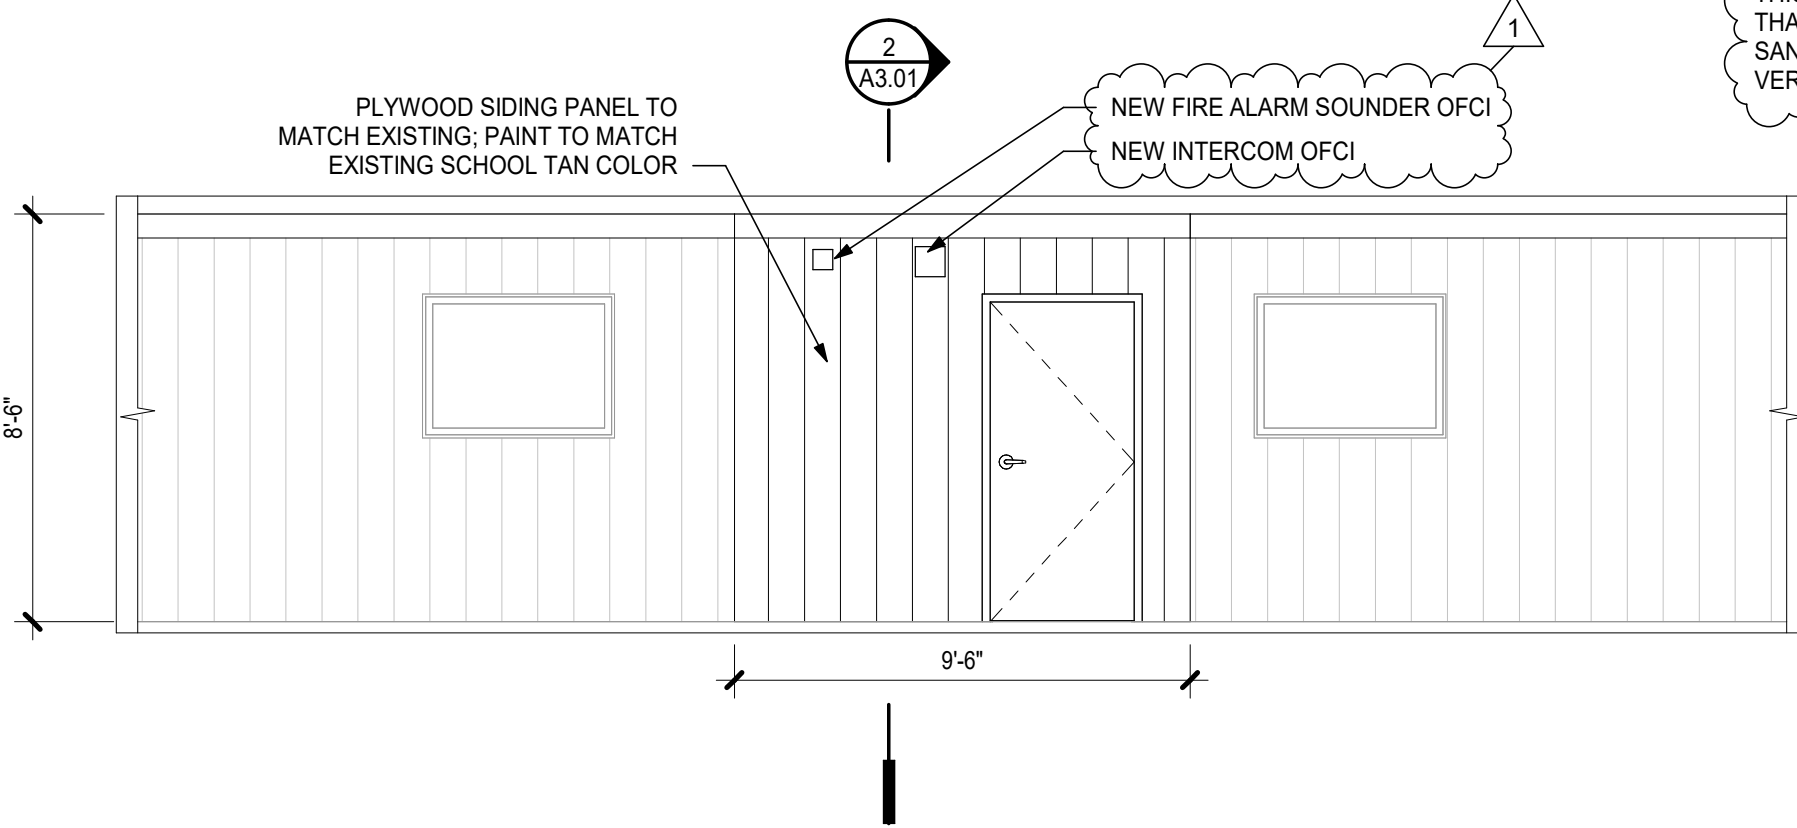


1 EAST ELEVATION

1/4" = 1'-0"

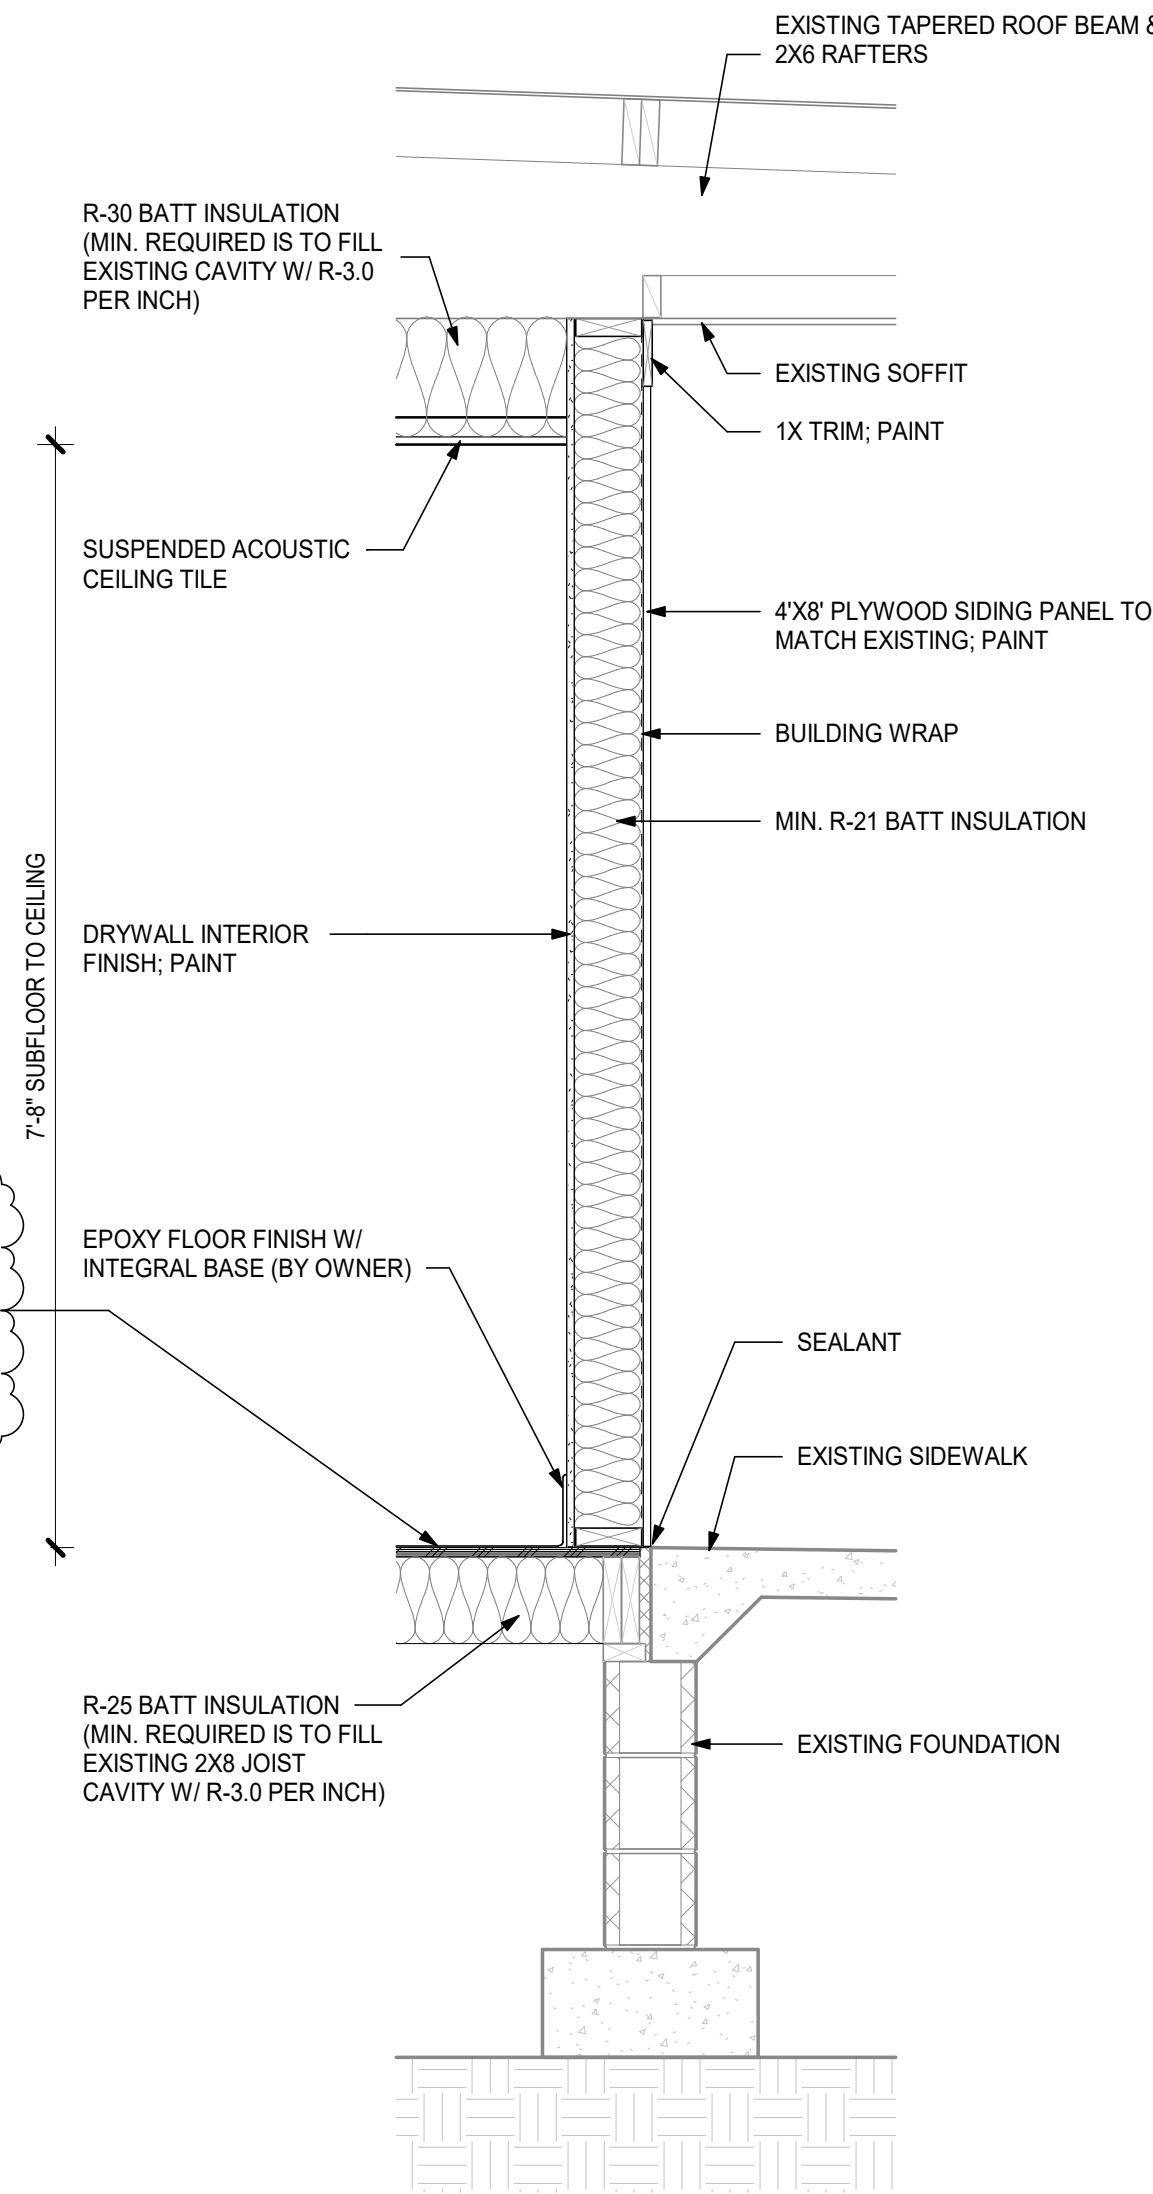


2 EXTERIOR INFILL WALL SECTION


3/4" = 1'-0"

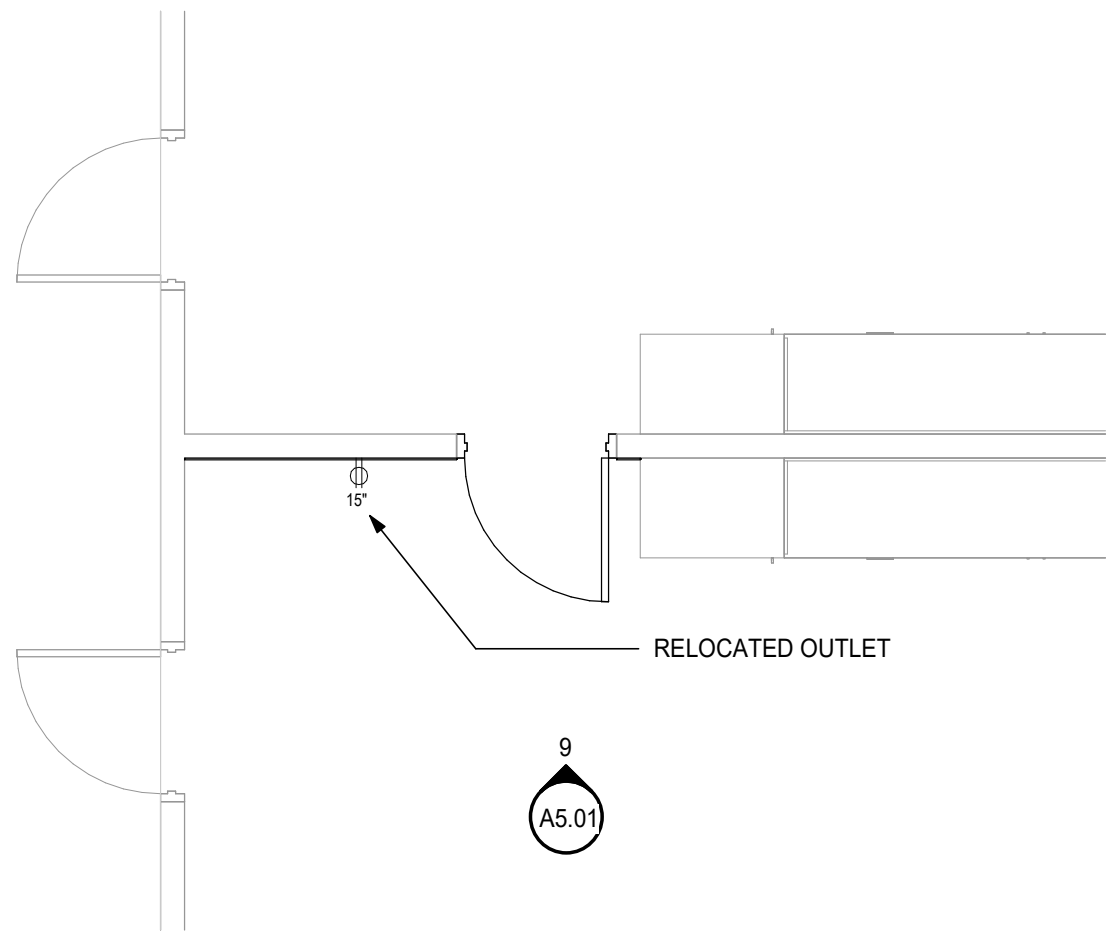


3 NEW DOOR BETWEEN CLASSROOMS 2C & 2D
1/4" = 1'-0"

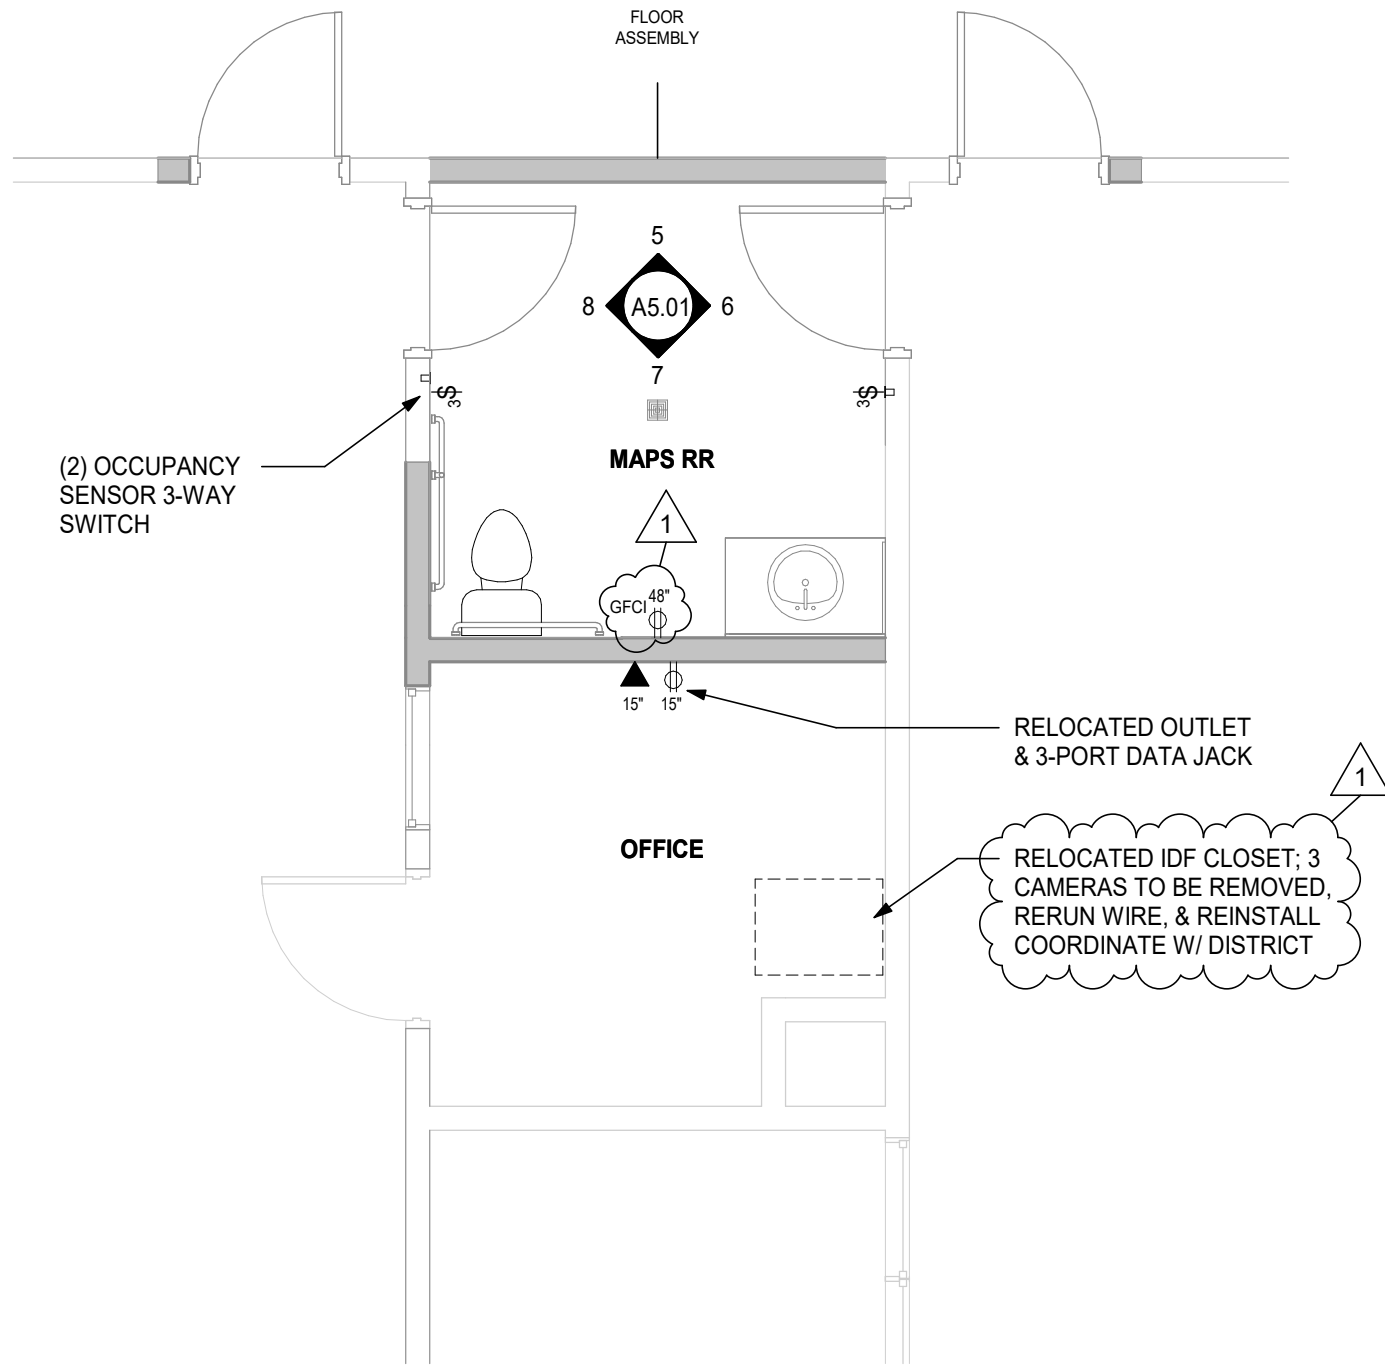

2 ELECTRICAL PLAN - MAPS RESTROOM
1/4" = 1'-0"

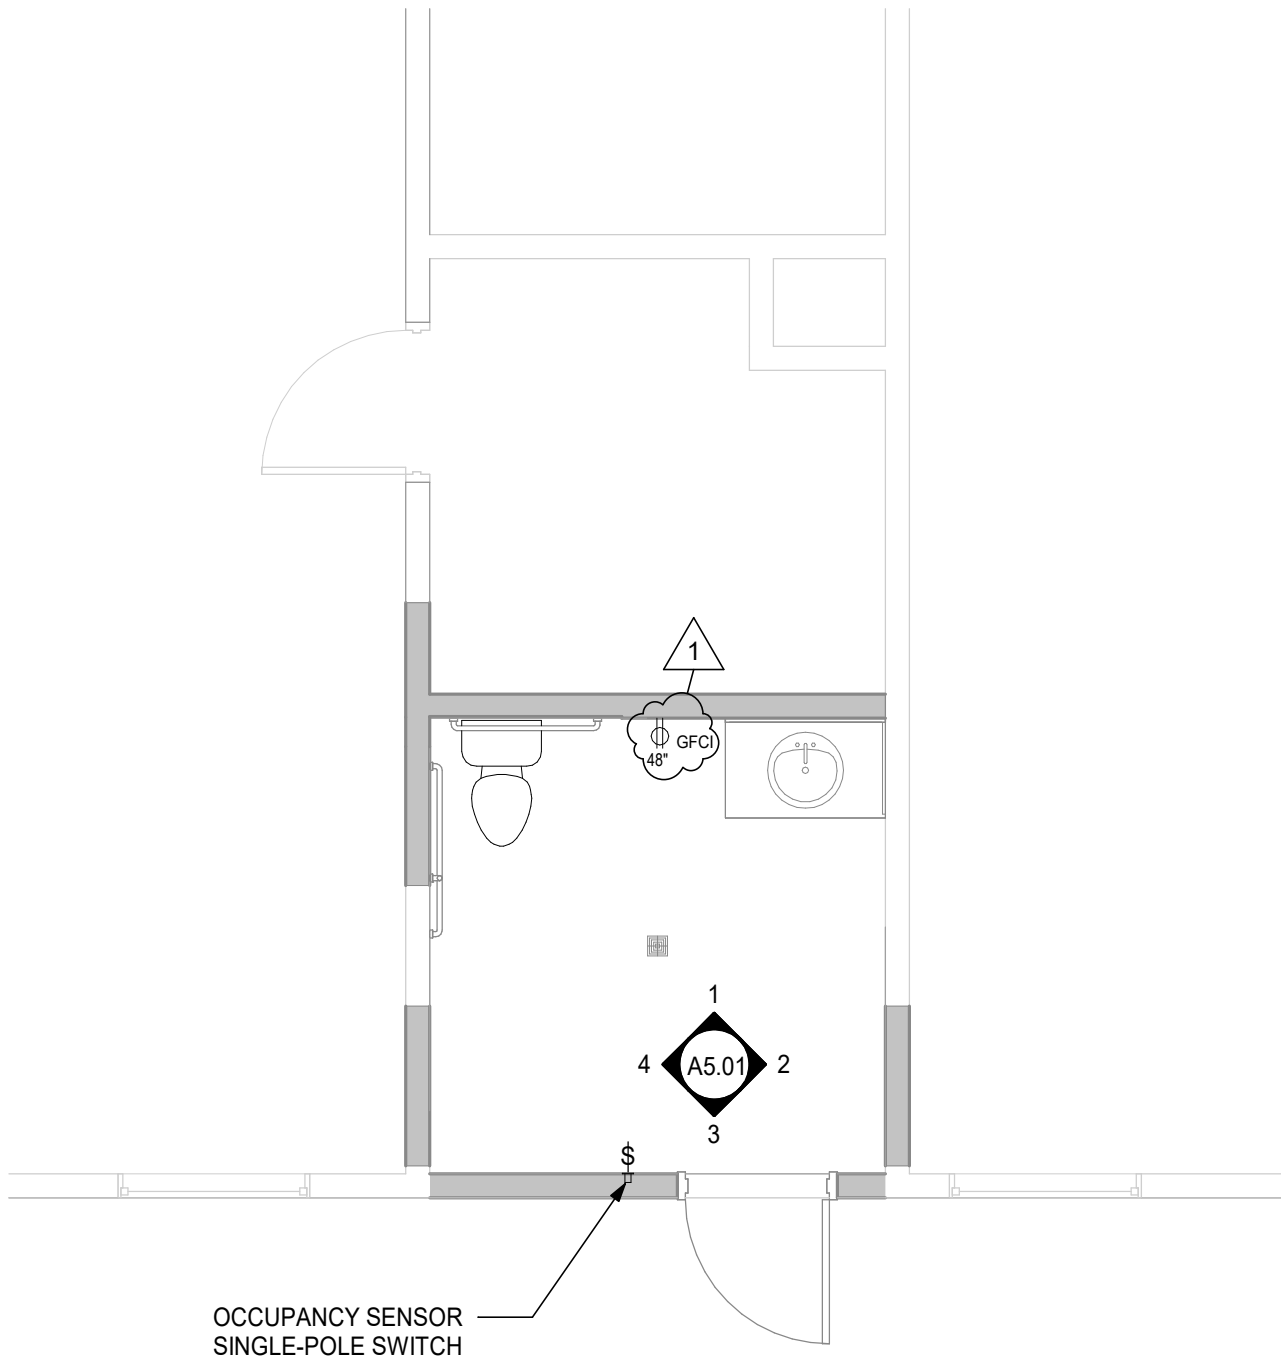

1 ELECTRICAL PLAN - STAFF RESTROOM
1/4" = 1'-0"

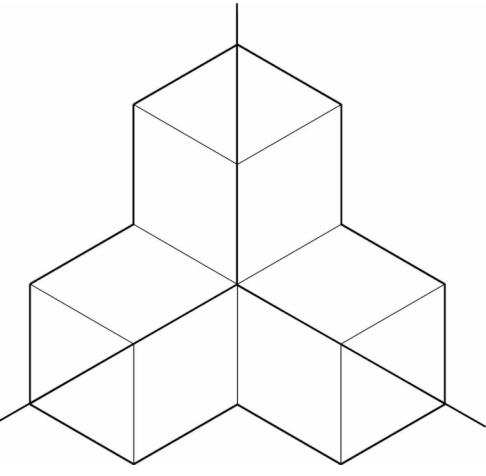

MEDFORD SCHOOL DISTRICT
KENNEDY ELEMENTARY
RESTROOM REMODELS

2860 N Keene Way Dr
Medford, OR 97504

Project

Consultant

Revisions

No.	Description	Date
1	ADDENDUM #1	6/12/2026

Stamp



Issuance

**CONSTRUCTION
DOCUMENTS**

Date

5/29/2026

Project Number

26-14

Drawing Title


ELECTRICAL PLANS

Sheet No

A4.01

SHEET NOTES

1. REFER TO TYPICAL MOUNTING HEIGHTS AND ADA DIMENSIONAL STANDARDS ON 631.01.
2. PROVIDE IN-WALL BACKING FOR ALL WALL-MOUNTED ITEMS.
3. INTERIOR DRYWALL 1/2" (OR TO MATCH EXISTING, VERIFY IN FIELD) W/ LEVEL 4 FINISH; EXTEND MIN. 4" ABOVE SUSPENDED CEILING; ORANGE PEEL TEXTURE TYP.; PAINT TO MATCH EXISTING ADJACENT WALLS

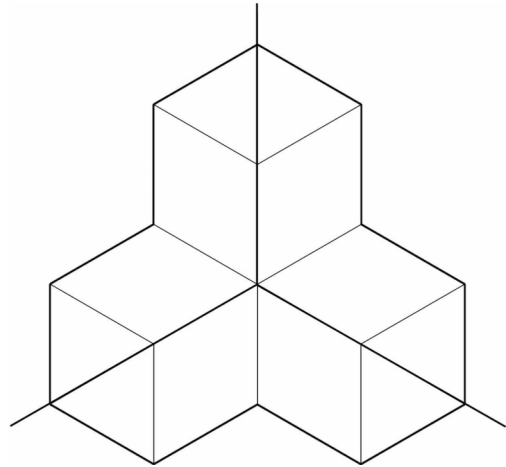

MEDFORD SCHOOL DISTRICT
KENNEDY ELEMENTARY
RESTROOM REMODELS

2860 N Keene Way Dr
Medford, OR 97504

Project

Consultant

Revisions

No.	Description	Date
1	ADDENDUM #1	6/12/2026

Stamp



Issuance

CONSTRUCTION
DOCUMENTS

Date

5/29/2026

Project Number

26-14

Drawing Title


INTERIOR
ELEVATIONS, DOOR
SCHEDULE

Sheet No


A5.01

DOOR AND FRAME SCHEDULE


MARK	DOORS					FRAMES			HARDWARE SET	NOTES
	OPENING SIZE		TYPE	MAT	FIN	TYPE	MAT	FIN		
	WIDTH	HGT.								
101	3'-0"	6'-8"	FLUSH	HM	PAINT; SCHOOL IVORY	WRAPPED THROAT	HM	PAINT; SCHOOL IVORY		RESTROOM HARDWARE COMPLY WITH OSSC 1010.2 / 1210.3.2
102	3'-0"	6'-8"	FNV	VIF	PAINT TOUCH-UP	VIF	VIF	PAINT TOUCH-UP		EXISTING DOOR TO BE SALVAGED & REINSTALLED
103	3'-0"	6'-8"	FNV	VIF	PAINT TOUCH-UP	VIF	VIF	PAINT TOUCH-UP		EXISTING DOOR TO BE SALVAGED & REINSTALLED
104	3'-0"	6'-8"	FLUSH	HM	PAINT; SCHOOL IVORY	WRAPPED THROAT	HM	PAINT; SCHOOL IVORY		RESTROOM HARDWARE COMPLY WITH OSSC 1010.2 / 1210.3.2
105	3'-0"	6'-8"	FLUSH	HM	PAINT; SCHOOL IVORY	WRAPPED THROAT	HM	PAINT; SCHOOL IVORY		RESTROOM HARDWARE COMPLY WITH OSSC 1010.2 / 1210.3.2
106	3'-0"	6'-8"	HG	HM	PAINT; SCHOOL IVORY	WRAPPED THROAT	HM	PAINT; SCHOOL IVORY		
107	3'-0"	6'-8"	HG	HM	PAINT; SCHOOL IVORY	WRAPPED THROAT	HM	PAINT; SCHOOL IVORY		

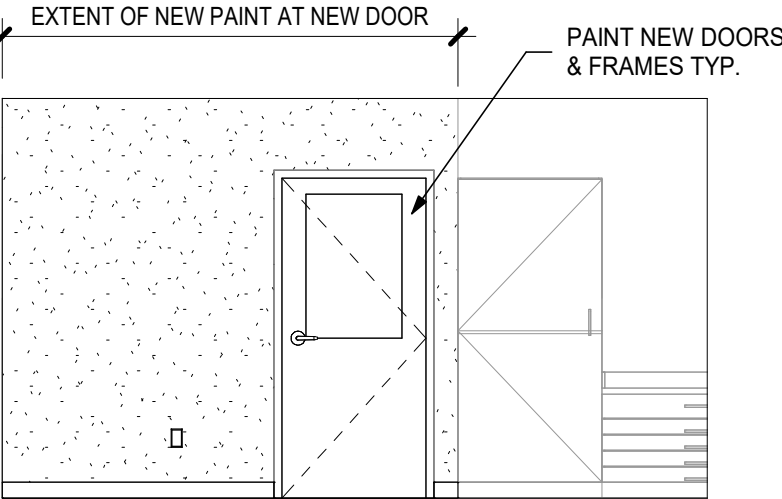


9 CLASSROOM 2C - EAST
1/4" = 1'-0"

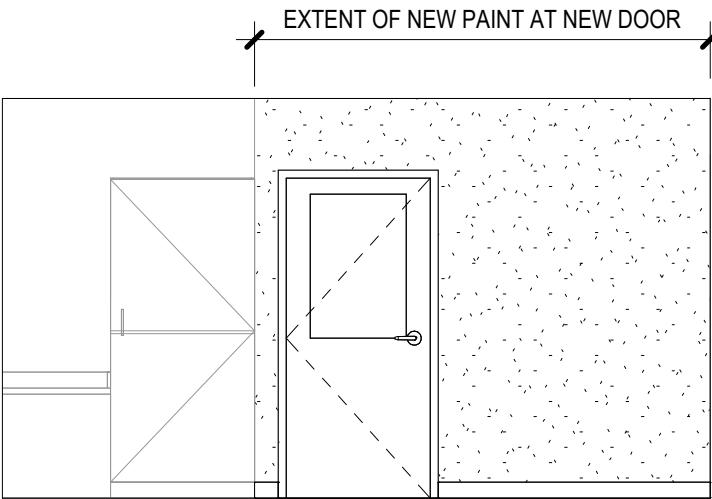


10 CLASSROOM 2A - EAST
1/4" = 1'-0"

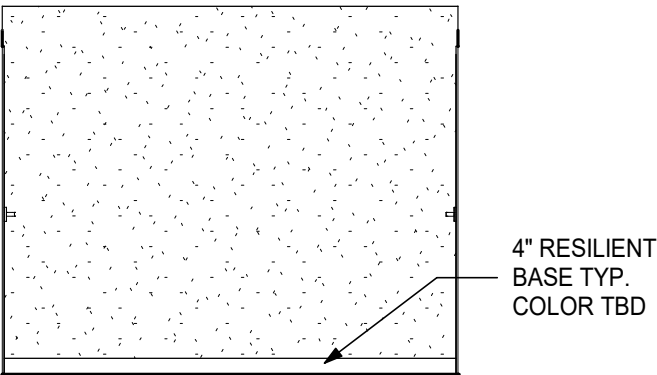


5 MAPS RESTROOM - EAST
1/4" = 1'-0"

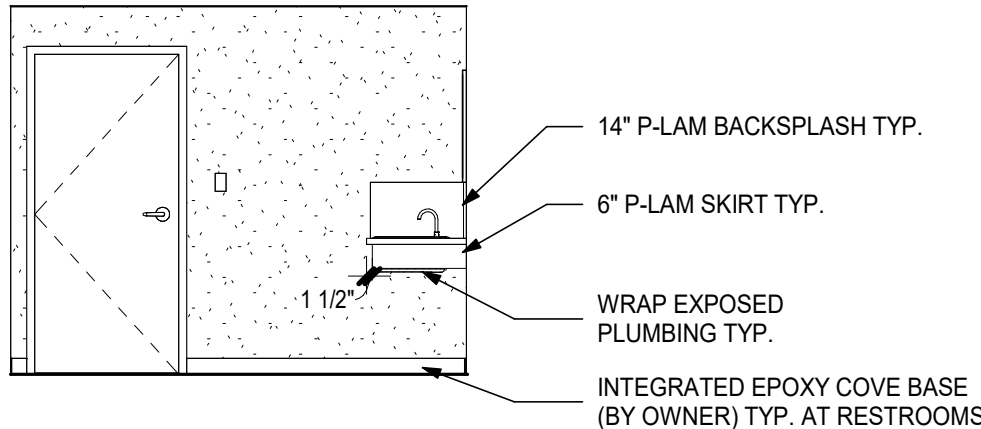


6 MAPS RESTROOM - SOUTH
1/4" = 1'-0"

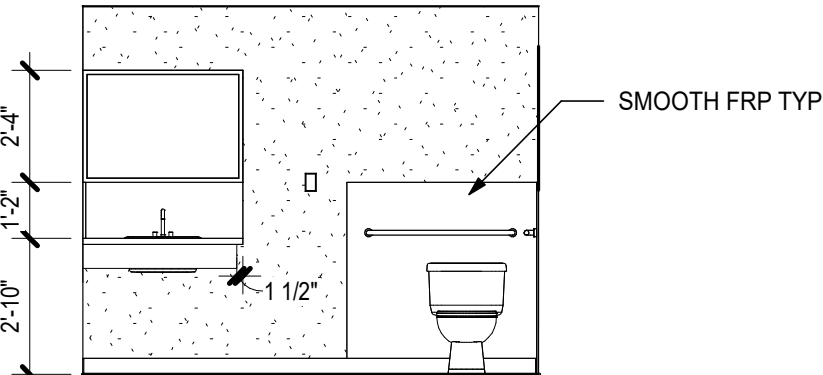


7 MAPS RESTROOM - WEST
1/4" = 1'-0"

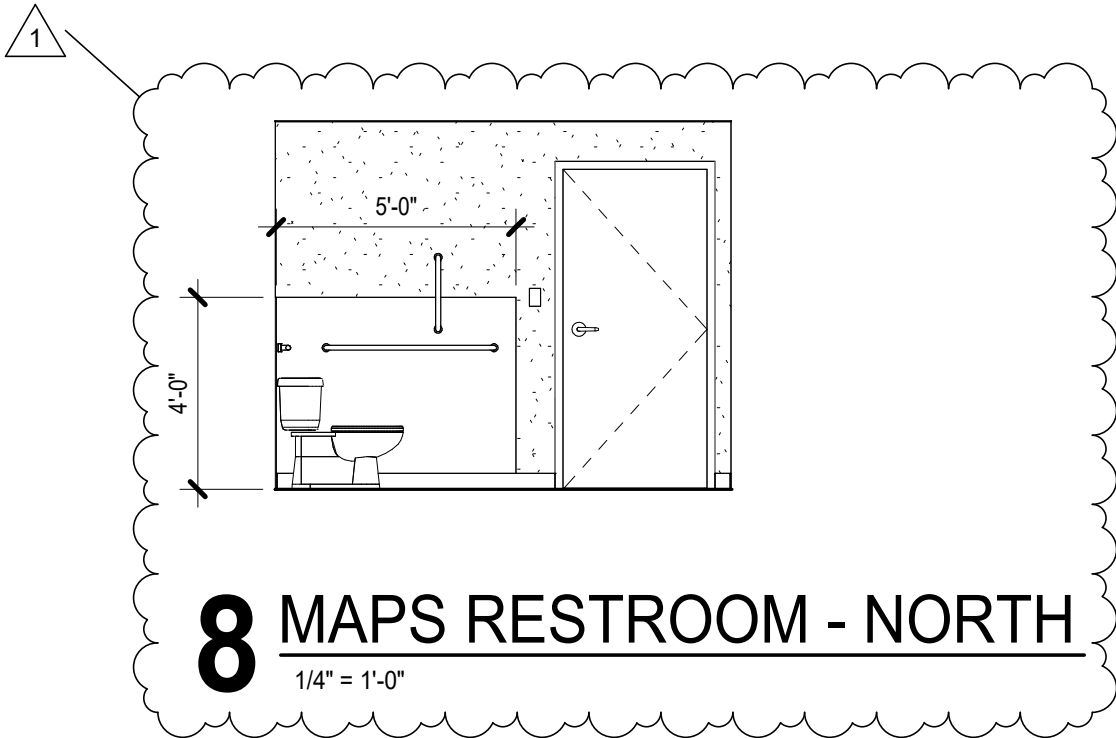


8 MAPS RESTROOM - NORTH
1/4" = 1'-0"

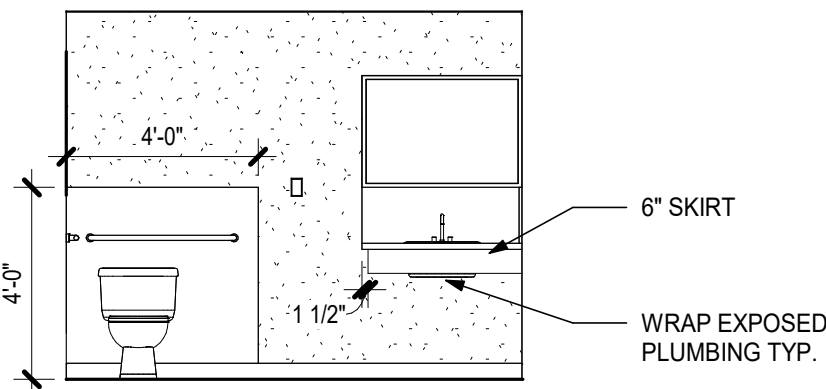


1 STAFF RESTROOM - EAST
1/4" = 1'-0"

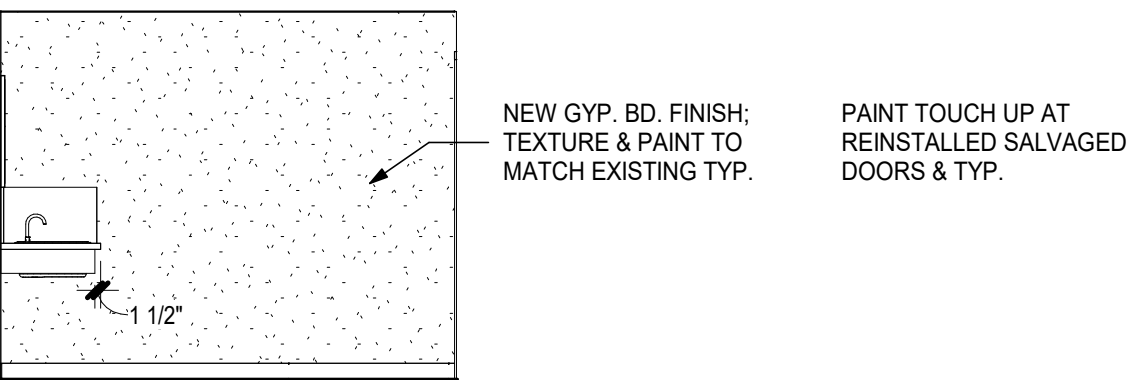


2 STAFF RESTROOM - SOUTH
1/4" = 1'-0"

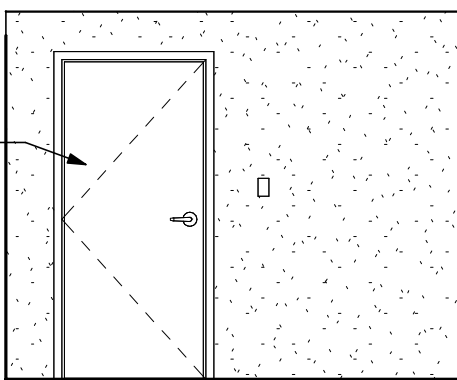

3 STAFF RESTROOM - WEST
1/4" = 1'-0"

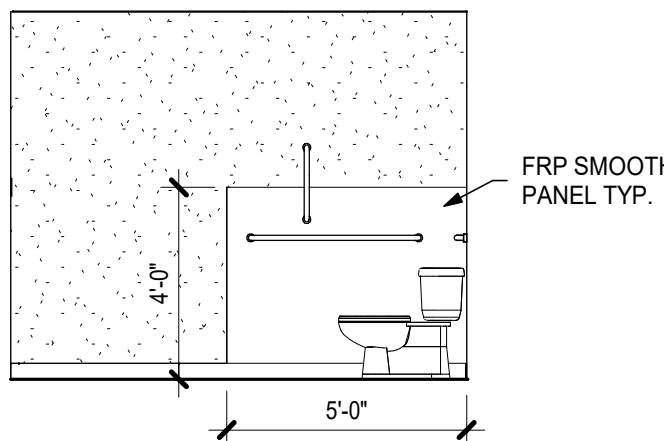


4 STAFF RESTROOM - NORTH
1/4" = 1'-0"

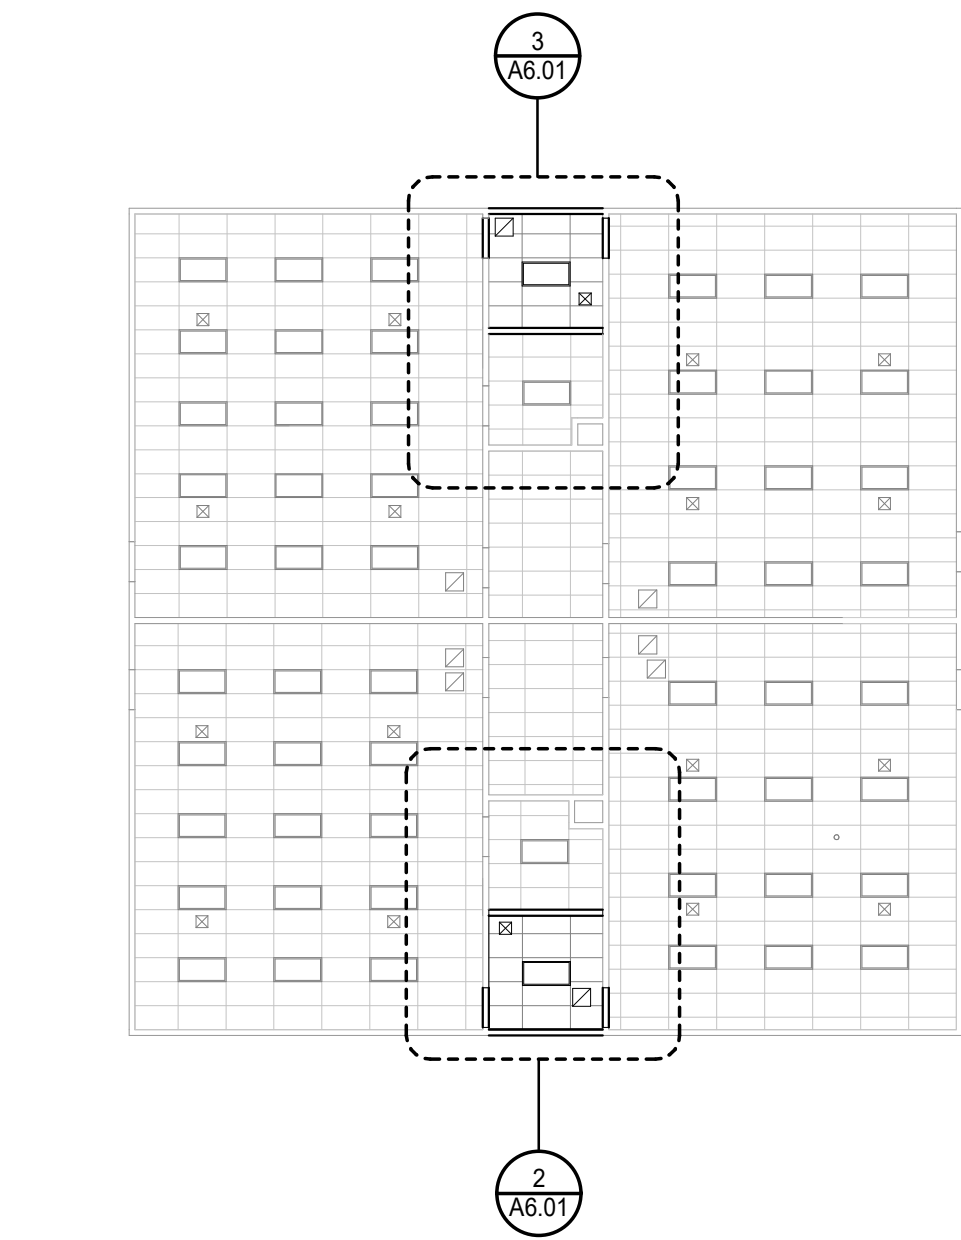


1 REFLECTED CEILING PLAN KEY

1/16" = 1'-0"

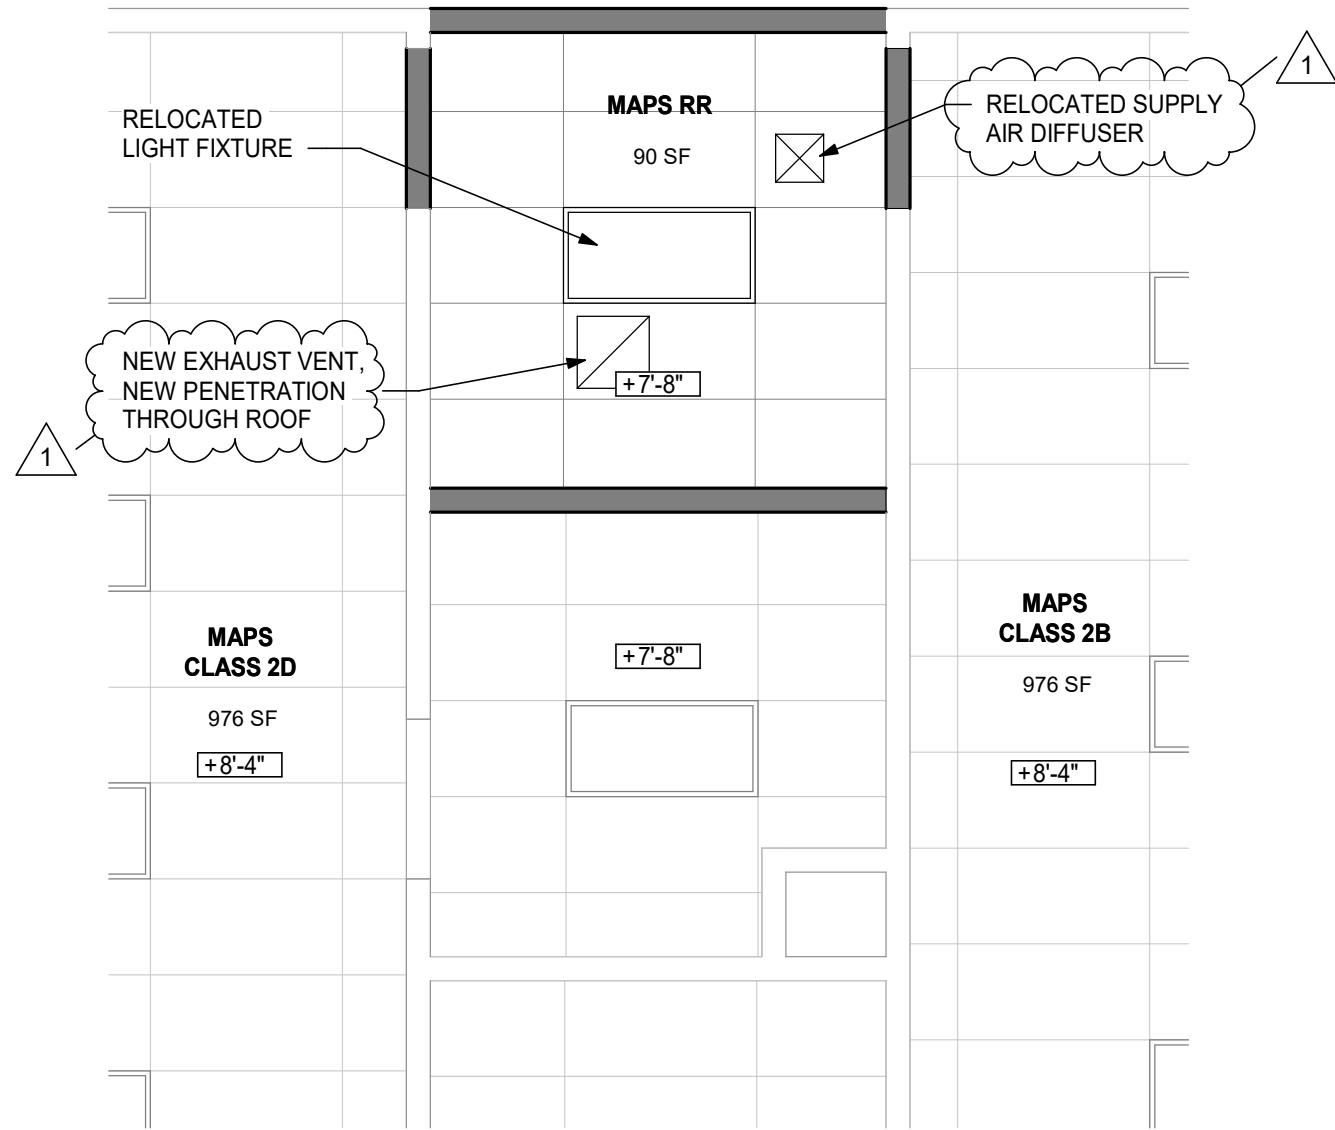

3 PROPOSED RCP - MAPS RESTROOM

1/4" = 1'-0"

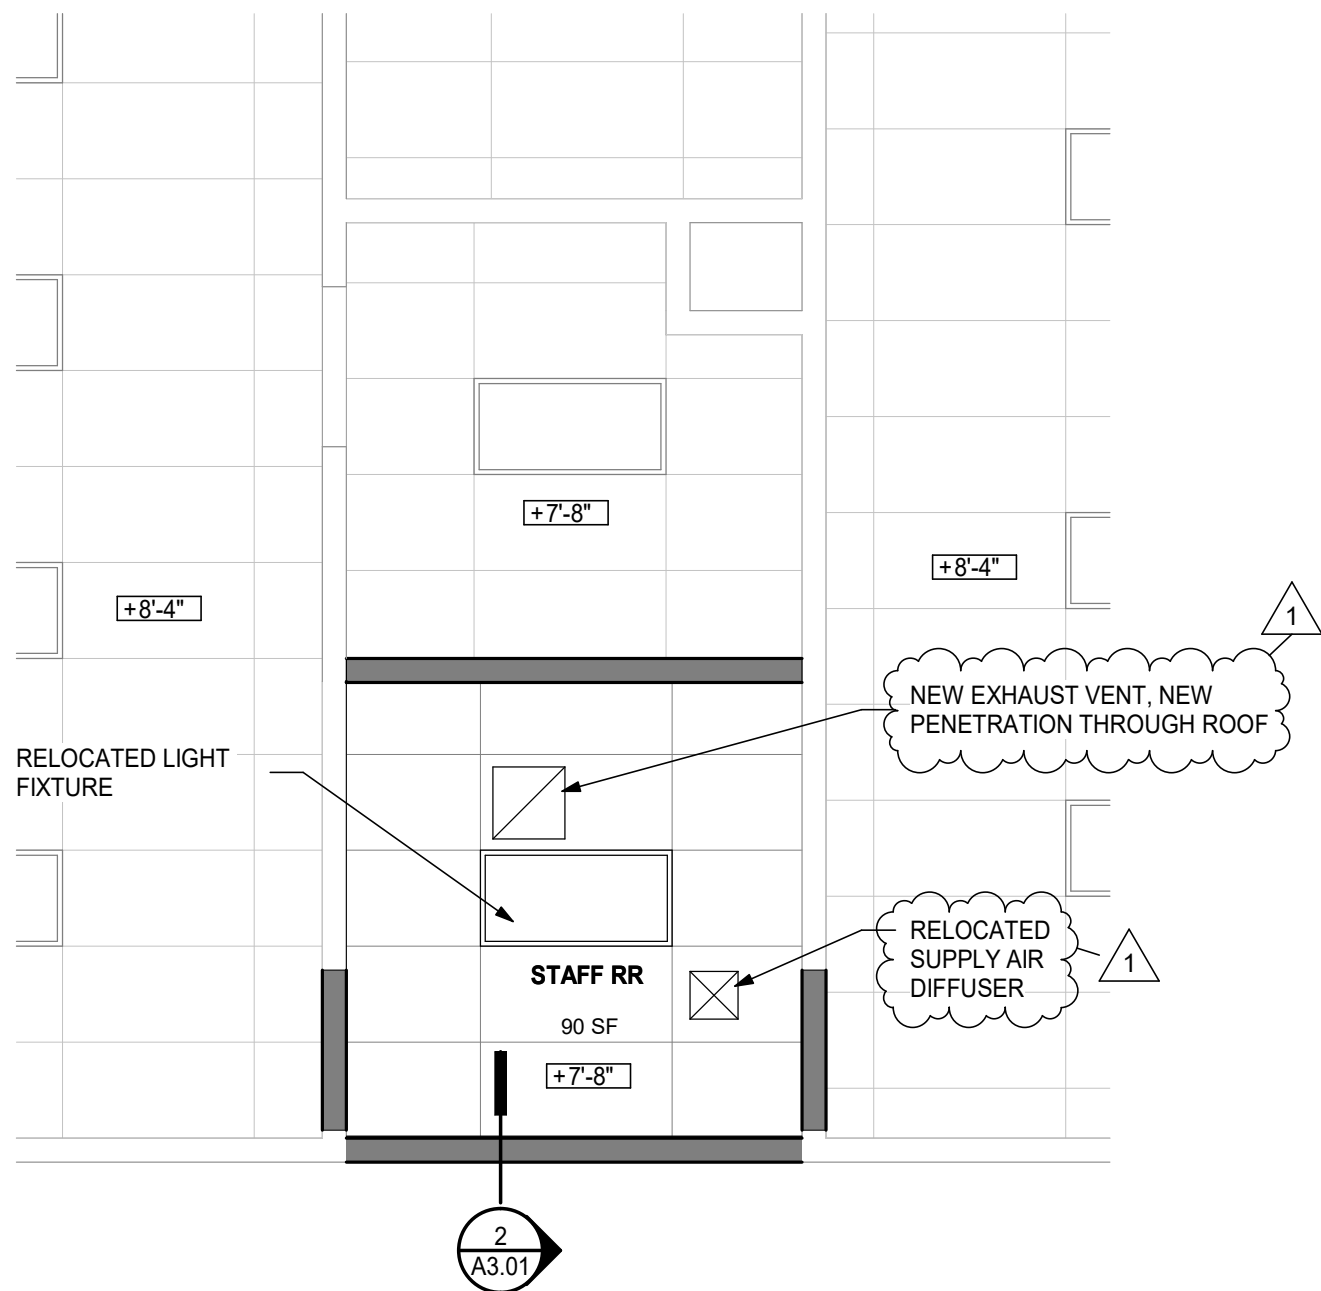

2 PROPOSED RCP - STAFF RESTROOM


1/4" = 1'-0"

SHEET NOTES

- FOR DESIGN INTENT ONLY. MECHANICAL, PLUMBING, ELECTRICAL WORK TO BE PERFORMED BY LICENSED CONTRACTOR IN ACCORDANCE WITH THE CODE.
- REPORT TO ARCHITECT ANY CONFLICTS WITH THE PROPOSED LAYOUT.

LEGEND

- FINISH CEILING HEIGHT ABOVE FINISH FLOOR
- ACOUSTIC CEILING TILE (ACT)
- AIR TERMINAL SHOWN FOR LOCATION ONLY - NOT ALL LOCATIONS MAY BE SHOWN
- LIGHT FIXTURE SHOWN FOR LOCATION ONLY - NOT ALL LOCATIONS MAY BE SHOWN

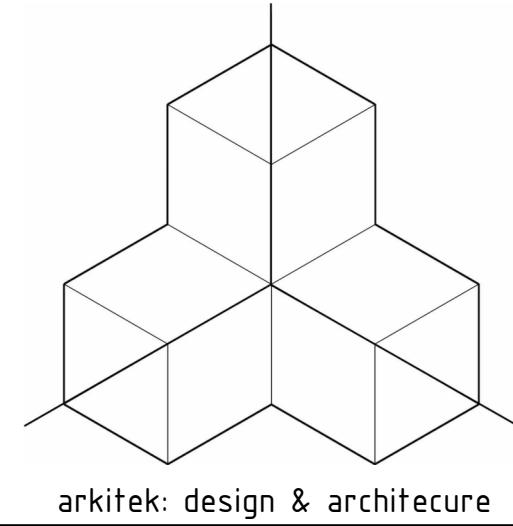

MEDFORD SCHOOL DISTRICT
KENNEDY ELEMENTARY
RESTROOM REMODELS

2860 N Keene Way Dr
Medford, OR 97504

Project

Consultant

Revisions

No.	Description	Date
1	ADDENDUM #1	6/12/2026

Stamp



Issuance

CONSTRUCTION
DOCUMENTS

Date

5/29/2026

Project Number

26-14

Drawing Title

REFLECTED CEILING
PLAN

Sheet No

A6.01