



REQUEST FOR QUOTATIONS

AMENDMENT ONE

Description: Stormwater Piping Camera Survey and Evaluation
Quotation #: 2026-047
Amendment One Issue Date: June 22, 2026
Questions will be received until: ~~June 17, 2026 @ 12:00 pm~~ **TIME HAS PASSED**
Quotations will be received until: ~~June 24, 2026 @ 11:00 pm~~ **June 30, 2026 @ 2:00 pm**
Email Quotes to: d5bids@lexrich5.org
Phone: 803.476.8136
Quotations may also be delivered to: Procurement Department
School District 5 of Lexington & Richland Counties
1020 Dutch Fork Road
Irmo, SC 29063

VENDOR INFORMATION

Vendor Name _____ Fax No. _____

E-mail Address _____ Phone #: _____

Mailing Address _____

FEIN #: _____

Acknowledgment of Amendments:			
Offerors acknowledge receipt of amendments by indicating amendment number and its date of issue.			
Amendment #	Amendment Issue Date	Amendment #	Amendment Issue Date

I certify that this quotation is made without prior understanding, agreement or connection with any corporation, firm, or person submitting a quotation for the same services, materials, supplies or equipment, and is in all respects fair and without collusion or fraud. I agree to abide by all conditions of this quotation and certify that I am authorized to sign this quotation for the bidder.

Authorized Signature _____

Name (typed or printed) _____

AMENDMENT ONE

Stormwater Piping Camera Survey and Evaluation

SOLICITATION # 2026-047

The Solicitation may be amended at any time prior to opening. Submitters shall acknowledge receipt of any amendment to this solicitation (1) by signing and returning the amendment, (2) by identifying the amendment number and date in the space provided for this purpose on Page Two, (3) by letter, or (4) by submitting a bid that indicates in some way that the bidder received the amendment. (c) If this solicitation is amended, then all terms and conditions which are not modified remain unchanged.

THE SOLICITATION IS AMENDED AS PROVIDED HEREIN. INFORMATION OR CHANGES RESULTING FROM QUESTIONS WILL BE SHOWN IN A QUESTION-AND-ANSWER FORMAT. ALL QUESTIONS RECEIVED HAVE BEEN REPRINTED BELOW. THE QUESTIONS ARE INCLUDED SOLELY TO PROVIDE A CROSS-REFERENCE TO THE POTENTIAL OFFEROR THAT SUBMITTED THE QUESTION. QUESTIONS DO NOT FORM A PART OF THE CONTRACT; THE "DISTRICT'S RESPONSE" DOES. ANY RESTATEMENT OF PART OR ALL OF AN EXISTING PROVISION OF THE SOLICITATION IN AN ANSWER DOES NOT MODIFY THE ORIGINAL PROVISION EXCEPT AS FOLLOWS: UNDERLINED TEXT IS ADDED TO THE ORIGINAL PROVISION. ~~STRICKEN TEXT~~ IS DELETED.

CHANGES AND ADDITIONS:


1. **New deadline date. Quotations will be received until: June 30, 2026 @ 2:00 pm**
2. **ATTACHMENT A – GRADING, DRAINAGE, AND EROSION PLANS** hereby added to the Request for Quote documents
3. Addition to **GENERAL REQUIREMENTS**: The Contractor shall keep the work area free of debris and shall properly secure all tools, equipment, and materials when not in use. At the conclusion of each workday and upon completion of the project, the Contractor shall remove all waste materials and construction-related items from District property and leave the work area clean, safe, and ready for normal school operations.

CLARIFICATIONS / RESPONSES TO BIDDER QUESTIONS:

1. I was reaching out to see if there was a bid package with the **maps for this project**.
District's Response: Please see newly added ATTACHMENT A.
2. Would the owner separate cleaning and inspection into hourly Cleaning & hourly Inspection and a lump sum mapping line item?
District's Response: The purpose of this solicitation is to inspect, evaluate, and document the condition of the stormwater drainage system. Bidders should submit pricing in accordance with the Bid Schedule provided. Any work necessary to perform the inspection and evaluation should be incorporated into the bidder's proposed pricing.
3. Can you please provide any current maps or drawings that may be available to assist us in pricing the work?
District's Response: Please see newly added ATTACHMENT A.
4. Can you send specs for the stormwater project at Ballentine Elementary so we can take a look at it?
District's Response: The specifications for this project are provided in the bid documents.

ATTACHMENT A – GRADING, DRAINAGE, AND EROSION PLANS

(see next page)

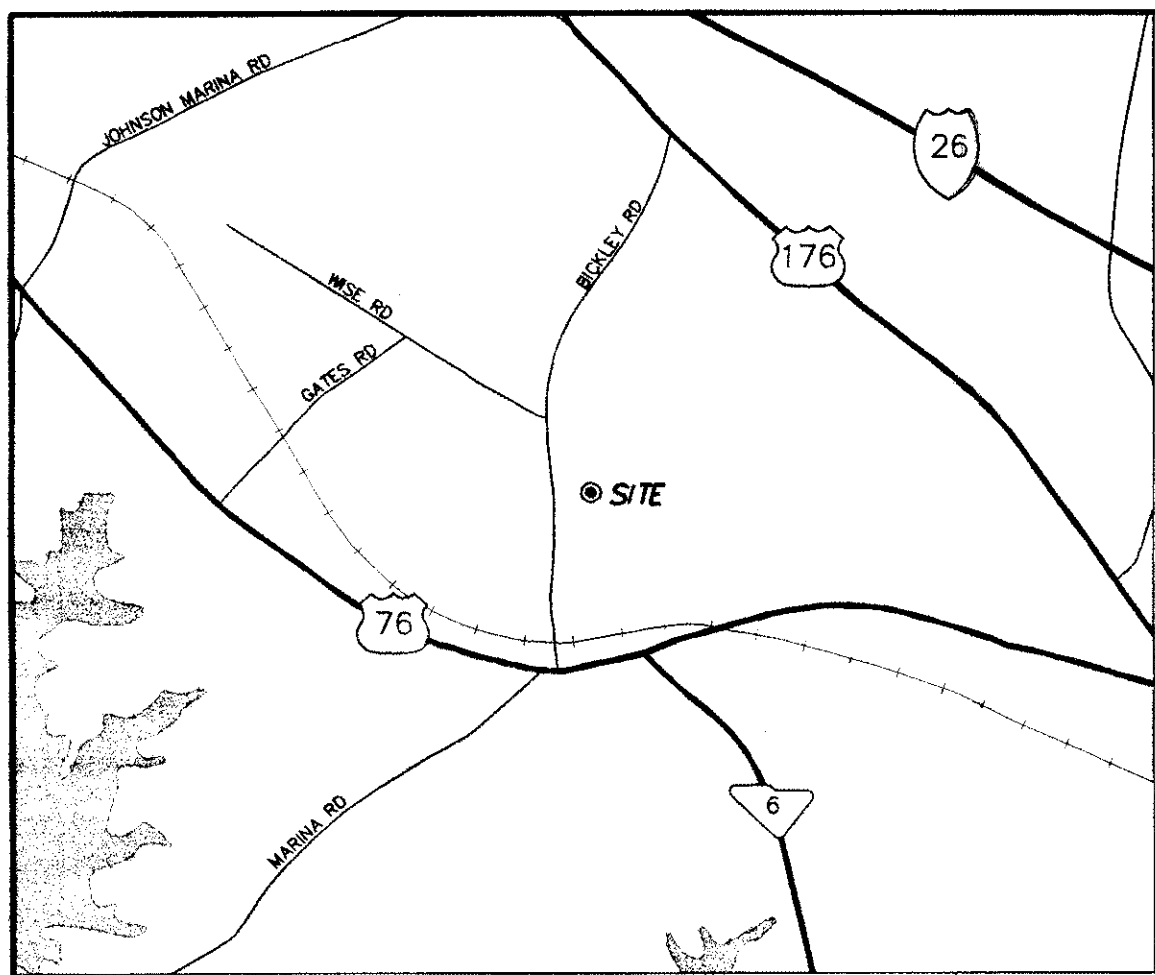

VICINITY MAP
SCALE: 1" = 200'

NOTES:

- 1) DURING CONSTRUCTION UNTIL TURF IS ESTABLISHED, USE THE SILT FENCE STORM INLET SEDIMENT TRAP SHOWN ON DETAIL SHEET AROUND ALL INLETS AND PLACE AND MAINTAIN SILT FENCES AS REQUIRED TO PREVENT EROSION AND SEDIMENTATION RUNOFF.
- 2) CONTRACTOR SHALL VERIFY ALL FIELD CONDITIONS PRIOR TO BEGINNING WORK. CONTRACTOR SHALL VERIFY LOCATION AND AVAILABILITY OF ALL UTILITIES AFFECTING THE PROJECT ON AND OFF THE SITE.
- 3) ALL EXCAVATION FOR THIS PROJECT IS UNCLASSIFIED. WHEN EXCAVATING, REMOVE ALL MATERIALS OF WHATEVER SUBSTANCE ENCOUNTERED.
- 4) THE CONSTRUCTION OF ALL STREETS & DRAINAGE FACILITIES SHALL BE GOVERNED BY THE RICHLAND COUNTY STANDARD SPECIFICATIONS & SCDOT STANDARD SPECIFICATIONS 1986 EDITION.
- 5) ALL DISTURBED AREAS TO BE SEED AS SOON AS PRACTICALLY POSSIBLE, BUT IN NO CASE SHALL THE SEEDING TAKE LONGER THAN 14 DAYS AFTER THE CONSTRUCTION ACTIVITY HAS TEMPORARILY OR PERMANENTLY CEASED.
- 6) CONTRACTOR SHALL USE THE CURB INLET SEDIMENT FILTER ON ALL INLETS UNTIL THE AREA DRAINING TO THE INLET HAS BEEN STABILIZED.
- 7) ALL FILL AREAS TO BE COMPACTED PER SOILS ENGINEER RECOMMENDATIONS.
- 8) CONTRACTOR TO INSTALL ADDITIONAL EROSION CONTROL MEASURES AS REQUIRED BY SCDOT (OR AS RECOMMENDED BY SOILS CONSULTANT).
- 9) PROVIDE SILT FENCE AND/OR OTHER CONTROL DEVICES, AS MAY BE REQUIRED, TO CONTROL SOIL EROSION DURING ALL UTILITY CONSTRUCTION. ALL DISTURBED AREAS SHALL BE CLEANED, GRADED AND STABILIZED WITH GRASSING IMMEDIATELY AFTER THE UTILITY CONSTRUCTION.
- 10) CONTRACTOR MUST VERIFY ALL EXISTING FIELD CONDITIONS PRIOR TO CONSTRUCTION, 72 HOURS BEFORE COMMENCING CONSTRUCTION CONTACT P.U.L.S. AT 1-800-922-0983 FOR UNDERGROUND UTILITIES LOCATION.
- 11) SLOPES WHICH EXCEED EIGHT VERTICAL FEET SHOULD BE STABILIZED WITH SYNTHETIC OR VEGETATIVE MATS. IN ADDITION TO HYDROSEEDING, IT MAY BE NECESSARY TO INSTALL TEMPORARY SLOPE DRAINS DURING CONSTRUCTION.
- 12) ALL SEDIMENT AND EROSION CONTROL DEVICES SHALL BE INSPECTED EVERY SEVEN DAYS OR AFTER EACH RAINFALL OCCURRENCE THAT EXCEEDS 1/2 INCH. DAMAGED OR INEFFECTIVE DEVICES SHALL BE REPAIRED OR REPLACED, AS NECESSARY.
- 13) ALL EROSION CONTROL DEVICES SHALL BE PROPERLY MAINTAINED DURING ALL PHASES OF CONSTRUCTION UNTIL THE COMPLETION OF ALL CONSTRUCTION ACTIVITIES AND ALL DISTURBED AREAS HAVE BEEN STABILIZED. ADDITIONAL CONTROL DEVICES MAY BE REQUIRED DURING CONSTRUCTION IN ORDER TO CONTROL EROSION AND/OR OFFSITE SEDIMENTATION. ALL TEMPORARY CONTROL DEVICES SHALL BE REMOVED ONCE CONSTRUCTION IS COMPLETE AND THE SITE IS STABILIZED.
- 14) THE CONTRACTOR MUST TAKE NECESSARY ACTION TO MINIMIZE TRACKING OF MUD ONTO PAVED ROADWAY FROM CONSTRUCTION AREAS. THE CONTRACTOR SHALL DAILY REMOVE MUD/SOIL FROM PAVEMENT, AS MAY BE REQUIRED.
- 15) ALL ROOF DRAINS TO BE ADS N-12 OR APPROVED EQUAL.

REFERENCES:
PLAT OF "PROPERTY SURVEYED FOR HARPER E. BICKLEY" BY LUCIUS D. COBB, R.L.S., DATED OCTOBER 20, 1983, AND RECORDED IN PLAT BOOK 32 AT PAGE 1294.
SOUTH CAROLINA STATE HIGHWAY DEPARTMENT DOCKET NO. 40-892 (BICKLEY ROAD).


NOTE:
THE HEREON SHOWN IS SUBJECT TO ANY AND ALL CONDITIONS, RESTRICTIONS, EASEMENTS AND/OR RIGHTS-OF-WAY OF RECORD.

EXISTING LEGEND



- > GUY WIRE ANCHOR
- ◇ POWER POLE
- TELEPHONE PEDESTAL
- IRON PIN FOUND (AS DESCRIBED)
- IRON PIN SET #5 REBAR & CAP
- GAS LINE R/W MARKER
- FENCE LINE
- PROPERTY LINE
- 395 --- EXISTING CONTOURS
- OVERHEAD ELECTRIC
- 48" --- UNDERGROUND TELEPHONE
- STORM DRAIN
- SCDOT R/W

PROPOSED LEGEND

- PROP. BUILDING
- PROP. LIGHT DUTY PAVEMENT
- PROP. HEAVY DUTY PAVEMENT
- PROP. CONCRETE
- PROP. BARRIER CURBING
- PROP. CURB AND GUTTER
- PROP. STORM DRAIN LINE
- PROP. INLET
- PROP. JUNCTION BOX
- PROP. SEDIMENT TRAP
- PROP. HEADWALL
- PROP. SPOT ELEVATION
- PROP. CONTOURS
- PROP. ROOF DRAIN
- PROP. ROOF DRAIN CLEANOUT

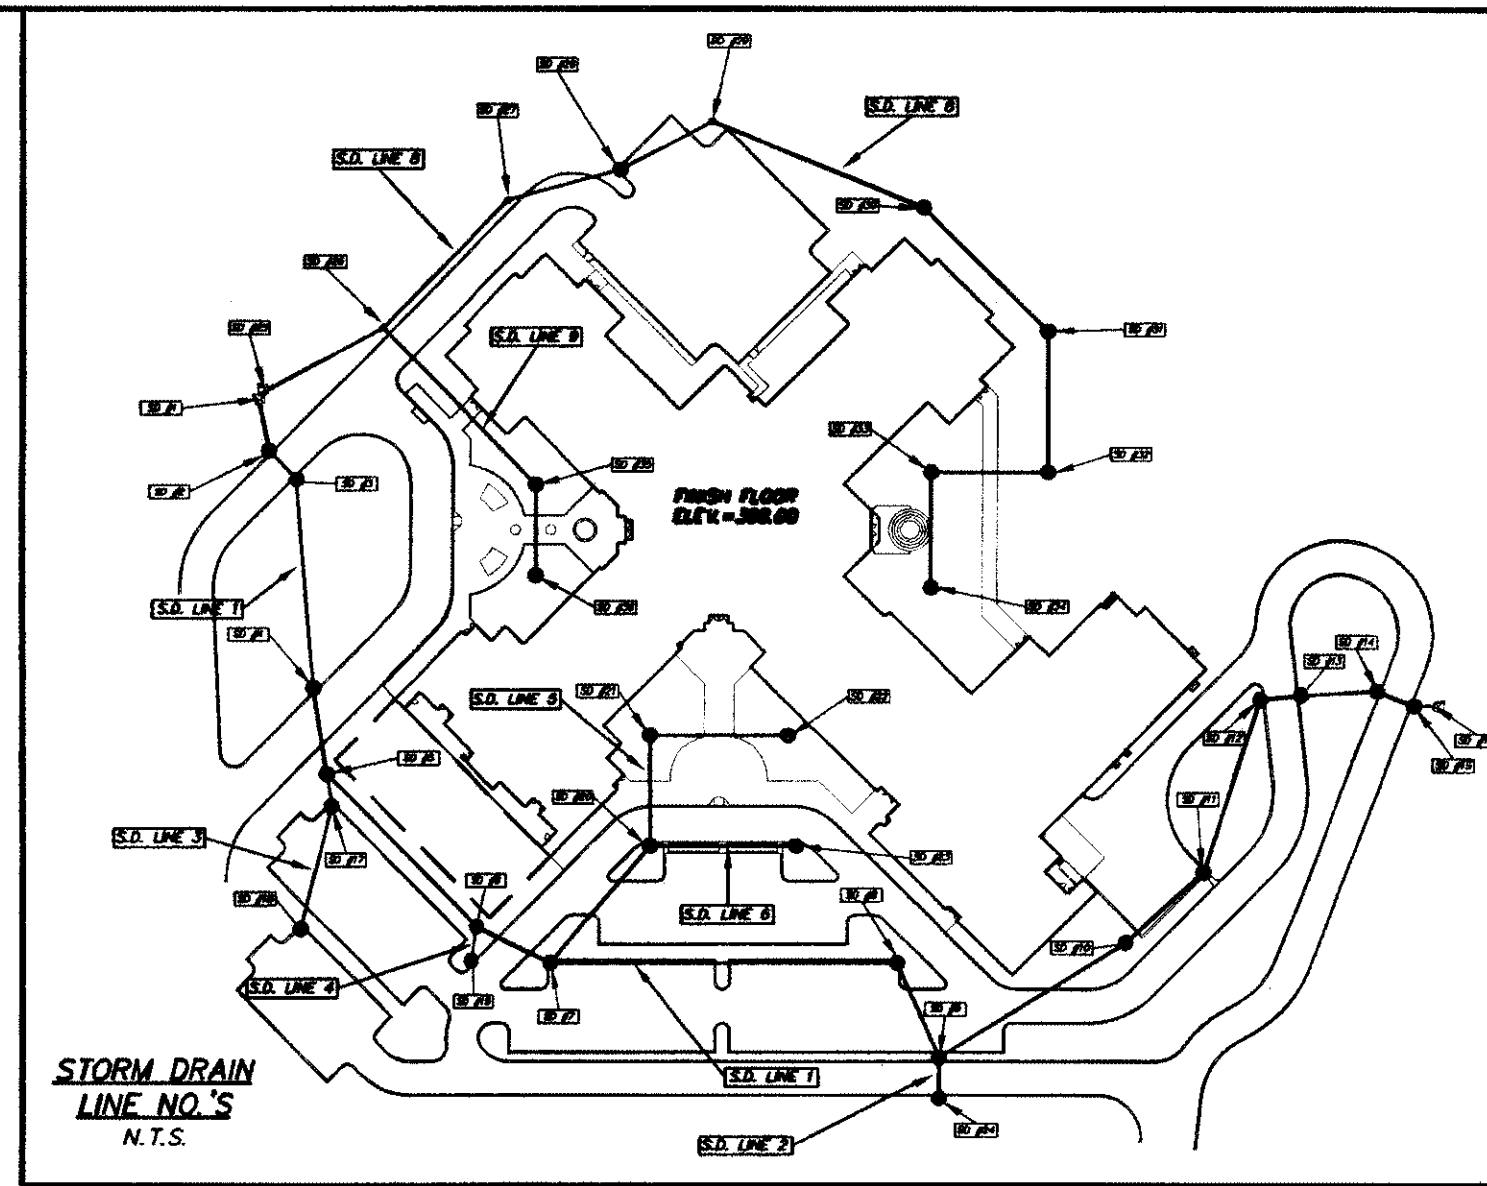

- △ REVISED SPOT SHOTS
- △ ADDED ALL ROOF DRAINS

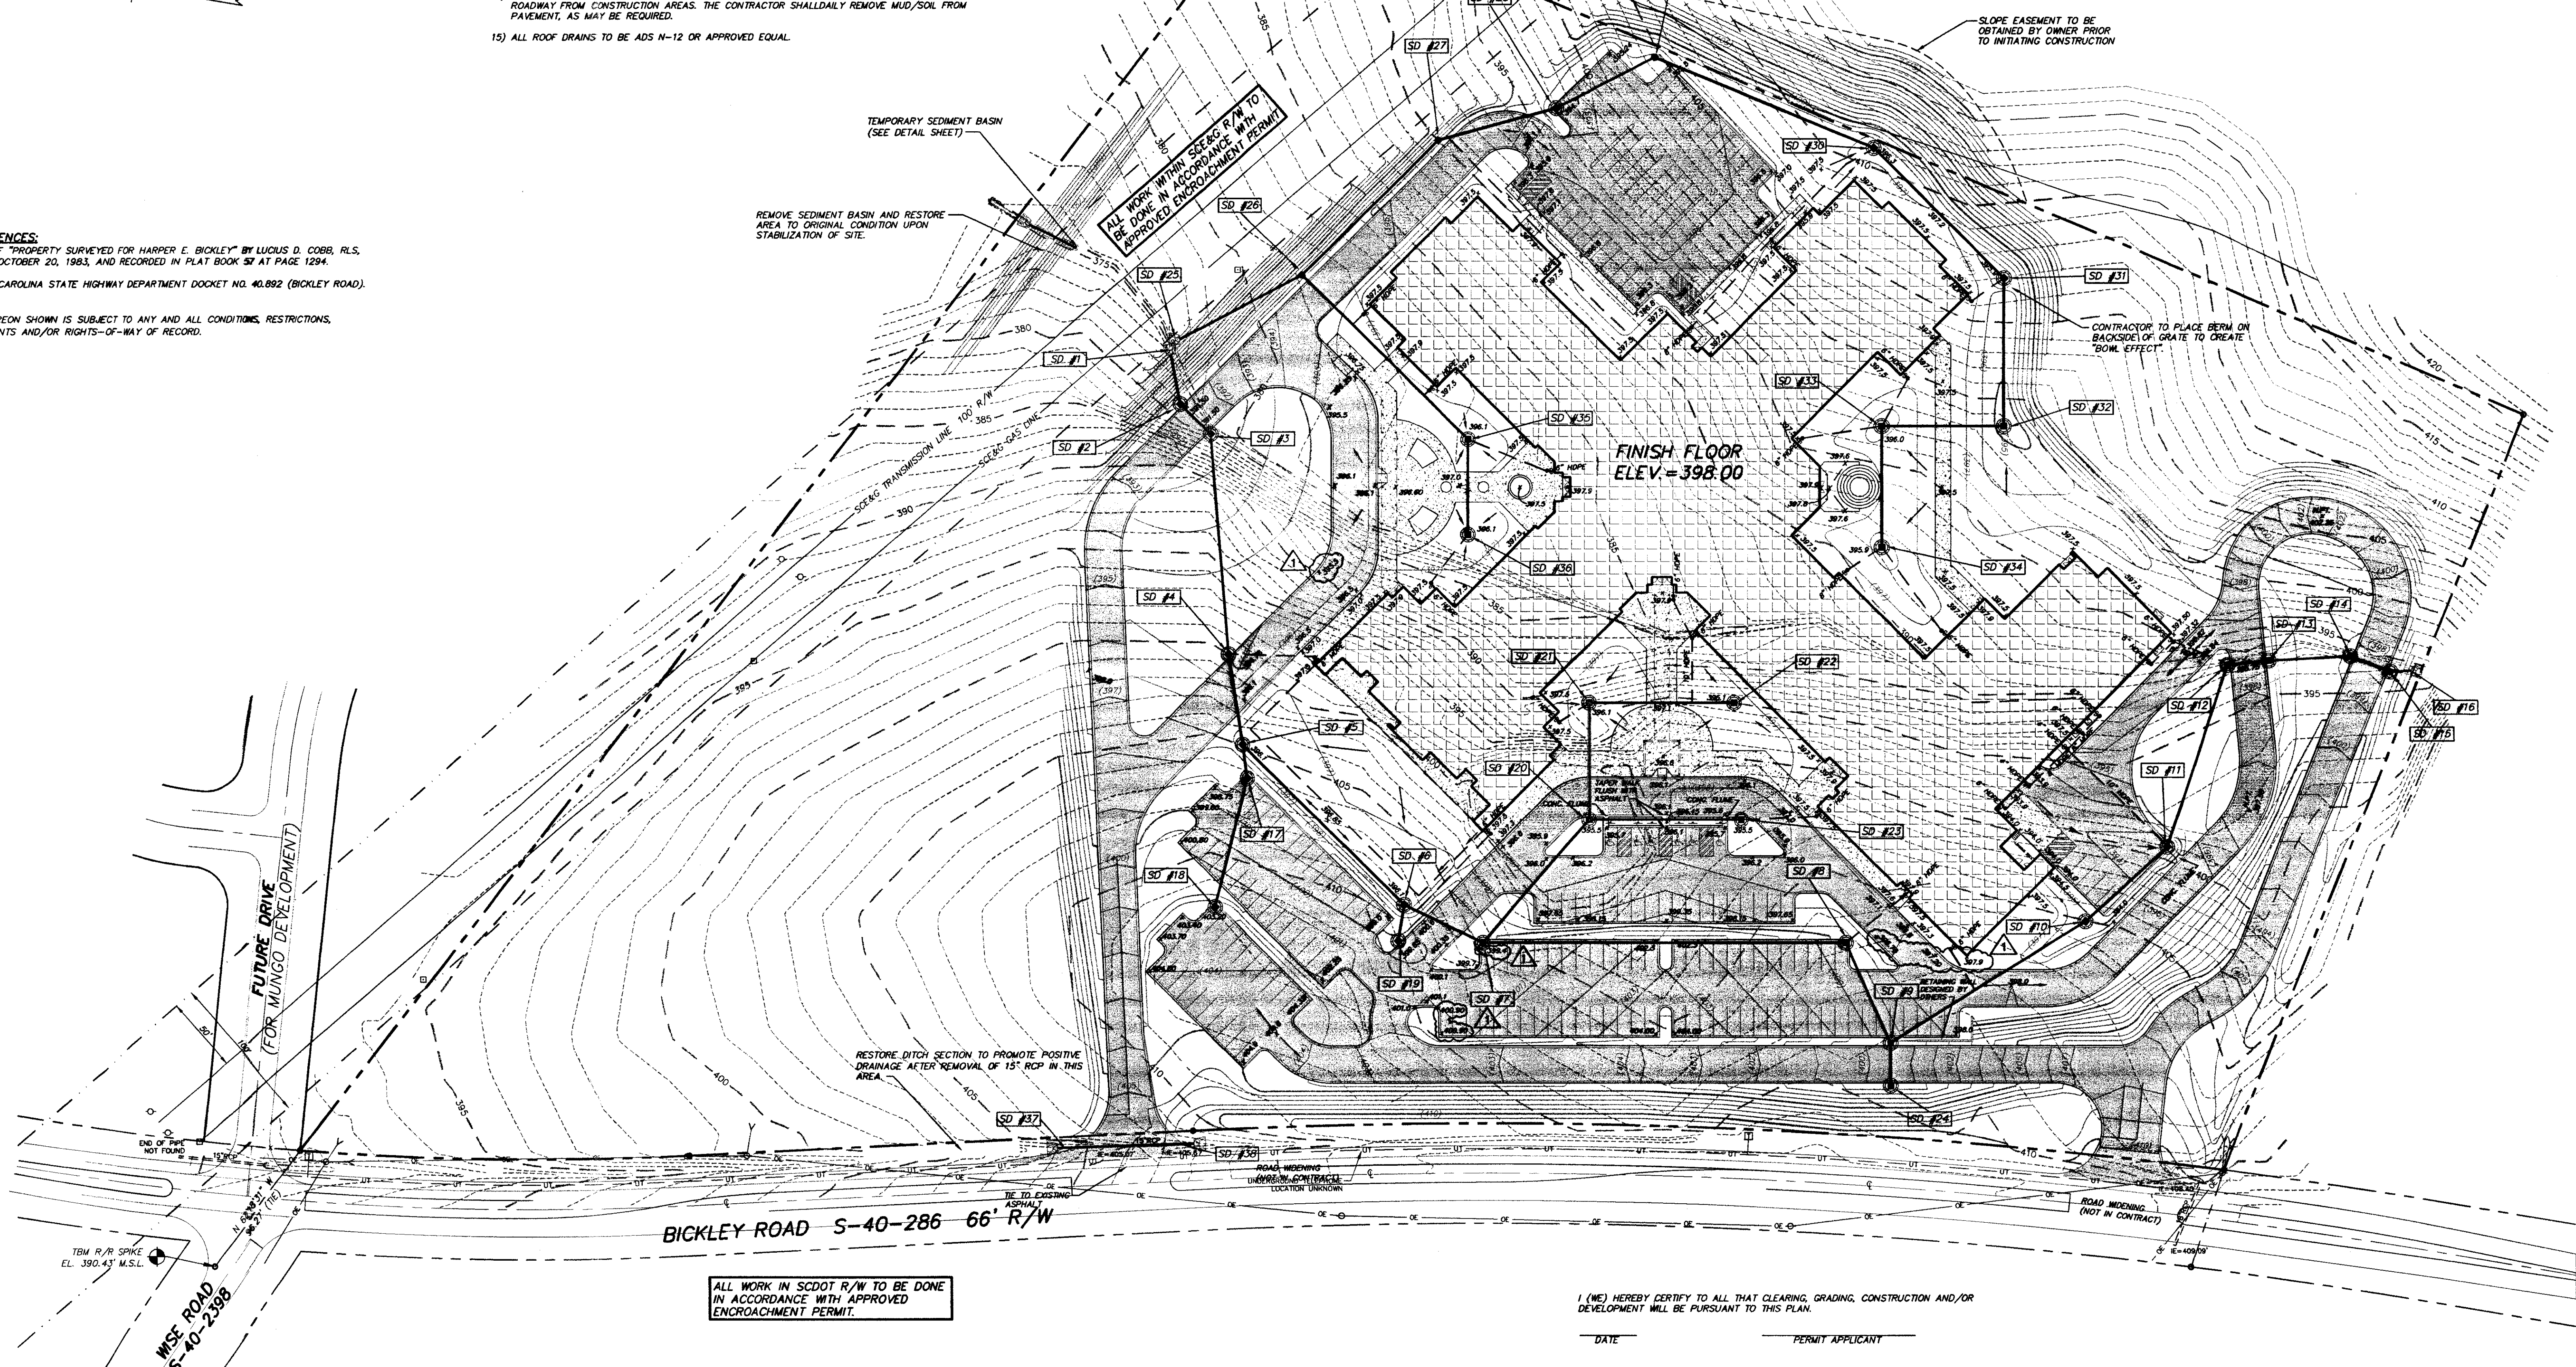 

BICKLEY ROAD S-40-286 66' R/W

ALL WORK IN SCDOT R/W TO BE DONE IN ACCORDANCE WITH APPROVED ENCROACHMENT PERMIT.


I (WE) HEREBY CERTIFY TO ALL THAT CLEARING, GRADING, CONSTRUCTION AND/OR DEVELOPMENT WILL BE PURSUANT TO THIS PLAN.

DATE: _____ PERMIT APPLICANT: _____

I HEREBY CERTIFY THAT THIS PLAN IS DESIGNED TO CONTAIN SOIL ON THE PROPERTY CONCERNED TO THE MAXIMUM EXTENT, TO PROVIDE FOR THE PROTECTION OF THE PROPERTY AND THE PROPOSED IMPROVEMENTS THEREON FROM THE DAMAGES OF FLOODING, TO PROVIDE FOR THE CONTROL OF THE RUNOFF FROM THE PROPERTY, AND THAT ALL THE PROVISIONS FOR SEDIMENT CONTROL AND STORM DRAINAGE ARE IN ACCORDANCE WITH THE SEDIMENTATION CONTROL AND STORM DRAINAGE ACT AND IN ACCORDANCE WITH THE SEDIMENTATION CONTROL AND STORM DRAINAGE ACT FOR LEXINGTON COUNTY.

MAY 14 2001

DATE: _____

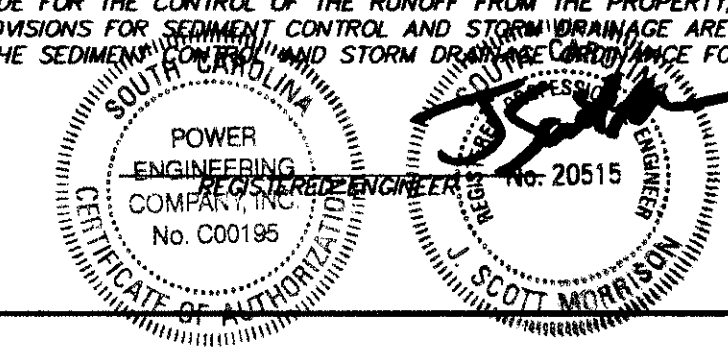


OWNER: LEXINGTON/RICHLAND SCHOOL DISTRICT FIVE
1000 DUTCH FORK ROAD
COLUMBIA, S.C. 29202
(803) 732-8012

OWNER: POWER ENGINEERING CO., INC.
138 WESTPARK BOULEVARD
COLUMBIA, S.C. 29210
(803) 216-8777
FAX: 216-8070

Partner In Charge	J.T.S.
Project Engineer	J.S.M.
Drawn By	D.H.C.
Date Drawn	03-02-2001
Revisions	
No. 1	Date 05-01-01
No. 2	Date 05-03-01
No. 3	Date
No. 4	Date
No. 5	Date
No. 6	Date
No. 7	Date
No. 8	Date
No. 9	Date
No. 10	Date
Issue Date	

PREPARED BY
POWER ENGINEERING COMPANY, INC.
ENGINEERS - PLANNERS - SURVEYORS
COLUMBIA, SC CHARLOTTE, NC

Project
BICKLEY ROAD SITE
SCHOOL DISTRICT NO. 5
OF LEXINGTON AND RICHLAND COUNTIES
Sheet Title
GRADING, DRAINAGE AND
EROSION CONTROL PLAN

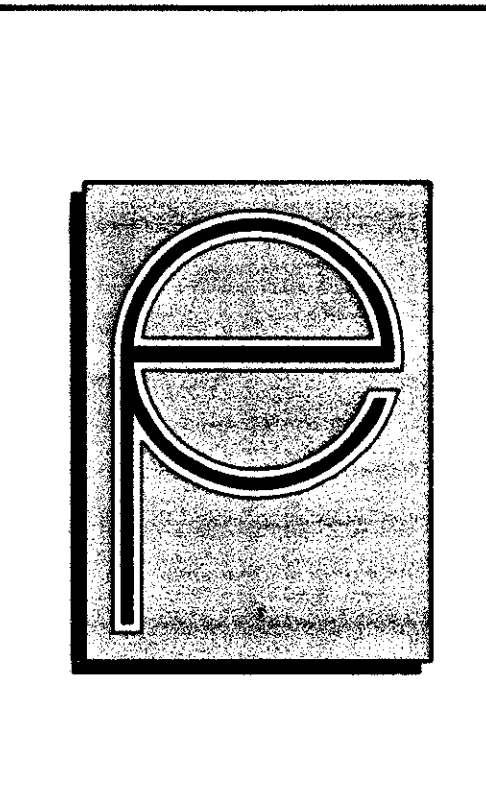

Project Number
2311
Sheet
C31