

SAINT MARIE-GREENHALGH SPORTS COMPLEX RUNNING TRACK RENOVATION

WICKER ST. PUTNAM, CONNECTICUT

100% BID DOCUMENTS

4/9/2026



PROJECT LOCATION MAP
NTS



SITE LOCATION

WICKER STREET
PUTNAM, CT 06260

GENERAL NOTES

1. IT IS THE CONTRACTOR'S RESPONSIBILITY TO EXAMINE ALL PLAN SHEETS AND SPECIFICATIONS, AND COORDINATE ALL WORK AS REQUIRED.
2. THE ENGINEER SHALL BE NOTIFIED IN WRITING OF ANY CONDITIONS THAT VARY FROM THOSE SHOWN ON THE PLANS. THE CONTRACTOR'S WORK SHALL NOT VARY FROM THE PLANS WITHOUT THE EXPRESSED, WRITTEN APPROVAL OF THE ENGINEER.
3. THE CONTRACTOR SHALL RESTORE LAWNS, DRIVEWAYS, CULVERTS, SIGNS AND OTHER PUBLIC OR PRIVATE PROPERTY DAMAGED OR REMOVED TO AT LEAST AS GOOD A CONDITION AS BEFORE BEING DISTURBED AS DETERMINED BY THE ENGINEER. ANY DAMAGED TREES, SHRUBS, AND/OR HEDGES SHALL BE REPLACED AT THE CONTRACTOR'S EXPENSE.
4. THE CONTRACTOR IS INSTRUCTED TO COOPERATE WITH ANY AND ALL OTHER CONTRACTORS PERFORMING WORK ON THIS JOB SITE DURING THE PERFORMANCE OF THIS CONTRACT.
5. ALL WORK SHALL BE DONE IN STRICT COMPLIANCE WITH ALL APPLICABLE NATIONAL, STATE, AND LOCAL CODES, STANDARDS, ORDINANCES, RULES, REGULATIONS, AND PERMITS.
6. THE CONTRACTOR SHALL PROTECT EXISTING PROPERTY LINE MONUMENTATION. ANY MONUMENTATION DISTURBED OR DESTROYED, AS JUDGED BY THE ENGINEER, SHALL BE REPLACED AT THE CONTRACTOR'S EXPENSE UNDER THE SUPERVISION OF A VIRGINIA STATE LICENSED LAND SURVEYOR.
7. THE ENGINEER RESERVES THE RIGHT TO EXAMINE ANY WORK DONE ON THIS PROJECT AT ANY TIME TO DETERMINE THE CONFORMANCE WITH THE REQUIREMENTS OF THE CONTRACT DOCUMENTS OF THIS PROJECT, AS INTENDED AND INTERPRETED BY THE ENGINEER.
8. MISCELLANEOUS WORK NOT SPECIFICALLY SHOWN ON THE CONTRACT DRAWINGS SUCH AS PATCHING, BLOCKING, TRIMMING, ETC., SHALL BE PERFORMED TO MAKE THE WORK COMPLETE.
9. THE CONTRACTOR SHALL:
 - 9.1. VERIFY ALL CONDITIONS IN THE FIELD PRIOR TO COMMENCEMENT OF WORK AND NOTIFY THE ENGINEER OF ANY DISCREPANCIES.
 - 9.2. EXAMINE THE SITE AND INCLUDE IN HIS WORK THE EFFECT OF ALL EXISTING CONDITIONS ON THE WORK.
 - 9.3. PROVIDE AND INSTALL ALL MATERIALS AND PERFORM ALL WORK IN ACCORDANCE WITH RECOGNIZED GOOD STANDARD PRACTICE.
10. ALL TRENCH EXCAVATION AND ANY REQUIRED SHEETING AND SHORING SHALL BE DONE IN ACCORDANCE WITH THE LATEST REVISIONS OF OSHA REGULATIONS FOR CONSTRUCTION. SHEET PILING SHALL BE DESIGNED AND SEALED BY A CONNECTICUT STATE PROFESSIONAL ENGINEER.
11. THE CONTRACTOR SHALL MAINTAIN ACCESS TO ALL COMMERCIAL, SCHOOL CAMPUS, AND PUBLIC PROPERTIES WHENEVER POSSIBLE OR AS DIRECTED BY THE ENGINEER.
12. THE CONTRACTOR SHALL TAKE CARE TO PREVENT DAMAGE TO EXISTING UTILITIES. DAMAGED UTILITIES SHALL BE IMMEDIATELY REPAIRED BY THE CONTRACTOR AT THE CONTRACTOR'S EXPENSE.
13. ALL AREAS WHERE NATURAL VEGETATION AND/OR SPECIMEN TREES ARE TO REMAIN SHALL BE PROTECTED BY THE ERECTION OF FENCING, AND NO DISTURBANCE SHALL OCCUR PRIOR TO INSPECTION BY THE ENGINEER AND THE ISSUANCE OF WRITTEN AUTHORIZATION TO PROCEED WITH CONSTRUCTION. THESE PROTECTIVE MEASURES SHALL NOT BE ALTERED OR REMOVED WITHOUT THE APPROVAL OF THE ENGINEER. ANY TREES DAMAGED AS A RESULT OF CONSTRUCTION ACTIVITY ARE TO BE REPLACED BY THE CONTRACTOR, IN KIND, AT OWN EXPENSE.
14. ALL UTILITY WORK INVOLVING CONNECTIONS TO EXISTING SYSTEMS SHALL BE COORDINATED WITH THE ENGINEER AND THE UTILITY OWNER. NOTIFY THE OWNER AND ENGINEER AT 2 WEEKS AND AGAIN AT LEAST 72 HOURS PRIOR TO EACH AND EVERY CONNECTION THAT IS MADE.

15. CONSTRUCTION OF ALL PROPOSED UTILITIES MUST BEGIN AT ITS POINT OF CONNECTION TO THE EXISTING UTILITY, OR AT THE LOWEST POINT IN THE SYSTEM. RIMS, GRATES, INVERTS, CLEARANCES AND LOCATIONS AT CROSSINGS MUST BE VERIFIED PRIOR TO THE COMMENCEMENT OF CONSTRUCTION.
16. THE CONTRACTOR SHALL MAINTAIN FLOW FOR ALL EXISTING UTILITIES.
17. SEEDING AND GRADING LIMITS SHALL INCLUDE ALL AREAS WHICH ARE PART OF NEW CONSTRUCTION AND AREAS DISTURBED BY CONSTRUCTION PROCEDURES, EQUIPMENT AND VEHICLES.
18. THE CONTRACTOR SHALL SUBMIT A CONSTRUCTION STAGING/SEQUENCE OF WORK PLAN TO THE OWNER FOR REVIEW AND APPROVAL WITHIN 14 CALENDAR DAYS OF THE AWARD OF THIS CONTRACT.
19. THESE DRAWINGS DO NOT INCLUDE NECESSARY COMPONENTS FOR CONSTRUCTION SAFETY OR THE SAFETY OF CONSTRUCTION PERSONNEL OR TRANSPORTS, WHICH ARE THE RESPONSIBILITY OF THE CONTRACTORS.
20. THE CONTRACTOR SHALL APPLY FOR ALL PERMITS, INSPECTIONS AND CERTIFICATIONS WHICH ARE REQUIRED TO BE OBTAINED BY THE CONTRACTOR. THE TOWN WILL PAY FOR THE APPLICATION FEES. THE CONTRACTOR SHALL FURNISH ANY BONDS AND INSURANCES REQUIRED AT HIS EXPENSE.
21. THE CONTRACTOR SHALL CONDUCT EXPLORATORY TEST PITS AS REQUIRED TO VERIFY UNDERGROUND CONDITIONS.
22. THE CONTRACTOR SHALL EXERCISE CAUTION WHEN OPERATING CONSTRUCTION EQUIPMENT OVER NEW UTILITIES TRENCHES. THE CONTRACTOR SHALL BE RESPONSIBLE FOR PLACING A MINIMUM OF TWO FEET OF COVER OVER UTILITY LINES PRIOR TO OPERATION OF VEHICLES AND MACHINERY.
23. THE PLANS SHOW SUBSURFACE STRUCTURES, ABOVE-GROUND STRUCTURES AND/OR UTILITIES FROM FIELD LOCATION AND RECORD MAPPING, EXACT LOCATION OF WHICH MAY VARY FROM THE LOCATIONS INDICATED. IN PARTICULAR, THE CONTRACTOR IS ADVISED THAT THE EXACT OR EVEN APPROXIMATE LOCATION OF SUCH PIPELINES, SUBSURFACE STRUCTURES AND/OR UTILITIES IN THE AREA MAY BE DIFFERENT FROM THAT SHOWN OR MAY NOT BE SHOWN, AND IT SHALL BE HIS RESPONSIBILITY TO PROCEED WITH GREAT CARE IN EXECUTING ANY WORK. IN ACCORDANCE WITH CONNECTICUT STATE LAW, THE CONTRACTOR SHALL CONTACT CALL BEFORE YOU DIG (CBYD) BY DIALING 8-1-1 A MINIMUM OF TWO (2) FULL BUSINESS DAYS AND NO MORE THAN THIRTY (30) DAYS PRIOR TO ANY EXCAVATION OR DRILLING OPERATIONS.

GENERAL SITE REMOVAL NOTES

1. ALL ORGANIC CONSTRUCTION DEBRIS, SUCH AS TREES, BRUSH, OR SOD SHALL BE DISPOSED OF OFF-SITE IN A LEGAL MANNER, AT THE CONTRACTOR'S EXPENSE.
2. THE CONTRACTOR SHALL EXERCISE CARE DURING REMOVAL OPERATIONS. ANY ITEMS INDICATED TO REMAIN THAT ARE DAMAGED DURING REMOVAL OPERATIONS SHALL BE REPAIRED OR REPLACED IN KIND, BY THE CONTRACTOR, AT NO COST TO THE OWNER.
3. NO TOPSOIL SHALL BE REMOVED FROM THE SITE. CONTRACTOR SHALL BE RESPONSIBLE FOR EROSION & SEDIMENT CONTROL OF STOCKPILE, GRADING STOCKPILE TO PROVIDE SUITABLE SLOPE FOR MOWING, AND SEEDING.
4. THE CONTRACTOR SHALL AVOID OR MINIMIZE THE AMOUNT OF DOWNTIME OF UTILITY SERVICE INTERRUPTION, SHOULD THEY OCCUR. CONTRACTOR IS RESPONSIBLE FOR MAKING ALL TEMPORARY UTILITY CONNECTIONS NECESSARY TO KEEP THE DISRUPTED UTILITY SYSTEMS ACTIVE DURING CONSTRUCTION.

GENERAL SITE LAYOUT NOTES

1. THE CONTRACTOR SHALL BE RESPONSIBLE FOR PROVIDING ALL SITE LAYOUT. THE CONTRACTOR SHALL MAKE TIES TO ALL UTILITY CONNECTIONS AND PROVIDE AS-BUILT PLANS FOR ALL UTILITIES SHOWING TIES TO CONNECTIONS, BENDS, VALVES, LENGTHS OF LINES, AND INVERTS. AS-BUILT PLANS SHOWING ALL UNDERGROUND UTILITIES, INSTALLED OR ENCOUNTERED SHALL BE REVIEWED BY THE ENGINEER. THE CONTRACTOR SHALL PROVIDE ANY CORRECTIONS OR ADDITIONS TO THE SATISFACTION OF THE ENGINEER AND TOWNSHIP BEFORE UTILITIES WILL BE ACCEPTED.
2. THE CONTRACTOR SHALL PROVIDE SMOOTH TRANSITIONS BETWEEN NEW WORK AND EXISTING CONDITIONS.
3. ALL ANGLES ARE 90°, UNLESS OTHERWISE INDICATED.

GENERAL SITE GRADING NOTES

1. PROPOSED GRADES SHALL BLEND SMOOTHLY WITH EXISTING ELEVATIONS.
2. THE CONTRACTOR SHALL STAKE OUT ALL GRADES IN THE FIELD PRIOR TO CONSTRUCTION AND NOTIFY THE ENGINEER IN WRITING OF ANY DISCREPANCIES. THE ENGINEER SHALL APPROVE STAKED GRADES.
3. THE CONTRACTOR SHALL BE RESPONSIBLE FOR DEWATERING AND THE MAINTENANCE OF SURFACE DRAINAGE DURING THE COURSE OF WORK. THE CONTRACTOR SHALL MAINTAIN EXISTING DRAINAGE PATTERNS THROUGHOUT THE PERIOD OF CONSTRUCTION.

GENERAL LANDSCAPE PLANTING NOTES

1. ALL NON-ATHLETIC AREAS OF THE SITE WHICH ARE DISTURBED AND NOT SODDED, PAVED, ETC. SHALL BE TOPSOILED, SEEDED AND MULCHED. APPROVED TOPSOIL TO BE INSTALLED TO A MINIMUM 6" DEPTH.


Sheet List Table	
Sheet Number	Sheet Title
G-000	COVER SHEET
C-001	EXISTING CONDITIONS PLAN
C-002	DEMOLITION PLAN
C-100	LAYOUT PLAN
C-110	SURFACING & DIMENSIONING PLAN
C-200	GRADING & DRAINAGE PLAN
C-500	EROSION & SEDIMENT CONTROL PLAN
C-600	SITE DETAILS
C-601	SITE DETAILS
C-602	SITE DETAILS

No.	Submitted / Revision	Appr	By	Date

COVER SHEET

Designed By: JRP	Drawn By: KAR	Checked By: MSM
Issue Date: 4/9/26	Project No.: 099163	Scale: AS SHOWN

Drawing No.:
G-000

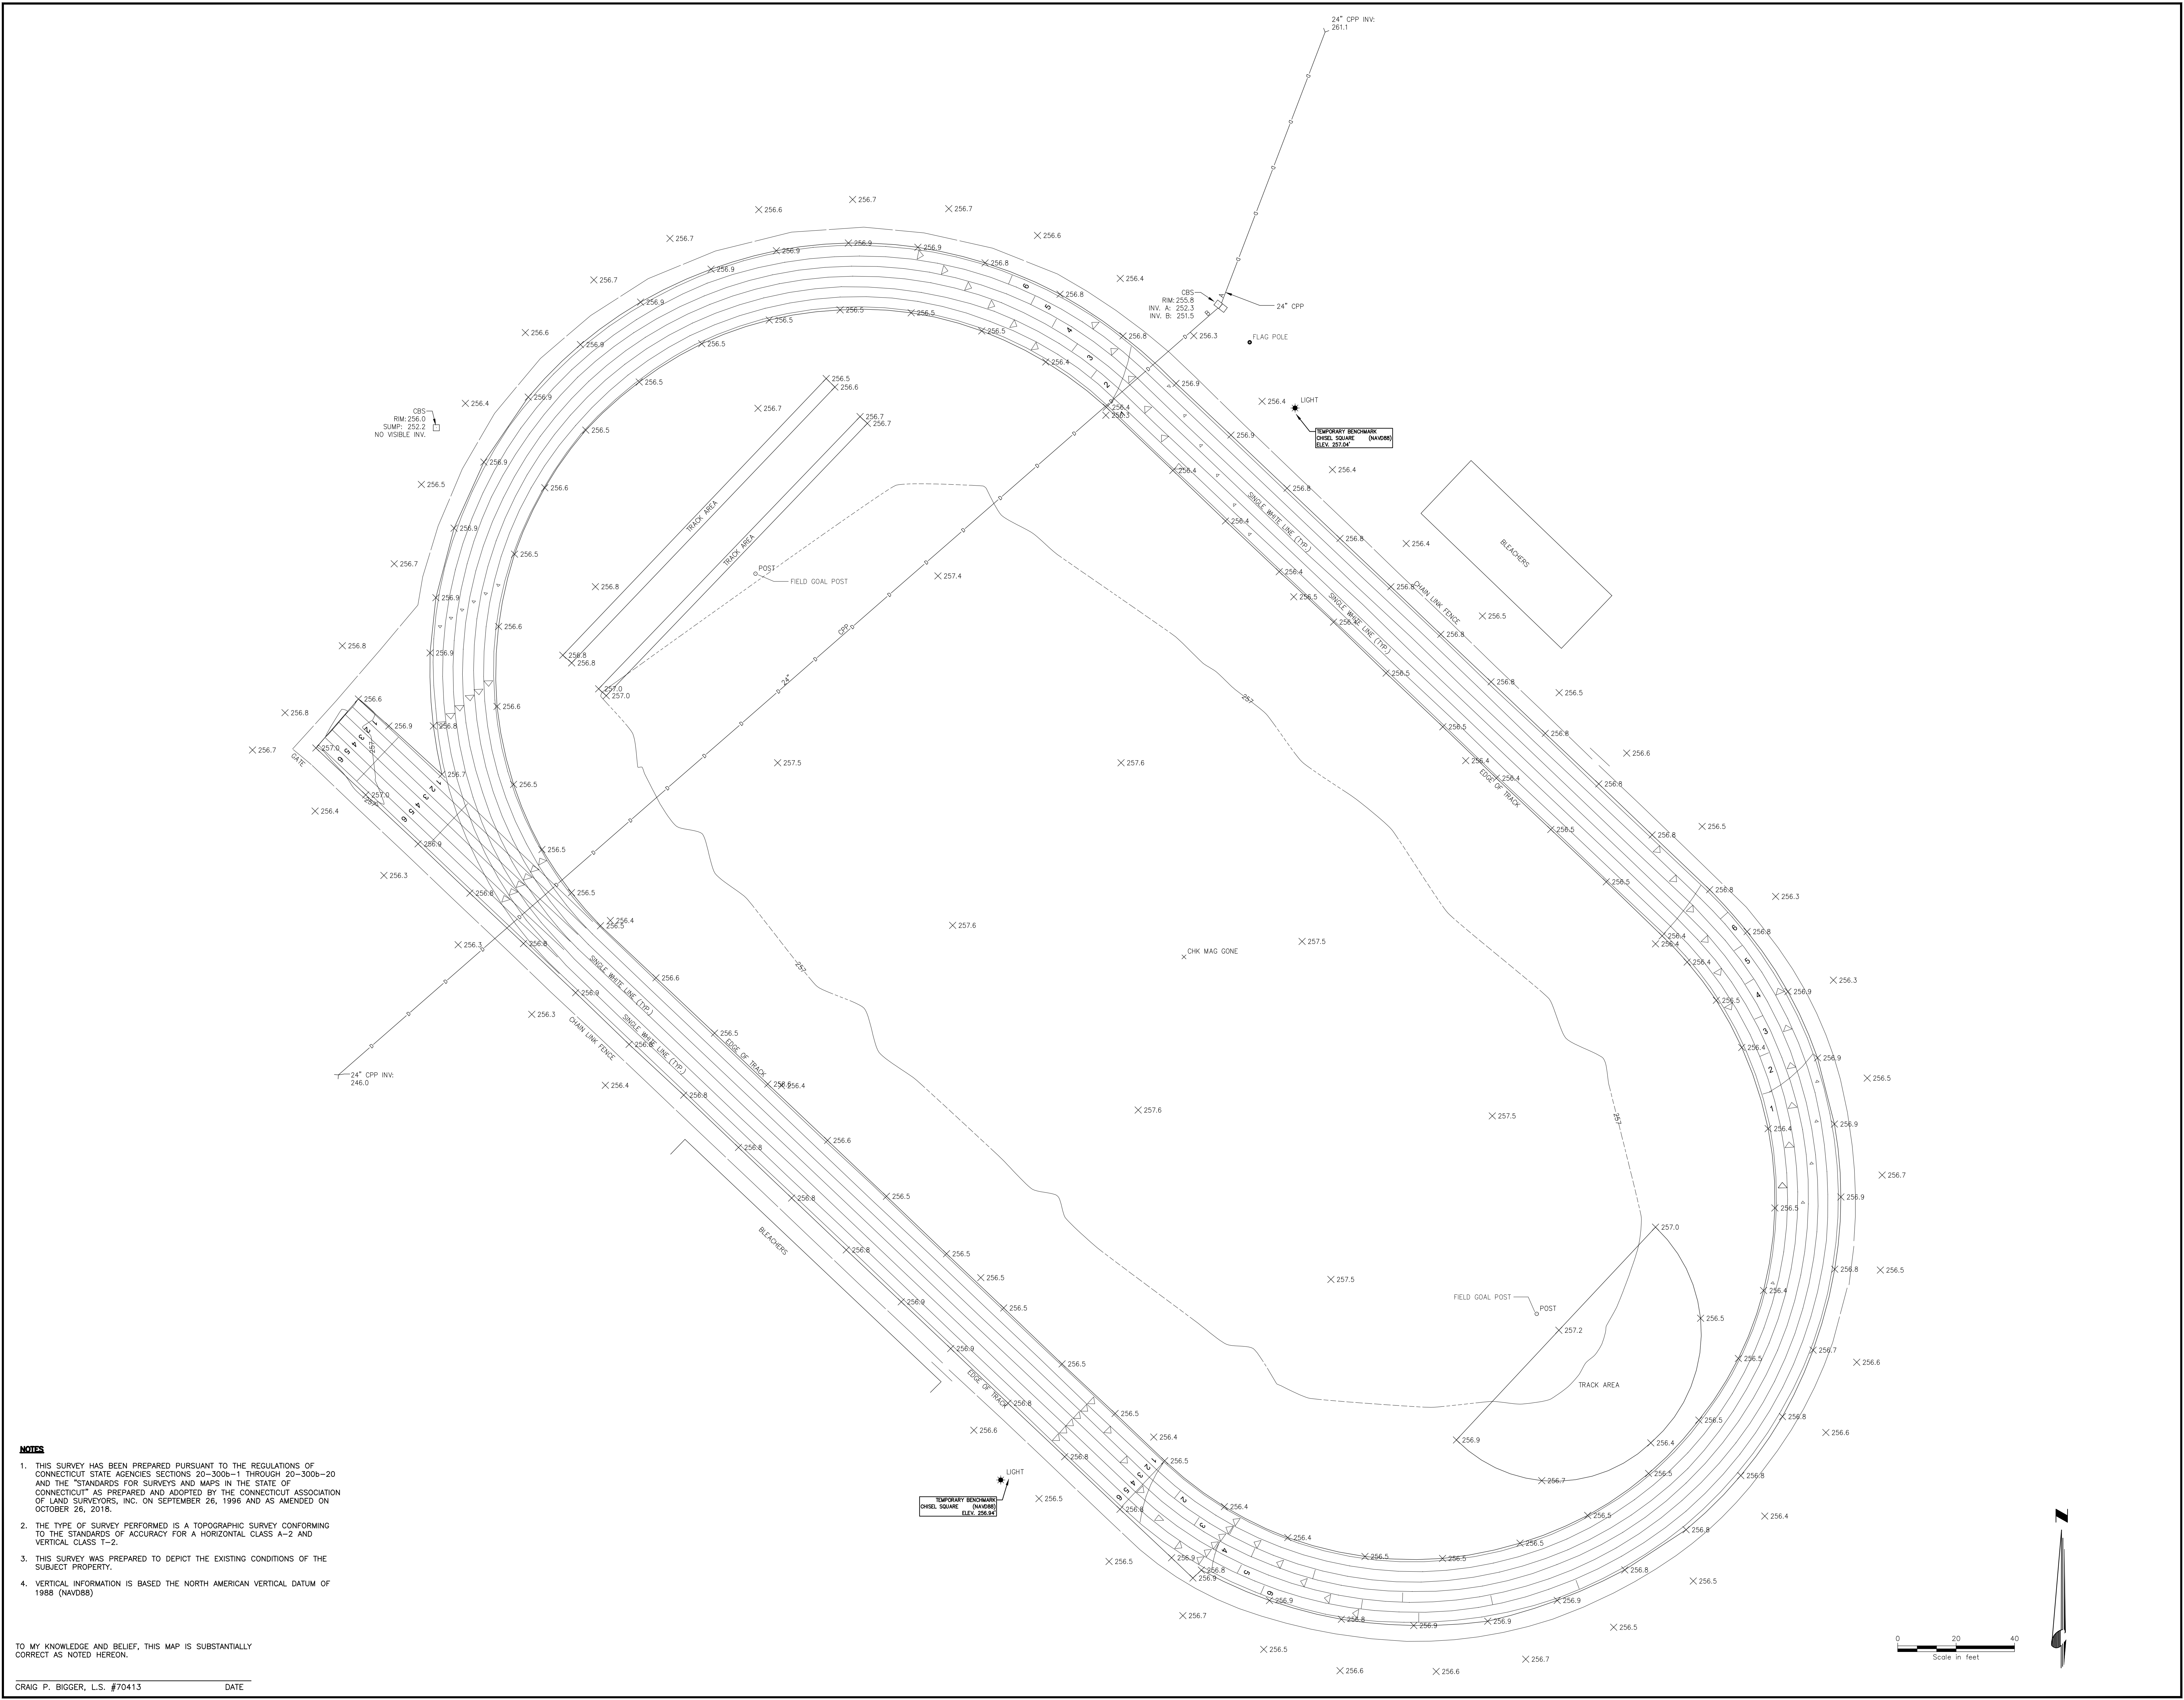

NOTES

1. THIS SURVEY HAS BEEN PREPARED PURSUANT TO THE REGULATIONS OF CONNECTICUT STATE AGENCIES SECTIONS 20-300b-1 THROUGH 20-300b-20 AND THE "STANDARDS FOR SURVEYS AND MAPS IN THE STATE OF CONNECTICUT" AS PREPARED AND ADOPTED BY THE CONNECTICUT ASSOCIATION OF LAND SURVEYORS, INC. ON SEPTEMBER 26, 1996 AND AS AMENDED ON OCTOBER 26, 2018.
2. THE TYPE OF SURVEY PERFORMED IS A TOPOGRAPHIC SURVEY CONFORMING TO THE STANDARDS OF ACCURACY FOR A HORIZONTAL CLASS A-2 AND VERTICAL CLASS T-2.
3. THIS SURVEY WAS PREPARED TO DEPICT THE EXISTING CONDITIONS OF THE SUBJECT PROPERTY.
4. VERTICAL INFORMATION IS BASED THE NORTH AMERICAN VERTICAL DATUM OF 1988 (NAVD88)

TO MY KNOWLEDGE AND BELIEF, THIS MAP IS SUBSTANTIALLY CORRECT AS NOTED HEREON.

CRAIG P. BIGGER, L.S. #70413 DATE



TOWN OF PUTNAM,
CONNECTICUT

IT IS A VIOLATION OF LAW FOR ANY PERSON, UNLESS THEY ARE
ACTING UNDER THE DIRECTION OF A LICENSED PROFESSIONAL
ENGINEER, ARCHITECT, LANDSCAPE ARCHITECT OR LAND
SURVEYOR TO USE OR REPRODUCE ANY PART OF THIS DRAWING.
THESE PROFESSIONALS, IN ALTERING THE DRAWING,
SHOULD BE RESPONSIBLE FOR ANY DAMAGE TO THE LAND
OWNERS. THIS DRAWING IS NOT TO BE USED FOR ANY OTHER
PURPOSE WITHOUT THE WRITTEN CONSENT OF THE ENGINEER,
ARCHITECT, LANDSCAPE ARCHITECT OR LAND SURVEYOR.

PUTNAM HIGH SCHOOL
TRACK & FIELD
REPLACEMENT


No.	Submitted / Revision	Appr	By	Date

EXISTING
CONDITIONS PLAN

Designed By: JRP	Drawn By: KAR	Checked By: MSM
Issue Date: 4/9/26	Project No.: 099163	Scale: AS SHOWN

Drawing No.:
C-001

	TRACK SURFACING REMOVAL
	STRIP SOD
	ASPHALT REMOVAL
	SITE ITEM REMOVAL
	ITEM TO BE PROTECTED
	IN-LINE ITEM DEMOLITION

 


1. THE CONTRACTOR SHALL WALK THE SITE PRIOR TO BID TO BE FULLY FAMILIAR WITH THE EXTENT OF REMOVAL ITEMS. THE CONTRACTOR IS RESPONSIBLE FOR ALL REMOVALS NECESSARY TO COMPLETE CONSTRUCTION. QUESTIONS REGARDING ITEMS TO BE REMOVED SHALL BE DIRECTED TO CONSTRUCTION MANAGER.	5. THE CONTRACTOR SHALL EXERCISE CARE DURING REMOVAL OPERATIONS. ANY ITEMS INDICATED TO REMAIN THAT ARE DAMAGED DURING REMOVAL OPERATIONS SHALL BE REPAIRED OR REPLACED IN KIND, BY THE CONTRACTOR, AT NO COST TO THE OWNER.
2. THE CONTRACTOR SHALL OBTAIN ALL UTILITIES PRIOR TO CONSTRUCTION OPERATIONS. CONTRACTOR WILL BE HELD RESPONSIBLE FOR ANY DAMAGES TO UTILITIES NOT SCHEDULED FOR REMOVAL.	6. ALL OBSTRUCTIONS TO THE REMOVAL OF EXISTING TREES OR OFF-SITE IN A LEGAL MANNER, AT THE CONTRACTOR'S EXPENSE.
3. CONTRACTOR OBTAIN 30 DAY CONFIRMATION OF UTILITY LOCATIONS.	7. PROTECT ALL TREES AND SHRUBS NOT SCHEDULED FOR REMOVAL. NO EQUIPMENT OPERATION WITHIN EXISTING TREE ROOT ZONES SHALL BE ALLOWED. DO NOT REMOVE OR DAMAGE EXISTING TREES OR ROOT ZONES OF EXISTING VEGETATION. DISTURBANCE WILL NOT BE PERMITTED OF EXISTING TREE LINES.
4. EXISTING UTILITY STRUCTURES SHALL BE PROTECTED, AND MINIMUM COVER SHALL BE MAINTAINED AT ALL TIMES DURING DEMOLITION AND CONSTRUCTION.	8. ALL SITE CLEARING SHALL BE PERFORMED BY THE CONTRACTOR TO THE LIMITS OF DISTURBANCE. UTILITIES AND STRUCTURES SHOWN FOR REMOVAL SHALL BE REMOVED IN THEIR ENTIRETY OFFSITE.
9. CONTRACTOR SHALL RECEIVE ALL PERMITS NECESSARY TO COMPLETE WORK WITHIN PUBLIC RIGHT-OF-WAYS. PROVIDE PROPER BARRICADES FOR WALKS AND STREETS ACCORDING TO MANUAL ON	

- UNIFORM TRAFFIC CONTROL DEVICES (MUTCD).
5. THE CONTRACTOR SHALL EXERCISE CARE DURING REMOVAL OPERATIONS ANY ITEMS INDICATED TO REMAIN THAT ARE DAMAGED DURING REMOVAL OPERATIONS SHALL BE REPAIRED OR REPLACED IN KIND, BY THE CONTRACTOR, AT NO COST TO THE OWNER.
6. ALL ORGANIC COMPOST SHALL BE REMOVED FROM THE OFF-SITE IN A LEGAL MANNER, AT THE CONTRACTOR'S EXPENSE.
7. PROTECT ALL TREES AND SHRUBS NOT SCHEDULED FOR REMOVAL. NO EQUIPMENT OPERATION WITHIN EXISTING TREE ROOT ZONES SHALL BE ALLOWED. DO NOT STORE, STOCKPILE, OR PARK WITHIN TREE ROOT ZONES OF EXISTING VEGETATION. DISTURBANCE WILL NOT BE PERMITTED OF EXISTING TREE LINES.
8. ALL SITE CLEARING SHALL BE PERFORMED BY THE CONTRACTOR TO THE LIMITS OF DISTURBANCE. MATERIALS AND STRUCTURES SHOWN FOR REMOVAL SHALL BE REMOVED IN THEIR ENTIRETY OFFSITE.
9. IN THE EVENT THAT ANY STRUCTURES OR HISTORICAL ELEMENTS ARE DISCOVERED DURING CONSTRUCTION OPERATIONS, THESE ITEMS SHALL BE BROUGHT TO THE ATTENTION OF THE OWNER, CONSTRUCTION MANAGER, AND ENGINEER PRIOR TO PROCEEDING WITH THAT PORTION OF THE WORK.
10. IN THE EVENT THAT ANY HAZARDOUS MATERIALS ARE DISCOVERED DURING CONSTRUCTION OPERATIONS, THESE ITEMS SHALL BE BROUGHT TO THE ATTENTION OF THE OWNER, CONSTRUCTION MANAGER, AND ENGINEER PRIOR TO PROCEEDING WITH THAT PORTION OF THE WORK.



TOWN OF PUTNAM,
CONNECTICUT

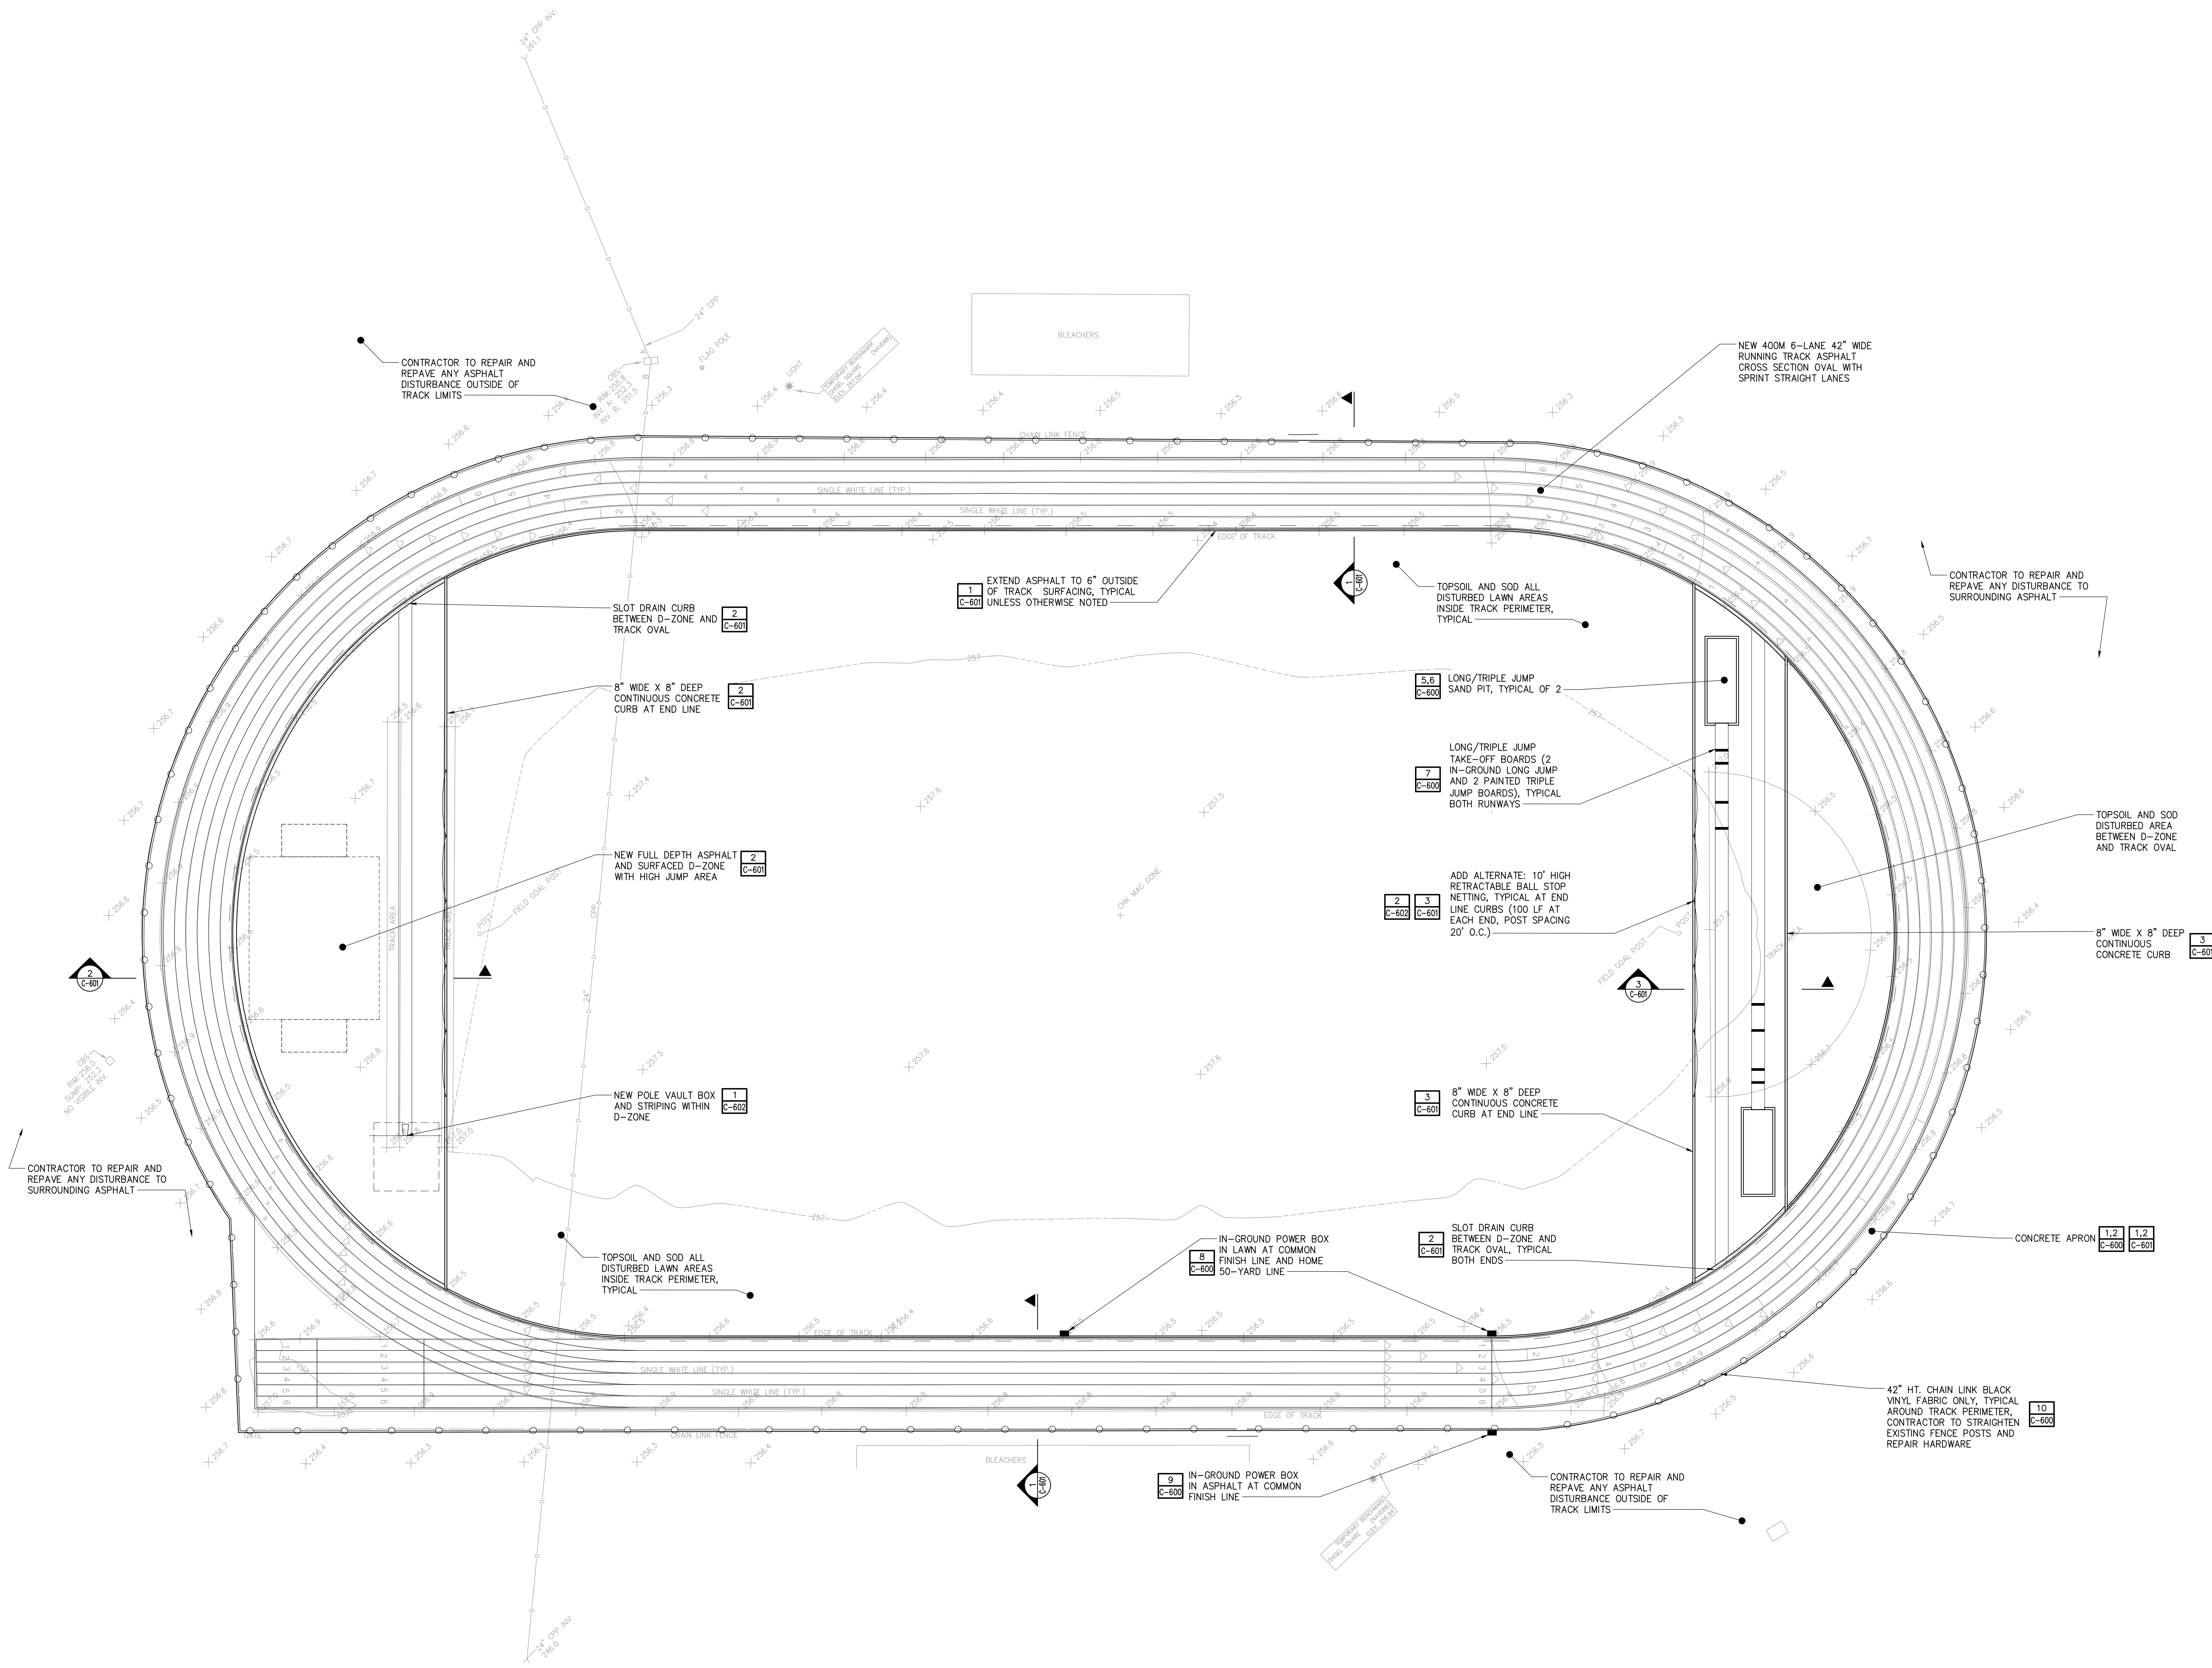

NOTES

1. SEE SHEETS C-200 FOR SITE GRADING AND DRAINAGE PLAN.
2. THE CONTRACTOR SHALL BE RESPONSIBLE FOR PROVIDING ALL FIELD LAYOUT. THE CONTRACTOR SHALL TAKE TIES TO ALL UTILITY CONNECTIONS AND PROVIDE MARKED-UP RECORD PLANS FOR ALL UTILITIES INSTALLED OR ENCOUNTERED PER SPECIFICATIONS.
3. ALL ANGLES ARE 90° UNLESS OTHERWISE INDICATED.
4. THE CONTRACTOR SHALL PROVIDE SMOOTH TRANSITIONS BETWEEN NEW WORK AND EXISTING CONDITIONS.

IT IS A VIOLATION OF LAW FOR ANY PERSON, UNLESS THEY ARE ACTING UNDER THE DIRECTION OF A LICENSED PROFESSIONAL ENGINEER, ARCHITECT, LANDSCAPE ARCHITECT OR LAND SURVEYOR TO SEAL OR SIGN ANY PLAN. IF THE SEALING, THE SEALING OF A LICENSED PROFESSIONAL, IS ALTERED, THE TERMS OF THE LICENSED PROFESSIONAL'S LICENSE ARE REVOKED. ANY PERSON WHO VIOLATES THESE TERMS SHALL BE SUBJECT TO THE JUDICIAL SYSTEM OF THE STATE OF CONNECTICUT.


PUTNAM HIGH SCHOOL
TRACK & FIELD
REPLACEMENT

No.	Submitted / Revision	Appr	By	Date




LAYOUT PLAN

Designed By:	Drawn By:	Checked By:
JRP	KAR	MSM
Issue Date:	Project No.:	Scale:
4/9/26	099163	AS SHOWN

Drawing No.:
C-100

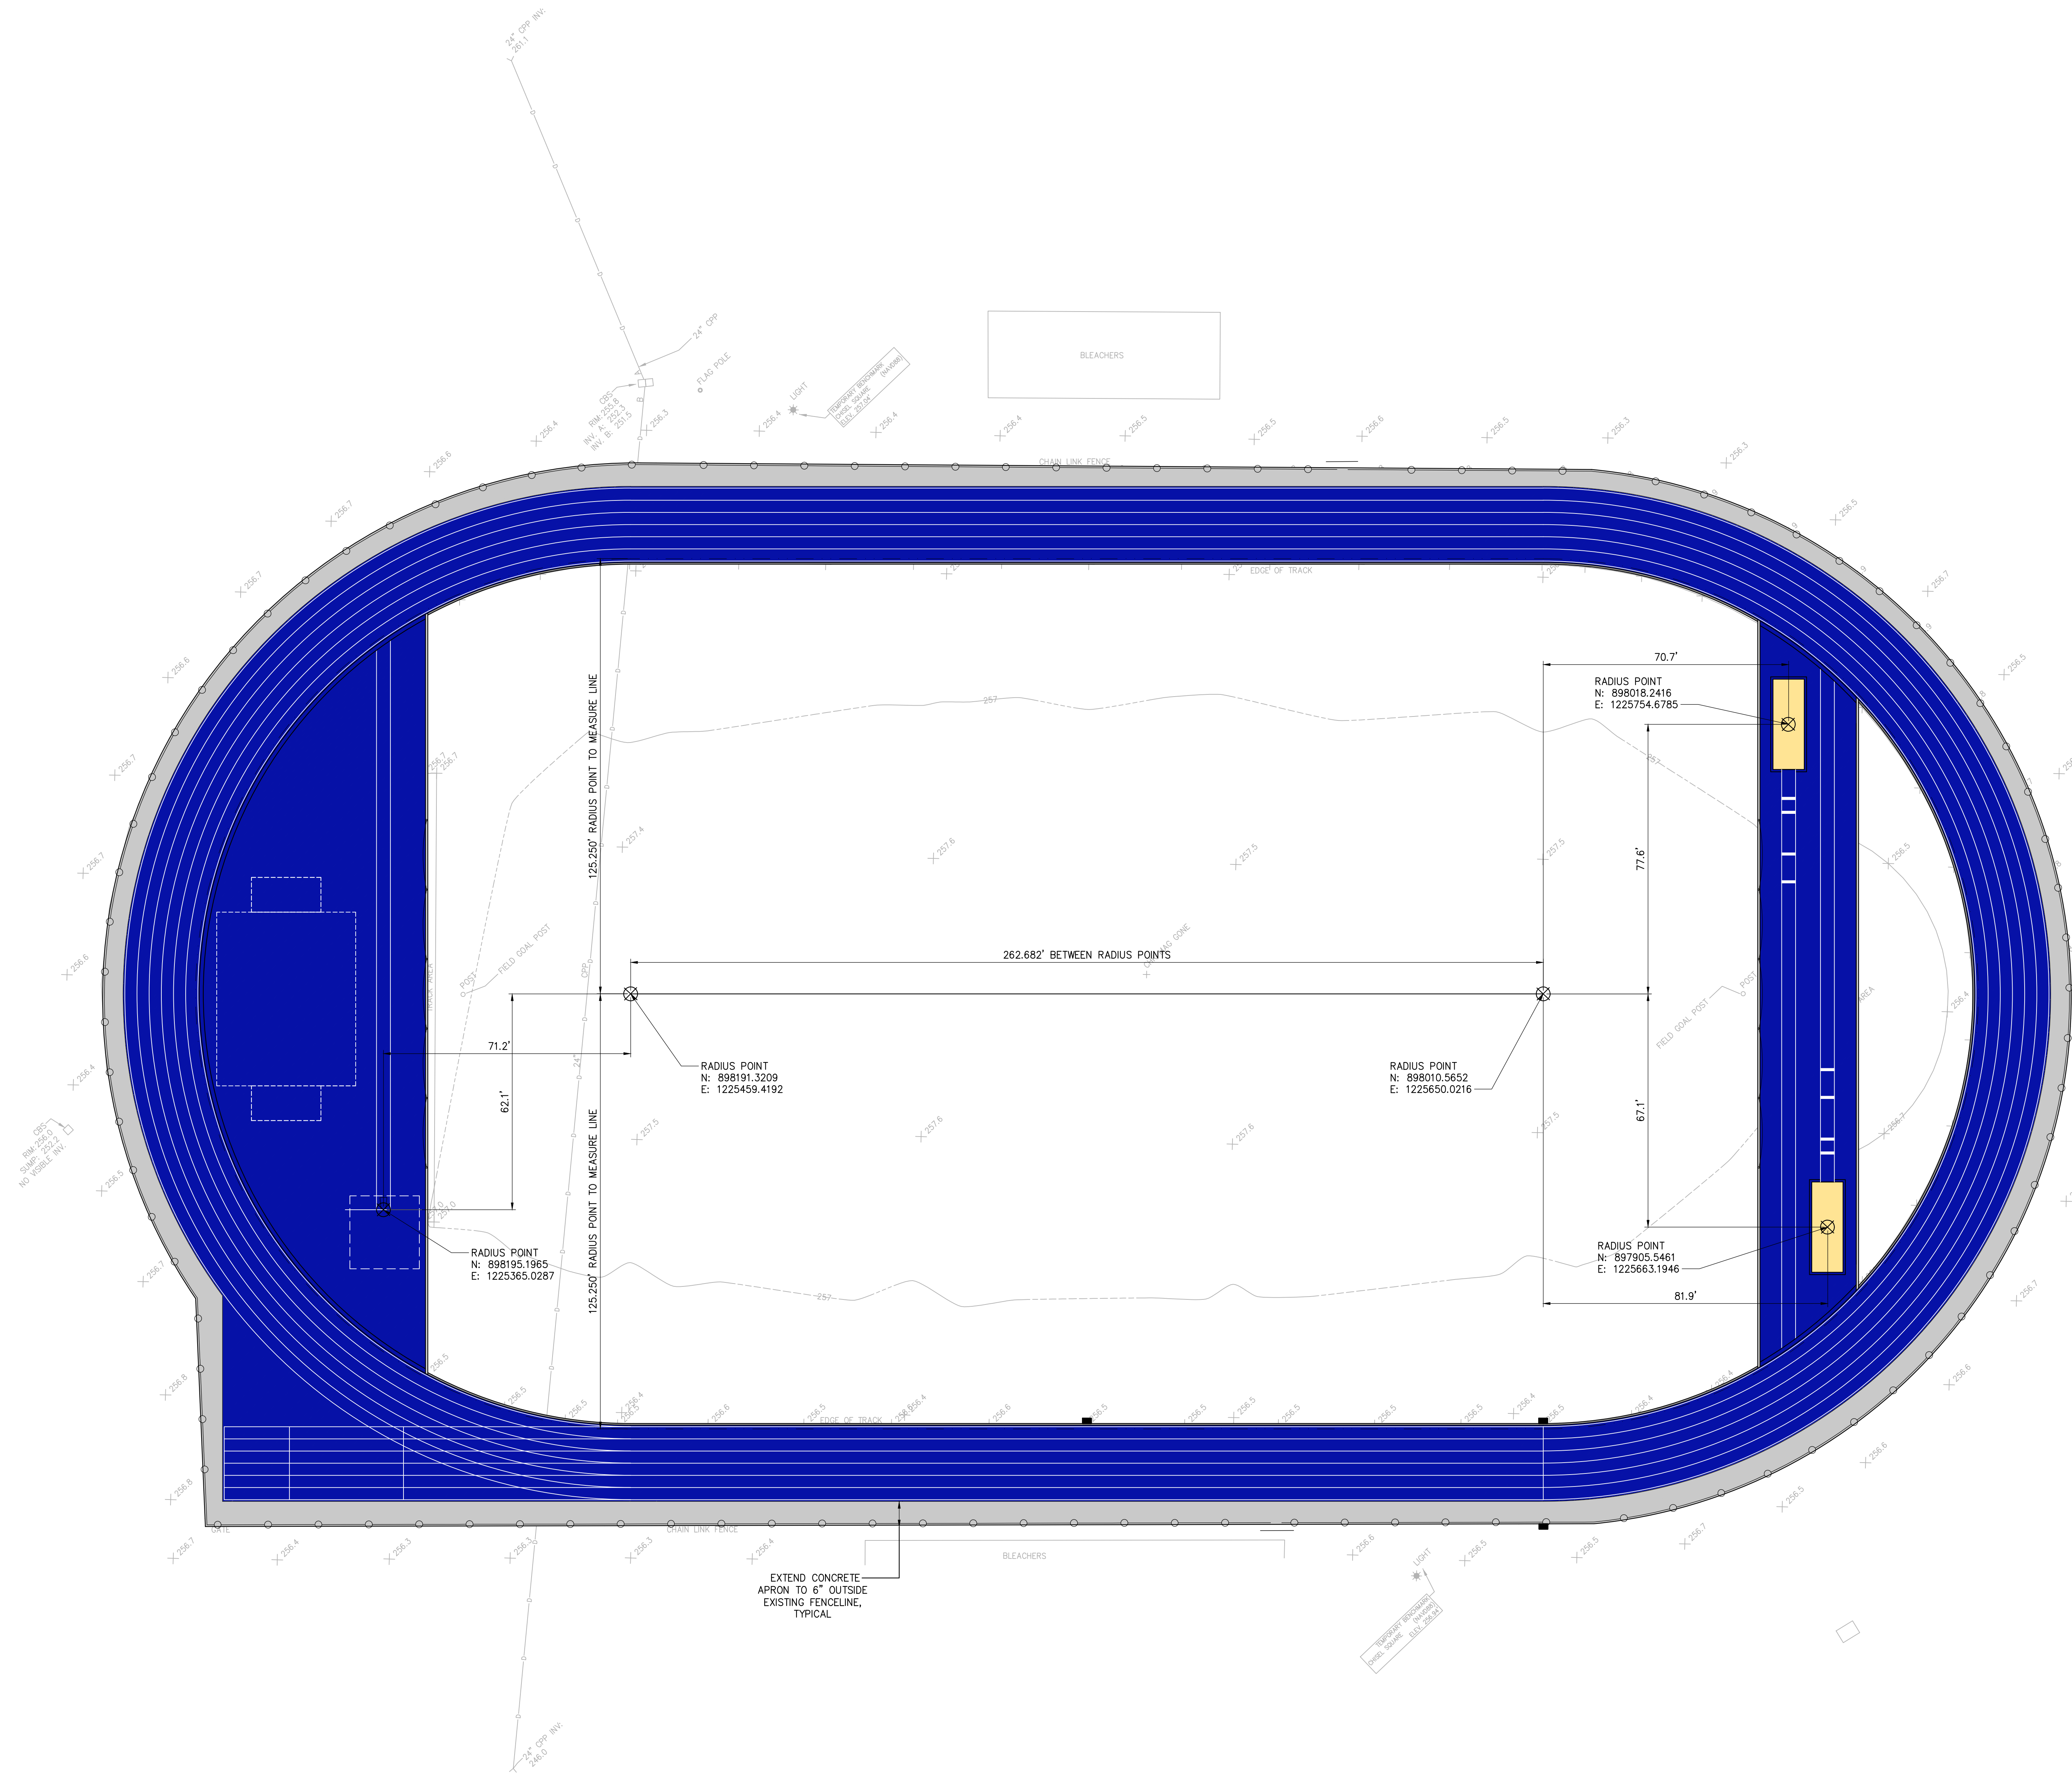

- LEGEND
- SYNTHETIC TRACK SURFACING
 - CONCRETE PAVEMENT
 - ASPHALT PAVEMENT
 - SAND

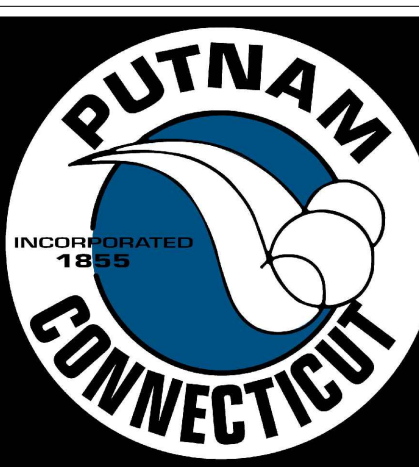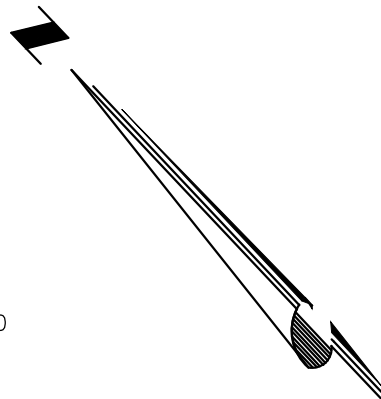 

TOWN OF PUTNAM,
CONNECTICUT

IT IS A VIOLATION OF LAW FOR ANY PERSON, UNLESS THEY ARE
ACTING UNDER THE DIRECTION OF A LICENSED PROFESSIONAL
ENGINEER, ARCHITECT, LANDSCAPE ARCHITECT OR LAND
SURVEYOR TO PREPARE OR TO PREPARE FOR ANY PART OF THE DRAWING, THE
DRAWING OF A LICENSED PROFESSIONAL, IS ALTERED, THE ALTERATION
BEING A VIOLATION OF LAW. ANY PERSON WHO VIOLATES THIS
SECTION OF THE CONN. STAT. SHALL BE FINED OR IMPRISONED OR
BOTH, AT THE DISCRETION OF THE COURT, FOR EACH VIOLATION.
OF THE ALTERATION.

PUTNAM HIGH SCHOOL
TRACK & FIELD
REPLACEMENT

No.	Submittal / Revision	Appr	By	Date

SURFACING &
DIMENSIONING PLAN

Designed By: JRP	Drawn By: KAR	Checked By: MSM
Issue Date: 4/9/26	Project No.: 099163	Scale: AS SHOWN

Drawing No.:
C-110



TOWN OF PUTNAM,
CONNECTICUT

LEGEND
TC = TOP OF CONCRETE
TA = TOP OF ASPHALT
TS = TOP OF SURFACING
TD = TOP OF DRAIN

IT IS A VIOLATION OF LAW FOR ANY PERSON, UNLESS THEY ARE
ACTING UNDER THE DIRECTION OF A LICENSED PROFESSIONAL
ENGINEER, ARCHITECT, LANDSCAPE ARCHITECT OR LAND
SURVEYOR TO SEAL OR SIGN ANY DRAWING. IF THE SIGNATURE, SEAL
OR STAMP OF A LICENSED PROFESSIONAL IS ALTERED, THE ALTERING
PERSONS ARE SUBJECT TO PENALTY UNDER THE LAW.
WHENEVER THIS STAMP IS REQUIRED AND INCLUDE THE
SIGNATURE, SEAL OR STAMP OF THE PROFESSIONAL, THE
SCALE OF THE DRAWING SHALL BE THE SAME AS THE SCALE OF THE ALTERNATION.

PUTNAM HIGH SCHOOL
TRACK & FIELD
REPLACEMENT

No.	Submitted / Revision	Appr	By	Date

GRADING &
DRAINAGE PLAN



Designed By: JRP	Drawn By: KAR	Checked By: MSM
Issue Date: 4/9/26	Project No.: 099163	Scale: AS SHOWN

Drawing No.:
C-200

NOTES


- PROPOSED GRADES SHALL BLEND SMOOTHLY WITH ADJACENT PROPOSED ELEVATIONS.
- THE CONTRACTOR SHALL BE RESPONSIBLE FOR DEWATERING AND THE MAINTENANCE OF SURFACE DRAINAGE DURING THE COURSE OF WORK.
- GRADE FIELD TO A SMOOTH, EVEN PLAYING SURFACE TO THE SPOT ELEVATIONS AND CONTOURS SHOWN USING LASER OPERATED EQUIPMENT.
- FINISH GRADES AND SPOT ELEVATIONS REPRESENT ELEVATIONS AFTER TRACK IS COMPLETED PER SPECIFICATIONS.
- THE CONTRACTOR SHALL STAKE OUT ALL GRADES IN THE FIELD PRIOR TO CONSTRUCTION AND NOTIFY THE ENGINEER IN WRITING OF ANY DISCREPANCIES. THE ENGINEER SHALL APPROVE STAKED GRADES.
- PROTECT EXISTING UTILITIES, DRAINAGE STRUCTURES, AND FENCES FROM DAMAGE DURING GRADING.
- PRIOR TO THE START OF CONSTRUCTION, THE CONTRACTOR IS TO COORDINATE THE PROTECTION OF DRAINAGE STRUCTURES AND DRAINAGE WAYS WITHIN THE PLAYING FIELD PROJECT AREA. RE: EROSION CONTROL PLANS FOR THE ENTIRE WORK SITE.
- EXCESS MATERIAL FROM TRENCHES SHALL BE COORDINATED FOR PLACEMENT ON PROJECT SITE.
- CONTRACTOR TO PROTECT DRAINAGE LINES DURING CONSTRUCTION FROM DEBRIS, INCLUDING SOIL OR GRAVEL MATERIAL OR OTHER TRASH FROM ENTERING OR BLOCKING LINES.
- CONTRACTOR TO AVOID TRAFFIC OVER INSTALLED DRAINAGE TRENCHES TO PREVENT CRUSHING OF PIPE.
- COORDINATE DRAINAGE CONNECTION AND INVERTS WITH EXISTING, IN-PLACE CONDITIONS.

0 20 40
Scale in feet

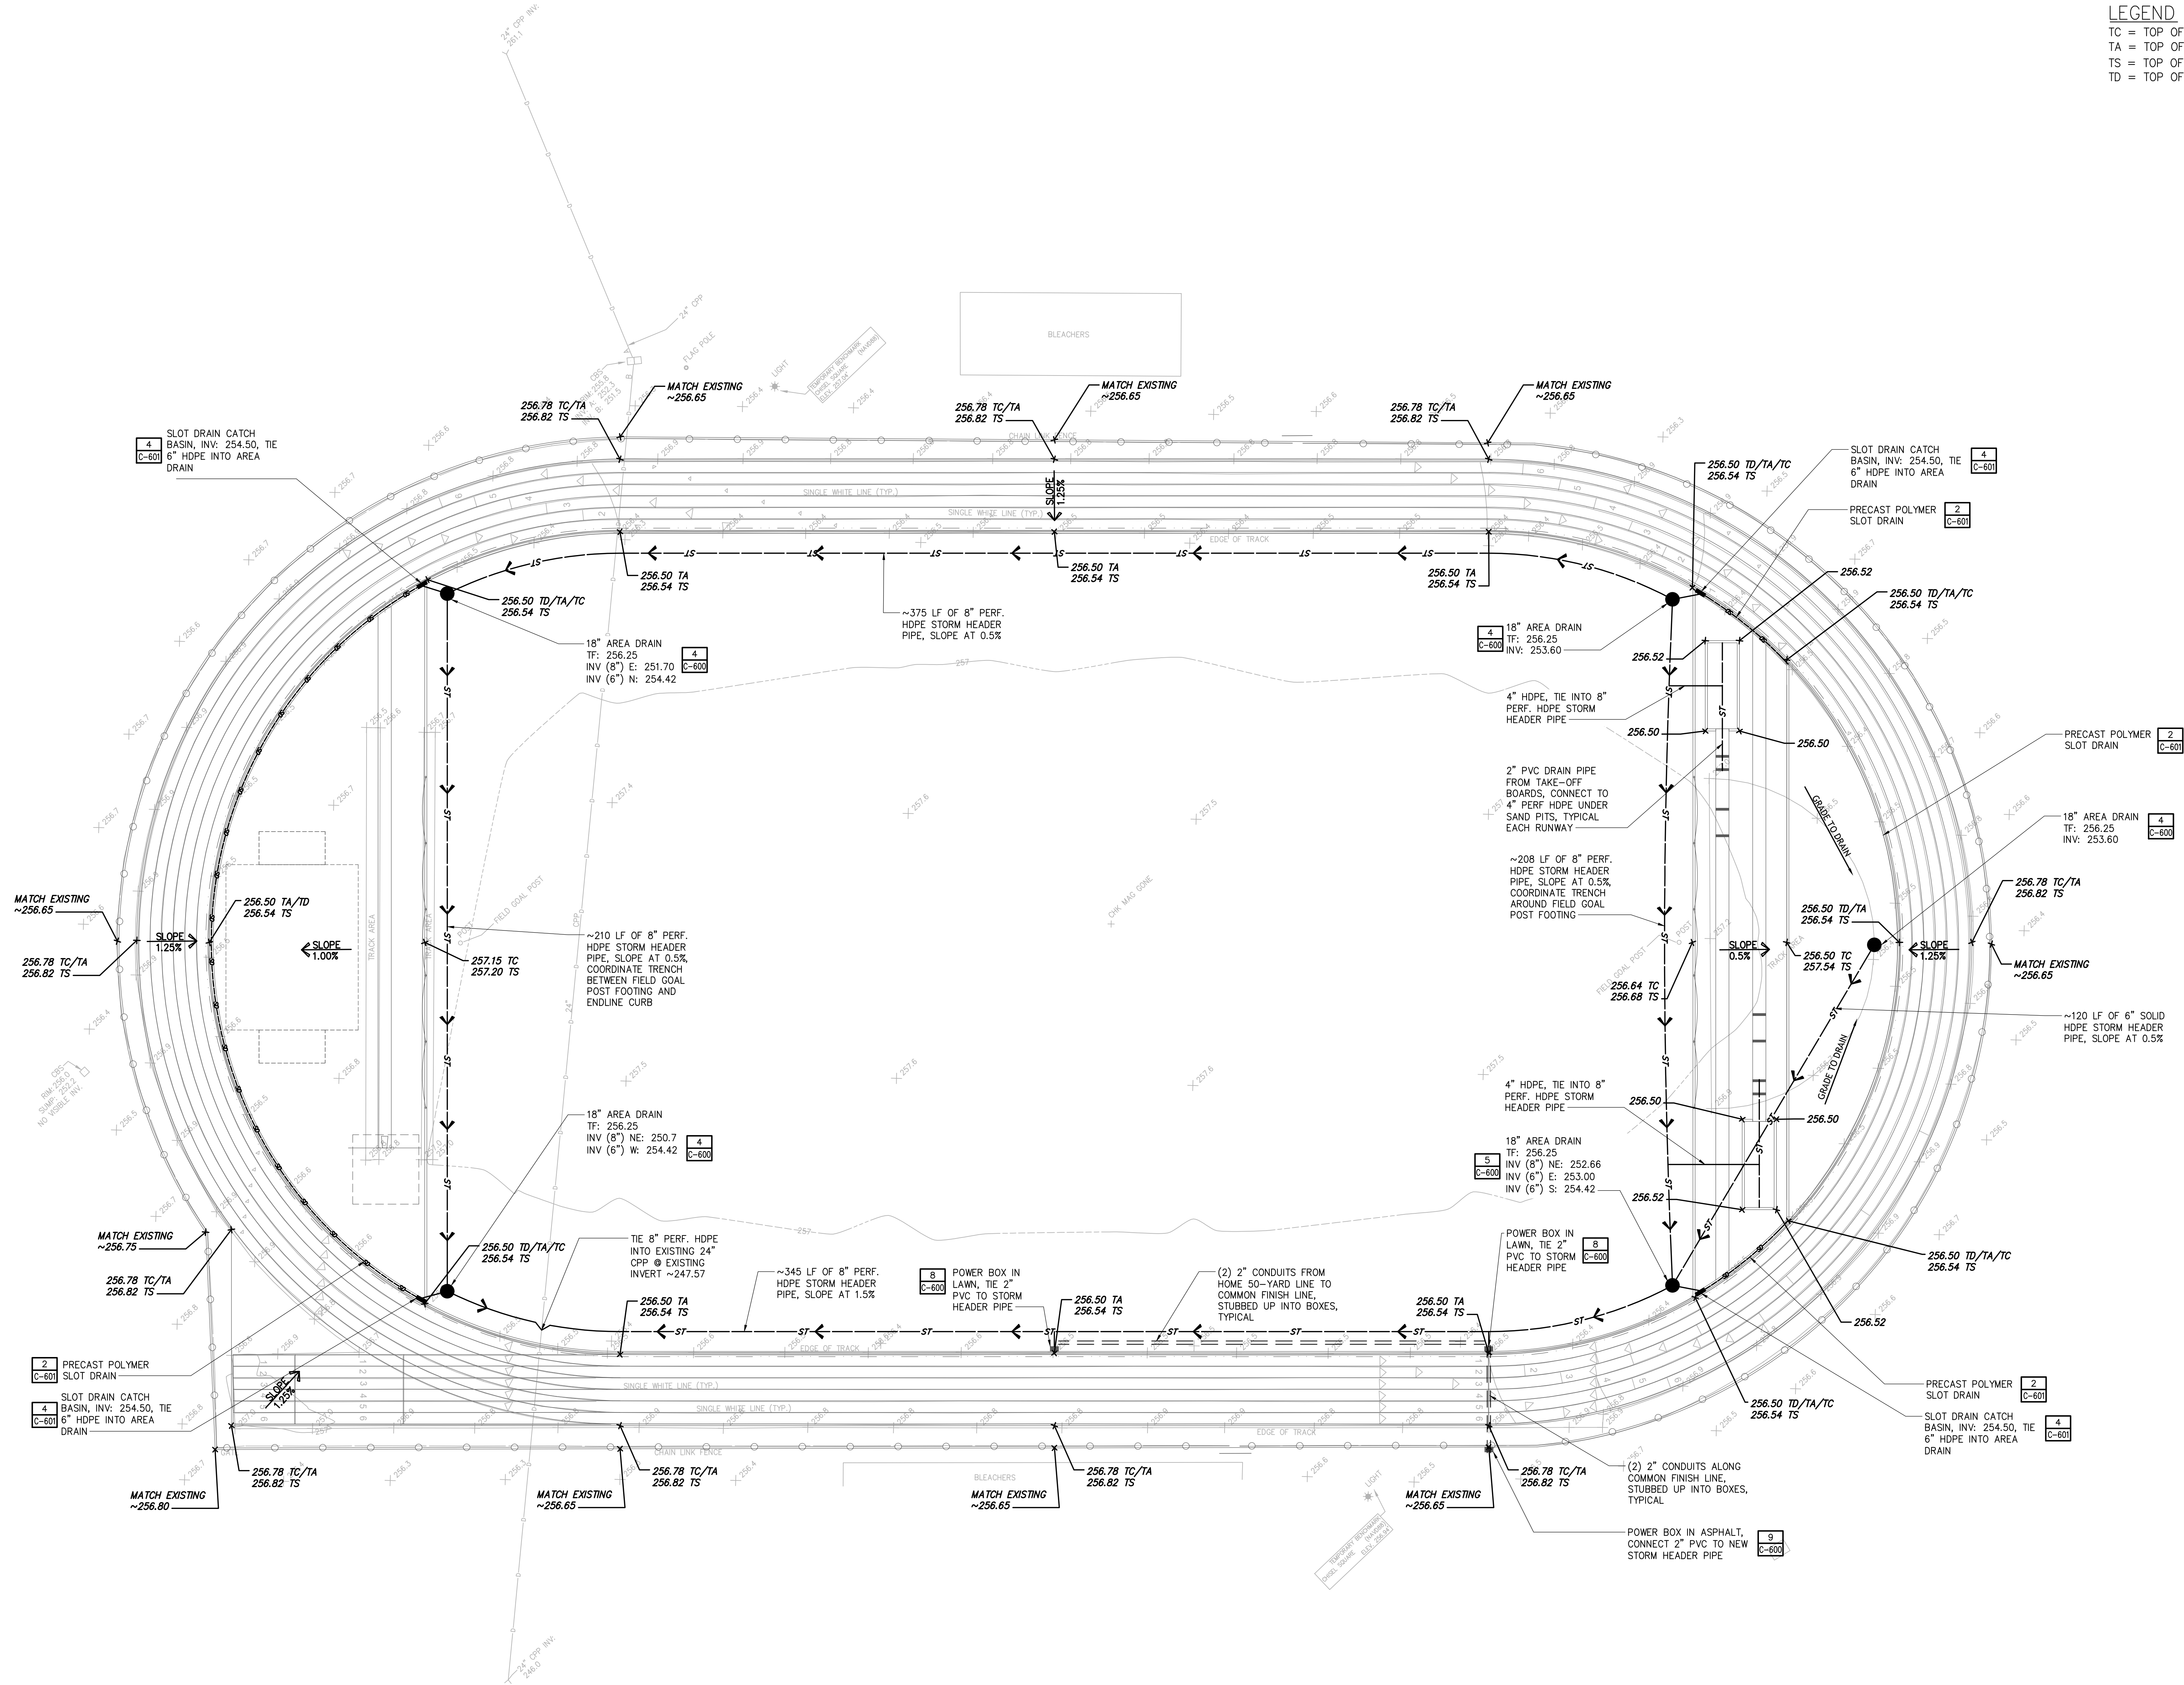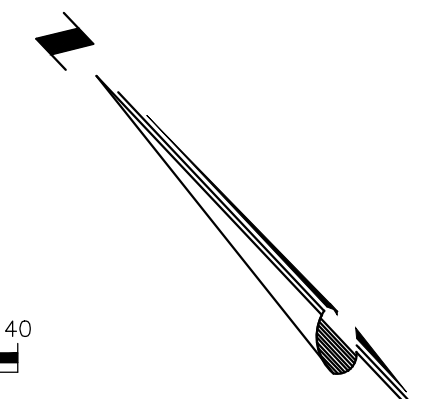

DEMOLITION AND EROSION CONTROL NOTES

- ALL MATERIALS REMOVED FROM SITE SHALL BE DISPOSED OF IN ACCORDANCE WITH ALL APPLICABLE LOCAL, STATE AND FEDERAL STANDARDS.
- CONTRACTOR IS RESPONSIBLE TO IDENTIFY, CONFIRM AND MAINTAIN ALL ACTIVE UTILITIES AND SHALL NOTIFY ENGINEER OF ANY DISCREPANCY.
- CONTRACTOR IS RESPONSIBLE FOR ALL TEST PITTING REQUIRED DURING CONSTRUCTION TO LOCATE/CONFIRM UTILITY LOCATIONS AND INVERTS FOR CONNECTIONS OR CROSSINGS.
- THIS PLAN IS INTENDED TO DEPICT GENERAL DEMOLITION AND EROSION CONTROL; REFER TO APPLICABLE PLANS AND SPECIFICATIONS FOR ADDITIONAL INFORMATION AND REQUIREMENTS.
- CONTRACTOR IS RESPONSIBLE FOR DEMOLITION AND REMOVAL OF ALL EXISTING IMPROVEMENTS UNLESS OTHERWISE NOTED.
- CONTRACTOR TO COORDINATE ABANDONMENT AND/OR REMOVAL OF EXISTING UTILITY SERVICES WITH APPLICABLE PLUMBING CONTRACTOR AND UTILITY SURVEYOR PRIOR TO DEMOLITION.
- THE DEMO PLAN IS FOR ILLUSTRATIVE PURPOSES ONLY. CONTRACTOR TO REMOVE, RELOCATE, PROTECT, MAINTAIN AND/OR REPLACE ALL CONFLICTING UTILITIES, STRUCTURES & VEGETATION WITHIN THE LIMIT OF WORK TO BUILD THE IMPROVEMENTS AT NO ADDITIONAL COST TO THE OWNER.
- BACKFILL OF REMOVED UTILITIES FOUNDATIONS TO BE COMPLETED IN ACCORDANCE WITH THE RECOMMENDATIONS OF THE GEOTECHNICAL ENGINEER AND STRUCTURAL ENGINEER.
- COORDINATE SECURITY FENCE REQUIREMENTS WITH OWNER PRIOR TO START OF CONSTRUCTION.
- CONTRACTOR SHALL PROTECT ALL TREES UNLESS NOTED OTHERWISE.
- DISPOSAL OF ALL EXCESS MATERIALS, SUITABLE AND UNSUITABLE, AND DEBRIS FROM SITEWORK OPERATIONS IS THE CONTRACTOR'S RESPONSIBILITY AT NO ADDITIONAL COST TO THE OWNER. REFER TO GEOTECHNICAL REPORT WHICH INCLUDES BORING MAP AND LOGS OF NEARBY SOILS.
- CONTRACTOR TO LOWER EXISTING STRUCTURES AND UTILITY VALVES (REMOVE COVER AND TOP SECTION AS NEEDED) TO PREVENT DAMAGE DURING PAYEMENT RECLAMATION.
- THE CONTRACTOR SHALL BE RESPONSIBLE FOR THE LOCKED SECURITY OF THE PROJECT SITE TO THE LIMIT OF WORK. THE PROJECT SITE WOULD BE CONSIDERED THE LIMIT OF WORK IDENTIFIED ON "C-500 EROSION CONTROL PLAN" AND ANY MATERIAL EQUIPMENT/LAYDOWN, OR AREA REQUIRED TO COMPLETE THE CONSTRUCTION OPERATIONS. ALL COSTS ASSOCIATED WITH THE SECURITY OF THE SITE THAT MEETS THE REQUIREMENTS OF THE CONTRACTORS LOGISTIC PLAN AND TO THE SATISFACTION OF THE OWNER AND ENGINEER SHALL BE INCLUDED IN THE BASE BID COST.
- REFER TO SUPPLEMENTAL INFORMATION UNDER SECTIONS 312500 AND 312000 FOR PROCEDURES ON HOW TO HANDLE ALL EXCAVATED MATERIAL ON SITE.

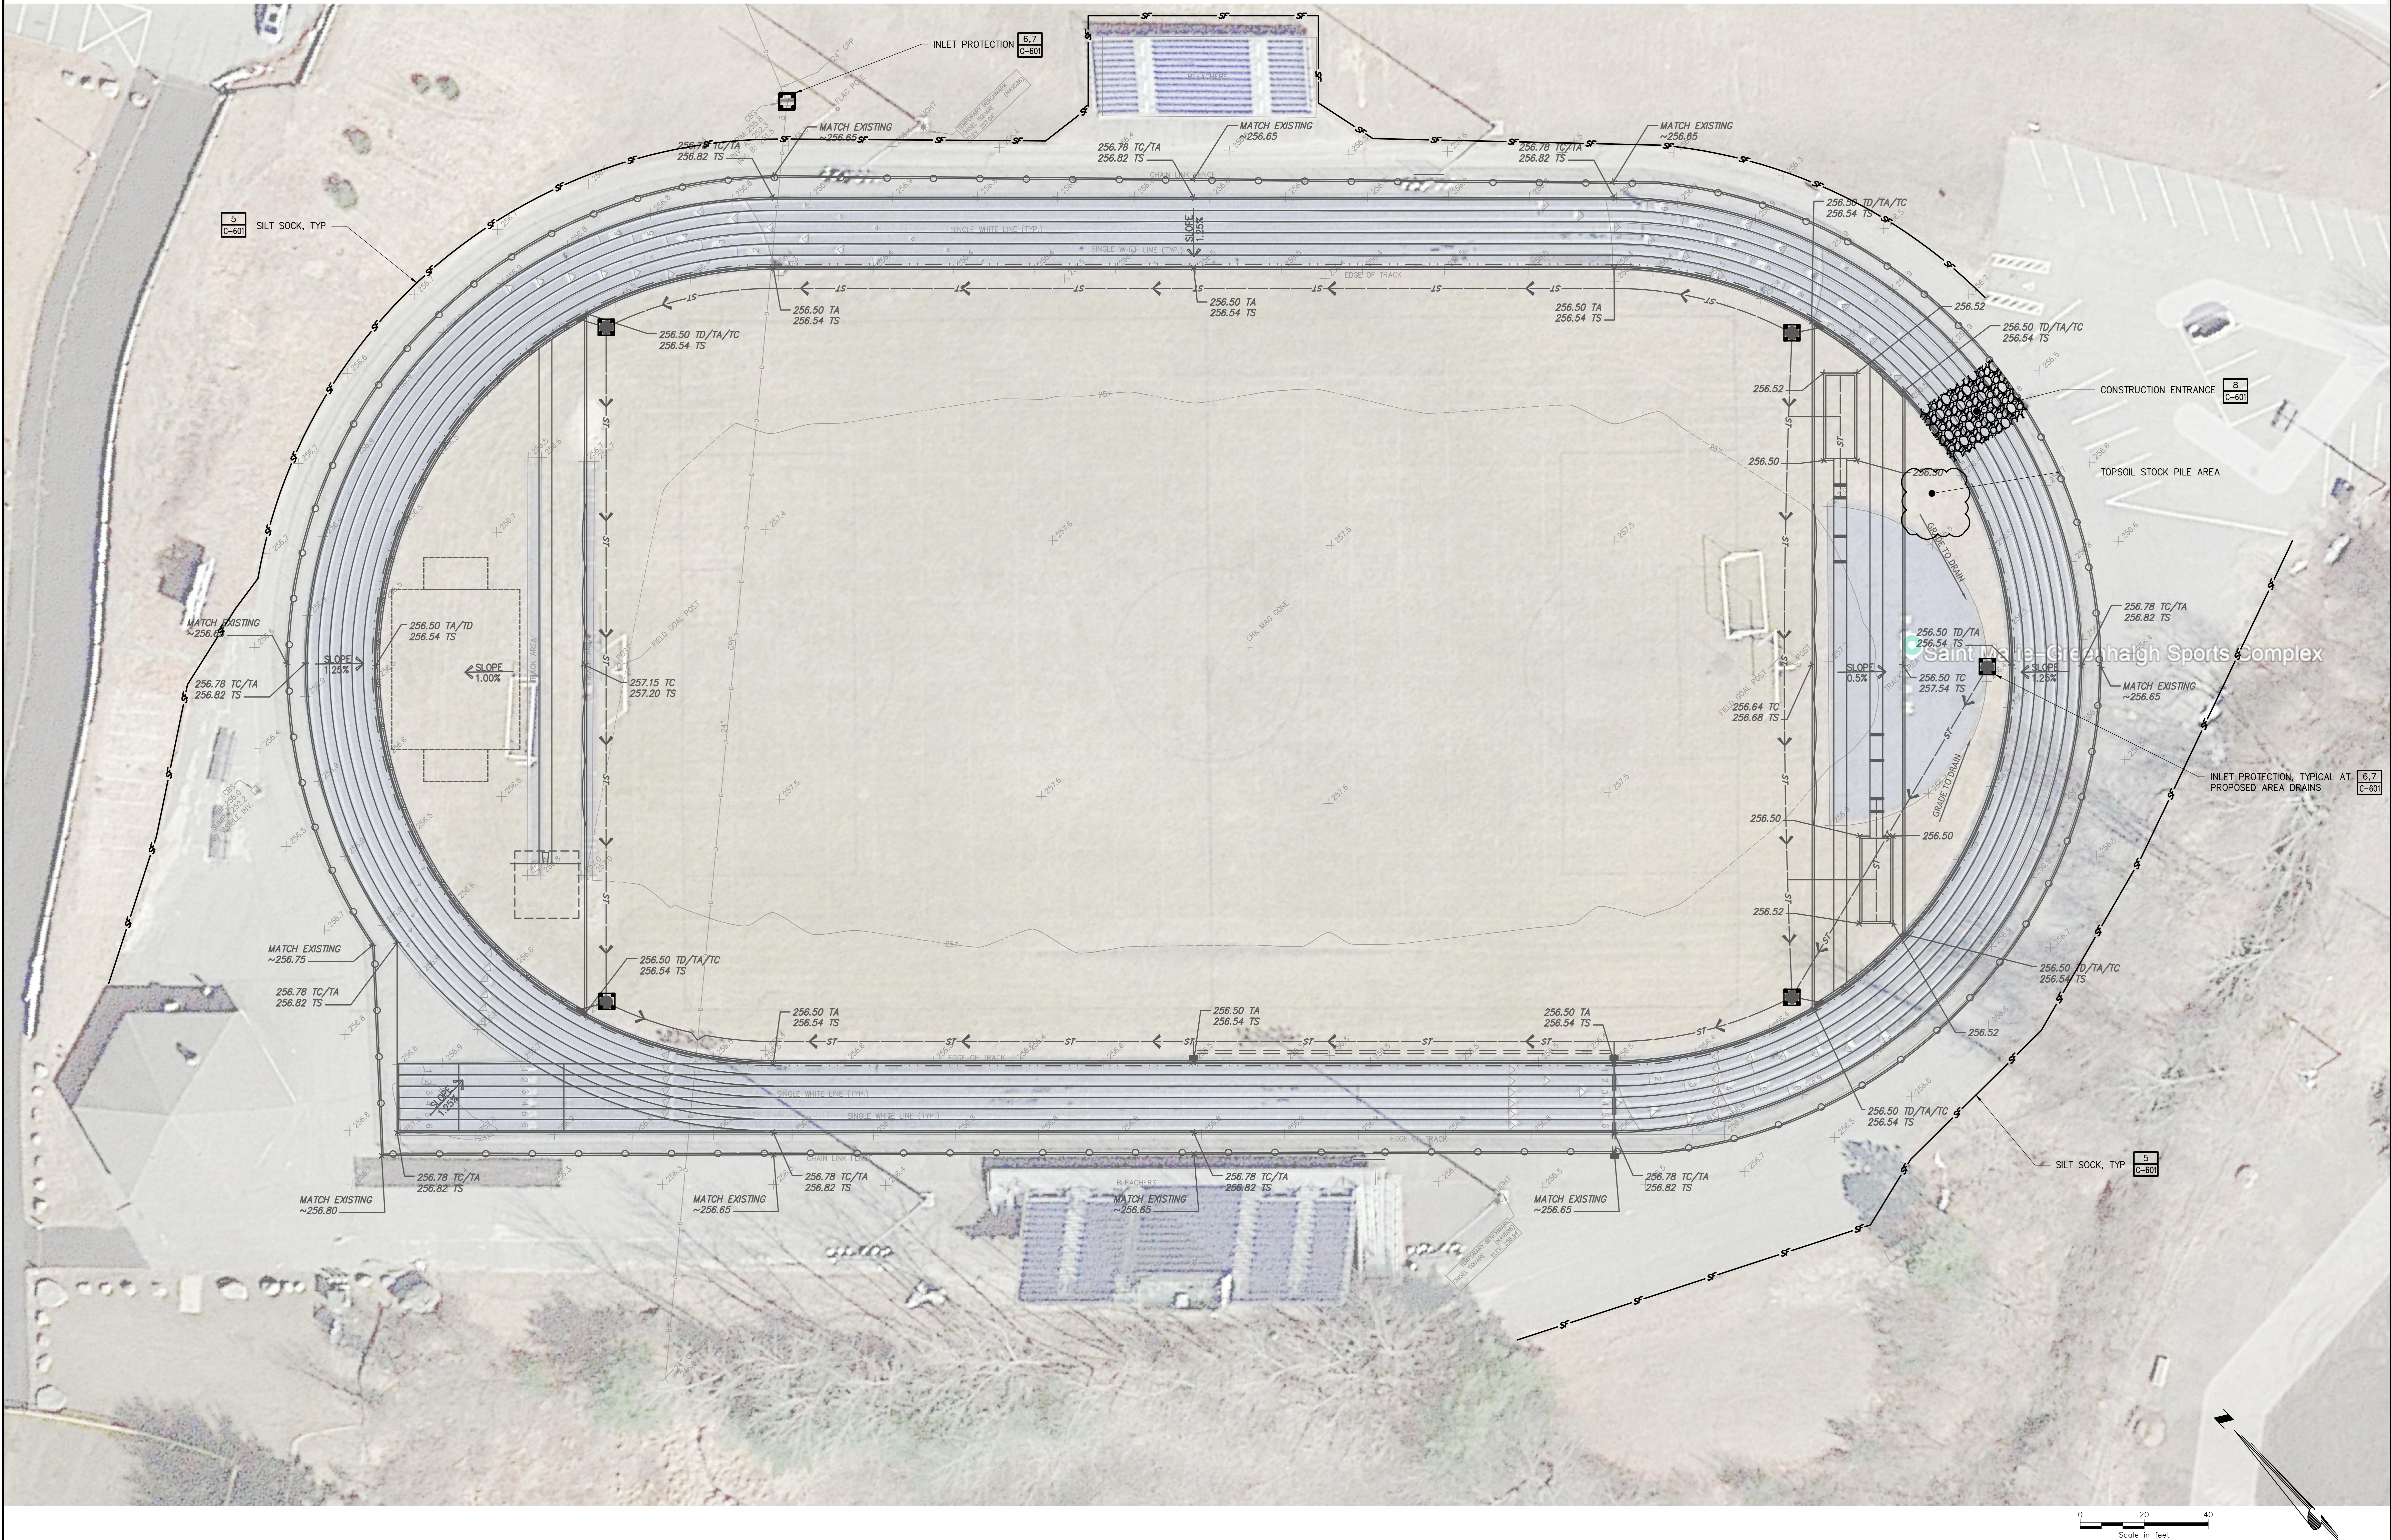

TOWN OF PUTNAM,
CONNECTICUT

IT IS A VIOLATION OF LAW FOR ANY PERSON, UNLESS THEY ARE
ACTING UNDER THE DIRECTION OF A LICENSED PROFESSIONAL
ENGINEER, ARCHITECT, LANDSCAPE ARCHITECT OR LAND
SURVEYOR TO PREPARE OR MODIFY ANY PLAN, SPECIFICATION, OR
STATEMENT OF WORK OR ANY OTHER DOCUMENT THAT IS
SUBMITTED TO THE TOWN OF PUTNAM, CONNECTICUT, FOR THE
PURPOSE OF OBTAINING A PERMIT OR ANY OTHER ACTION
FROM THE TOWN OF PUTNAM, CONNECTICUT. THE ENGINEER
OR ARCHITECT SHALL BE RESPONSIBLE FOR THE ACCURACY
OF THE INFORMATION PROVIDED TO THE TOWN OF PUTNAM,
CONNECTICUT, AND FOR THE ACCURACY OF THE INFORMATION
OBTAINED FROM THE TOWN OF PUTNAM, CONNECTICUT.


PUTNAM HIGH SCHOOL
TRACK & FIELD
REPLACEMENT


No.	Submitted / Revision	Appr	By	Date

EROSION &
SEDIMENT
CONTROL PLAN


Designed By: JRP	Drawn By: KAR	Checked By: MSM
Issue Date: 4/9/26	Project No.: 099163	Scale: AS SHOWN

Drawing No.:
C-500

 


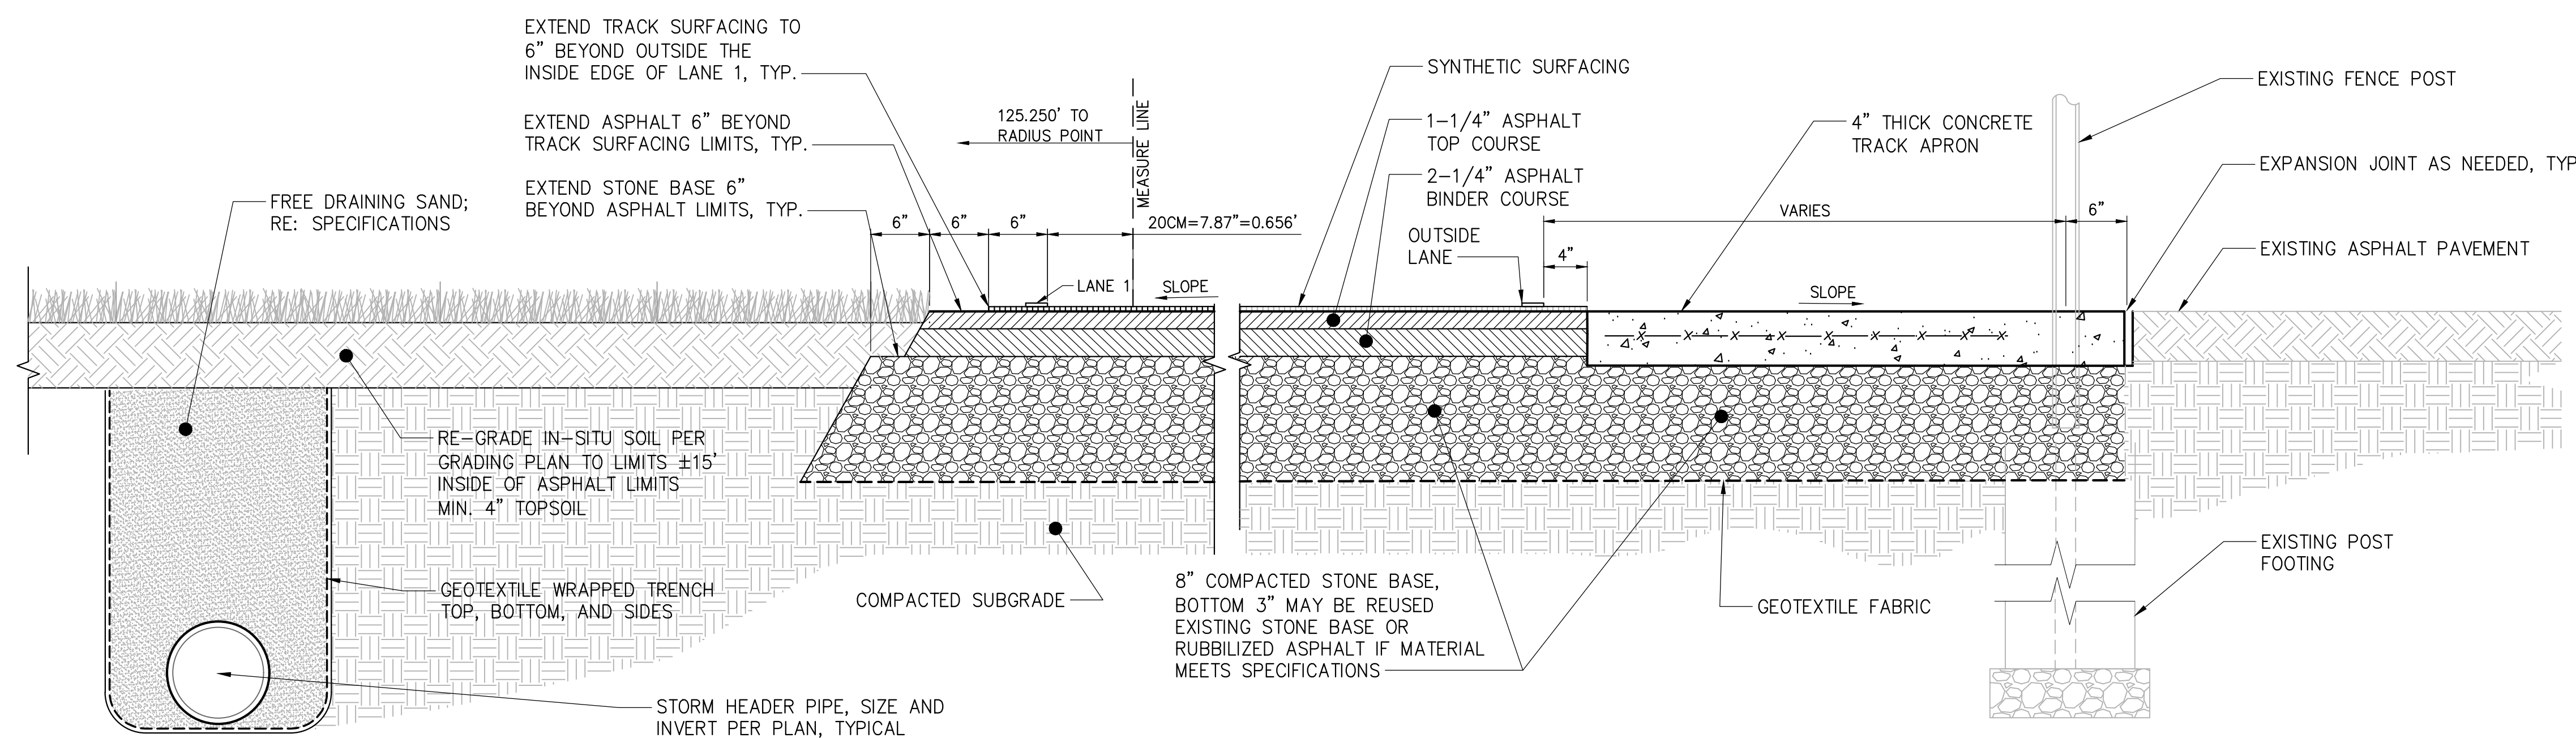


1 TRACK CROSS SECTION AT OVAL AND PERIMETER APRON
SCALE: NTS

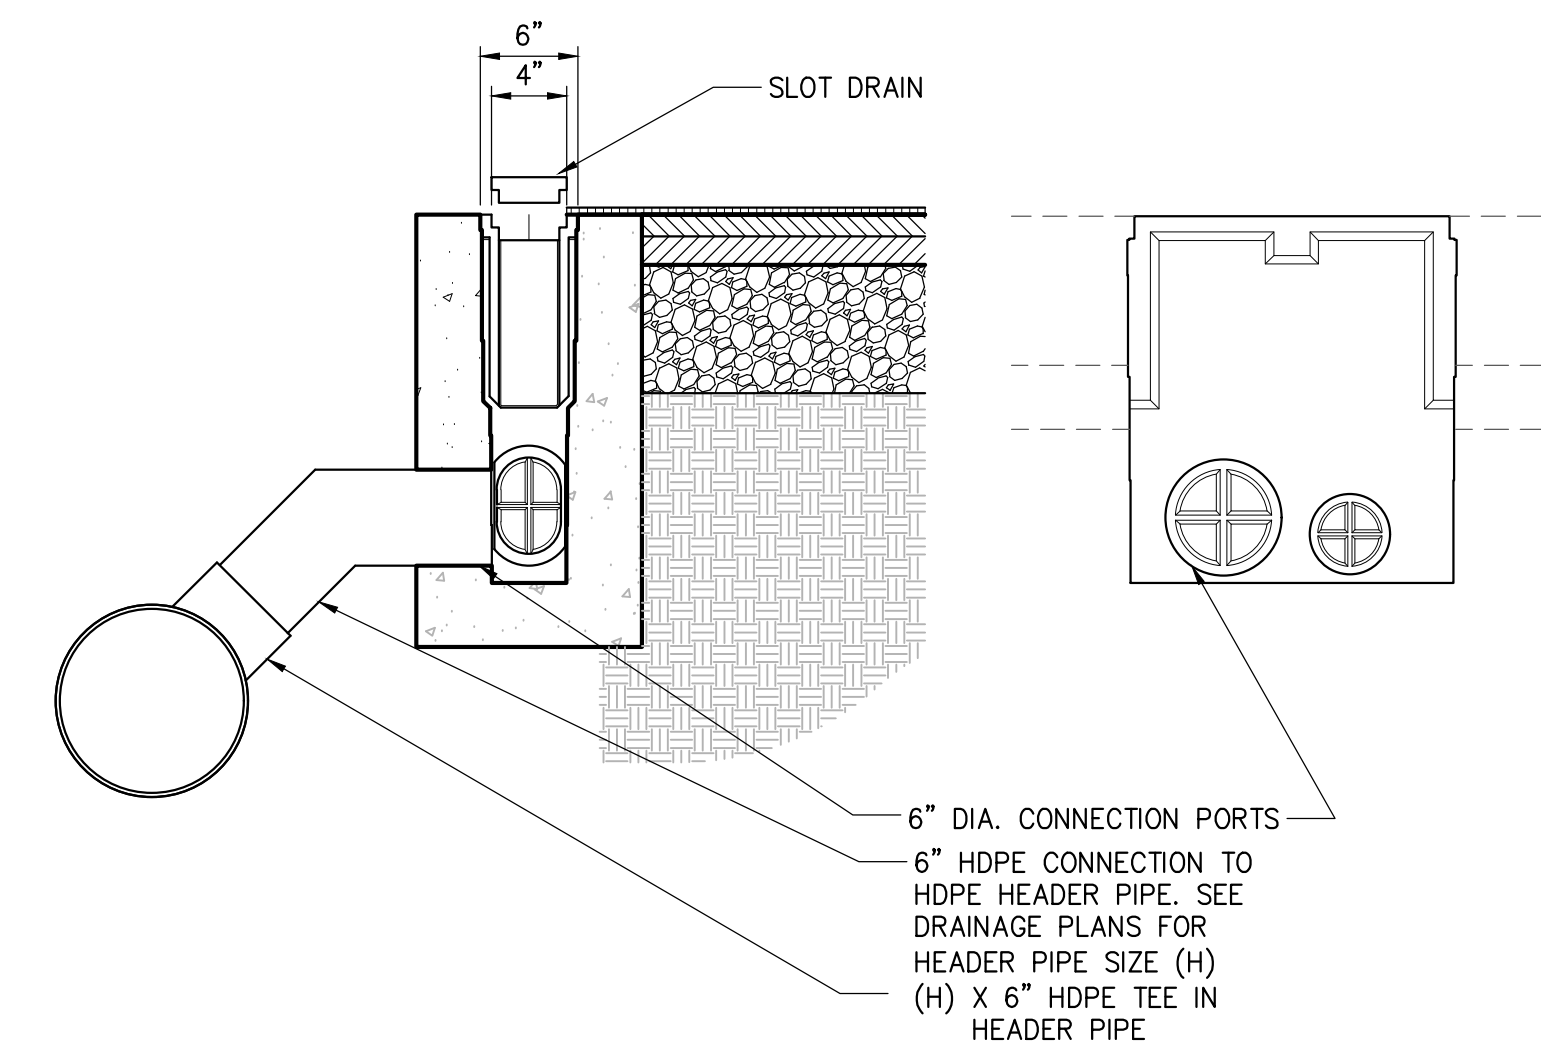


4 SLOT DRAIN CATCH BASIN
SCALE: NTS

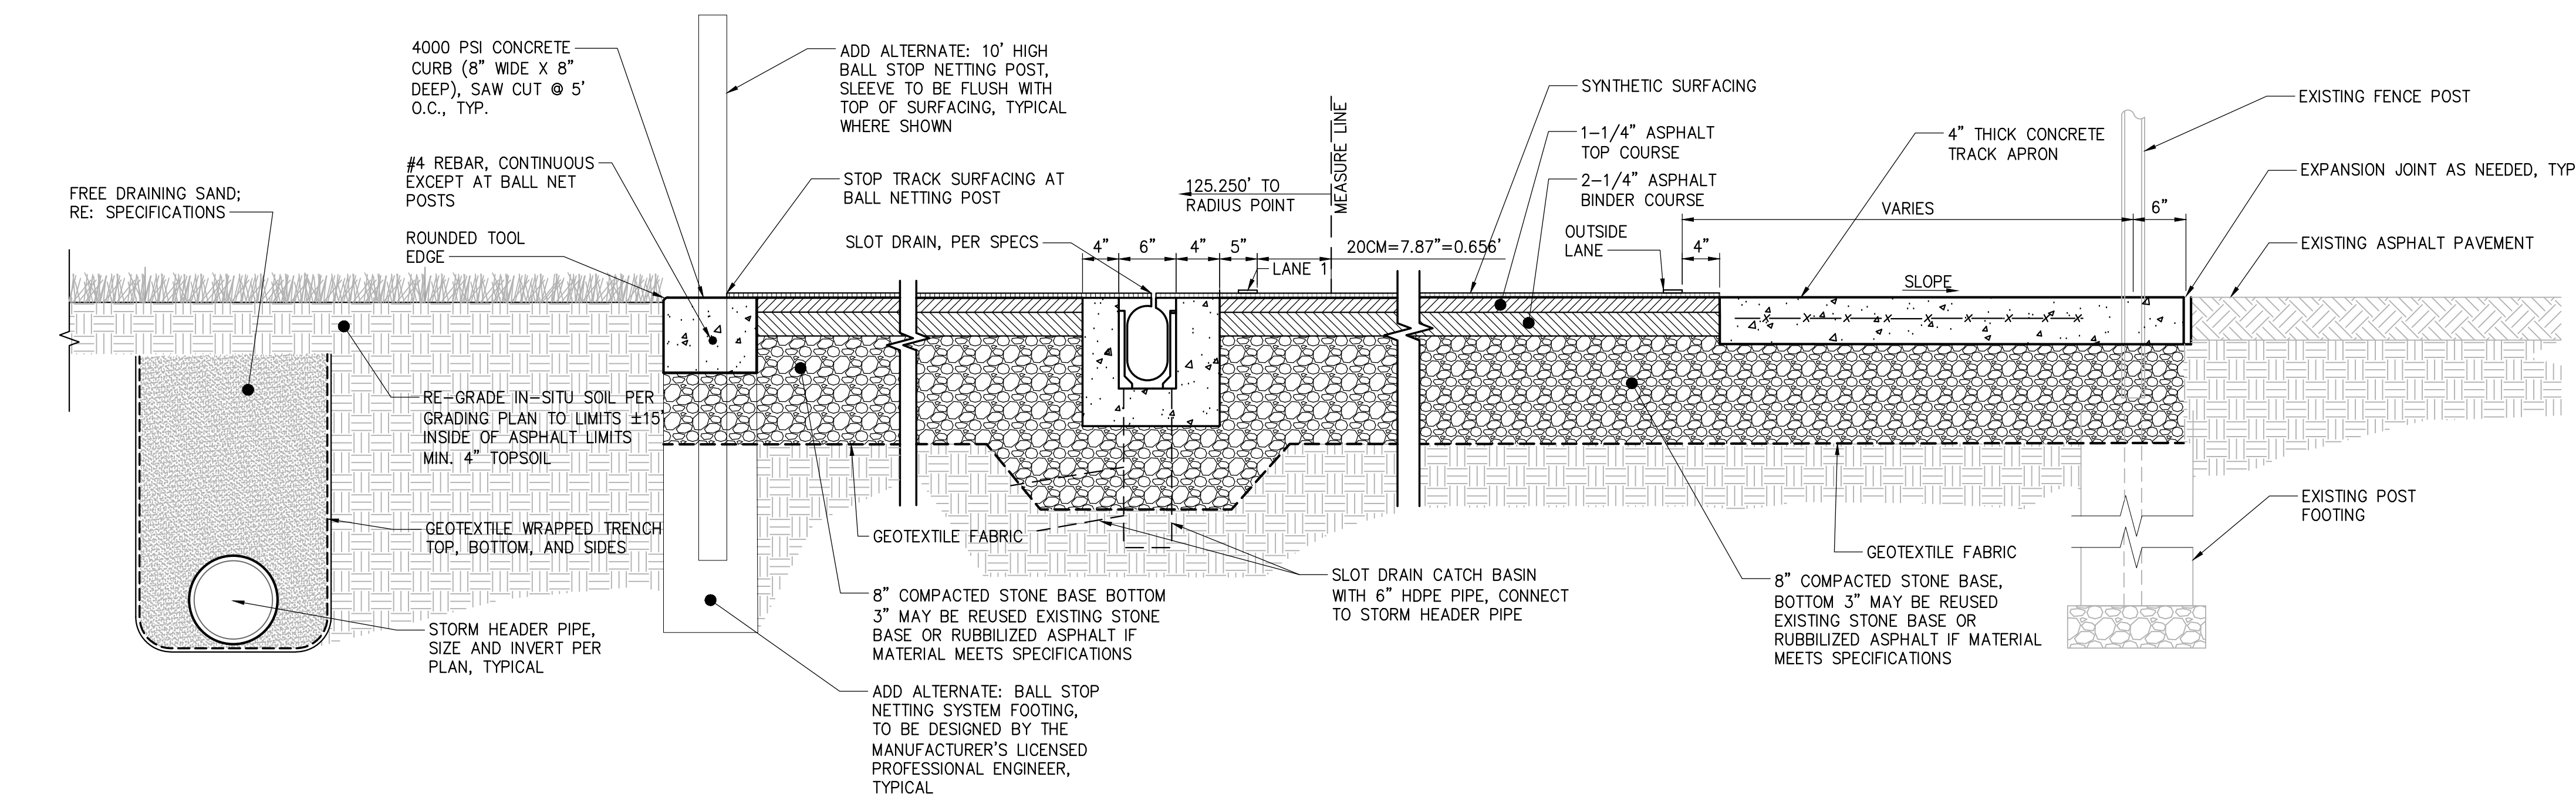


2 TRACK CROSS SECTION AT CURB AND SLOT DRAIN
SCALE: NTS

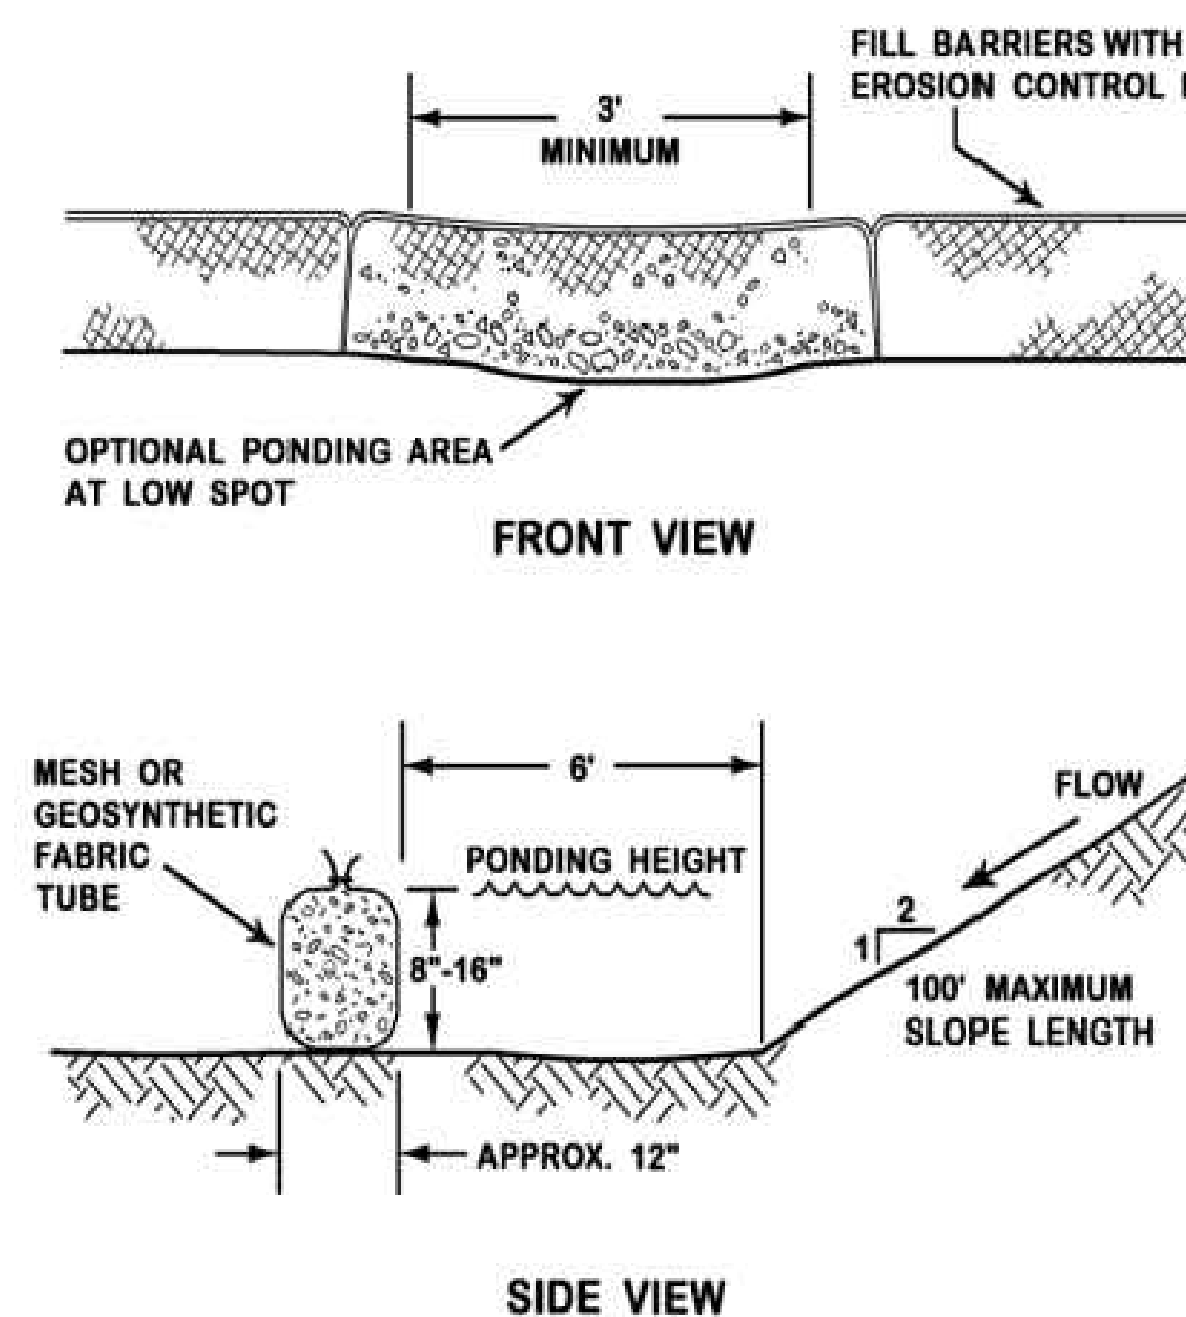

5 FILTER SOCK
SCALE: N.T.S.

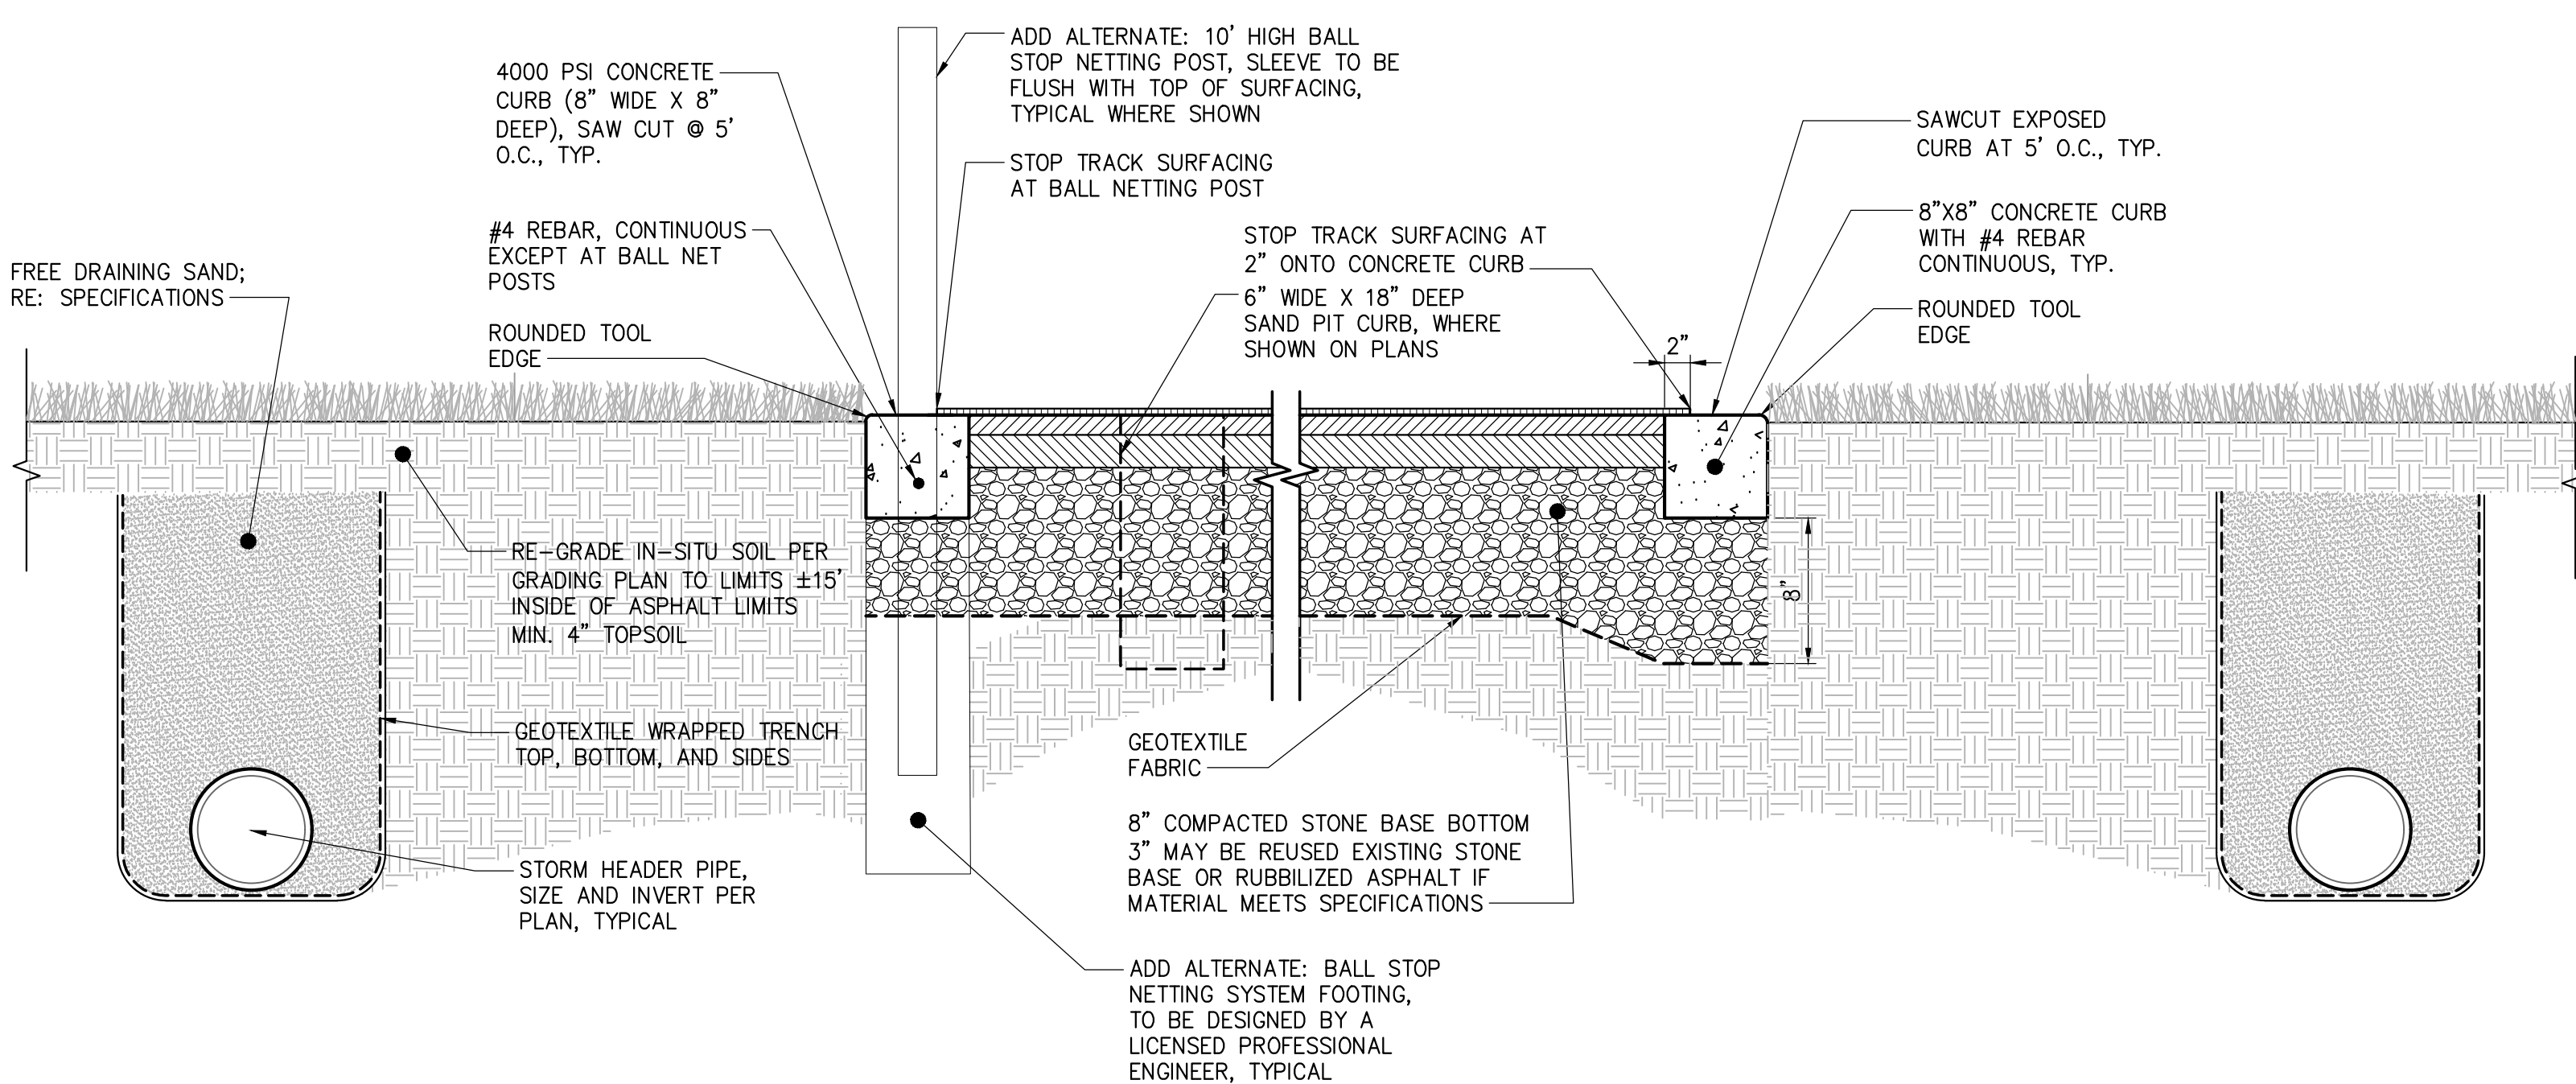


3 TRACK CROSS SECTION AT LONG/TRIPLE JUMP EVENTS
SCALE: NTS

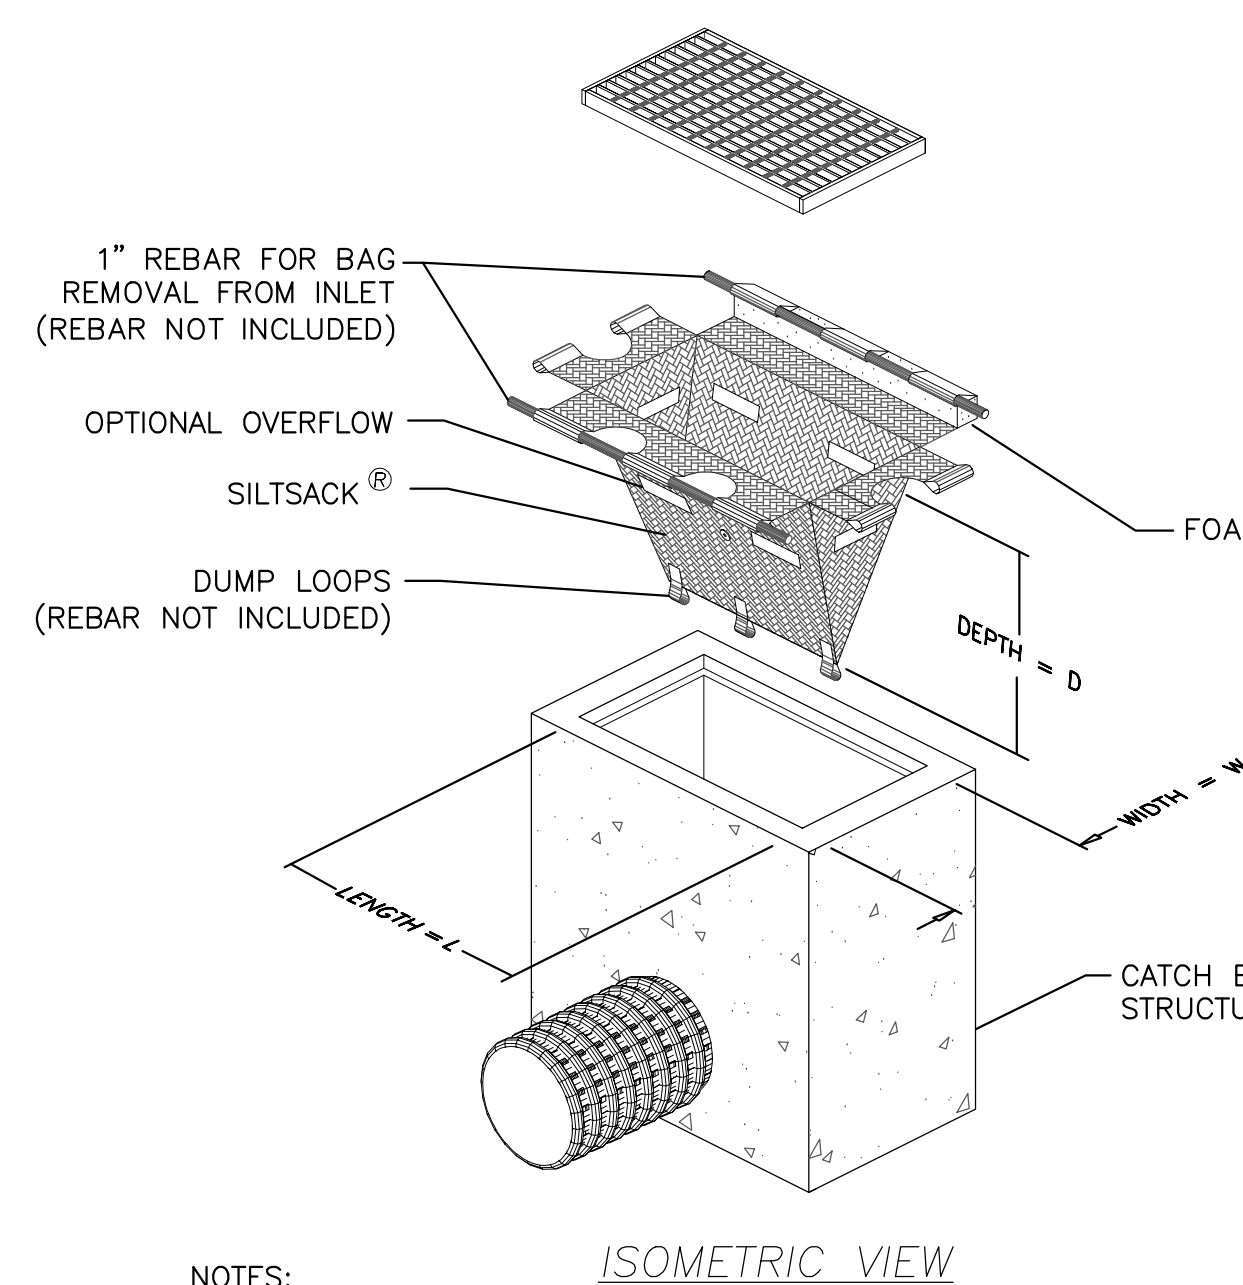


- NOTES:
1. REMOVE ACCUMULATED SEDIMENT WHEN CAPACITY IS REDUCED BY HALF OR PER MANUFACTURER'S RECOMMENDATIONS.
 2. CATCH BASIN INSERT TO BE SILTSACK® BY ACF ENVIRONMENTAL, PHONE: 1-800-448-3636, acfenvironmental.com OR EQUIVALENT.
 3. INSTALL ON ALL EXISTING CATCH BASINS WITHIN MAIN STREET AND ON SITE. INSTALL ON ALL PROPOSED CATCH BASINS AFTER STRUCTURE INSTALLATION.

6 FILTER SACK CATCH BASIN INSERT DETAIL
SCALE:

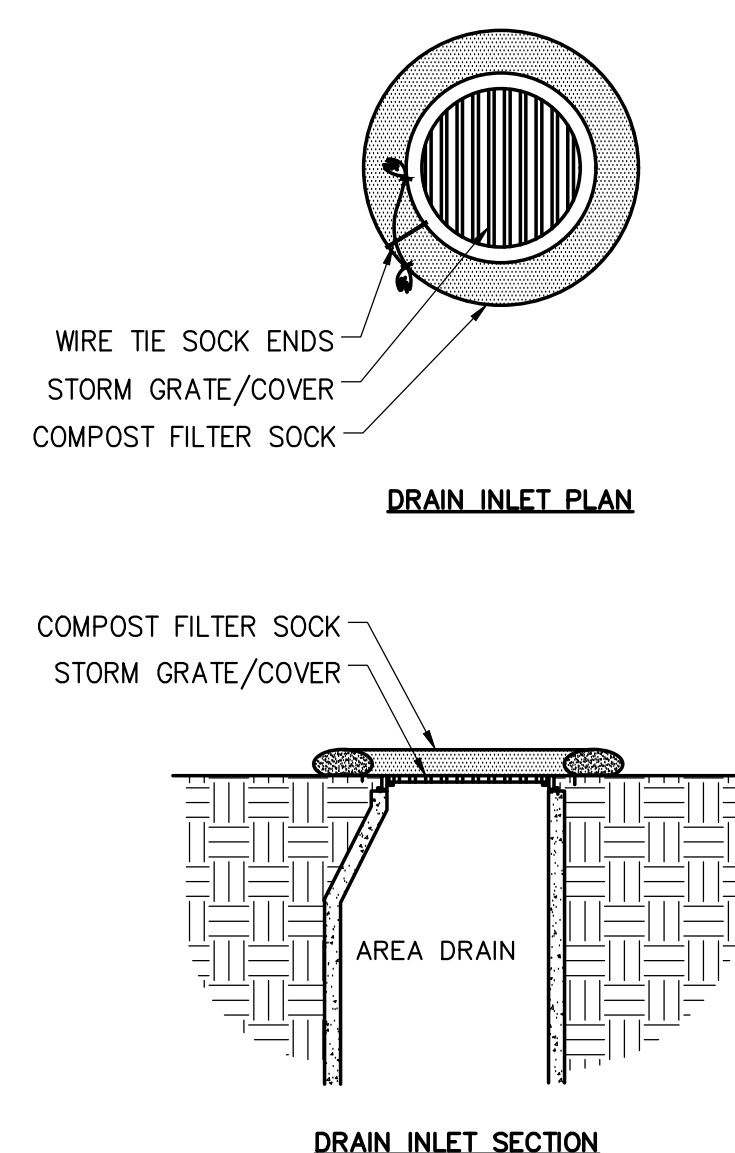

7 COMPOST FILTER SOCK INLET PROTECTION
SCALE:

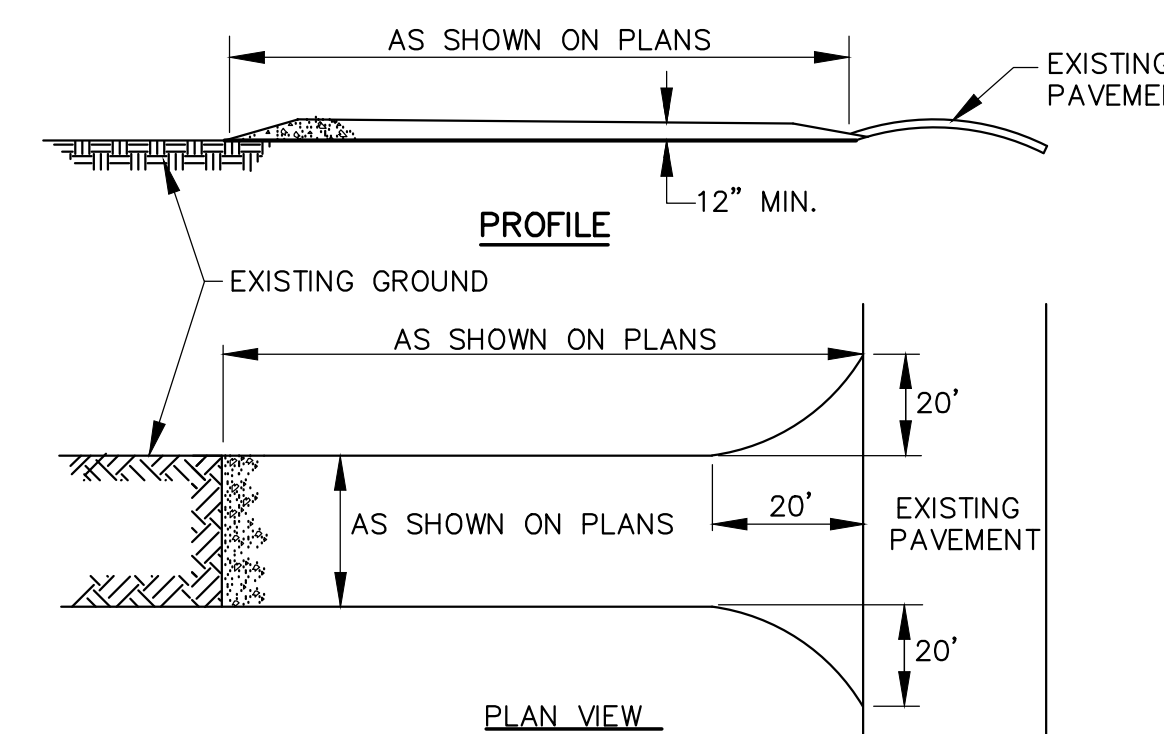

1. STONE SIZE—USE 2" STONE, OR RECLAIMED OR RECYCLED CONCRETE EQUIVALENT.
2. THICKNESS—NOT LESS THAN 12".
3. WOVEN GEOTEXTILE FABRIC WILL BE PLACED OVER THE ENTIRE AREA PRIOR TO PLACING OF STONE.
4. MAINTENANCE—THE ENTRANCE SHALL BE MAINTAINED IN A CONDITION WHICH WILL PREVENT TRACKING OR FLOWING OF SEDIMENT ONTO PUBLIC RIGHTS-OF-WAY. THIS MAY REQUIRE PERIODIC TOP DRESSING WITH ADDITIONAL STONE AS CONDITIONS DEMAND AND REPAIR AND/OR CLEANOUT OF ANY MEASURES USED TO TRAP SEDIMENT. ALL SEDIMENT SPILLED, DROPPED, WASHED, OR TRACKED ONTO PUBLIC RIGHTS-OF-WAY MUST BE REMOVED IMMEDIATELY.
5. PERIODIC INSPECTION AND NEEDED MAINTENANCE SHALL BE PROVIDED AFTER EACH RAIN.

8 STABILIZED CONSTRUCTOIN ENTRANCE DETAIL
SCALE:



IT IS A VIOLATION OF LAW FOR ANY PERSON, UNLESS THEY ARE ACTING UNDER THE DIRECTION OF A LICENSED PROFESSIONAL ENGINEER, ARCHITECT, LANDSCAPE ARCHITECT OR LAND SURVEYOR TO REUSE OR REPRODUCE ANY PART OF THE DRAWING OR ANY PORTION THEREOF. IF YOU REPRODUCE THE DRAWING OR ANY PORTION THEREOF, YOU WILL BE RESPONSIBLE FOR ANY AND ALL DAMAGES, INCLUDING ATTORNEY'S FEES, INCURRED BY THE TOWN OF PUTNAM, CONNECTICUT, AS A RESULT OF SUCH REUSE OR REPRODUCTION OF THE DRAWING.

PUTNAM HIGH SCHOOL
TRACK & FIELD
REPLACEMENT


No.	Submitted / Revision	Appr	By	Date

SITE DETAILS

Designed By: JRP	Drawn By: KAR	Checked By: MSM
Issue Date: 4/9/26	Project No.: 099163	Scale: AS SHOWN

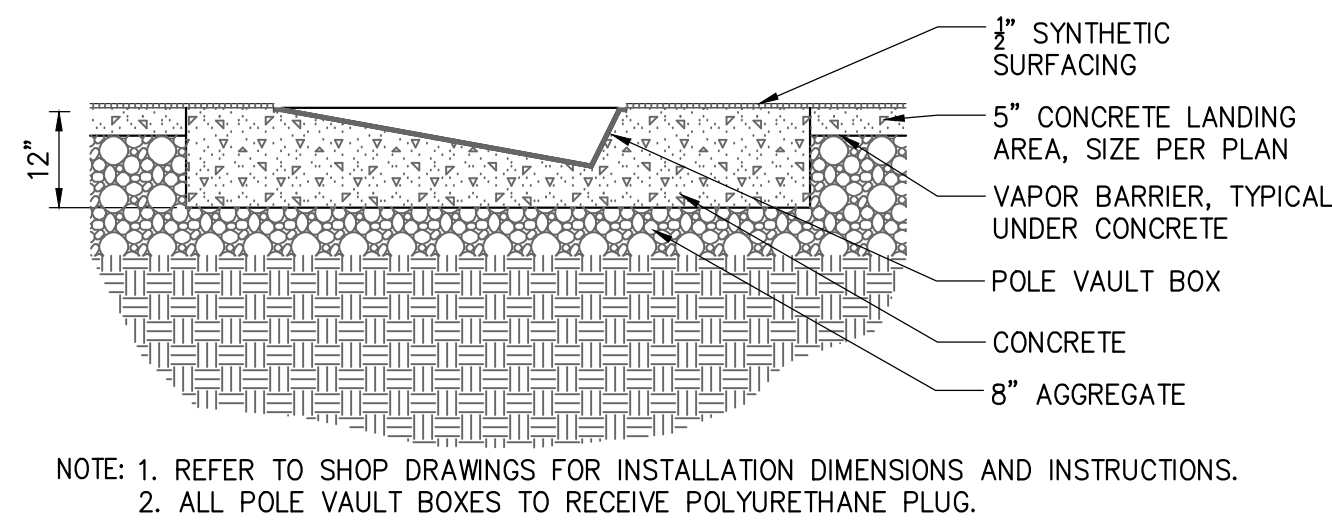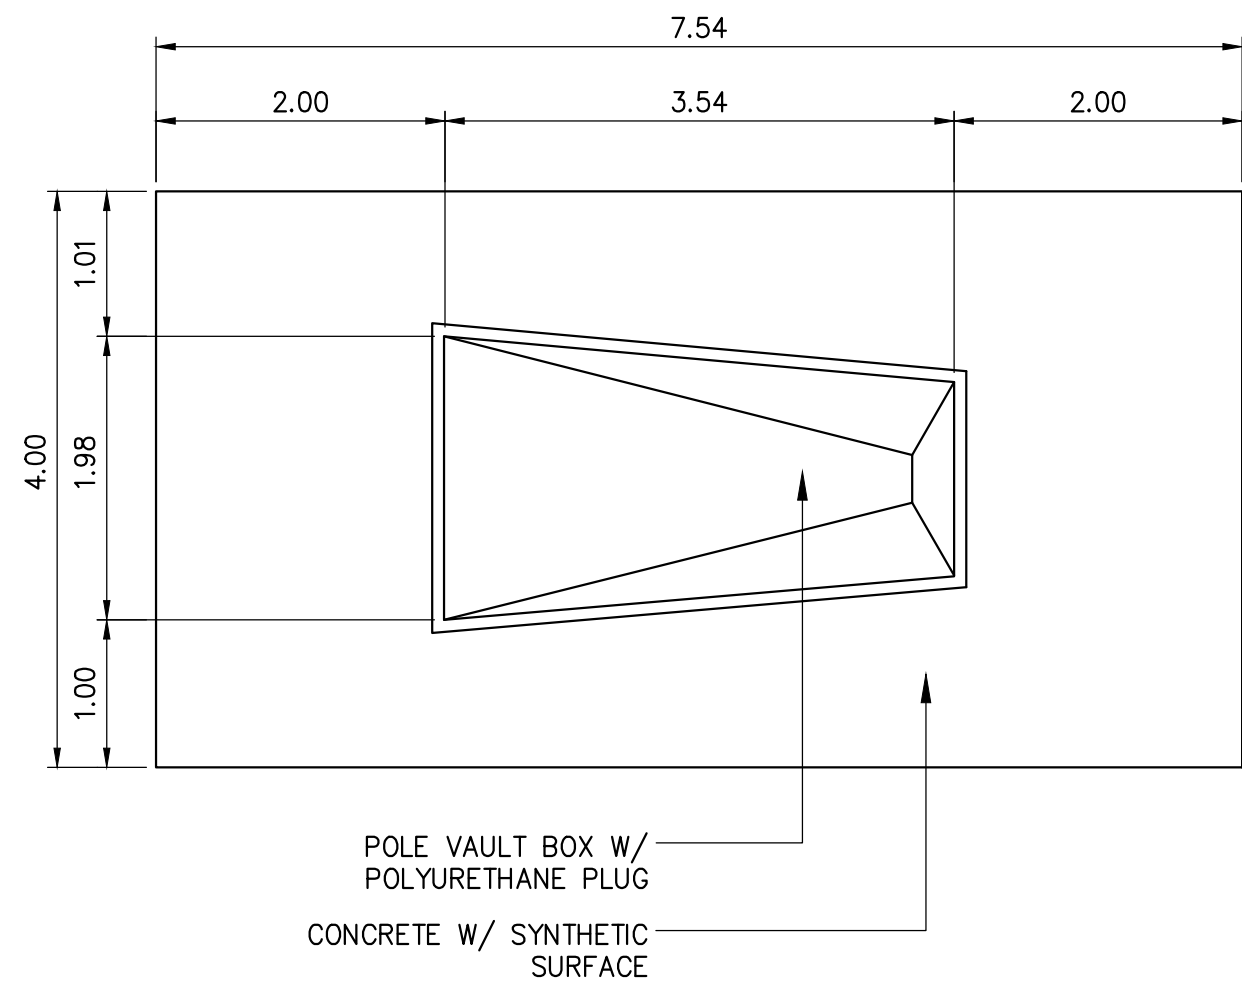

1 POLE VAULT BOX PLAN AND SECTION
SCALE:

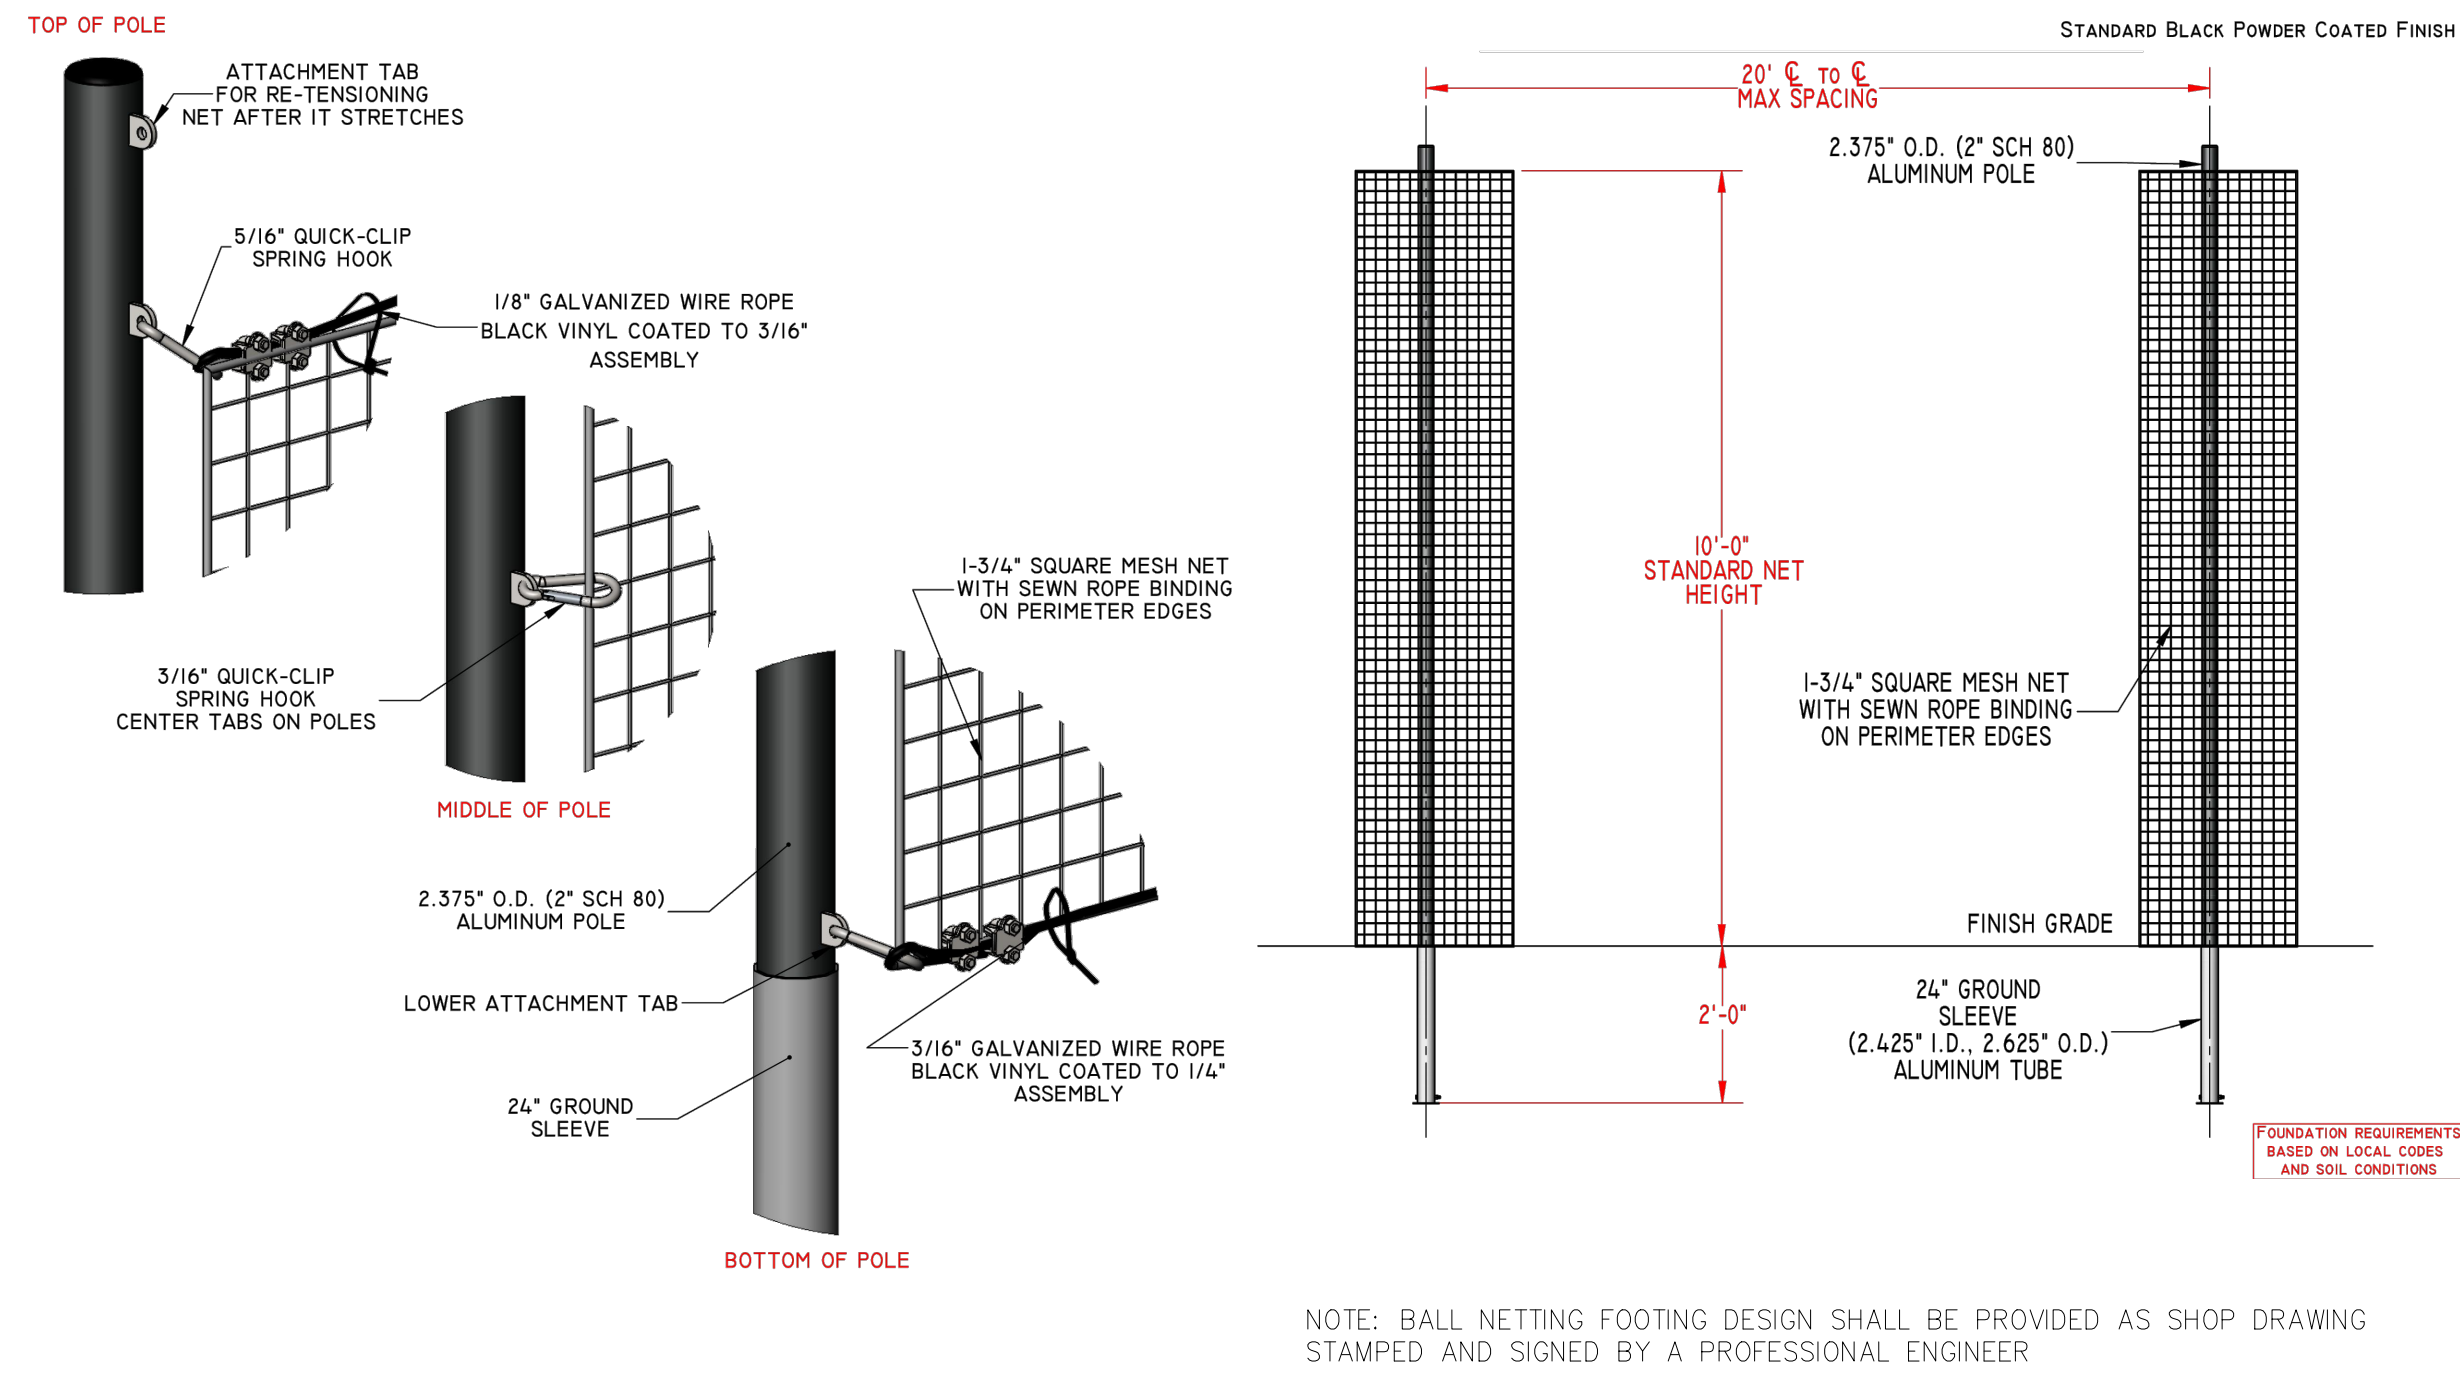

2 ADD ALTERNATE: 10' HIGH BALL STOP NETTING SYSTEM DETAIL
SCALE:

No.	Submittal / Revision	Appr	By	Date

SITE DETAILS

Designed By: JRP	Drawn By: KAR	Checked By: MSM
Issue Date: 4/9/26	Project No.: 099163	Scale: AS SHOWN