



SAMOH


Student Services Building Overview & Logistics



Meeting Agenda

1. Project Overview
2. Project Site Logistics & Phasing
3. Campus Logistics
4. Project Preview
5. Q&A

SAMOHl Student Services Bldg (Increment #1) - Sub Parking & Entrance Map

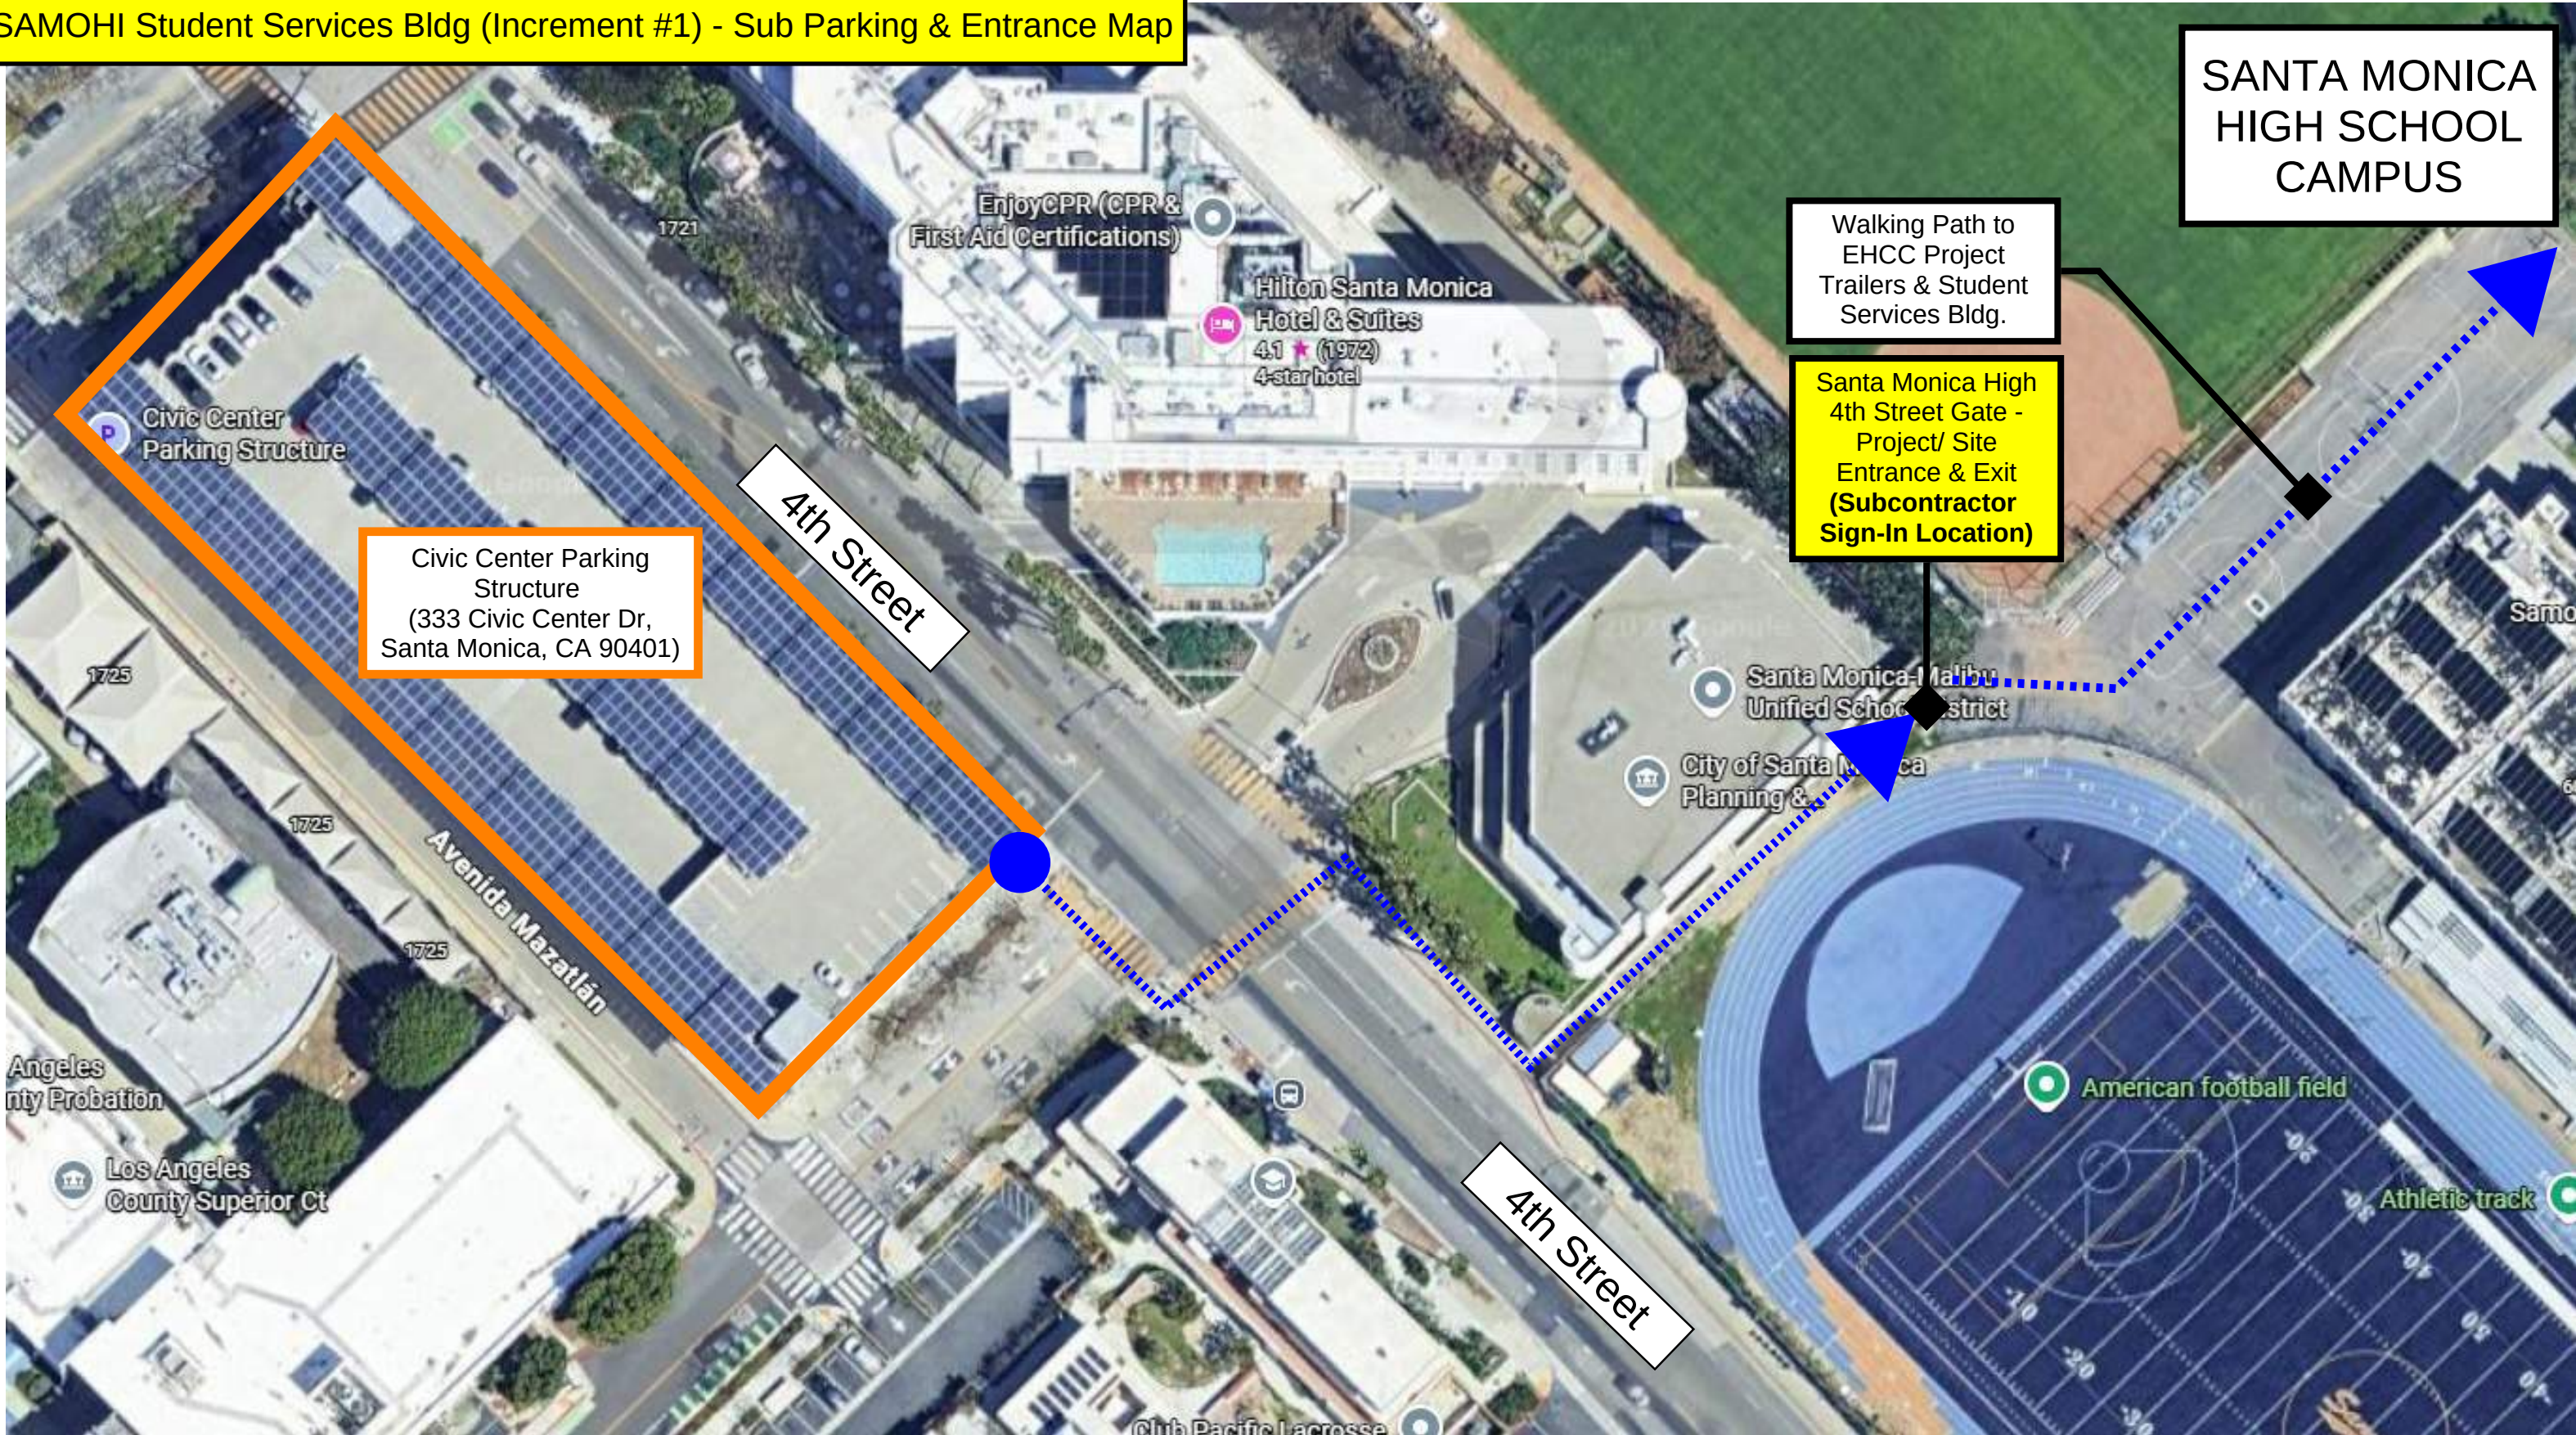

PARKING


Civic Center Parking Structure
(333 Civic Center Dr,
Santa Monica, CA 90401)

Walking Route to 4th Street Gate & Once
on Campus to EHCC Trailer/ Project Site



GATE LOCATION/ Project Subcontractor Access

Santa Monica High 4th Street Gate
Project Site Access - Ally Between City of Santa Monica
School District Office & SAMOHl Track/ Field.

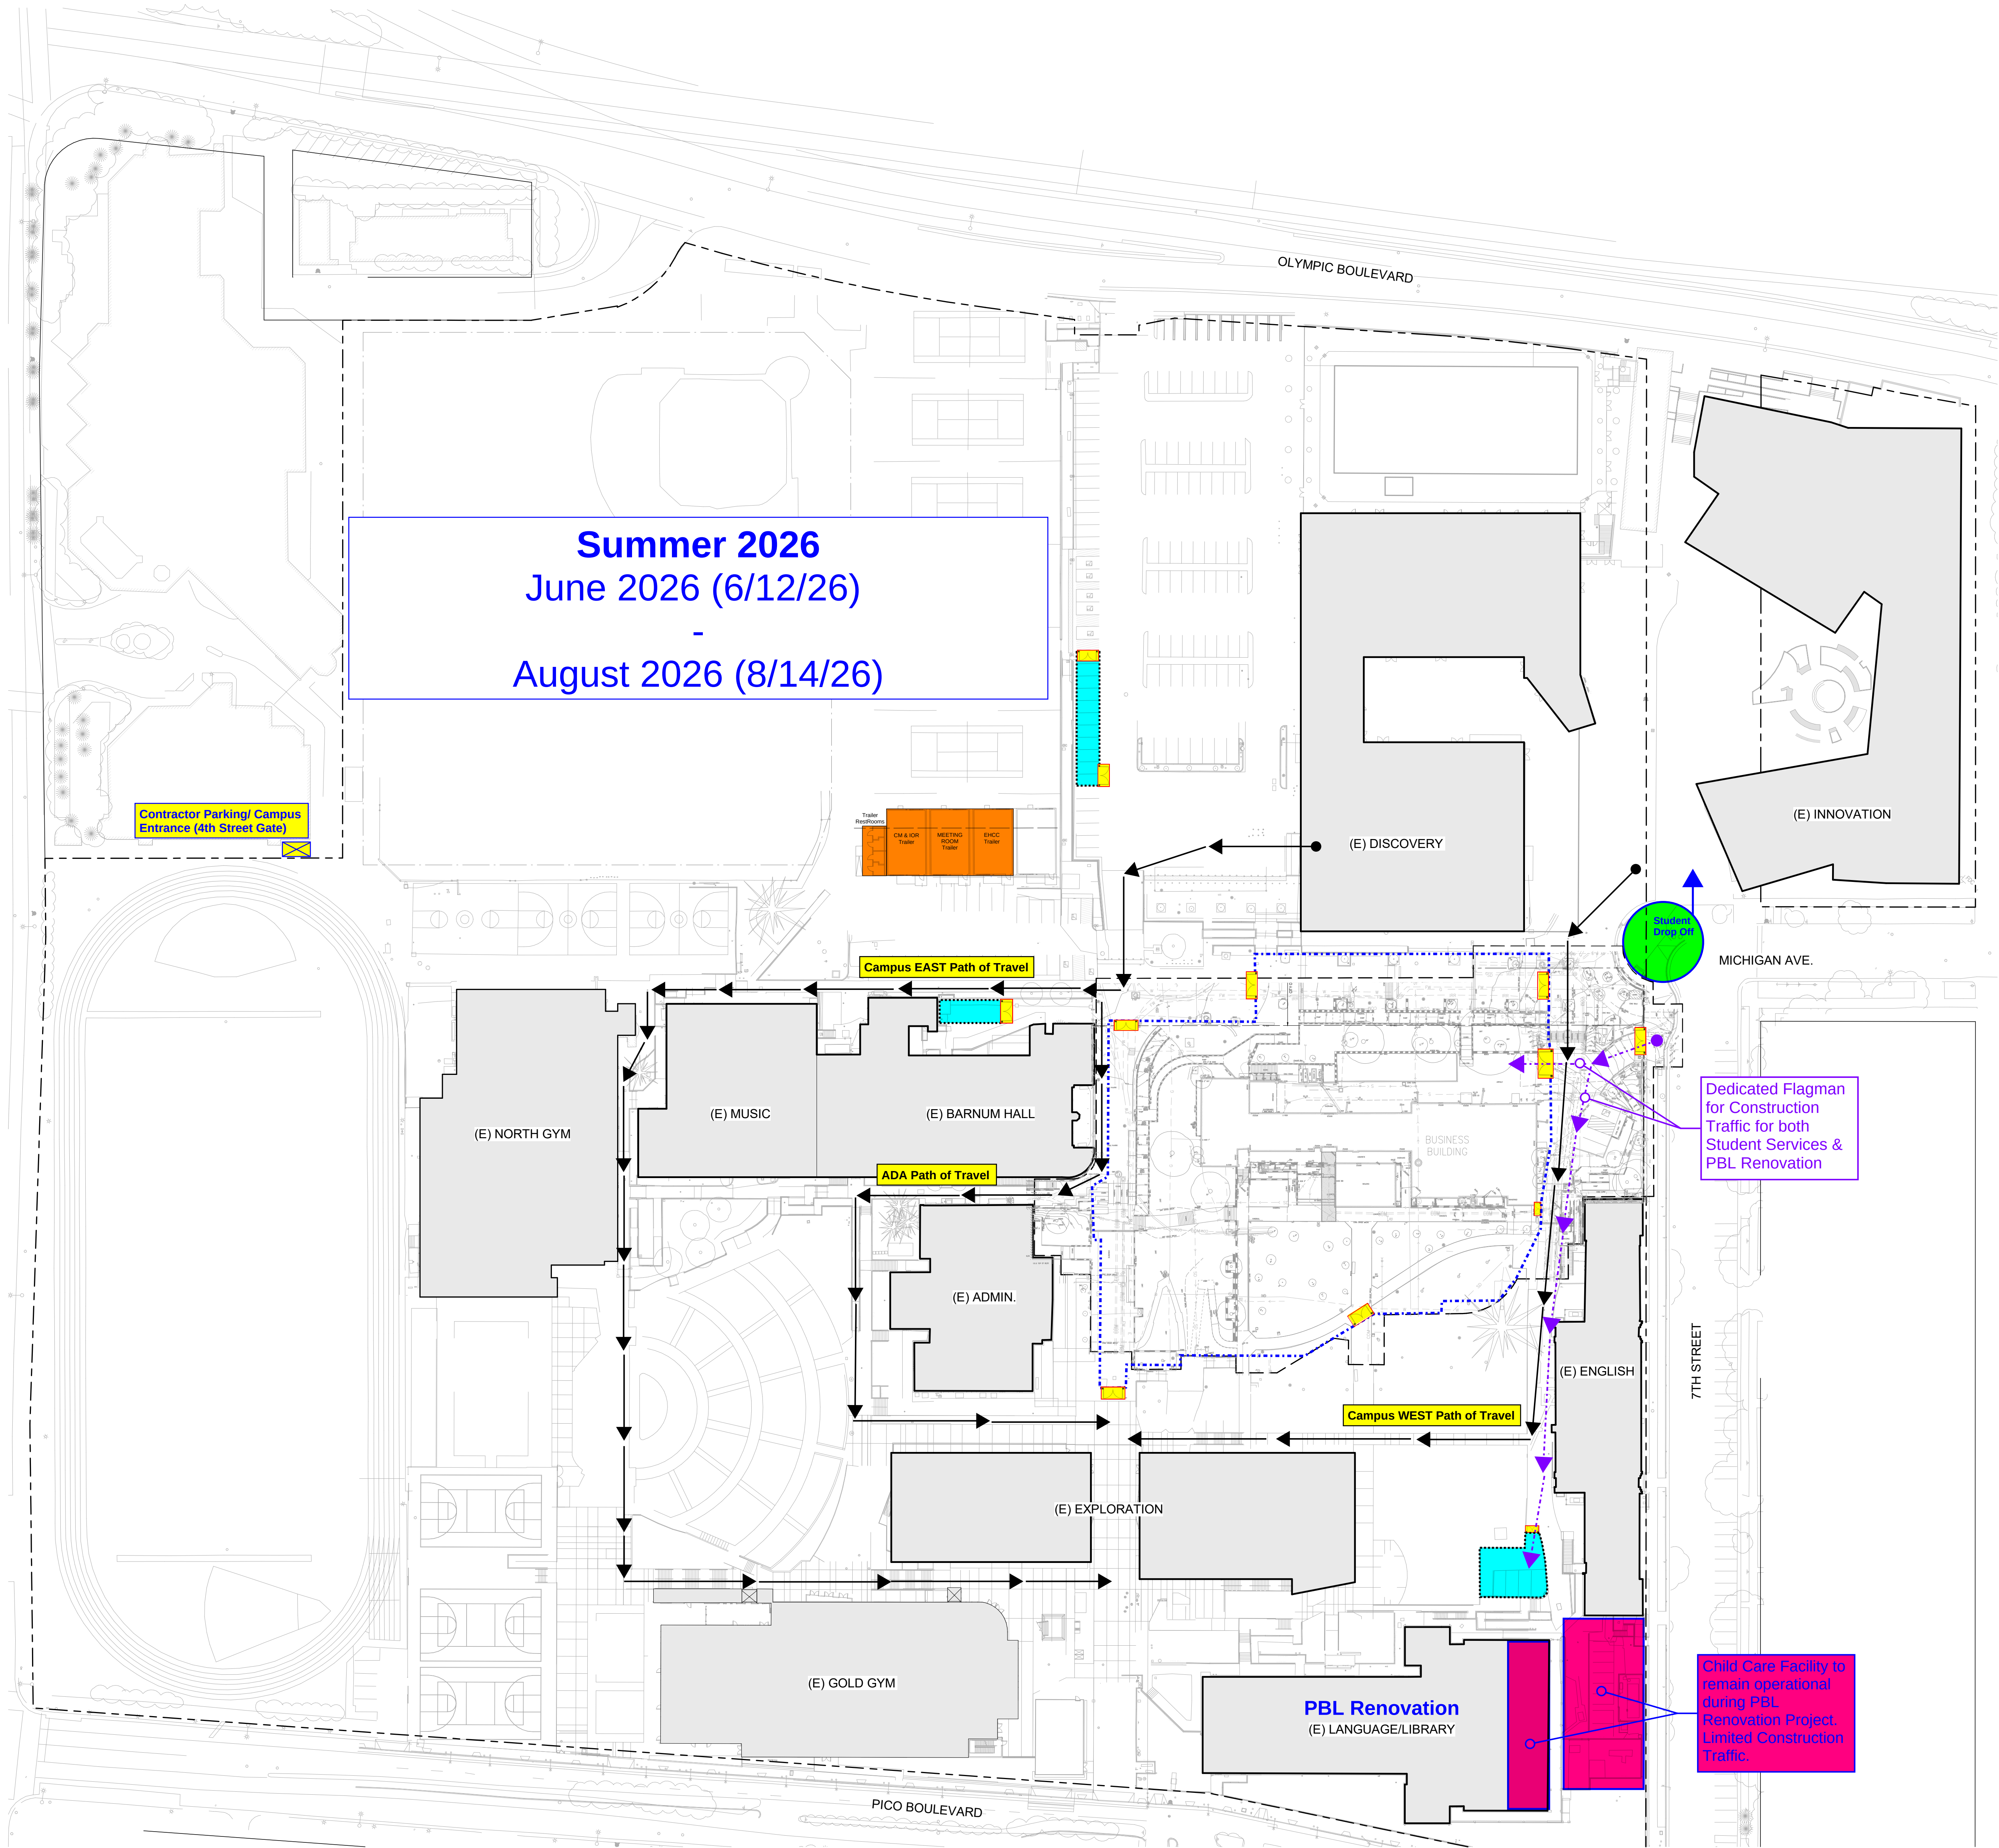

SEVENTH COURT

MICHIGAN AVE.

7TH STREET

PICO BOULEVARD

OLYMPIC BOULEVARD

LEGEND

- EXISTING BUILDING OUTSIDE OF PROJECT SCOPE OF WORK
- LIMIT OF WORK
- PROPERTY LINE



ARCHITECTURE ENGINEERING INTERIOR DESIGN
LANDSCAPE ARCHITECTURE PLANNING
949-261-1001 Office
LPADesignStudios.com
5301 California Avenue, Suite 100
Irvine, California 92617

NOT FOR REGULATORY APPROVAL,
PERMITTING OR CONSTRUCTION

This document and all other project documents, ideas, aesthetics and designs incorporated therein are instruments of service. All project documents are copyright protected, are the property of LPA, Inc. (LPA) and cannot be lawfully used in whole or in part for any project or purpose except as set forth in the contractual agreement between LPA and its Client. The unauthorized disclosure and/or use of the project documents (including the creation of derivative works), may give rise to liability for copyright infringement, unlawful disclosure, use or misappropriation of property rights held by LPA. The unauthorized use of the project documents will give rise to the recovery of monetary losses and damages including attorney fees and costs for which the unauthorized user will be held liable. Project documents describe the design intent of the work and are not a representation of as-built or existing conditions. LPA is not responsible for any discrepancies between the project documents and the existing conditions. © LPA, Inc.

SAMOHI STUDENT SERVICES BUILDING


DSA Increment No. 1

601 Pico Blvd.
Santa Monica, CA 90405

Developed for
Santa Monica-Malibu Unified School District

Submit	100% CONSTR. DOCUMENTS	Date	Revision	Date
Job Number	C32191.00			
Checked By	HL			
Scale	1" = 50'-0"			

CAMPUS SITE PLAN

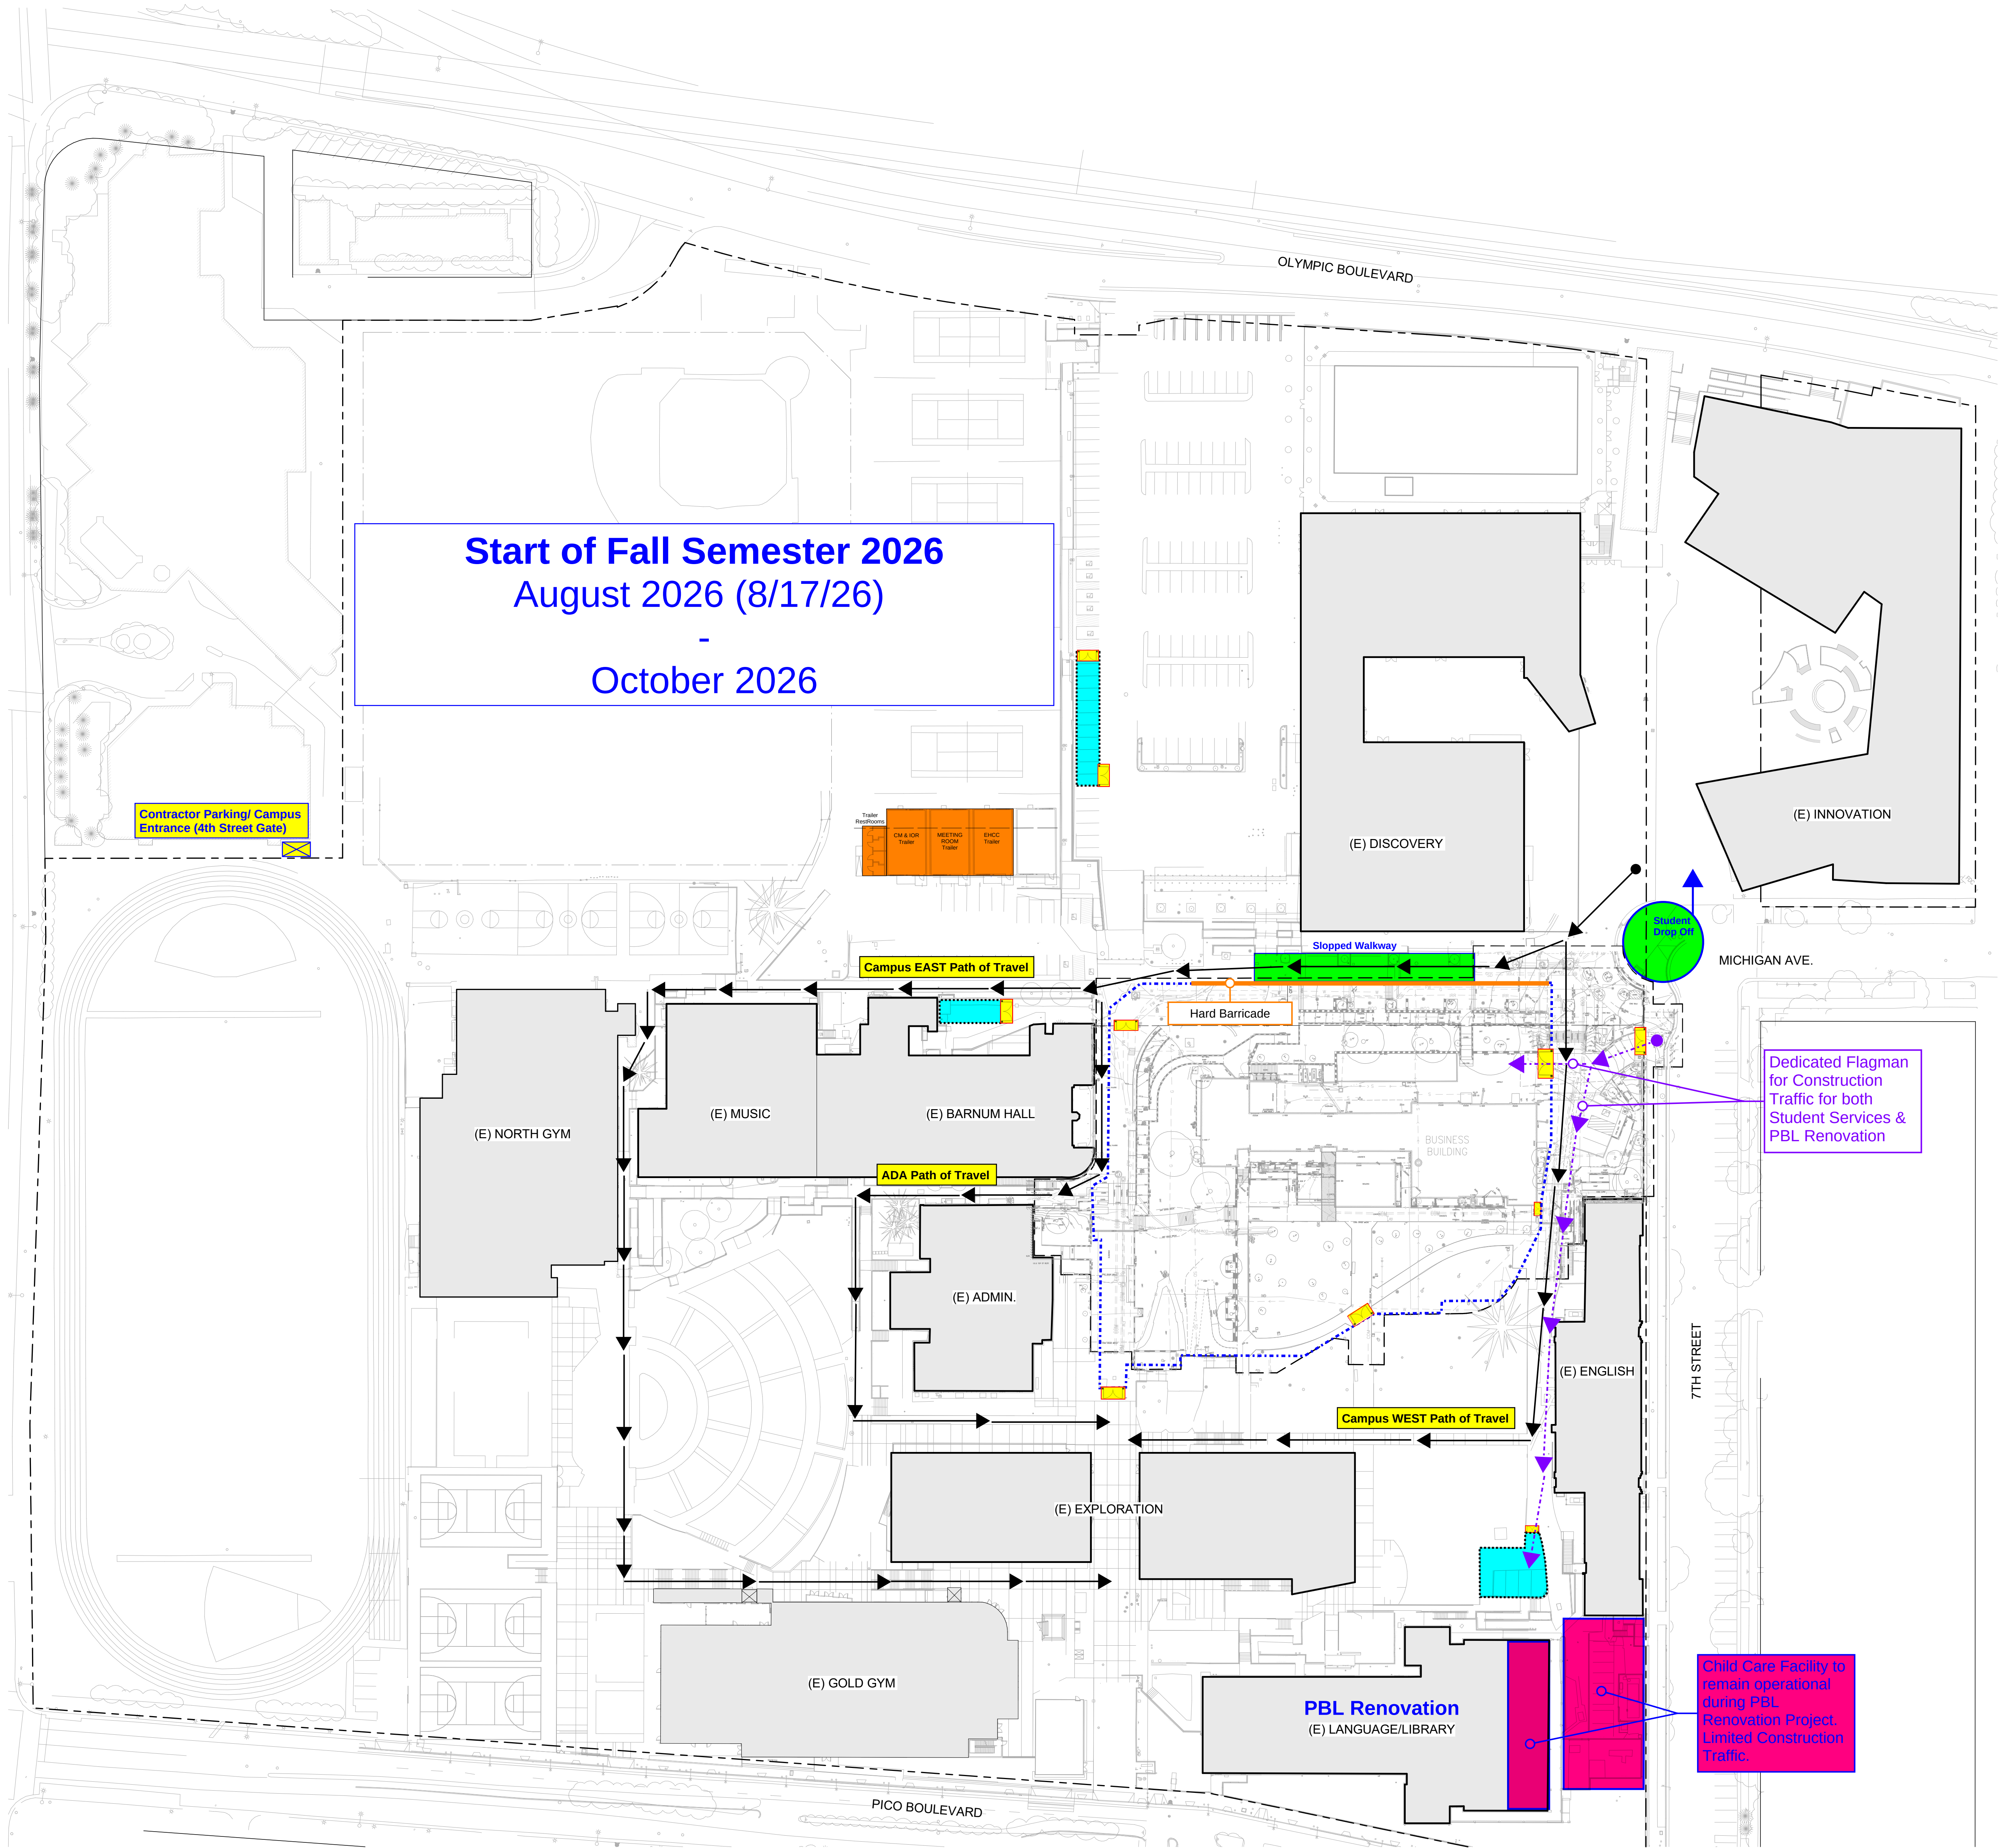

Start of Fall Semester 2026
August 2026 (8/17/26)
-
October 2026

Contractor Parking/ Campus
Entrance (4th Street Gate)

Campus EAST Path of Travel

ADA Path of Travel

Campus WEST Path of Travel

Hard Barricade

PBL Renovation
(E) LANGUAGE/LIBRARY

Dedicated Flagman
for Construction
Traffic for both
Student Services &
PBL Renovation

Child Care Facility to
remain operational
during PBL
Renovation Project.
Limited Construction
Traffic.

LEGEND

- EXISTING BUILDING OUTSIDE OF PROJECT SCOPE OF WORK
- LIMIT OF WORK
- PROPERTY LINE


NOT FOR REGULATORY APPROVAL,
PERMITTING OR CONSTRUCTION

This document and all other project documents, ideas, aesthetics and designs incorporated therein are instruments of service. All project documents are copyright protected, are the property of LPA, Inc. (LPA) and cannot be lawfully used in whole or in part for any project or purpose except as set forth in the contractual agreement between LPA and its Client. The unauthorized disclosure and/or use of the project documents (including the creation of derivative works), may give rise to liability for copyright infringement, unlawful disclosure, use or misappropriation of property rights held by LPA. The unauthorized use of the project documents will give rise to the recovery of monetary losses and damages including attorney fees and costs for which the unauthorized user will be held liable. Project documents describe the design intent of the work and are not a representation of as-built or existing conditions. LPA is not responsible for any discrepancies between the project documents and the existing conditions. © LPA, Inc.


SAMOHU STUDENT SERVICES BUILDING
DSA Increment No. 1
601 Pico Blvd.
Santa Monica, CA 90405
Developed for
Santa Monica-Malibu Unified School District

Submit	100% CONSTR. DOCUMENTS	Date	Revision	Date
Job Number	C32191.00			
Checked By	HL			
Scale	1" = 50'-0"			

CAMPUS SITE PLAN

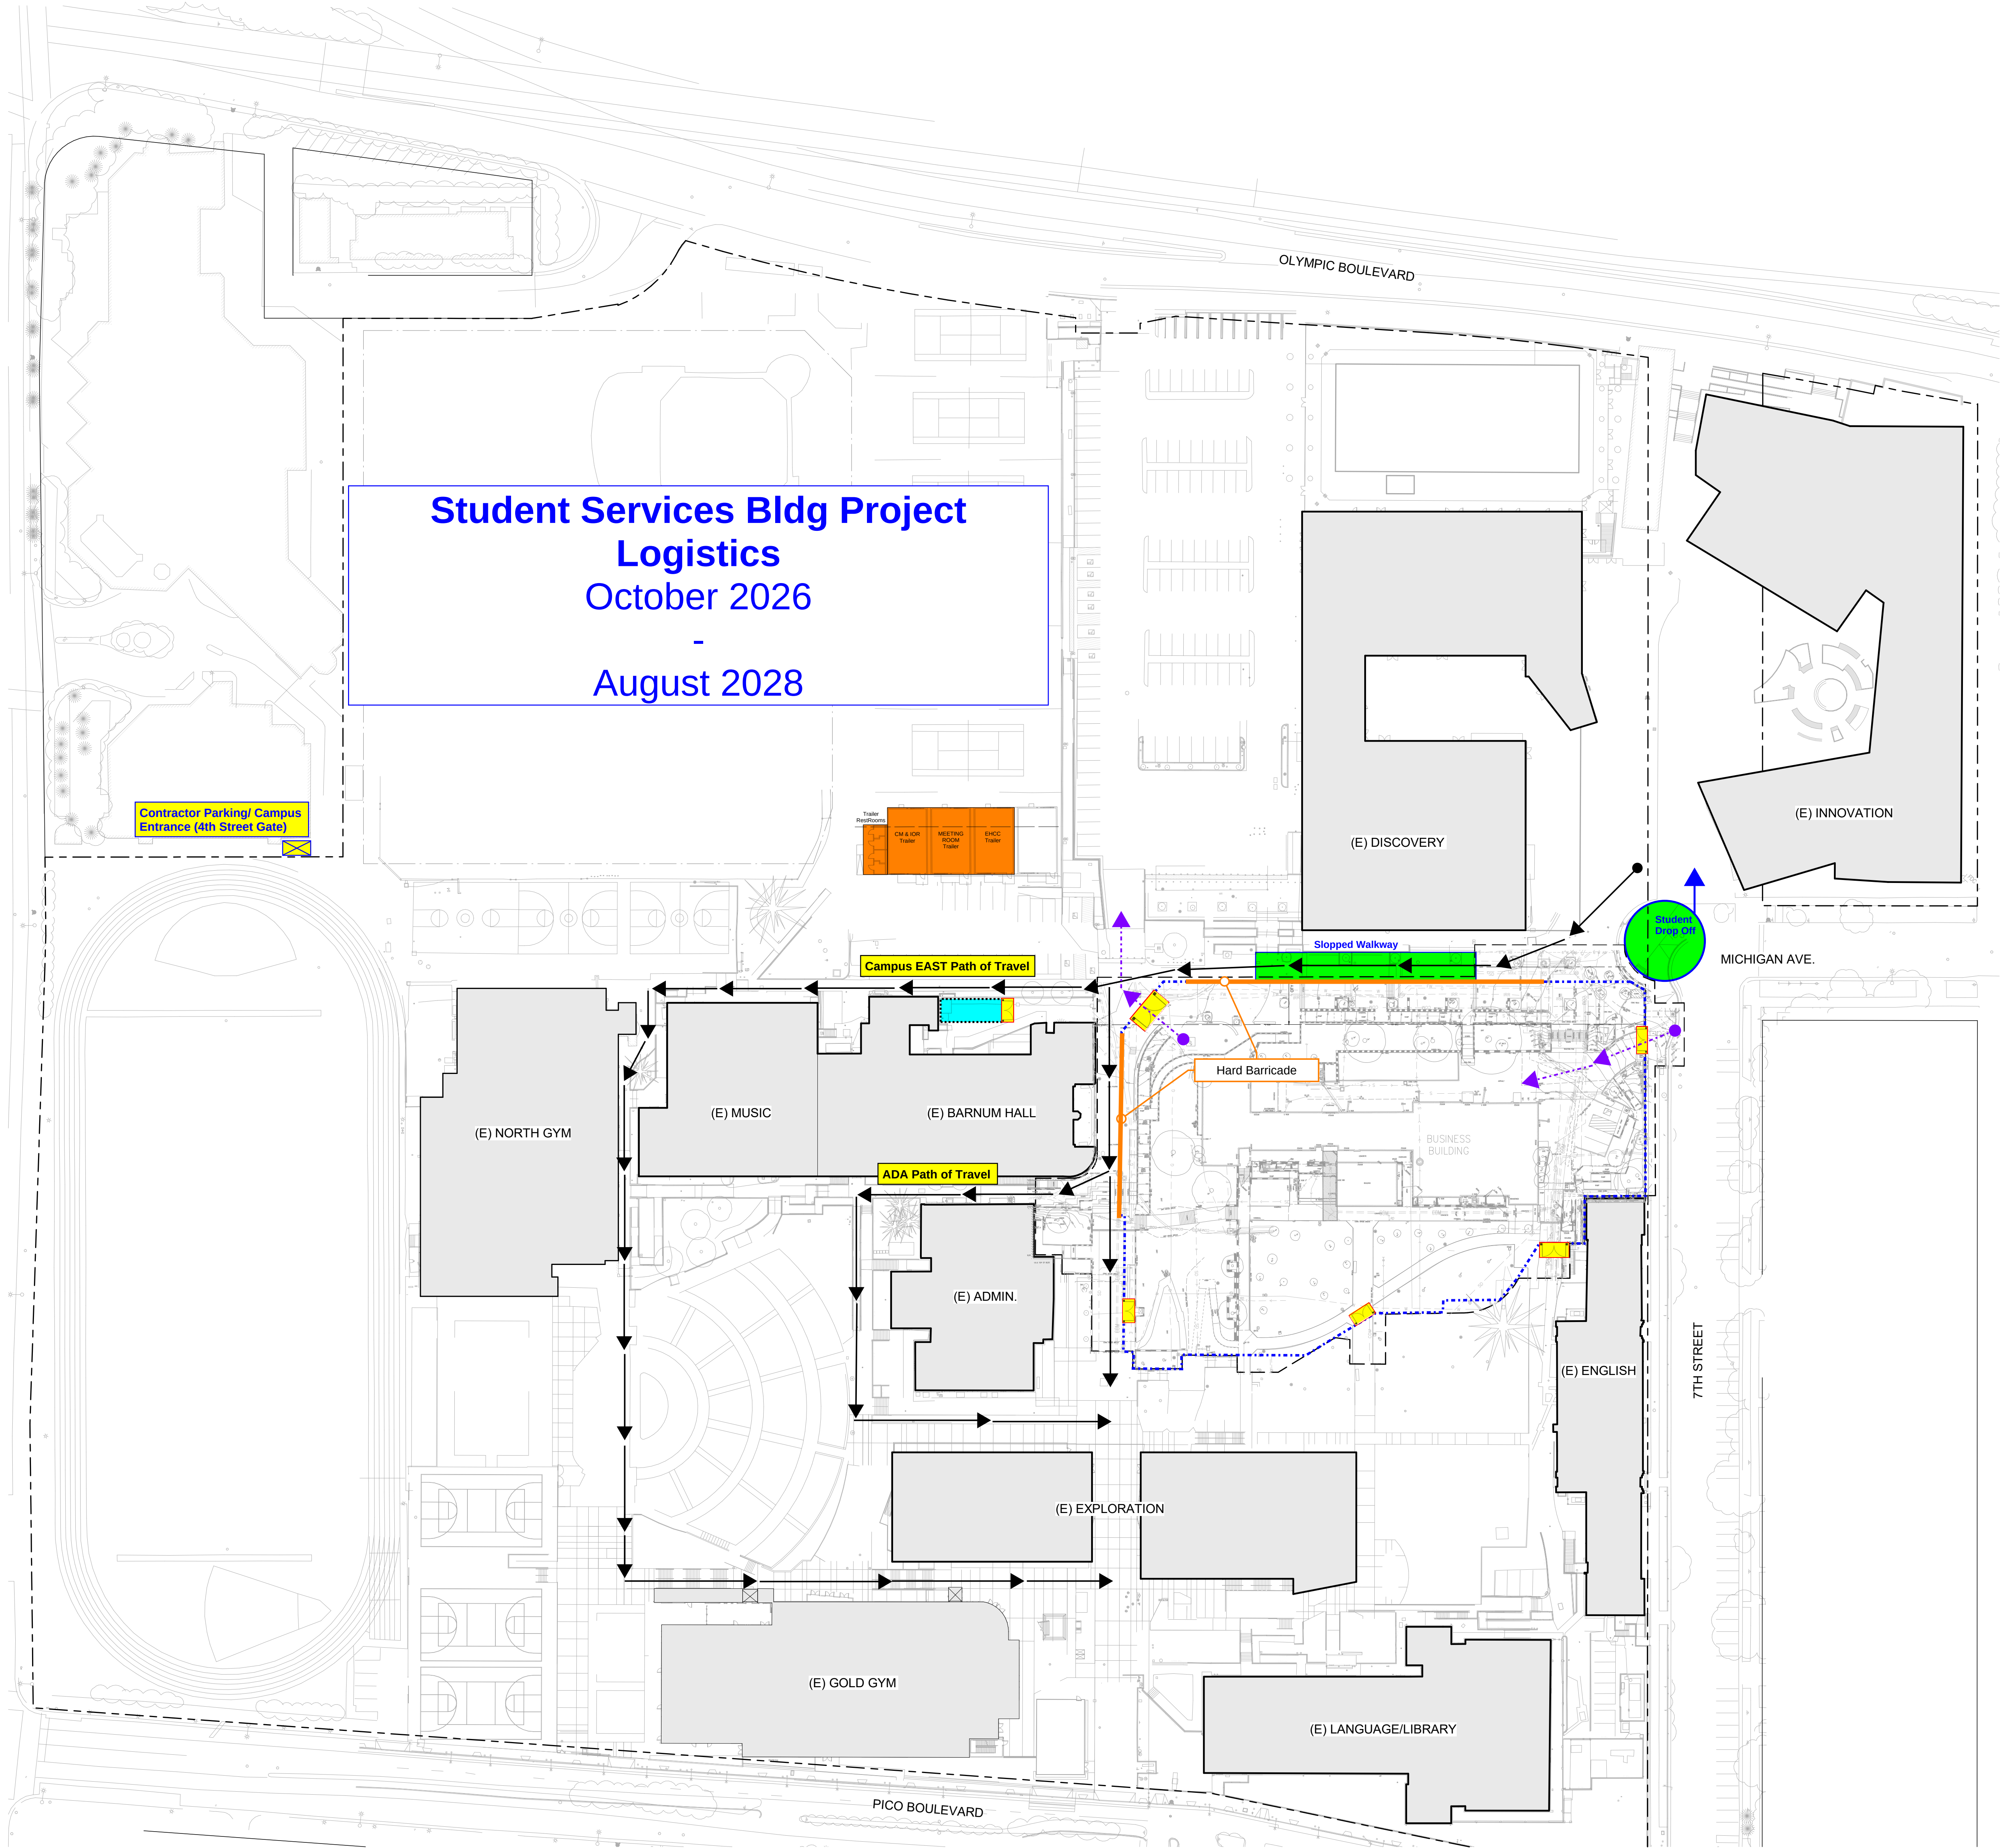

Submital	100% CONSTR. DOCUMENTS	Date	
		10/31/2025	
Job Number	C32191.00		
Checked By	HL		
Scale	1" = 50'-0"		

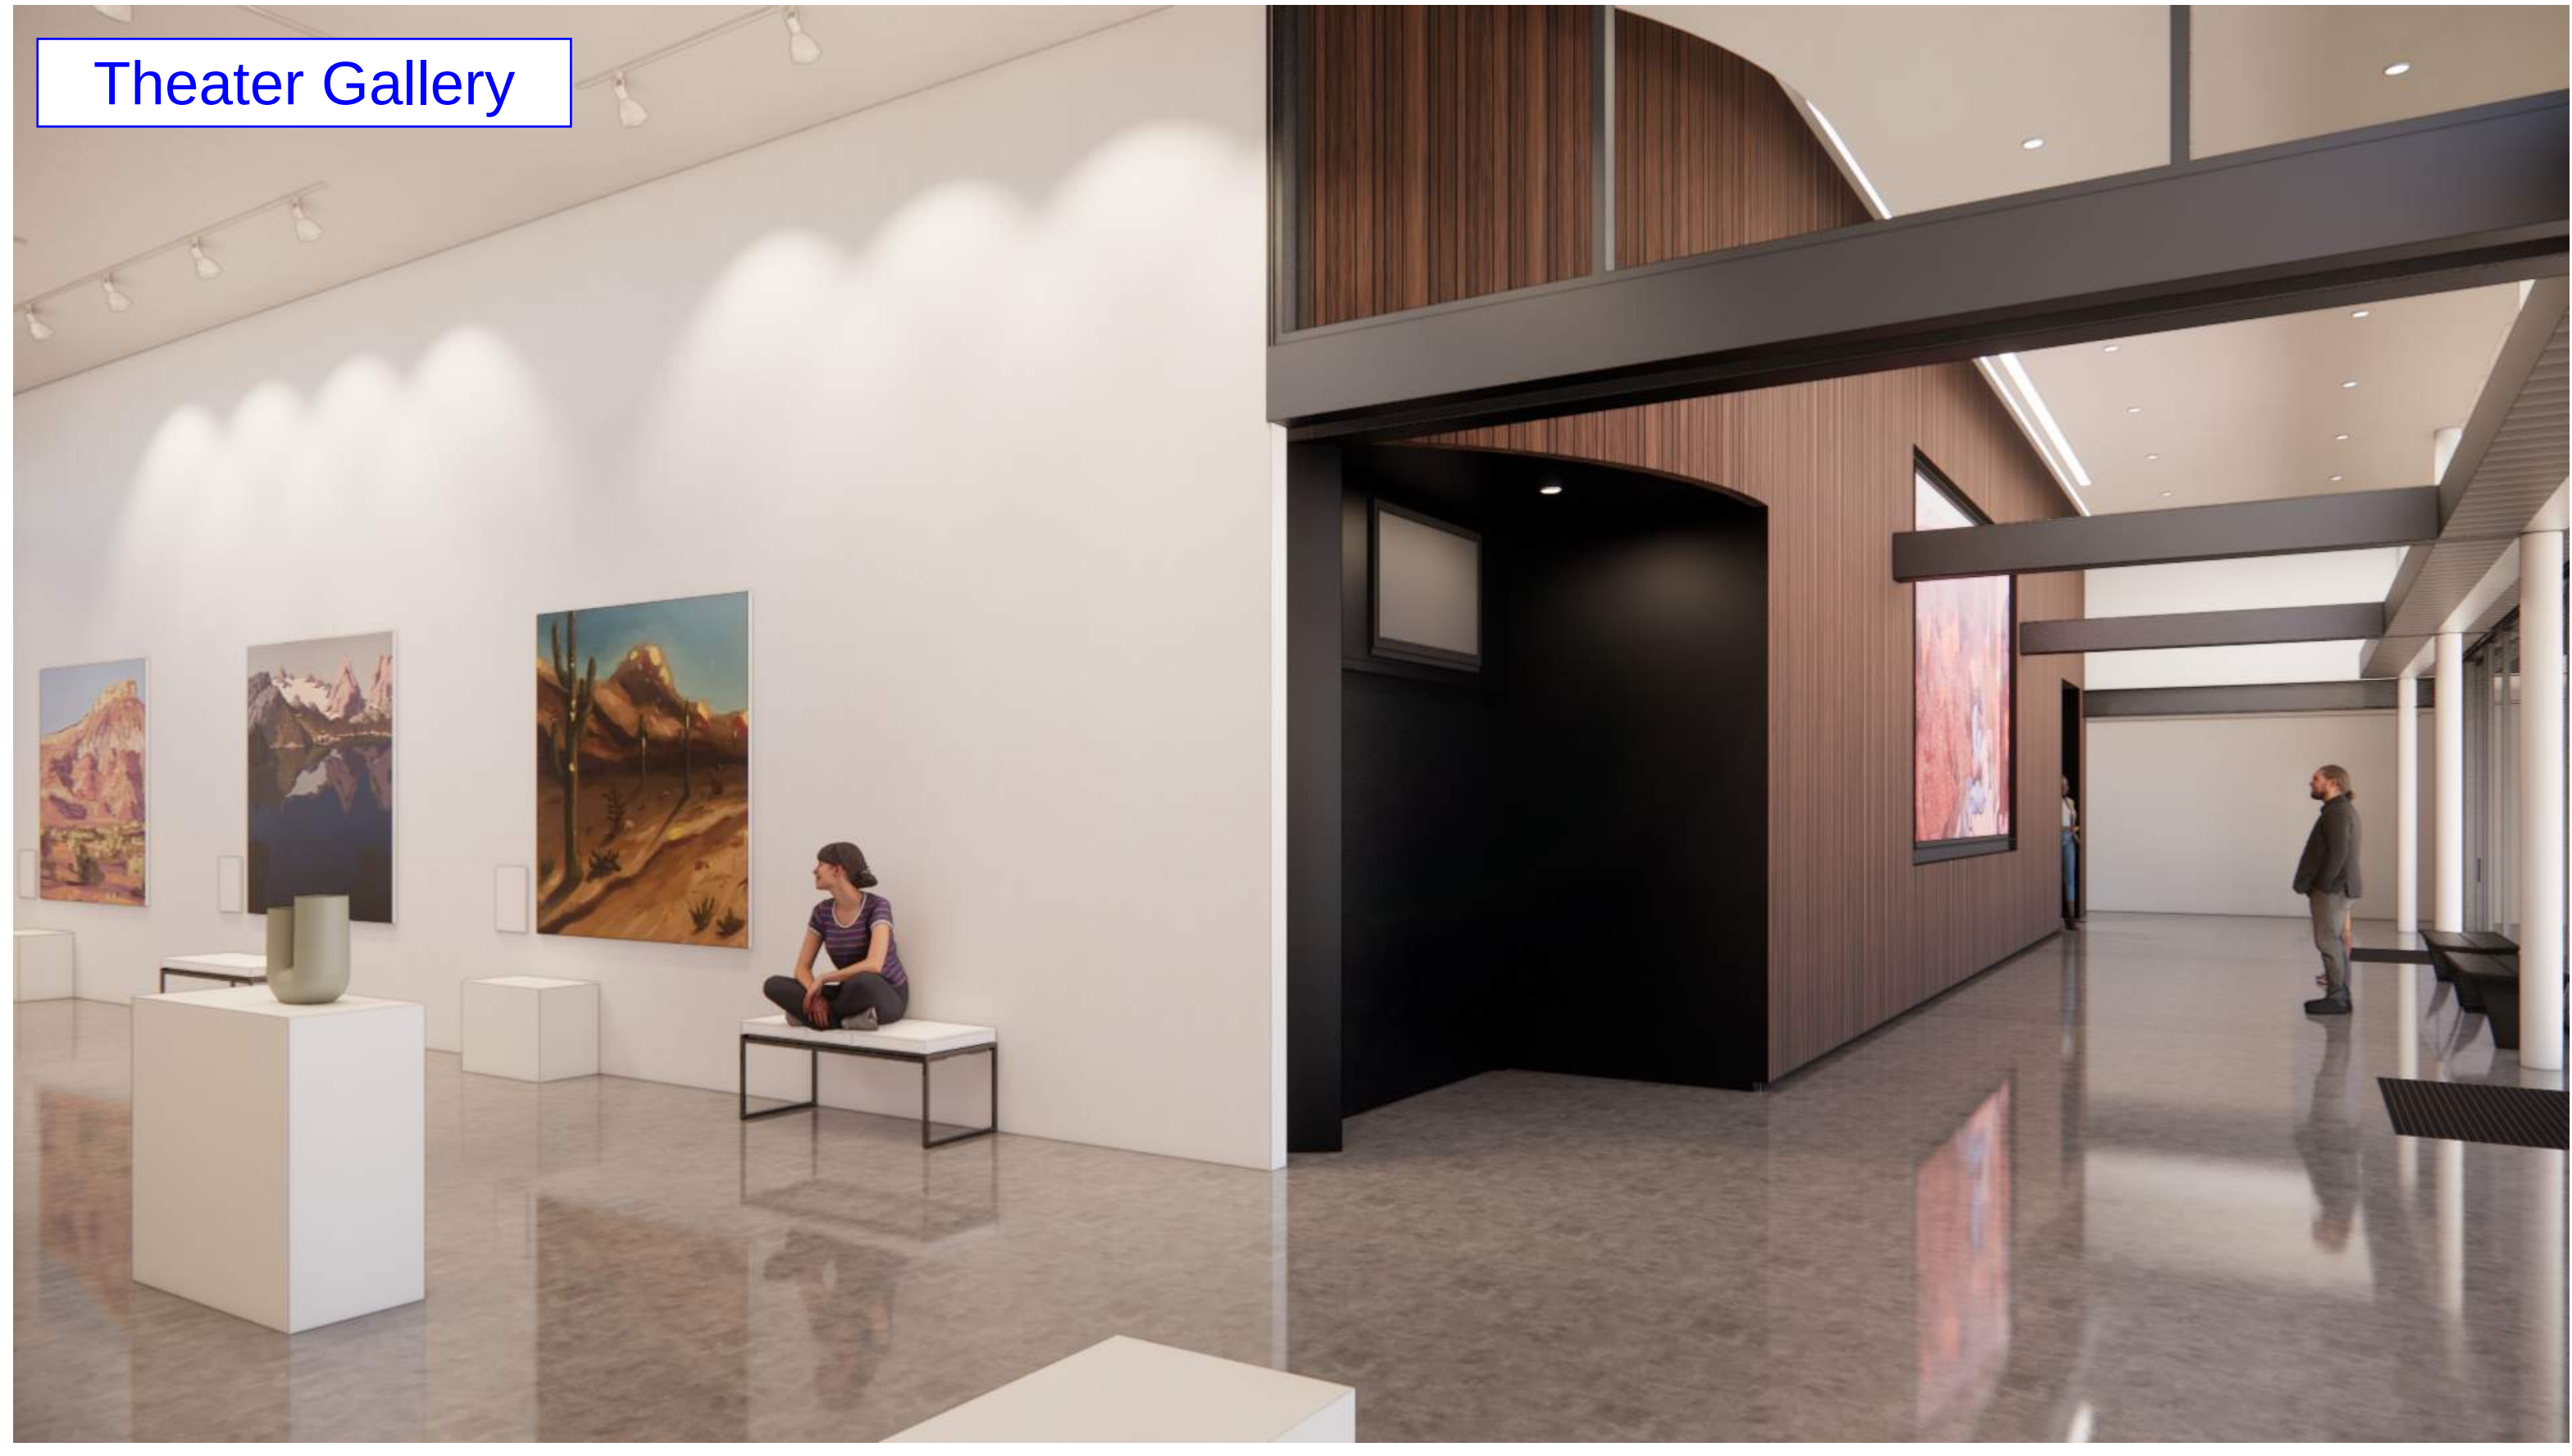

QUESTIONS?



Erickson-Hall Construction

Long Term Partnerships Built On Core Values

Embody **T**eamwork

Act with **I**ntegrity

Build with **P**assion

Care About **P**eople

Exhibit **P**rofessionalism

Focus on **S**afety

 **build on our reputation**