



Project

FAIRPORT HARBOR

FAIRPORT HARBOR,OH

Project Number
51531.A1

Consultants

Professional Seal

No.	Description	Date
1		
2		
3		
4		
5		
6		
7		
8		
9		
10		

Key Plan


Submittal Type

Sheet Title

SEATING PLAN


Sheet number

ST130

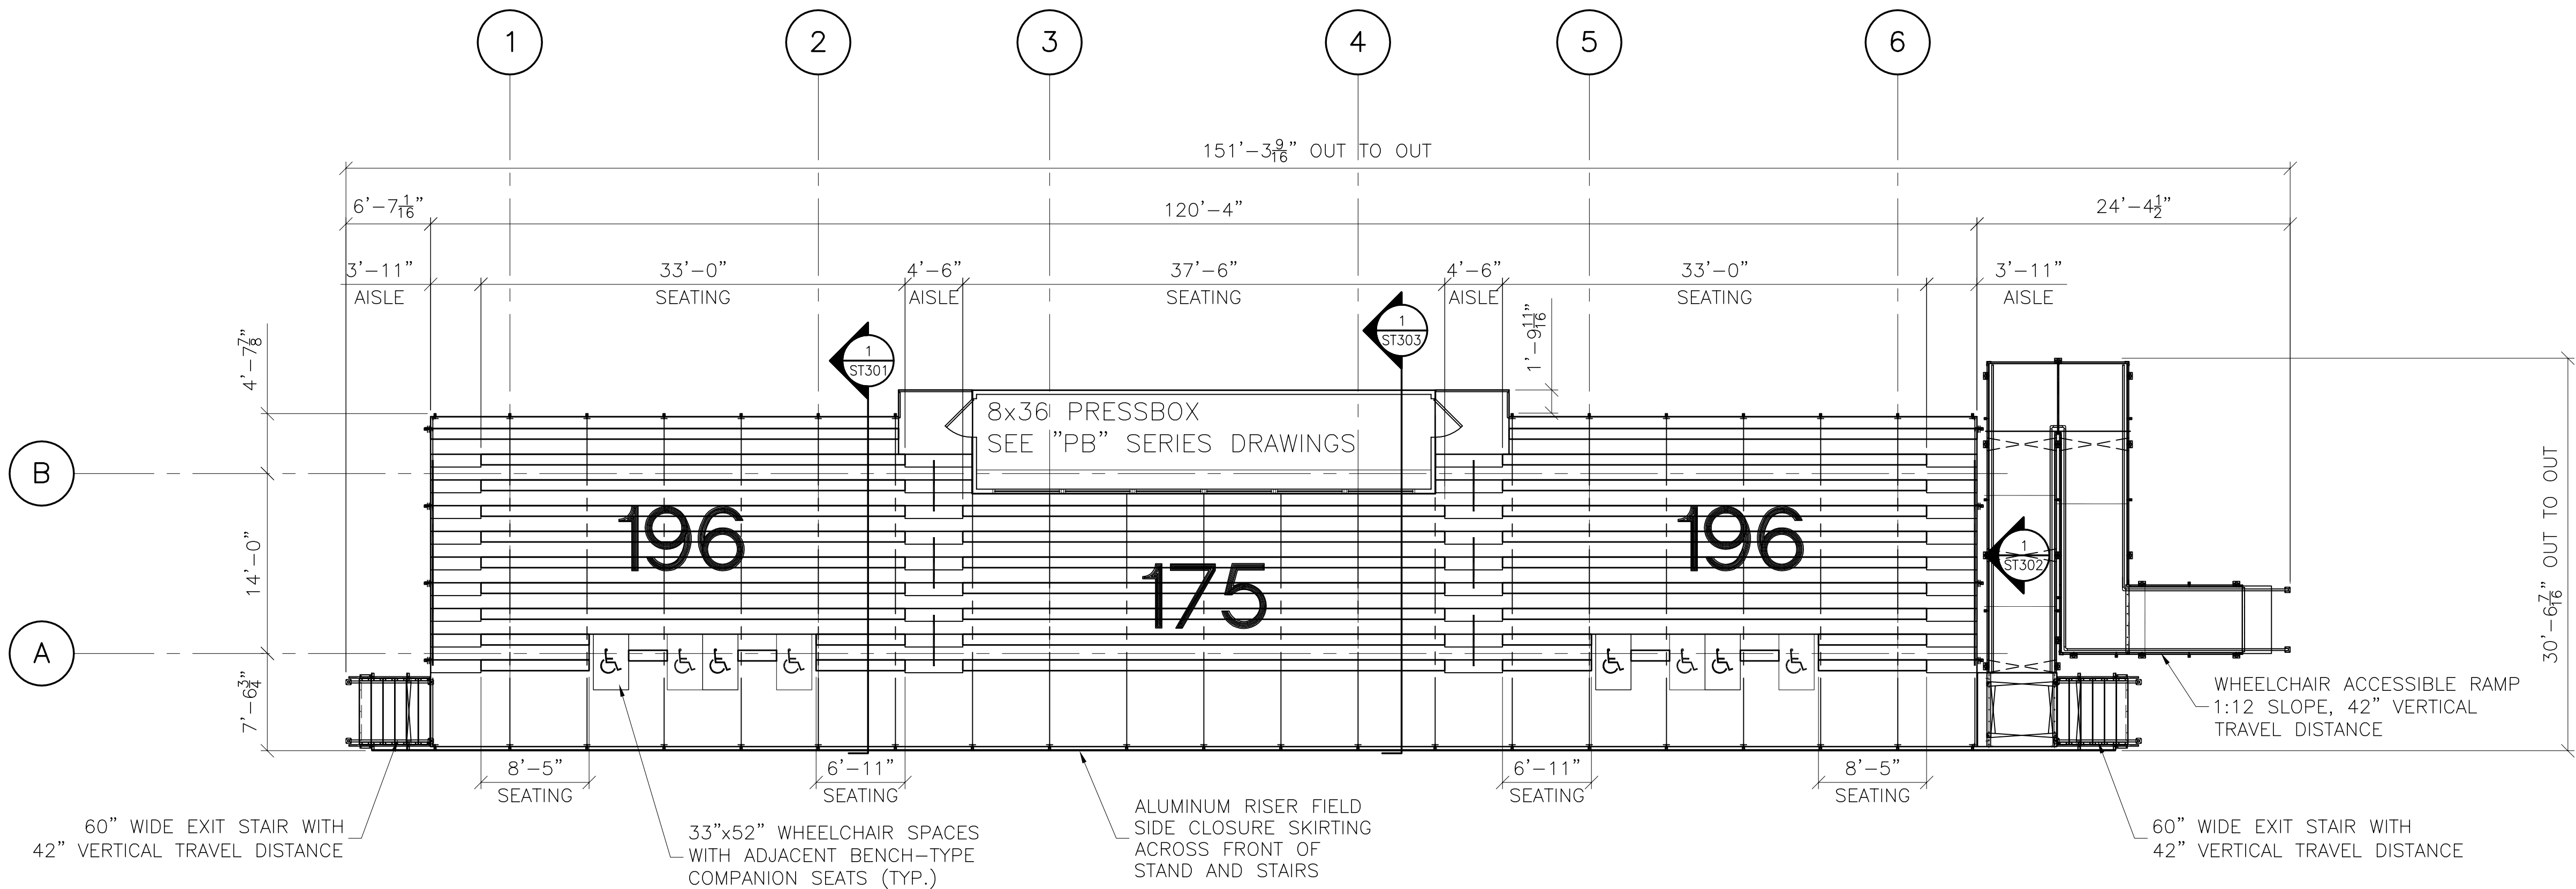

SEATING PLAN
SCALE: 1/8"=1'-0"


ROWS 10	ELEVATION 42"
RISE 12	RUN 24
DECK SYSTEM -	WELDED
DECK FINISH -	SSRD
BENCH SEATING CAPACITY	567
CHAIR SEATING CAPACITY	0
WHEELCHAIR SEATING CAPACITY	8
COMPANION SEATING CAPACITY	8
TOTAL SEATING CAPACITY	583

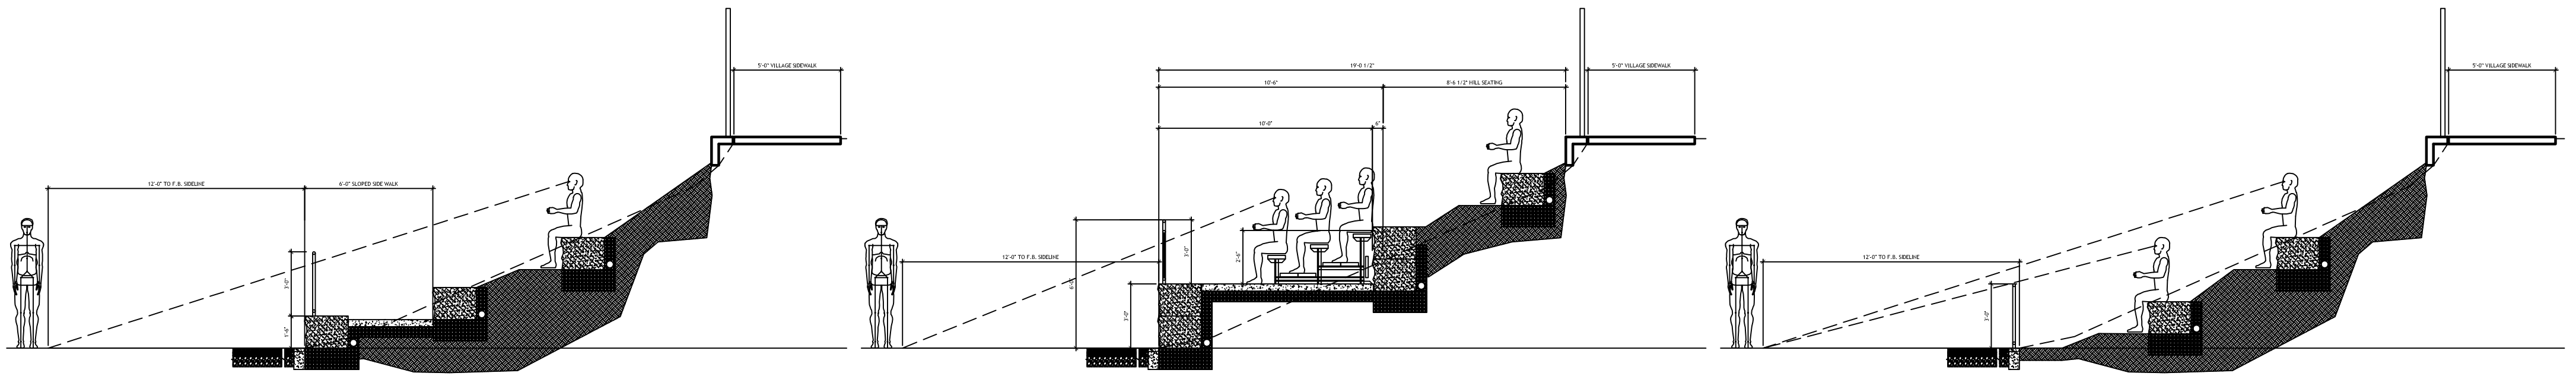

CROSS SECTION 1

CROSS SECTION 2

CROSS SECTION 3

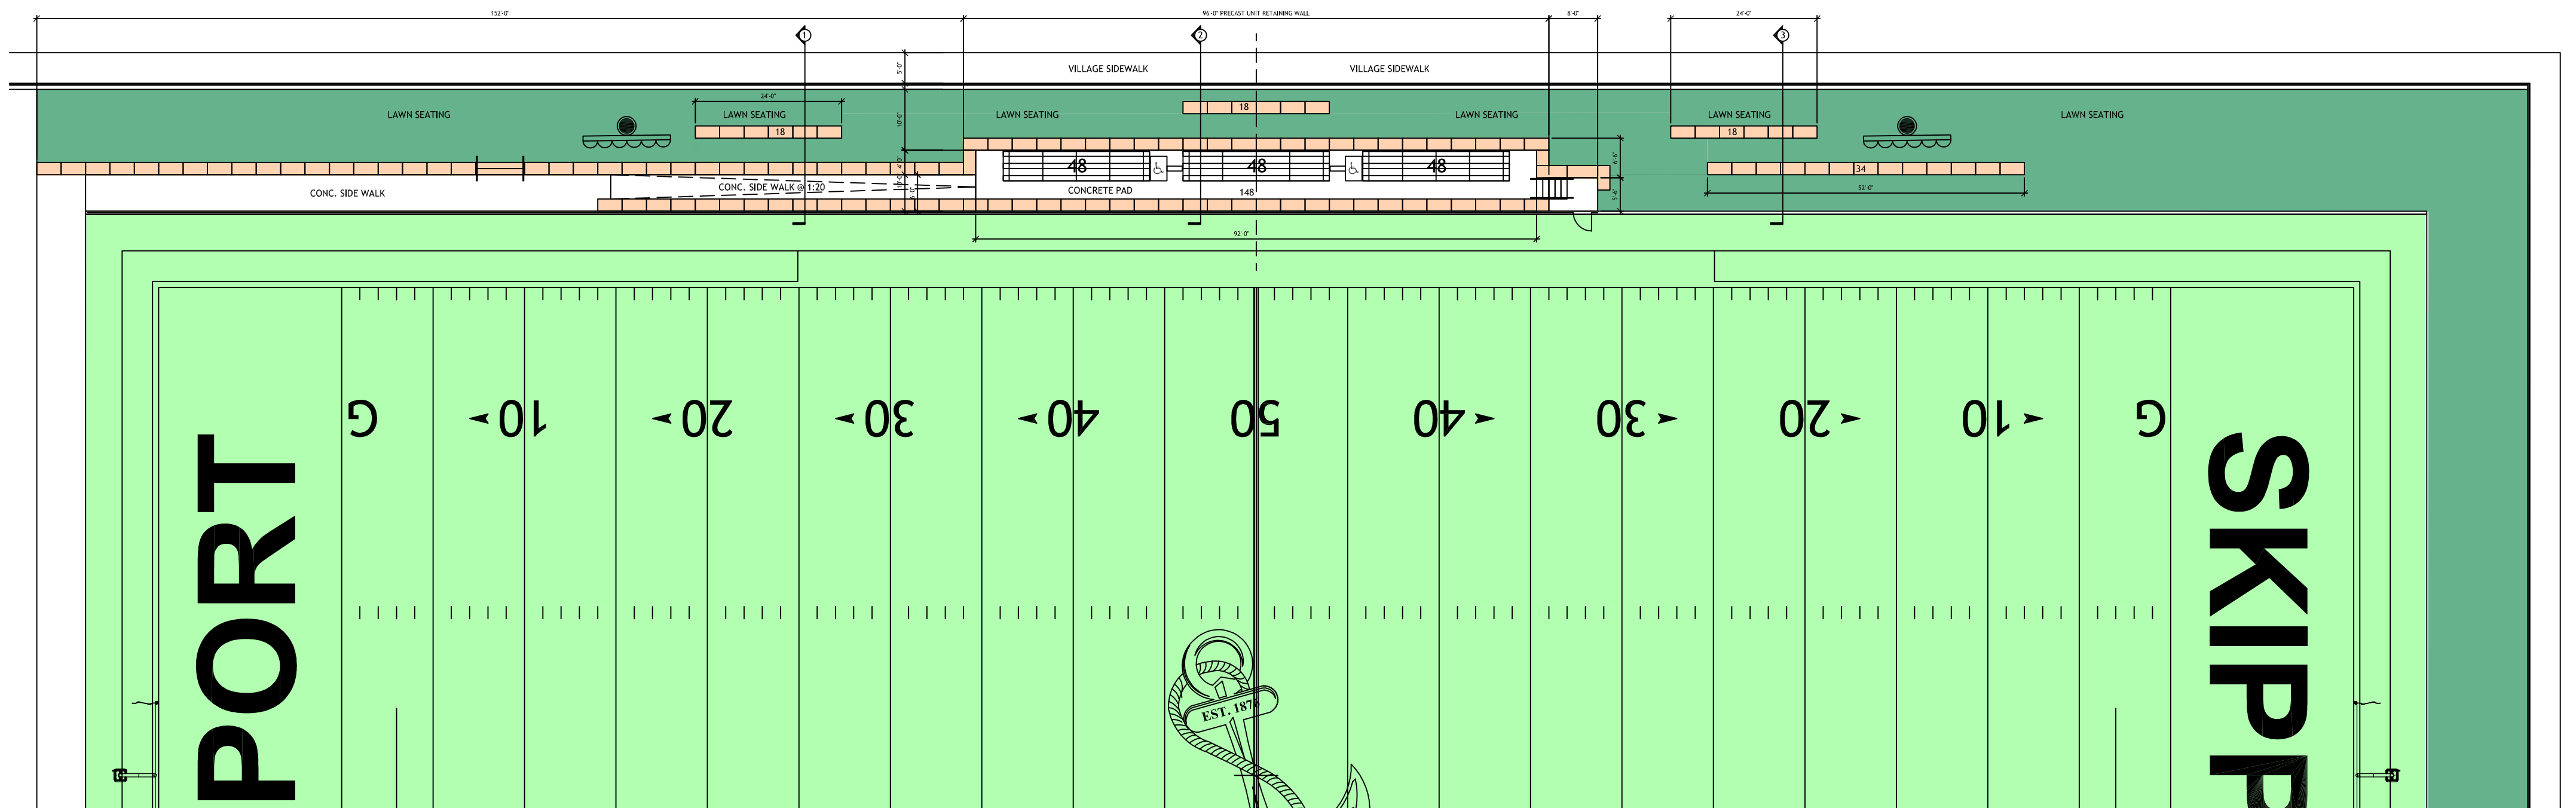

VISITOR BLEACHER LAYOUT W/SANDSTONE RETAINING WALL




FH VISITOR BLEACHER CONCEPTUAL VIEW




PRECEDENT IMAGE




PRECEDENT IMAGE

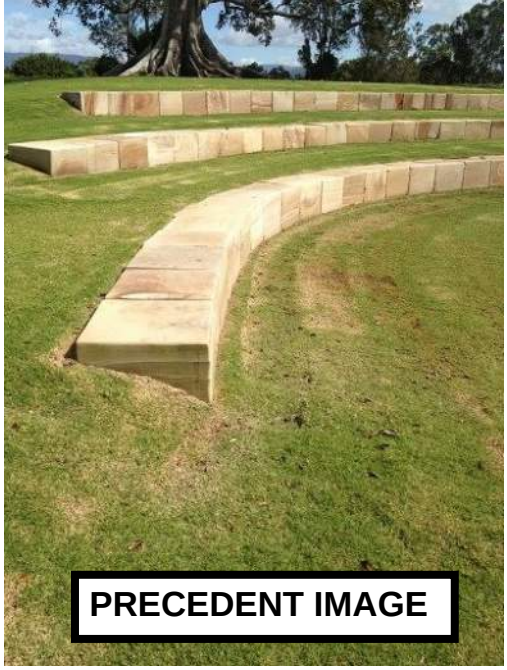

PRECEDENT IMAGE

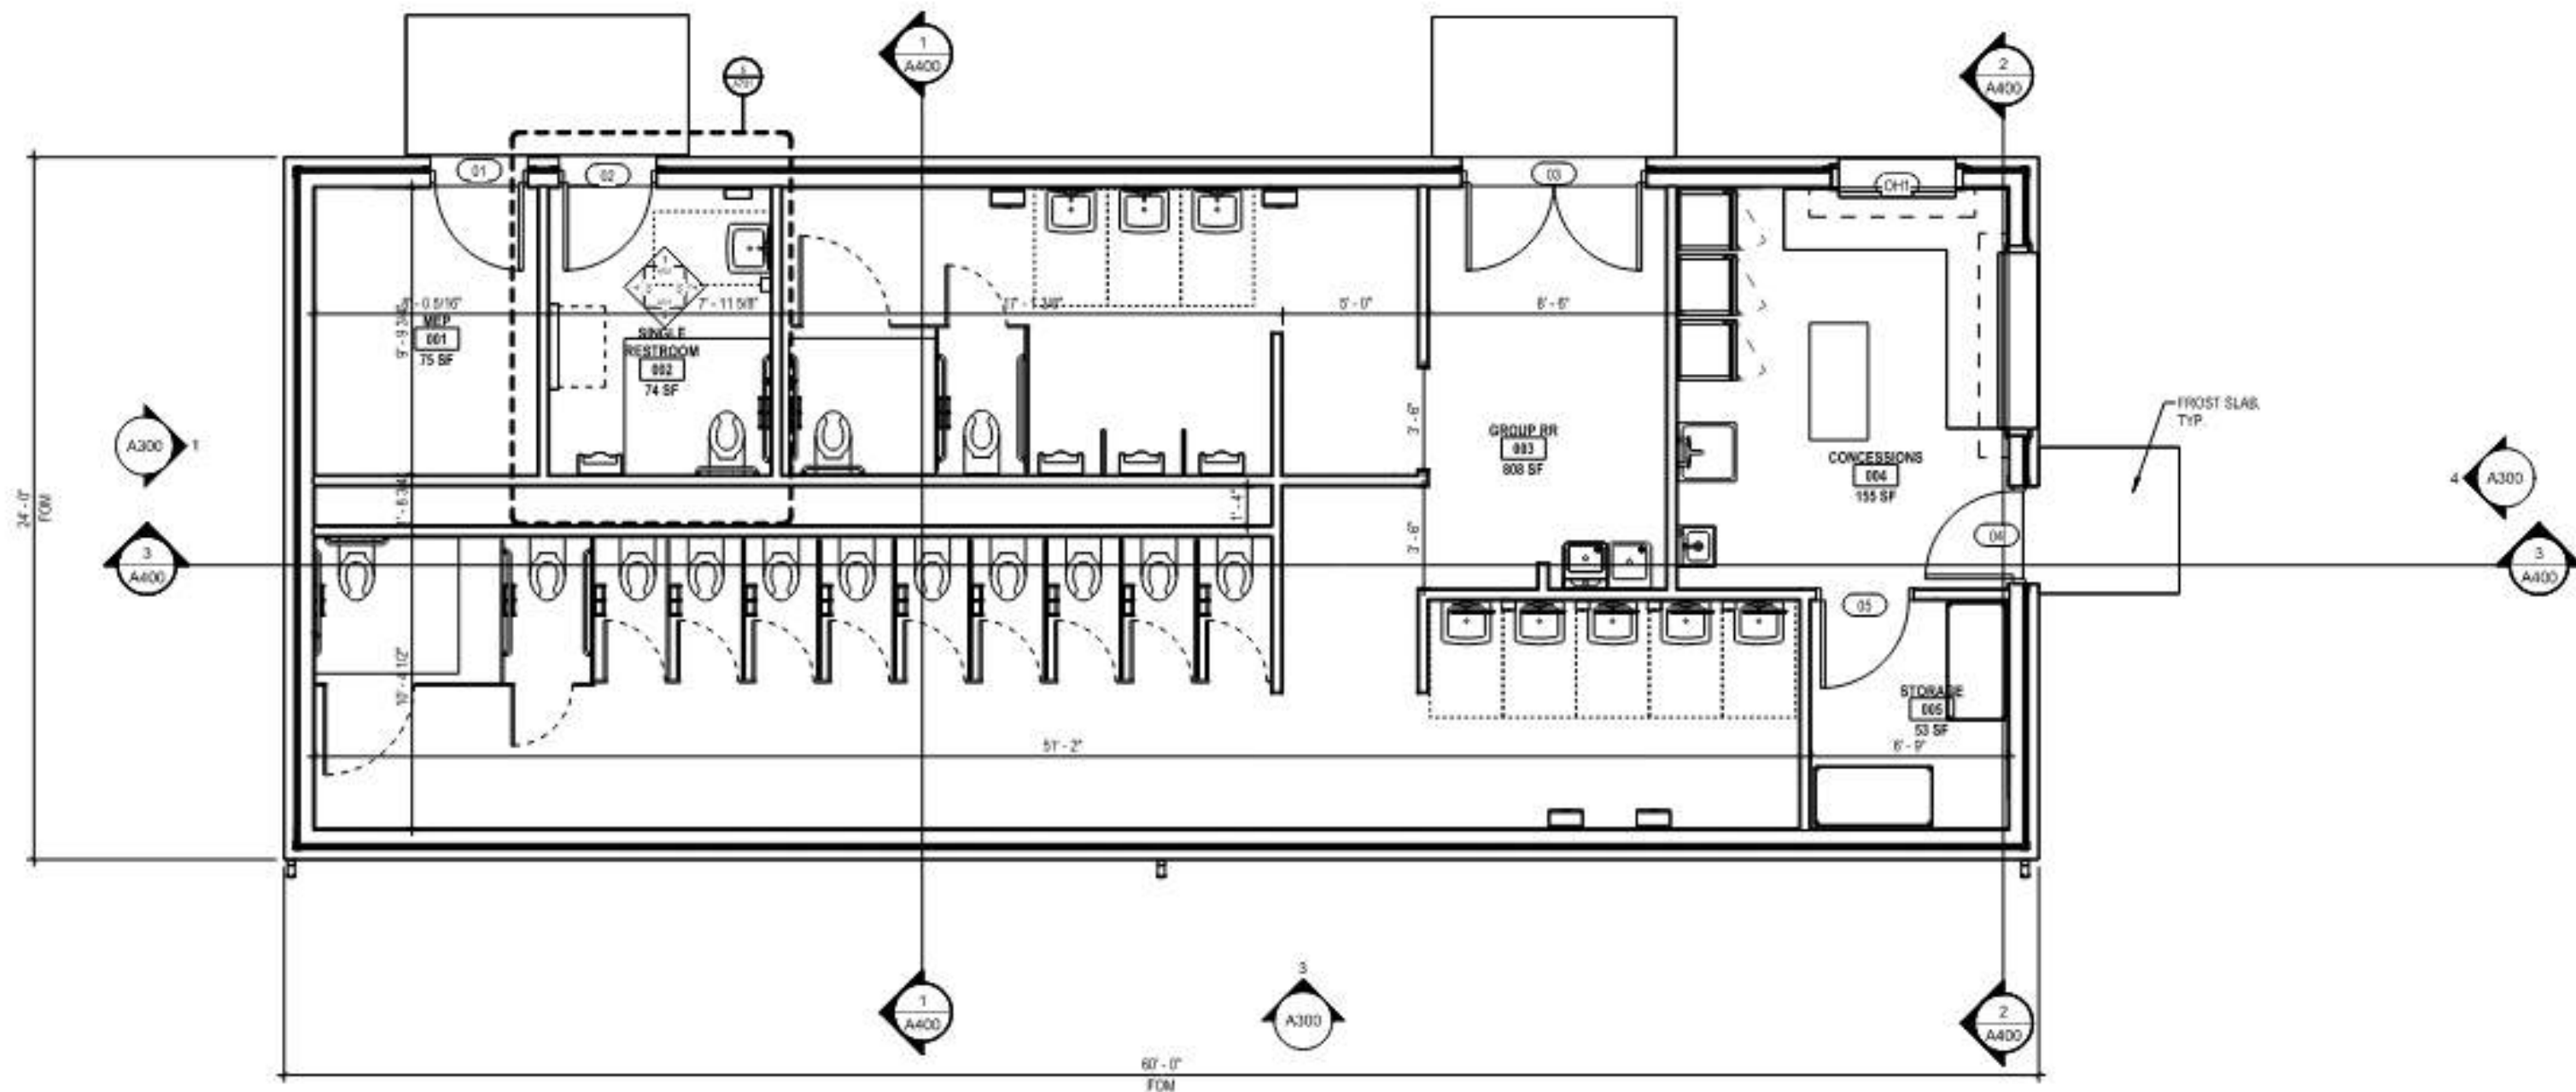

1 LEVEL 1 - OVERALL FLOOR PLAN
A101 SCALE: 1/4" = 1'-0"

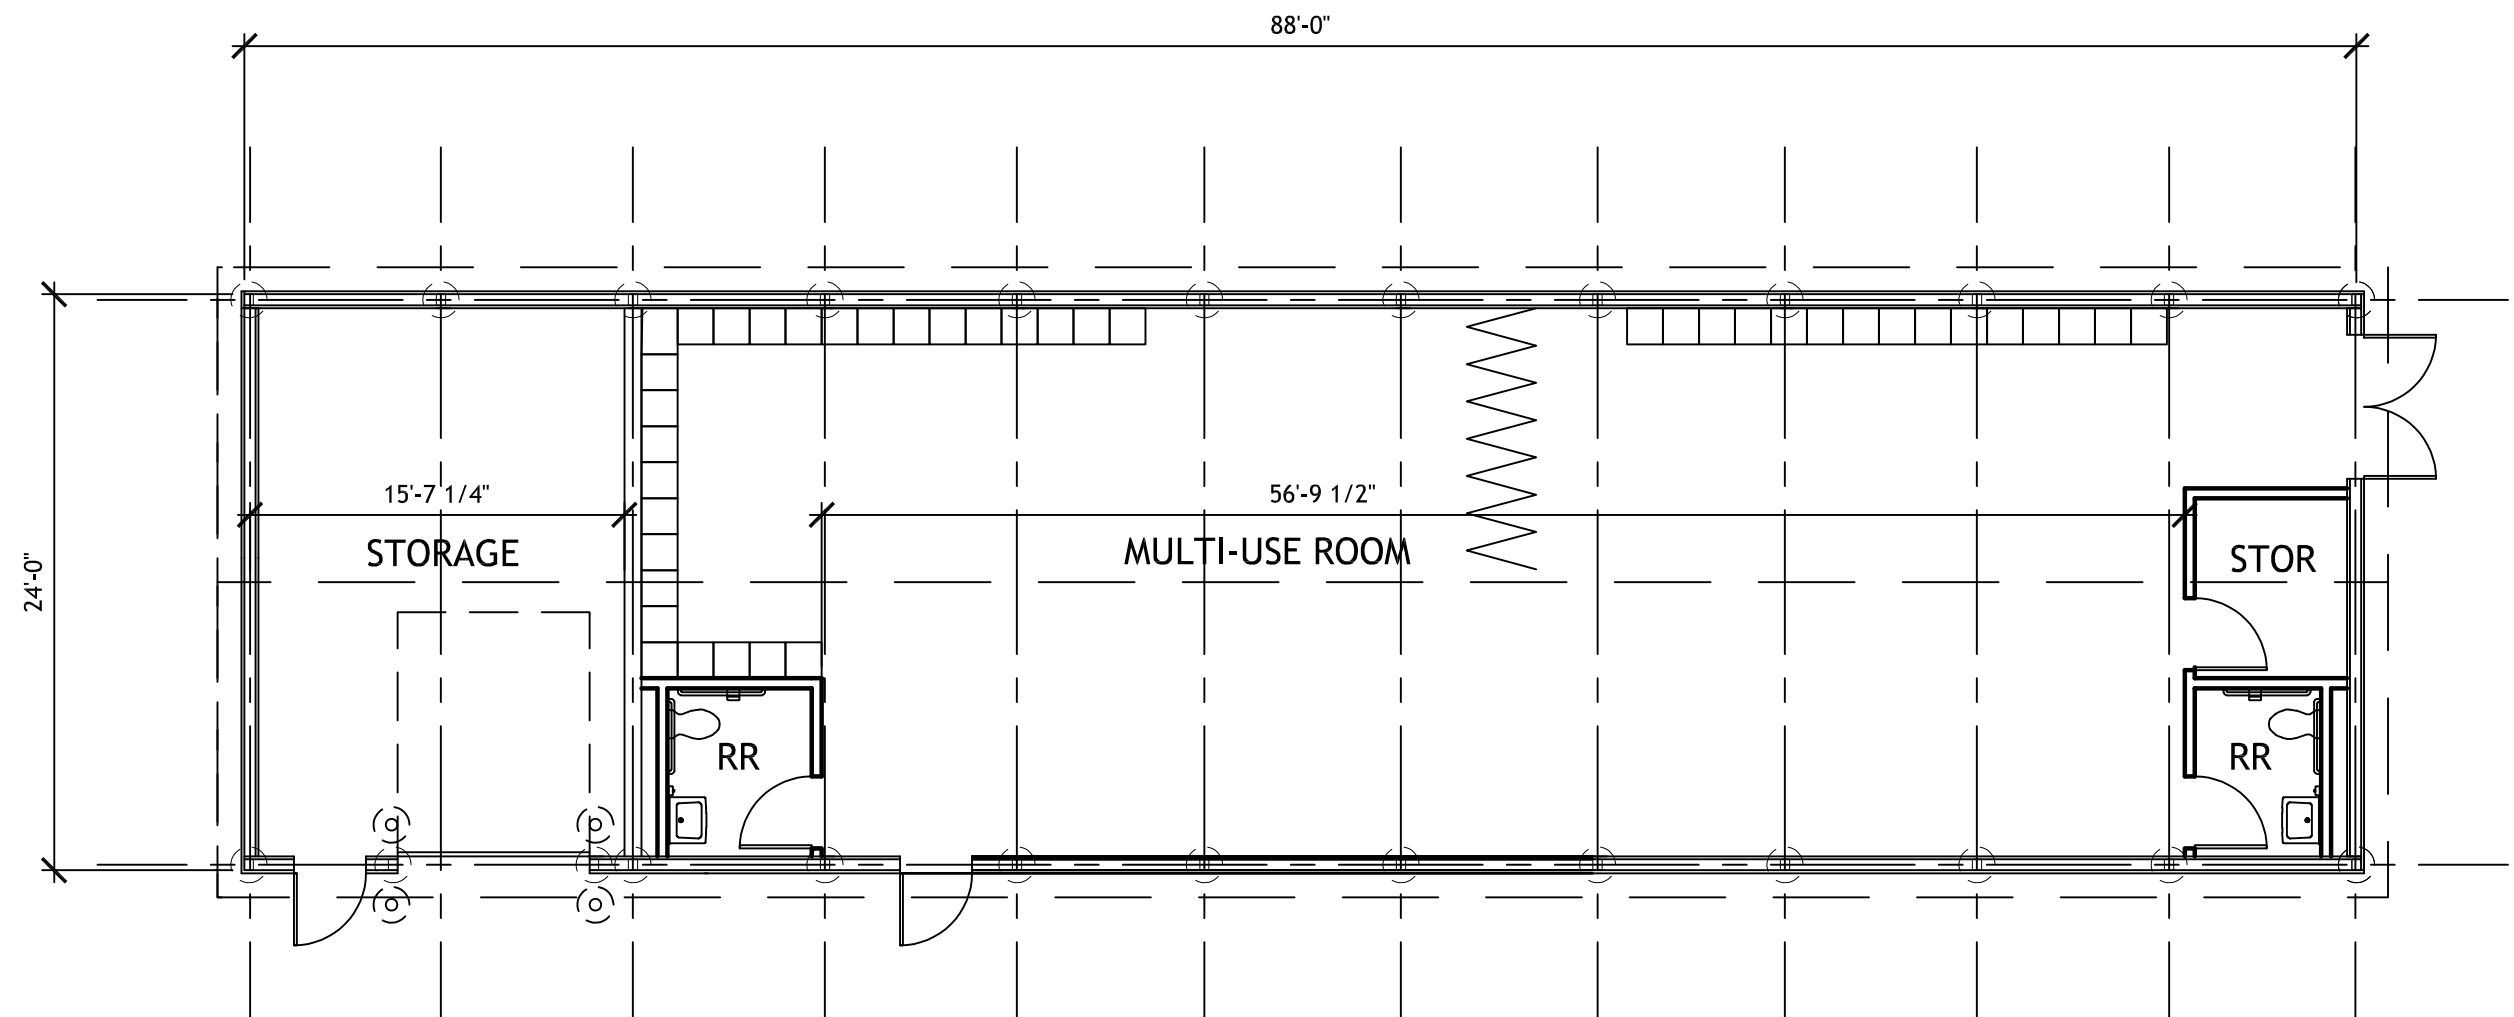

PRE-ENGINEERED TEAM BUILDING PLAN