


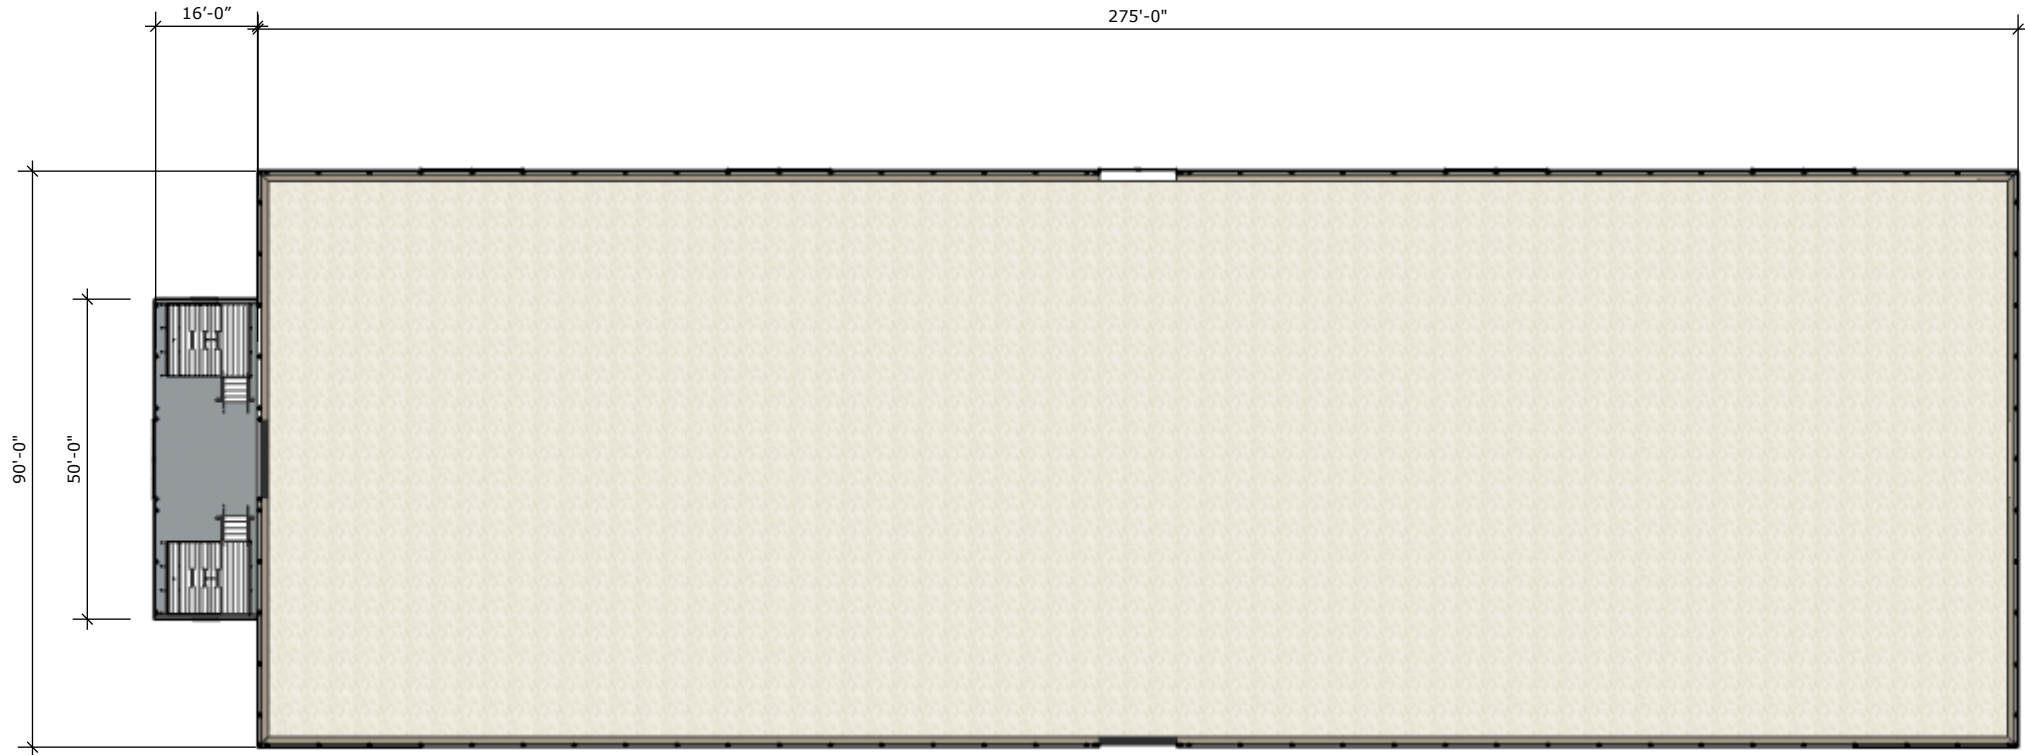

1 FLOOR PLAN
SCALE: 1" = 30'

DATE	ISSUE
5/1/2026	FOR REVIEW

PROJECT
GEORGE
SCHOOL
PROJECT NO.

DRAWN BY
M.B.K.

GEORGE SCHOOL ARENA



QUARRY VIEW®
BUILDING GROUP

Relationships built on strong foundations
2603 LINCOLN HIGHWAY EAST,
RONKS PA 17572
(717)283-4870