

Committee Meeting Agenda/Minutes

Committee: BOE Building & School Facilities Committee			
Location: Superintendent's Office Conference Room Chase Building 236 Grand Street	Date of Meeting: Tuesday October 13, 2026	Start Time: 5:00 p.m.	Finish Time: Click or tap here to enter text.



Team Norms:
1. All meetings will start on time 2. All team members will agree to stay on specific agenda topics 3. A specific agenda will be set for all meeting

Commissioners Present:	Staff Present:
Click or tap here to enter text.	Click or tap here to enter text.

AGENDA			MINUTES
	Agenda Item	Time Allotted	• Motion • Motion by/seconded by • Vote tally
1.	Update: Wilby High School Athletic Field Improvements Project.	5:00 p.m. – 5:30 p.m.	Click or tap here to enter text.
2.	Update: Roberto Clemente International Project.	5:30 p.m. – 6:00 p.m.	Click or tap here to enter text.

Additional notes/minutes: Click or tap here to enter text.

Minutes prepared by: Click or tap here to enter text.

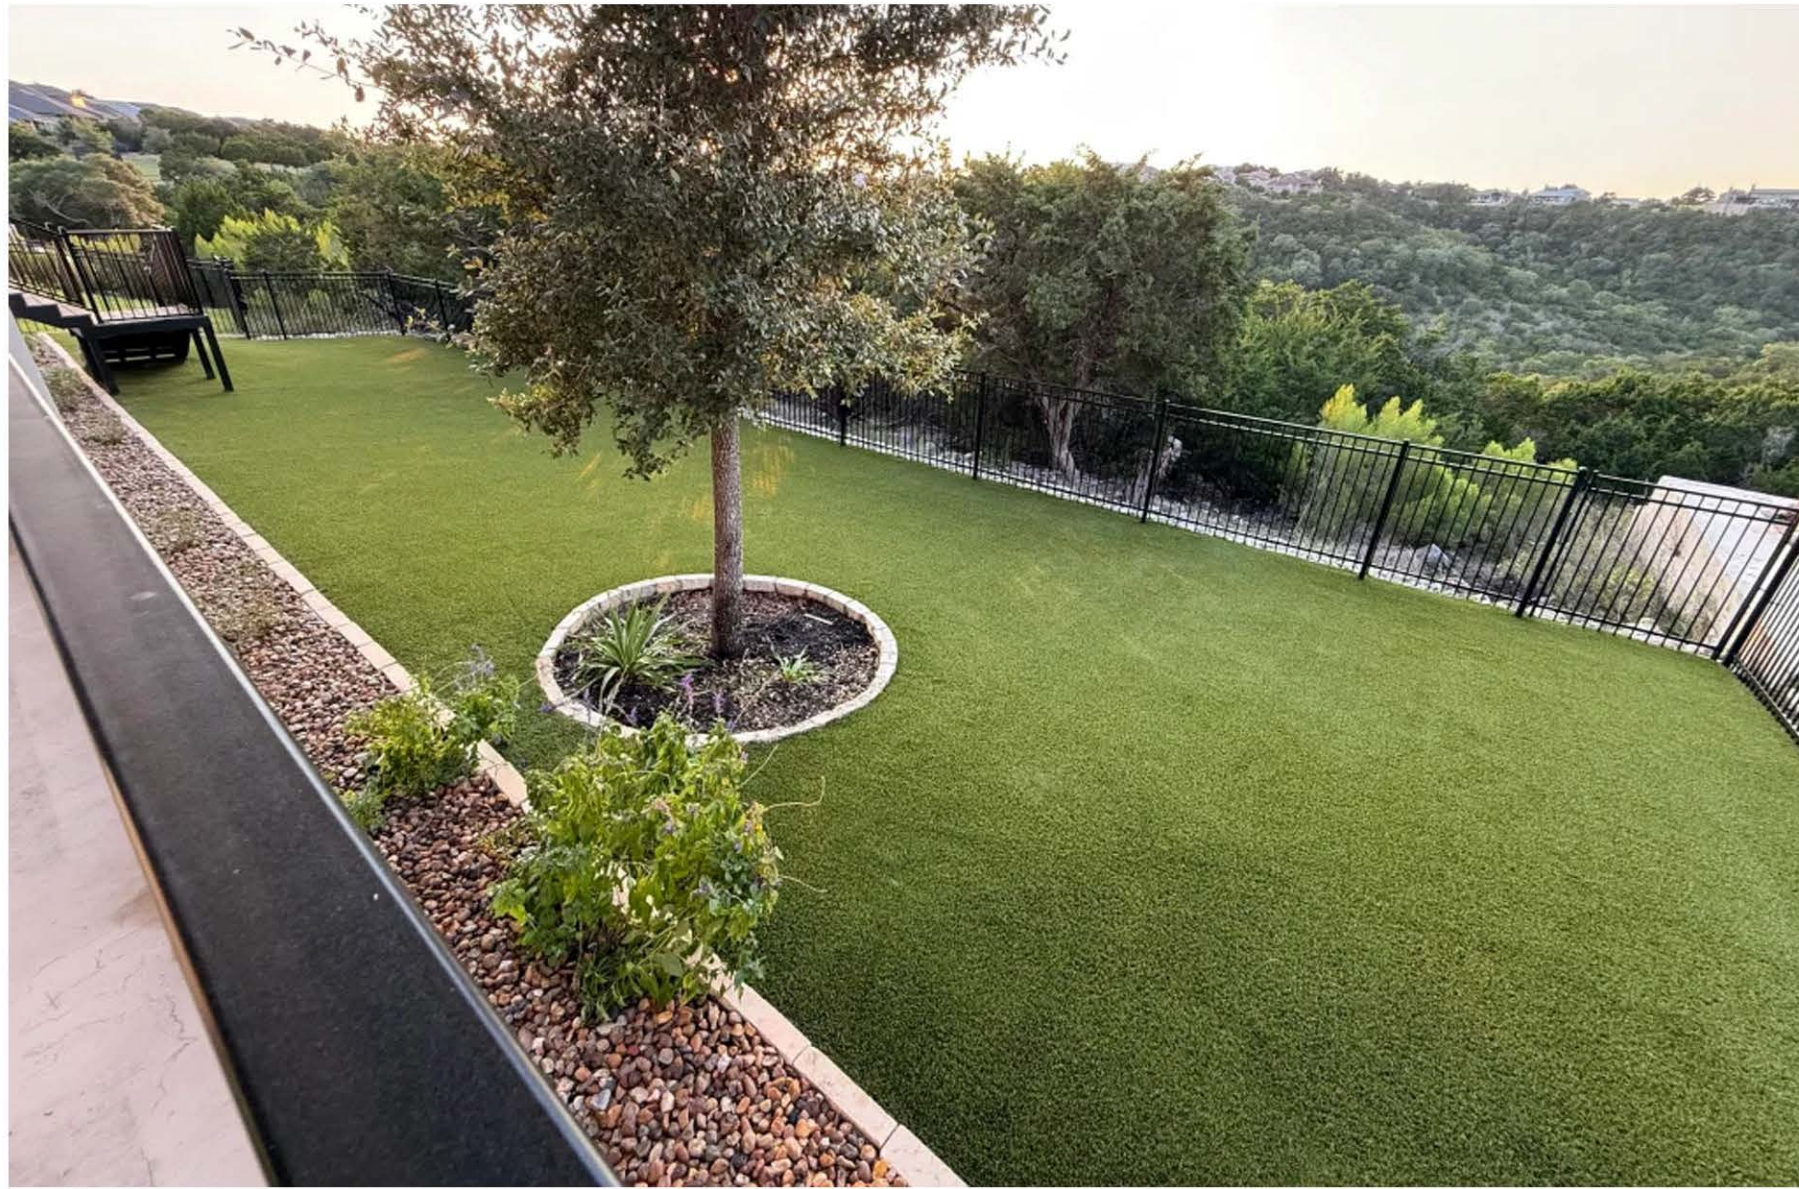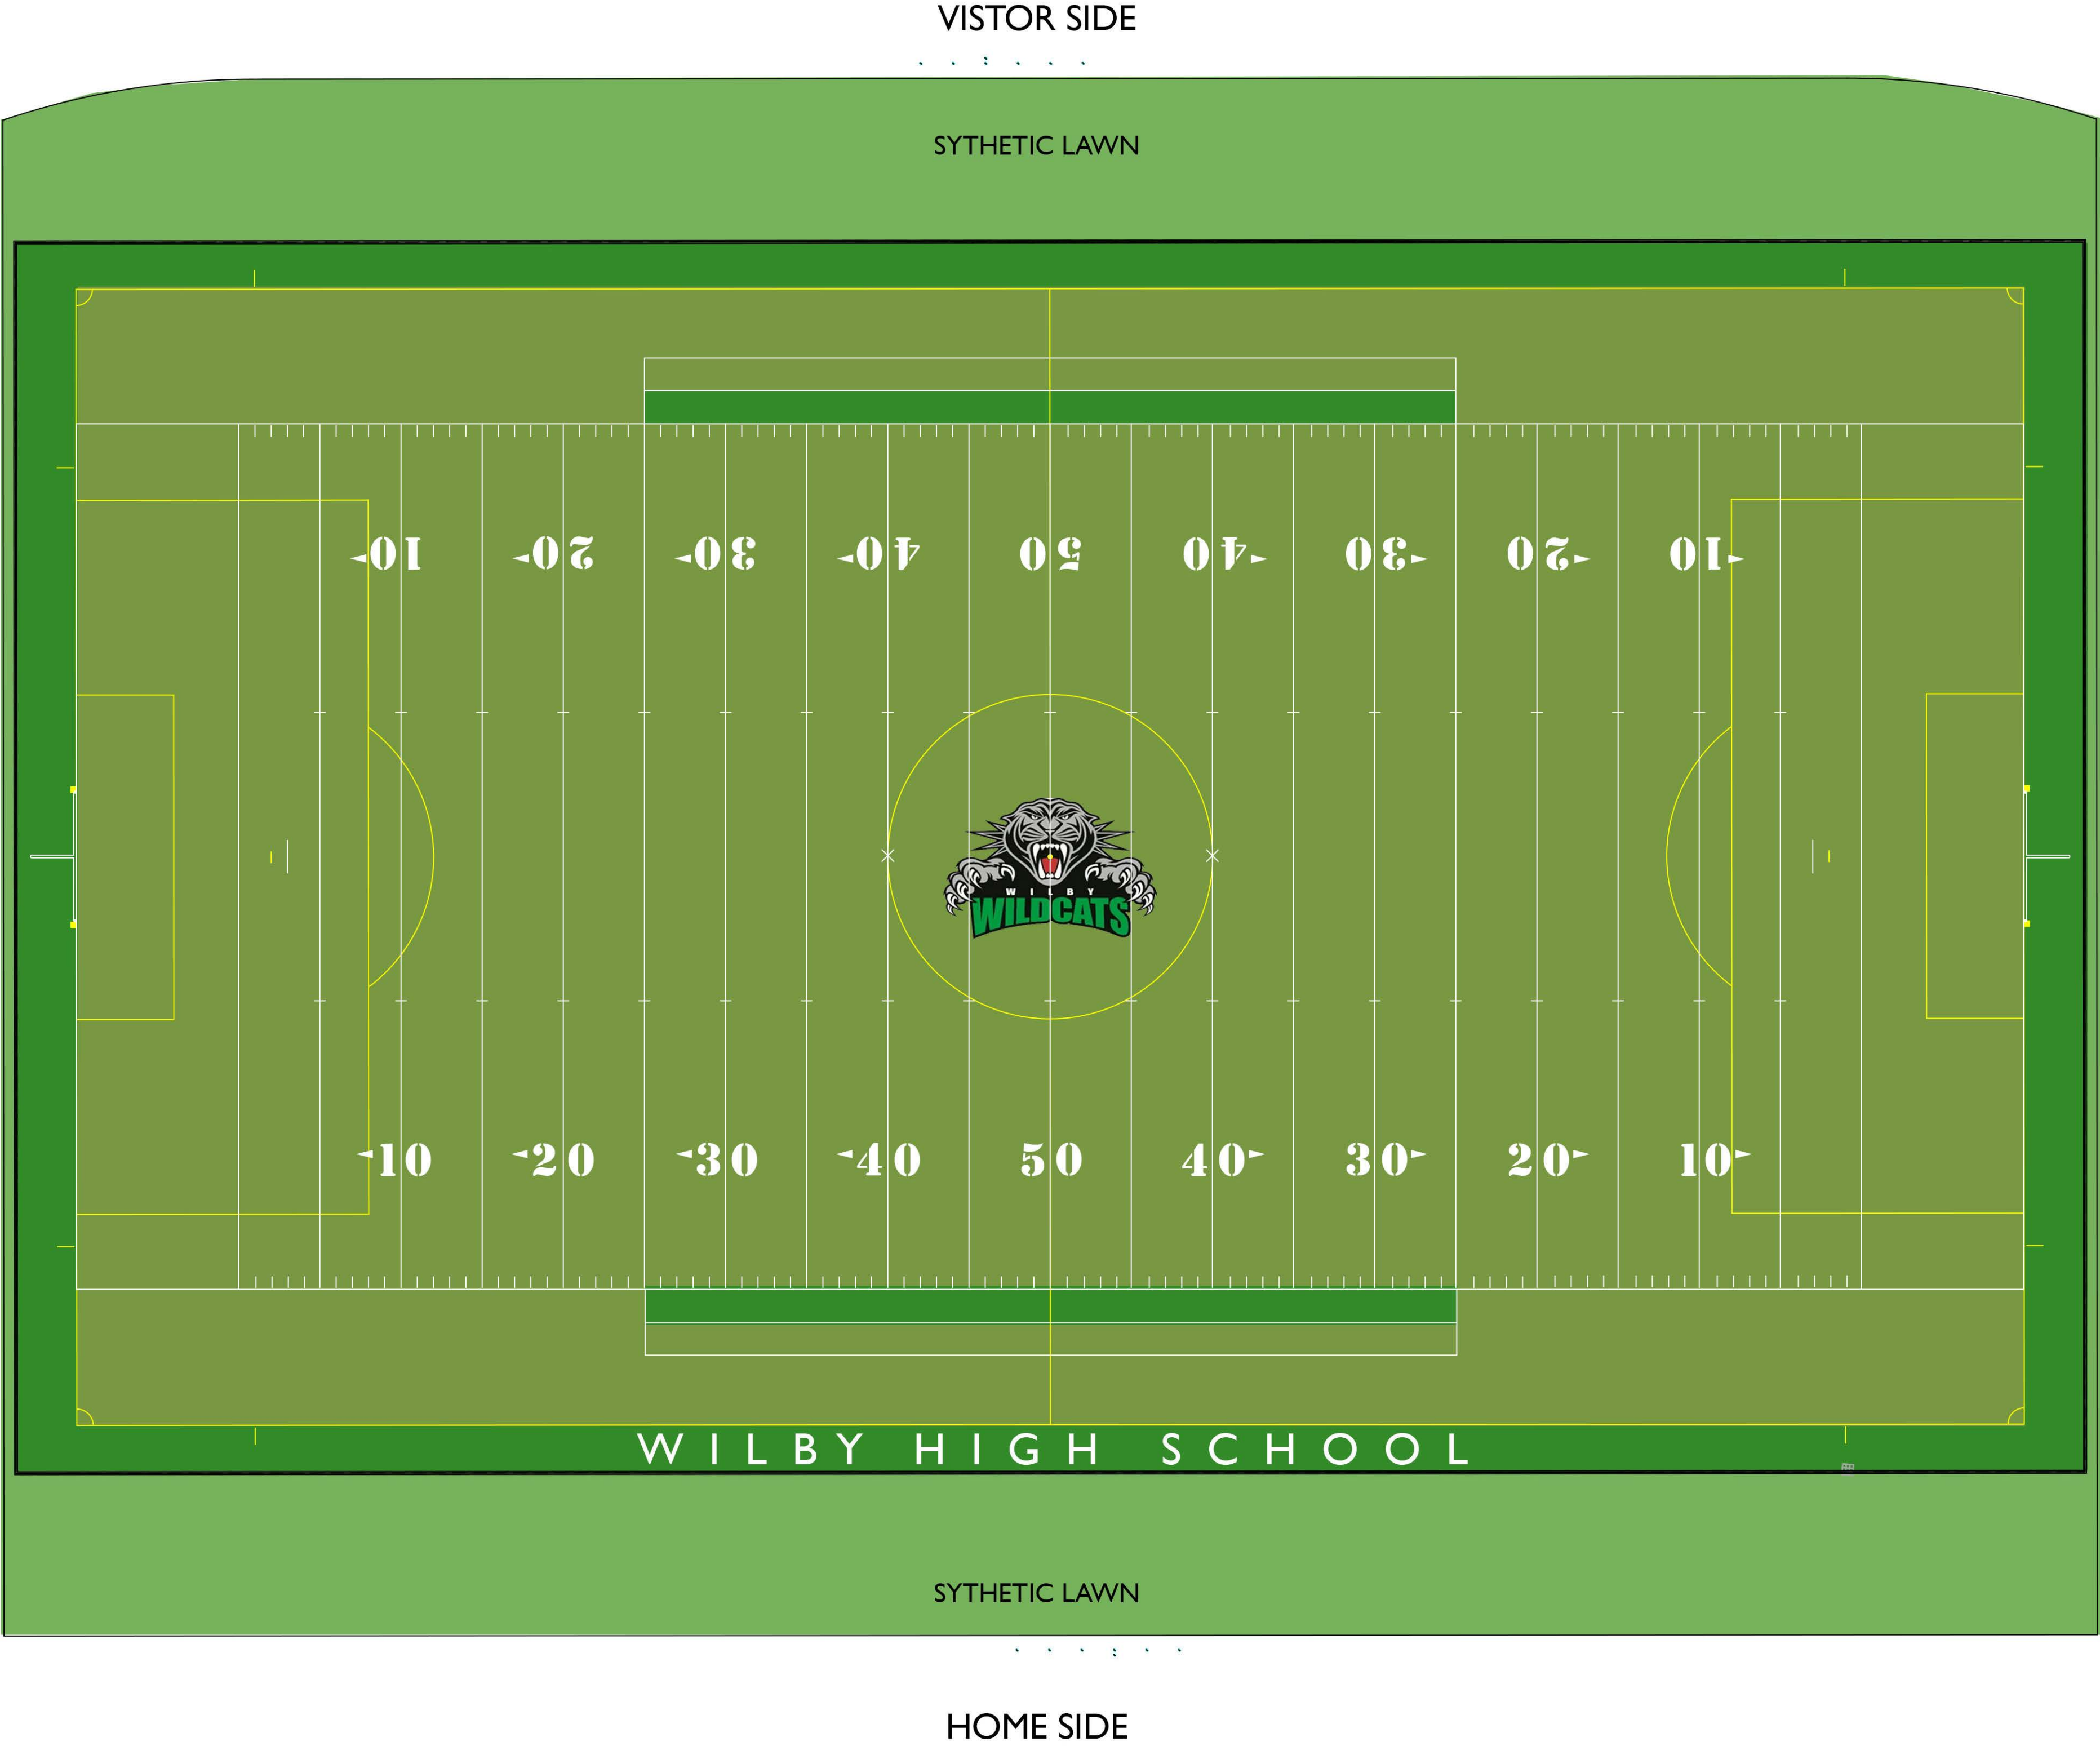


Option A

Wilby High School Athletic Field Graphics



Option B

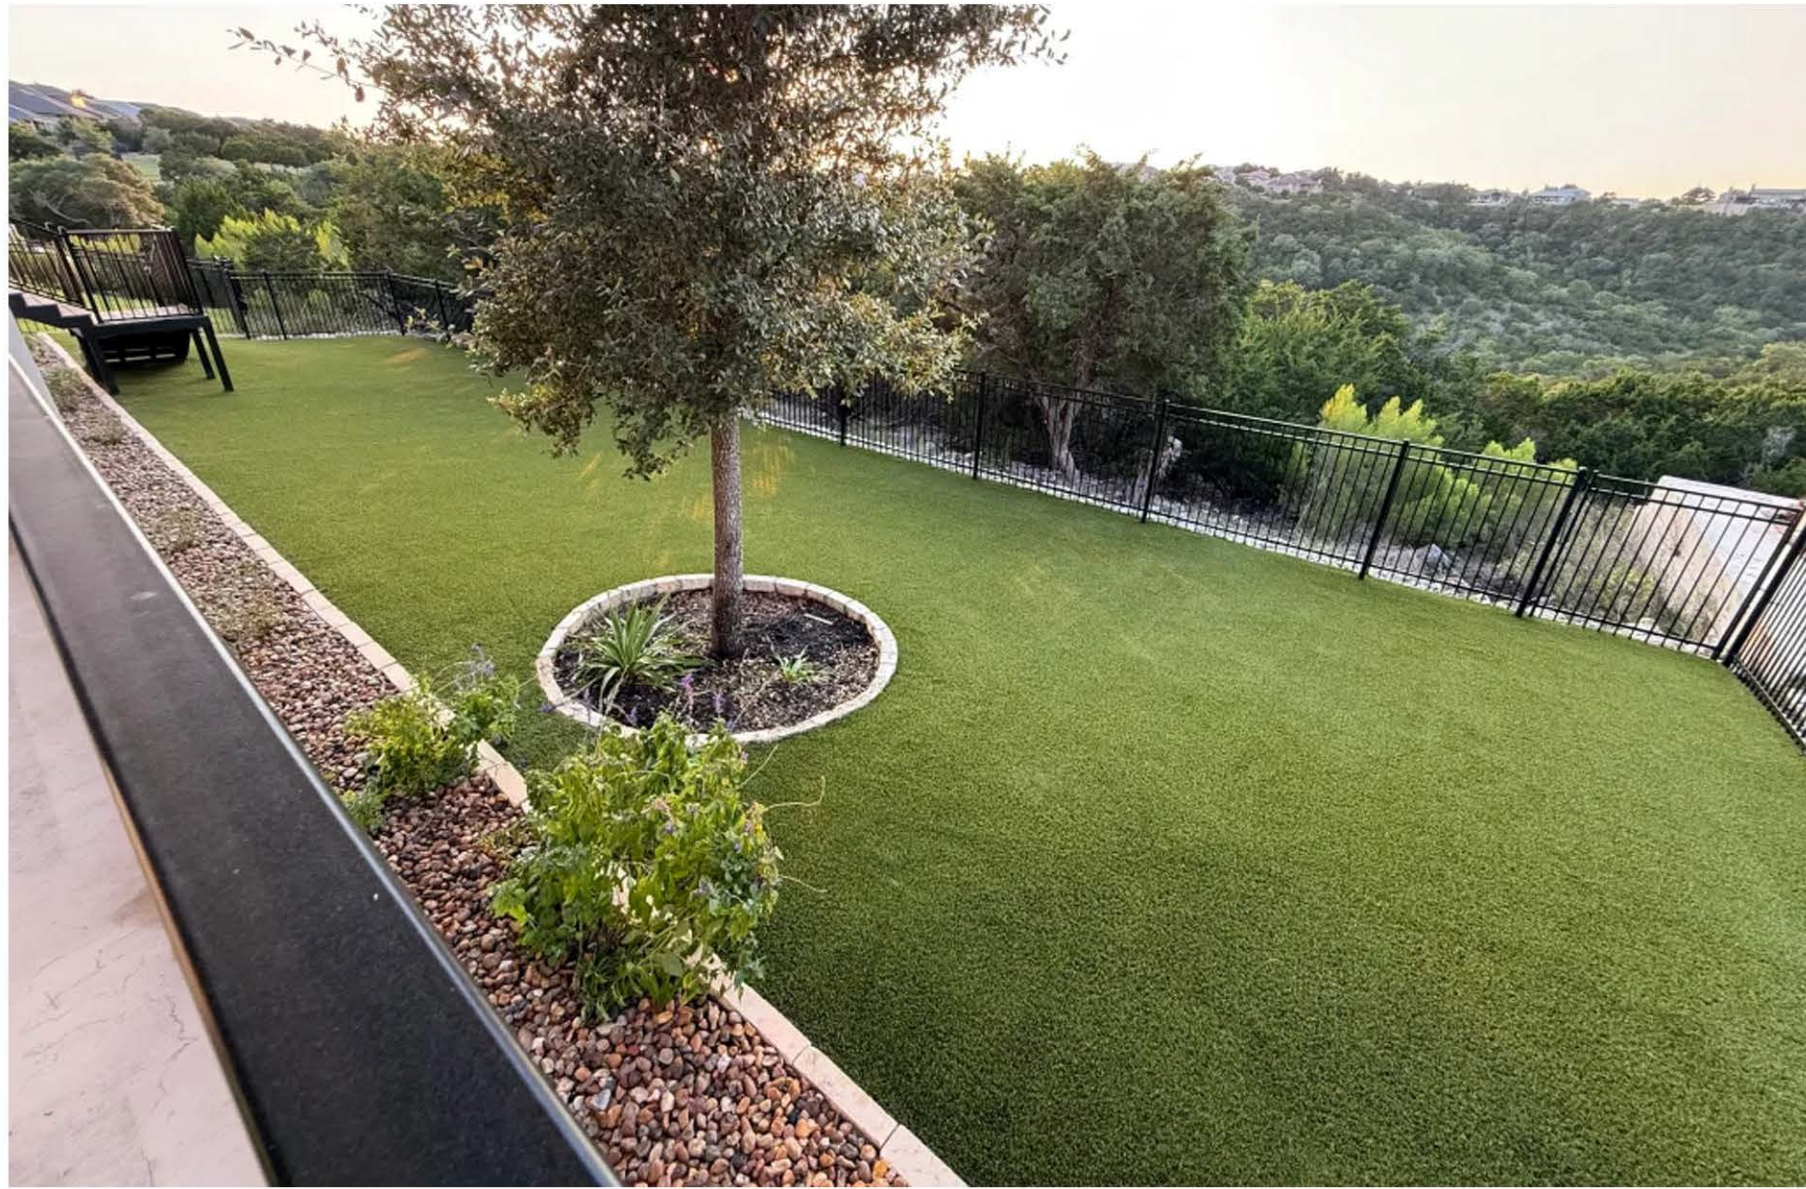

Wilby High School Athletic Field Graphics

Waterbury, CT

date
10/05/26



scale
1"=20'

0' 10' 20' 40'

WILBY HIGH SCHOOL ATHLETIC FIELD IMPROVEMENTS

460 BUCKS HILL RD.
WATERBURY, CT 06702

OCTOBER 22, 2026

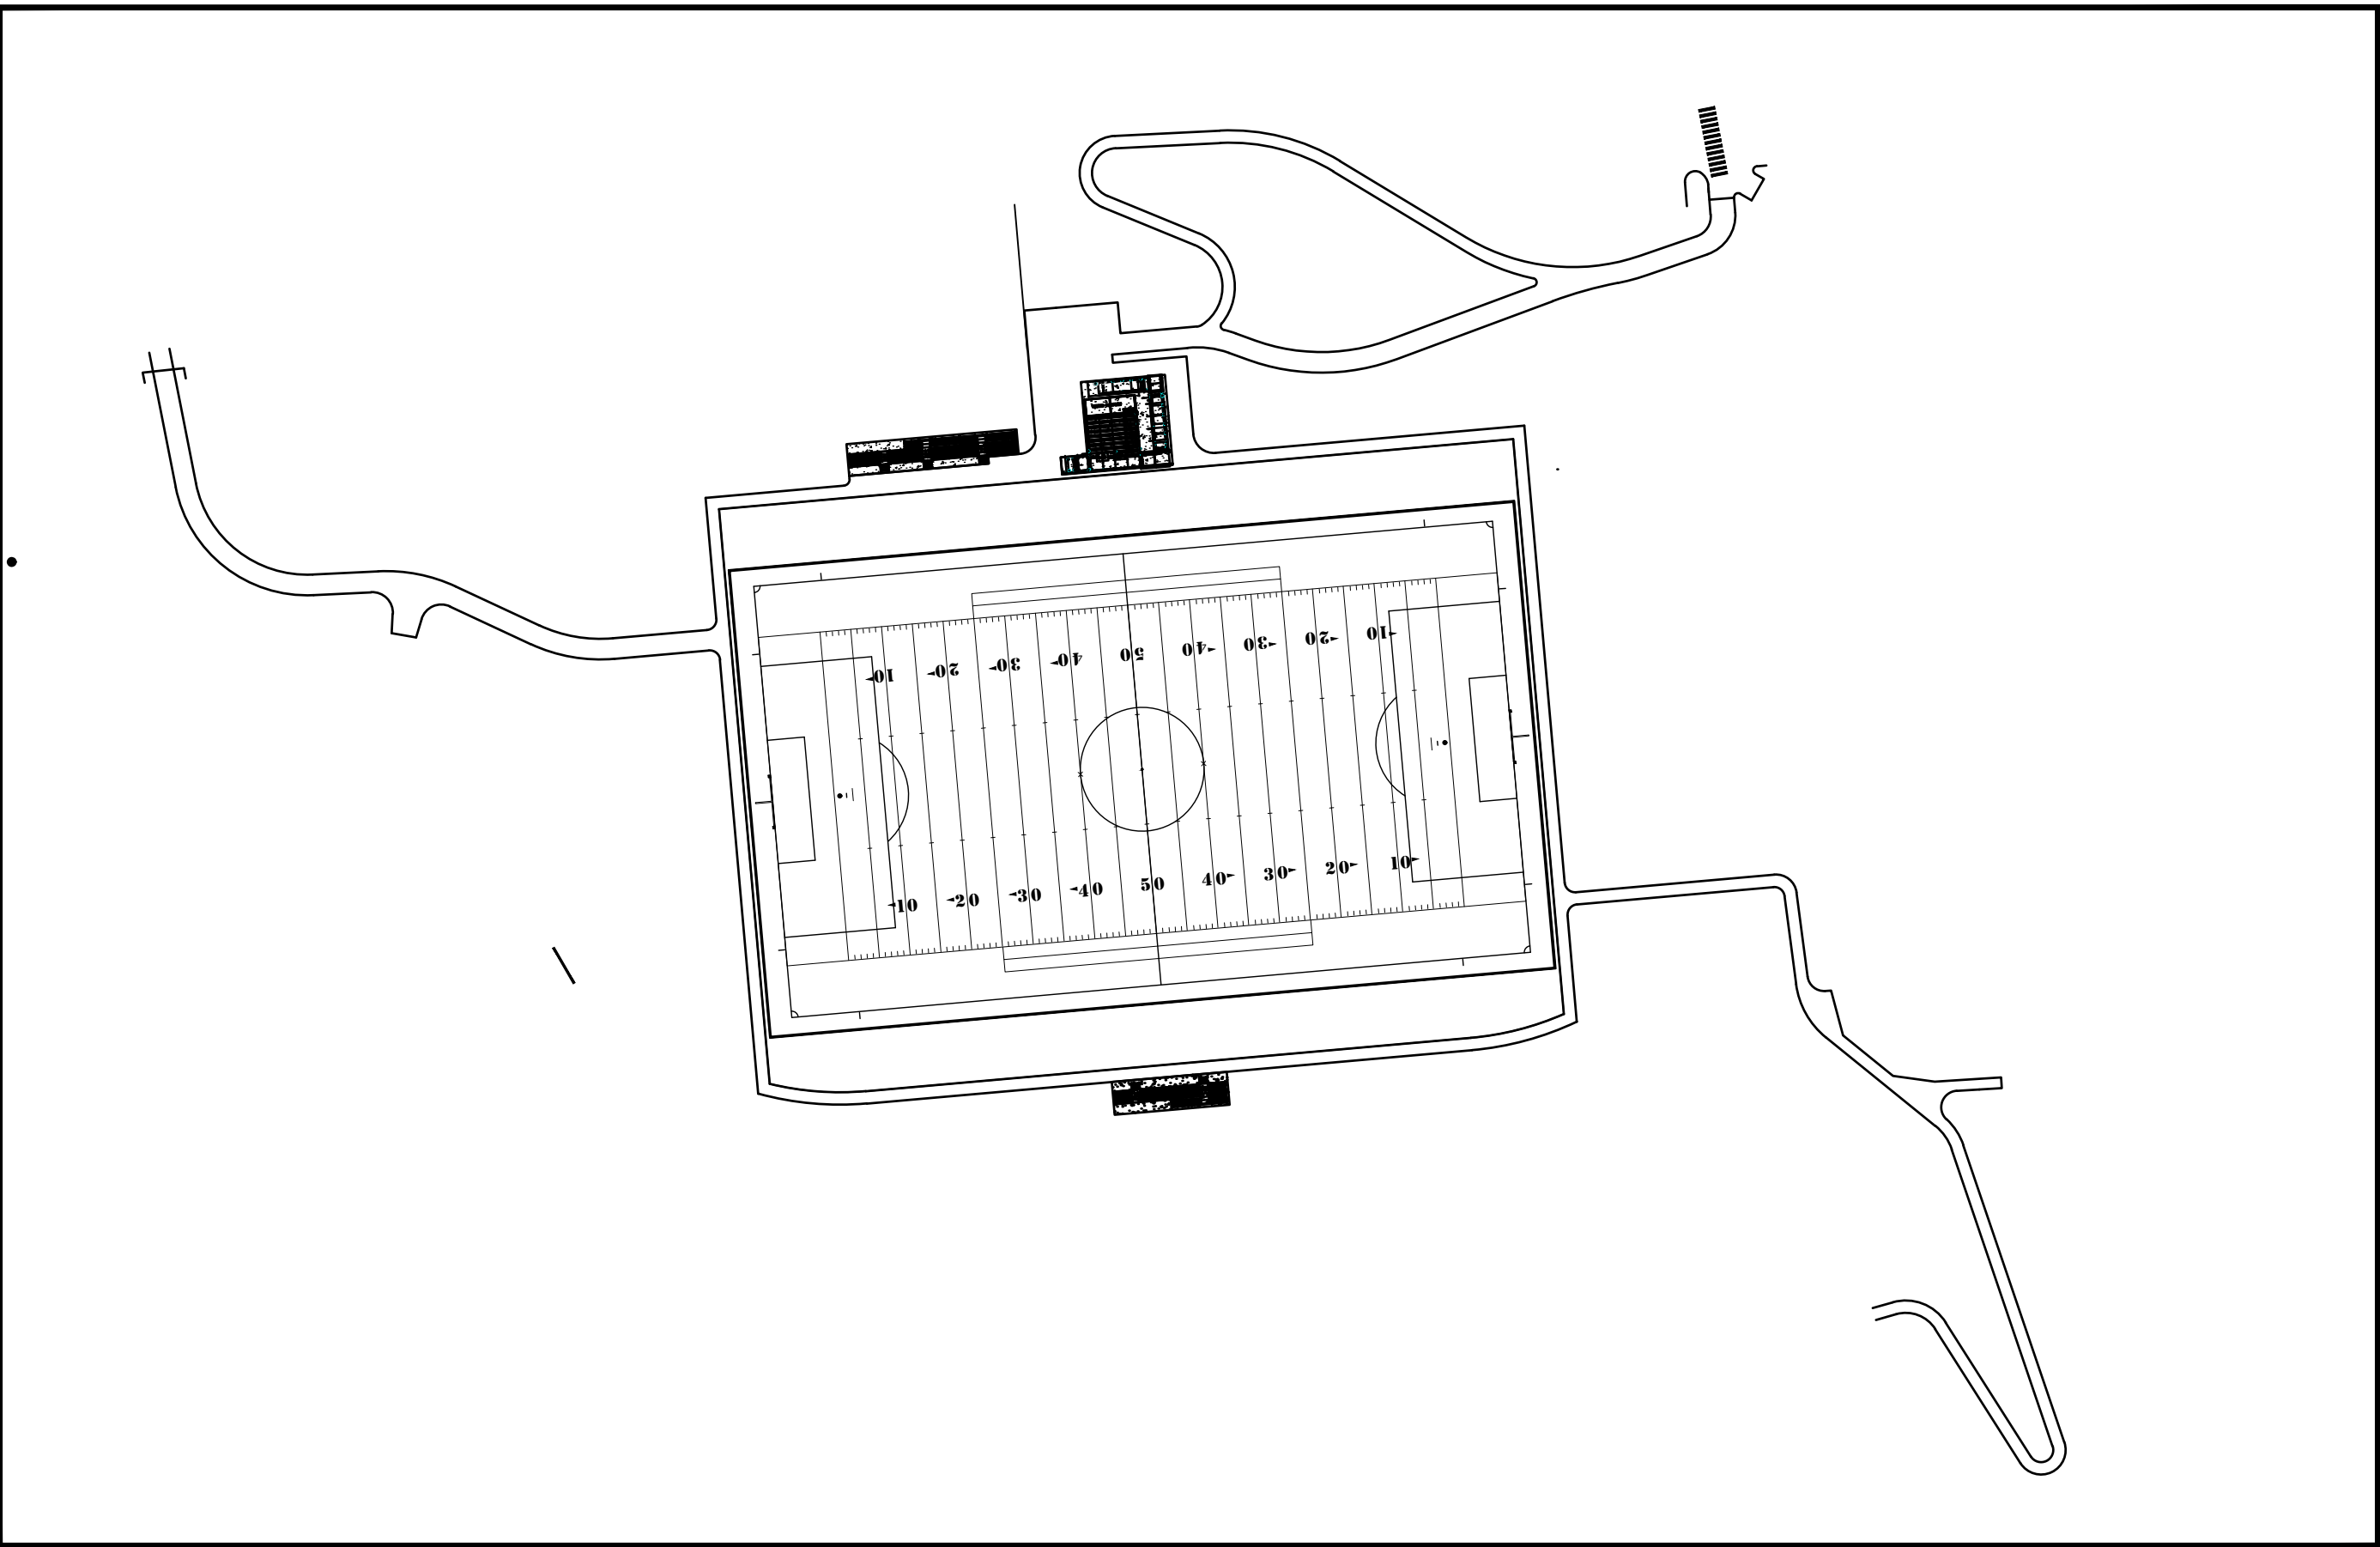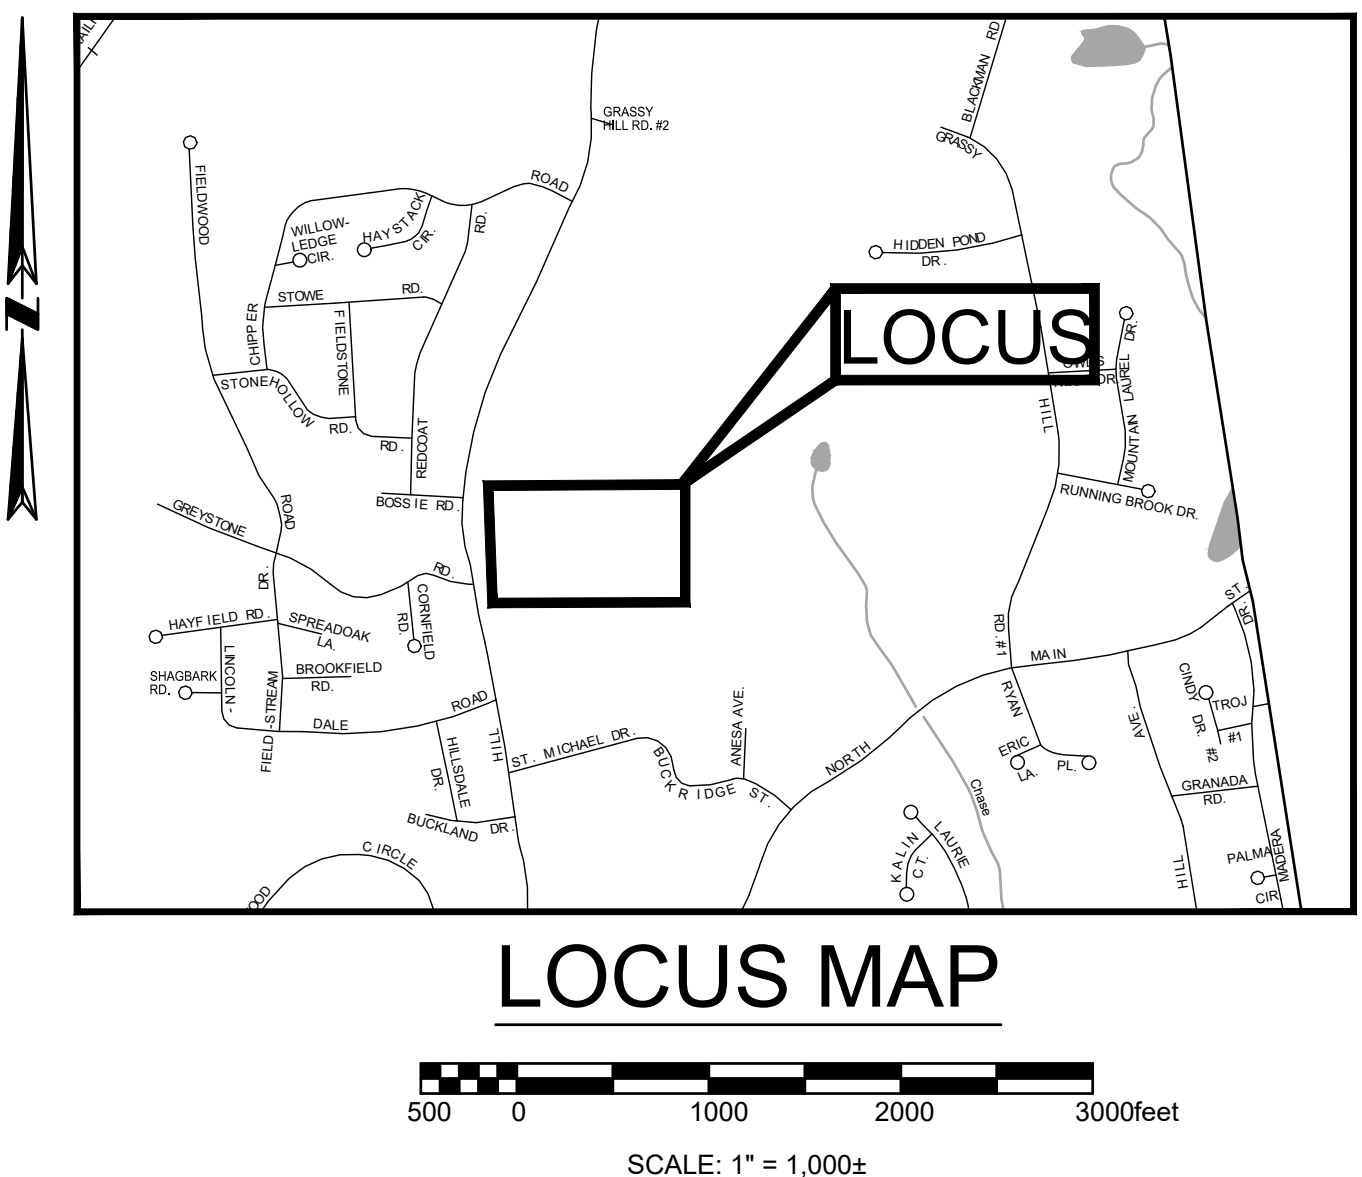

DRAWING INDEX	
Sheet Number	Sheet Title
C-0.1	TITLE SHEET
C-1.1	OVERALL PLAN
C-1.2	SITE PREPARATION & EROSION CONTROL PLAN
C-1.1	SITE PREPARATION & EROSION CONTROL PLAN
C-3.0	LAYOUT AND MATERIALS PLAN
C-3.1	LAYOUT AND MATERIALS PLAN (EAST)
C-4.0	GRADING AND DRAINAGE PLAN
C-4.1	GRADING AND DRAINAGE PLAN (EAST)
C-5.0	UTILITIES PLAN
C-4.2	ALTERNATE PLAN
C-4.3	ALTERNATE PLAN (EAST)


PREPARED FOR:

CITY OF WATERBURY ON
BEHALF OF WATERBURY DEVELOPMENT
CORPORATION
83 BANK STREET
WATERBURY, CT 06702

PREPARED BY:

BSC GROUP
BUILD | SUPPORT | CONNECT
665 Winding Brook Drive
Glastonbury, Connecticut 06033
(860)652-8227

IN COLLABORATION WITH:

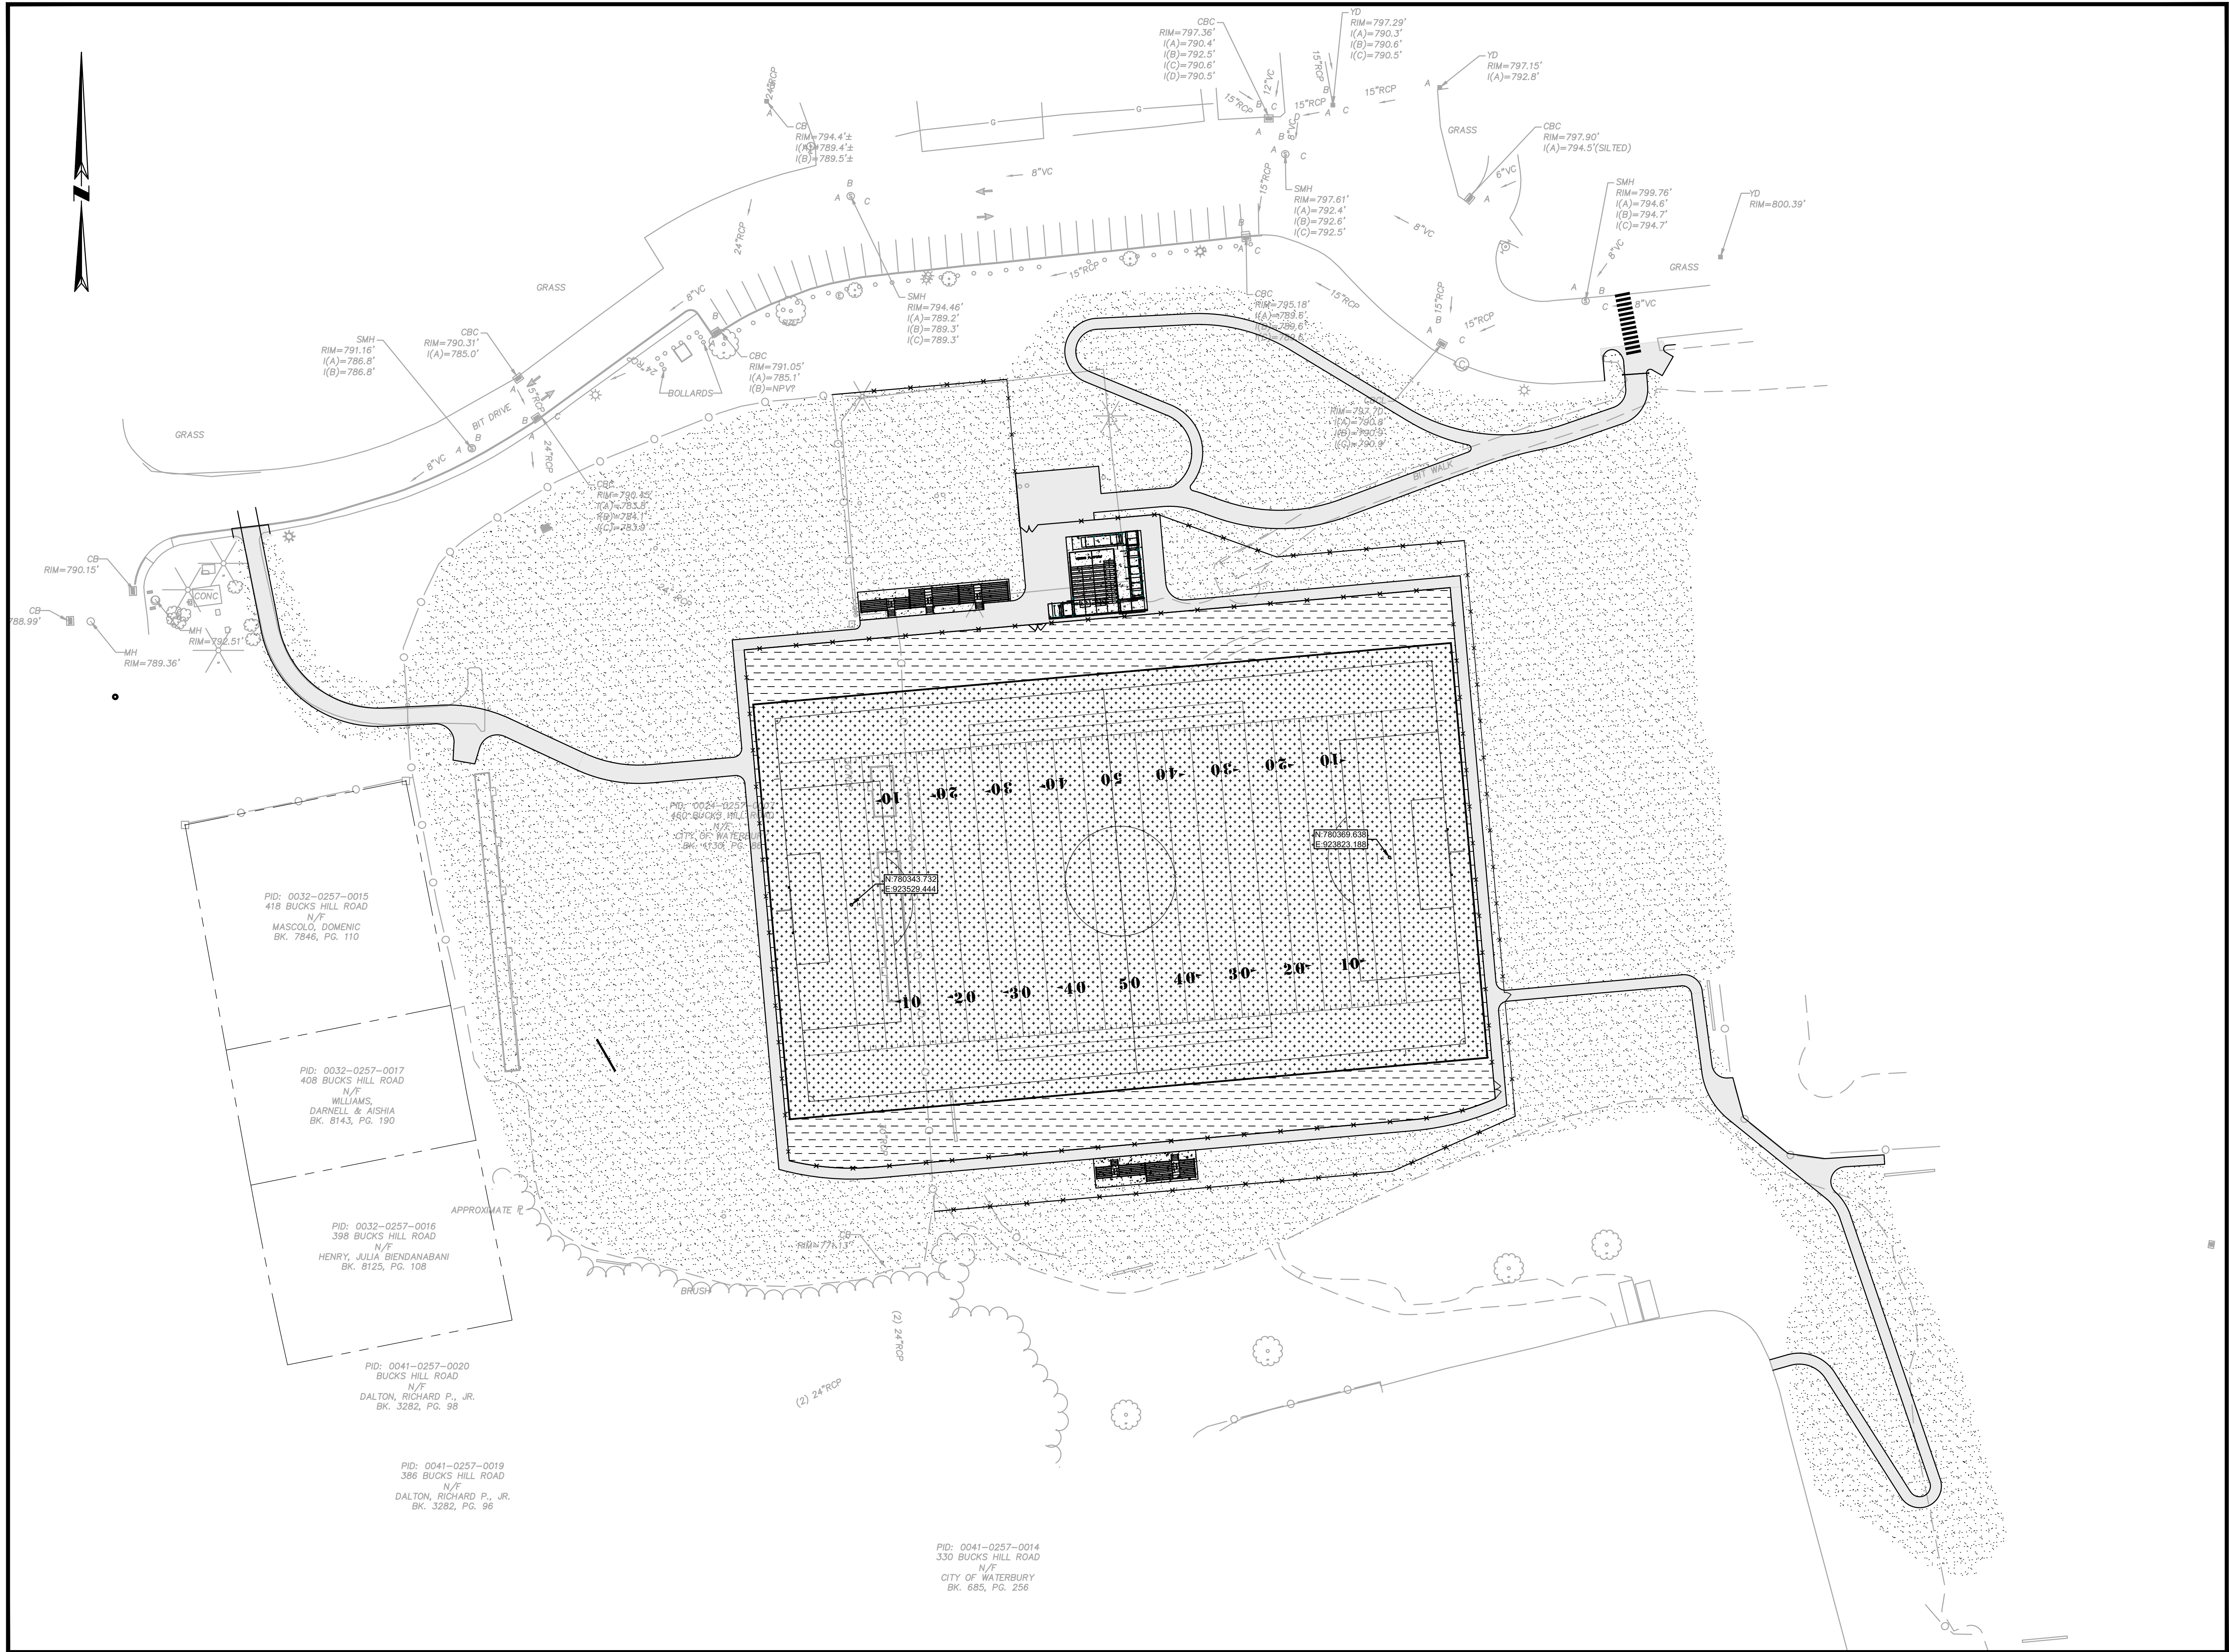

PROFESSIONAL ENGINEER NO. XXXXX

WILBY HIGH
SCHOOL
ATHLETIC FIELD
IMPROVEMENTS

460 BUCKS HILL RD.
IN
WATERBURY
CONNECTICUT

OVERALL PLAN

OCTOBER 22, 2026


REVISIONS:

PREPARED FOR:
WATERBURY DEVELOPMENT CORPORATION
ON BEHALF OF CITY OF WATERBURY
83 BANK STREET
WATERBURY, CT 06702

BSC GROUP
BUILD | SUPPORT | CONNECT
180 Glastonbury Boulevard
Glastonbury, Connecticut
06033
860 652 8227

© 2026 BSC GROUP, INC.

SCALE: 1" = 40'

 


FILE: P:\010275000\LD0\DRAWINGS

DWG. NO:

JOB. NO: 0102750.00

C-1.1

C-1.2

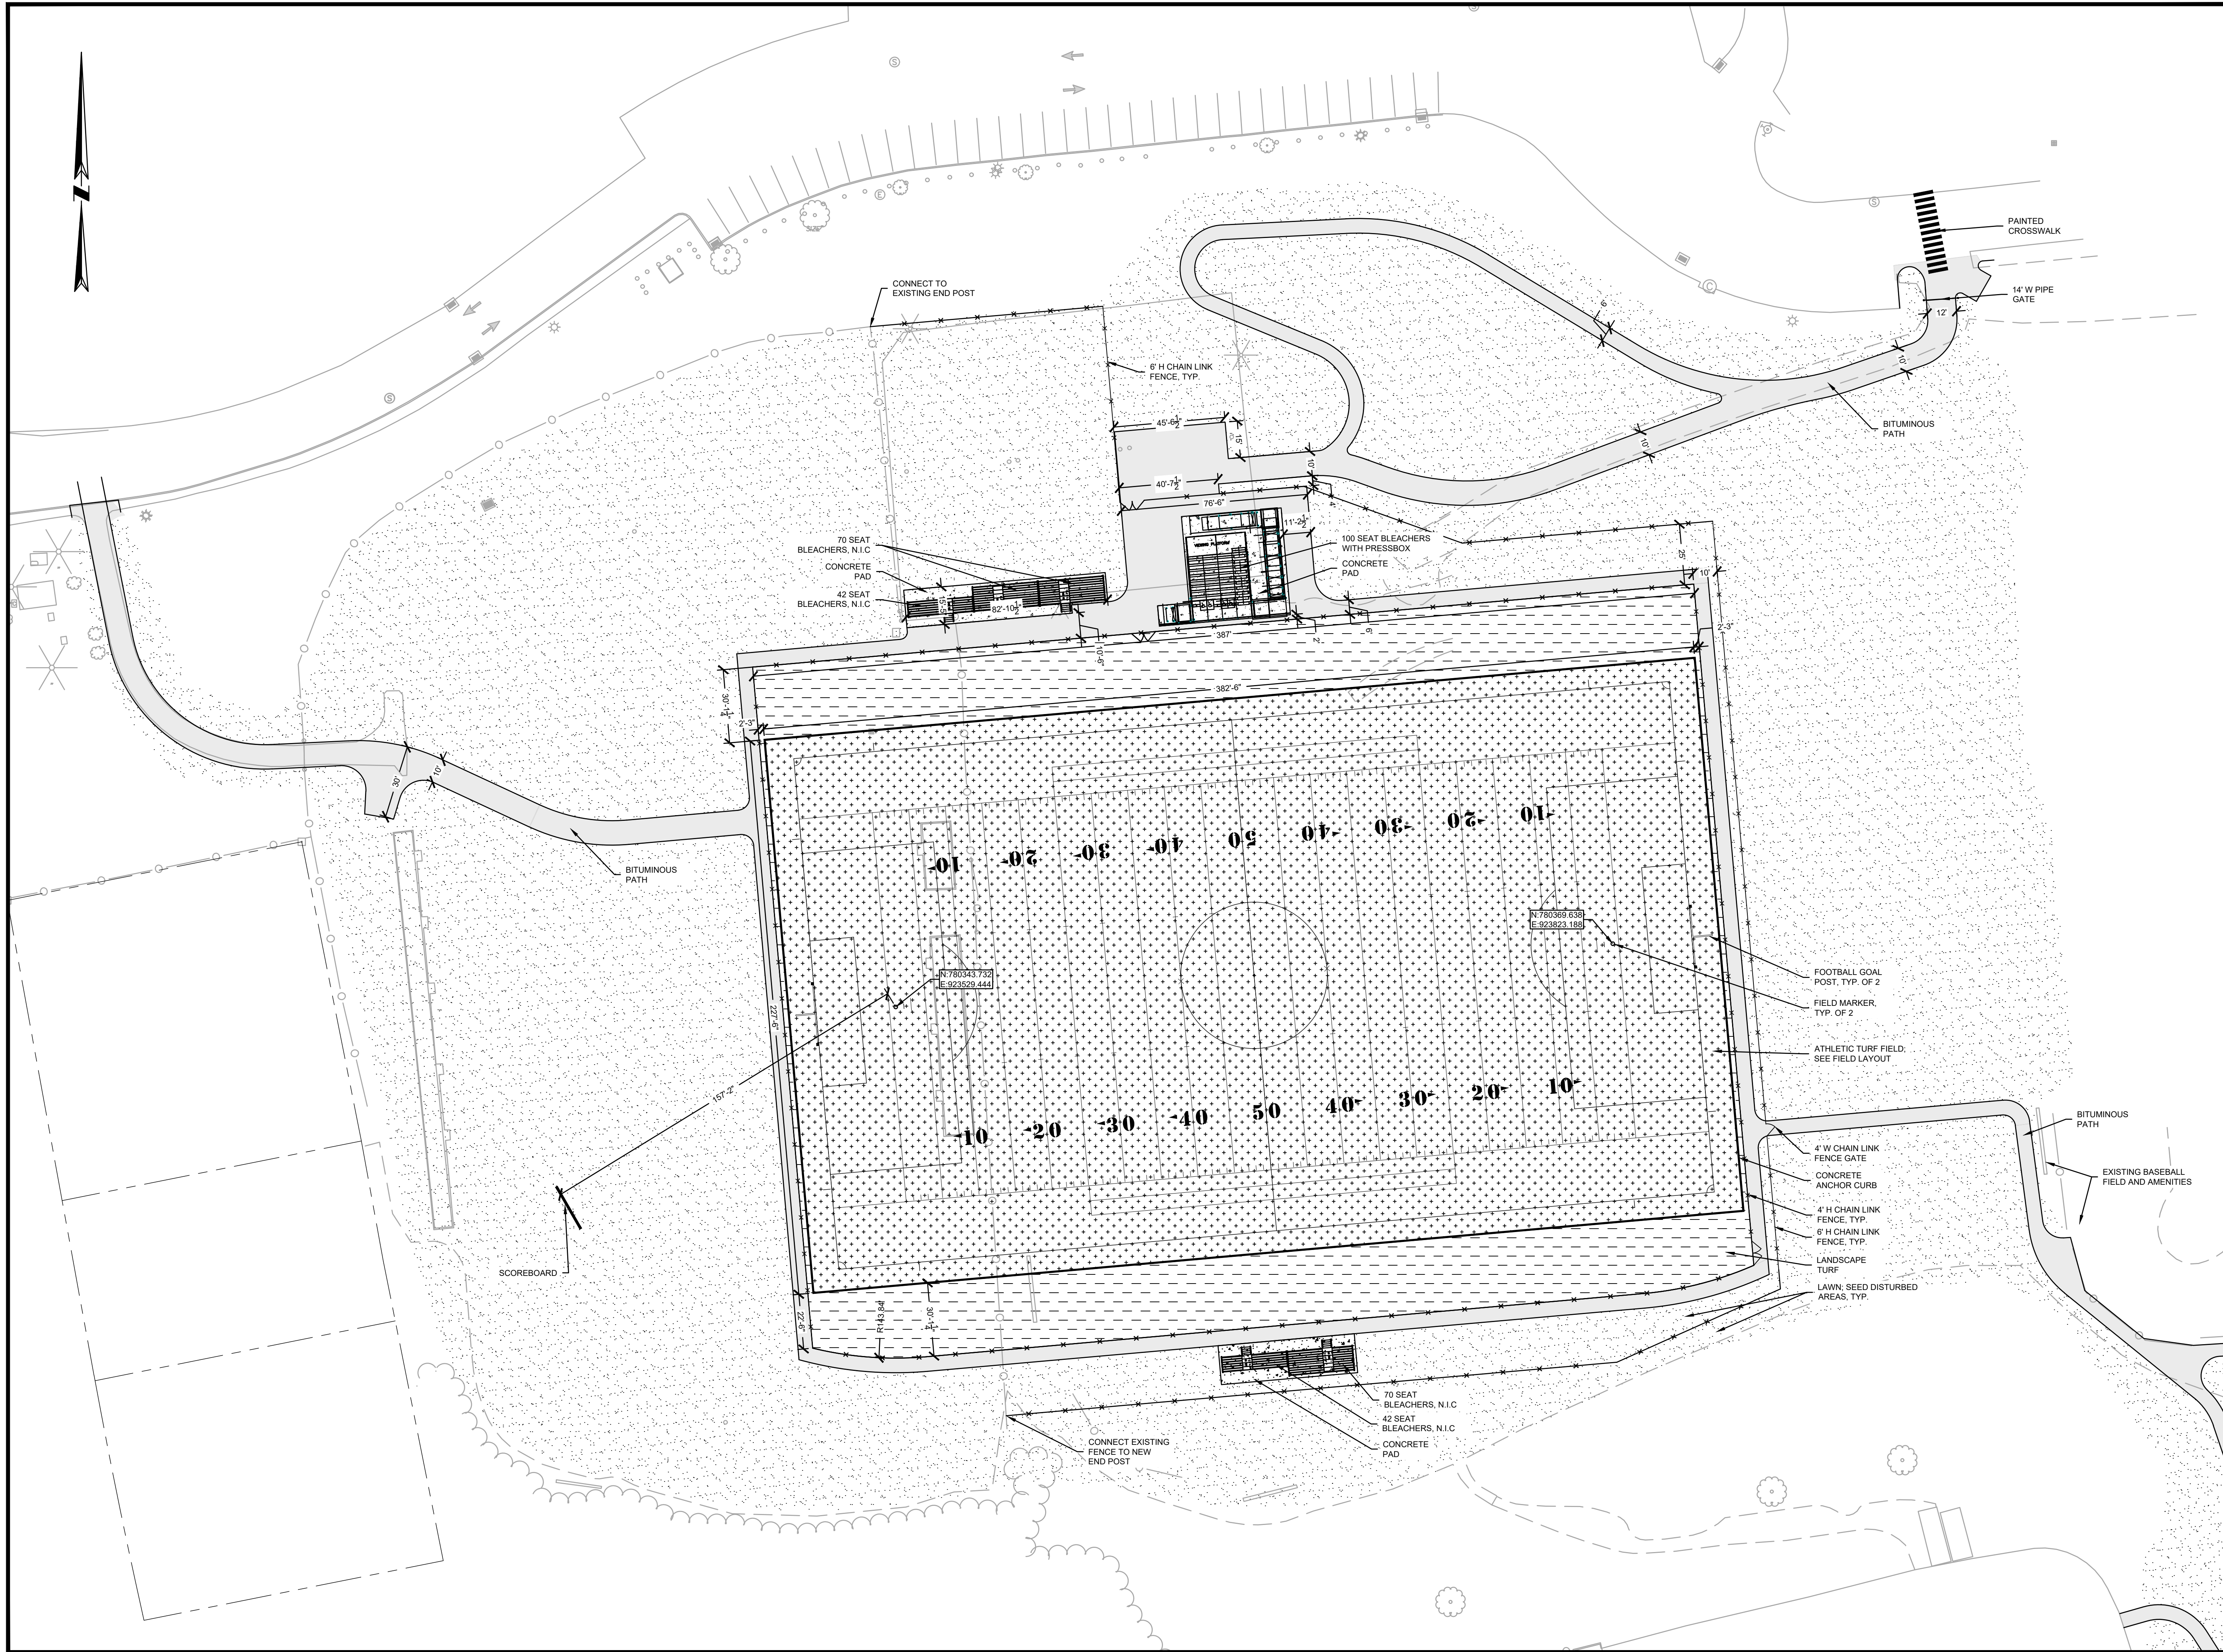

PROFESSIONAL ENGINEER NO. XXXXX

WILBY HIGH
SCHOOL
ATHLETIC FIELD
IMPROVEMENTS

460 BUCKS HILL RD.

IN
WATERBURY
CONNECTICUT

LAYOUT AND MATERIALS
PLAN

OCTOBER 22, 2026

REVISIONS:


PREPARED FOR:
WATERBURY DEVELOPMENT CORPORATION
ON BEHALF OF CITY OF WATERBURY
83 BANK STREET
WATERBURY, CT 06702

BSC GROUP
BUILD | SUPPORT | CONNECT
180 Glastonbury Boulevard
Glastonbury, Connecticut
06033

860 652 8227

© 2026 BSC GROUP, INC.

SCALE: 1" = 30'

 

FILE: P:\010275000\LD0\DRAWINGS

DWG. NO:

JOB. NO: 0102750.00

C-3.0



PROFESSIONAL ENGINEER NO. XXXXX

WILBY HIGH
SCHOOL
ATHLETIC FIELD
IMPROVEMENTS

460 BUCKS HILL RD.

IN
WATERBURY
CONNECTICUT

LAYOUT AND MATERIALS
PLAN (EAST)

OCTOBER 22, 2026

REVISIONS:		


PREPARED FOR:
WATERBURY DEVELOPMENT CORPORATION
ON BEHALF OF CITY OF WATERBURY
83 BANK STREET
WATERBURY, CT 06702

BSC GROUP
BUILD | SUPPORT | CONNECT
180 Glastonbury Boulevard
Glastonbury, Connecticut
06033

860 652 8227

© 2026 BSC GROUP, INC.
SCALE: 1" = 30'
0 15 30 60 FEET

FILE: P:\010275000\LDD\DRAWINGS	
DWG. NO:	C-3.1
JOB. NO: 0102750.00	

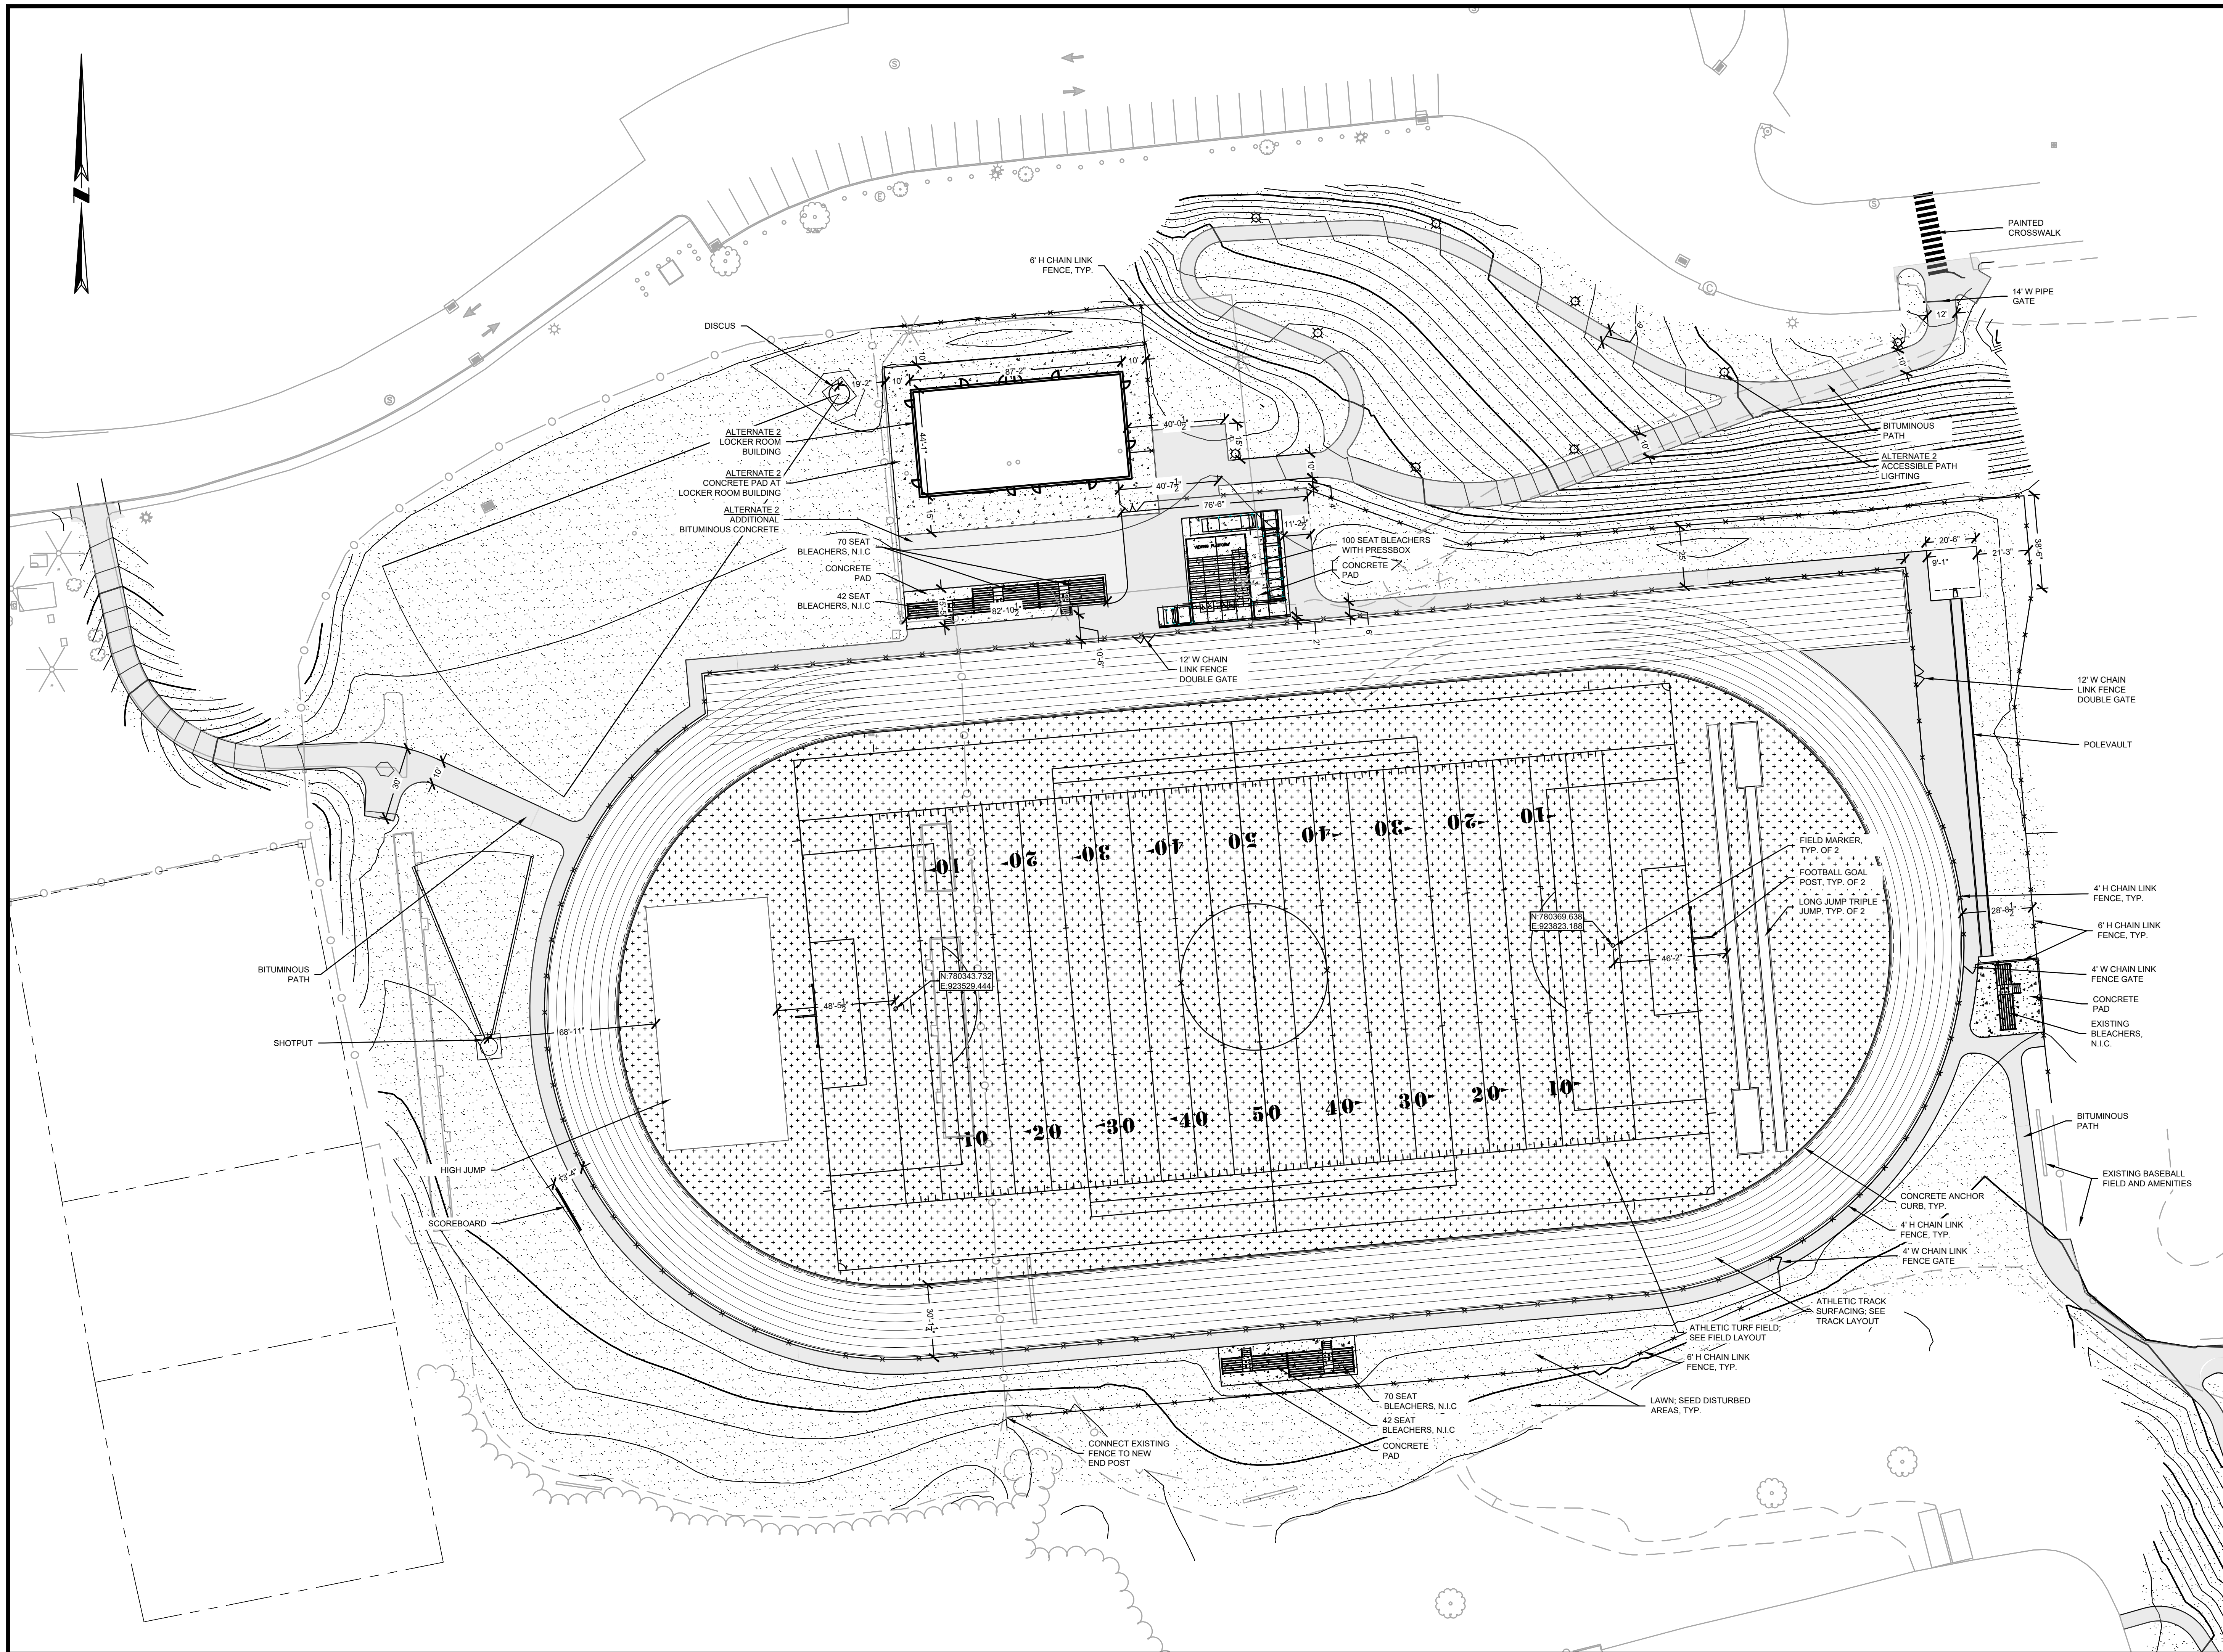

PROFESSIONAL ENGINEER NO. XXXXX

WILBY HIGH
SCHOOL
ATHLETIC FIELD
IMPROVEMENTS

460 BUCKS HILL RD.
IN
WATERBURY
CONNECTICUT

ALTERNATE PLAN

OCTOBER 22, 2026


REVISIONS:

PREPARED FOR:
WATERBURY DEVELOPMENT CORPORATION
ON BEHALF OF CITY OF WATERBURY
83 BANK STREET
WATERBURY, CT 06702

BSC GROUP
BUILD | SUPPORT | CONNECT
180 Glastonbury Boulevard
Glastonbury, Connecticut
06033
860 652 8227

© 2026 BSC GROUP, INC.

SCALE: 1" = 30'

 

FILE: P:\010275000\LD0\DRAWINGS

DWG. NO:

JOB. NO: 0102750.00

C-4.2



PROFESSIONAL ENGINEER NO. XXXXX

WILBY HIGH SCHOOL
ATHLETIC FIELD
IMPROVEMENTS

460 BUCKS HILL RD.
IN
WATERBURY
CONNECTICUT

ALTERNATE PLAN (EAST)

OCTOBER 22, 2026


REVISIONS:

PREPARED FOR:
WATERBURY DEVELOPMENT CORPORATION
ON BEHALF OF CITY OF WATERBURY
83 BANK STREET
WATERBURY, CT 06702

BSC GROUP
BUILD | SUPPORT | CONNECT
180 Glastonbury Boulevard
Glastonbury, Connecticut
06033
860 652 8227

© 2026 BSC GROUP, INC.

SCALE: 1" = 30'

 

FILE: P:\010275000\LD0\DRAWINGS

DWG. NO:

JOB. NO: 0102750.00


C-4.3

Roberto Clemente International Dual Language School

Waterbury, CT

KBA


October 13, 2026
KBA #26021.00

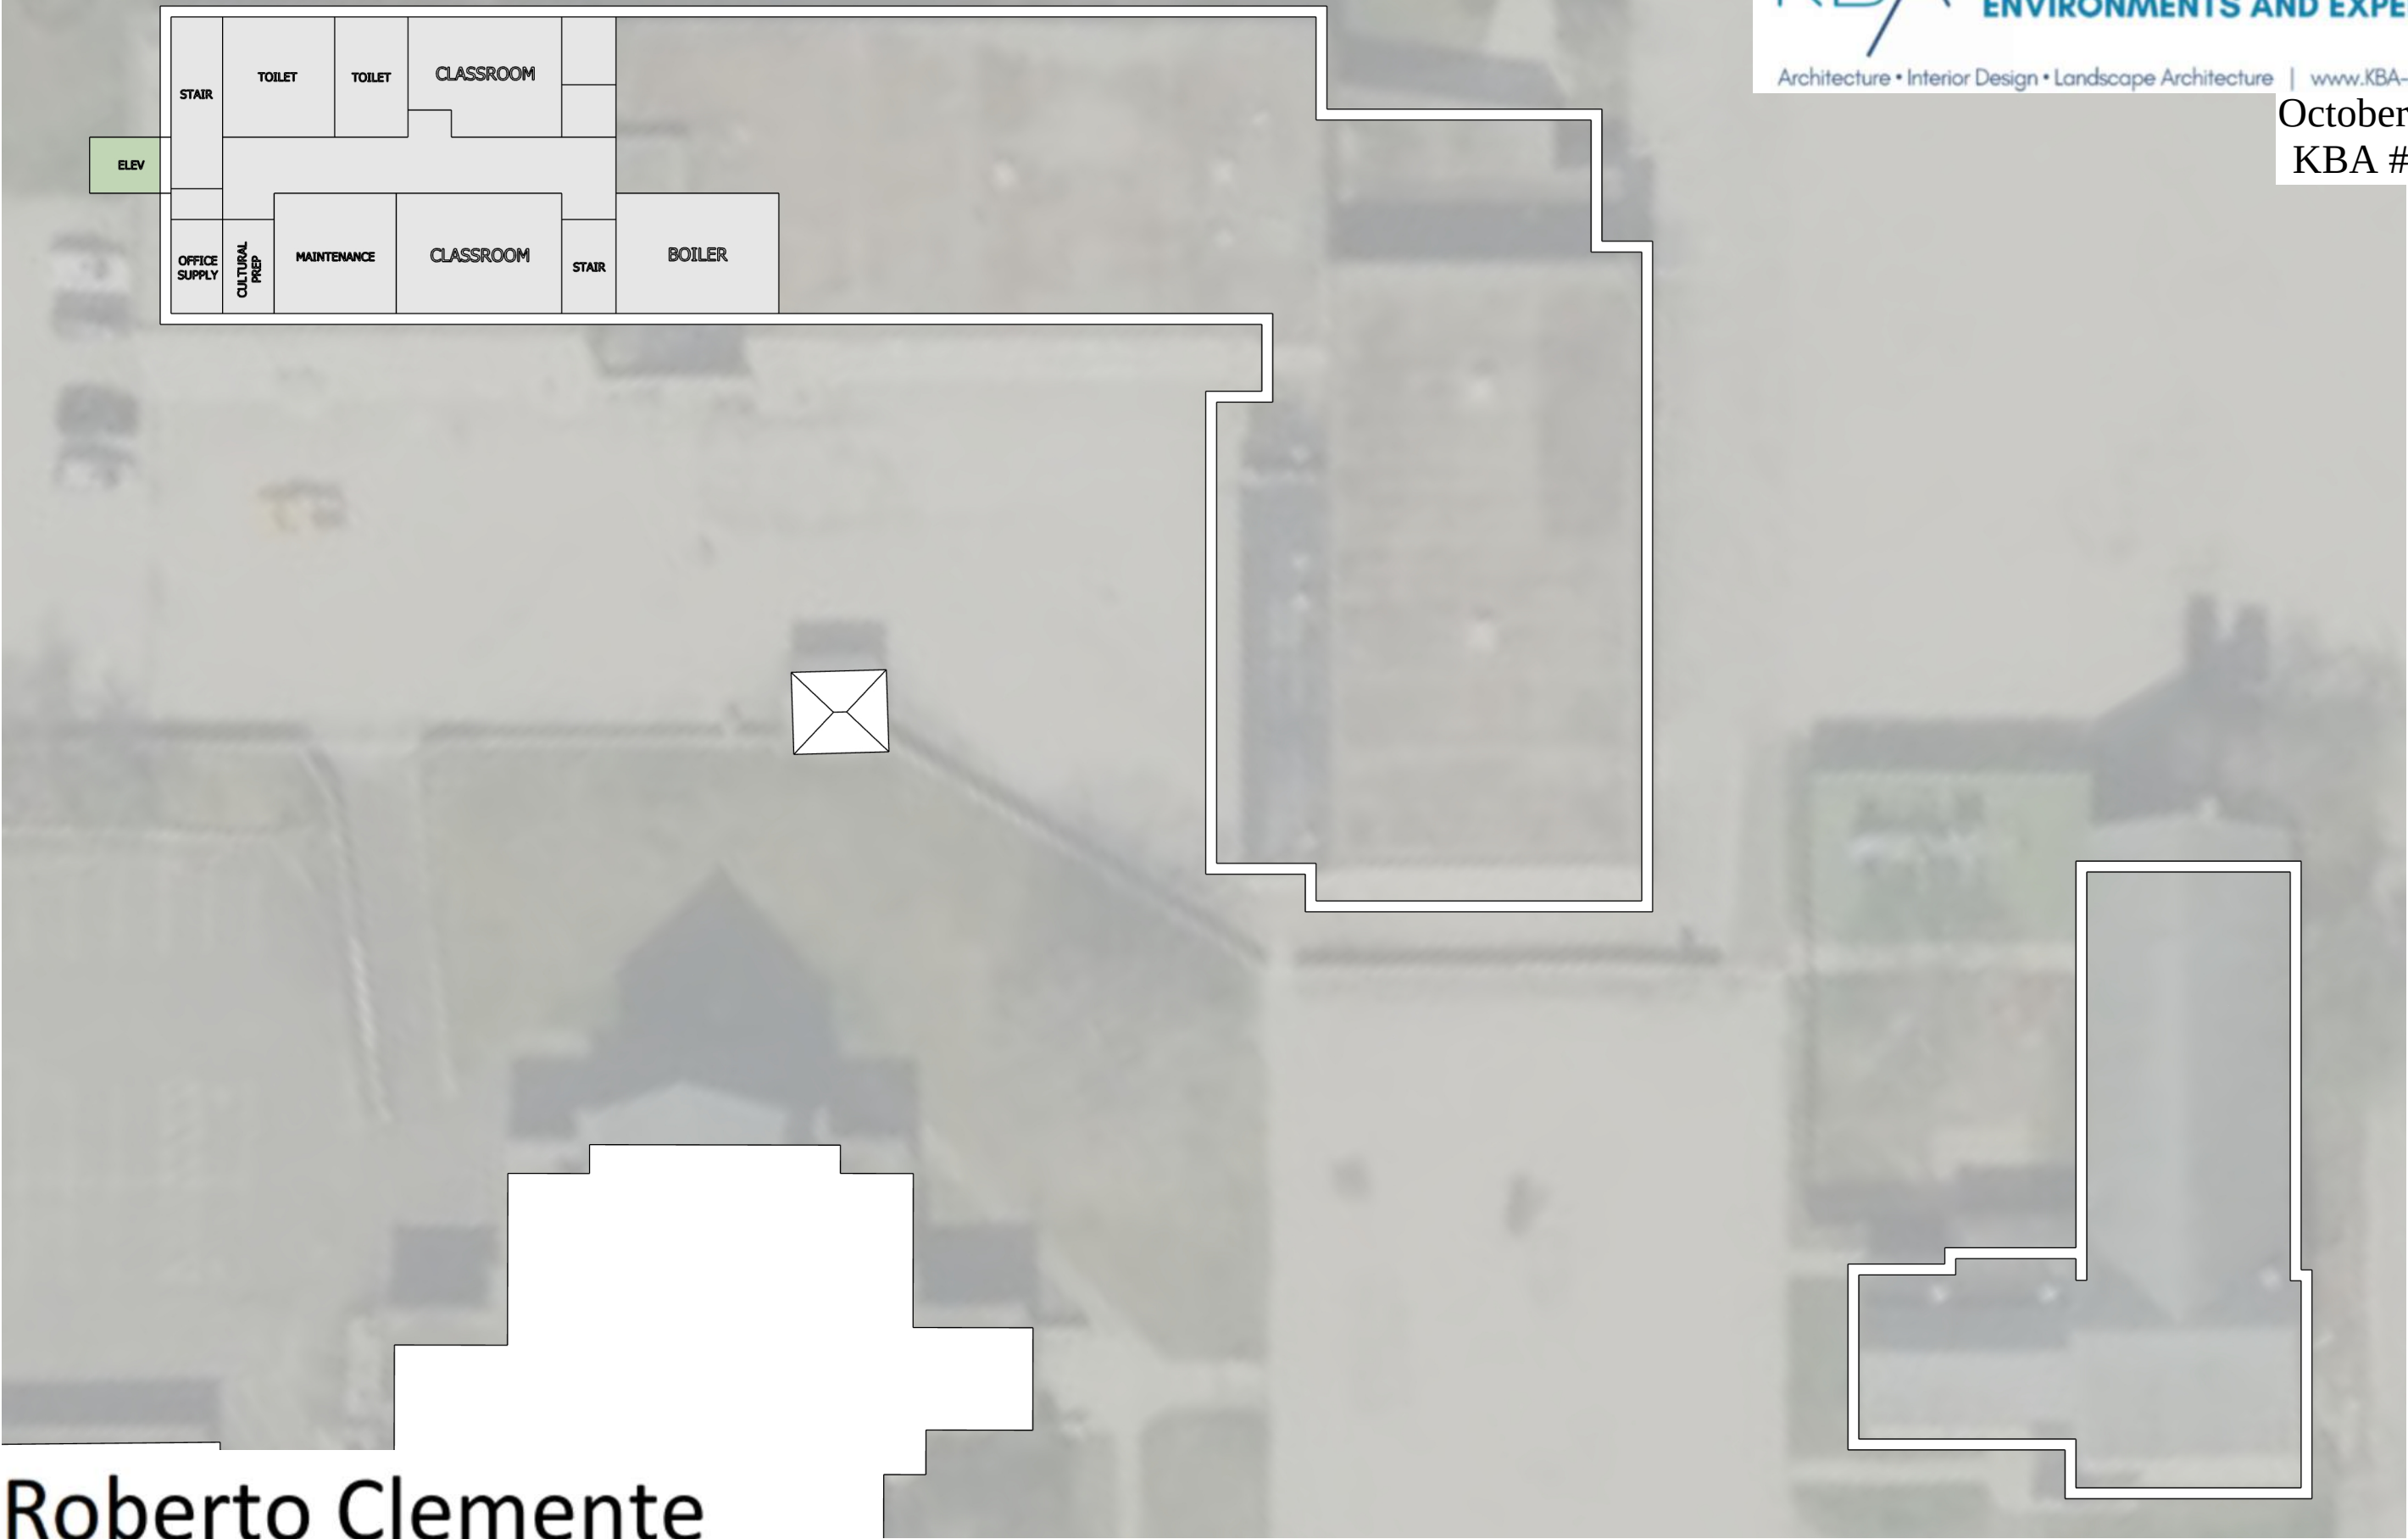


October 13, 2026
KBA #26021.00



October 13, 2026
KBA #26021.00

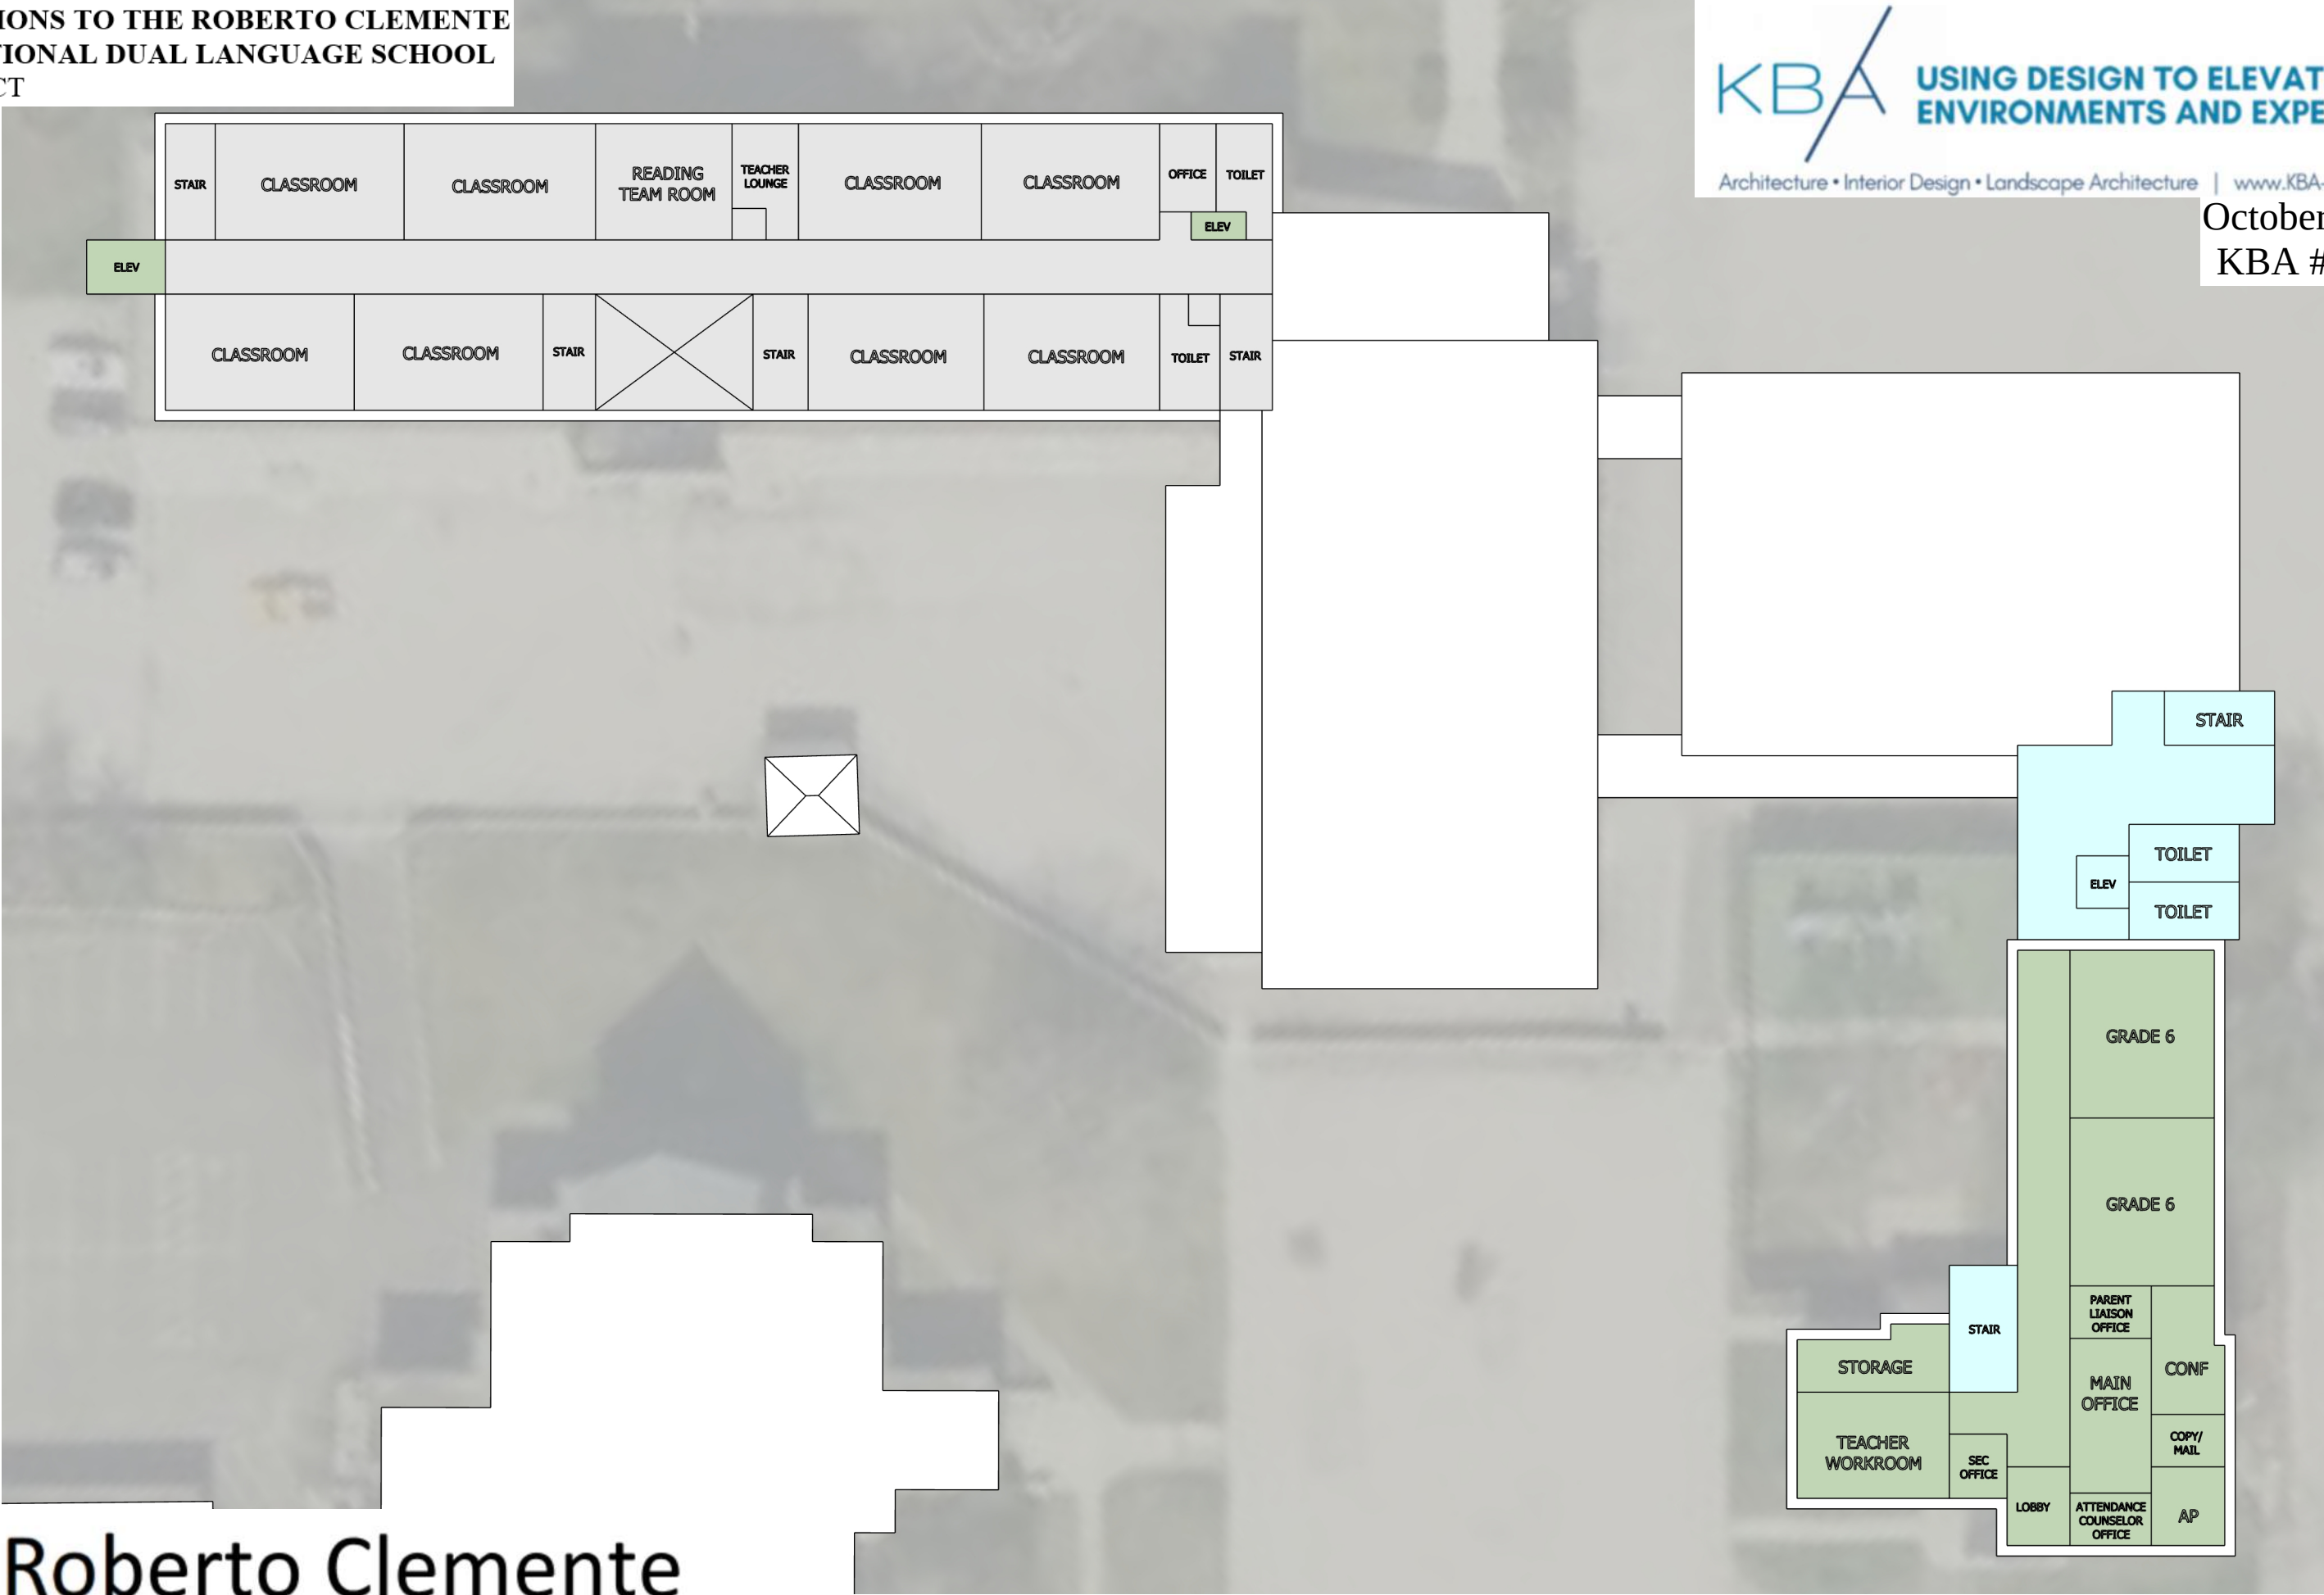

 



October 13, 2026
KBA #26021.00

